SEC 33, T 6 N, R 3 W, 4th PM

NOTE: SOME TREES ARE SHOWN FOR INDIVIDUAL REMOVAL THAT LIE IN AREAS WHERE TREE REMOVAL IS PAID FOR IN ACRES. THESE TREES SHALL NOT BE PAID FOR INDIVIDUALLY, BUT CONSIDERED INCLUDED IN TREE REMOVAL, ACRES. SEE SCHEDULE OF QUANTITIES FOR THOSE TREES PAID FOR INDIVIDUALLY AS UNITS.

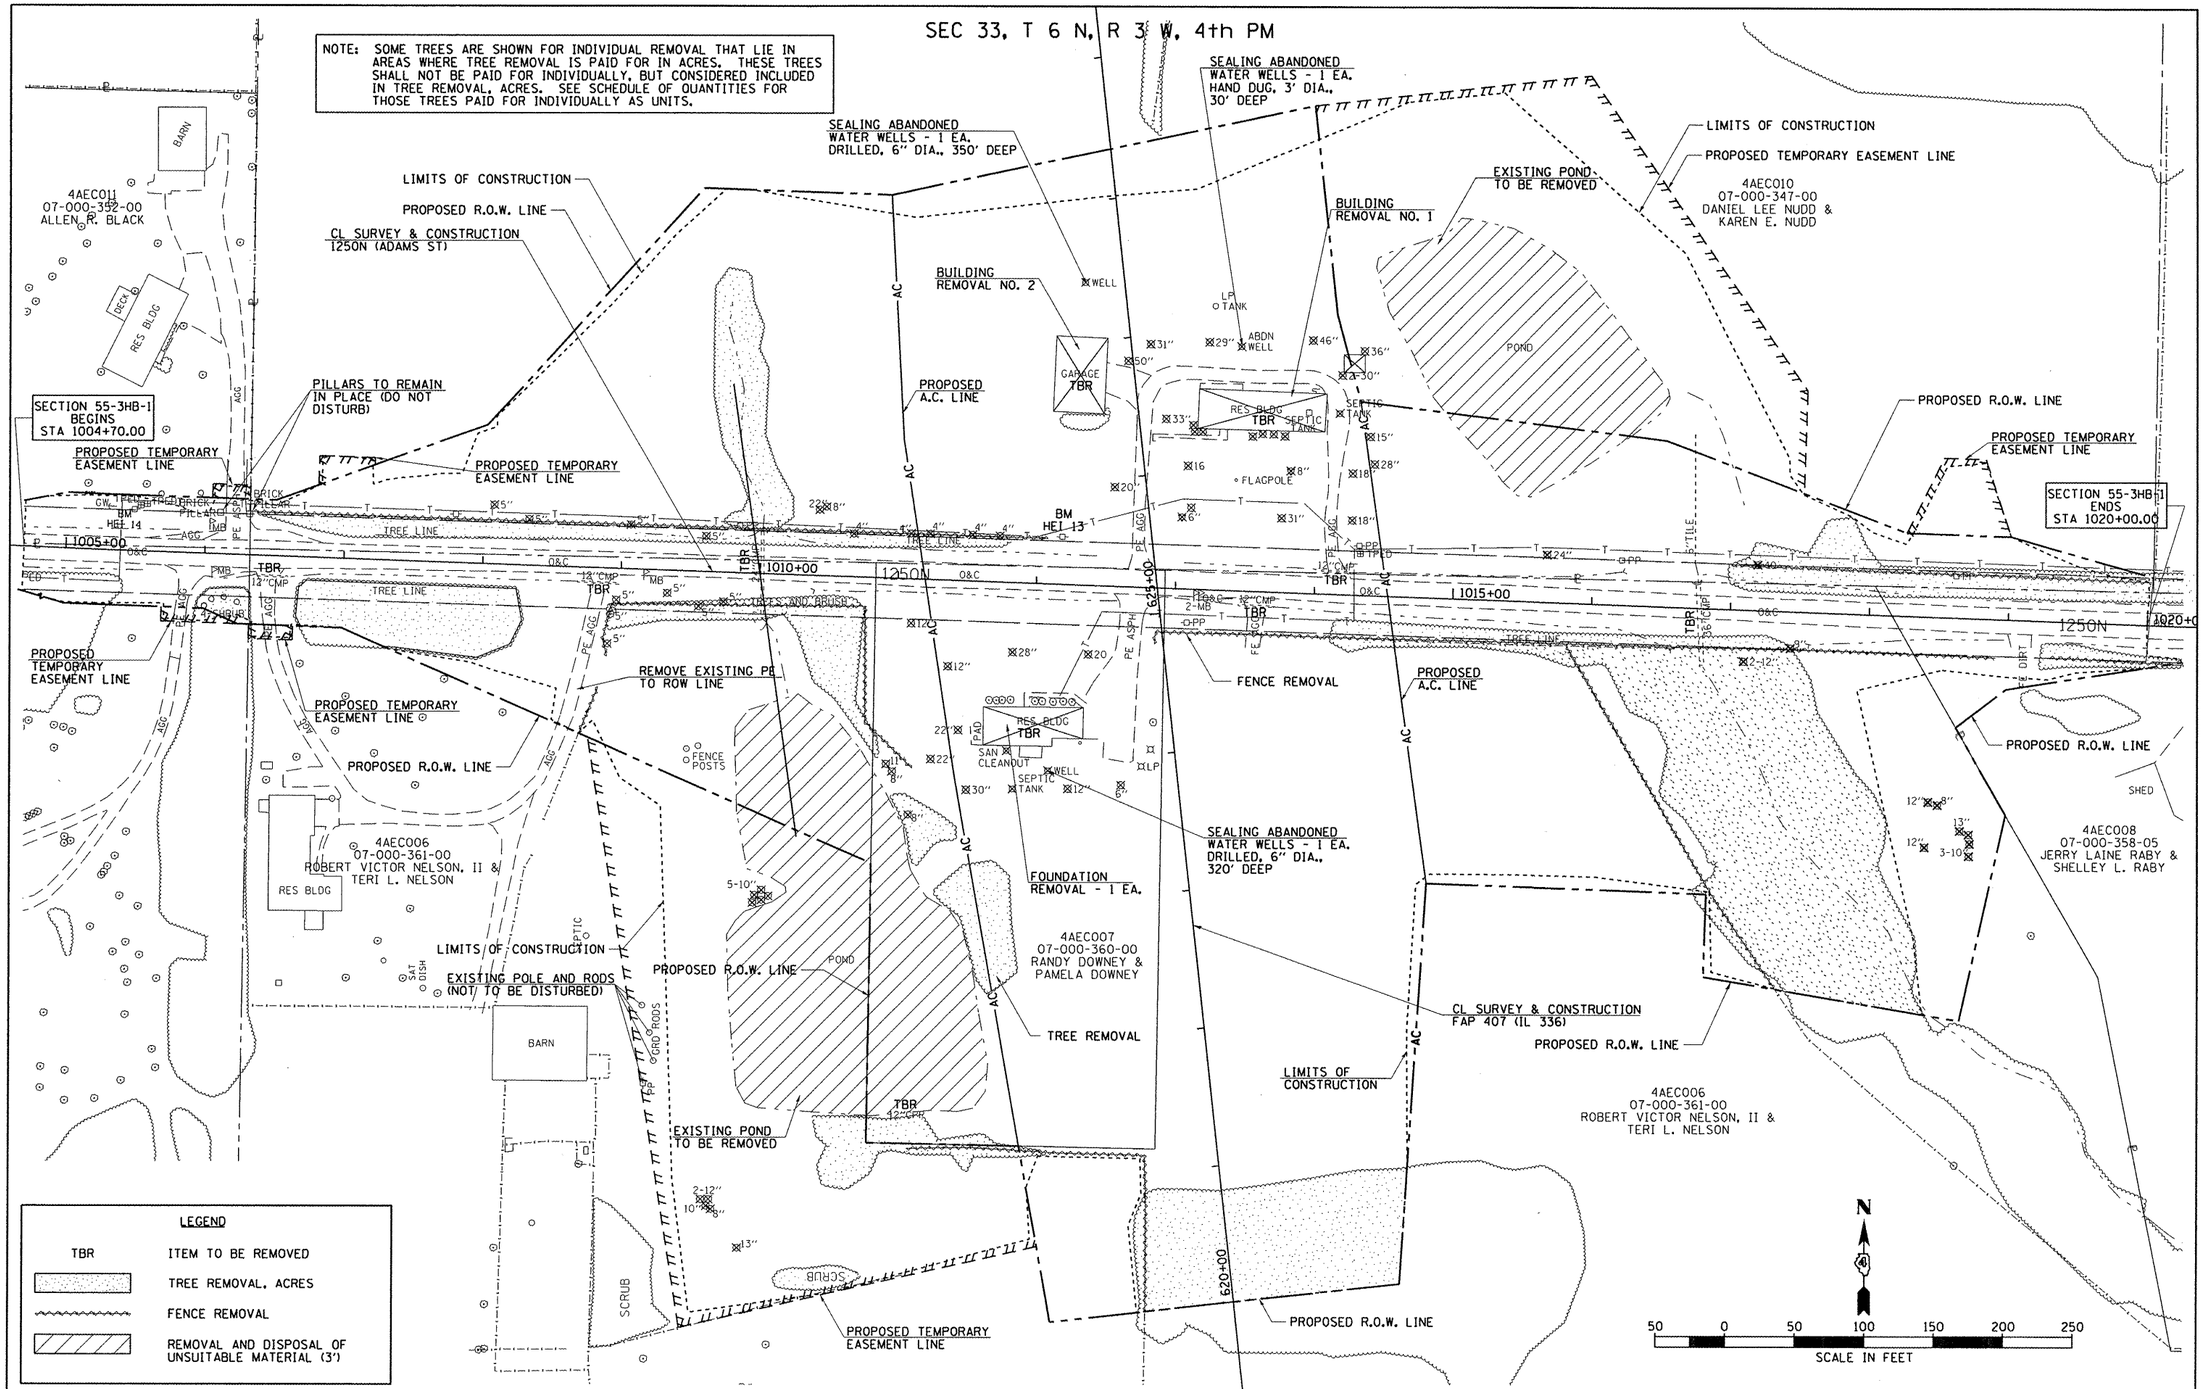

FILE NAME = V:\Transportation\2891\1250N (ADAMS) PLANS\ADAMSR01.dgn	USER NAME = jwhite	DESIGNED -	REVISED -	STATE OF ILLINOIS DEPARTMENT OF TRANSPORTATION	TR 1250N (ADAMS STREET EXTENSION) REMOVAL PLAN & UTILITIES	F.A.P. RTE.	SECTION	COUNTY	TOTAL SHEETS / SHEET NO.
	PLOT SCALE = 100.0000 ' / IN.	DRAWN -	REVISED -			407	55-3HB-1	McDONOUGH	103 / 15
	PLOT DATE = 10/21/2011	CHECKED -	REVISED -					CONTRACT NO. 68A41	
		DATE - 10/20/11	REVISED -		SCALE: 1"=50' / SHEET NO. 1 OF 1 SHEETS / STA. 1004+70.00 TO STA. 1020+00.00			ILLINOIS FED. AID PROJECT	