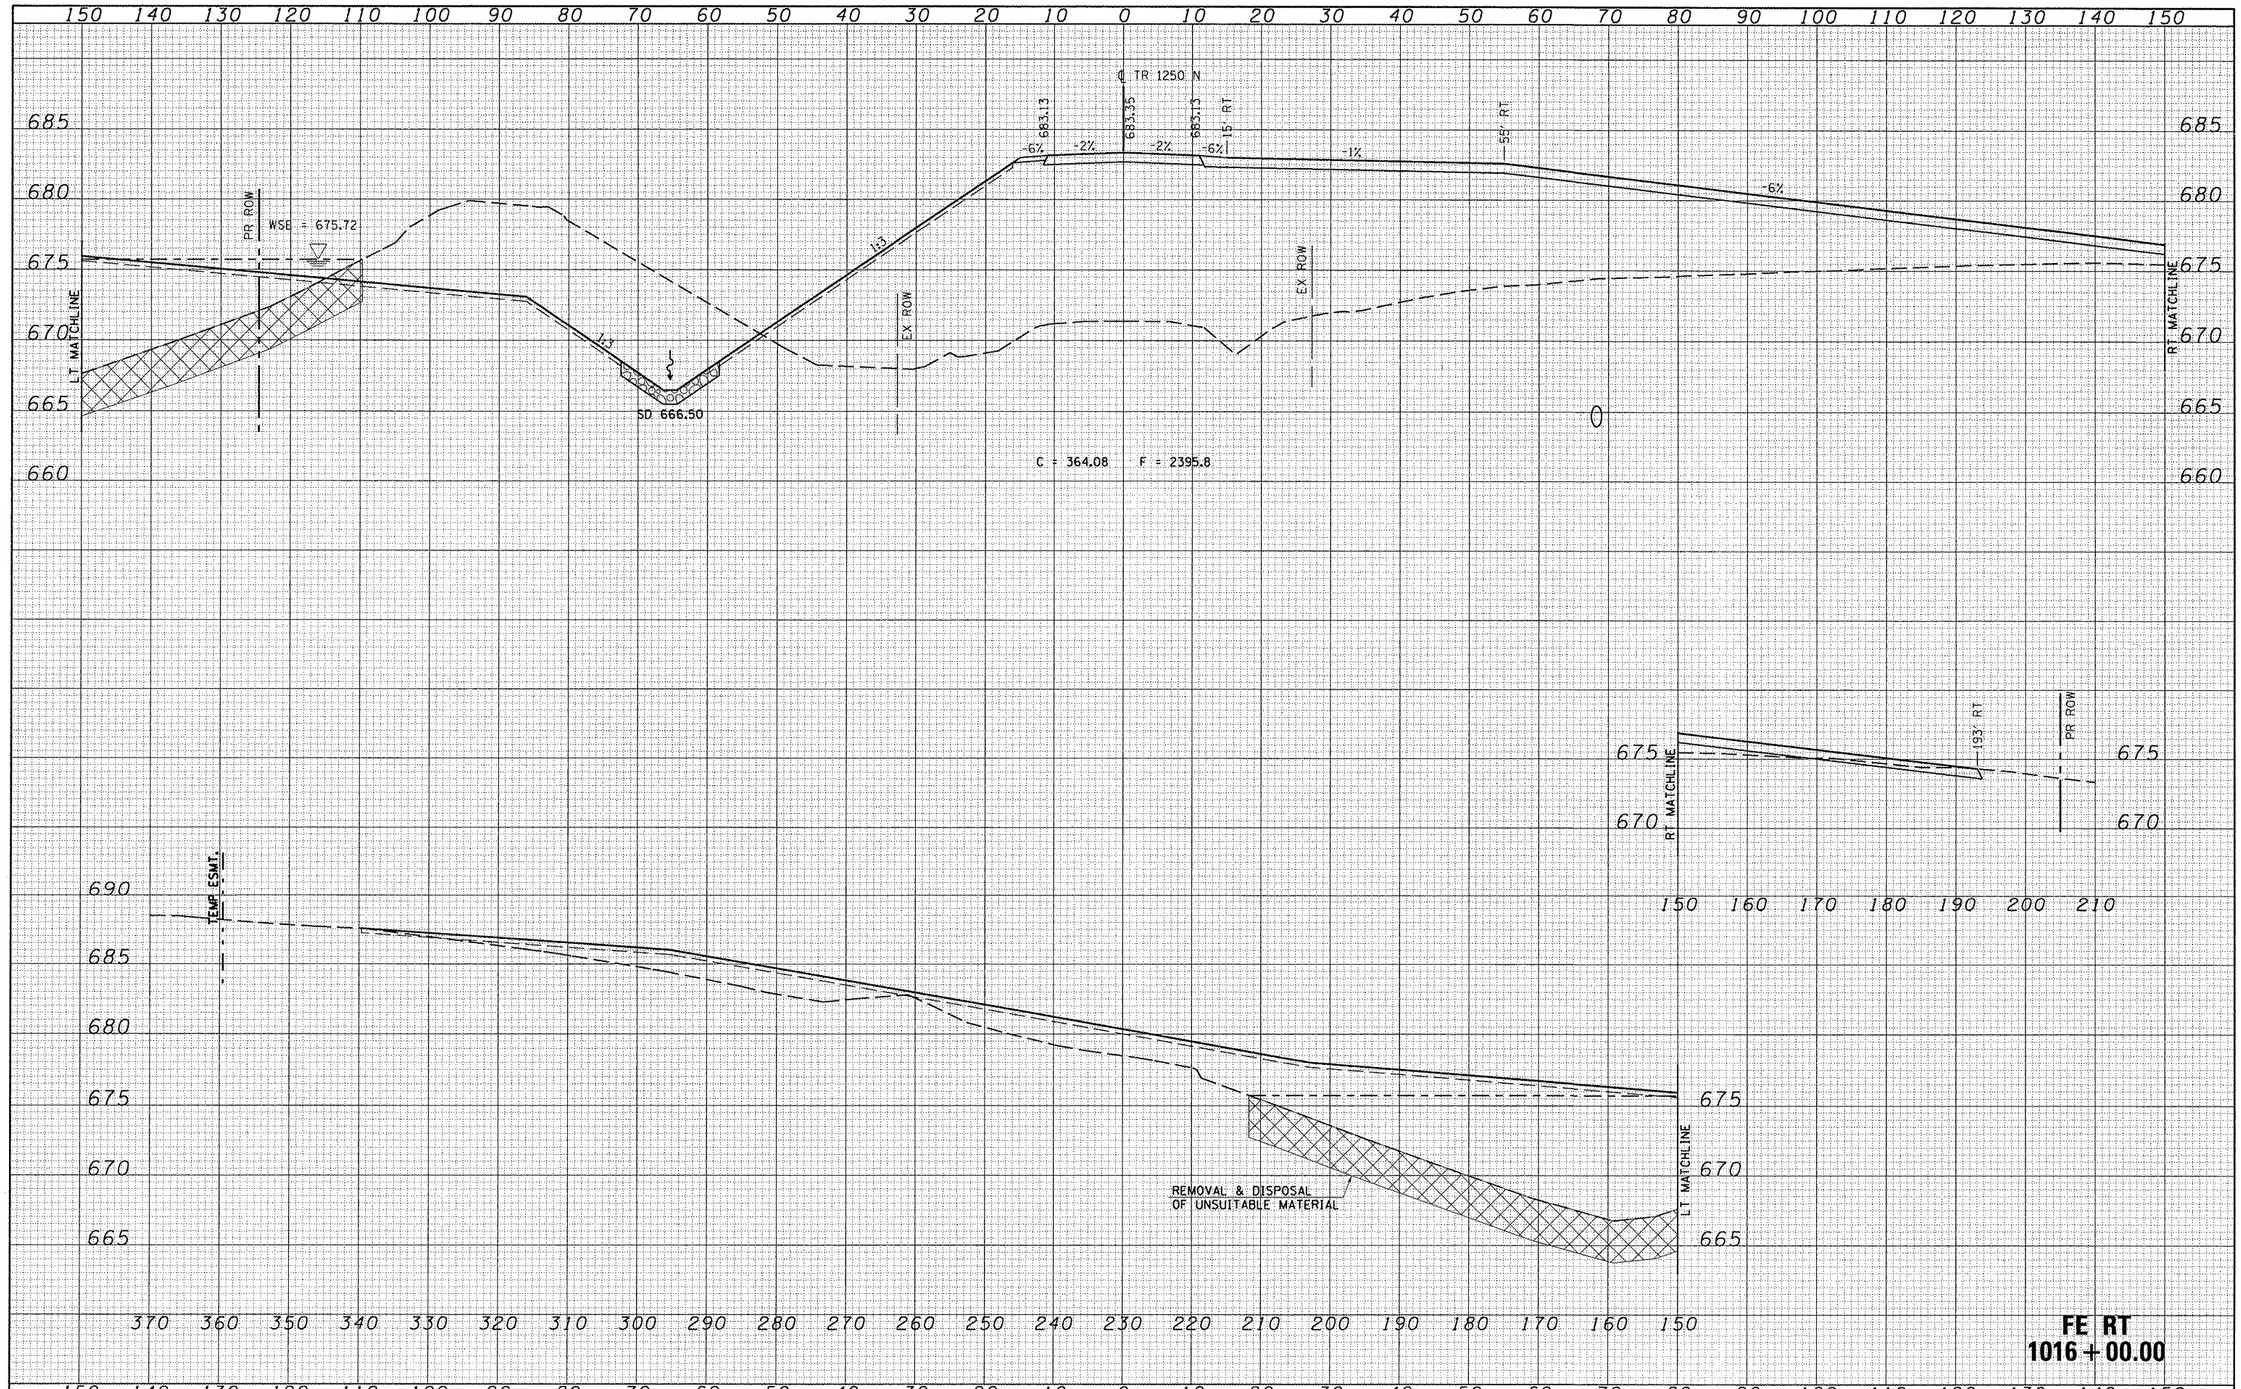

FE RT
1016 + 00.00

FINAL SURVEY	BY	DATE
SURVEYED		
PLOTTED		
TEMPLATE		
AREAS		
AREAS CHECKED		
NOTE BOOK NO.		

ORIGINAL SURVEY	BY	DATE
SURVEYED		
PLOTTED		
TEMPLATE		
AREAS		
AREAS CHECKED		
NOTE BOOK NO.		

FILE NAME = V:\Transportation\2891\1250N (ADAMS)PLANS\ADAMSXSSHEET.dgn	USER NAME = jwhite	DESIGNED -	REVISED -
		DRAWN -	REVISED -
	PLOT SCALE = 20.0000 ' / IN.	CHECKED -	REVISED -
	PLOT DATE = 10/21/2011	DATE - 10/20/11	REVISED -

STATE OF ILLINOIS
DEPARTMENT OF TRANSPORTATION

TR 1250N (WEST ADAMS STREET EXTENSION)
CROSS SECTION SHEET – TR 1250N

SCALE: | SHEET NO. 30 OF 41 SHEETS | STA. 1016+00.00 TO STA. 1016+00.00

F.A.P. RTE.	SECTION	COUNTY	TOTAL SHEETS	SHEET NO.
407	55-3HB-1	McDONOUGH	103	92

CONTRACT NO. 68A41

ILLINOIS FED. AID PROJECT