F.A.I RTE.	SECTION	COUNTY	TOTAL SHEETS	SHEET NO.
190	0102.1 S	COOK	107	66
FED. ROAD DIST. NO.	ILLINOIS	FED. AID PROJECT		

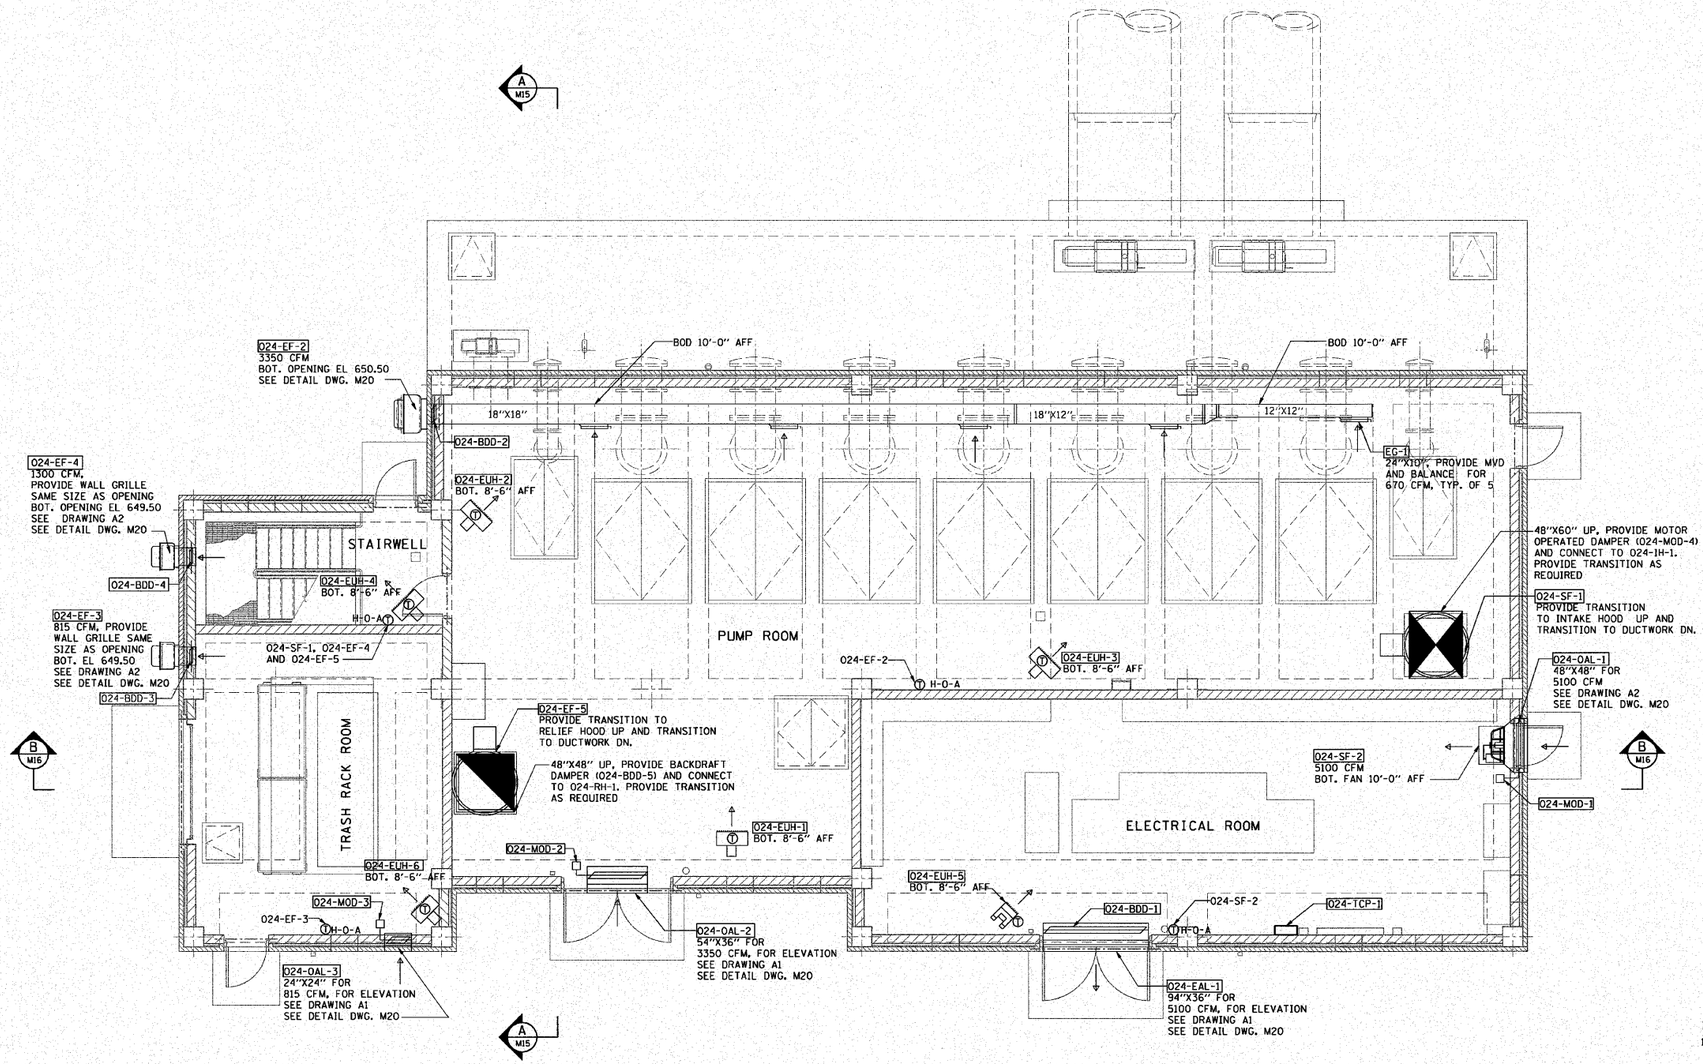

PLAN @ EL. 640.50

NOTE:

1. ALL ROOMS EXCEPT ELECTRICAL ROOM SHALL BE CLASS 1, DIVISION 1, GROUP D EXPLOSION PROOF.

SCALE: 0 4 8 12

M13

REVISIONS	
NAME	DATE

ILLINOIS DEPARTMENT OF TRANSPORTATION

PUMP STATION NO. 24
RELOCATION

HVAC PLAN

SCALE: AS SHOWN
DRAWN BY: MJH
DATE: 11-22-10
CHECKED BY: KHC

DONOHUE & ASSOCIATES