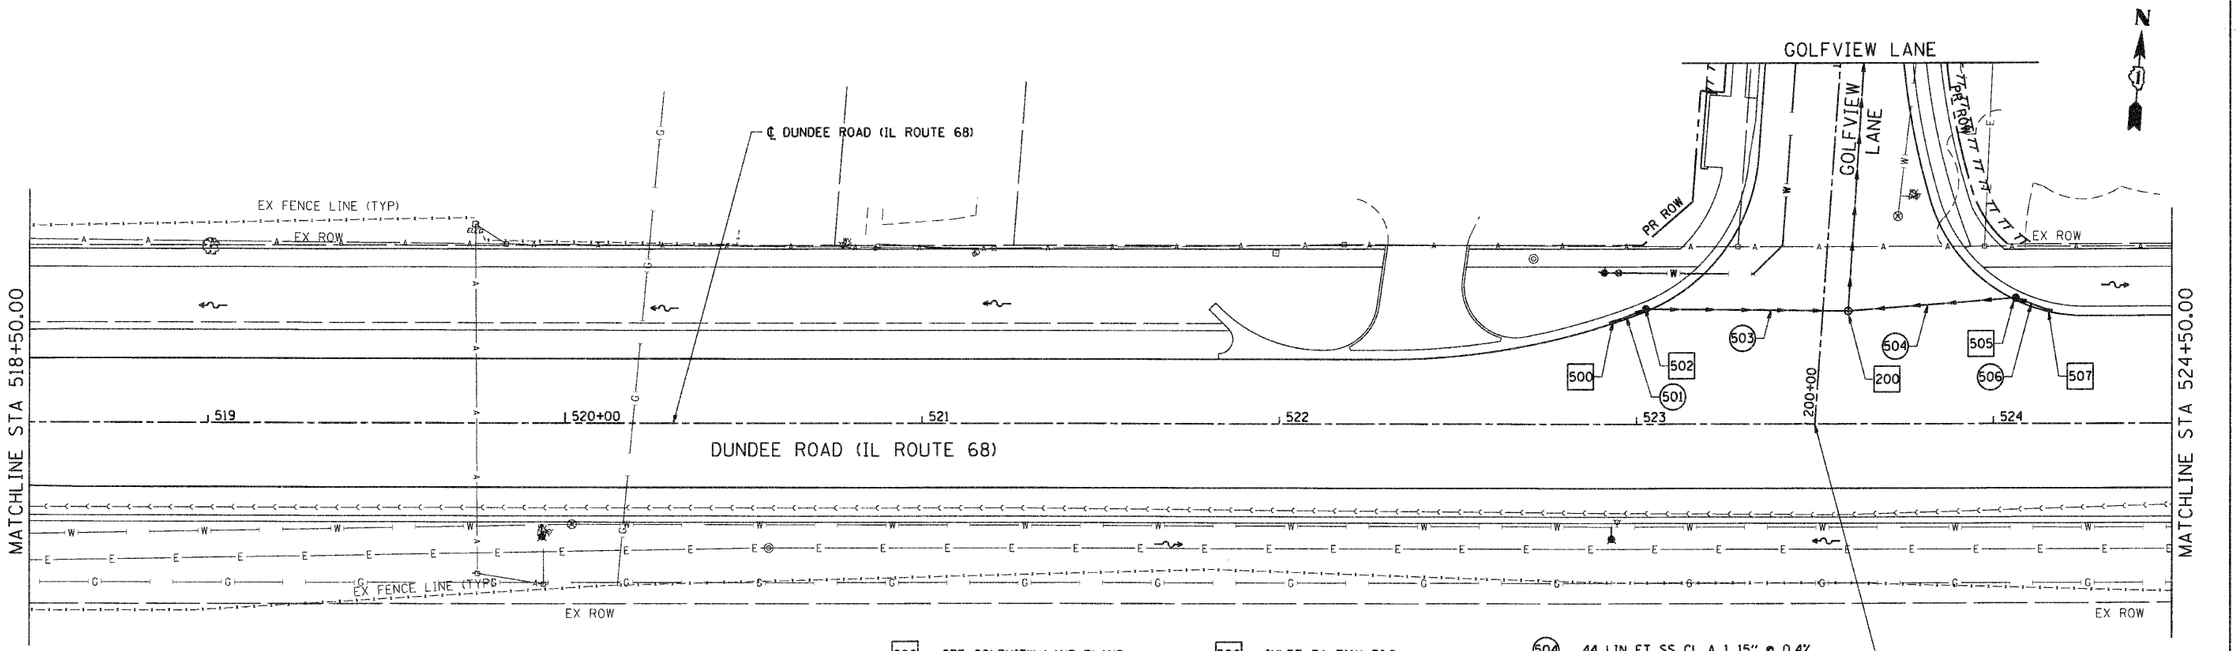

200 SEE GOLFVIEW LANE PLANS

500 INLET TA T11V F&G
STA = 522+93, 28.5' LT
RIM = 867.60
INV = 864.00

501 8 LIN FT SS CL A 1 15" @ 1.1%

502 CB TA 4' DIA T11V F&G
STA = 523+03 32' LT
RIM = 867.34
INV = 863.92 SW
INV = 863.57 E

503 54 LIN FT SS CL A 1 15" @ 0.5%

504 44 LIN FT SS CL A 1 15" @ 0.4%

505 CB TA 4' DIA T11V F&G
STA = 524+06, 35' LT
RIM = 867.40
INV = 863.50 (SE)
INV = 863.25 W

506 8 LIN FT SS CL A 1 12" @ 1.4%

507 INLET TA T11V F&G
STA = 524+15, 35' LT
RIM = 867.36
INV = 863.60

GRAPHIC SCALE
20 0 20 40 60 80
FEET

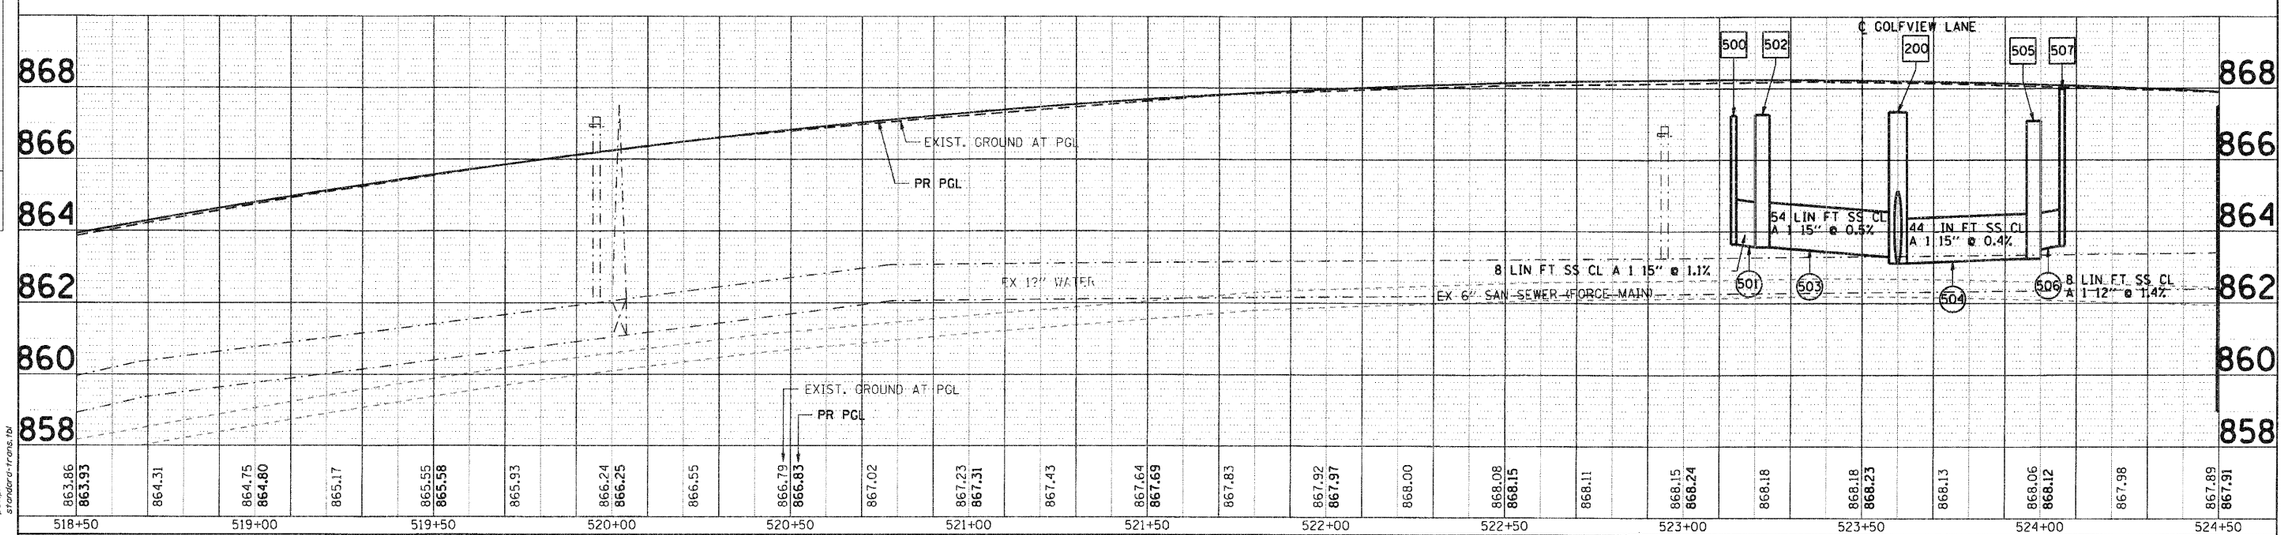

PLAN — NOTE BOOK NO. ____ — SURVEYED / PLOTTED / ALIGNMENT CHECKED / RT. OF WAY CHECKED / CADD FILE NAME — BY — DATE

PROFILE — NOTE BOOK NO. ____ — SURVEYED / PLOTTED / GRADES CHECKED / B.M. NOTED / STRUCTURE NOTATIONS CHKD — BY — DATE

COMPANY NAME: SEC GROUP, INC.
PROJECT CONTACT: A. JAIN
CLIENT: VILLAGE OF CARPENTERSVILLE
DATE PLOTTED: 11/2/2010 11:45:30 AM
FILE NAME: 080326-dpp-18.dgn
PLOT DRIVER: pdf.plt
PEN TABLE: standard-trans.tbl

SEC Group, Inc.
Illinois Professional Design Firm # 184-000108
An HR Green Company
420 N. Front Street,
McHenry, IL 60050-2130
t 815.385.1770 f 815.385.1781
www.secgroup.com
•McHenry,IL •Yorkville,IL •New Lenox,IL •Chicago,IL

USER NAME = CHartke	DESIGNED - A. JAIN	REVISED -	
	DRAWN - S. PERNAL	REVISED -	
PLOT SCALE = 1" = 20'	CHECKED - T. HAMILTON	REVISED -	
PLOT DATE = 11/2/2010	DATE - 10/25/10	REVISED -	

VILLAGE OF CARPENTERSVILLE

DRAINAGE AND UTILITY PLAN AND PROFILE
DUNDEE ROAD (IL ROUTE 68)

SCALE: 1" = 20' | SHEET NO. 18 OF 21 SHEETS | STA. 518+50 TO STA. 524+50

F.A. RTE.	SECTION	COUNTY	TOTAL SHEETS	SHEET NO.
•	06-00074-00-FP	KANE	211	66
• FAU 2414, FAU 1280, FAP 343		CONTRACT NO. 63504		
FED. ROAD DIST. NO.	ILLINOIS	FED. AID PROJECT		

C-91-194-07
HAZARD/MONROE/GOLFVIEW
080326-dpp-18.dgn