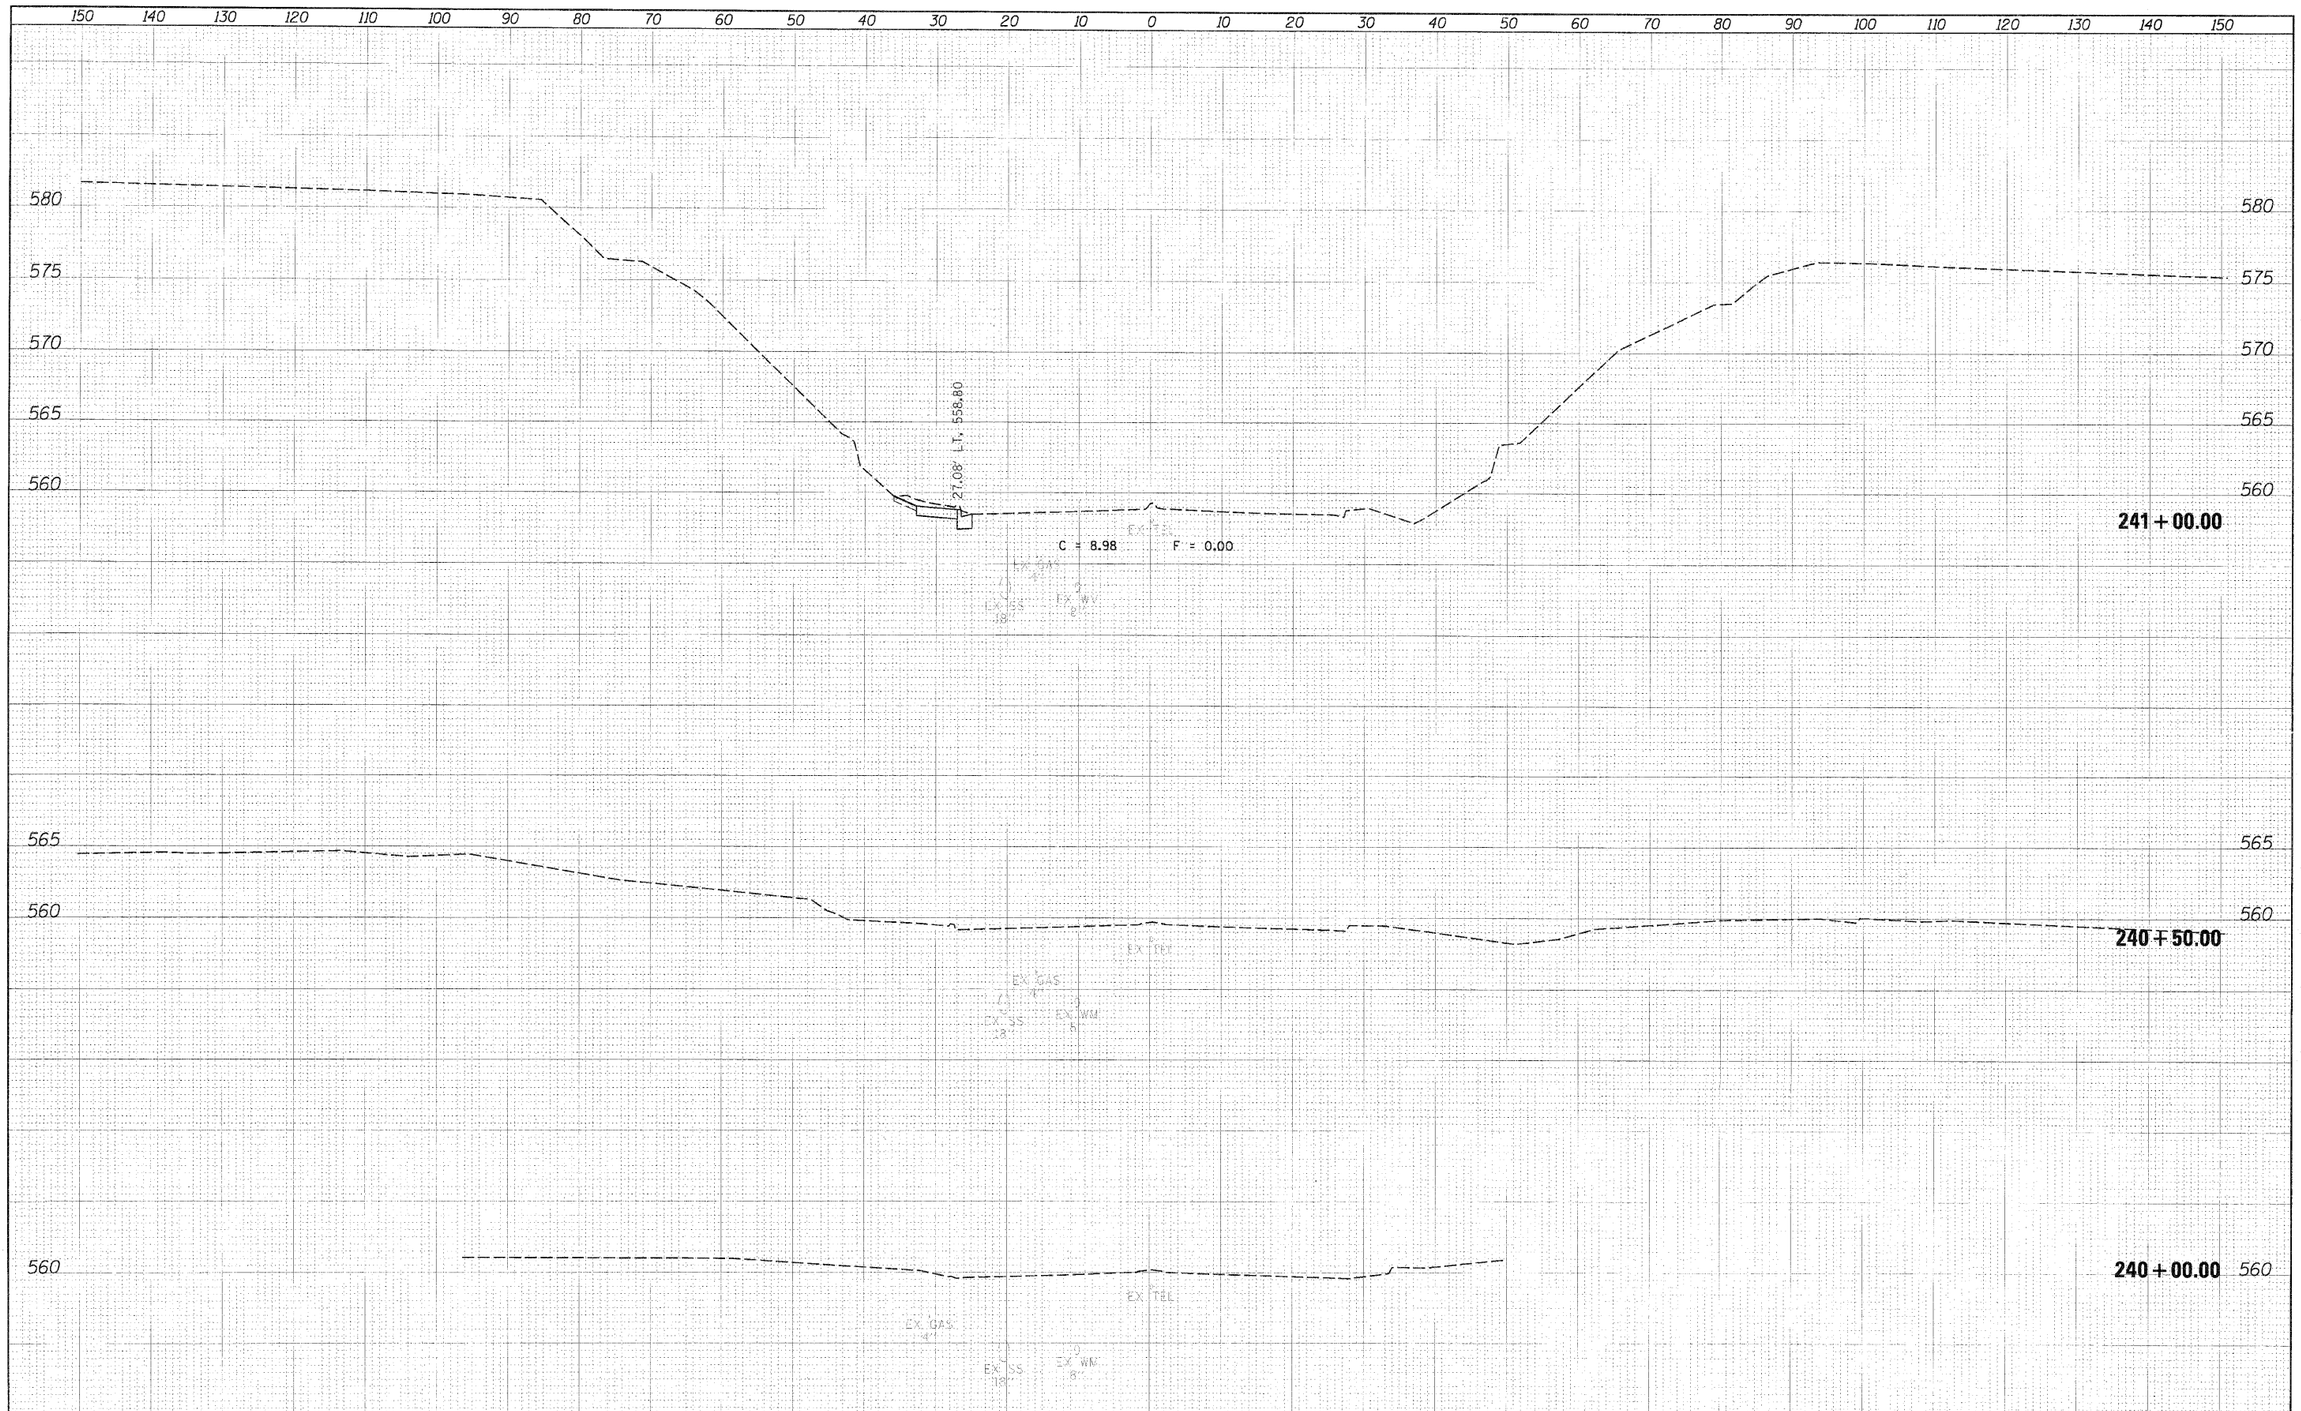

FILE NAME = D264815-sht-xsht_4TH.dgn	USER NAME = Hussu0241	DESIGNED - JDW	REVISED -	STATE OF ILLINOIS DEPARTMENT OF TRANSPORTATION	4TH STREET CROSS SECTIONS	F.A. RTE. 280	SECTION 81-1(B-1,HB,HB-1,HB-2,VB,VB-1)R	COUNTY ROCK ISLAND	TOTAL SHEETS 503	SHEET NO. 495
MODEL NAME = XS_4TH_01	PLOT SCALE = 10.2002 ' / in.	DRAWN - DAP	REVISED -					CONTRACT NO. 64815		
	PLOT DATE = 07/26/2010	CHECKED - DES	REVISED -		SCALE: SHEET NO. OF SHEETS STA. 240+00.00 TO STA. 241+00.00	7 ILLINOIS FED. AID PROJECT 7				
		DATE 07/23/10	REVISED -							