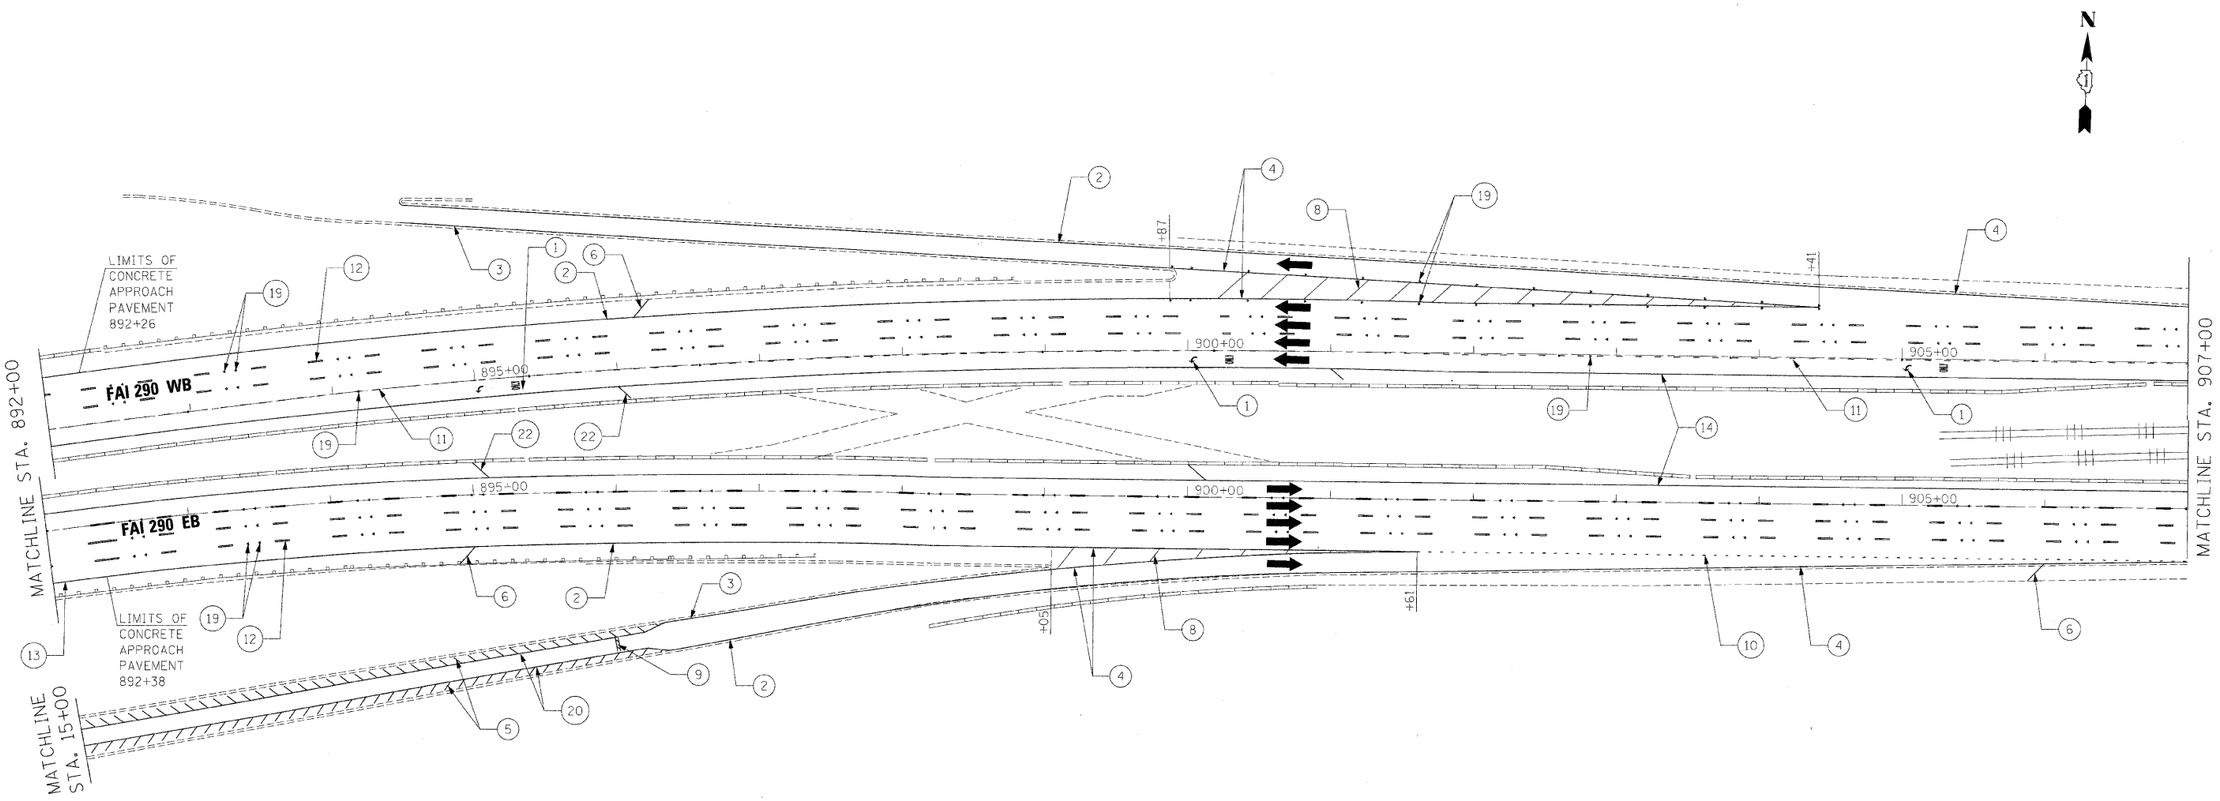

LEGEND

1. THERMOPLASTIC PAVEMENT MARKING - LETTERS AND SYMBOLS (WHITE)
2. THERMOPLASTIC PAVEMENT MARKING - LINE 4" (WHITE EDGE LINE)
3. THERMOPLASTIC PAVEMENT MARKING - LINE 4" (YELLOW EDGE LINE)
4. THERMOPLASTIC PAVEMENT MARKING - LINE 8" (WHITE EDGE LINE)
5. THERMOPLASTIC PAVEMENT MARKING - LINE 8" (WHITE DIAGONALS SPACED @ 10' CENTERS)
6. THERMOPLASTIC PAVEMENT MARKING - LINE 12" (WHITE DIAGONALS SPACED @ 500' CENTERS ON M.L. AND 150' CENTERS ON RAMPS)
7. THERMOPLASTIC PAVEMENT MARKING - LINE 12" (YELLOW DIAGONALS SPACED @ 500' CENTERS OM M.L. AND 150' CENTERS ON RAMPS)
8. THERMOPLASTIC PAVEMENT MARKING - LINE 12" (WHITE GORE DIAGONALS SPACED @ 30' CENTERS)
9. THERMOPLASTIC PAVEMENT MARKING - LINE 24" (WHITE)
10. PREFORMED PLASTIC PAVEMENT MARKING, TYPE B, INLAID, LINE 4" (WHITE 2' DASH, 6' SKIP)
11. PREFORMED PLASTIC PAVEMENT MARKING, TYPE B, INLAID, LINE 8" (WHITE 3' DASH, 9' SKIP)
12. PREFORMED PLASTIC PAVEMENT MARKING, TYPE B, INLAID, LINE 5" (WHITE 10' DASH, 30' SKIP)
13. POLYUREA PAVEMENT MARKING TYPE 1, LINE 4" (WHITE EDGE LINE)
14. POLYUREA PAVEMENT MARKING TYPE 1, LINE 4" (YELLOW EDGE LINE)
15. POLYUREA PAVEMENT MARKING TYPE 1, LINE 8" (WHITE EDGE LINE)
16. POLYUREA PAVEMENT MARKING TYPE 1, LINE 5" (WHITE 10' DASH, 30' SKIP)
17. POLYUREA PAVEMENT MARKING TYPE 1, LINE 12" (WHITE GORE DIAGONALS SPACED @ 30' CENTERS)
18. RAISED REFLECTIVE PAVEMENT MARKER (1-WAY YELLOW / OPAQUE)
19. RAISED REFLECTIVE PAVEMENT MARKER (1-WAY CRYSTAL / OPAQUE)
20. THERMOPLASTIC PAVEMENT MARKING - LINE 12" (WHITE EDGE LINE)
21. THERMOPLASTIC PAVEMENT MARKING - LINE 6" (WHITE THRU LANE LINE)
22. POLYUREA PAVEMENT MARKING TYPE 1, LINE 12" (YELLOW DIAGONALS SPACED @ 500' CENTERS ON M.L. AND 40' CENTERS ON STRUCTURES)
23. POLYUREA PAVEMENT MARKING TYPE 1, LINE 12" (WHITE DIAGONALS SPACED @ 500' CENTERS ON M.L. AND 40' CENTERS ON STRUCTURES)
24. POLYUREA PAVEMENT MARKING TYPE 1, LETTERS AND SYMBOLS (WHITE)
25. POLYUREA PAVEMENT MARKING TYPE 1, LINE 8" (WHITE 3' DASH, 9' SKIP)
26. POLYUREA PAVEMENT MARKING TYPE 1, LINE 4" (WHITE 2' DASH, 6' SKIP)

NOTE:

1. SEE IDOT DISTRICT 1 STANDARD TC-12 "MULTI-LANE FREEWAY PAVEMENT MARKING DETAILS" FOR PLACEMENT AND TYPE OF RAISED REFLECTIVE PAVEMENT MARKERS.
2. FOR PROPOSED PAVEMENT MARKINGS IN THE PCC SECTIONS, USE POLYUREA PAVEMENT MARKINGS ACCORDING TO STANDARD TC-12.
3. SEE ROADWAY PLANS FOR LIMITS OF RESURFACING.

FILE NAME = ...\plpln_9BC_C3_290_avntmkg_03.dgn	DESIGNED - CAG	REVISED -	benesch	STATE OF ILLINOIS DEPARTMENT OF TRANSPORTATION	PAVEMENT MARKING PLANS STA 892+00 TO STA 907+00	F.A.I. RTE.	SECTION	COUNTY	TOTAL SHEETS / SHEET NO.
USER NAME = jmajewski	DRAWN - DMS	REVISED -				290	(2727, ETC., 3131)RS-7	COOK	216 / 99
PLOT DATE = 1/25/2010	CHECKED - CAR	REVISED -			SCALE: 1"=50' / SHEET NO. 3 OF 14 SHEETS / STA. / TO STA.			CONTRACT NO. 60G53	
	DATE - 1/25/10	REVISED -				FED. ROAD DIST. NO.	ILLINOIS	FED. AID PROJECT	