TRAFFIC SIGNAL LEGEND

	PROPOSED	EXISTING
CONTROLLER		
SERVICE INSTALLATION		
SIGNAL HEAD		
SIGNAL HEAD WITH BACKPLATE		
SIGNAL HEAD, PEDESTRIAN		
SIGNAL POST		
MAST ARM ASSEMBLY AND POLE, STEEL		
MAST ARM ASSEMBLY AND POLE, ALUMINUM		
COMMON TRENCH	CT	
UNIT DUCT	UD	
HANDHOLE		
HEAVY DUTY HANDHOLE		"C"
DOUBLE HANDHOLE		
GDS. CONDUIT IN TRENCH OR PUSHED		
PEDESTRIAN PUSH-BUTTON DETECTOR		
DETECTOR LOOP		
CAST IRON JUNCTION BOX		"C"
EMERGENCY VEHICLE SYSTEM DETECTOR		
CONFIRMATION BEACON		
SIGNAL HEAD OPTICALLY PROGRAMMED	"P"	"P"
CONDUIT SPLICE		
WOOD POLE		"C"
RACEWAY FOR MAGNETIC DETECTOR, TYPE I OR TYPE II		"T"
VEHICLE DETECTOR, NON COMPENSATED MAGNETIC TYPE		
RAILROAD CONTROL CABINET		"C"

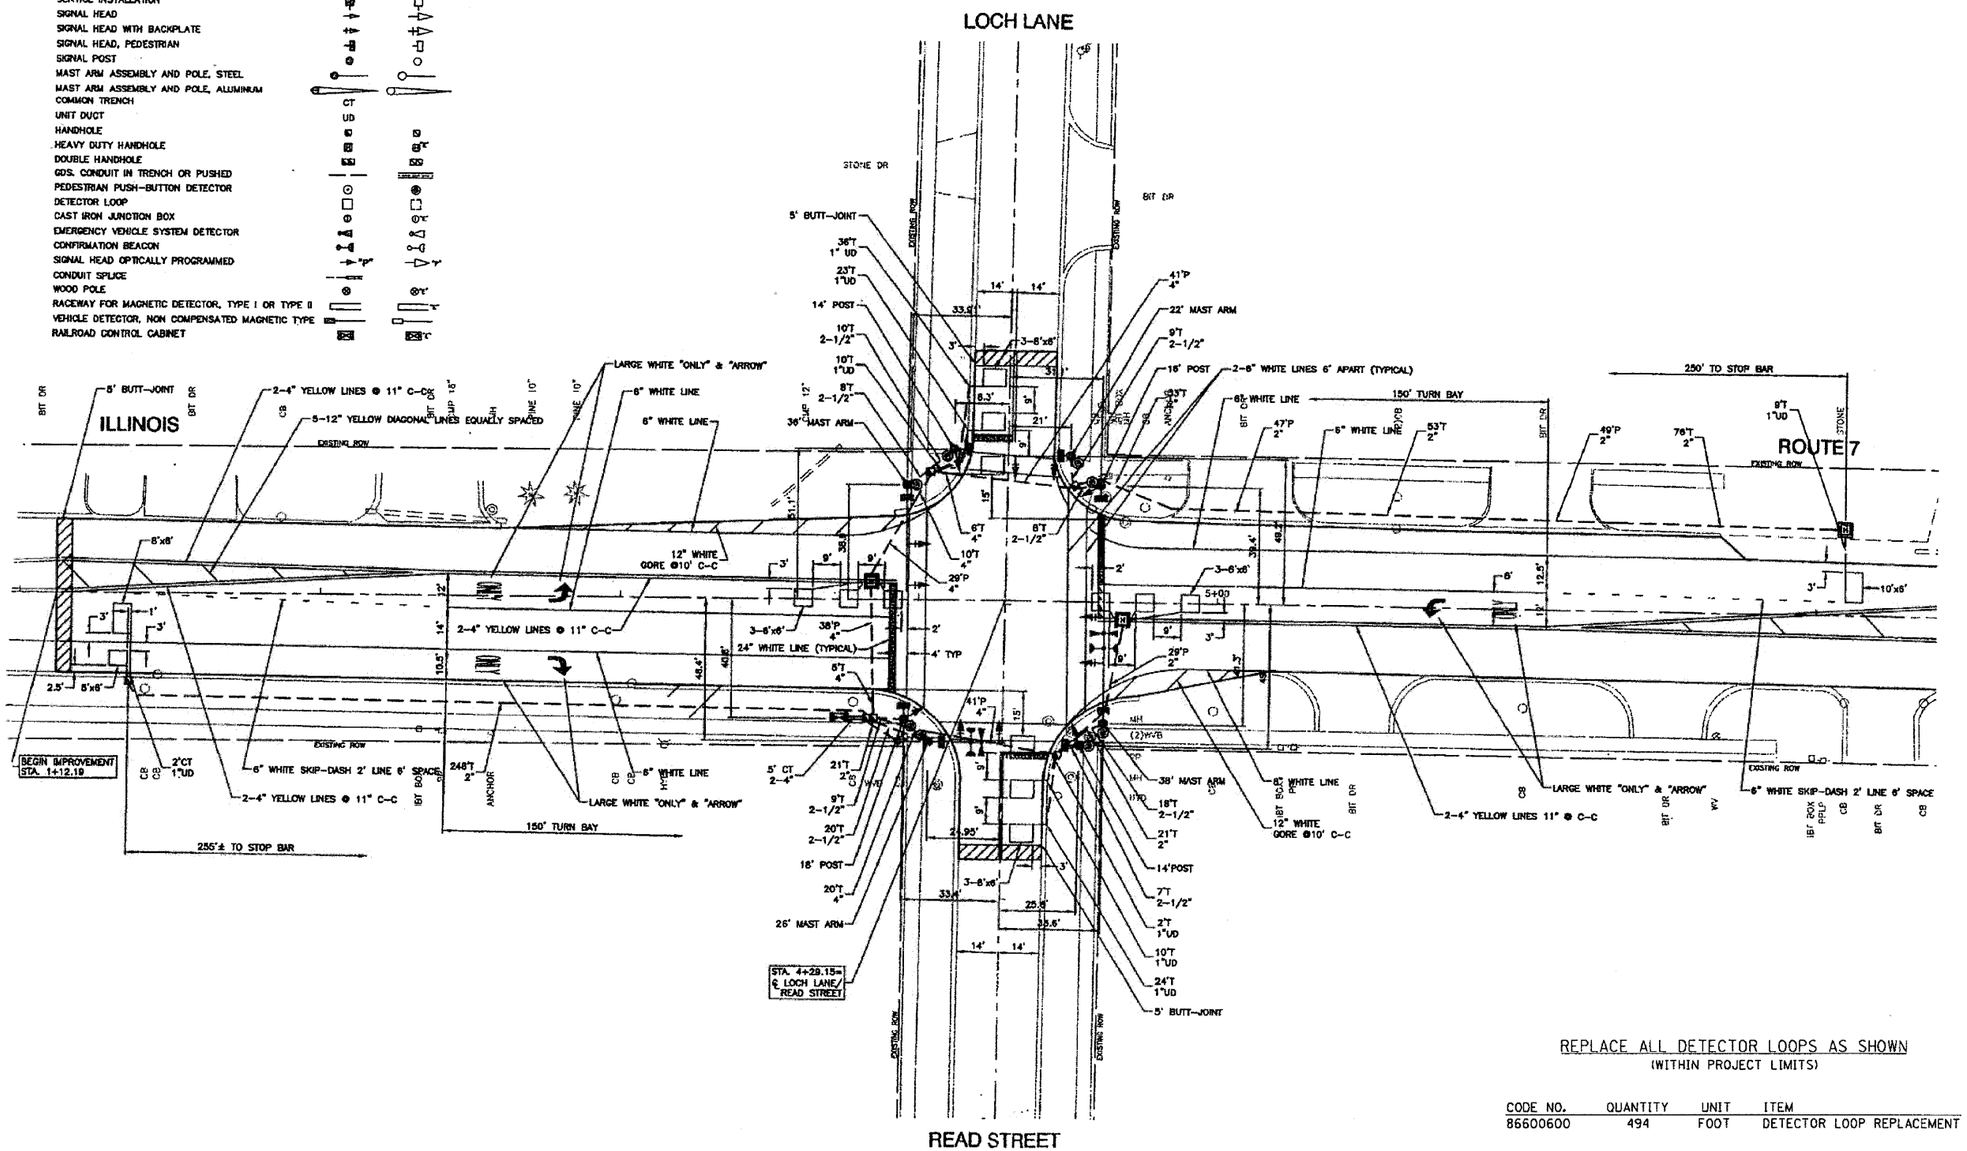

REPLACE ALL DETECTOR LOOPS AS SHOWN
(WITHIN PROJECT LIMITS)

CODE NO.	QUANTITY	UNIT	ITEM
86600600	494	FOOT	DETECTOR LOOP REPLACEMENT

FILE NAME = w:\proj\33681\33681.28\design\Signals\33681.28-Loops05.dgn

Ciorba Group, Inc.
CONSULTING ENGINEERS
5507 North Cumberland Avenue, Suite 402
Chicago, Illinois 60656
Tel. 773.775.4009 Fax 773.775.4014

USER NAME = wlancastar	DESIGNED - AL	REVISED -	
	DRAWN - AL	REVISED -	
PLOT SCALE = 2.0000 ' / IN.	CHECKED - SNS	REVISED -	
PLOT DATE = 12/3/2009	DATE - 12/11/09	REVISED -	

STATE OF ILLINOIS
DEPARTMENT OF TRANSPORTATION

IL 7 /159TH STREET
IL 53 (INDEPENDENCE BLVD) TO I-355 (VETRANS MEMORIAL TOLLWAY)
DETECTOR LOOP REPLACEMENT PLAN

SCALE: N.T.S. | SHEET NO. OF SHEETS | STA. TO STA.

F.A.P. RTE.	SECTION	COUNTY	TOTAL SHEETS	SHEET NO.
351	(535 B-6R & 536) RS-4	WILL	35	22
		CONTRACT NO. 60H62		

FED. ROAD DIST. NO. 1 | ILLINOIS | FED. AID PROJECT