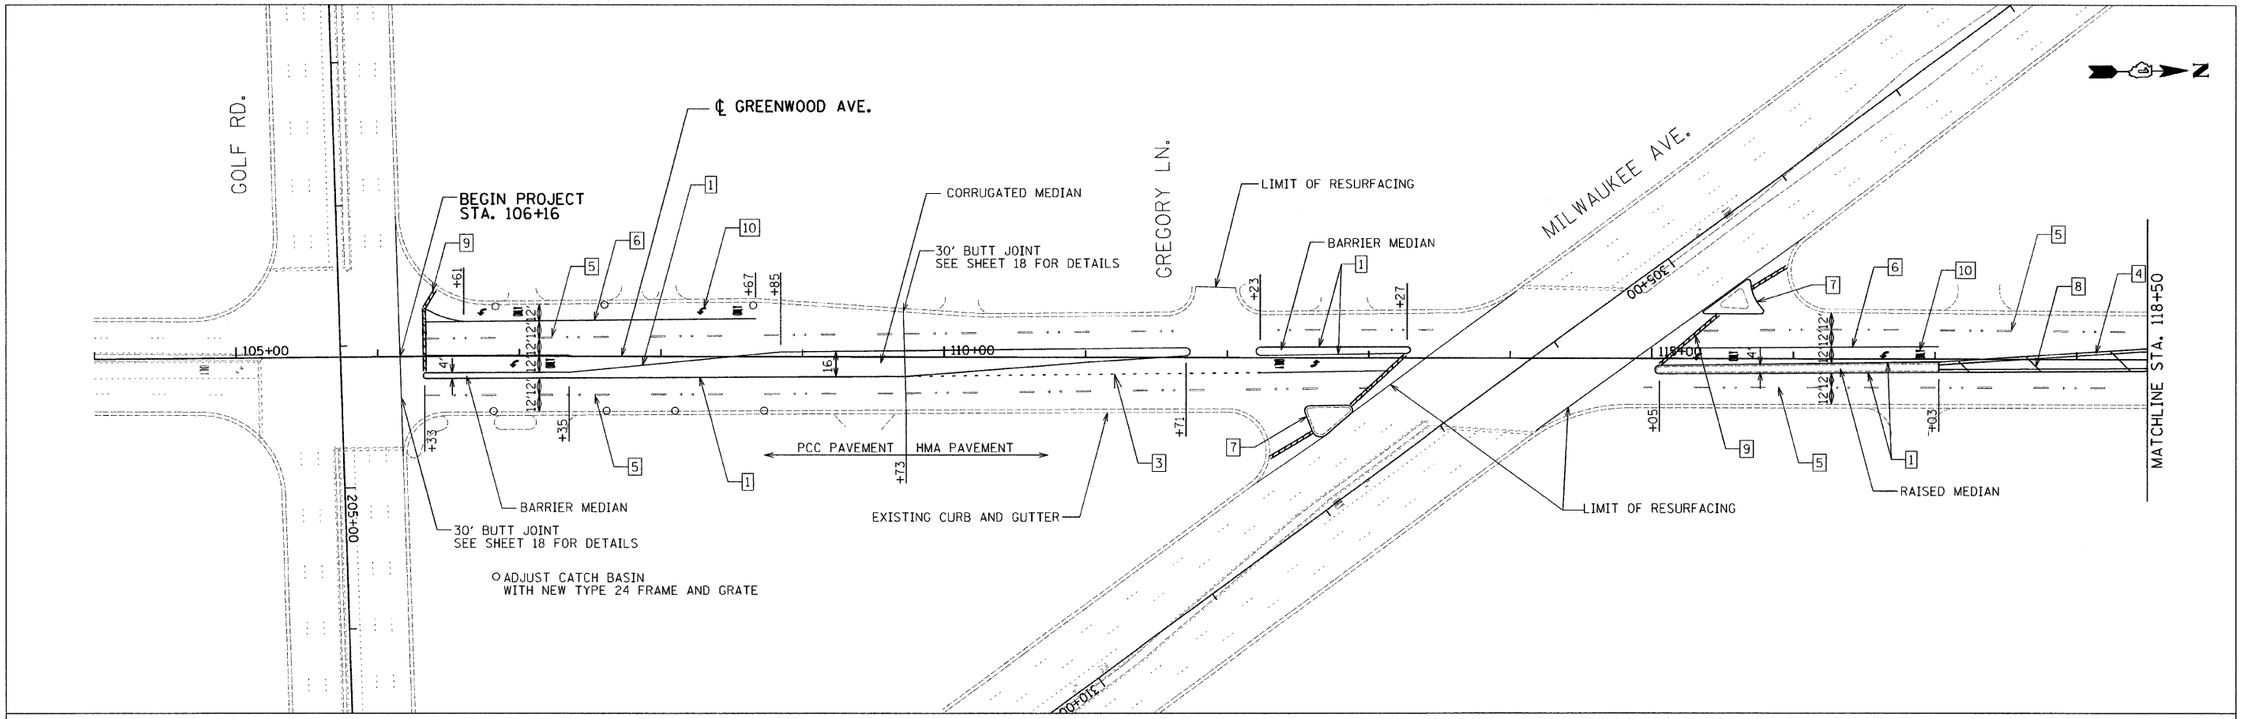

LEGEND

1. THERMOPLASTIC PAVEMENT MARKING - LINE 4" YELLOW SOLID
2. THERMOPLASTIC PAVEMENT MARKING - LINE 4" WHITE SOLID
3. THERMOPLASTIC PAVEMENT MARKING - LINE 6" WHITE 2' DASH, 6' SKIP
4. THERMOPLASTIC PAVEMENT MARKING - LINE 4" YELLOW, 2 @ 11" C-C W/2 AMBER 1 WAY RPM'S
5. THERMOPLASTIC PAVEMENT MARKING - LINE 4" WHITE SKIP DASH - 10' DASH, 30' SKIP W/2 CRYSTAL/OPAQUE RPM'S
6. THERMOPLASTIC PAVEMENT MARKING - LINE 6" WHITE
7. THERMOPLASTIC PAVEMENT MARKING - LINE 8" WHITE
8. THERMOPLASTIC PAVEMENT MARKING - LINE 12" YELLOW @ 45 DEGREE
9. THERMOPLASTIC PAVEMENT MARKING - LINE 24" WHITE
10. THERMOPLASTIC PAVEMENT MARKING - LETTERS & SYMBOLS
11. THERMOPLASTIC PAVEMENT MARKING - LINE 12" WHITE
12. THERMOPLASTIC PAVEMENT MARKING - LINE 4" YELLOW SKIP DASH - 10' DASH, 30' SKIP WITH/1 AMBER 2 WAY RPM'S

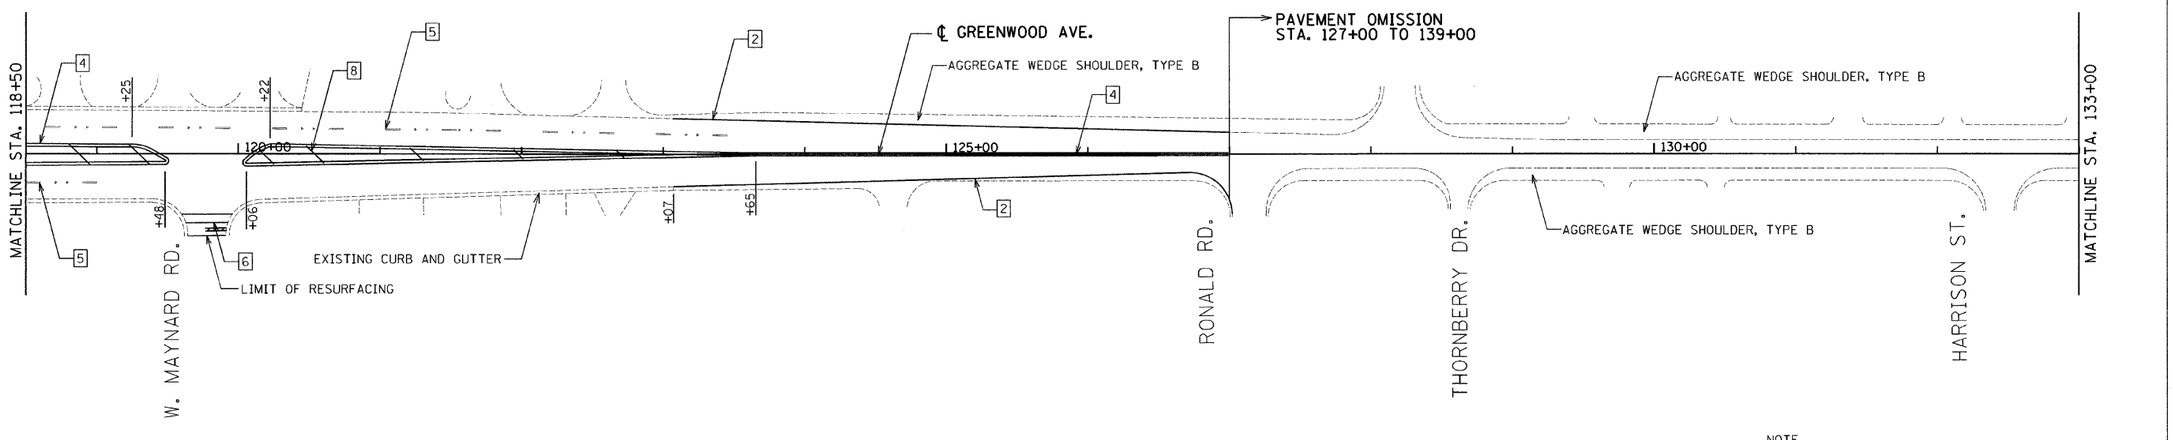

NOTE

USE 7.5' BUTT JOINT AT ALL LIMITS OF RESURFACING, SEE SHEET 18 FOR DETAILS

H:\Jobs2009\28093823-06\CAD\Site\dgn\00\0162548-sht-plan1.dgn

FILE NAME =	USER NAME = _USER_	DESIGNED - EF	REVISED -	STATE OF ILLINOIS DEPARTMENT OF TRANSPORTATION	GREENWOOD AVE. – GOLF ROAD (IL 58) TO WEST LAKE AVE. ROADWAY AND PAVEMENT MARKING PLANS	F.A.U. RTE.	SECTION	COUNTY	TOTAL SHEETS	SHEET NO.
		DRAWN - EF	REVISED -			2743	1316 RS-2	COOK	25	6
	PLOT SCALE = 50.0045 ' / IN.	CHECKED - PJ	REVISED -					CONTRACT NO. 62548		
	PLOT DATE = 12/2/2009	DATE - 12/02/09	REVISED -		SCALE: 50 / SHEET NO. 1 OF 4 SHEETS / STA. 104+00 TO STA. 133+00			ILLINOIS FED. AID PROJECT		