ACCUM. VOLUME CUT (C.Y.)	ACCUM. VOLUME FILL (C.Y.)	ACCUM. VOLUME EXPANDED FILL (C.Y.)
201.3	12.1	15.1

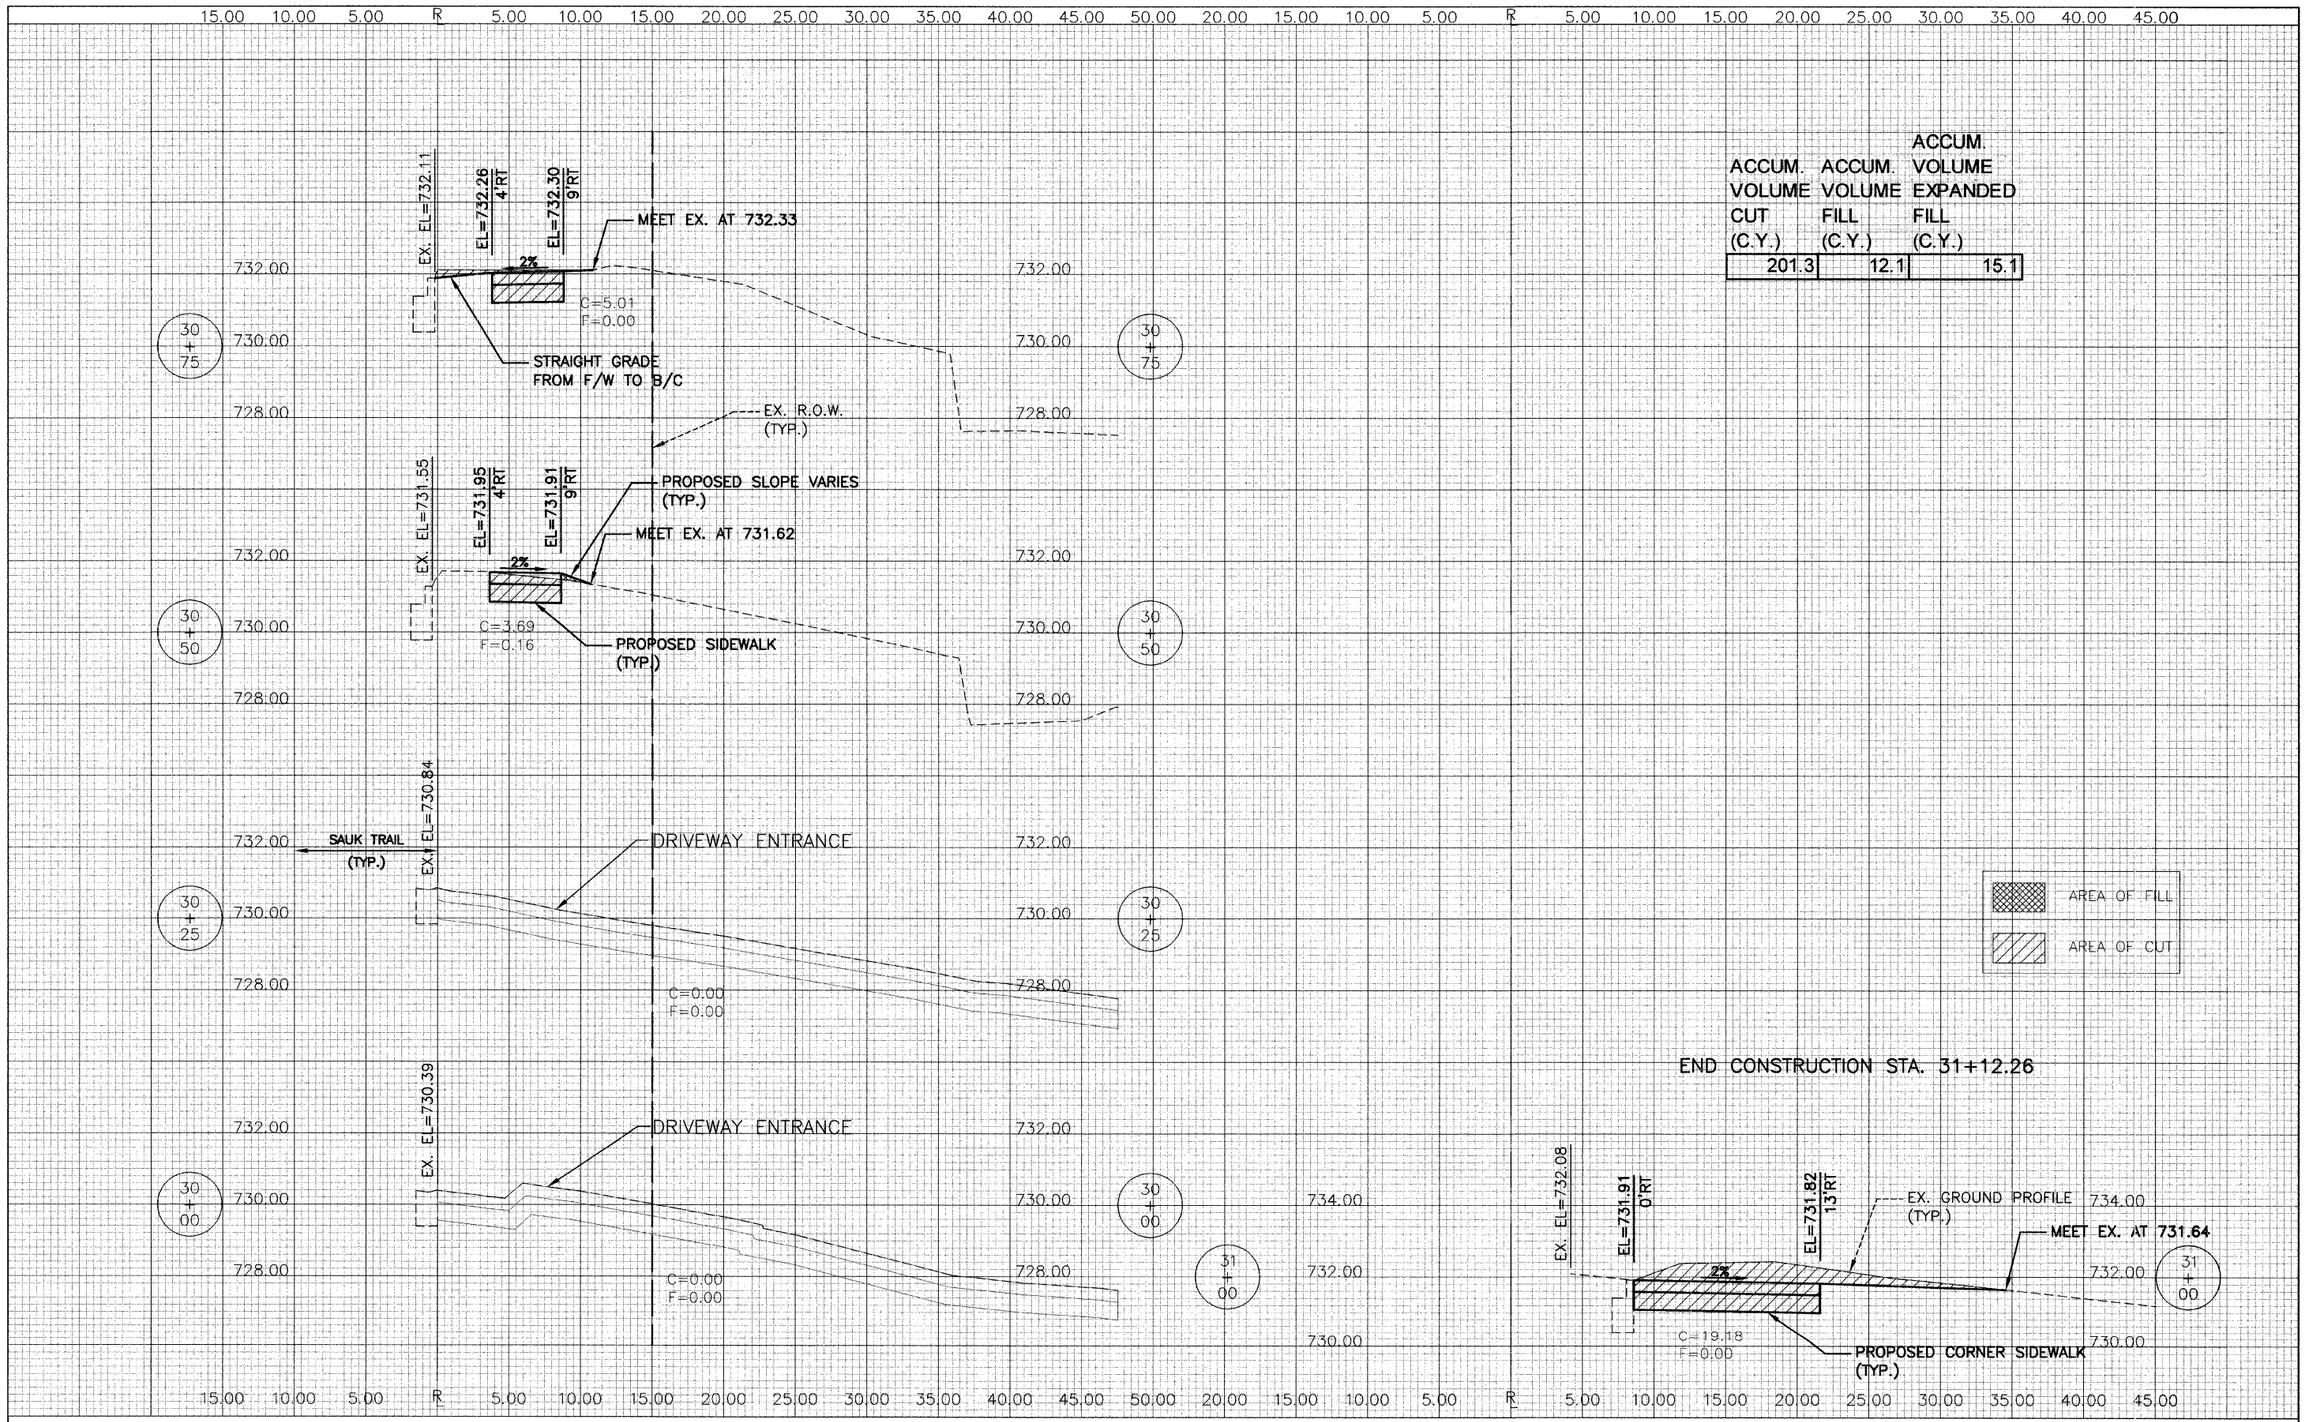

FINAL SURVEY	BY	DATE
SURVEYED		
PLOTTED		
TEMPLATE		
AREAS		
AREAS CHECKED		
NOTE BOOK		
NO.		

ORIGINAL SURVEY	BY	DATE
SURVEYED		
PLOTTED		
TEMPLATE		
AREAS		
AREAS CHECKED		
NOTE BOOK		
NO.		

FILE NAME = $FILEL$	USER NAME = $USER$	DESIGNED - CTM/AFM	REVISED -
		DRAWN - CTM	REVISED -
	PLOT SCALE = $SCALE$	CHECKED - 11-05-09	REVISED -
	PLOT DATE = $DATE$	DATE -	REVISED -

STATE OF ILLINOIS
DEPARTMENT OF TRANSPORTATION

CROSS SECTIONS
SAUK TRAIL (WEST)

SCALE: H=5'; V=2' | SHEET NO. 12 OF 23 SHEETS | STA. 30+00 TO STA. 31+00

F.A. RTE.	SECTION	COUNTY	TOTAL SHEETS	SHEET NO.
	09-00049-00-SW	COOK	23	12
		CONTRACT NO. 63424		
	ILLINOIS FED. AID PROJECT			