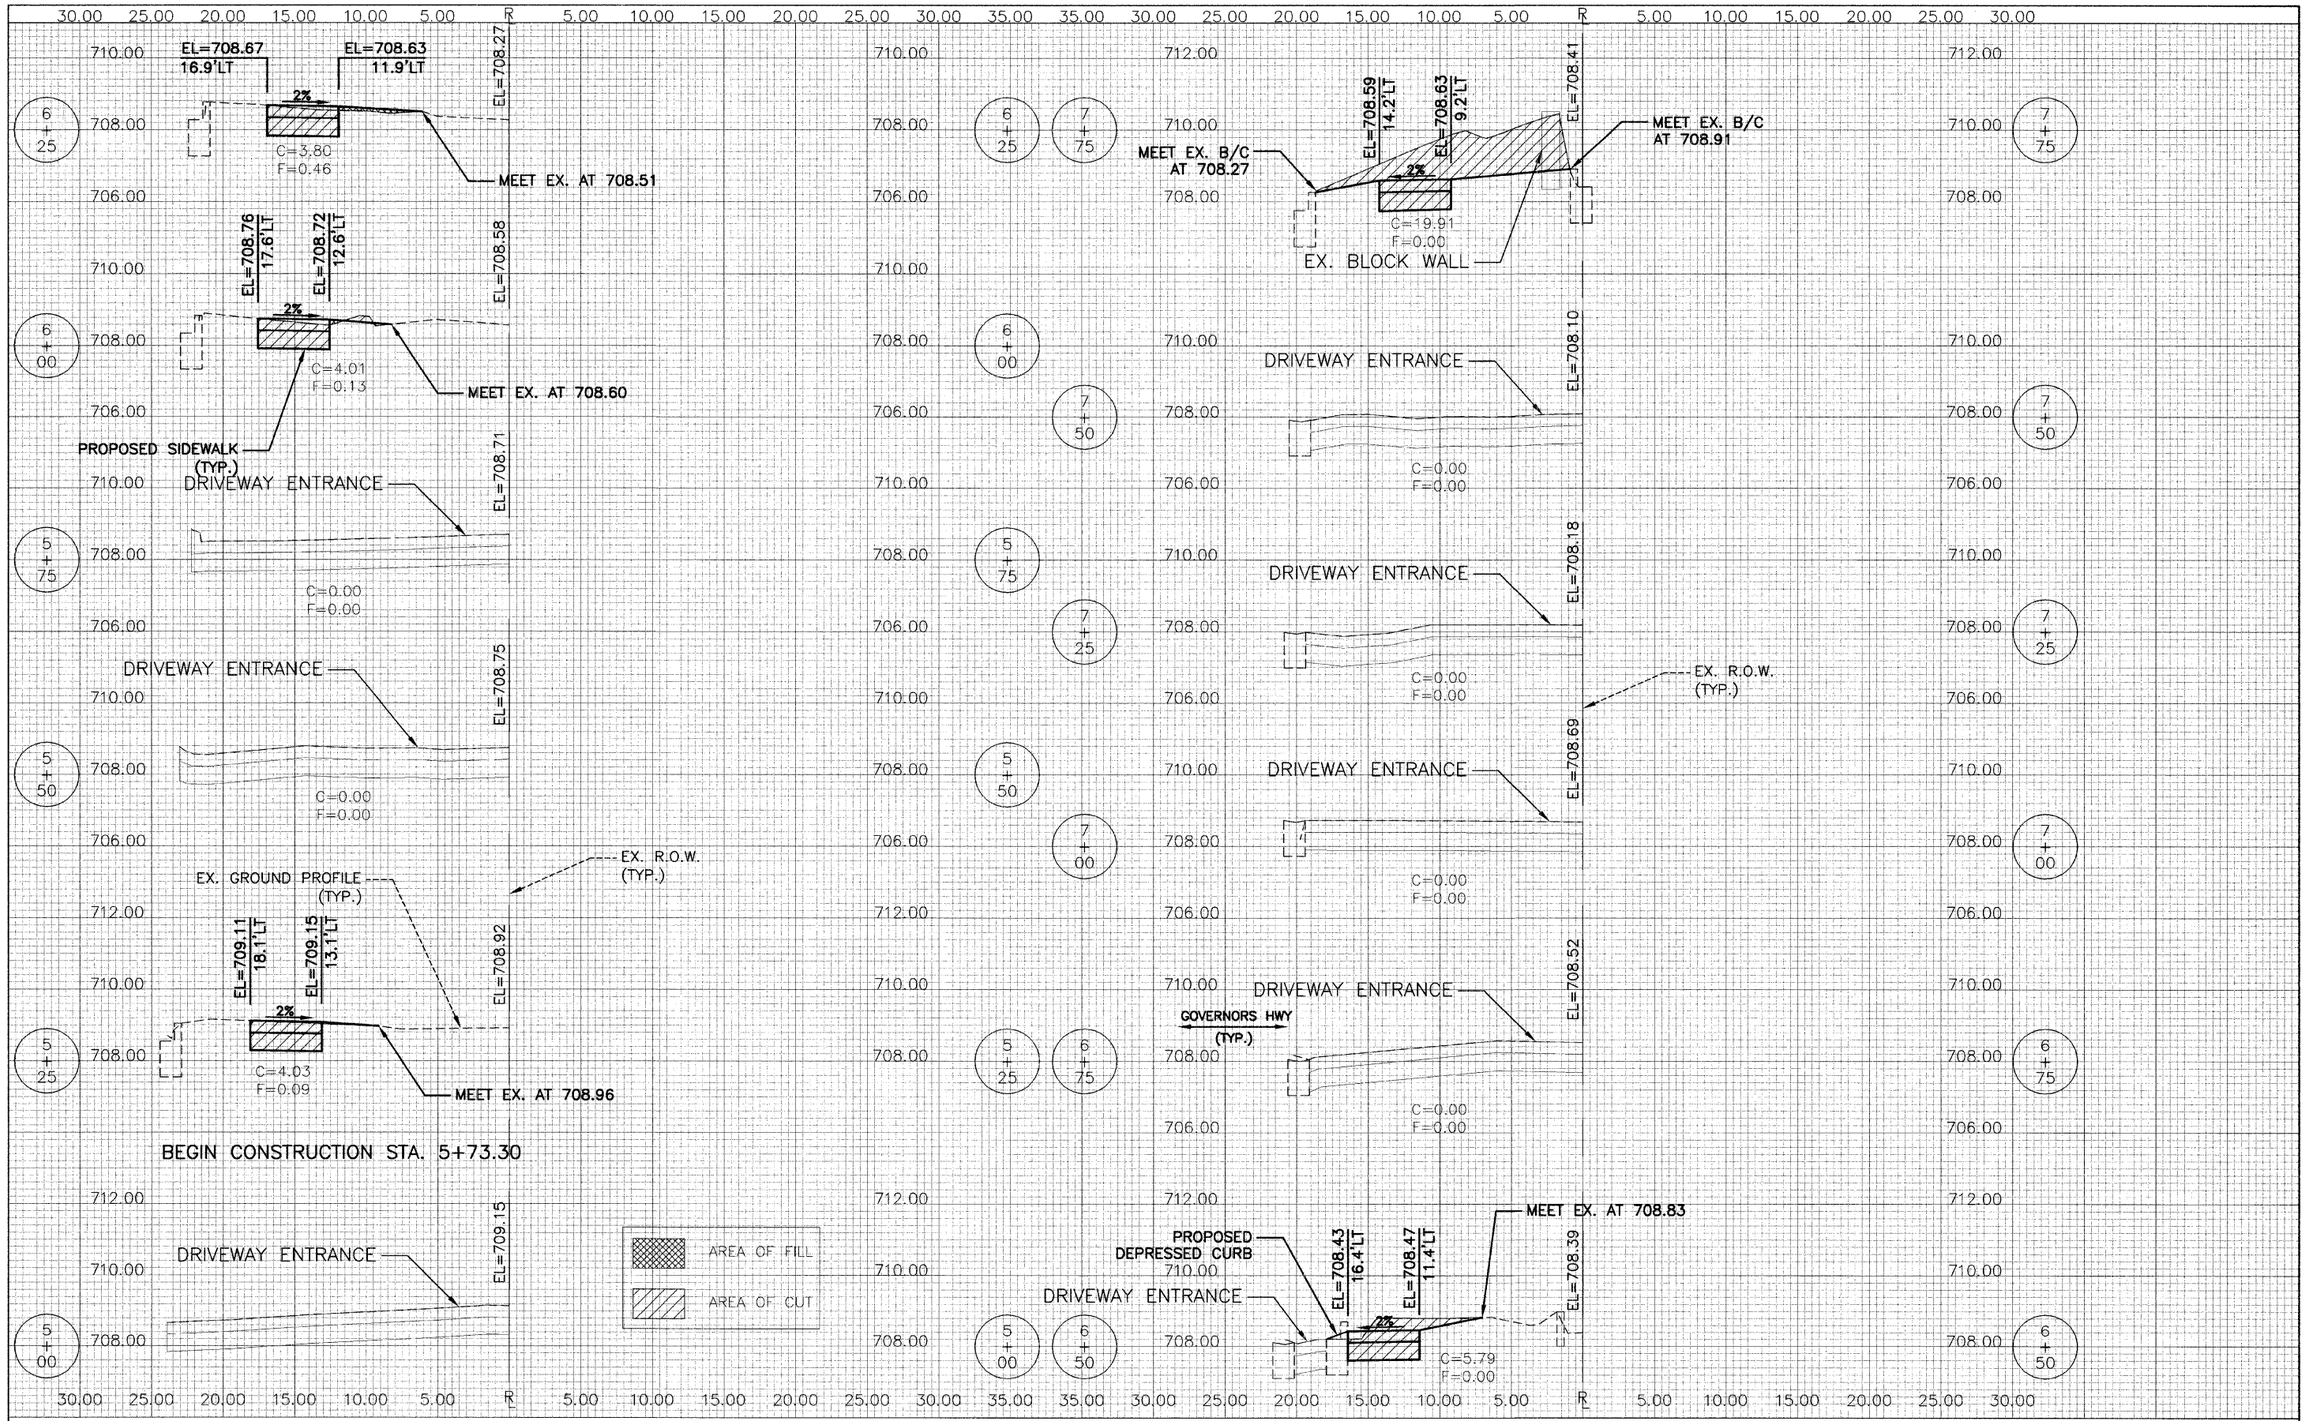

FILE NAME = $FILEL$	USER NAME = $USER$	DESIGNED - CTM/APM	REVISED -
		DRAWN - CTM	REVISED -
	PLOT SCALE = $SCALE$	CHECKED -	REVISED -
	PLOT DATE = $DATE$	DATE - 11-05-09	REVISED -

STATE OF ILLINOIS
DEPARTMENT OF TRANSPORTATION

CROSS SECTIONS
GOVERNORS HWY SOUTH OF SAUK TRAIL

SCALE: H=5'/ V=2' | SHEET NO. 20 OF 23 SHEETS | STA. 5+00 TO STA. 7+75

F.A. RTE.	SECTION	COUNTY	TOTAL SHEETS	SHEET NO.
	09-00049-00-SW	COOK	23	20

CONTRACT NO. 63424

ILLINOIS FED. AID PROJECT

FINAL SURVEY		BY	DATE
NOTE BOOK	SURVEYED		
	PLOTTED		
	TEMPLATE		
	AREAS		
NO.	AREAS CHECKED		

ORIGINAL SURVEY		BY	DATE
NOTE BOOK	SURVEYED		
	PLOTTED		
	TEMPLATE		
	AREAS		
NO.	AREAS CHECKED		