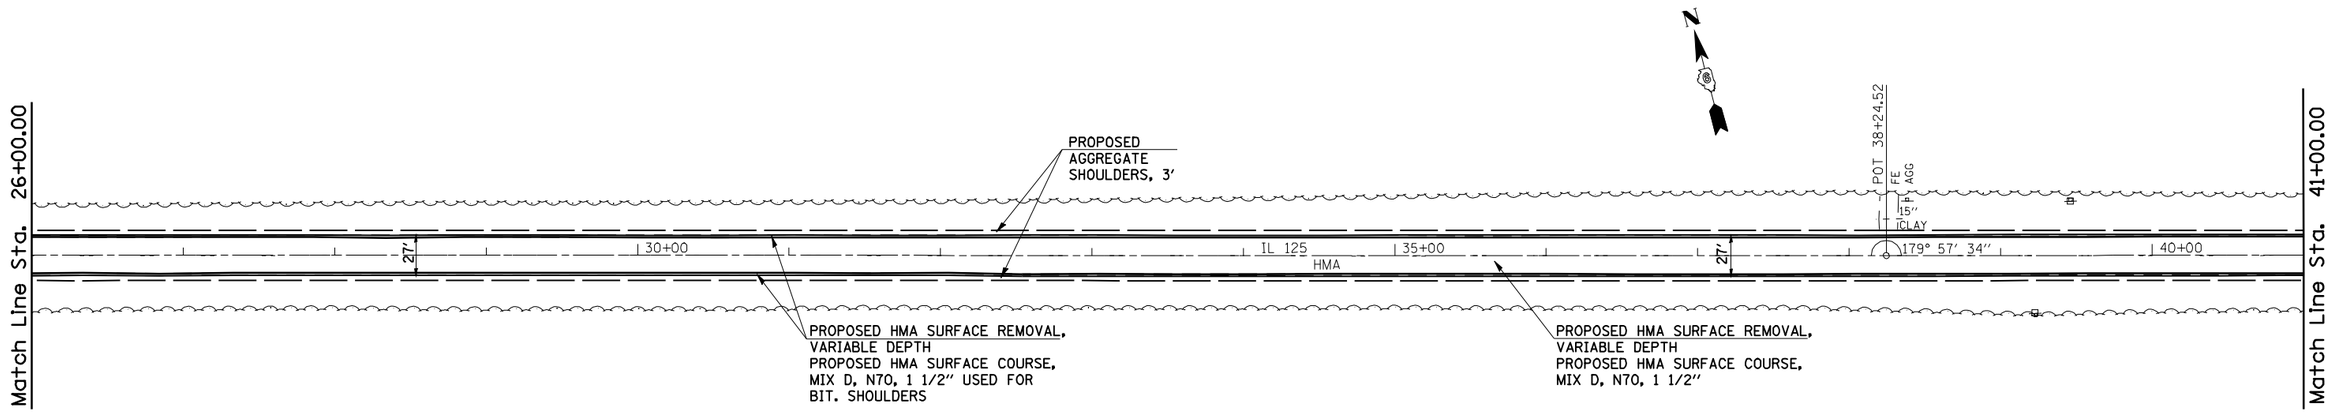

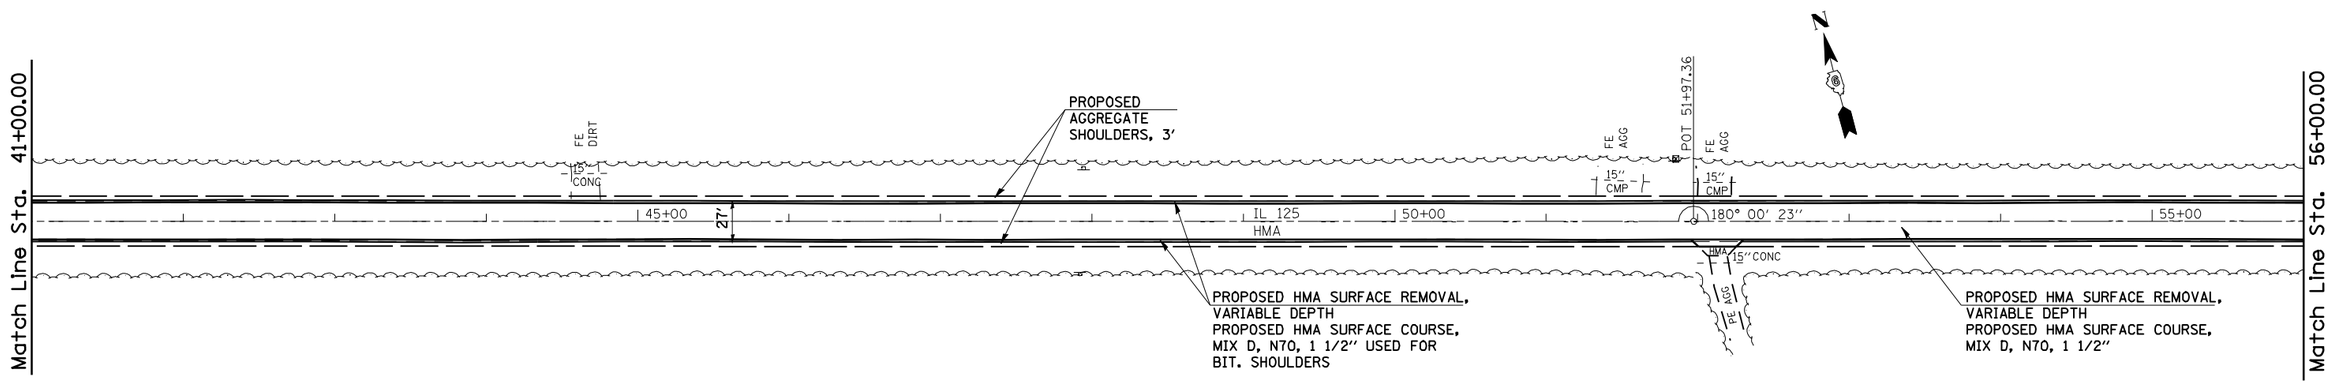

* CASS, SANGAMON

FILE NAME = c:\pw_work\PWIDOT\COXTE\dms84394\d672c49-sht-plan-DBL50.dgn	USER NAME = coxte	DESIGNED -	REVISED -	STATE OF ILLINOIS DEPARTMENT OF TRANSPORTATION	PLAN SHEETS - 50 SCALE			F.A.P. RTE.	SECTION	COUNTY	TOTAL SHEETS	SHEET NO.
		DRAWN - RTS	REVISED -					67	105(RS-6) 106(RS-4)	*	88	21
	PLOT SCALE = 100.0000 ' / IN.	CHECKED -	REVISED -							CONTRACT NO. 72C49		
	PLOT DATE = Dec-18-2009 04:48:21PM	DATE - 11-09-09	REVISED -		SCALE: 50	SHEET NO. 2 OF SHEETS	STA. 26+00 TO STA. 56+00	FED. ROAD DIST. NO.	ILLINOIS	FED. AID PROJECT		