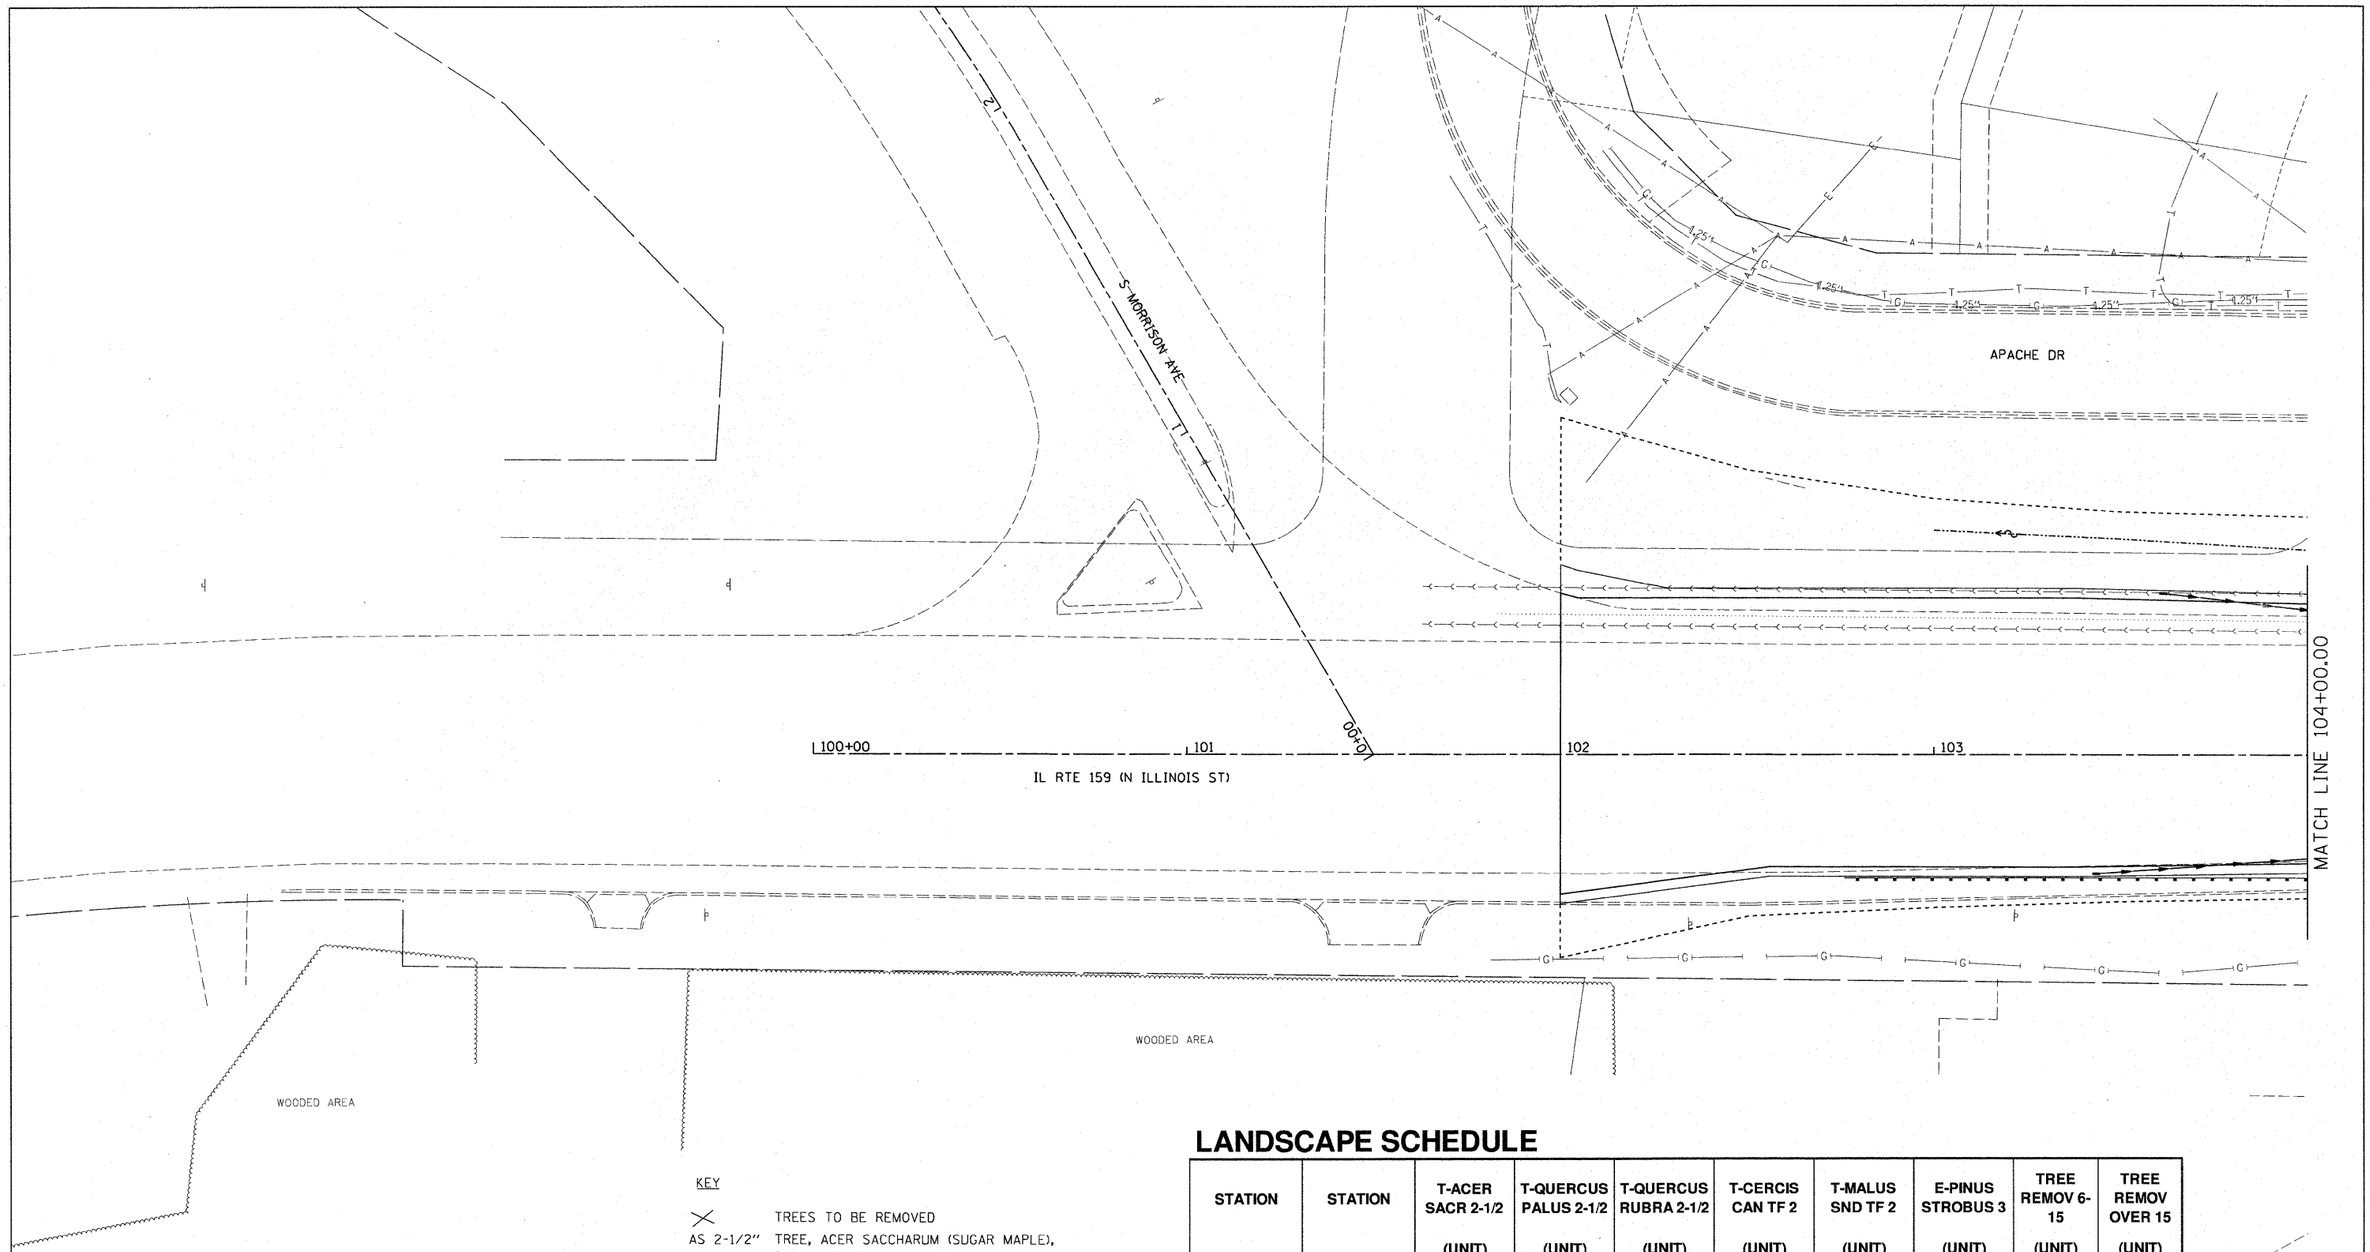

NOTES:
1. TYPICAL TREE SPACING IS 20' X 20'.
2. TREES SHALL NOT BE LOCATED WITHIN 10' OF ANY UNDERGROUND UTILITY.
3. TREES SHALL NOT BE PLACED ON SLOPES STEEPER THAN 3:1.

GRAPHIC SCALE

20 0 20 40 60 80

FEET

KEY

X	TREES TO BE REMOVED
AS 2-1/2"	TREE, ACER SACCHARUM (SUGAR MAPLE), 2-1/2" CALIPER, BALLED AND BURLAPPED
QP 2-1/2"	TREE, QUERCUS PALUSTRIS (PIN OAK), 2-1/2" CALIPER, BALLED AND BURLAPPED
QR 2-1/2"	TREE, QUERCUS RUBRA (RED OAK), 2-1/2" CALIPER, BALLED AND BURLAPPED
CC 2"	TREE, CERCIS CANADENSIS (EASTERN REDBUD), 2" CALIPER, TREE FORM, BALLED AND BURLAPPED
MS 2"	TREE, MALUS SNOWDRIFT (SNOWDRIFT CRAB APPLE), 2" CALIPER, TREE FORM, BALLED AND BURLAPPED
PS 3"	EVERGREEN, PINUS STROBUS (EASTERN WHITE PINE), 3" CALIPER, BALLED AND BURLAPPED

LANDSCAPE SCHEDULE

STATION	STATION	T-ACER SACR 2-1/2 (UNIT)	T-QUERCUS PALUS 2-1/2 (UNIT)	T-QUERCUS RUBRA 2-1/2 (UNIT)	T-CERCIS CAN TF 2 (UNIT)	T-MALUS SND TF 2 (UNIT)	E-PINUS STROBUS 3 (UNIT)	TREE REMOV 6-15 (UNIT)	TREE REMOV OVER 15 (UNIT)
102+00	109+75				9		4		
109+75	112+00								
112+00	122+00							8	
122+00	132+00	4	6	3	11	11		454	48
132+00	142+00					10		1270	704
142+00	152+00	9			11			342	1074
152+00	157+00				2				132
TOTAL		13	6	3	33	21	4	2074	1958

Rev.

FILE NAME = D876830-sht-lndscp.dgn	USER NAME = ldc	DESIGNED -	REVISED -
		DRAWN -	REVISED -
	PLOT SCALE = 1:20	CHECKED -	REVISED -
	PLOT DATE = 12/17/2009	DATE -	REVISED -

STATE OF ILLINOIS
DEPARTMENT OF TRANSPORTATION

LANDSCAPE PLAN

SCALE: 1:20 | SHEET NO. OF SHEETS | STA. 100+00.00 TO STA. 104+00.00

F.A.P RTE.	SECTION	COUNTY	TOTAL SHEETS	SHEET NO.
600	60-(30.31.128)-1		399	229
		CONTRACT NO. 76830		
FED. ROAD DIST. NO.	ILLINOIS	FED. AID PROJECT		