CONTRACT NO. 89559
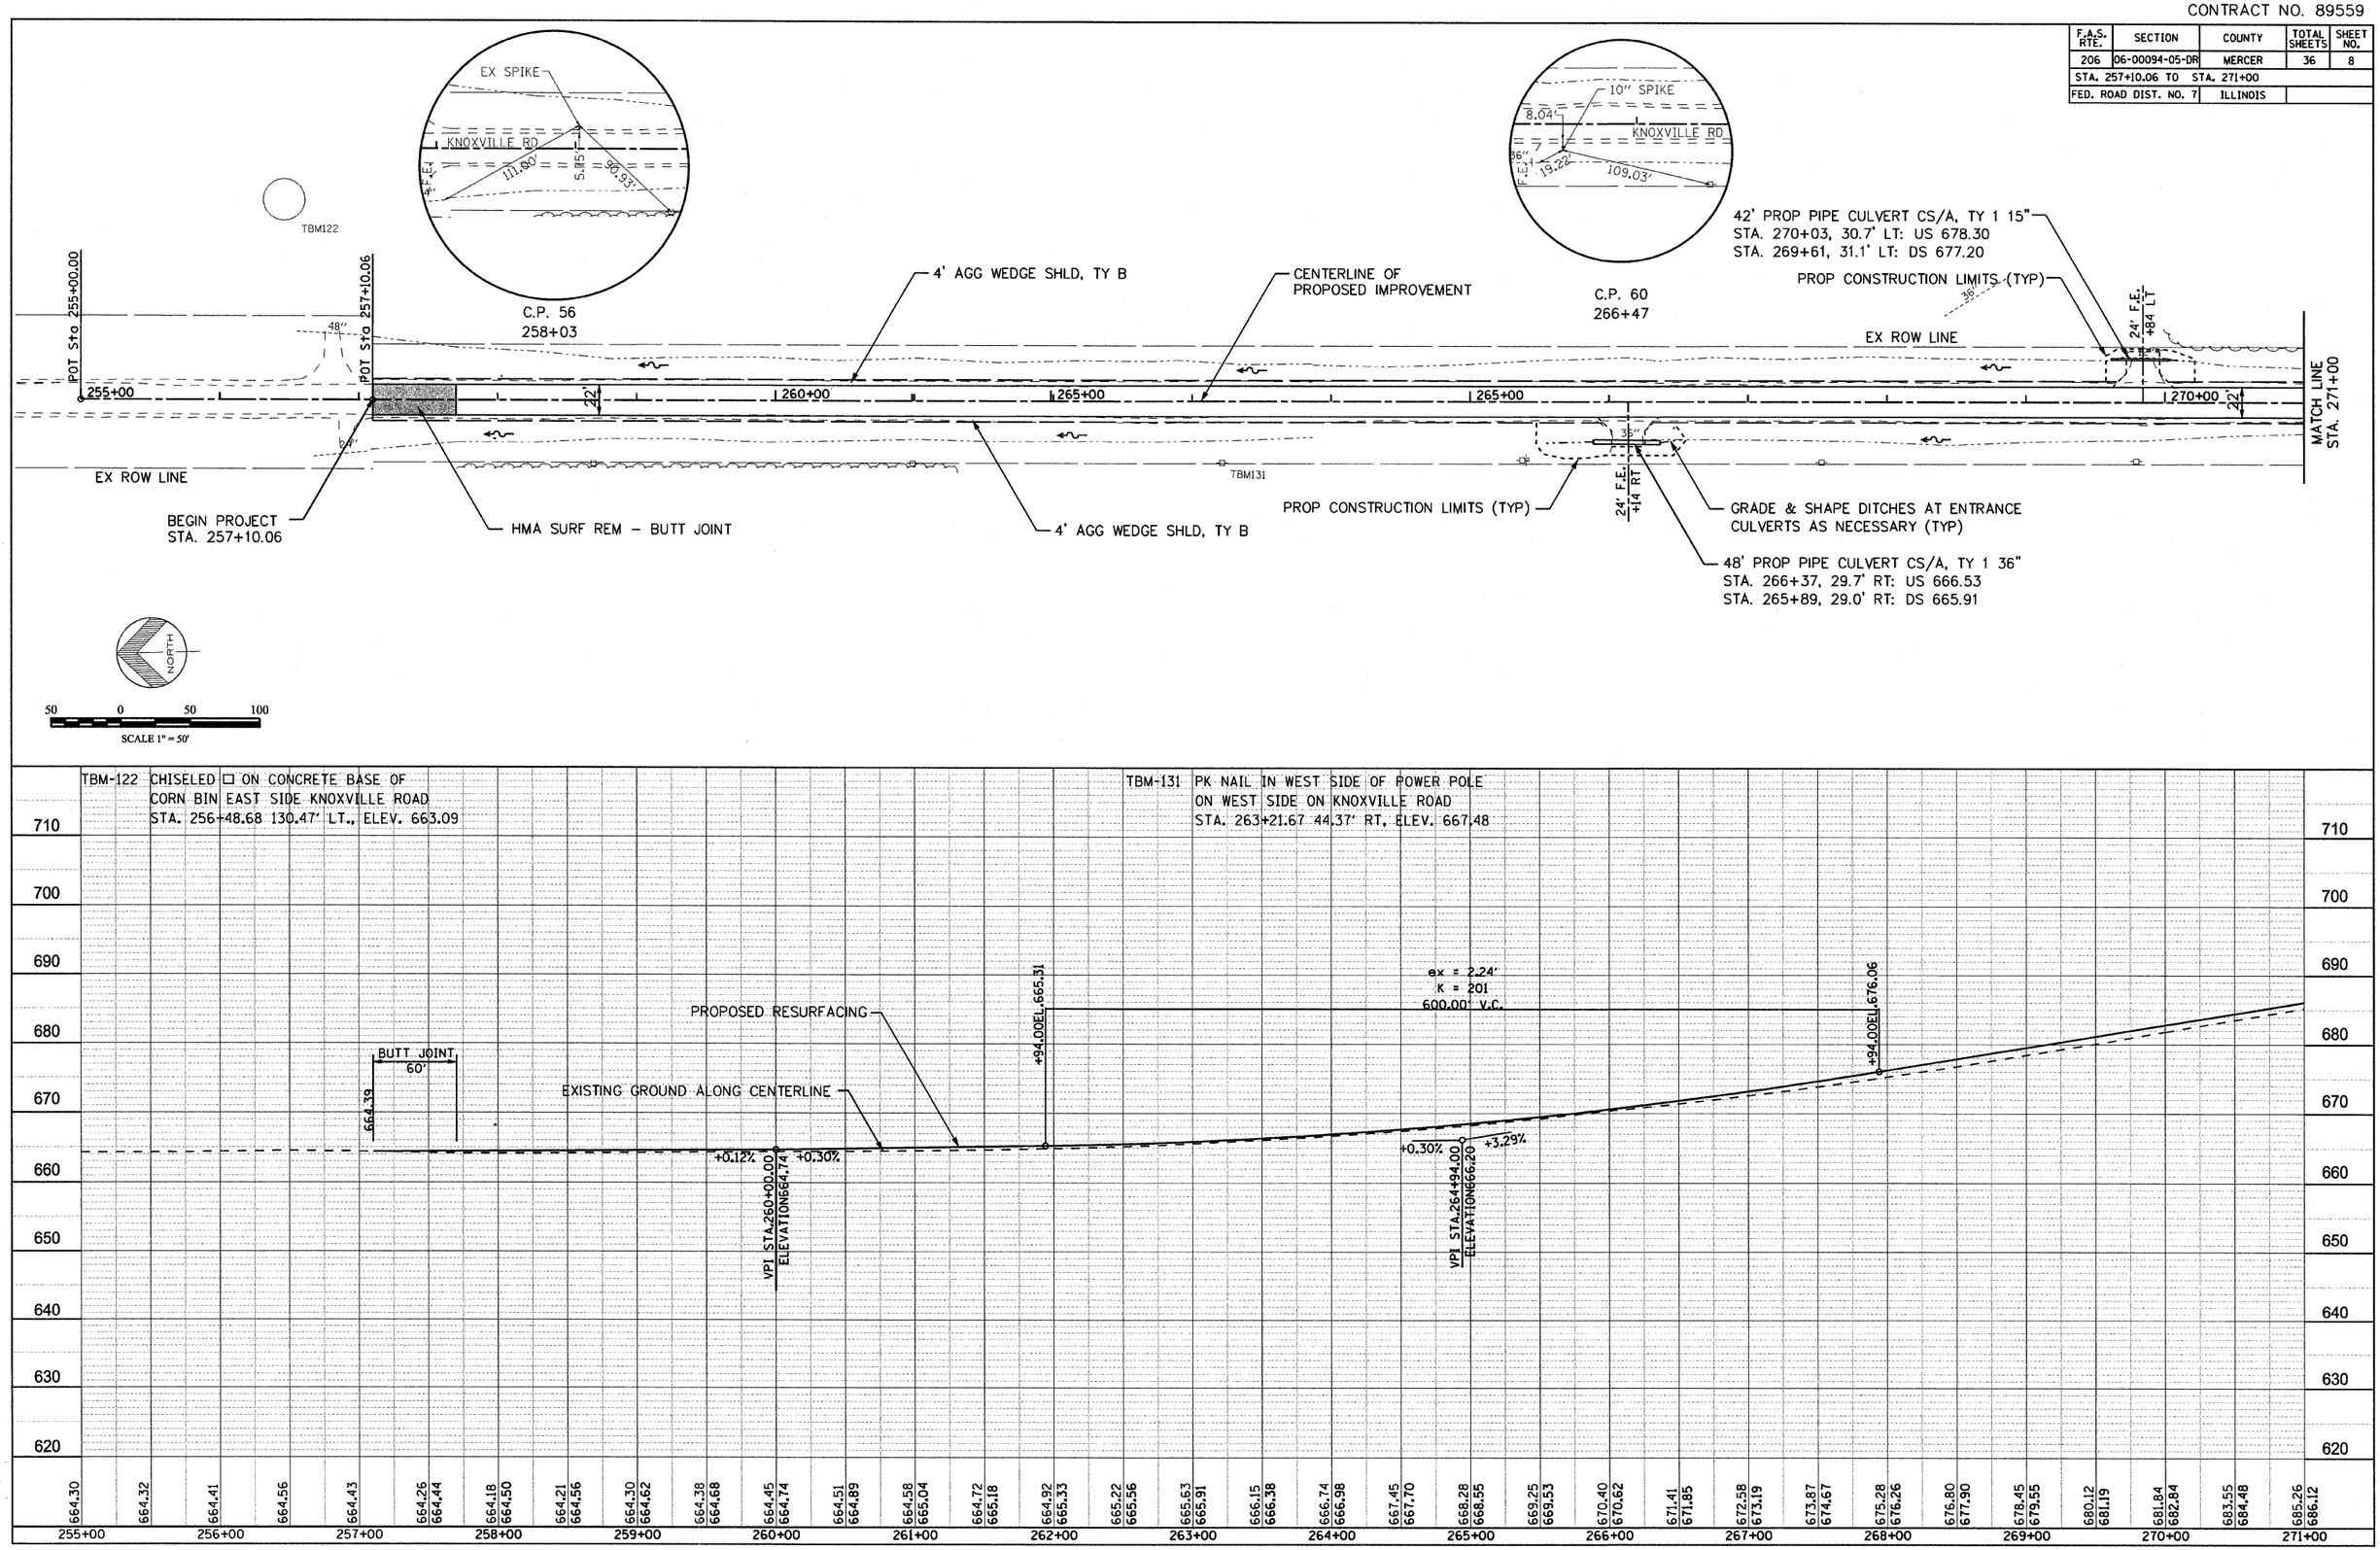
F.A.S. RTE.	SECTION	COUNTY	TOTAL SHEETS	SHEET NO.
206	06-00094-05-DR	MERCER	36	8
STA. 257+10.06 TO STA. 271+00				
FED. ROAD DIST. NO. 7		ILLINOIS