F.A.I. RTE.	SECTION	COUNTY	TOTAL SHEETS	SHEET NO.
57	*	DOUGLAS	65	36
STA.		TO STA.		
FED. ROAD DIST. NO.	ILLINOIS	FED. AID PROJECT		

*(15, 21-25HB-2)BR

CONTRACT NO. 90952

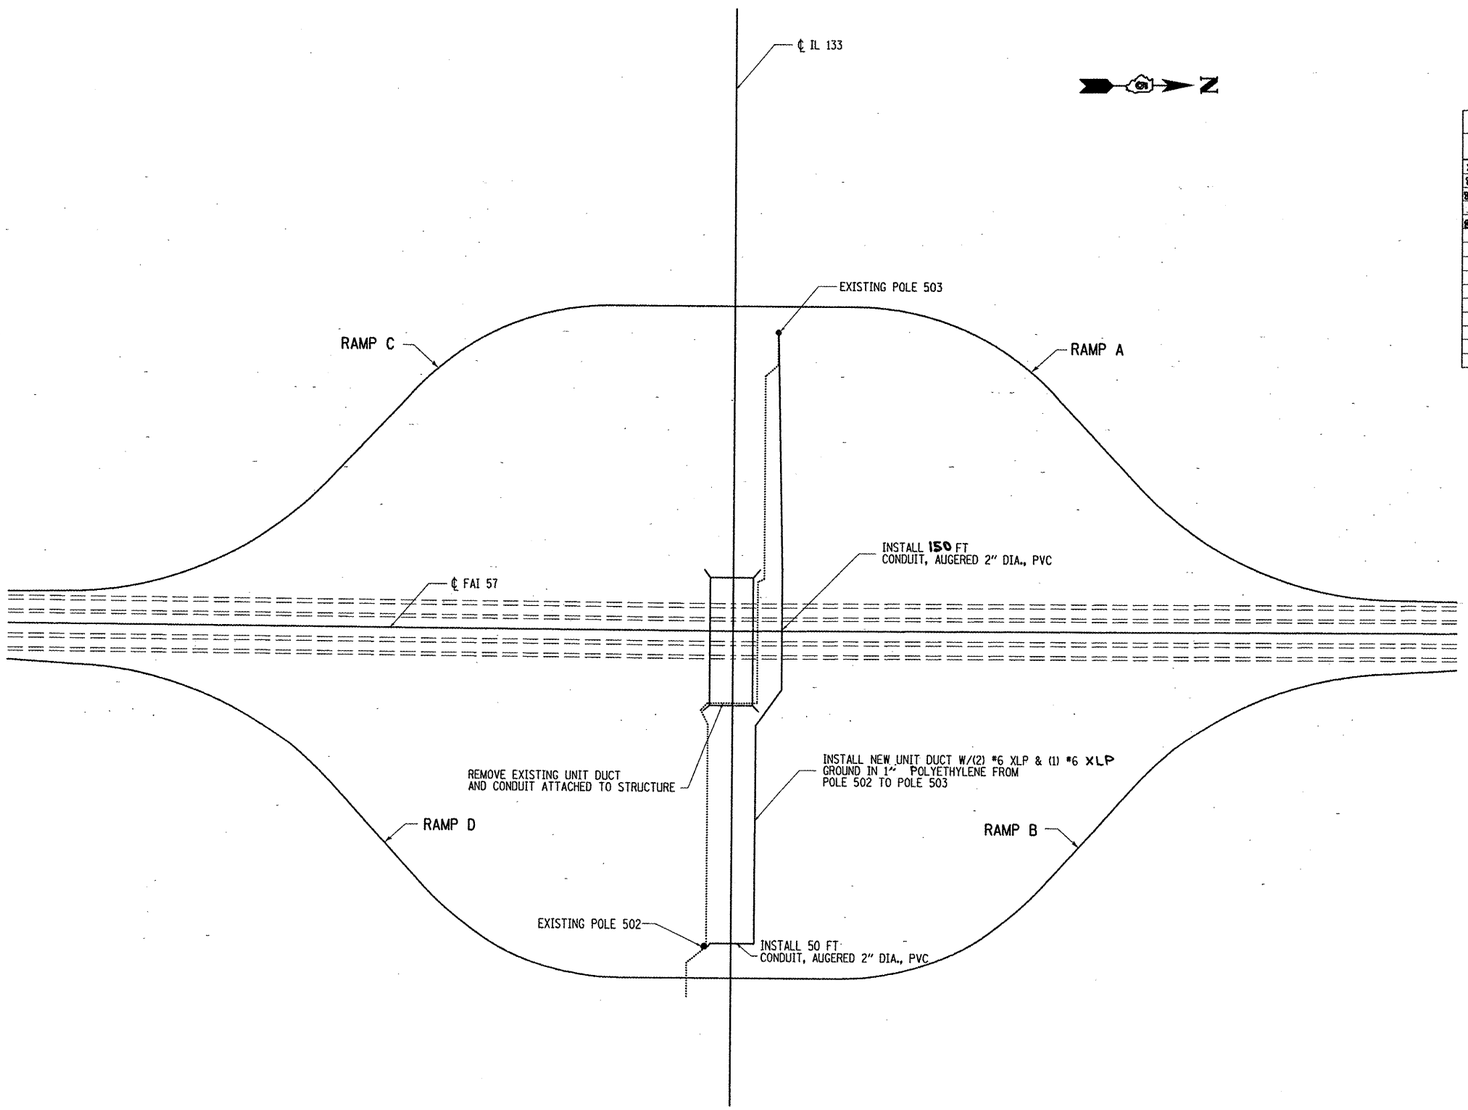

SCHEMATIC - NOT TO SCALE

BILL OF MATERIALS

PAY ITEM NO.	PAY ITEM DESCRIPTION	UNIT OF MEASURE	QTY.
X0323710	REMOVE CONDUIT ATTACHED TO STRUCTURE	FOOT	273
81900100	TRENCH & BACKFILL FOR ELECTRICAL WORK	FOOT	1416
81603035	UNIT DUCT, GDOH, 2-1C NO.6, 1(C NO.6 GROUND) (XLP-TYPE WSE) 1" DIA	FOOT	1616
	POLYETHYLENE		
81021550	CONDUIT, AUGERED 2" DIA., PVC	FOOT	200

LEGEND

EXISTING UNIT DUCT W/(2) #6 XLP & (1) #6 XLP GROUND IN 1" POLYETHYLENE DUCT

PROPOSED UNIT DUCT W/(2) #6 XLP & (1) #6 XLP GROUND IN 1" POLYETHYLENE DUCT

GENERAL NOTES

1) UNLESS OTHERWISE SPECIFIED ALL WORK SHOWN ON SHEET IS THE RESPONSIBILITY OF CONTRACTOR.
2) THE REMOVAL OF CONDUIT ATTACHED TO STRUCTURE SHALL INCLUDE THE REMOVAL OF JUNCTION BOXES AND ALL ASSOCIATED HARDWARE.
3) THE CIRCUIT SHALL ONLY BE SPLICED IN THE POLE HANDHOLES.
4) UNIT DUCT SHALL BE REMOVED ACCORDING TO ARTICLE 842.03 OF THE STANDARD SPECS.
5) THE CONTRACTOR CAN USE EITHER PUSHED OR BORED METHOD TO INSTALL THE CONDUIT, AUGERED 2" DIA. PVC

REVISIONS	
NAME	DATE

ILLINOIS DEPARTMENT OF TRANSPORTATION

INTERCHANGE LIGHTING

SCALE: NTS
FILE: 2114LIGHT
DATE 4/12/06

DRAWN BY
CHECKED BY