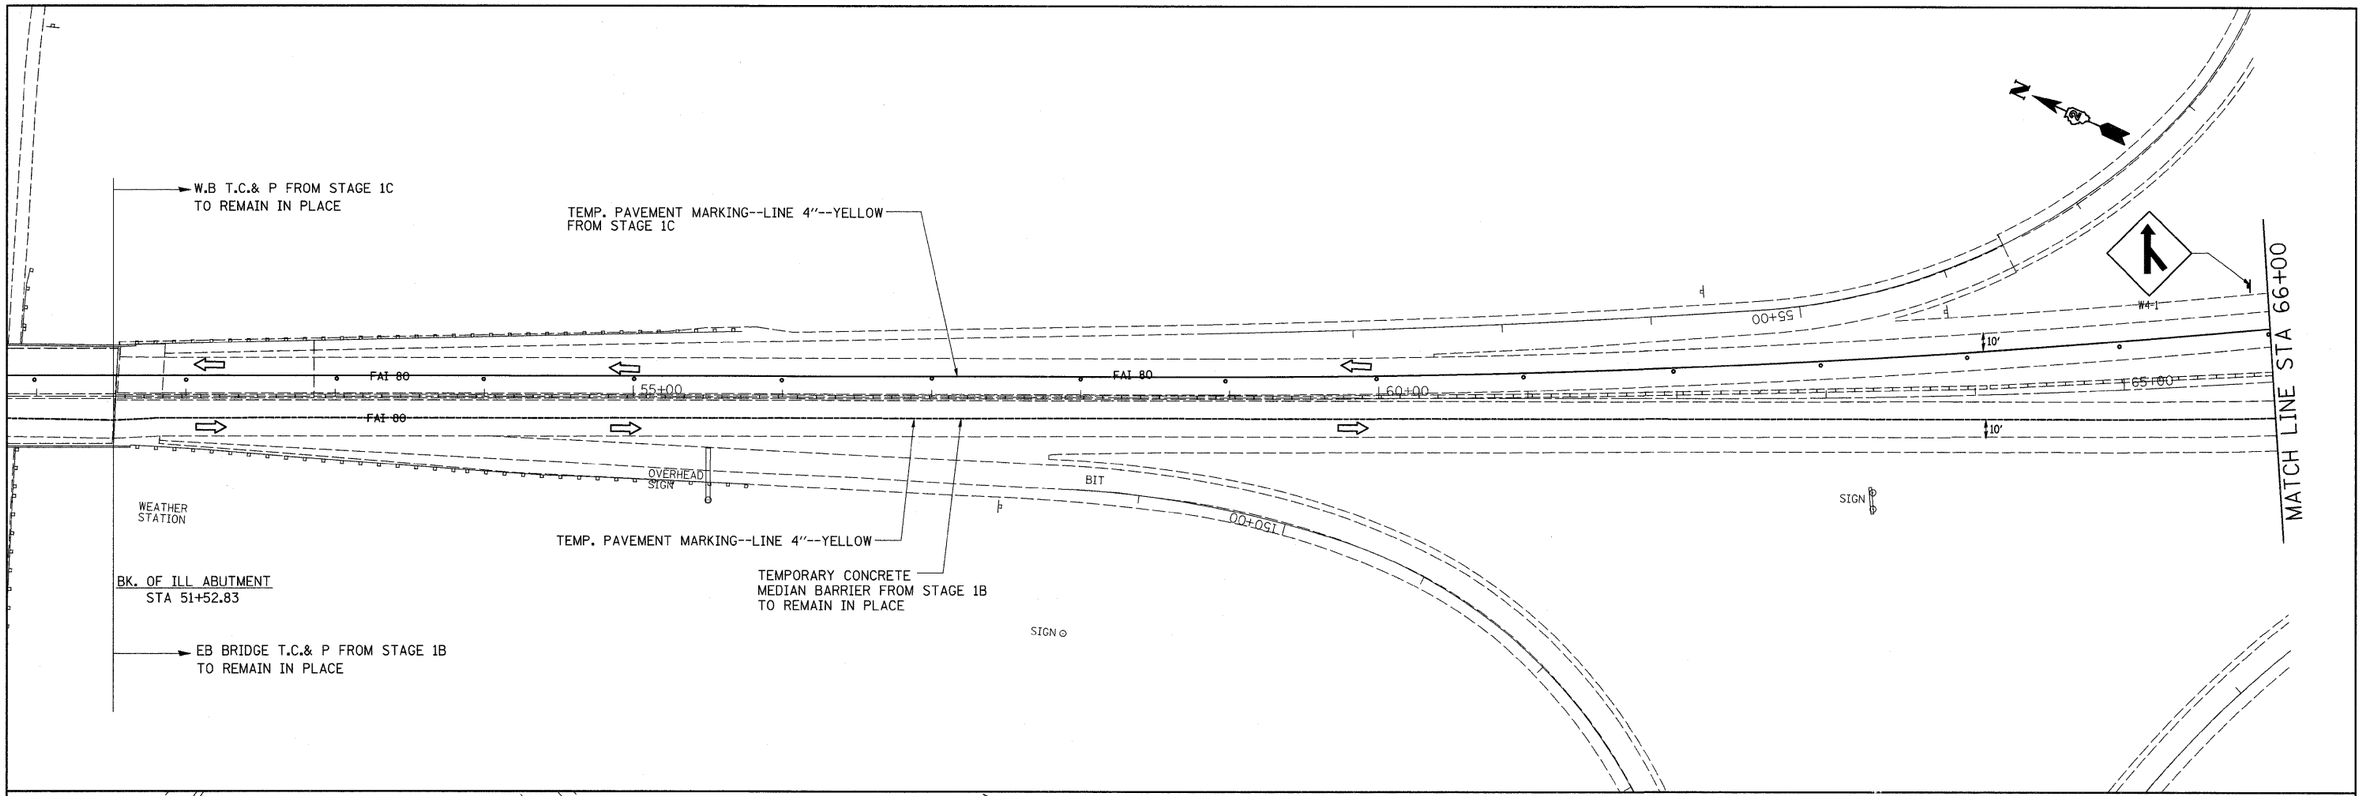


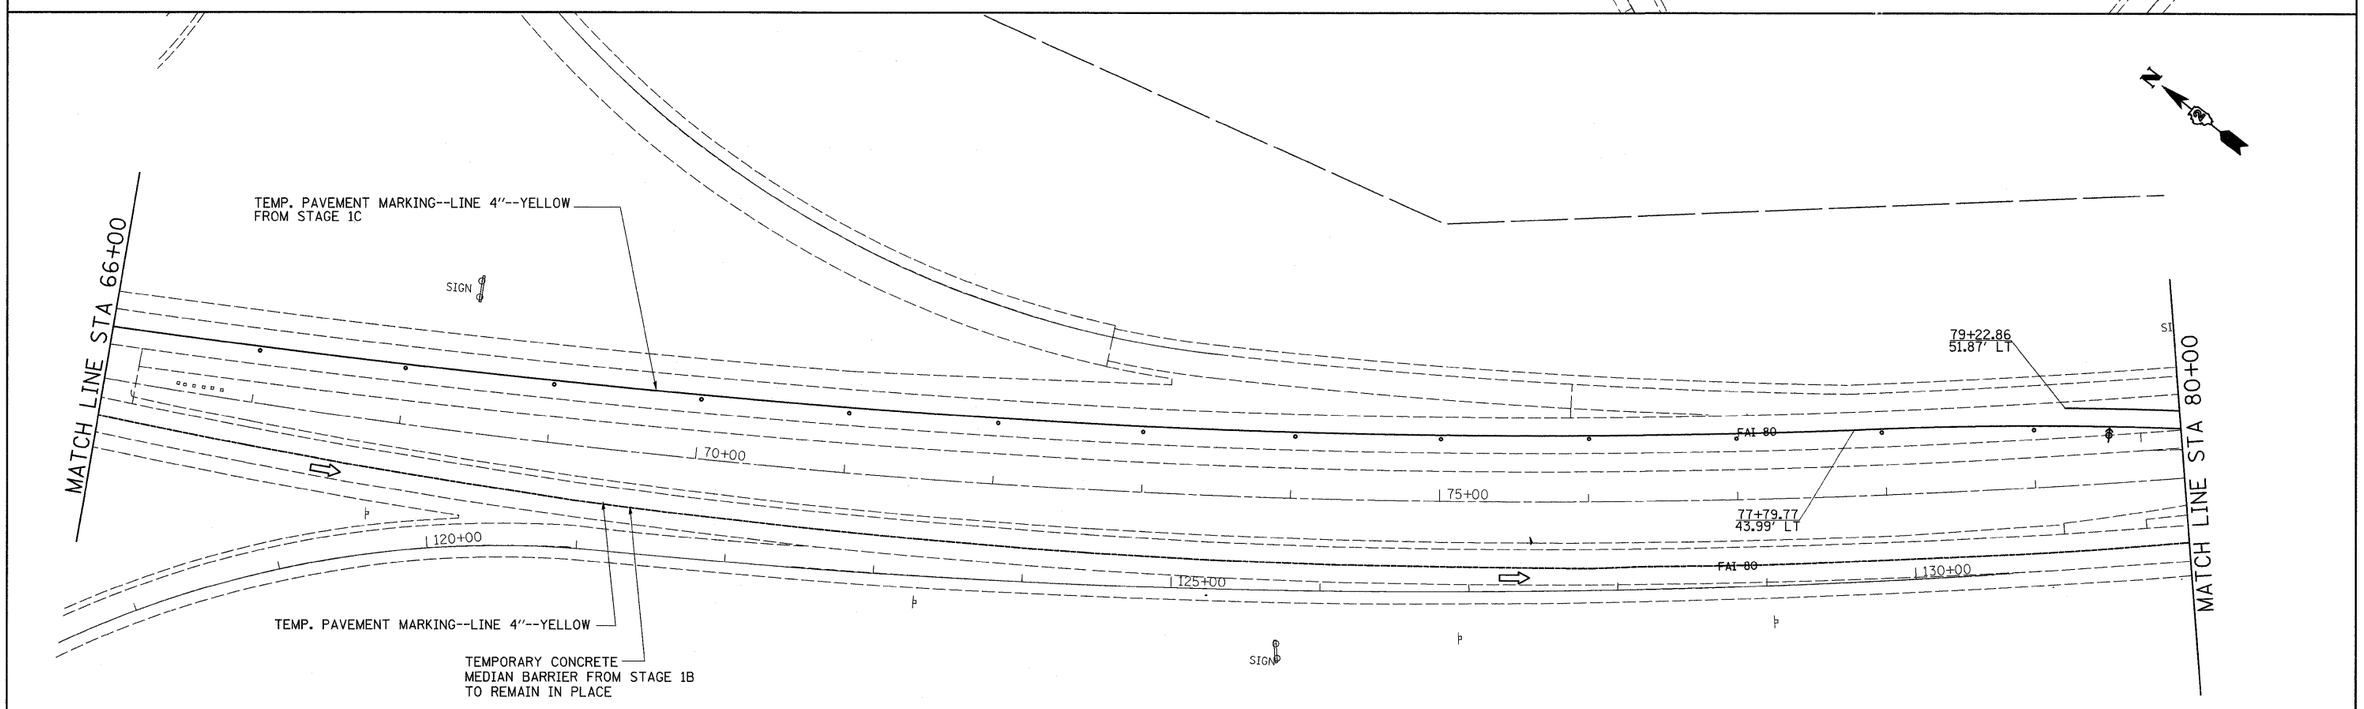


| | | | | | | | | | |
|---|---|---|---|---|---|---|---|---|---|
| FILE NAME = c:\pw_work\pwidot\grantpm\dms34287\d08403stgsht2.dgn | USER NAME = grantpm | DESIGNED - | REVISED - | STATE OF ILLINOIS DEPARTMENT OF TRANSPORTATION | STAGE 1D | F.A.I. RTE. | SECTION | COUNTY | TOTAL SHEETS / SHEET NO. |
| | | DRAWN - | REVISED - | | | 80 | (81-1)R-1 | ROCK ISLAND | 292 / 101 |
| | PLOT SCALE = 50.0000 ' / IN. | CHECKED - | REVISED - | | | | | CONTRACT NO. 64933 | |
| | PLOT DATE = Mon Dec 15 08:42:14 2008 | DATE - | REVISED - | | SCALE: SHEET NO. OF SHEETS STA. TO STA. | FED. ROAD DIST. NO. | ILLINOIS | FED. AID PROJECT | |