STAGE II

1. INSTALL PIPE CULVERT CLASS A, TYPE 1, 84" AND JUNCTION BOX.
2. REMOVE EXISTING STRUCTURE NO. 2.
3. CONSTRUCT CLASS B PATCH 10" WITH 2 1/2" SURFACE COURSE.

STAGE III

USING STANDARD 701201

1. REMOVE THE REMAINING EXISTING STRUCTURE NO. 2 RIGHT FROM STAGE I.
2. INSTALL PAVEMENT PATCHING SPECIAL (IF NEEDED)
3. CONSTRUCT CLASS B, PATCH 10" WITH 2 1/2" SURFACE COURSE.

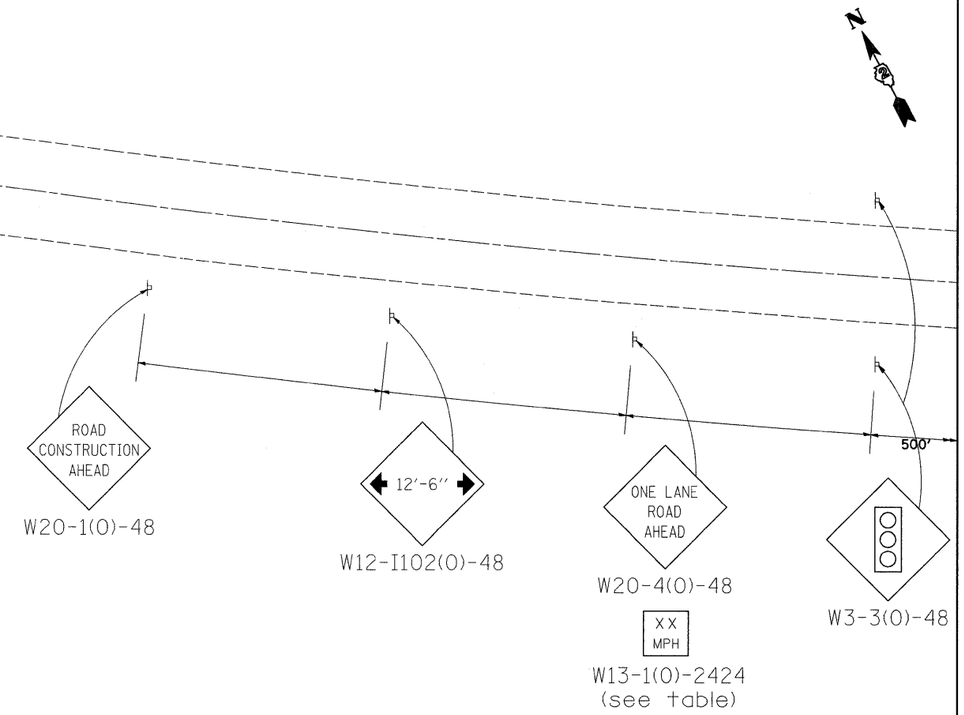

LEGEND

- Work area
- Type III barricade
- Traffic signal
- Detector loops
- Drum with steady burning light
- Temporary concrete barrier
- Impact attenuator

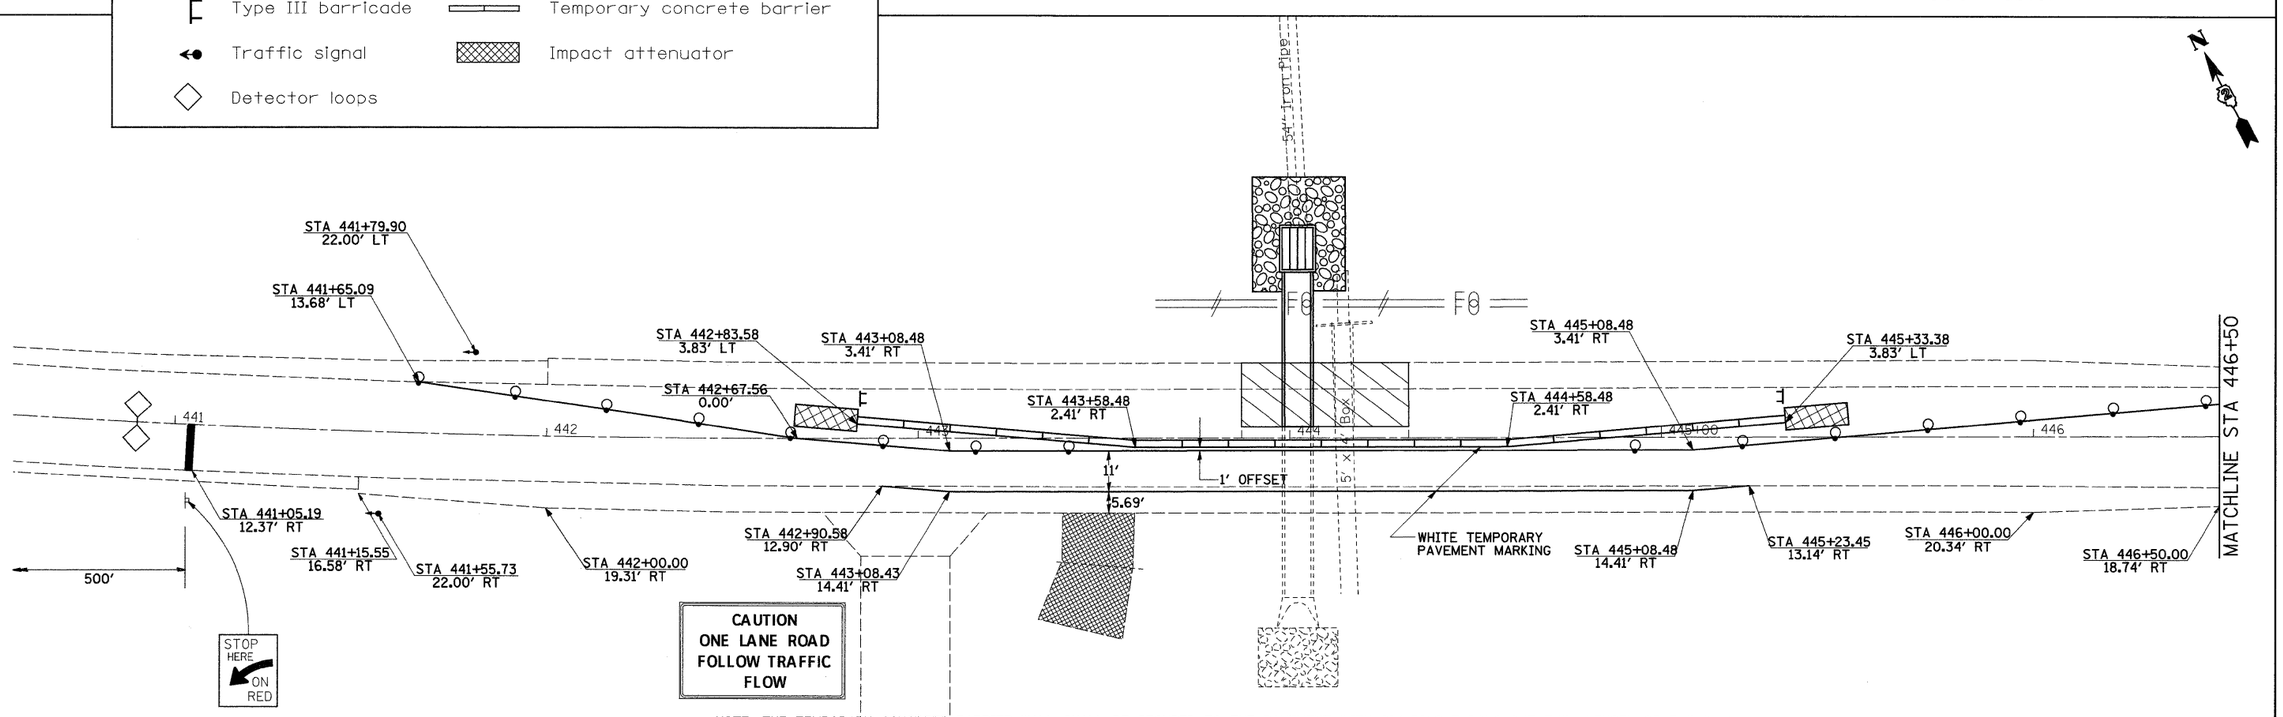

NOTE: THE TEMPORARY CONCRETE BARRIER WALL SHALL BE SECURED TO THE PAVEMENT WITH SIX PINS THROUGHOUT THE LENGTH OF THE PATCH

• SET TRAFFIC CONTROL PROTECTION PER STANDARD 701321, 704001 & DISTRICT STANDARD 75.2 FOR OTHER DEVICES NOT SHOWN IN WORK ZONE

R10-6A-2430

FILE NAME = c:\pw_work\PWIDOT\DOSSDD\dms34371\d1200stg.dgn	USER NAME = dossdd	DESIGNED -	REVISED -
		DRAWN -	REVISED -
	PLOT SCALE = 20.0000 ' / IN.	CHECKED -	REVISED -
	PLOT DATE = Thu Dec 04 07:22:04 2008	DATE -	REVISED -

STATE OF ILLINOIS
DEPARTMENT OF TRANSPORTATION

STAGE II CONSTRUCTION
CULVERT STA 444+02

SCALE: | SHEET NO. OF SHEETS | STA. TO STA.

F.A.P. RTE.	SECTION	COUNTY	TOTAL SHEETS	SHEET NO.
301	21T-2	STEPHENSON	56	22

CONTRACT NO. 64C63

FED. ROAD DIST. NO. | ILLINOIS | FED. AID PROJECT