F.A.U. RTE.	SECTION	COUNTY	TOTAL SHEETS	SHEET NO.
8899	05-00026-01-RP	MADISON	81	29
FED. ROAD DIST. NO. _	ILLINOIS	FED. AID PROJECT		

CONTRACT NO. 97368

FINAL SURVEY	BY	DATE
NOTE BOOK	SURVEYED	
NO.	PLOTTED	
	TEMPLATE	
	AREAS	
	AREAS CHECKED	

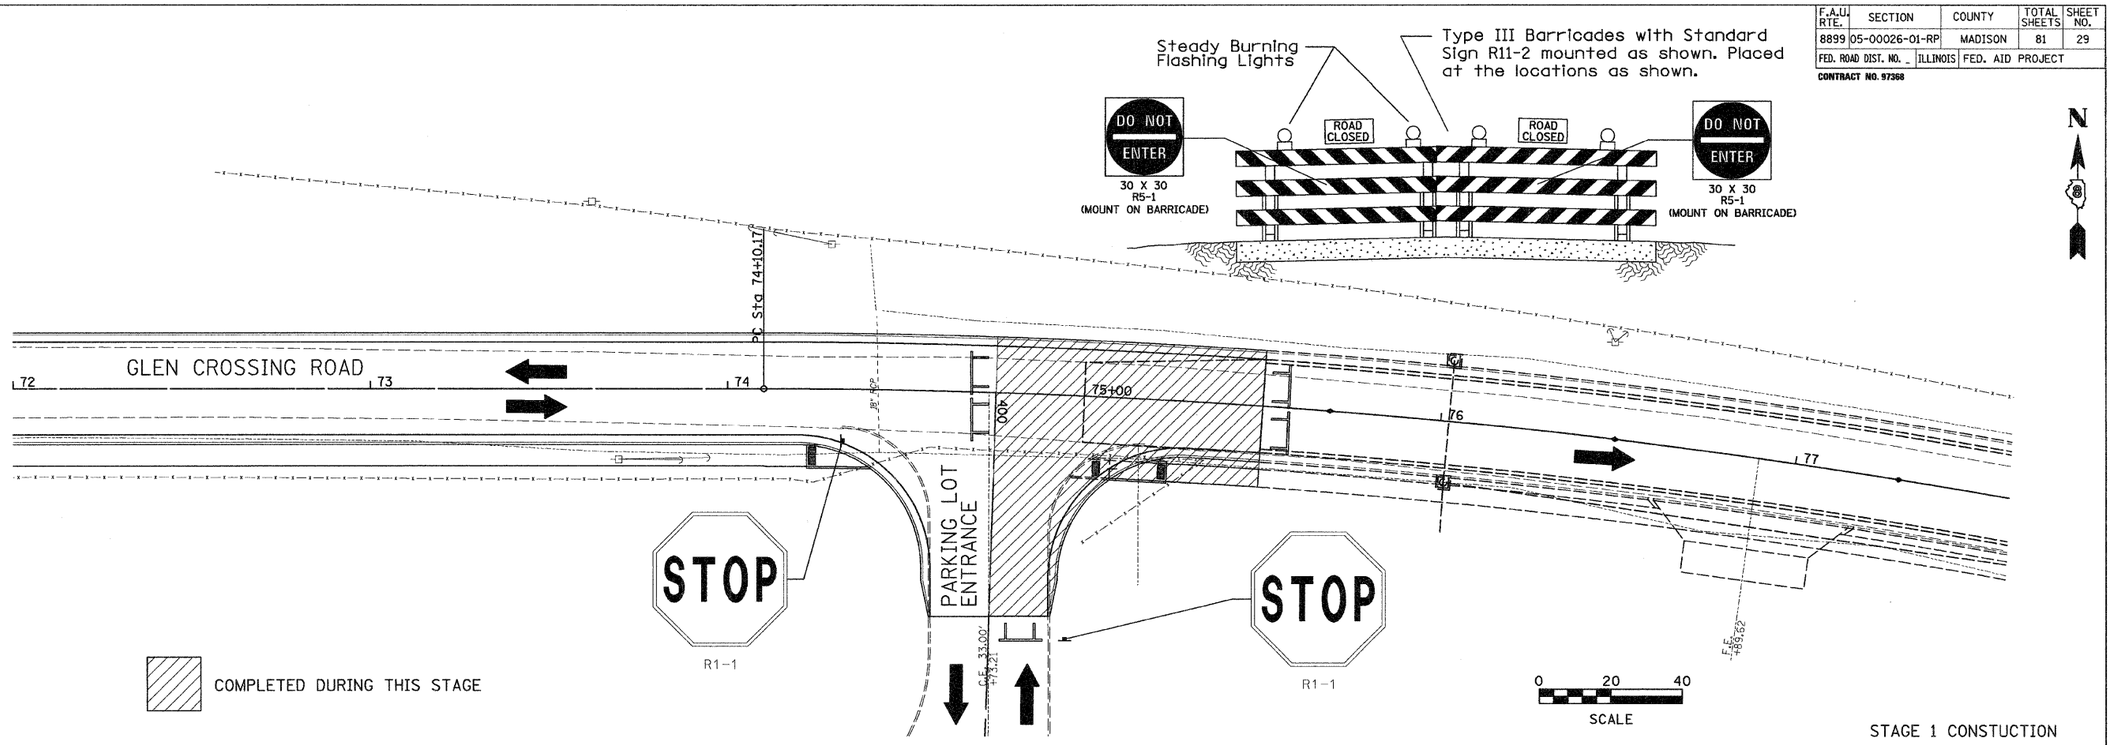

STAGE 1 CONSTUCTION

ORIGINAL SURVEY	BY	DATE
NOTE BOOK	SURVEYED	
NO.	PLOTTED	
	TEMPLATE	
	AREAS	
	AREAS CHECKED	

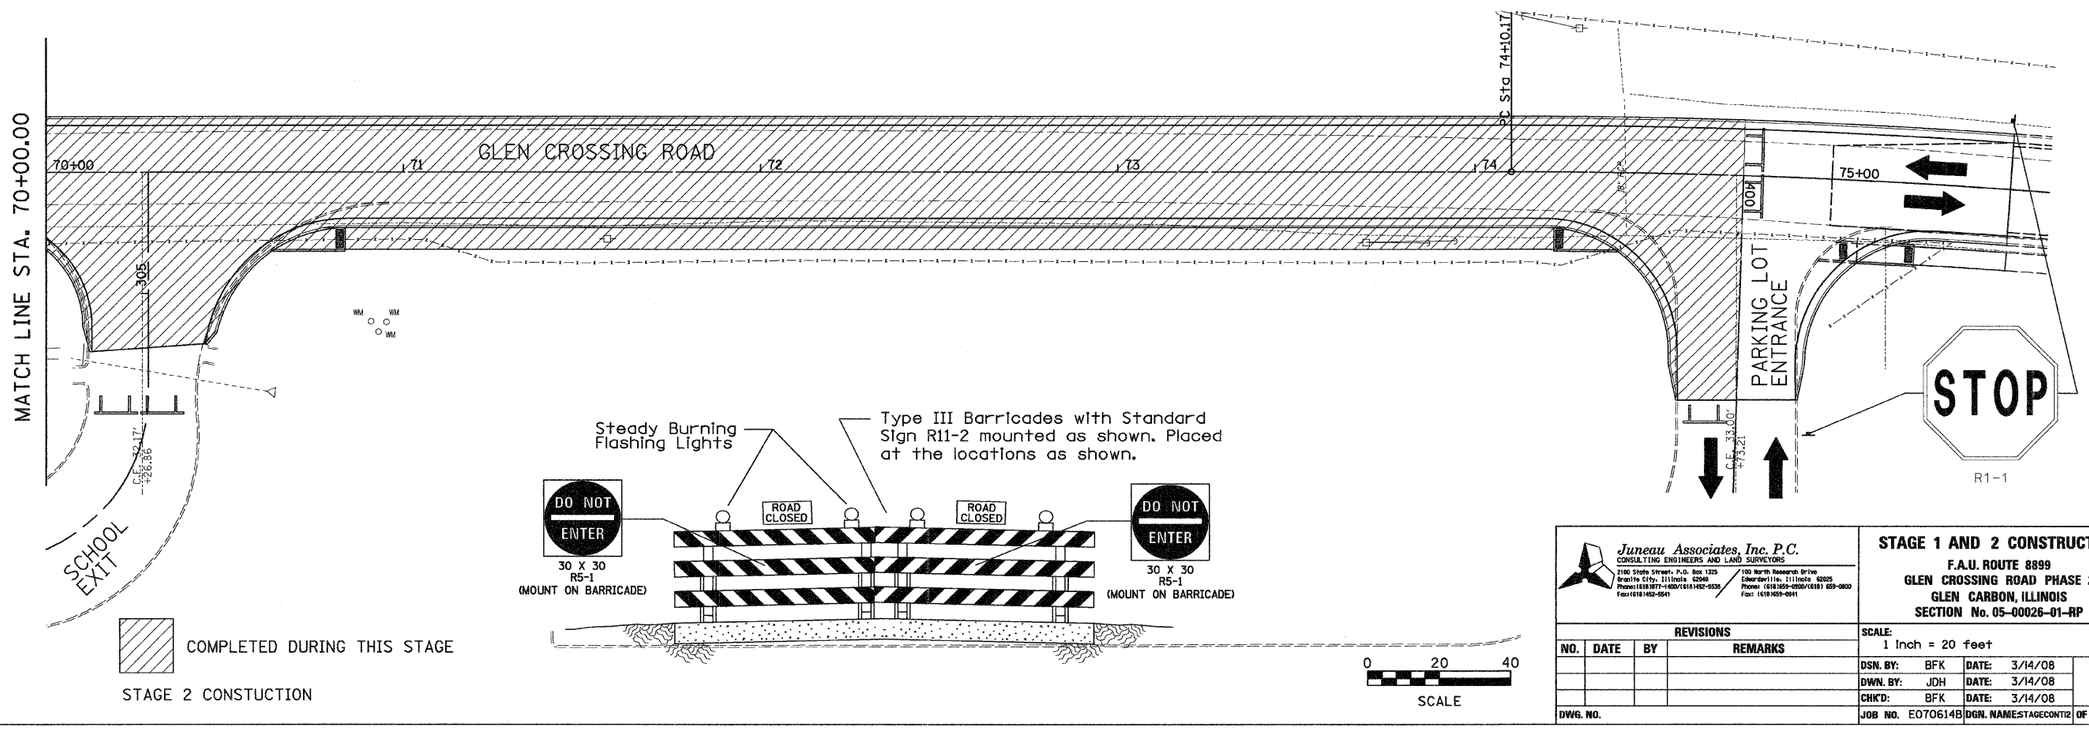

STAGE 2 CONSTUCTION

Juneau Associates, Inc. P.C.
CONSULTING ENGINEERS AND LAND SURVEYORS
2100 State Street, P.O. Box 1325
Granite City, Illinois 62040
Phone:(618)877-1600/(618)452-5535
Fax:(618)452-5541
100 North Research Drive
Edwardsville, Illinois 62025
Phone: (618)655-0500/(618) 659-0600
Fax: (618)659-0941

STAGE 1 AND 2 CONSTRUCTION

F.A.U. ROUTE 8899
GLEN CROSSING ROAD PHASE 2
GLEN CARBON, ILLINOIS
SECTION No. 05-00026-01-RP

REVISIONS			
NO.	DATE	BY	REMARKS
DWG. NO.			

SCALE: 1 Inch = 20 feet

DSN. BY:	BFK	DATE:	3/14/08	SHEET 29
DWN. BY:	JDH	DATE:	3/14/08	
CHK'D:	BFK	DATE:	3/14/08	
JOB NO.	E070614B	DGN. NAME:	STAGECONT12	OF 81 SHTS