F.A.U. RTE.	SECTION	COUNTY	TOTAL SHEETS	SHEET NO.
8899	05-00026-01-RP	MADISON	81	41
FED. ROAD DIST. NO. _	ILLINOIS	FED. AID PROJECT		

CONTRACT NO. 97368

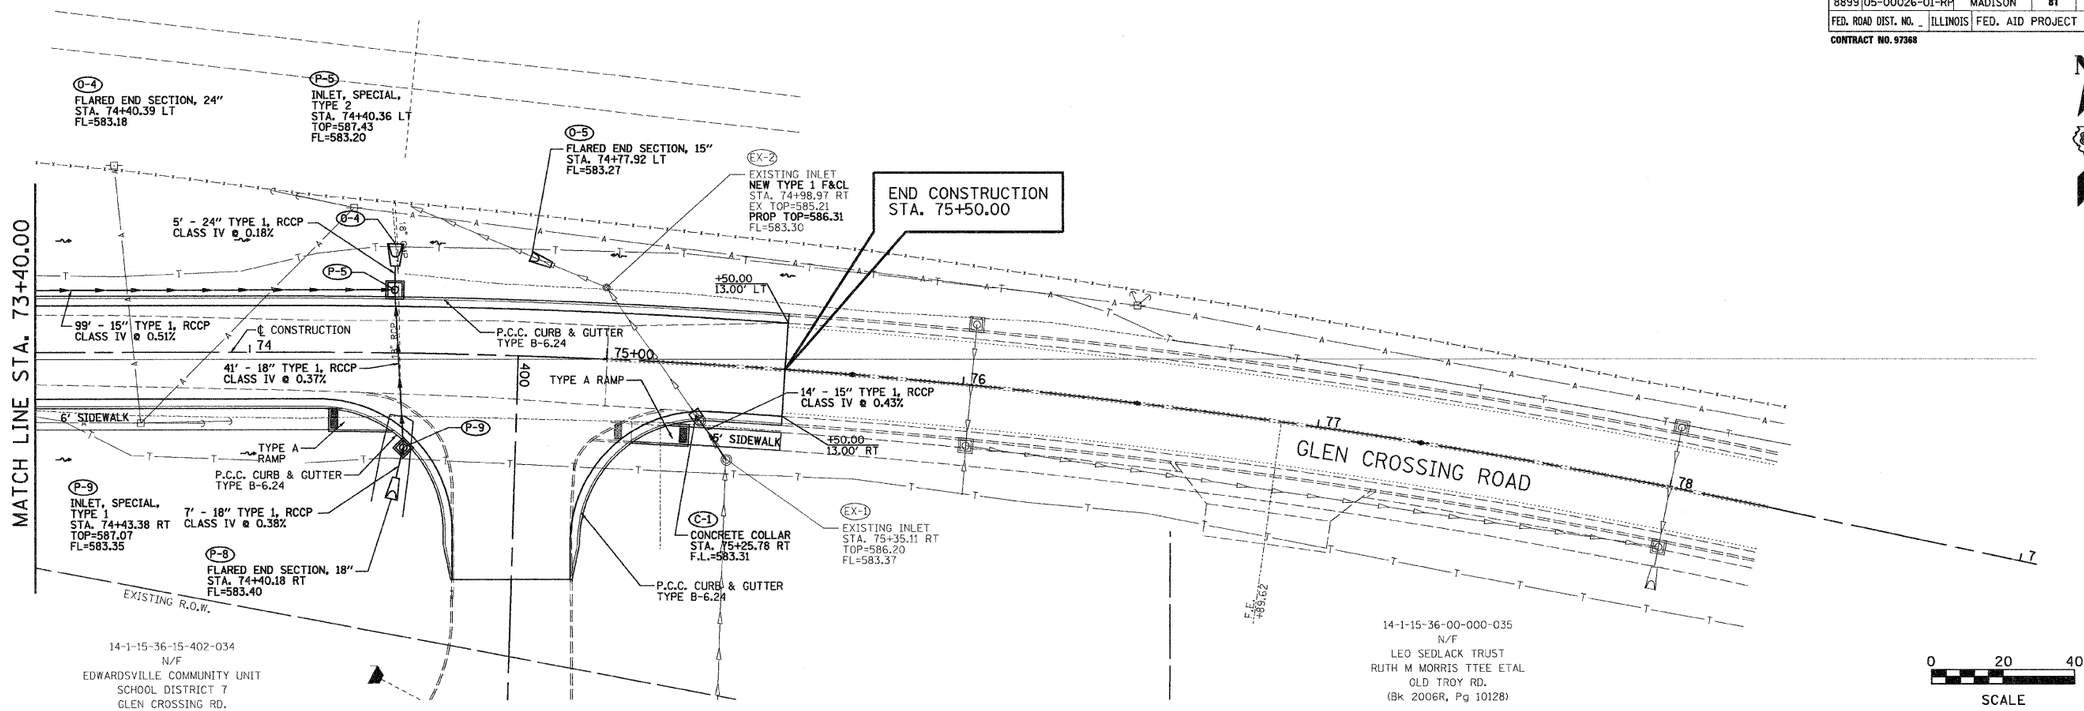

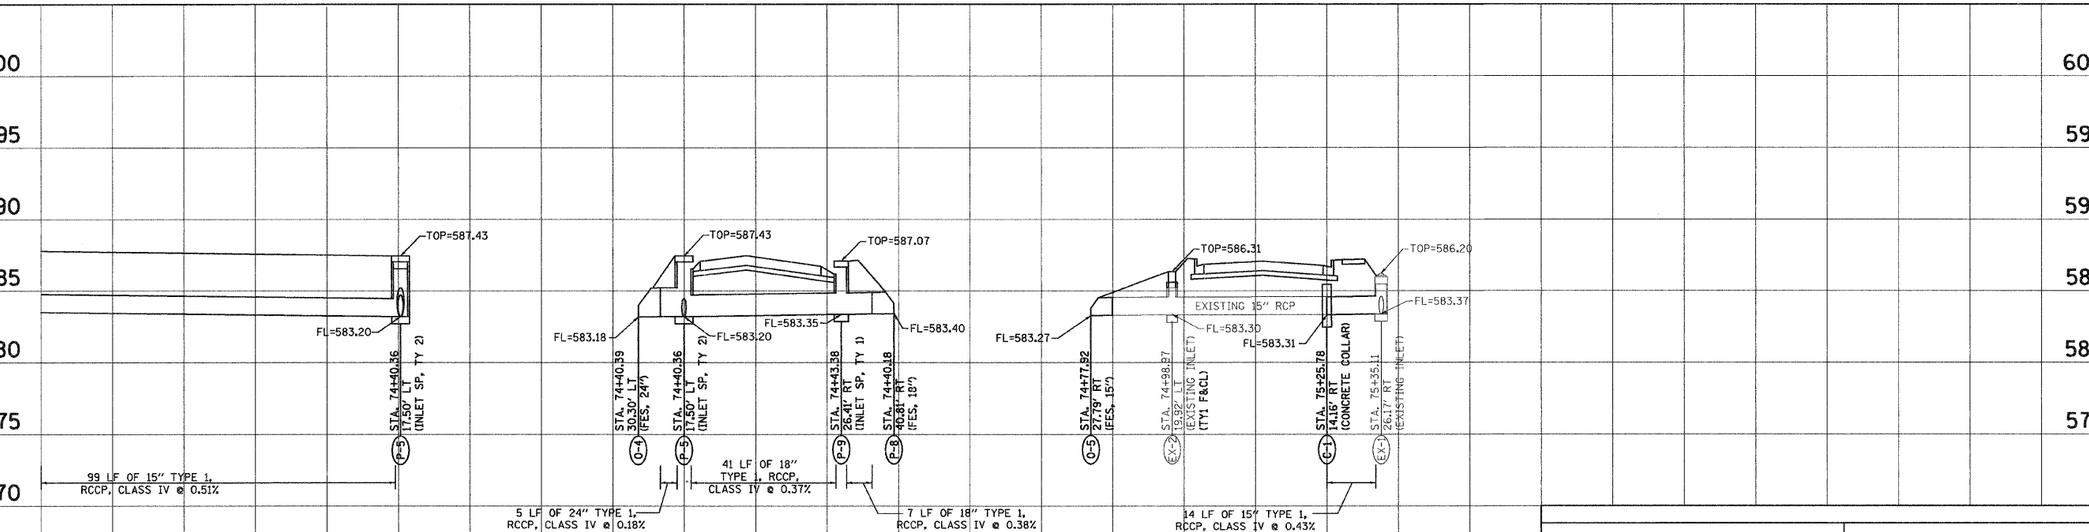

NO.	DATE	BY	REVISIONS REMARKS

DWG. NO.

Juneau Associates, Inc. P.C.
CONSULTING ENGINEERS AND LAND SURVEYORS
2100 State Street, P.O. Box 1325, Granite City, Illinois 62040, Phone (618)877-1400/(618)452-5535, Fax (618)452-5541
100 North Research Drive, Edwardsville, Illinois 62025, Phone (618)659-9900/(618) 659-0900, Fax (618)659-0941

DRAINAGE PLAN AND PROFILE

F.A.U. ROUTE 8899
GLEN CROSSING ROAD PHASE 2
GLEN CARBON, ILLINOIS
SECTION No. 05-00026-01-RP

SCALE: 1 Inch = 20 feet

DSN. BY:	BFK	DATE:	5/1/08	SHEET 41
DWN. BY:	JDH	DATE:	5/1/08	
CHK'D:	BFK	DATE:	5/1/08	
JOB NO.	E070614B	DGN. NAME:	DRAIN_08	OF 81 SHTS

FINAL SURVEY — SURVEYED, PLOTTED, NOTE BOOK, TEMPLATE, AREAS, AREAS CHECKED, NO., BY, DATE

ORIGINAL SURVEY — SURVEYED, PLOTTED, NOTE BOOK, TEMPLATE, BY, DATE