KA039

K:\Kankakeefp\0807505 Term Apron Ph 1\Draw\Sheets
FILE: Ph1-grade-1.dwg
LAYOUT: Layout1
UPDATE BY: Jim Ohse
SURVEY BOOK #
DATE: Thursday, January 15, 2009 11:42:09 AM
XREF DWG: tbclnt.dwg
tb.dwg
Terminal-base.dwg

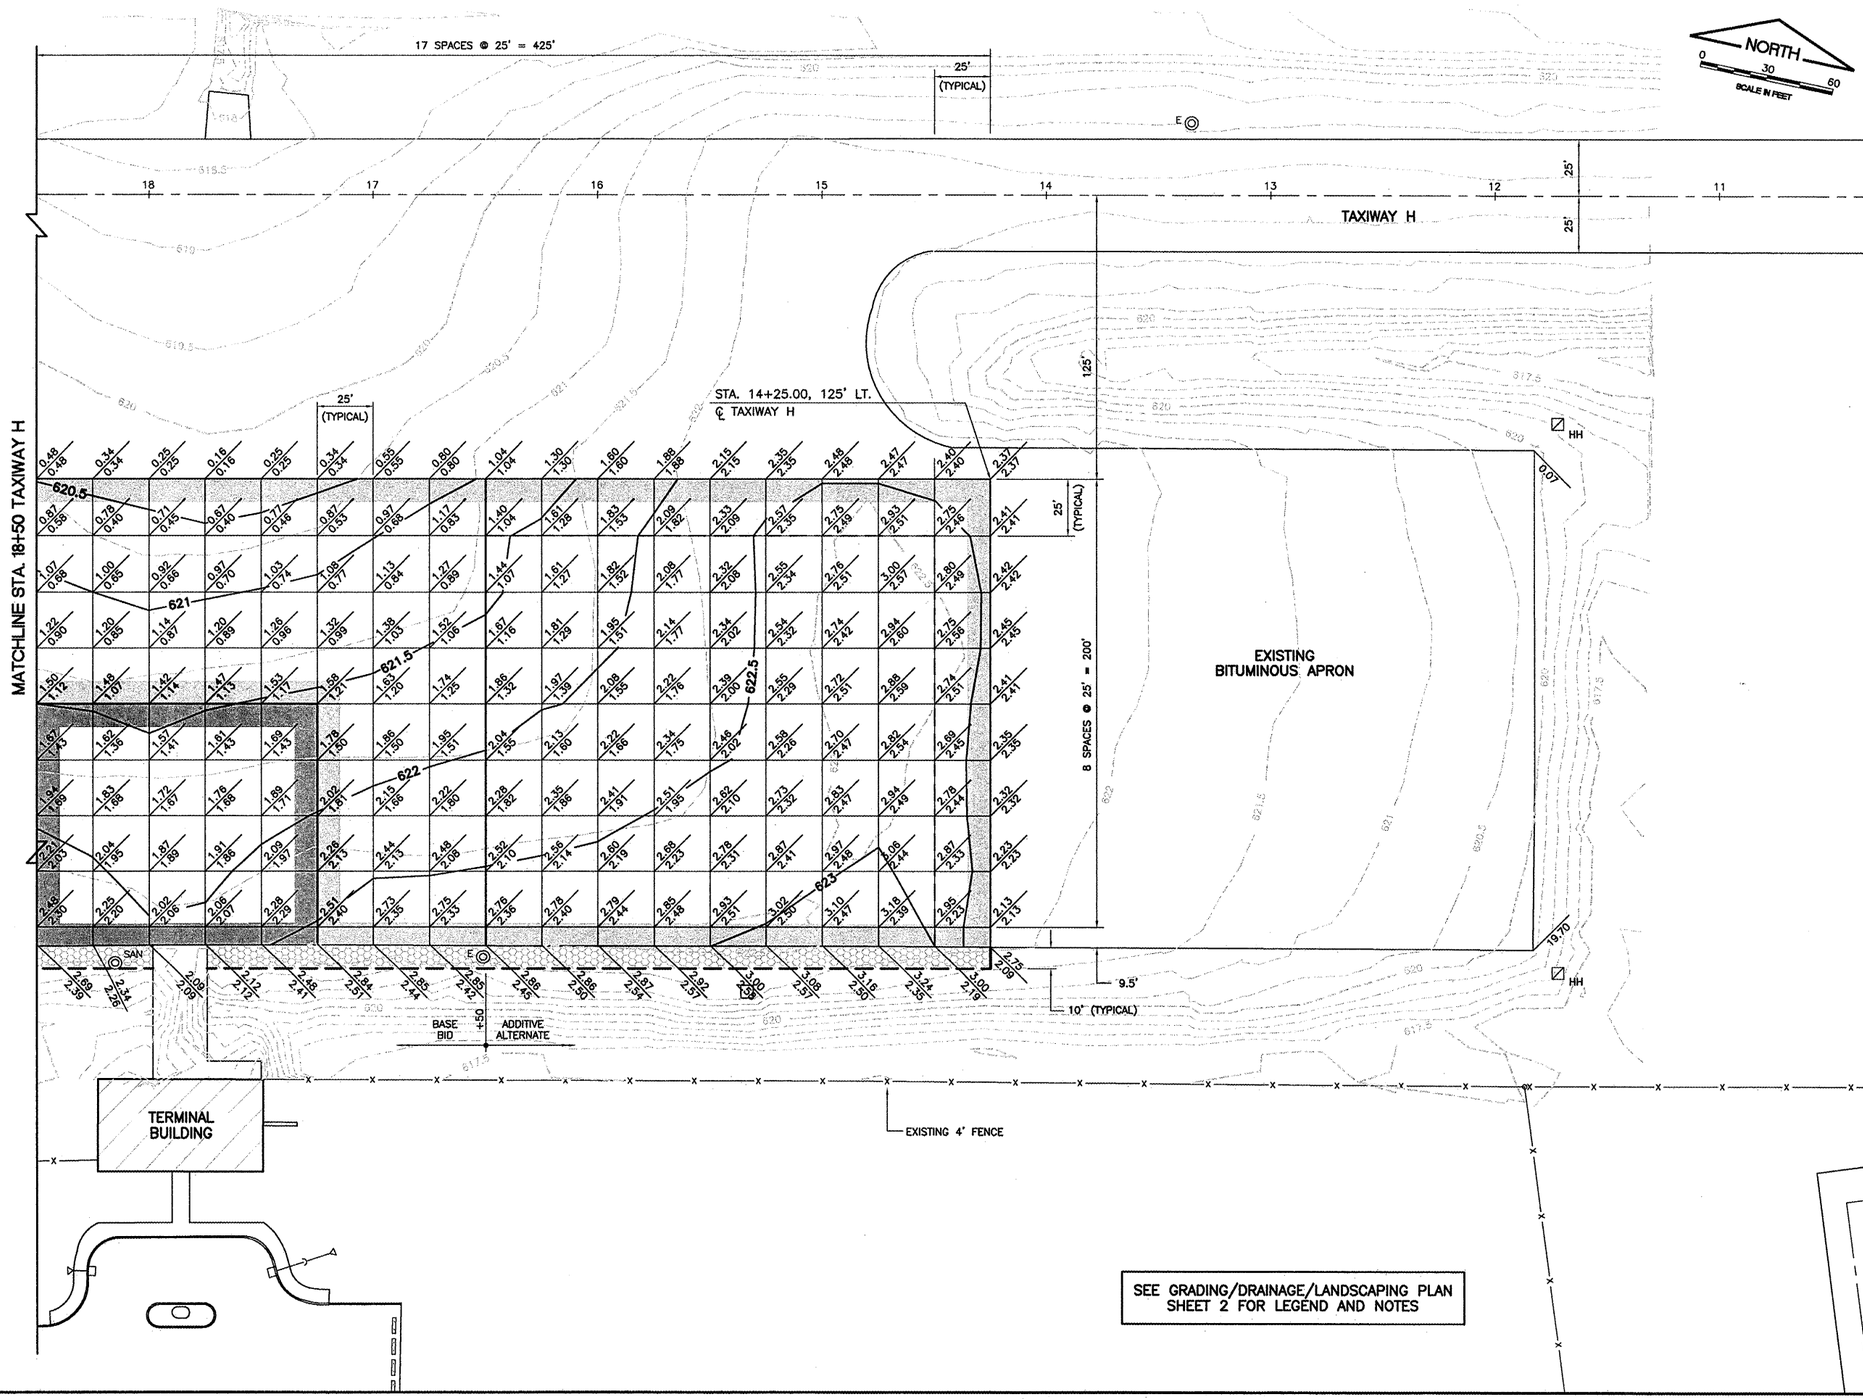

SEE GRADING/DRAINAGE/LANDSCAPING PLAN SHEET 2 FOR LEGEND AND NOTES

REVISIONS		
NUMBER	BY	DATE

0 1 2
THIS BAR IS EQUAL TO 2" AT FULL SCALE (34X22).

GREATER KANKAKEE AIRPORT
KANKAKEE, ILLINOIS
REHABILITATE TERMINAL APRON AND TAXIWAY H - PHASE 1

GRADING/DRAINAGE/LANDSCAPING PLAN SHEET 1

© Copyright CMT, Inc.

CMT
CRAWFORD, MURPHY & TILLY, INC.
CONSULTING ENGINEERS
License No. 184-000013

DESIGN BY:	MND
DRAWN BY:	JRO
CHECKED BY:	MND
APPROVED BY:	
DATE:	01/16/09
JOB No:	08075-05

IL. PROJECT: IKK-3864
A.I.P. PROJECT: 3-17-0057-B16

FINAL SUBMITTAL

SHEET 10 OF 17 SHEETS