CONTRACT NO. 64B89

F.A.P RTE.	SECTION	COUNTY	TOTAL SHEETS	SHEET NO.
654	109M	CARROLL	76	53
STA.	TO STA.			
FED. ROAD DIST. NO.	ILLINOIS	FED. AID PROJECT		

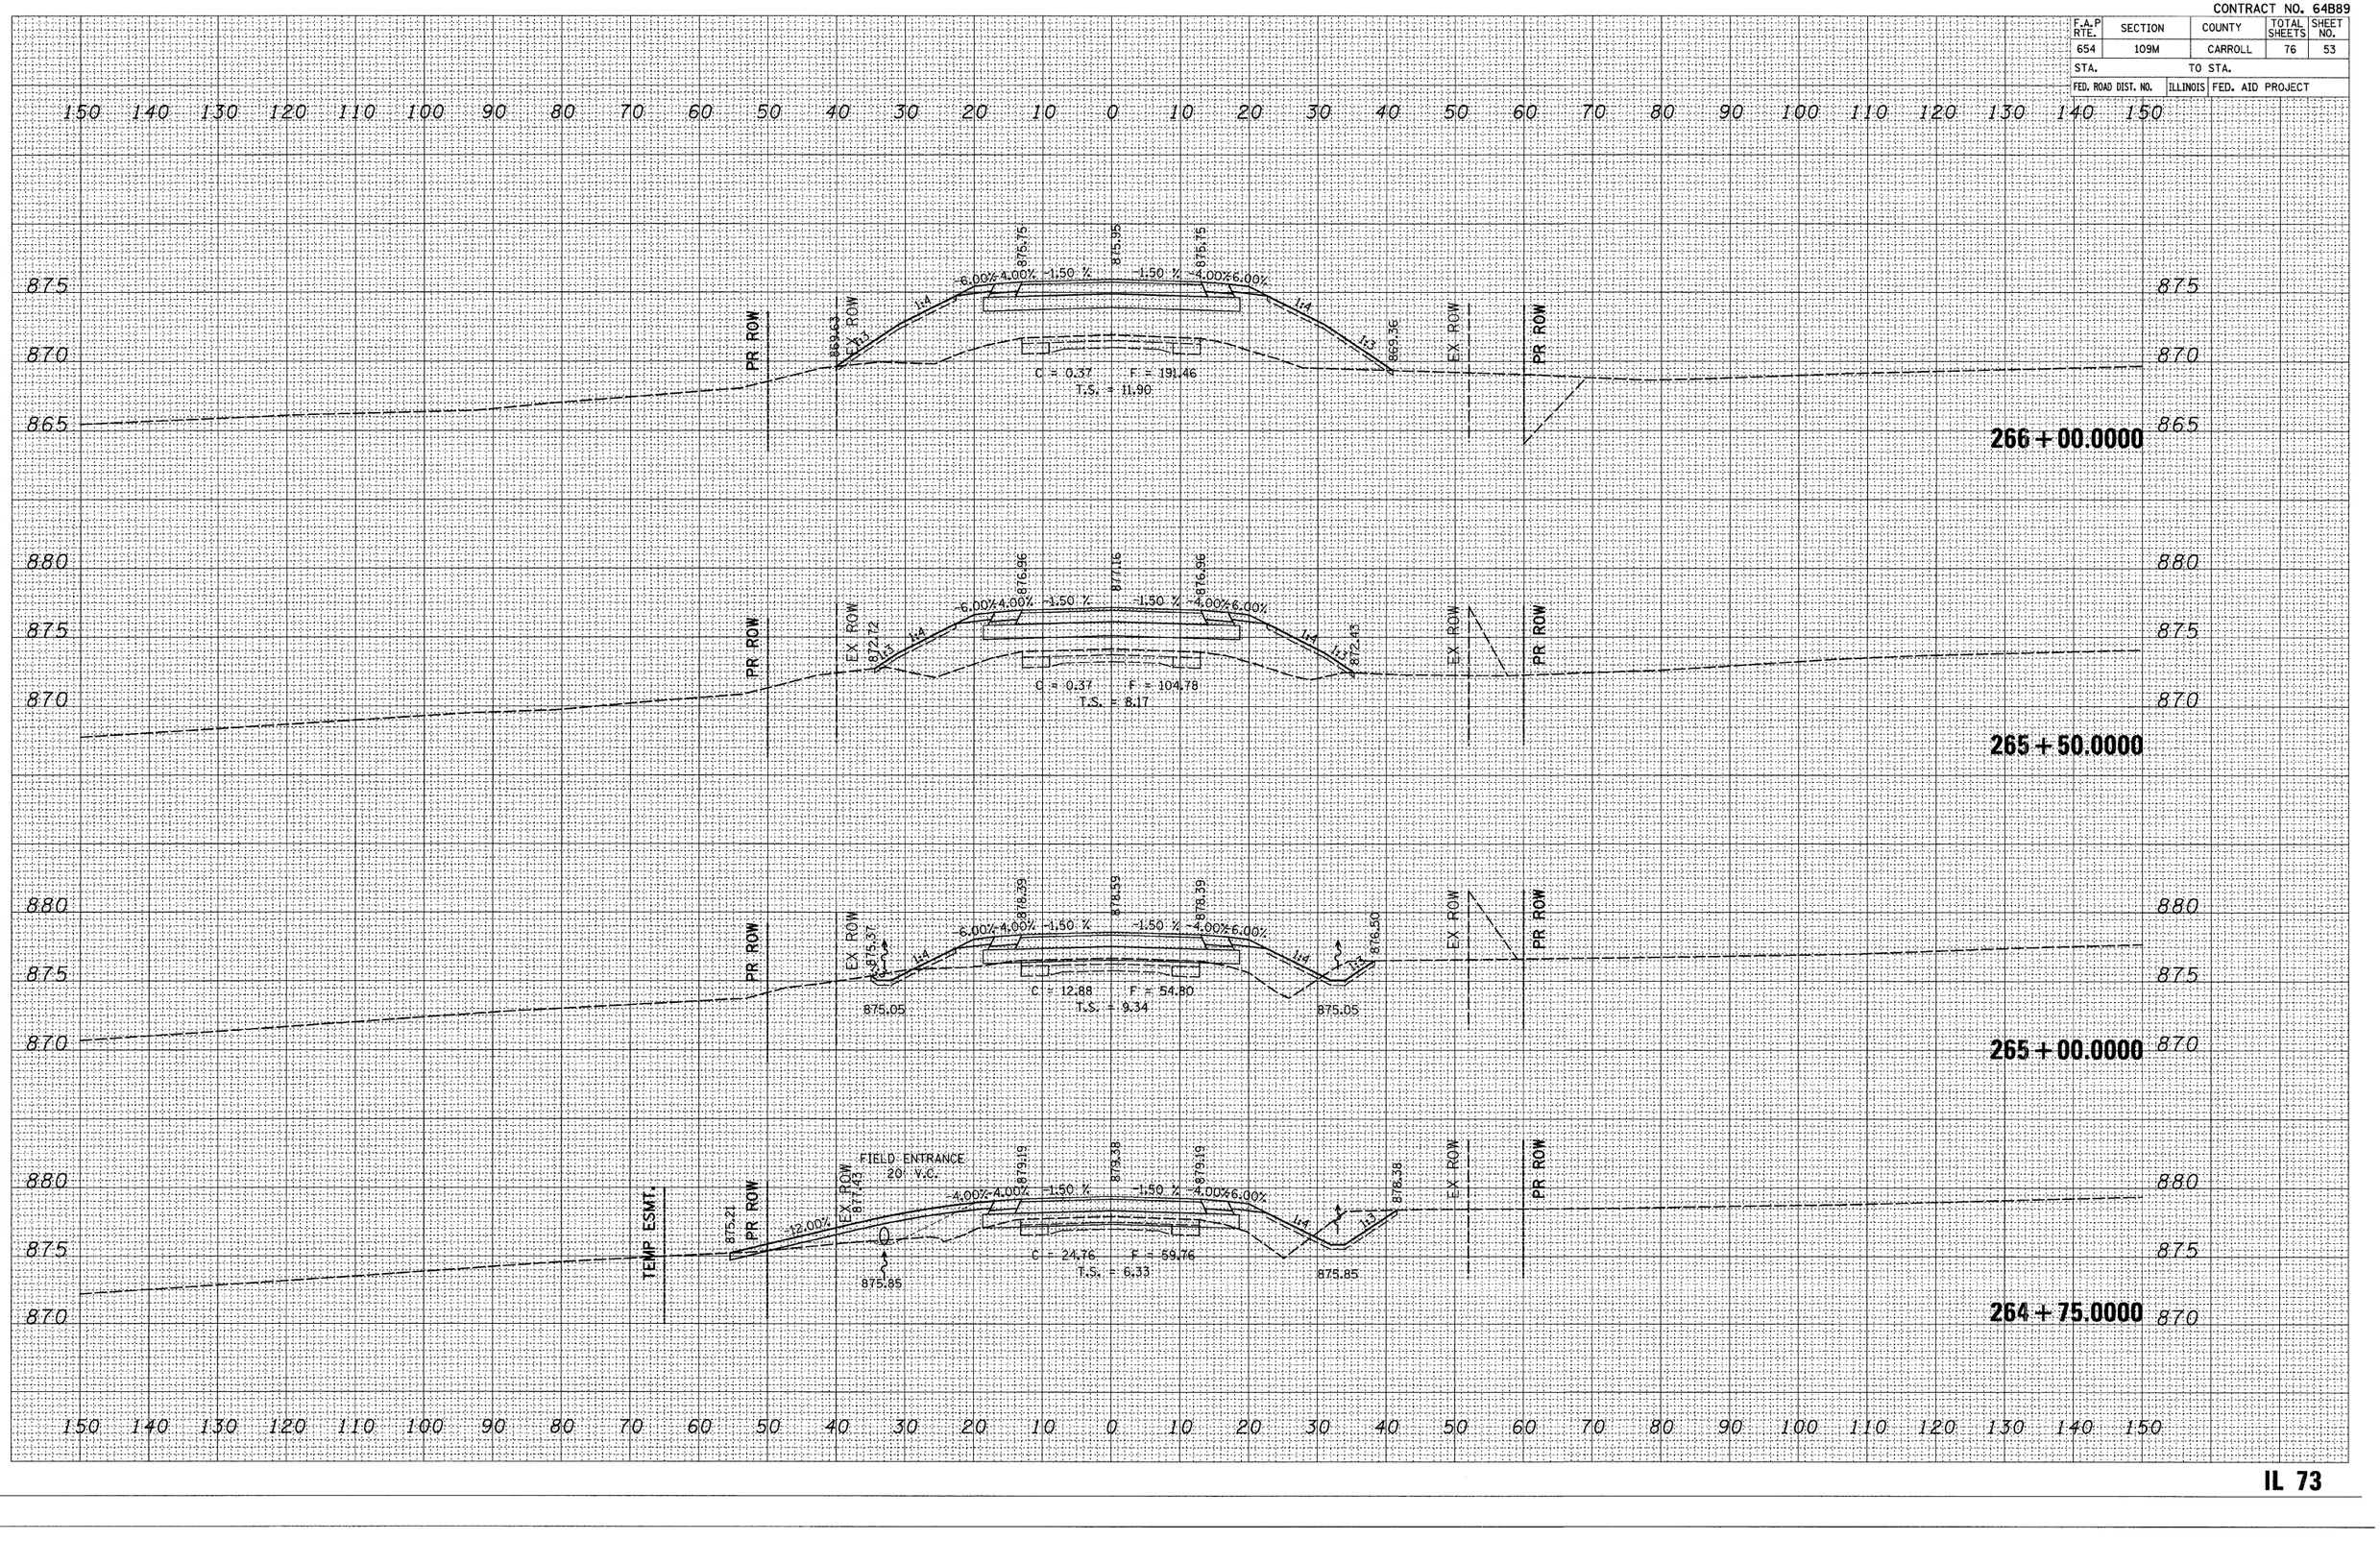

FINAL SURVEY	SURVEYED	BY
NOTE BOOK	PLOTTED	DATE
NO.	TEMPLATE	
	AREAS	
	AREAS CHECKED	

ORIGINAL SURVEY	SURVEYED	BY
NOTE BOOK	PLOTTED	DATE
NO.	TEMPLATE	
	AREAS	
	AREAS CHECKED	

PLOT DATE = Thu Dec 13 14:58:09 2007
FILE NAME = c:\projects\p2269\65\d0965xml.dgn
CELL NAME = IDOT08 / IN.
USER NAME = gprfpl

IL 73