CONTRACT NO. 70389

F.A.P. RTE.	SECTION	COUNTY	TOTAL SHEETS	SHEET NO.
749	(9BR)BR	EDGAR	31	4
STA.		TO STA.		
FED. ROAD DIST. NO.	ILLINOIS	FED. AID PROJECT		

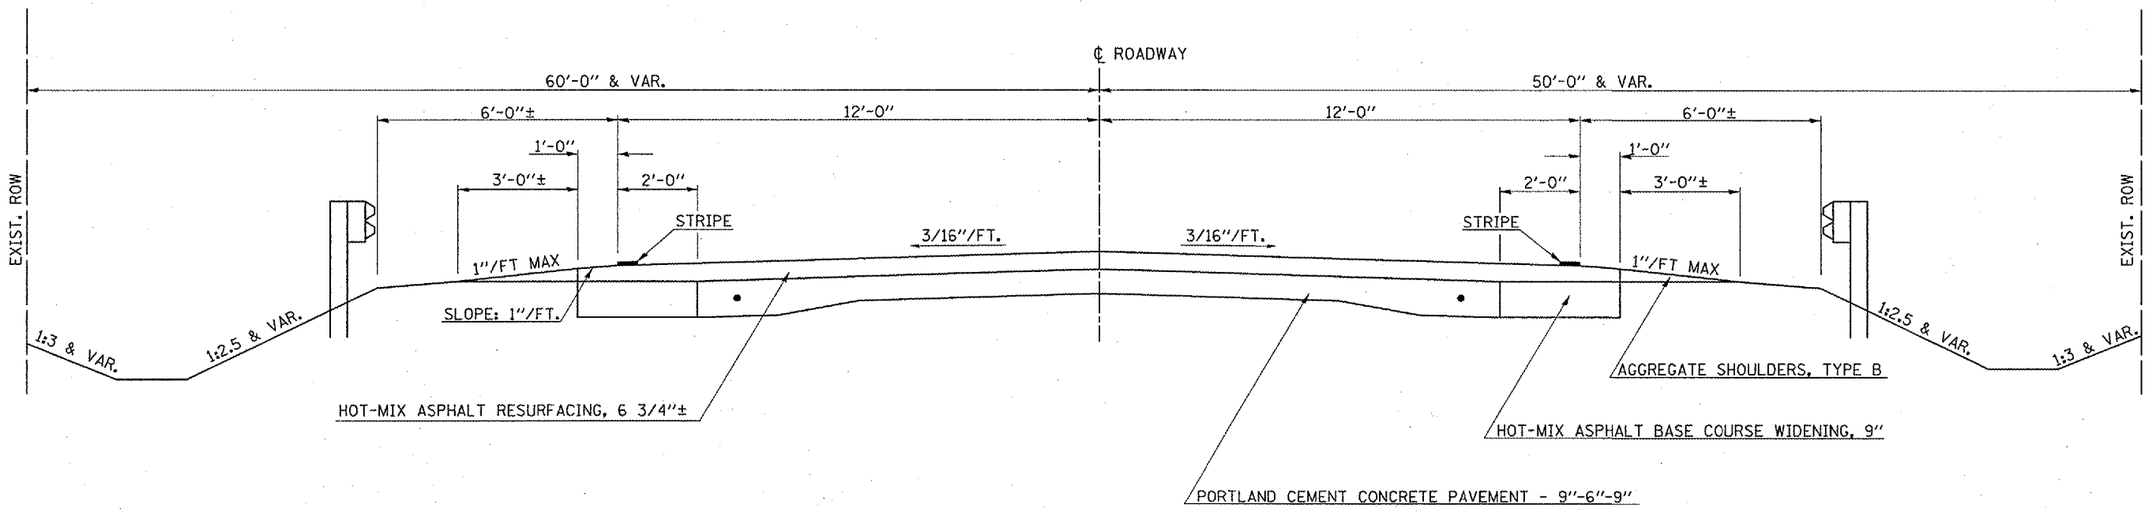

EXISTING TYPICAL CROSS SECTION

STATION 158+00.00 TO STATION 159+25.75
-BRIDGE OMISSION-
STATION 160+72.75 TO STATION 162+25.00

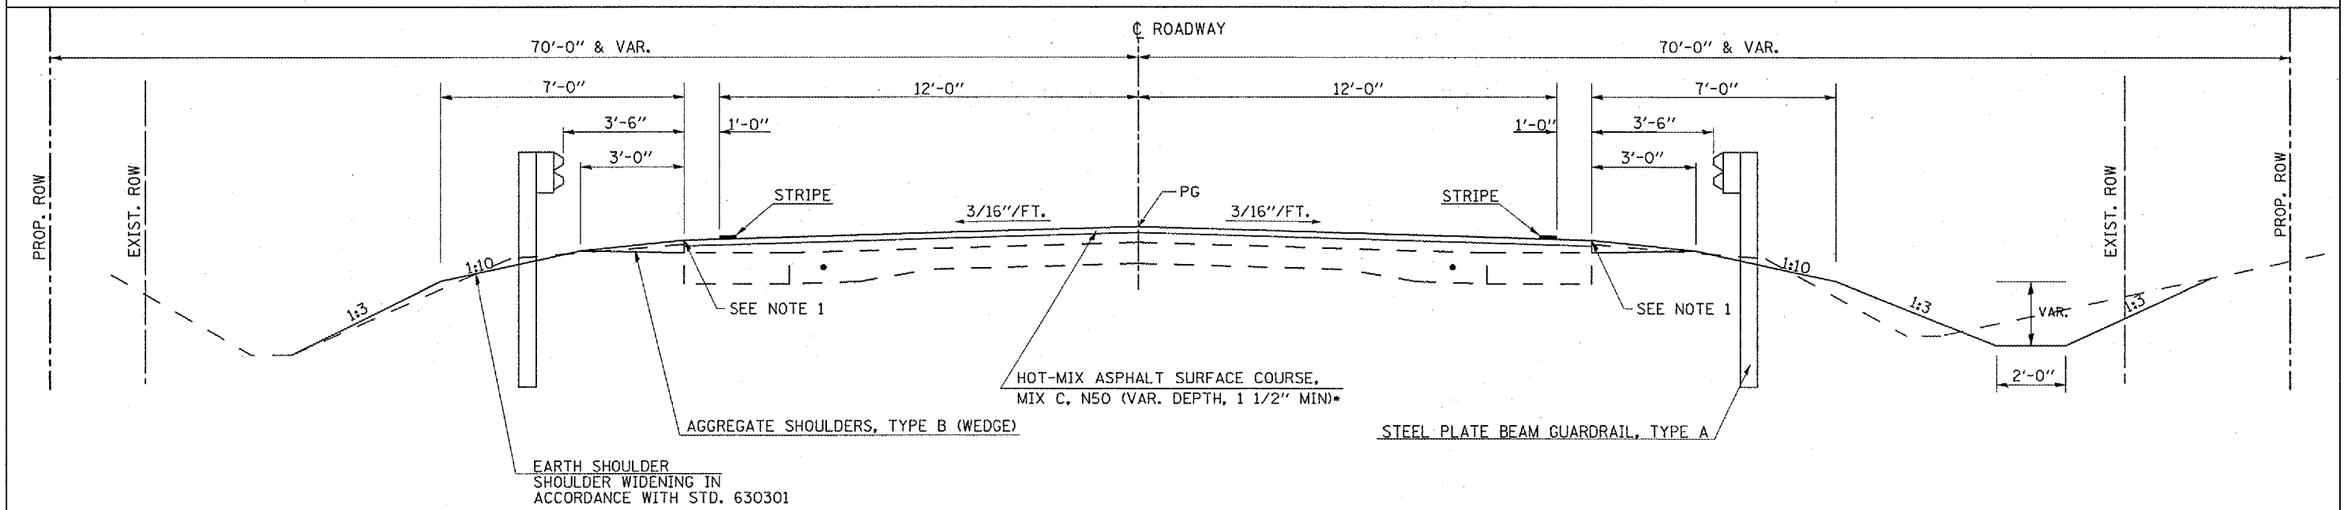

PROPOSED TYPICAL CROSS SECTION

STATION 158+00.00 TO STATION 159+25.75
BRIDGE OMISSION
STATION 160+72.75 TO STATION 162+25.00

NOTE:
1. FROM STA. 156+53.31 TO STA. 158+00.00 AND STA. 162+25.00 TO STA. 163+43.19 THE PROPOSED SHOULDER SHALL MATCH THE EXISTING EDGE OF PAVEMENT.

*SURFACE COURSE IS TO BE PLACED UTILIZING A STRING LINE

REVISIONS	
NAME	DATE

ILLINOIS DEPARTMENT OF TRANSPORTATION

EXISTING AND PROPOSED TYPICAL SECTIONS

SCALE: VERT. HORIZ.
DATE 4/07
DRAWN BY RJC
CHECKED BY PBB

PLOT DATE = 8/29/2007
FILE NAME = P:\0340301\Hickory Grove Ck\Drawings\typicals.dgn
PLOT SCALE = 50.0000 ' / IN.
USER NAME = rcook