• 7810 & 7825 (IL 96) **CONTRACT NO. 72943**

F.A.U RTE.	SECTION	COUNTY	TOTAL SHEETS	SHEET NO.
•	11RS-8	ADAMS	64	60
STA. 2339+75.00		TO STA. 2340+00.00		
FED. ROAD DIST. NO.	ILLINOIS	FED. AID PROJECT		

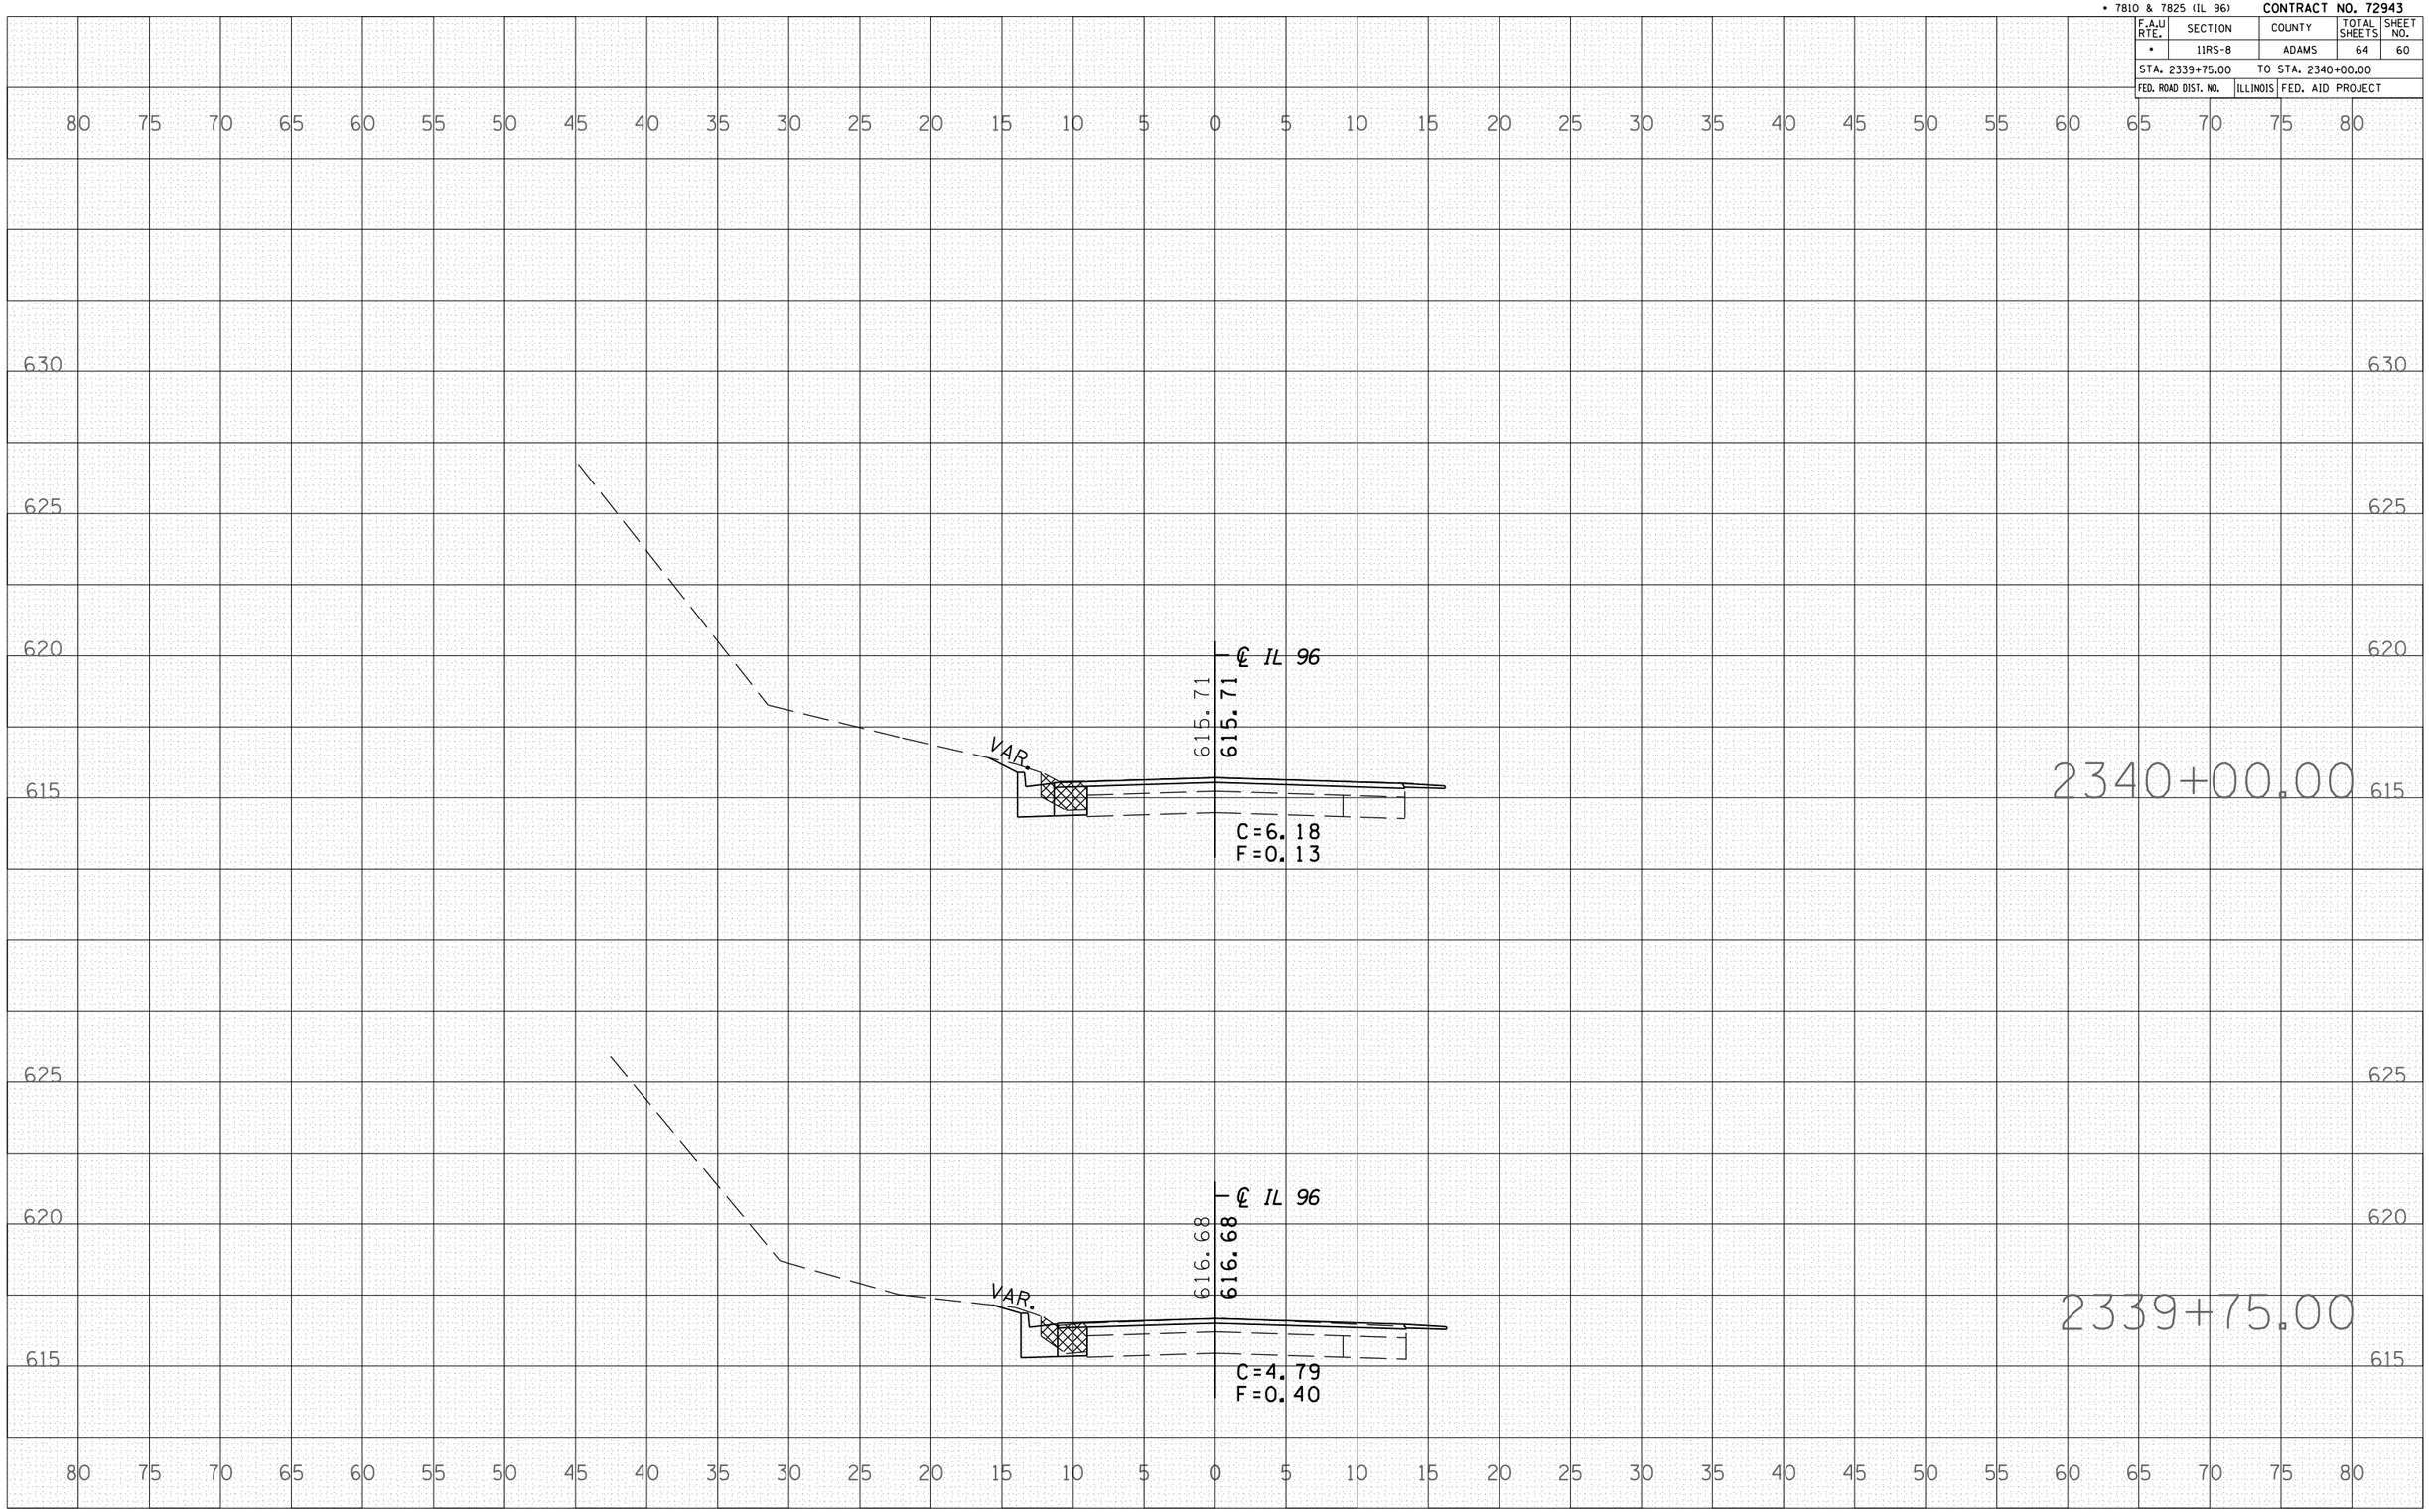

FINAL SURVEY	BY	DATE
SURVEYED		
PLOTTED		
TRANSFERRED		
AREAS		
AREAS CHECKED		
NOTE BOOK NO.		

ORIGINAL SURVEY	BY	DATE
SURVEYED		
PLOTTED		
TRANSFERRED		
AREAS		
AREAS CHECKED		
NOTE BOOK NO.		

PLOT DATE = Nov-02-2007 01:15:16PM
FILE NAME = c:\projects\d650605\xsa001sheet.dgn
PLOT SCALE = 10.5882 ' / IN.
USER NAME = laughlmr1

D6 PROJECT: D650605 FILE: XSA001SHEET.DGN