F.A. RTE.	SECTION	COUNTY	TOTAL SHEETS	SHEET NO.
2830	01-00133-08-BR	WILL	37	9
STA.		TO STA.		
FED. ROAD DIST. NO.	ILLINOIS	FED. AID PROJECT		

CONTRACT NO. 83989

ROAD CLOSURE GENERAL NOTES:

1. THE CONTRACTOR WILL BE ALLOWED TO CLOSE OLD MONEE ROAD, BETWEEN WEST EXCHANGE STREET (WEST UNIVERSITY PARKWAY) AND STUENKEL ROAD FOR THE DURATION OF THE BRIDGE CONSTRUCTION.

2. THE DETOUR ROUTE SHALL BE POSTED PRIOR TO CLOSING THE ROAD.

3. ALL TRAFFIC CONTROL WORK ASSOCIATED WITH THE ROAD CLOSURE, SIGNING, TEMPORARY FENCING, TEMPORARY CONCRETE BARRIER AND BARRICADING SHALL BE INCLUDED IN THE PAY ITEM FOR 'TRAFFIC CONTROL AND PROTECTION FOR TEMPORARY DETOUR'.

4. THE CONTRATOR SHALL GIVE THE ENGINEER AND THE COUNTY A 72 HOUR NOTICE PRIOR TO PLACING THE ADVANCE NOTICE SIGNS.

5. ADVANCE NOTICE SIGNS, (17) & (25), SHALL BE PLACED TWO WEEKS PRIOR TO CLOSING THE ROADWAY.

6. ALL SIGNS SHALL CONFORM TO SPACING REQUIREMENTS SET FORTH IN THE 'MANUAL ON UNIFORM TRAFFIC CONTROL DEVICES FOR STREETS AND HIGHWAYS'.

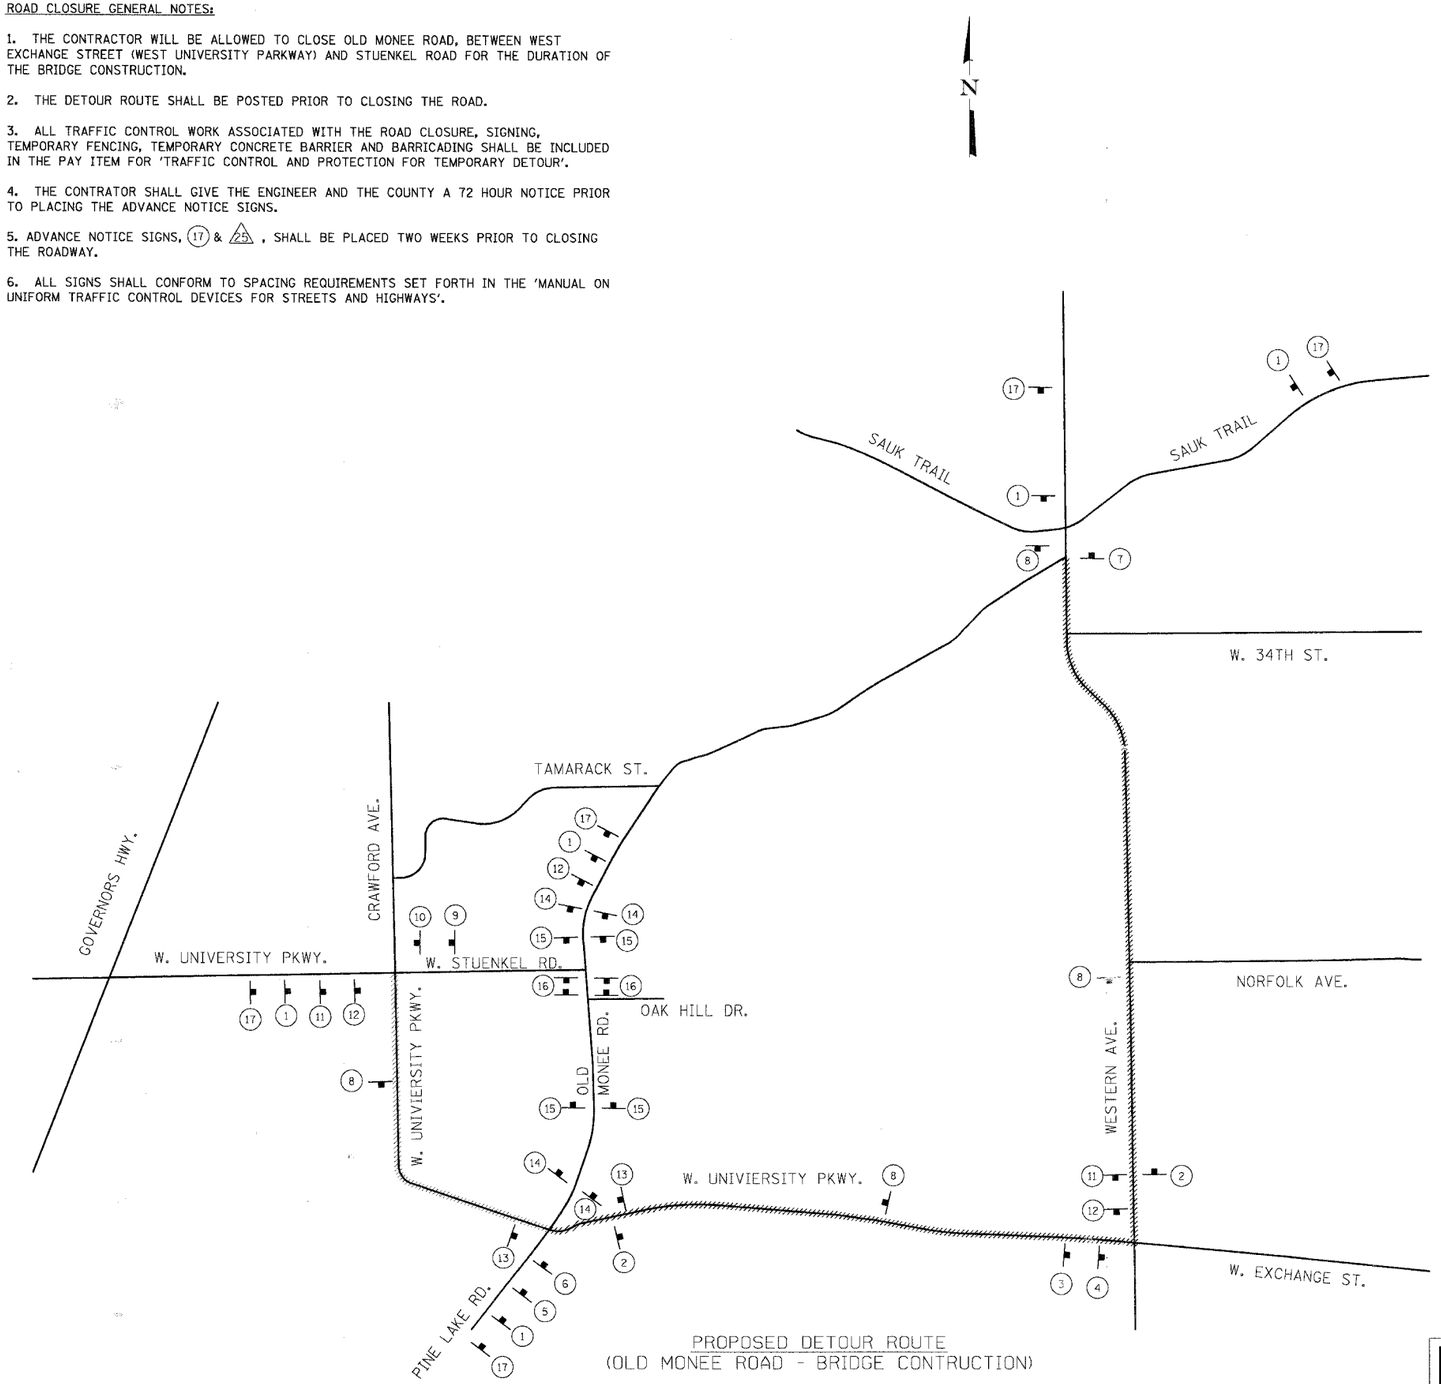

PROPOSED DETOUR ROUTE
(OLD MONEE ROAD - BRIDGE CONTRUCTION)

SIGN LEGEND

1	DETOUR AHEAD / OLD MONEE RD.	W20-3 (48"x48") WITH STREET SIGN AND
2	NORTH / OLD MONEE RD. / DETOUR	M4-9 (30"x21") WITH STREET SIGN AND DIRECTION OF TRAFFIC
3	NORTH / OLD MONEE RD. / DETOUR	M4-9La (30"x21") WITH STREET SIGN AND DIRECTION OF TRAFFIC
4	NORTH / OLD MONEE RD. / DETOUR	M4-9L (30"x21") WITH STREET SIGN AND DIRECTION OF TRAFFIC
5	NORTH / OLD MONEE RD. / DETOUR	M4-9Ra (30"x21") WITH STREET SIGN AND DIRECTION OF TRAFFIC
6	NORTH / OLD MONEE RD. / DETOUR	M4-9R (30"x21") WITH STREET SIGN AND DIRECTION OF TRAFFIC
7	NORTH / OLD MONEE RD. / END DETOUR	M4-8a (24"x18") WITH STREET SIGN AND INFORMATION SIGN
8	SOUTH / OLD MONEE RD. / DETOUR	M4-9 (30"x21") WITH STREET SIGN AND DIRECTION OF TRAFFIC
9	SOUTH / OLD MONEE RD. / DETOUR	M4-9La (30"x21") WITH STREET SIGN AND DIRECTION OF TRAFFIC
10	SOUTH / OLD MONEE RD. / DETOUR	M4-9L (30"x21") WITH STREET SIGN AND DIRECTION OF TRAFFIC
11	SOUTH / OLD MONEE RD. / DETOUR	M4-9Ra (30"x21") WITH STREET SIGN AND DIRECTION OF TRAFFIC
12	SOUTH / OLD MONEE RD. / DETOUR	M4-9R (30"x21") WITH STREET SIGN AND DIRECTION OF TRAFFIC
13	SOUTH / OLD MONEE RD. / END DETOUR	M4-8a (24"x18") WITH STREET SIGN AND INFORMATION SIGN
14	ROAD CLOSED ___ MILES AHEAD / LOCAL TRAFFIC ONLY	R11-3a (60"x30")
15	ROAD CLOSED AHEAD	W20-2 (48"x48") WITH FLASHING AMBER LIGHT
16	BRIDGE OUT	R11-2 (48"x30") WITH 2 FLASHING AMBER LIGHTS
17	EFFECTIVE [DATE] / OLD MONEE RD. BRIDGE CLOSED BETWEEN W. UNIVERSITY PKWY. AND STUENKEL RD.	INFO (60"x30")

Illinois Professional Design Firm # 184-000108
SEC GROUP, INC.
Smith Engineering Consultants • SEC Automation • SEC Planning
1500 Prime Parkway, McHenry, IL 60050
t. 815.385.1778 f. 815.385.1781
www.secgroupinc.com engineering@secgroupinc.com

REVISIONS NAME	DATE

ILLINOIS DEPARTMENT OF TRANSPORTATION

DETOUR PLAN
OLD MONEE ROAD
OVER THORN CREEK

SCALE: VERT. N/A
HORIZ. 1" = 1000'
DATE: 11/26/07

DRAWN BY: MDJ
CHECKED BY: CT

PLOT DATE = 11/27/2007
FILE NAME = N:\Jobs\Brush\2004\0440158 WILL Old Monee Road\cad\Trans\detour\040158-624.dgn
PLOT SCALE = 1:1000
USER NAME = wlood