ROUTE NO.	SECTION	COUNTY	TOTAL SHEETS	SHEET NO.
FAS 1384	*	Fulton	21	4

FED. ROAD DIST. NO. 7 | ILLINOIS | FED. AID PROJECT-

* 07-00117-03-BR

CONTRACT 89466

SCALE 1" = 20'

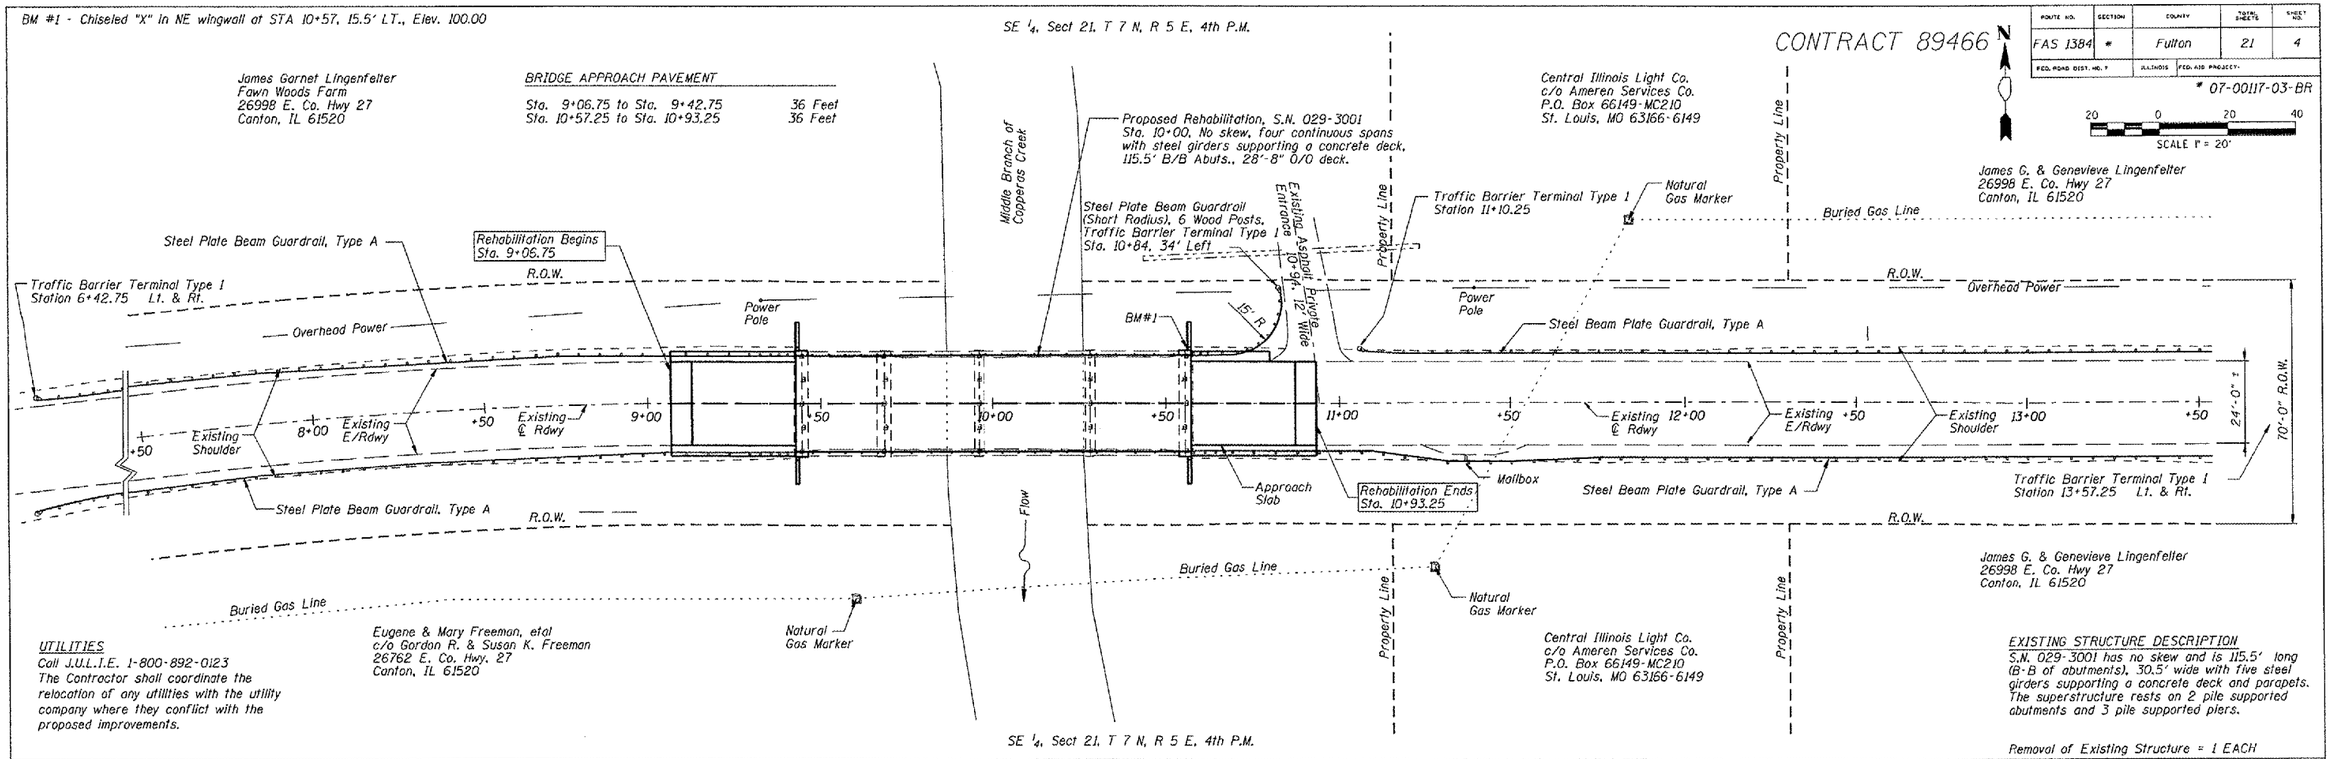

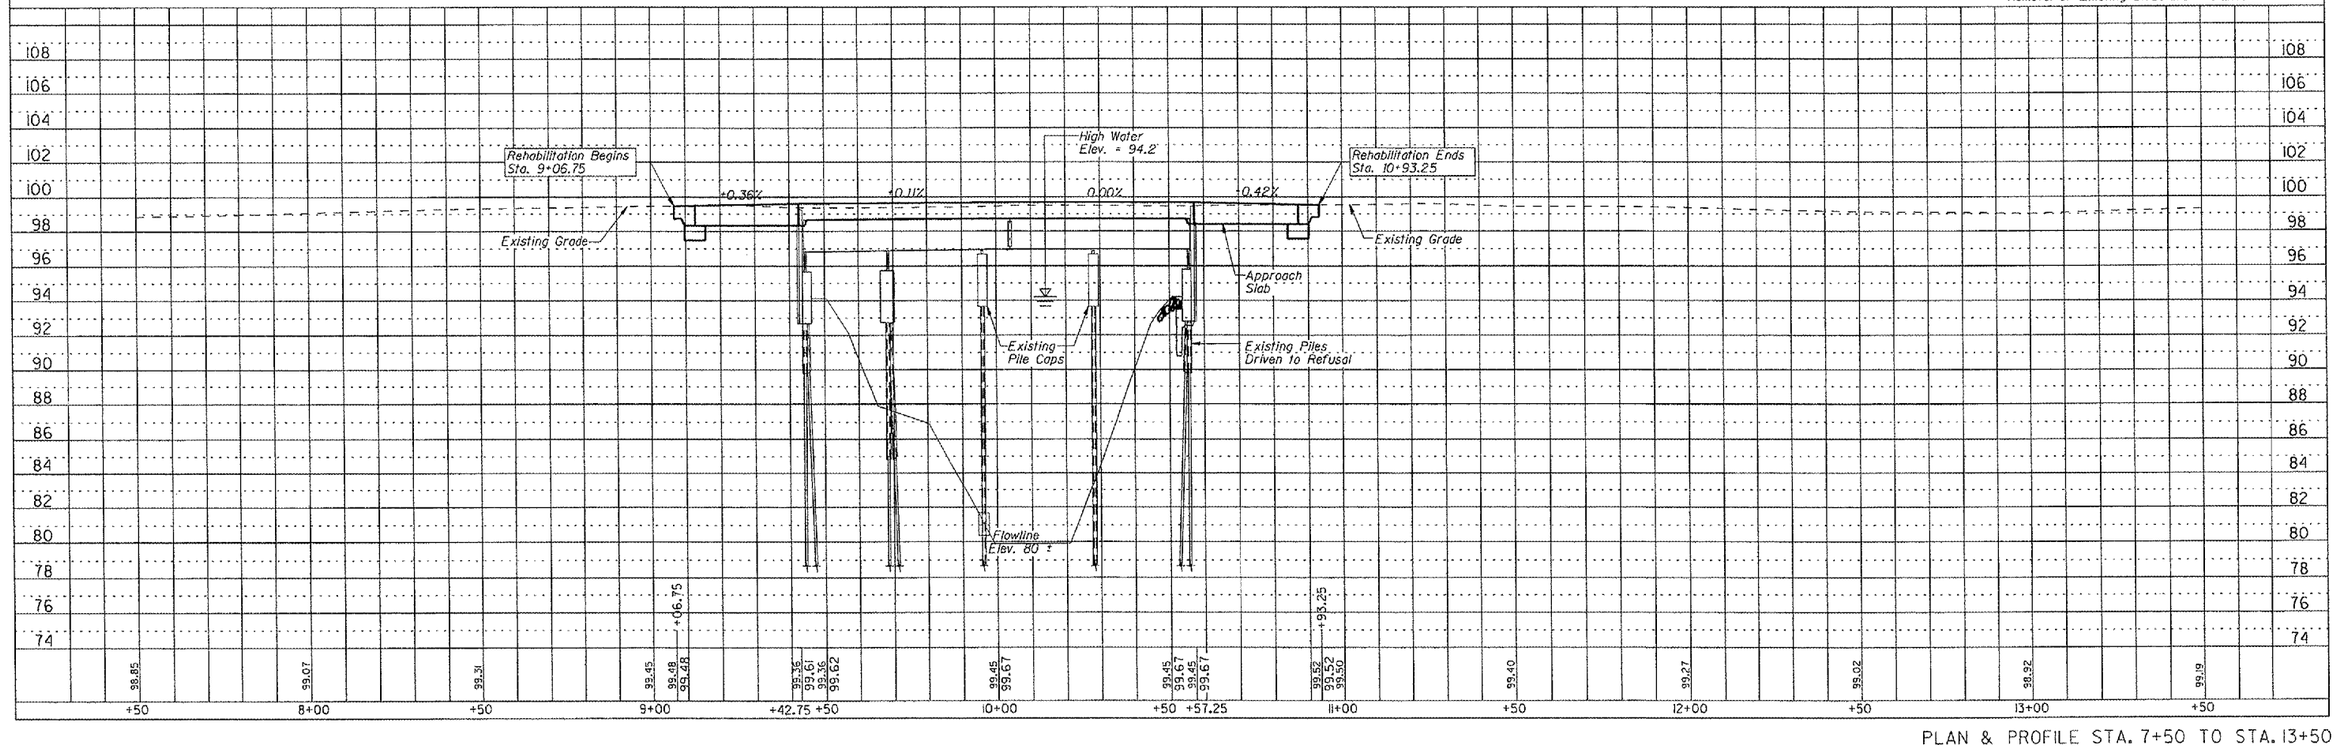

PLAN & PROFILE STA. 7+50 TO STA. 13+50

PLAN: SURVEYED | DESIGNED | ALIGNMENT CHECKED | PLAN NOTES CHECKED | NOTE BOOK | BK. NO. | PG. NO. | CADD FILE NAME | BY | DATE

PROFILE: SURVEYED | DESIGNED | PROFILE CHECKED | PROFILE NOTES CHECKED | NOTE BOOK | BK. NO. | PG. NO. | BY | DATE