CONTRACT 89466

ROUTE NO.	SECTION	COUNTY	TOTAL SHEETS	SHEET NO.
FAS 1384	*	Fulton	21	16
FED. ROAD DIST. NO. 7		ILLINOIS	FED. AID PROJECT-	

*07-00117-03-BR

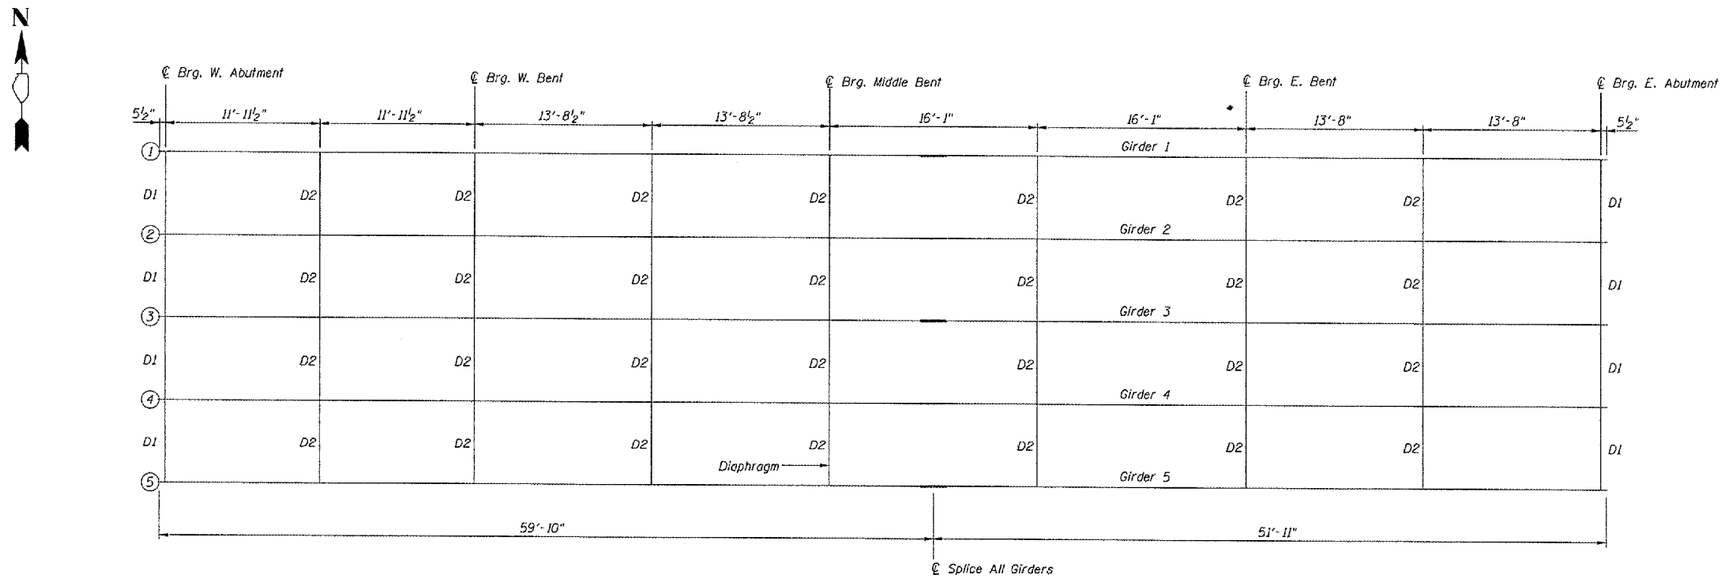

FRAMING PLAN

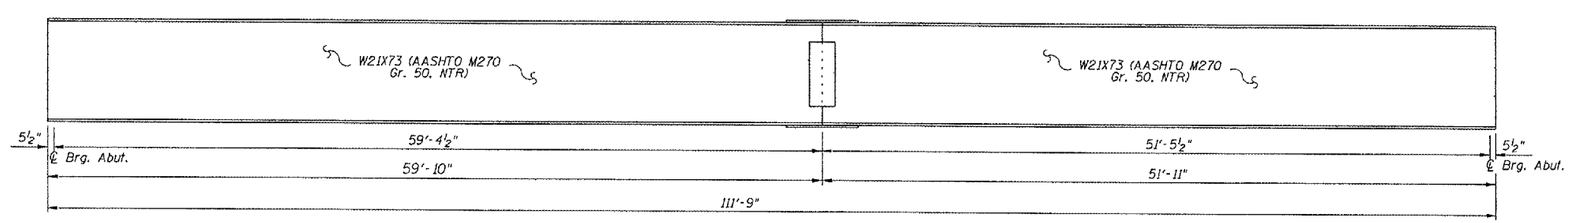

ELEVATION OF GIRDERS

DSGN	K.J. Hoffmann					
DR	K.J. Hoffmann					
CHK	J.R. Wolf					
APVD	J.A. Frauenhoffer	NO.	DATE	REVISION	BY	APVD

FRAUENHOFFER
Frauenhoffer and Associates, P.C. Consulting Engineers
3002 Crossing Court Champaign, Il. 61822 217-351-6268

STEEL FRAMING DETAILS (SHEET 1 OF 2)
FAS 1384 (C.H. 27) OVER M. BRANCH OF COPPERAS CREEK
SECTION 07-00117-03-BR
FULTON COUNTY

SHEET 16
DWG NO. 7022-STL.dgn
DATE OCT 2007
PROJ NO. 7022

...\7022 Freemann\DGN\7022-STL.dgn 12/5/2007 4:19:10 PM