DETOUR ROUTE

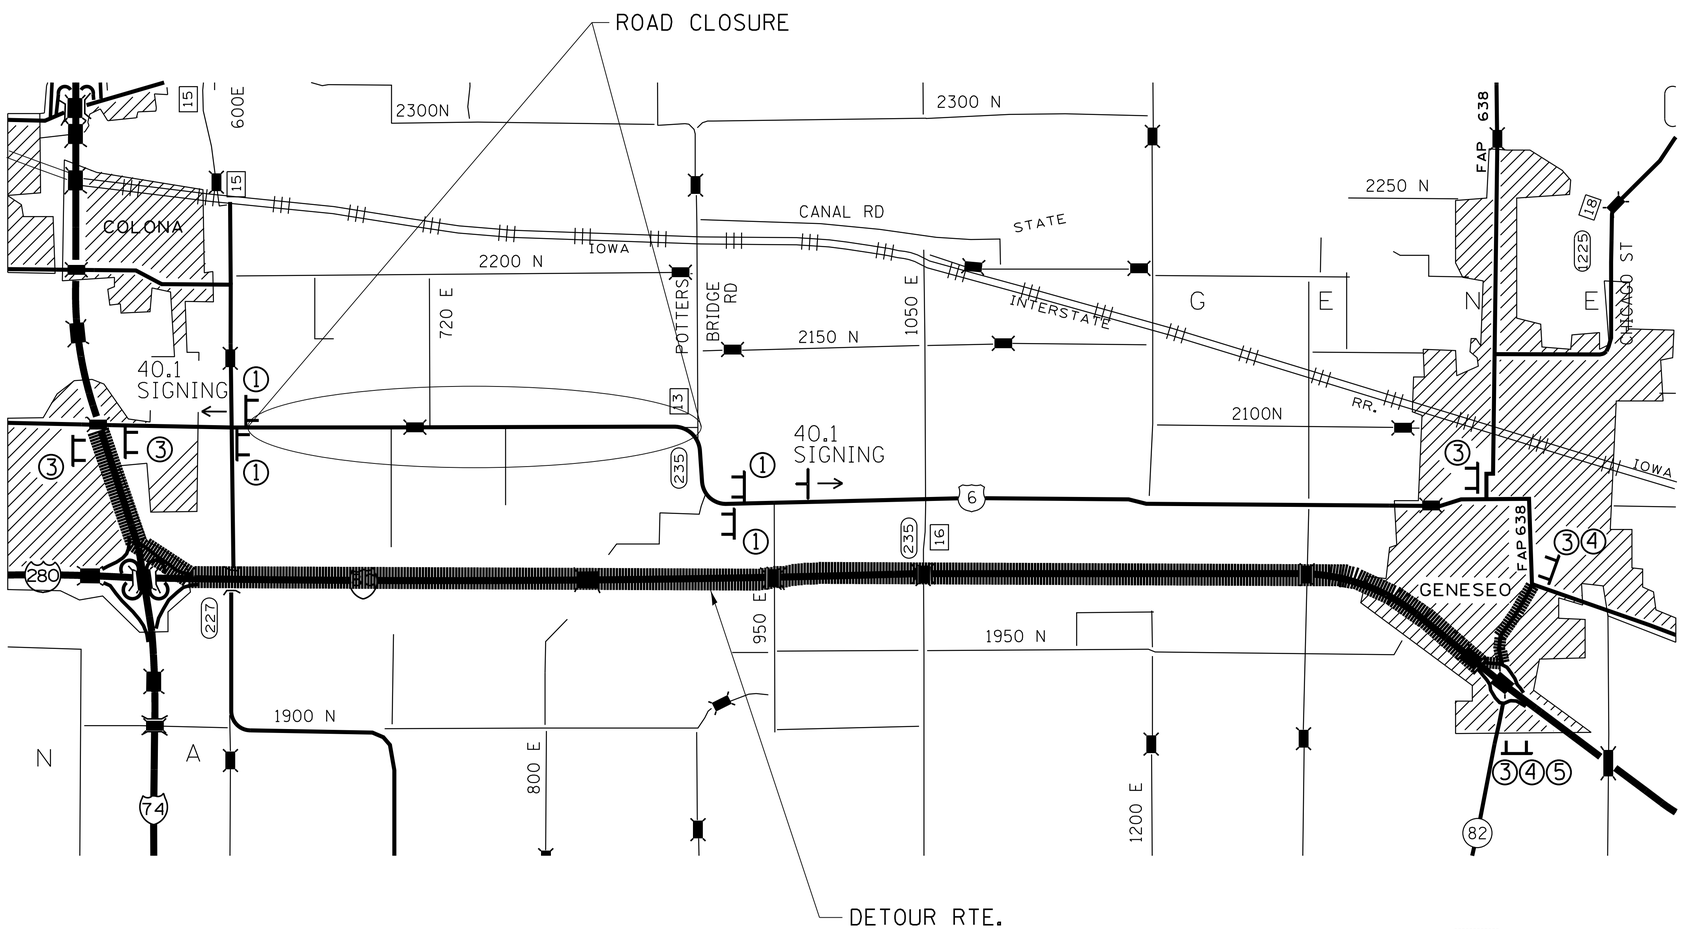

DETOUR ROUTE

TYPE III BARRICADES WITH FLASHERS PLACED AS SHOWN IN STANDARD 701901.

ROAD CLOSED X MILE(S) SIGN WITH SUPPLEMENTAL PLATES AS REQUIRED IN THE SPECIAL PROVISIONS

THIS SHALL BE PAID FOR AT THE CONTRACT UNIT PRICE PER EACH FOR TRAFFIC CONTROL AND PROTECTION (SPECIAL)

① ROAD CLOSED TO THRU TRAFFIC

② ROAD CLOSED AHEAD

③ ROAD CLOSED X MILES AHEAD LOCAL TRAFFIC ONLY

④ 6 ADD SIGN TO ALL WING BARRICADES

⑤ WEST

FILE NAME = c:\pw_work\pwidot\cushmanbw\d0169166\D208809-sht-details.dgn	USER NAME = cushmanbw	DESIGNED -	REVISED -	STATE OF ILLINOIS DEPARTMENT OF TRANSPORTATION	DETOUR ROUTE	F.A.S. RTE.	SECTION	COUNTY	TOTAL SHEETS / SHEET NO.
	PLOT SCALE = 50.0000 ' / in.	DRAWN -	REVISED -			226	3T & 3BR-1	HENRY	210 / 97
	PLOT DATE = Fri Oct 19 13:11:58 2012	CHECKED -	REVISED -		SCALE: SHEET NO. OF SHEETS STA. TO STA.	CONTRACT NO. 64F25			
		DATE -	REVISED -			ILLINOIS FED. AID PROJECT			