CONTRACT NO. 66361

F.A.P. RTE.	SECTION	COUNTY	TOTAL SHEETS	SHEET NO.
	1VBR	BUREAU	72	61
STA.		TO STA.		
FED. ROAD DIST. NO.	ILLINOIS	FED. AID PROJECT		

ROUTE NO.	SECTION	COUNTY	TOTAL SHEETS	SHEET NO.
F.A.P. 94	1-VBR	BUREAU	55	43

SHEET NO. 18
19 SHEETS

STATE OF ILLINOIS
DEPARTMENT OF PUBLIC WORKS & BUILDINGS
DIVISION OF HIGHWAYS

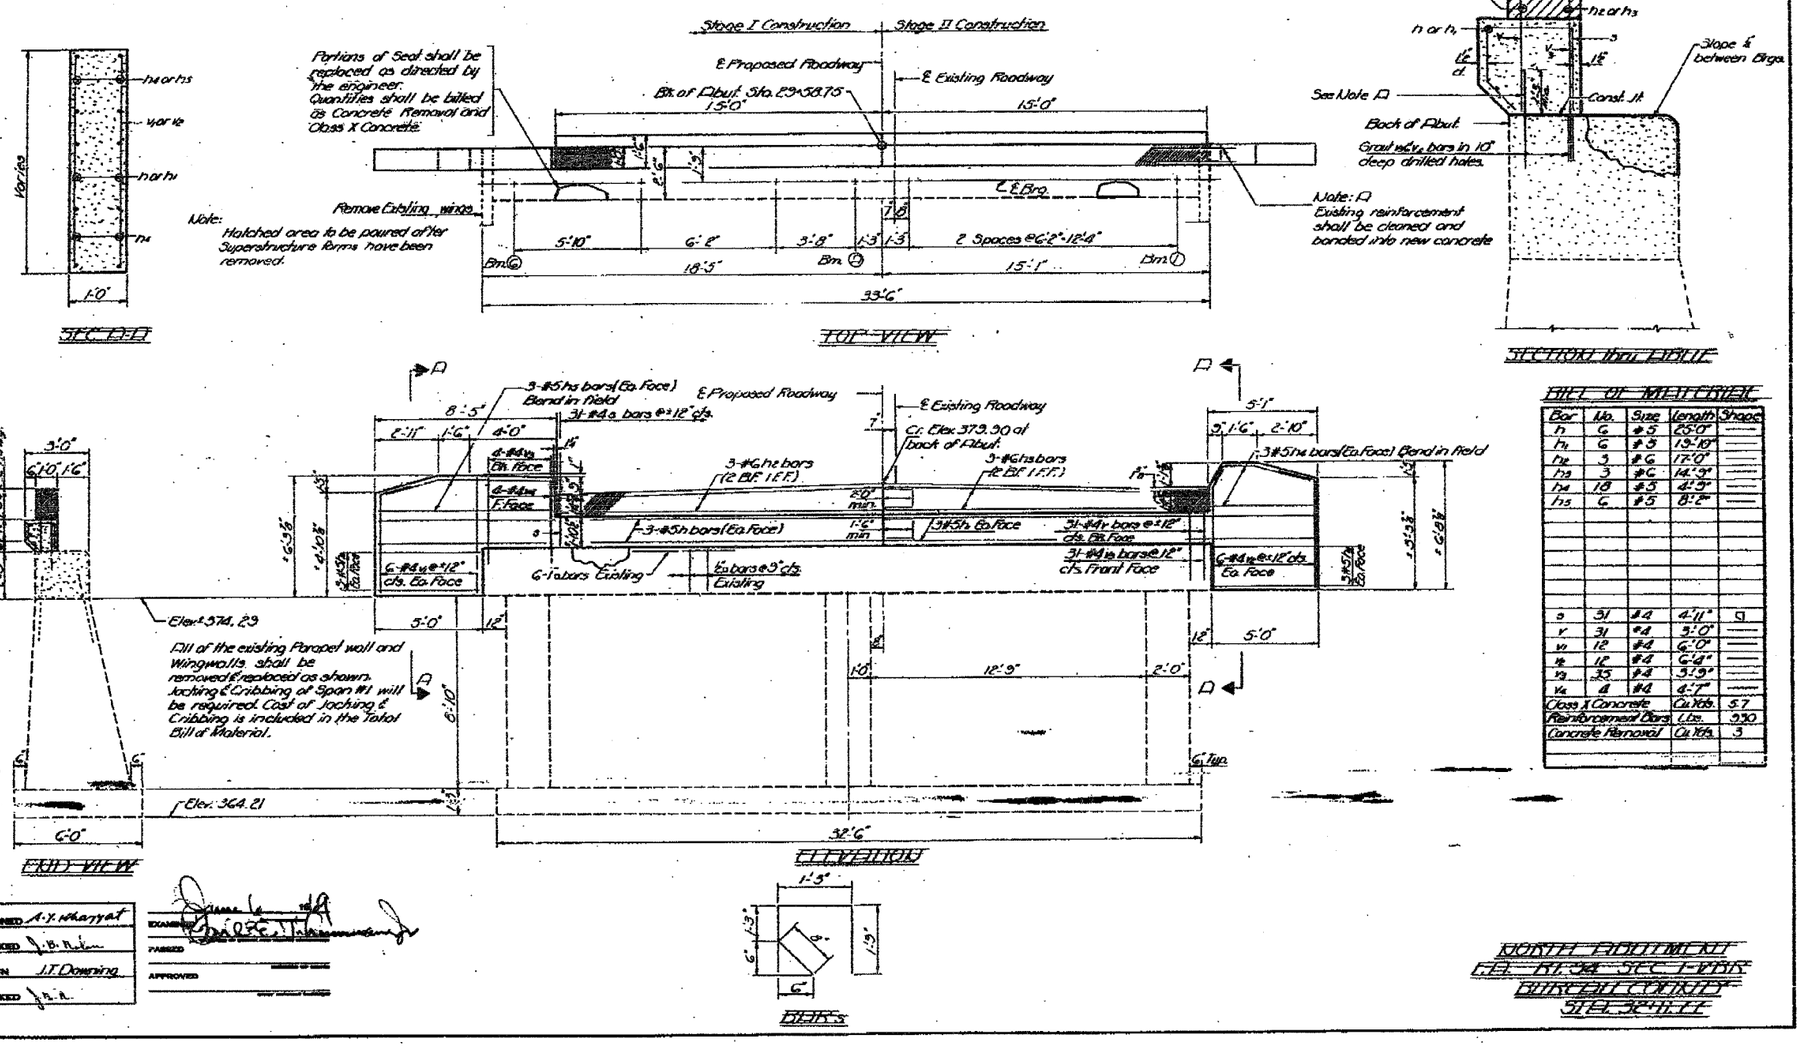

BILL OF MATERIAL

Bar	No.	Size	Length	Shape
h	6	#5	25'-0"	—
h_1	6	#5	19'-10"	—
h_2	3	#6	17'-0"	—
h_3	3	#6	14'-9"	—
h_4	18	#5	4'-5"	—
h_5	6	#5	8'-2"	—
a	31	#4	4'-11"	a
r	31	#4	5'-0"	—
r_1	12	#4	6'-0"	—
r_2	12	#4	6'-4"	—
r_3	35	#4	5'-5"	—
r_4	4	#4	4'-7"	—
Class X Concrete			Cu. Yds.	5.7
Reinforcement Bars			Lbs.	930
Concrete Removal			Cu. Yds.	3

DESIGNED	A.Y. Khanyat
CHECKED	
DRAWN	J.T. Downing
CHECKED	
EXAMINED	
PASSED	
APPROVED	

NORTH ABUTMENT
F.A.P. RT. 94 SEC. 1-VBR
BUREAU COUNTY
STA. 324+77

1/15/2006
c:\pro\projects\p06802\informsts.dgn

FOR INFORMATION ONLY