CONTRACT NO. 66617

F.A.P. RTE.	SECTION	COUNTY	TOTAL SHEETS	SHEET NO.
623	*	LASALLE	126	55
STA.		TO STA.		
FED. ROAD DIST. NO.	ILLINOIS	FED. AID PROJECT		

*(34)R, DM & (X-1)RS, & BR

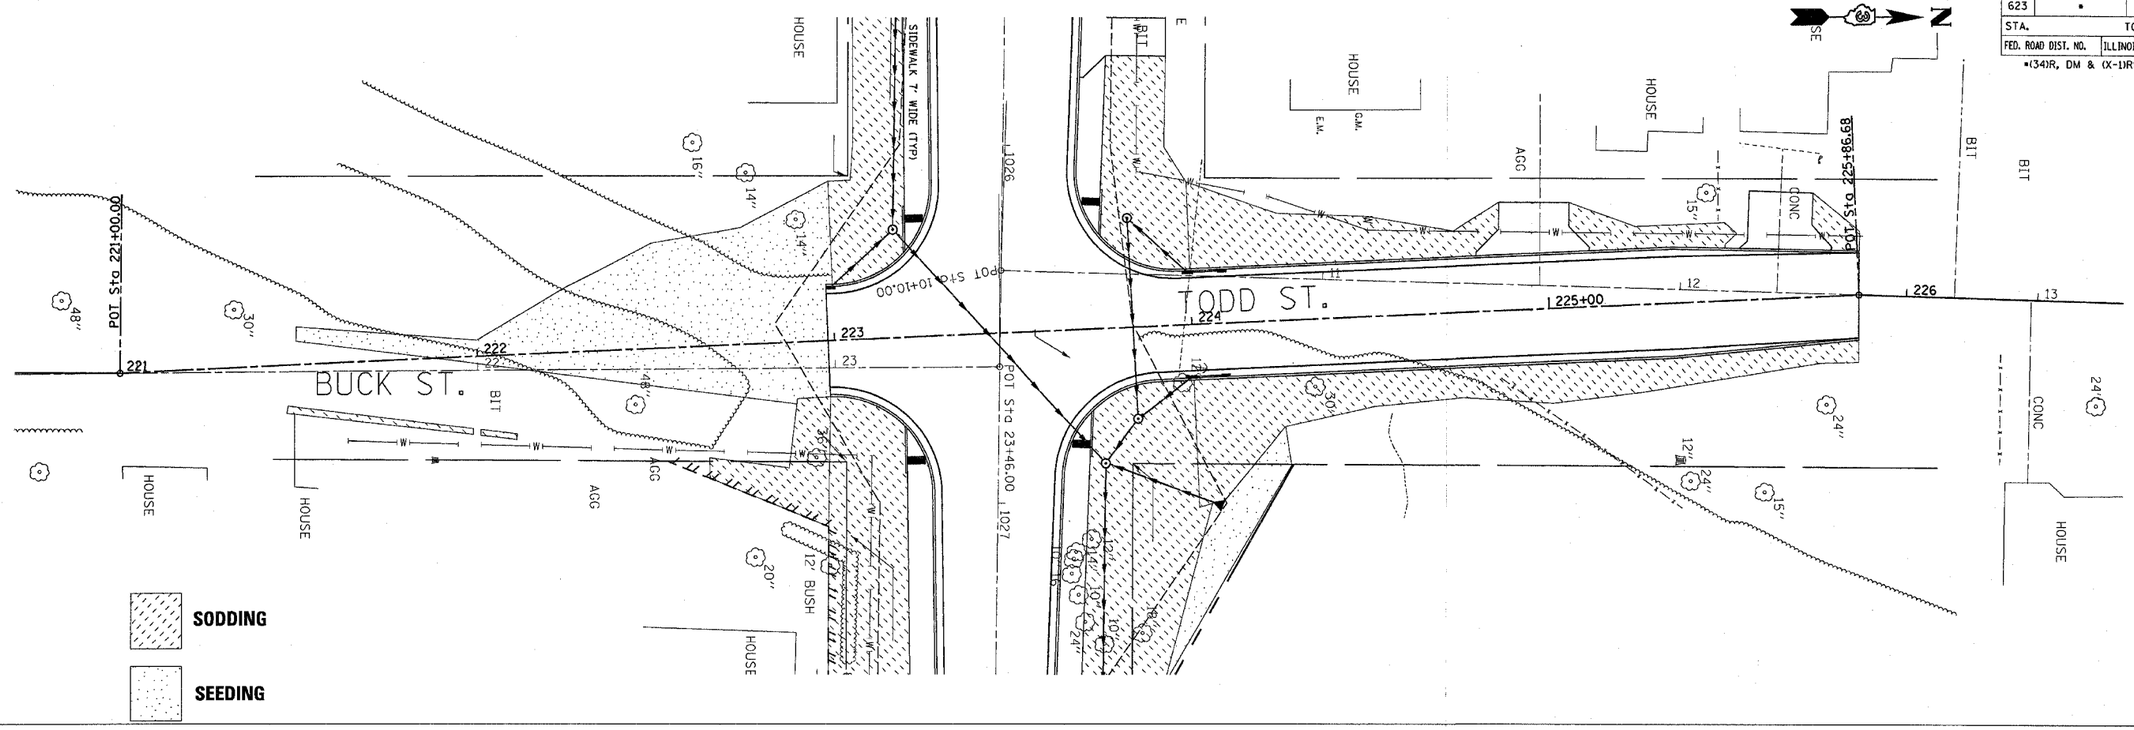

12/18/2006 9:33:47 AM
c:\projects\ep0170\sheets.dgn

SHEET 3 OF 3

LANDSCAPING TODD AND BUCK STREETS