CONTRACT NO. 70547

F.A.I. RTE.	SECTION	COUNTY	TOTAL SHEETS	SHEET NO.
57&74	*	**	151	9

* D5 CABLE GUARD 2007-2
** CHAMPAIGN, DEWITT & DOUGLAS

LOCATION #1
TUSCOLA

EXISTING TYPICAL CROSS SECTION

I-57 SOUTHBOUND DRIVING LANE

STATION	TO	STATION
467+25.00		470+00.00

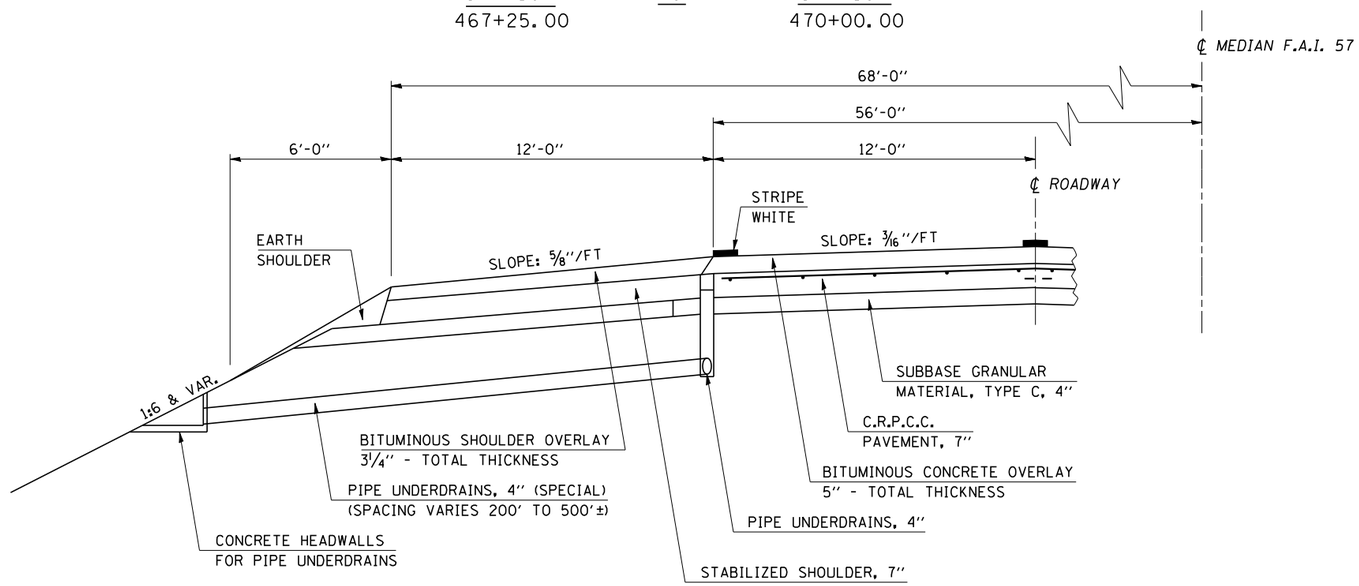

PROPOSED TYPICAL CROSS SECTION

I-57 SOUTHBOUND DRIVING LANE

* TO ℄ MEDIAN FAI 57

STATION	TO	STATION
467+25.00		470+00.00

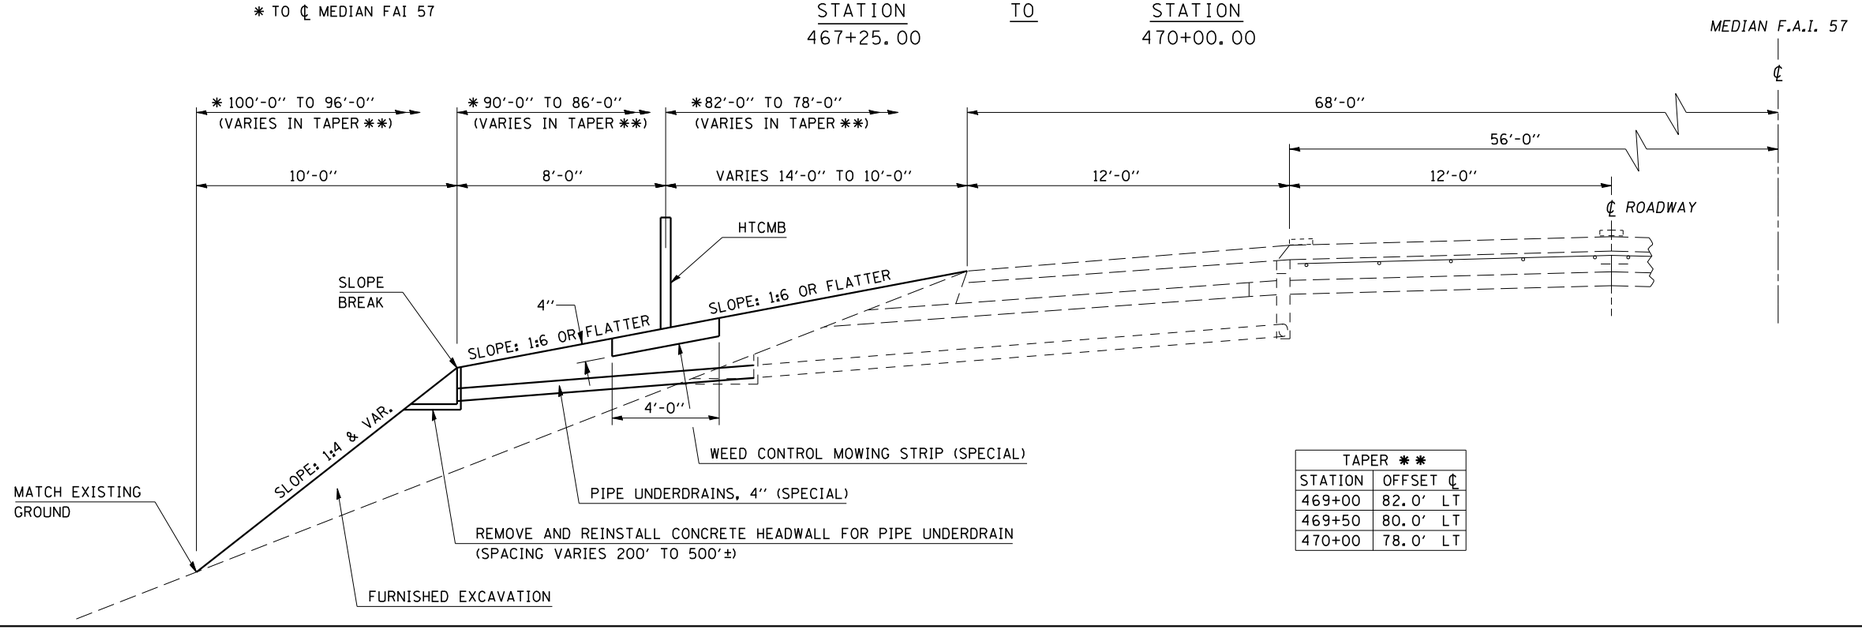

TAPER **	
STATION	OFFSET ℄
469+00	82.0' LT
469+50	80.0' LT
470+00	78.0' LT

PLOT DATE = 12/1/2006
FILE NAME = c:\projects\d606106 (d8)\typicals\70547.dgn
PLOT SCALE = 42.3529 ' / IN.
USER NAME = pillingr