CONTRACT NO. 70547

F.A.I. RTE.	SECTION	COUNTY	TOTAL SHEETS	SHEET NO.
57&74	*	**	151	10

* D5 CABLE GUARD 2007-2
** CHAMPAIGN, DEWITT & DOUGLAS

LOCATION #1
TUSCOLA

EXISTING TYPICAL CROSS SECTION

I-57 SOUTHBOUND DRIVING LANE

STATION 470+00.00 TO STATION 502+70.76

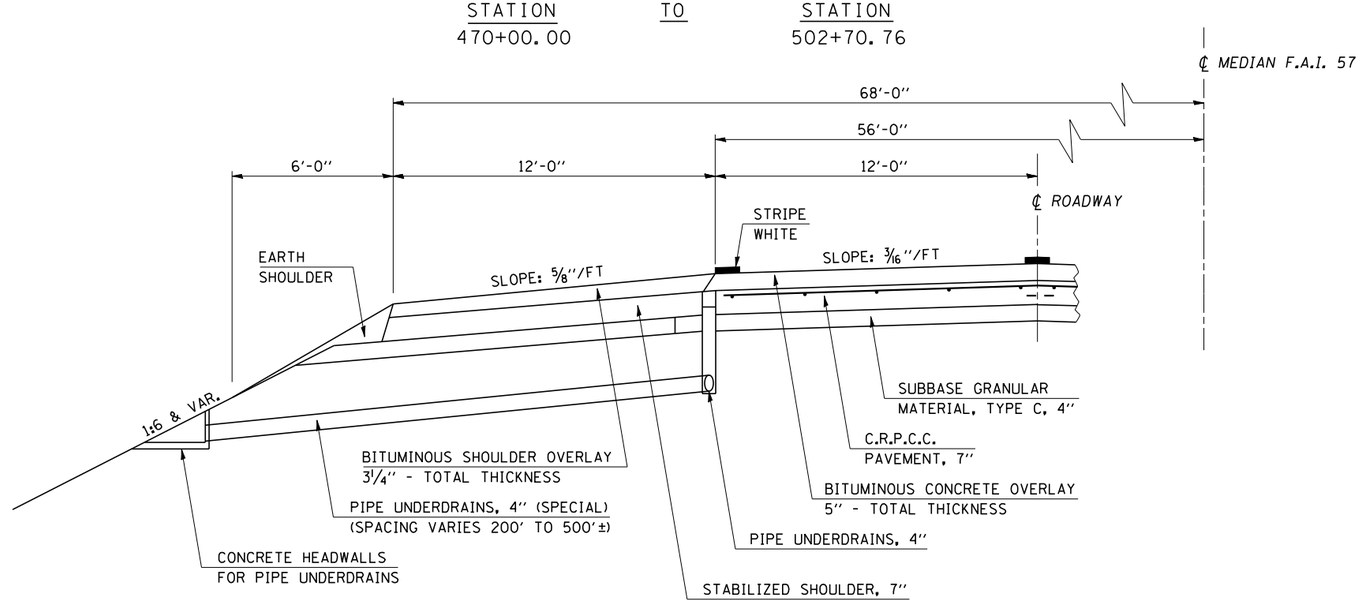

PROPOSED TYPICAL CROSS SECTION

I-57 SOUTHBOUND DRIVING LANE

* TO ℄ MEDIAN FAI 57

STATION 470+00.00 TO STATION 502+70.76

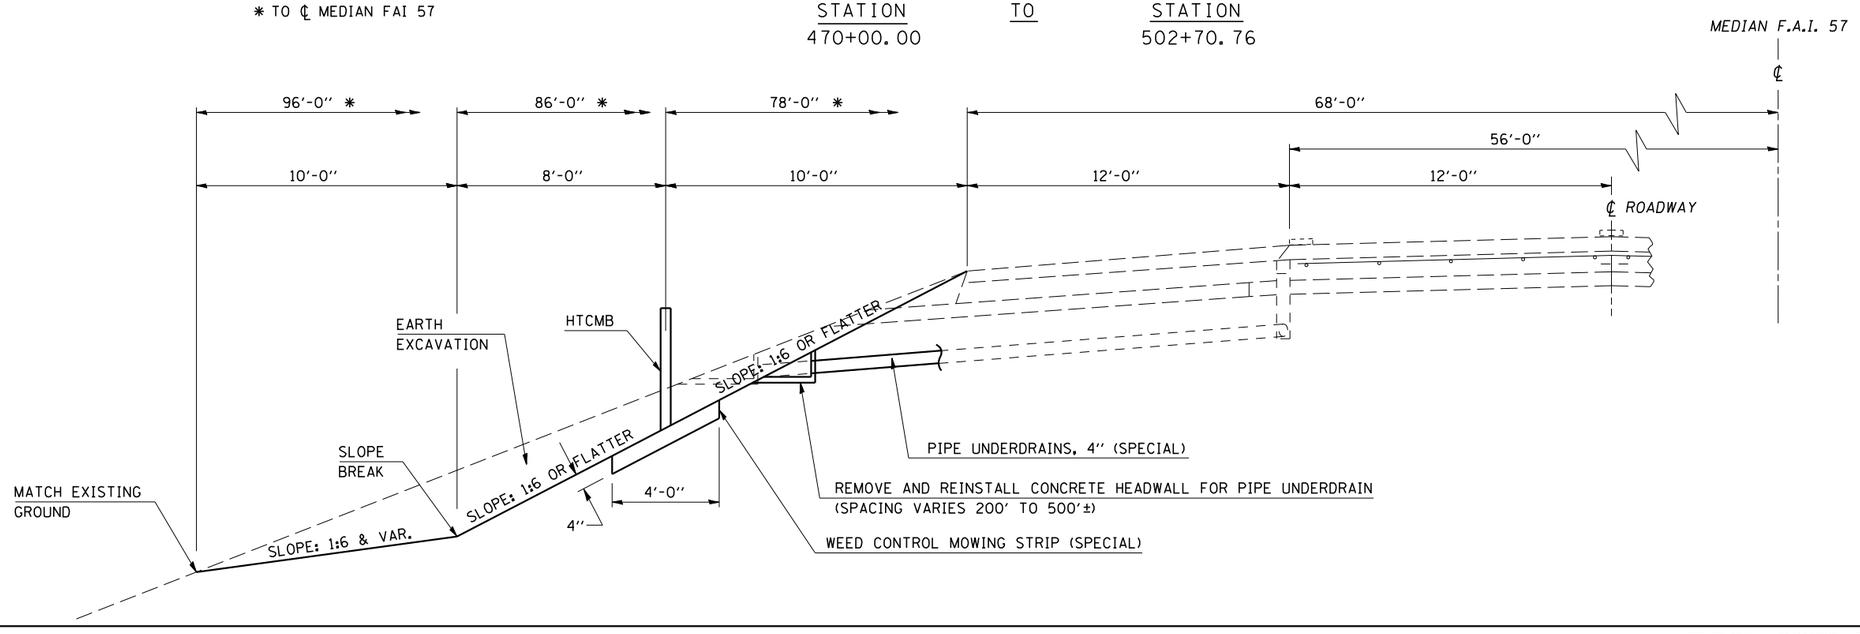

PLOT DATE = 11/15/2006
FILE NAME = c:\projects\d506106 (48)\typicals70547.dgn
PLOT SCALE = 42.3529 ' / IN.
USER NAME = pettibey