CONTRACT NO. 70547

F.A.I RTE.	SECTION	COUNTY	TOTAL SHEETS	SHEET NO.
57&74	*	**	151	30
STA. 228+00		TO STA.243+00		
FED. ROAD DIST. NO.	ILLINOIS	FED. AID PROJECT		

* D5 CABLE GUARD 2007-2
** CHAMPAIGN, DEWITT & DOUGLAS

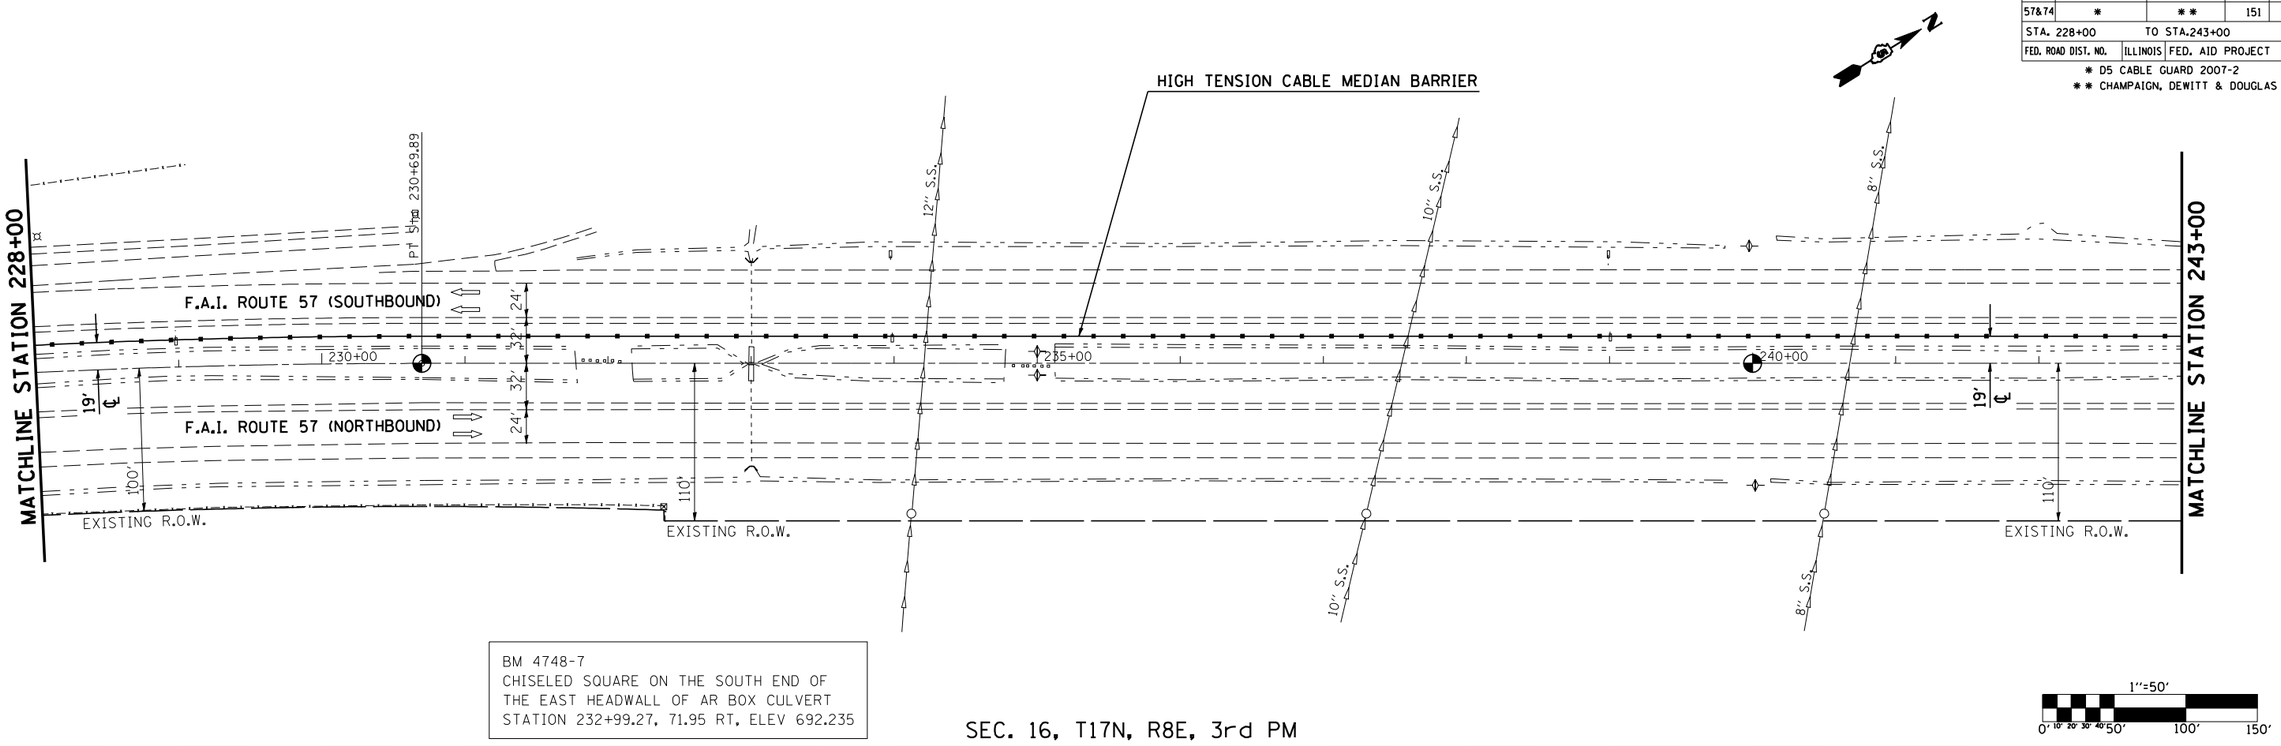

BM 4748-7
CHISELED SQUARE ON THE SOUTH END OF
THE EAST HEADWALL OF AR BOX CULVERT
STATION 232+99.27, 71.95 RT, ELEV 692.235

SEC. 16, T17N, R8E, 3rd PM

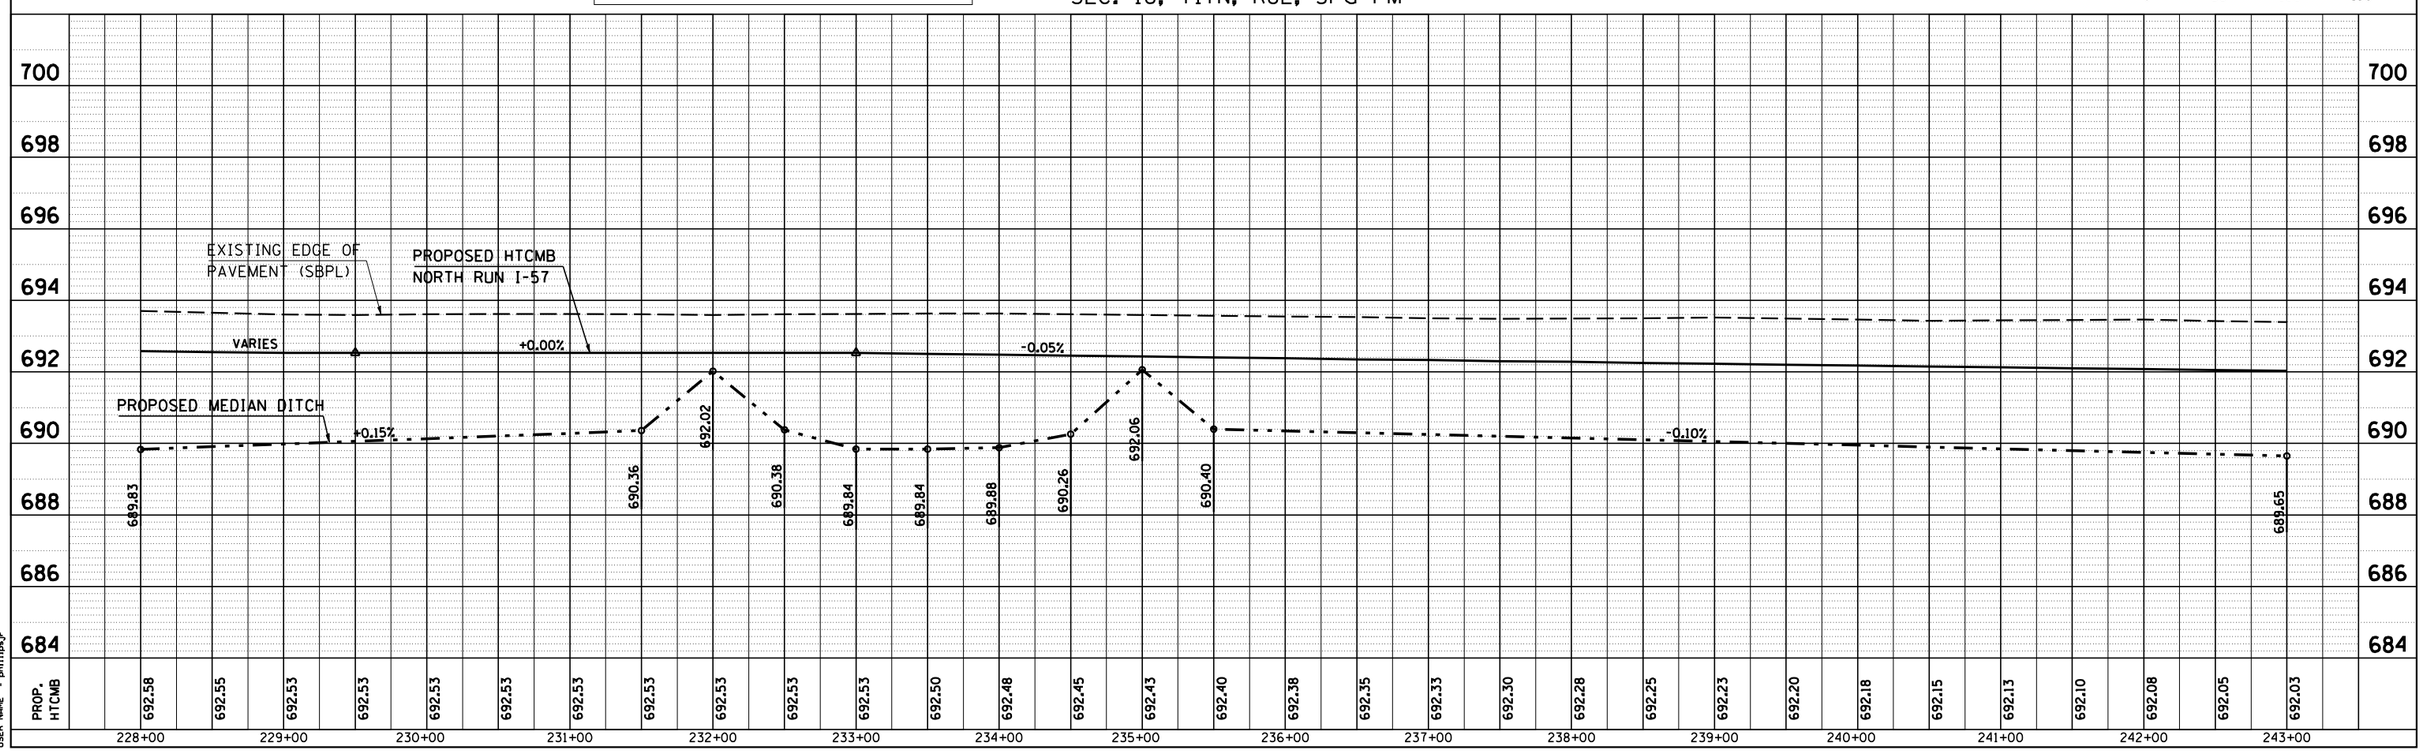

PLAN	BY	DATE
SURVEYED		
PLOTTED		
ALIGNMENT CHECKED		
RT. OF WAY CHECKED		
CADD FILE NAME		
NOTE BOOK NO.		

PROFILE	BY	DATE
SURVEYED		
PLOTTED		
GRADES CHECKED		
B.M. NOTED		
STRUCTURE NOTATNS CHKD		
NOTE BOOK NO.		

PLOT DATE = 10/30/2006
FILE NAME = c:\projects\d506105 (v8)\pesotum\pesotumsheets.dgn
PLOT SCALE = 1'=50' / IN.
USER NAME = philipw

LOCATION #2 PESOTUM 228+00 TO 243+00