CONTRACT NO. 70547

F.A.I RTE.	SECTION	COUNTY	TOTAL SHEETS	SHEET NO.
57&74	*	**	151	31
STA. 243+00		TO STA.258+00		
FED. ROAD DIST. NO.	ILLINOIS	FED. AID PROJECT		

* D5 CABLE GUARD 2007&2
** CHAMPAIGN, DEWITT & DOUGLAS

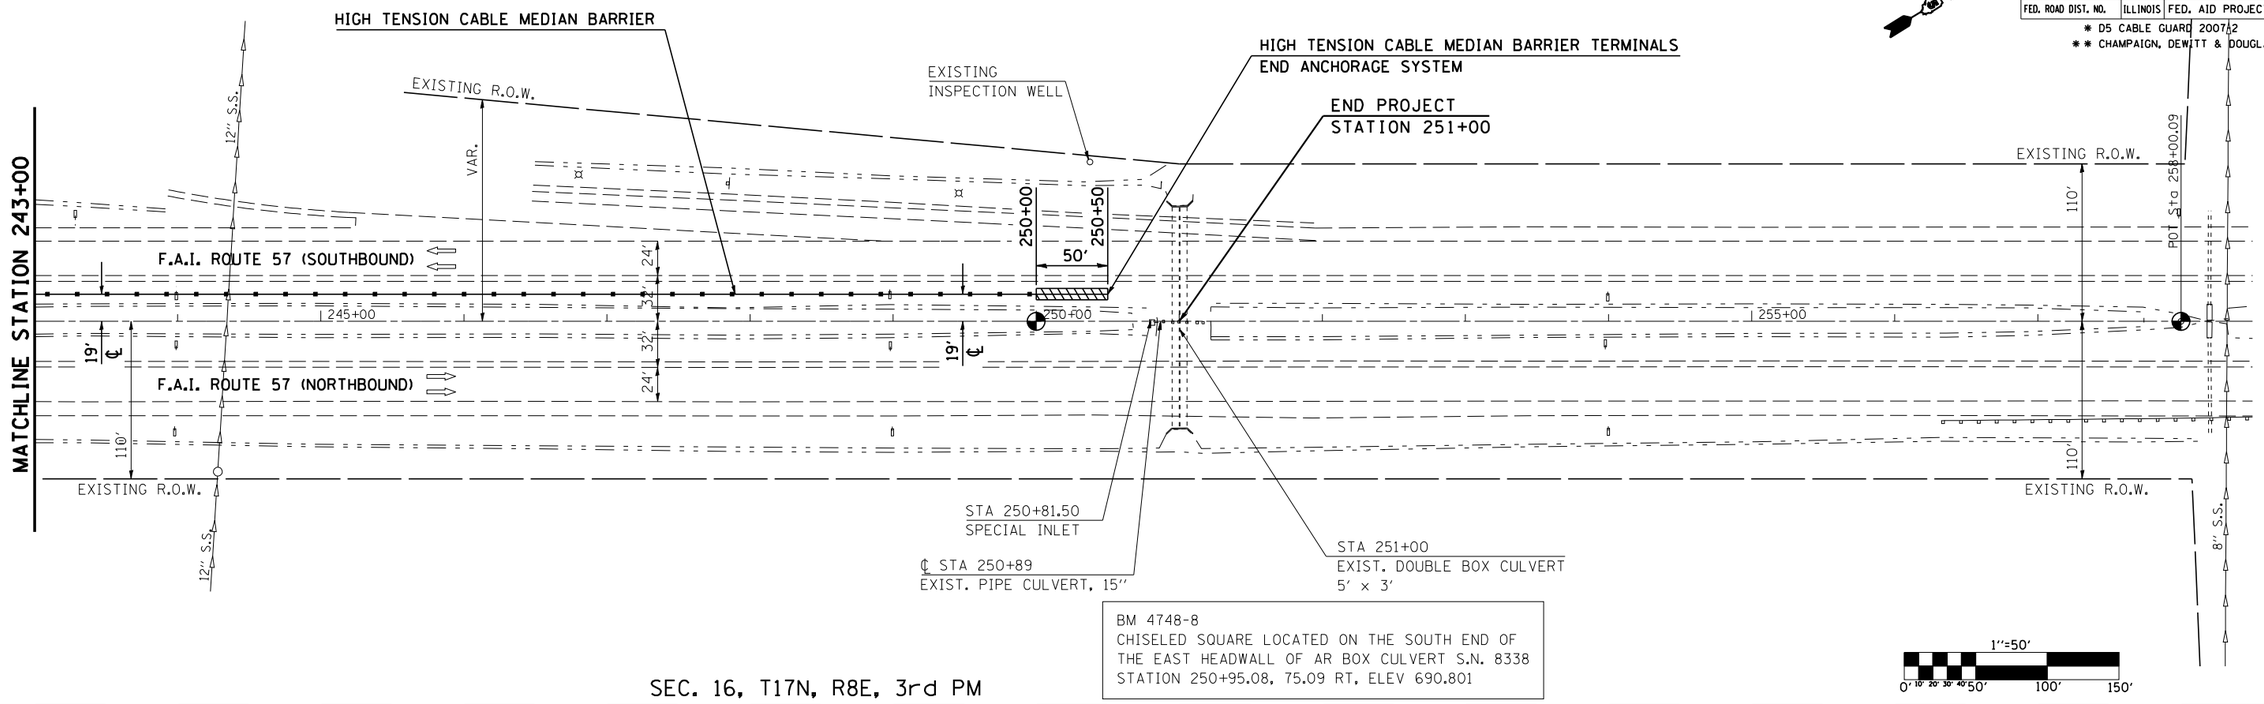

BM 4748-8
CHISELED SQUARE LOCATED ON THE SOUTH END OF THE EAST HEADWALL OF AR BOX CULVERT S.N. 8338 STATION 250+95.08, 75.09 RT, ELEV 690.801

SEC. 16, T17N, R8E, 3rd PM

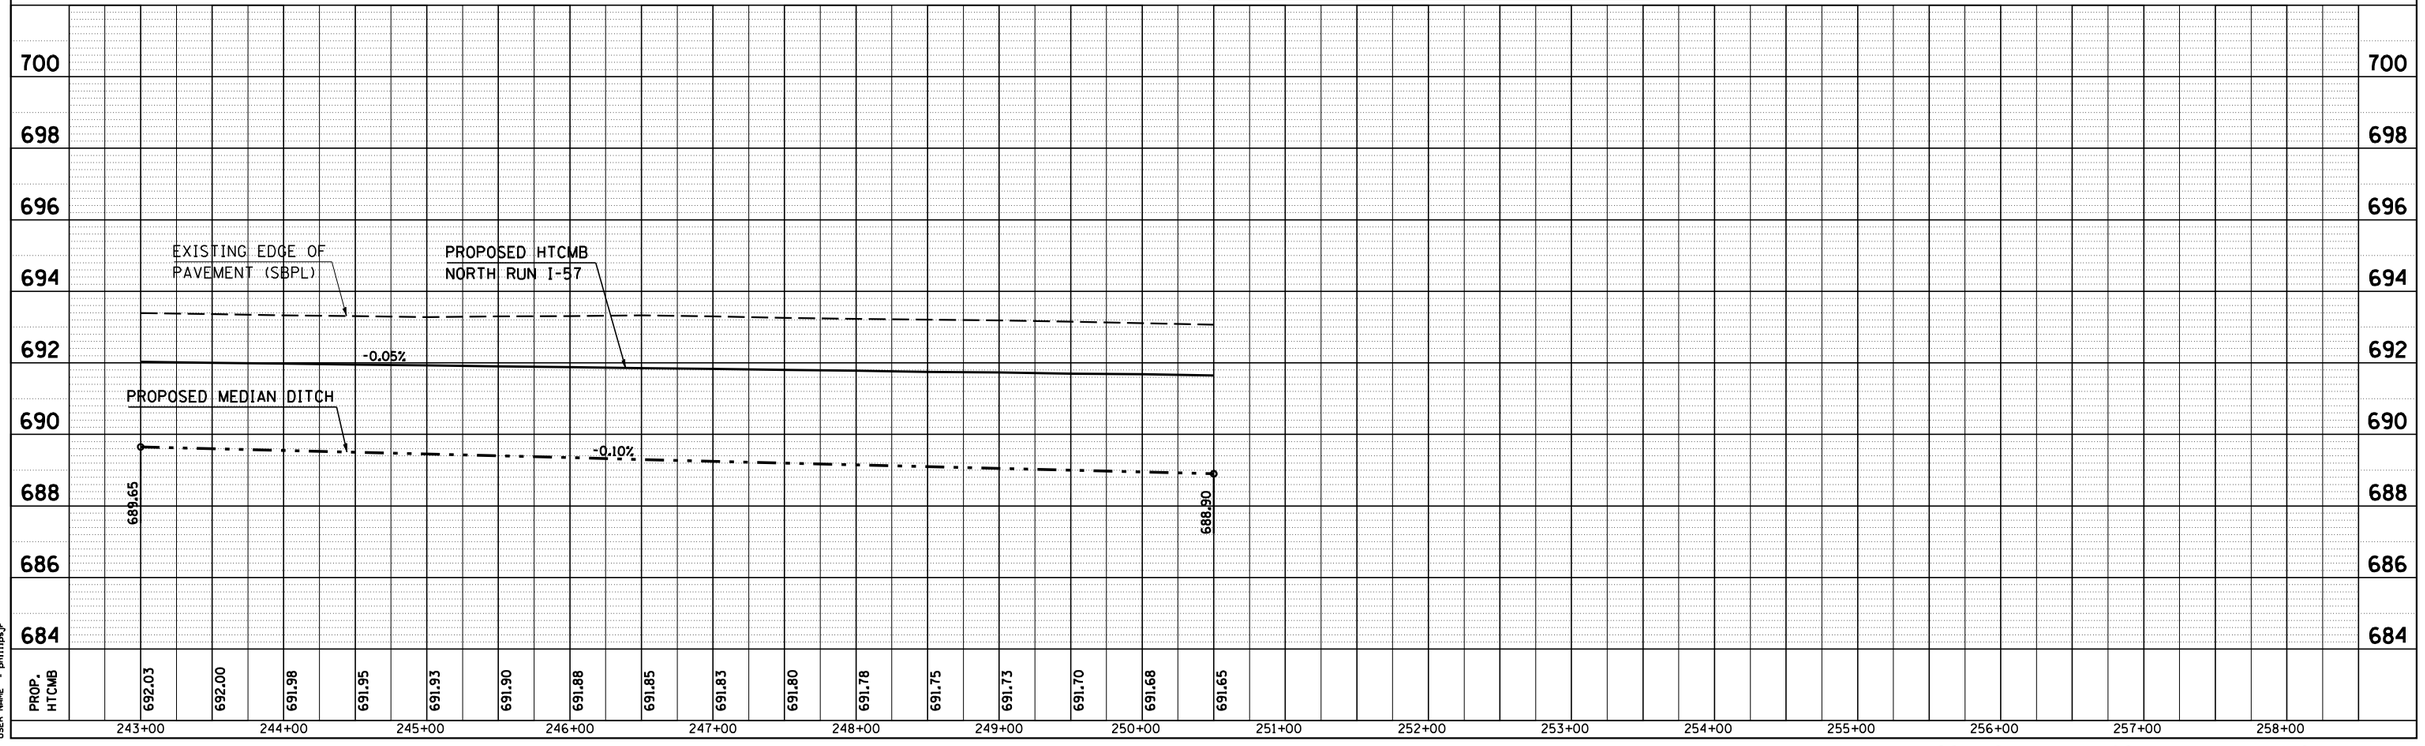

PLAN
SURVEYED
PLOTTED
ALIGNMENT CHECKED
R.O.W. CHECKED
CADD FILE NAME
NOTE BOOK
NO.
BY
DATE

PROFILE
SURVEYED
PLOTTED
GRADES CHECKED
B.M. NOTED
CADD FILE NOTATNS CHKD
NOTE BOOK
NO.
BY
DATE

PLOT DATE = 10/30/2006
FILE NAME = c:\projects\d506105 (v8)\pesotum\pesotumsheets.dgn
PLOT SCALE = 1000.0000 ' / IN.
PLOT SCALE = 250.0000 ' / IN.
USER NAME = phillipcj

LOCATION #2 PESOTUM 243+00 TO 258+00