CONTRACT NO. 70547

F.A.I RTE.	SECTION	COUNTY	TOTAL SHEETS	SHEET NO.
57&74	*	**	151	32
STA. 707+00		TO STA.722+00		
FED. ROAD DIST. NO.	ILLINOIS	FED. AID PROJECT		

* D5 CABLE GUARD 2007-2
** CHAMPAIGN, DEWITT & DOUGLAS

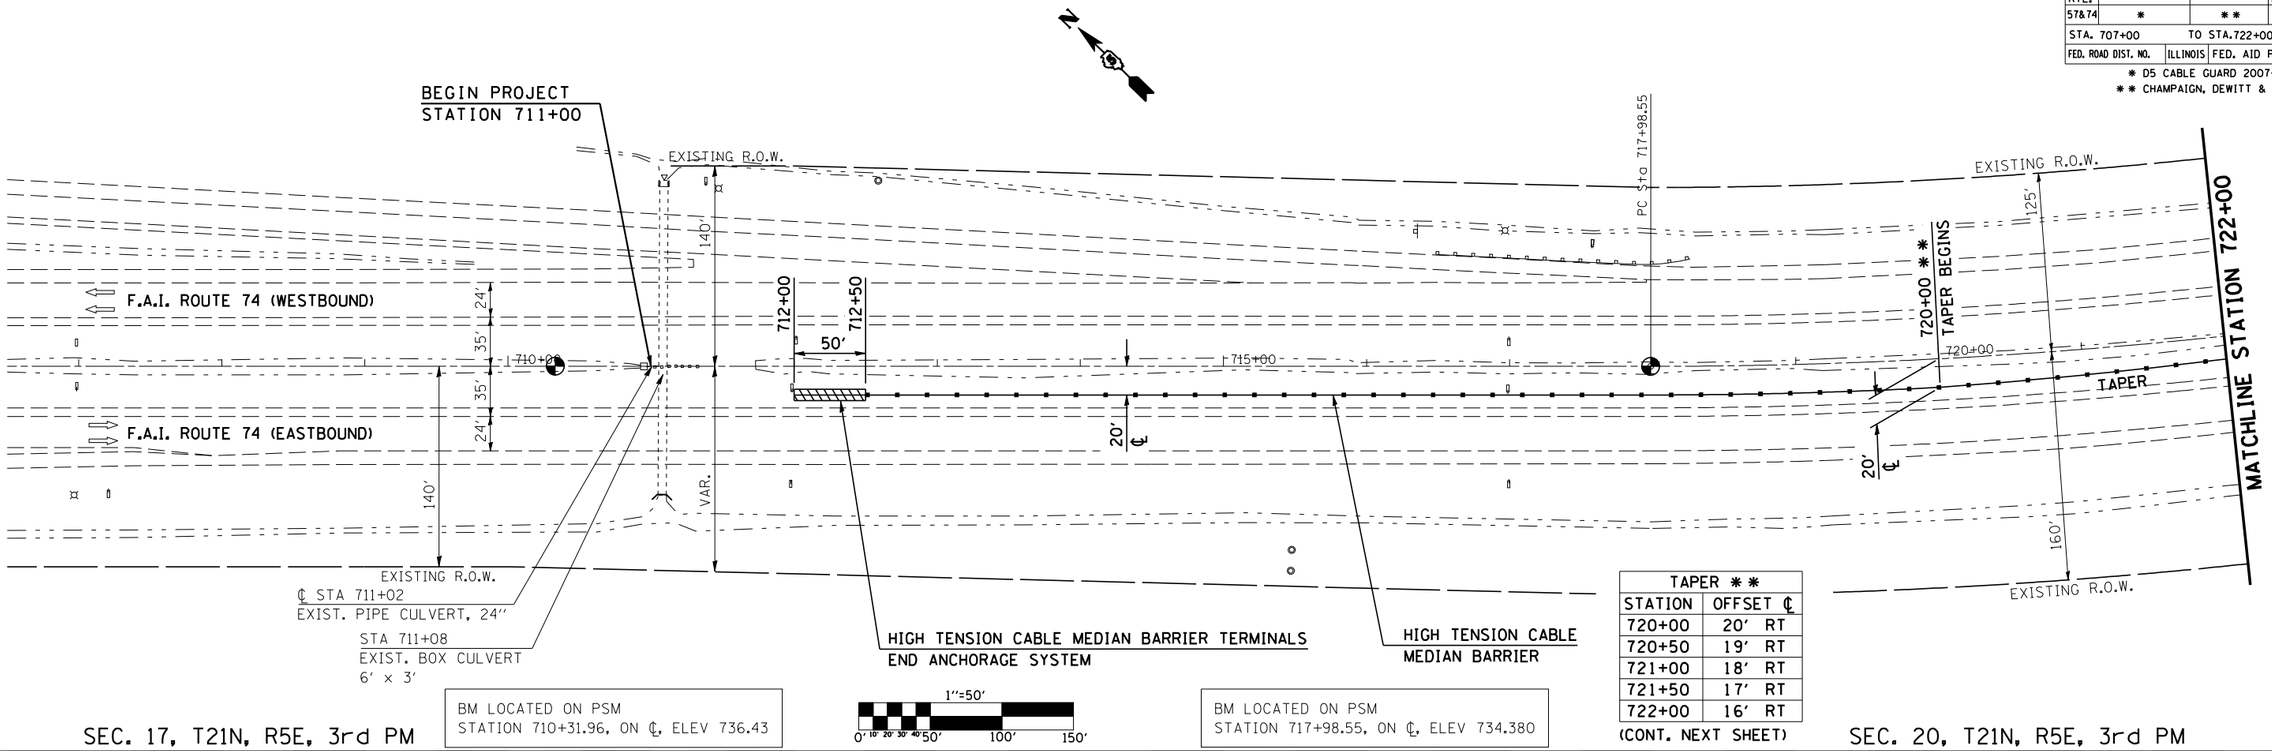

TAPER **	
STATION	OFFSET ℄
720+00	20' RT
720+50	19' RT
721+00	18' RT
721+50	17' RT
722+00	16' RT

(CONT. NEXT SHEET)

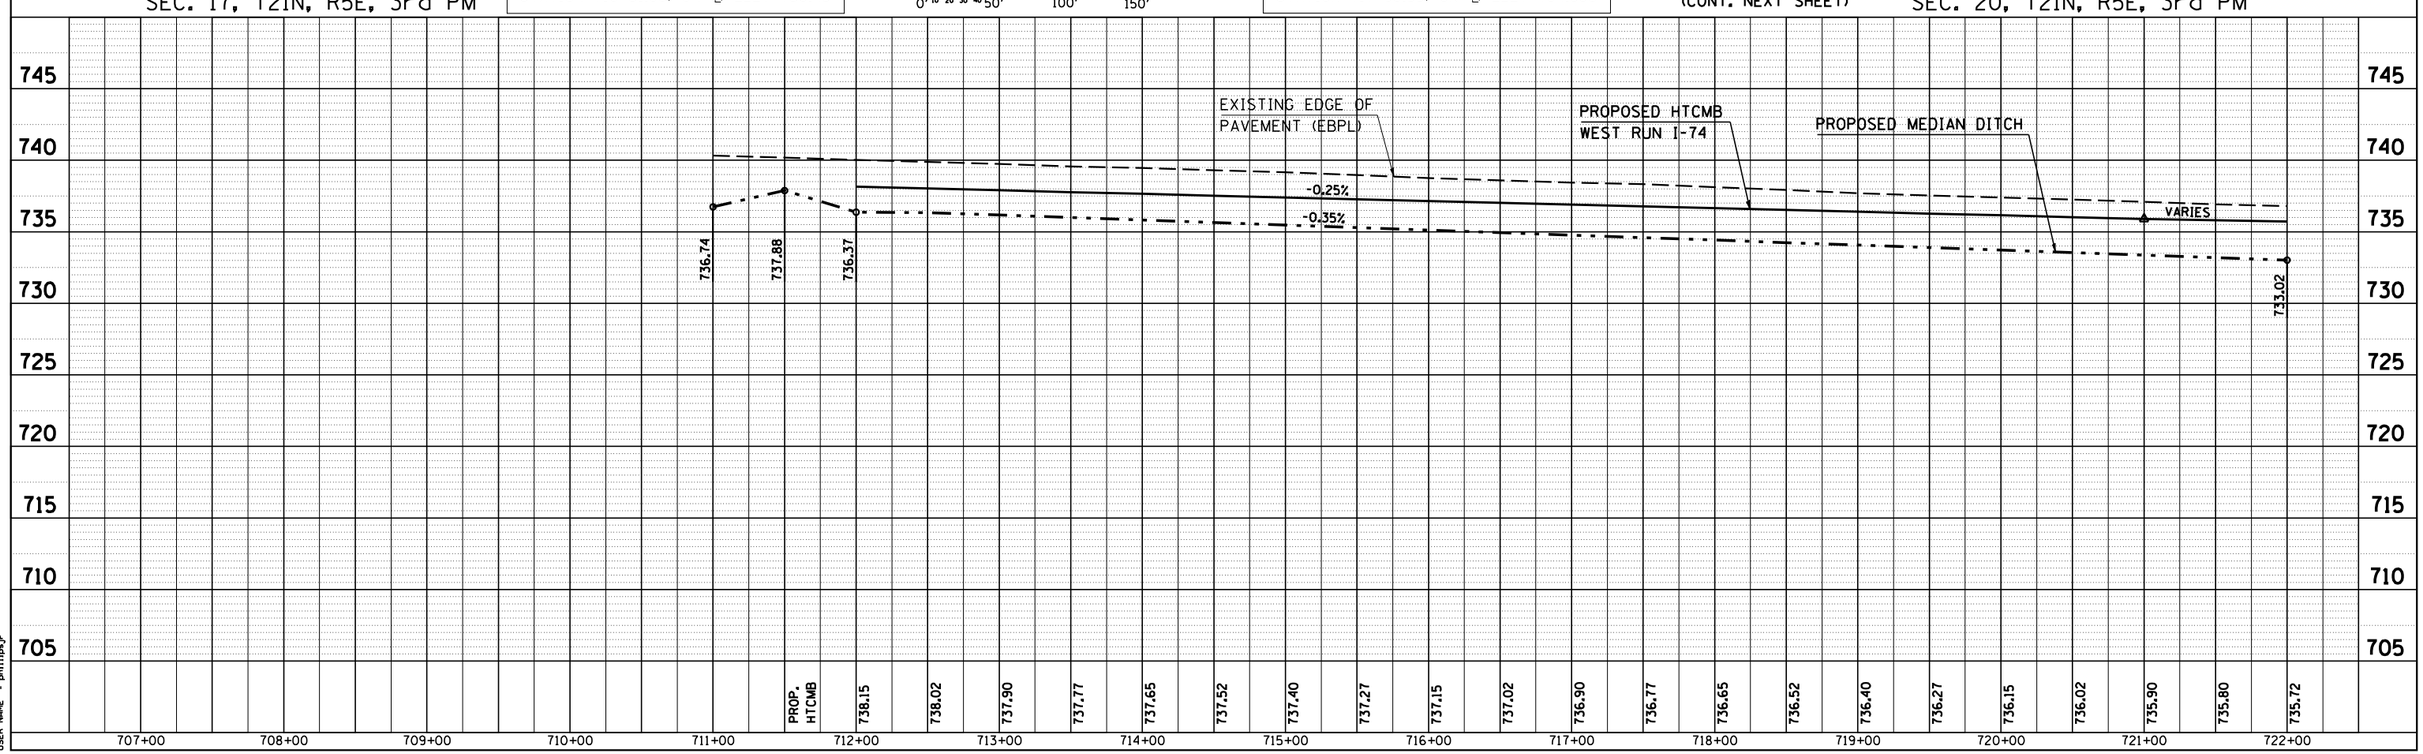

LOCATION #3 FARMER CITY 707+00 TO 722+00

PLAN
NOTE BOOK NO.
SURVEYED
PLOTTED
ALIGNMENT CHECKED
R.O.W. CHECKED
PROP. TITLE NAME
BY
DATE

PROFILE
NOTE BOOK NO.
SURVEYED
PLOTTED
GRADES CHECKED
BRK. NOTED
PROFILE NOTATNS CK'KD
BY
DATE

PLOT DATE = 10/30/2006
FILE NAME = c:\projects\d506186 (v8)\farmer city\farmercitysheets.dgn
PLOT SCALE = 100.0000 ' / IN.
USER NAME = phillipsj