CONTRACT NO. 70547

F.A.I. RTE.	SECTION	COUNTY	TOTAL SHEETS	SHEET NO.
57	*	**	151	59
STA. 475+50		TO STA.477+00		
FED. ROAD DIST. NO.	ILLINOIS	FED. AID PROJECT		

* D5 CABLE GUARD 2007-2
** CHAMPAIGN, DEWITT & DOUGLAS

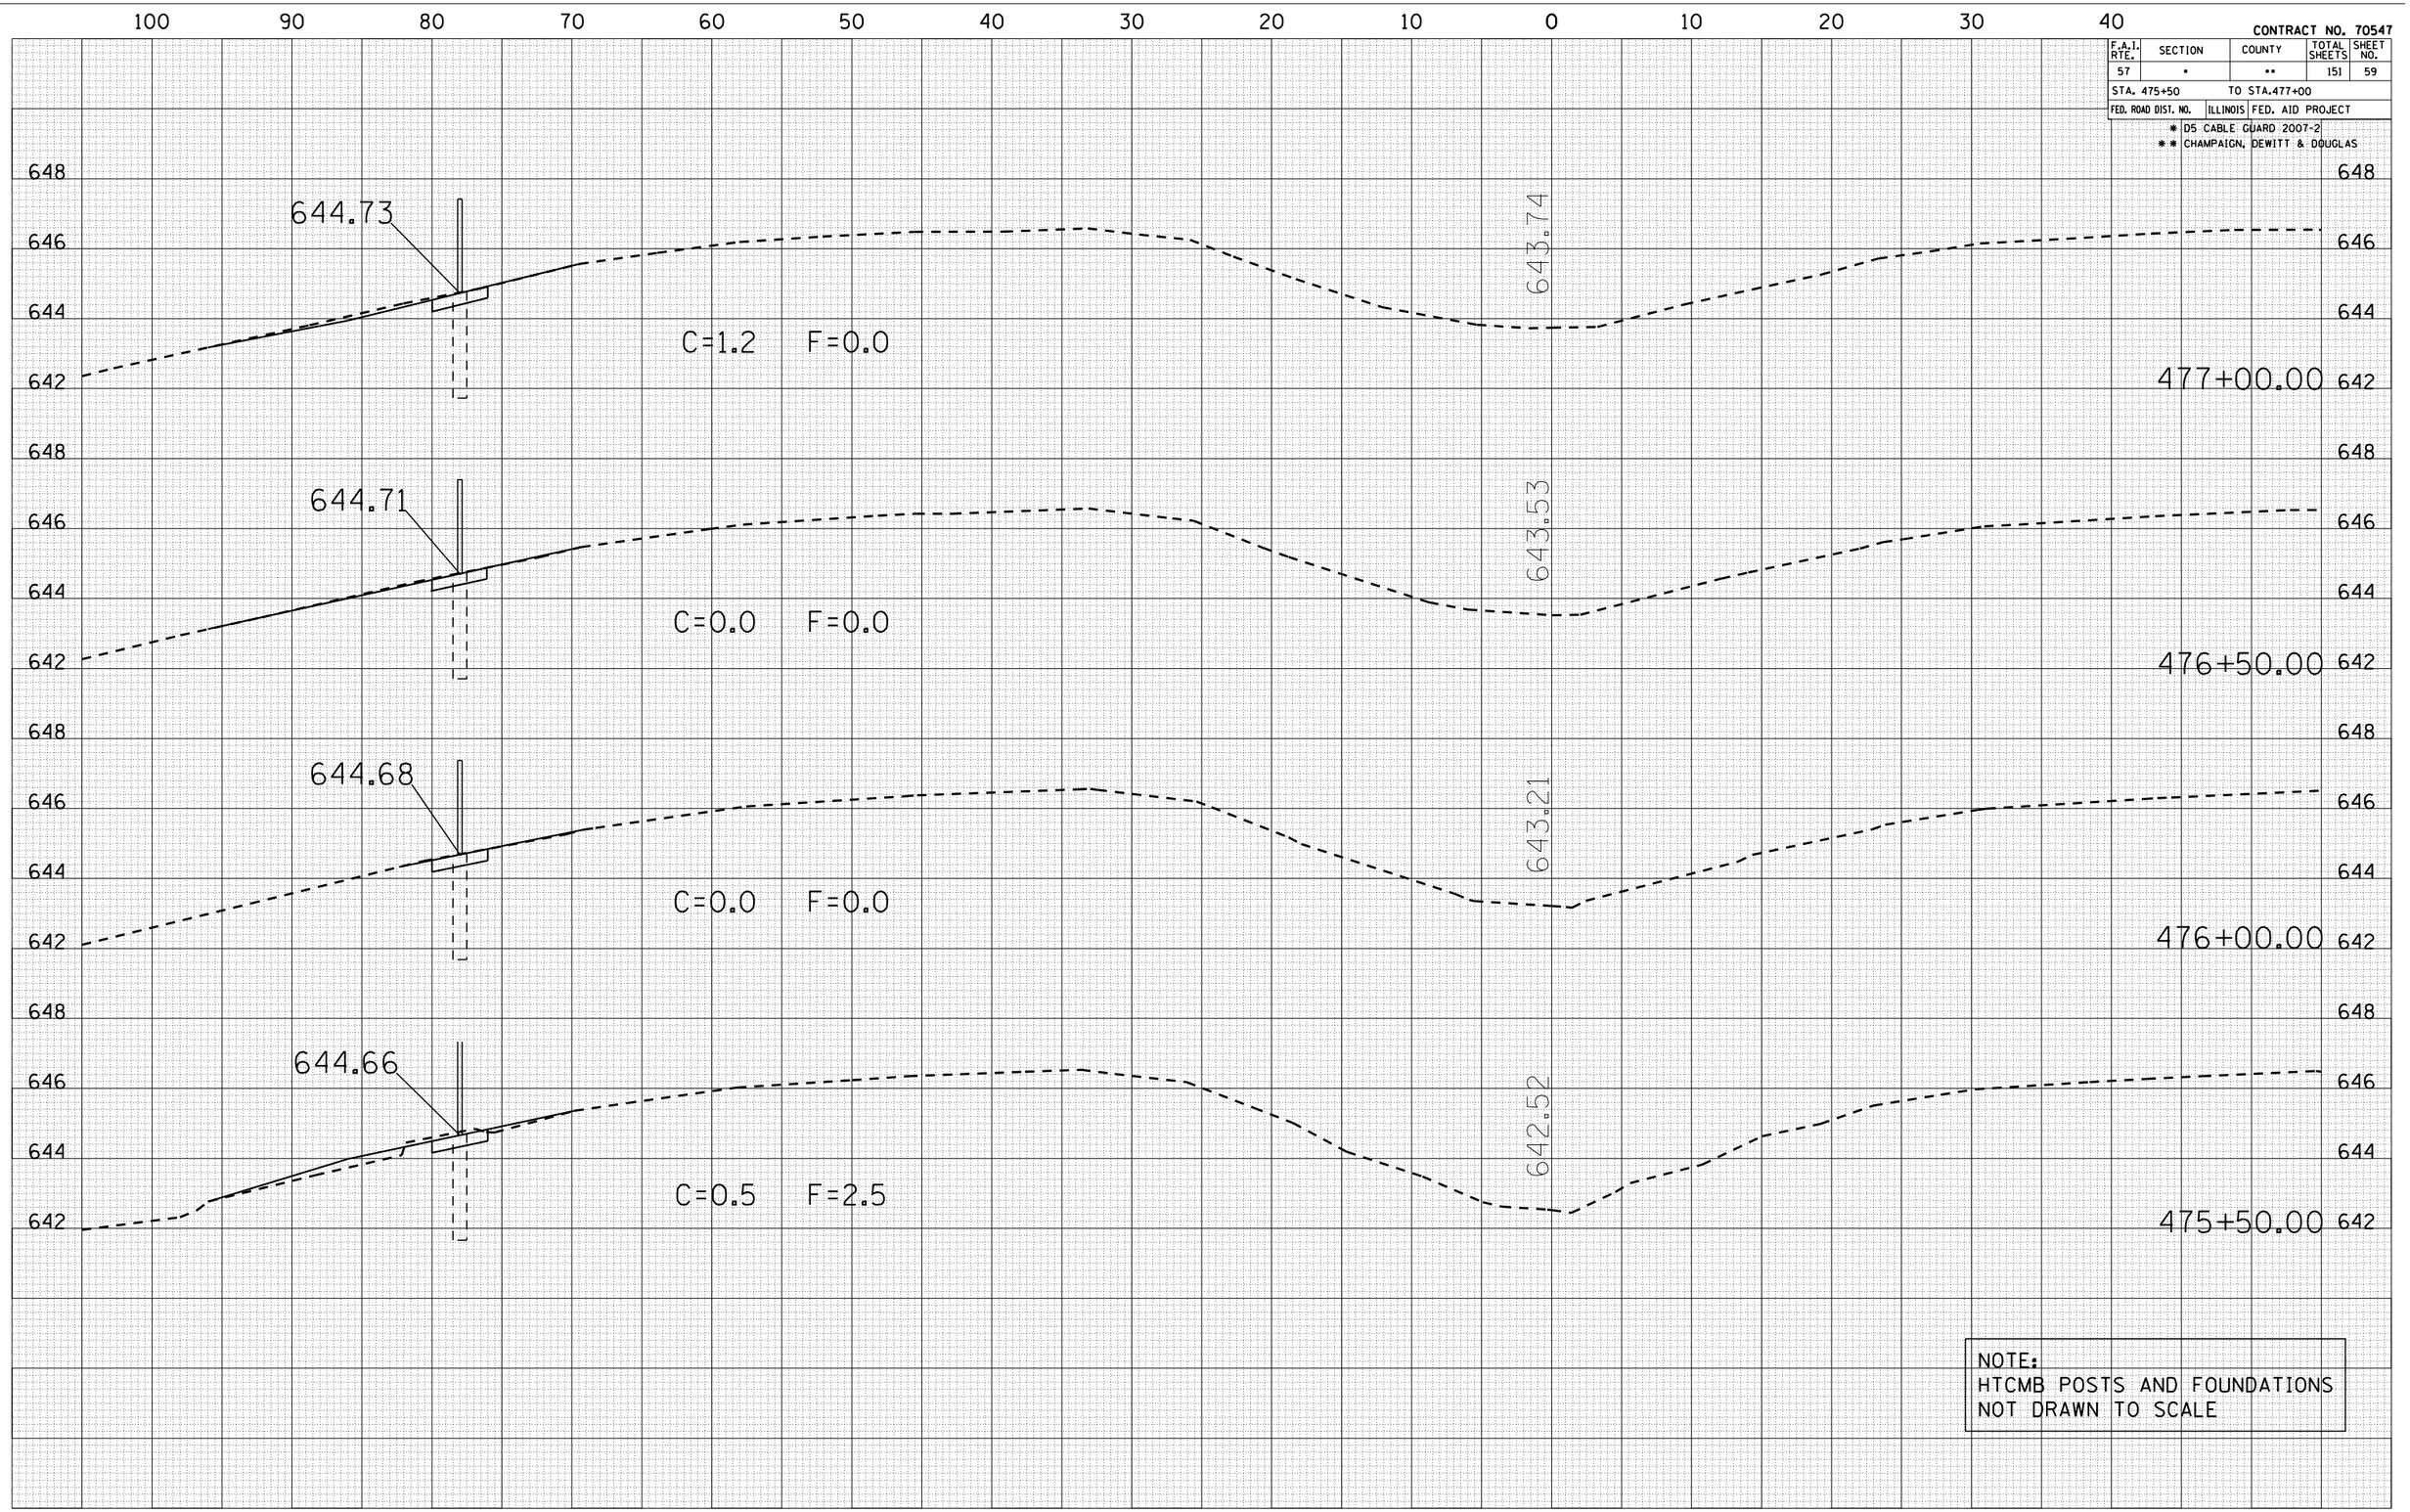

NOTE:
HTCMB POSTS AND FOUNDATIONS
NOT DRAWN TO SCALE

FINAL SURVEY	BY	DATE
SURVEYED		
PLOTTED		
NOTE BOOK TRANSFERRED		
AREAS		
AREAS CHECKED		
NO.		

ORIGINAL SURVEY	BY	DATE
SURVEYED		
PLOTTED		
NOTE BOOK TRANSFERRED		
AREAS		
AREAS CHECKED		
NO.		

PLOT DATE = 10/30/2006
FILE NAME = c:\projects\d506106 1x81\tuscola\70547-E57cs.dgn
PLOT SCALE = 10.5882 ' / IN.
USER NAME = phillipsr

CROSS SECTIONS LOCATION #1 TUSCOLA