CONTRACT NO. 70547

F.A.I RTE.	SECTION	COUNTY	TOTAL SHEETS	SHEET NO.
57&74	*	**	151	84
STA. 177+50		TO STA.178+50		
FED. ROAD DIST. NO.	ILLINOIS	FED. AID PROJECT		

* D5 CABLE GUARD 2007-2
** CHAMPAIGN, DEWITT & DOUGLAS

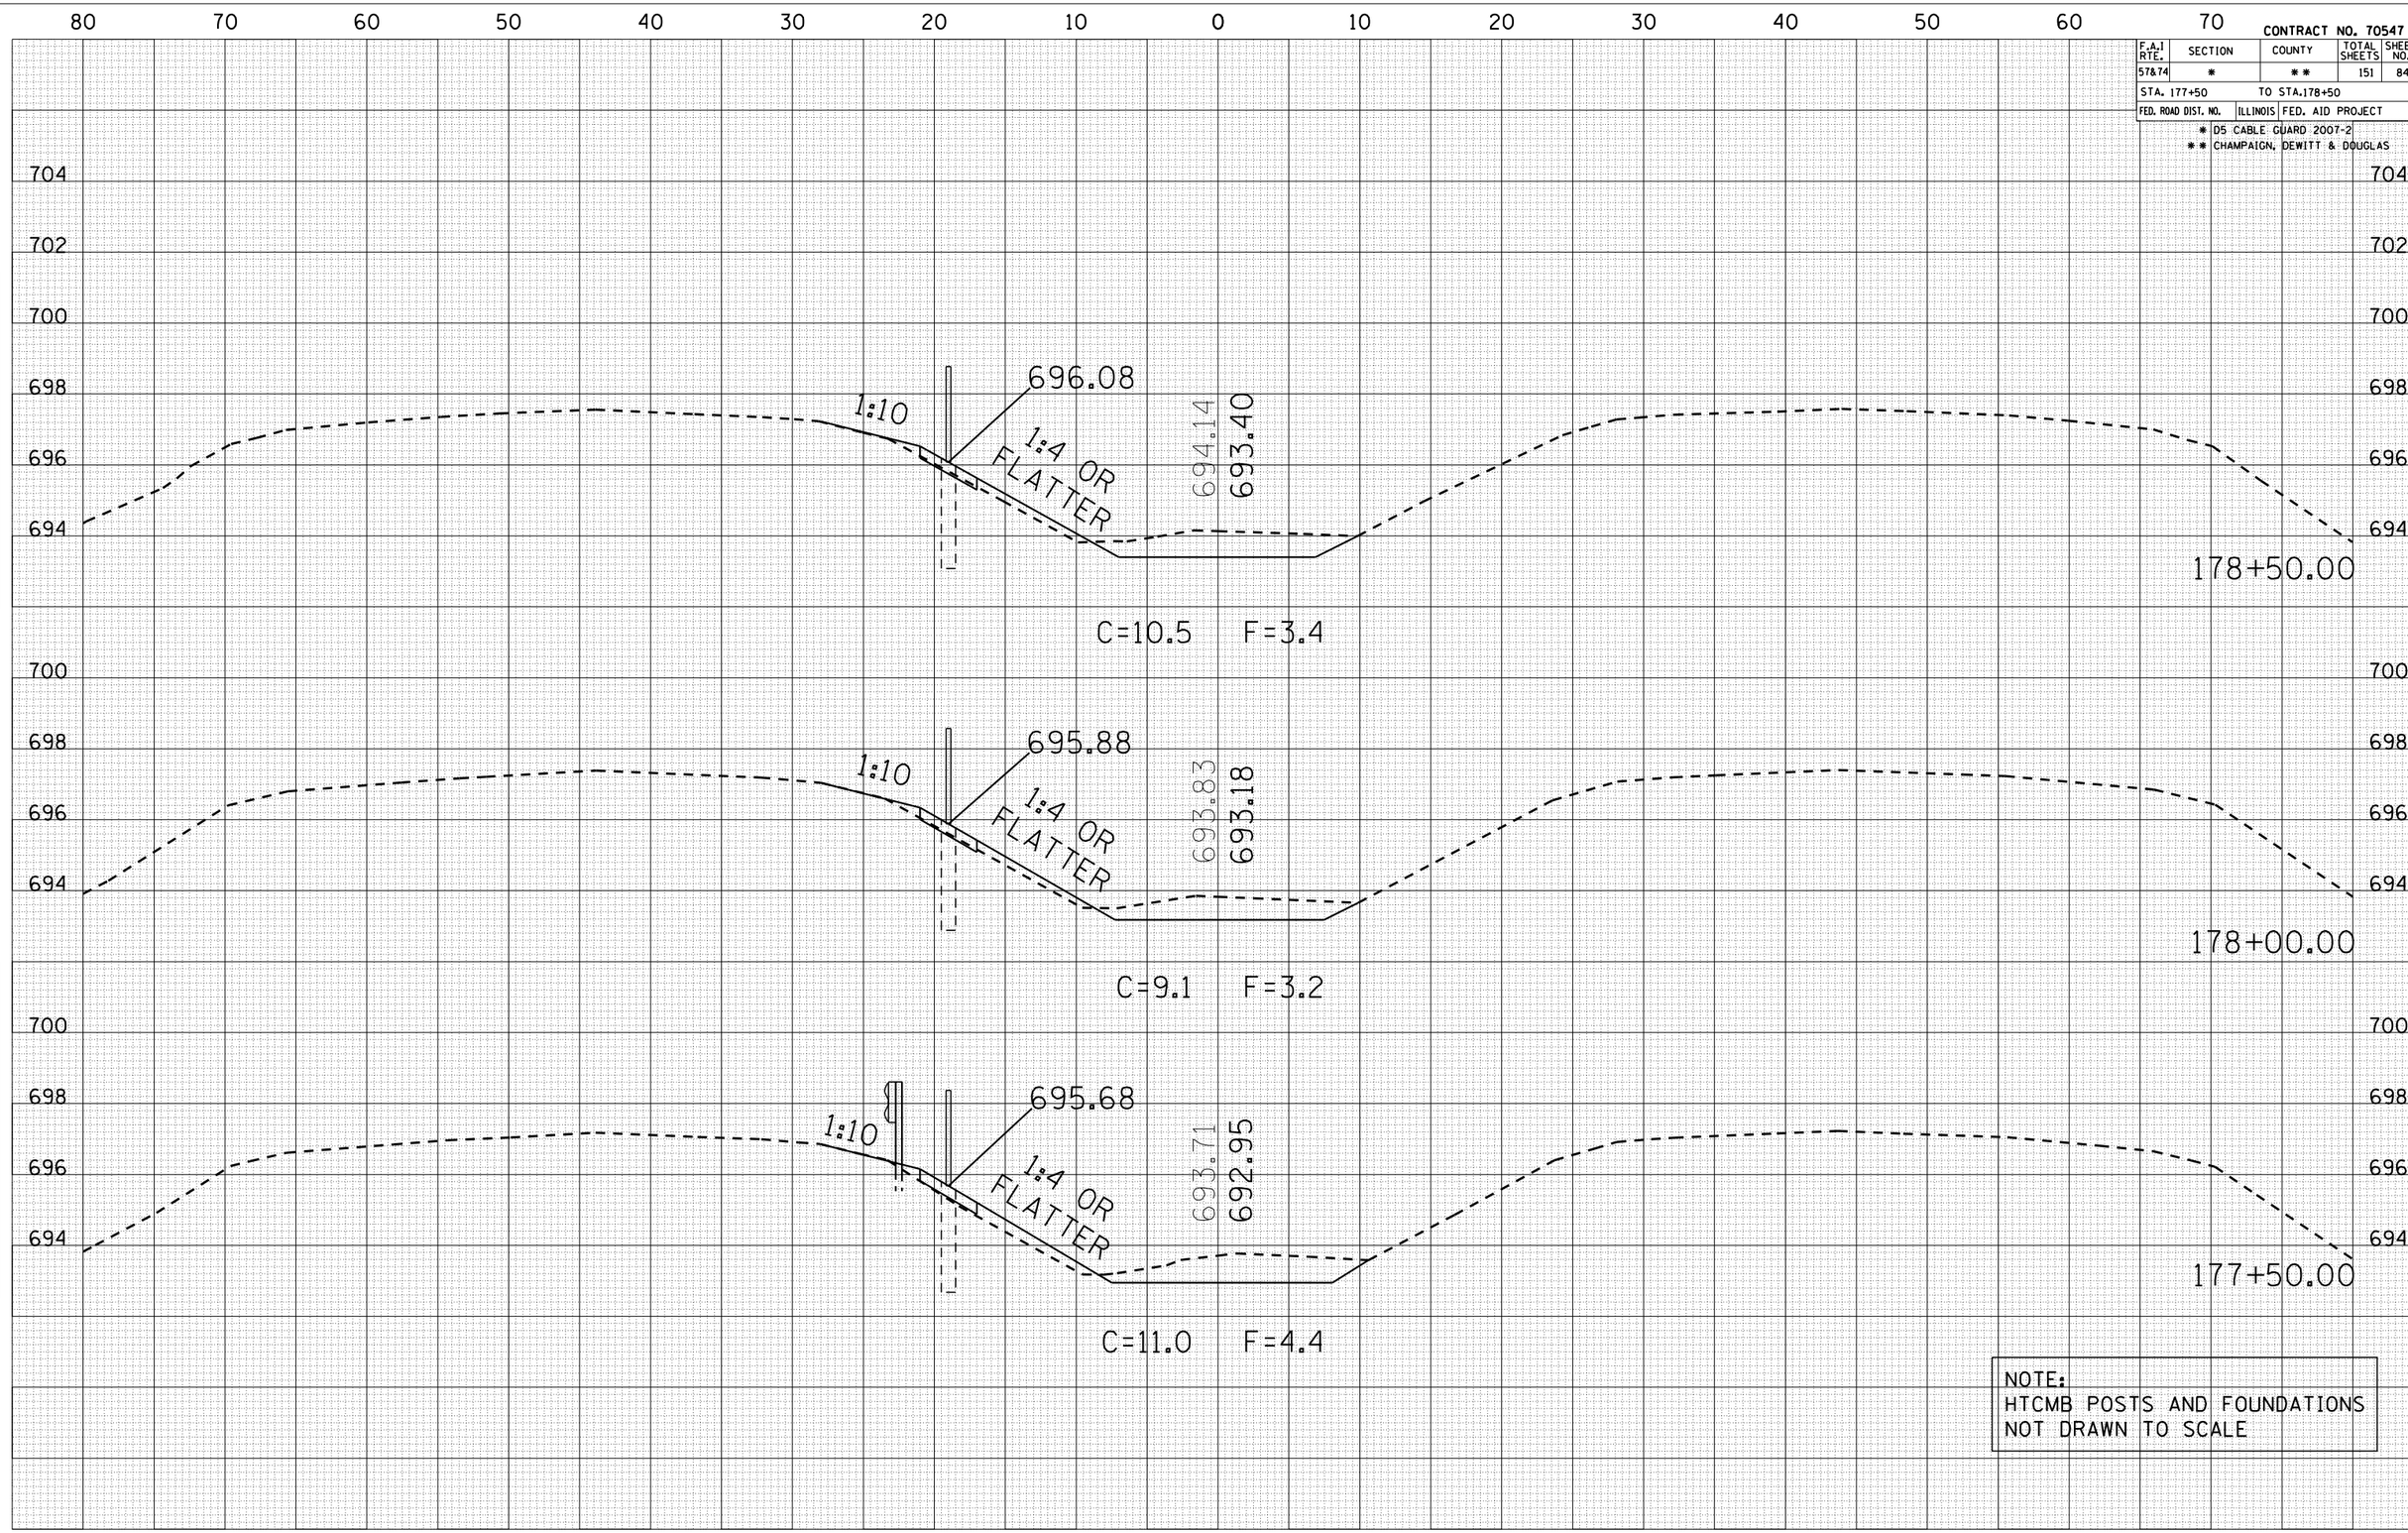

NOTE:
HTCMB POSTS AND FOUNDATIONS
NOT DRAWN TO SCALE

FINAL SURVEY	BY	DATE
SURVEYED		
PLOTTED		
NOTE BOOK	TRANSFERRED	
	AREAS	
NO.	AREAS CHECKED	

ORIGINAL SURVEY	BY	DATE
SURVEYED		
PLOTTED		
NOTE BOOK	TRANSFERRED	
	AREAS	
NO.	AREAS CHECKED	

PLOT DATE = 10/30/2006
FILE NAME = c:\projects\d506106 1x81\pesotum\xsdgn\xs84.dgn
PLOT SCALE = 10.5882 ' / IN.
USER NAME = phillipsjr

CROSS SECTIONS LOCATION #2 PESOTUM