CONTRACT NO. 70547

| F.A.I RTE. | SECTION | COUNTY | TOTAL SHEETS | SHEET NO. |
|---|---|---|---|---|
| 57&74 | * | ** | 151 | 102 |
| STA. 204+85 | | TO STA.205+00 | | |
| FED. ROAD DIST. NO. | ILLINOIS | FED. AID PROJECT | | |

* D5 CABLE GUARD 2007-2
** CHAMPAIGN, DEWITT & DOUGLAS

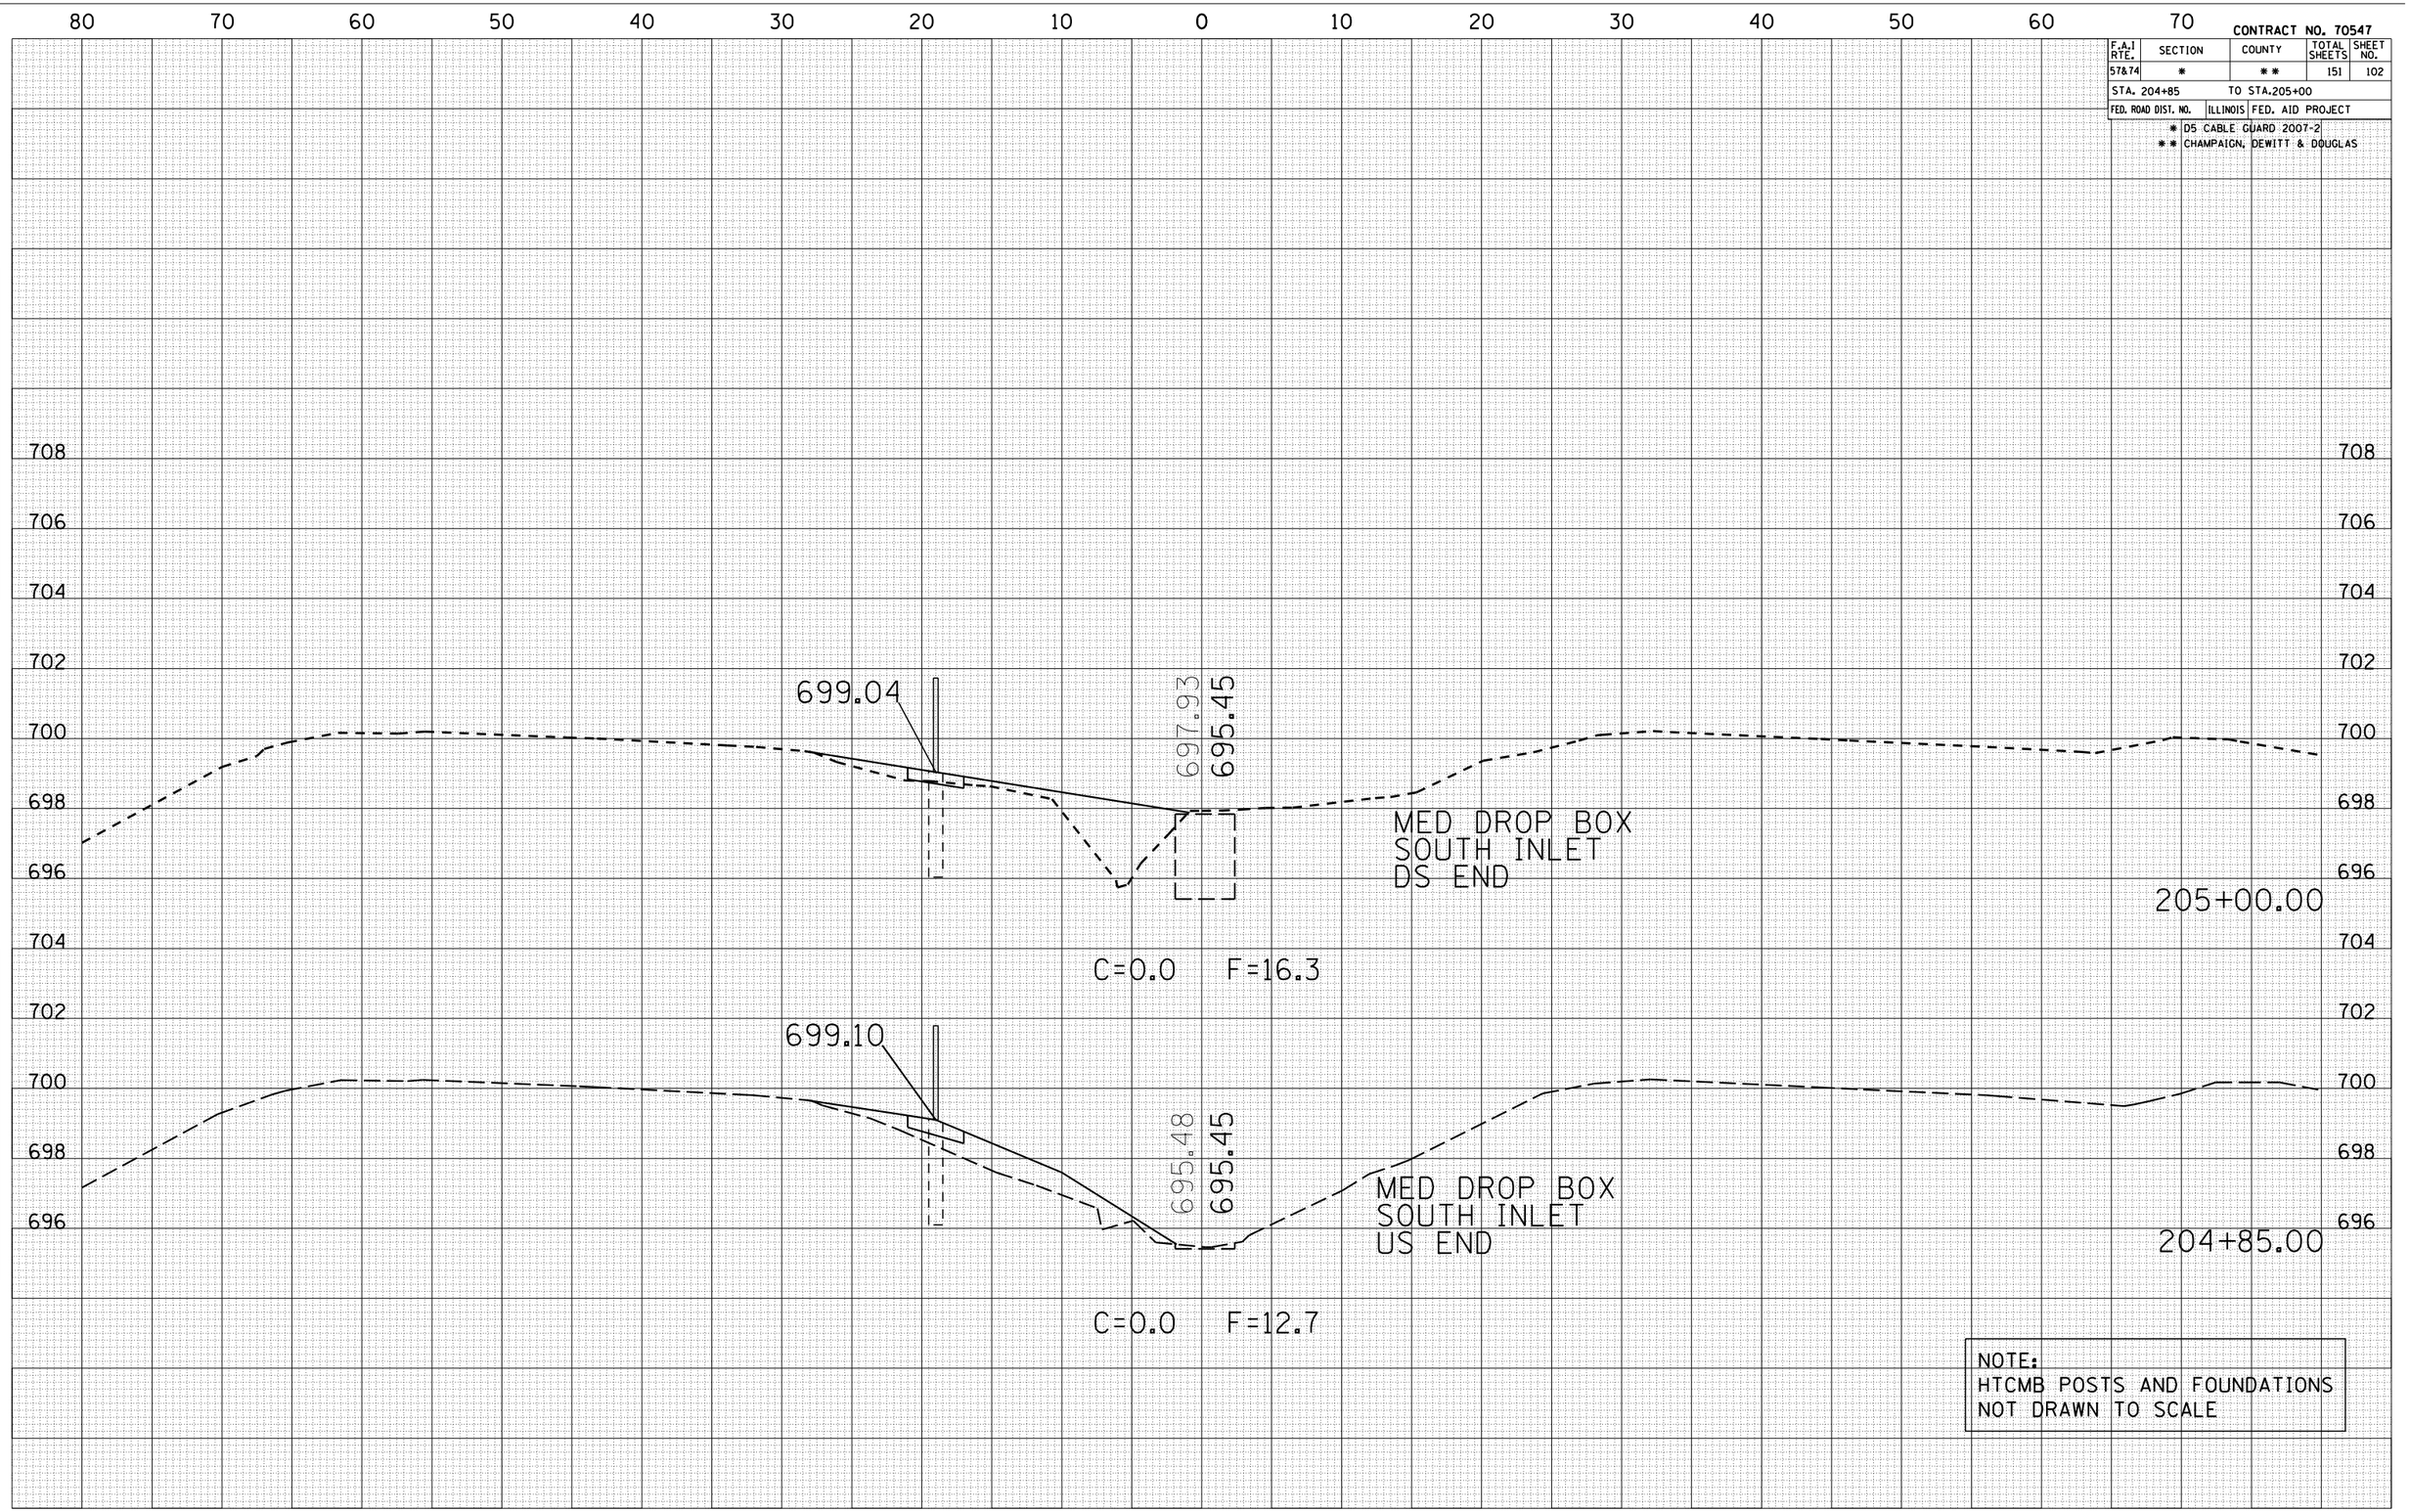


| FINAL SURVEY | BY | DATE |
|---|---|---|
| SURVEYED | | |
| PLOTTED | | |
| TRAVERSE | | |
| AREAS | | |
| AREAS CHECKED | | |
| NOTE BOOK NO. | | |

| ORIGINAL SURVEY | BY | DATE |
|---|---|---|
| SURVEYED | | |
| PLOTTED | | |
| TRAVERSE | | |
| AREAS | | |
| AREAS CHECKED | | |
| NOTE BOOK NO. | | |

PLOT DATE = 10/30/2006
FILE NAME = c:\projects\d586106 (v8)\pesotum\xpdgr and57xs.dgn
PLOT SCALE = 10.5882 ' / IN.
USER NAME = phillipsjr

**CROSS SECTIONS LOCATION #2 PESOTUM**