CONTRACT NO. 70547

F.A.I RTE.	SECTION	COUNTY	TOTAL SHEETS	SHEET NO.
57&74	*	**	151	107

STA. 212+50 TO STA.214+00

FED. ROAD DIST. NO. | ILLINOIS | FED. AID PROJECT

* D5 CABLE GUARD 2007-2
** CHAMPAIGN, DEWITT & DOUGLAS

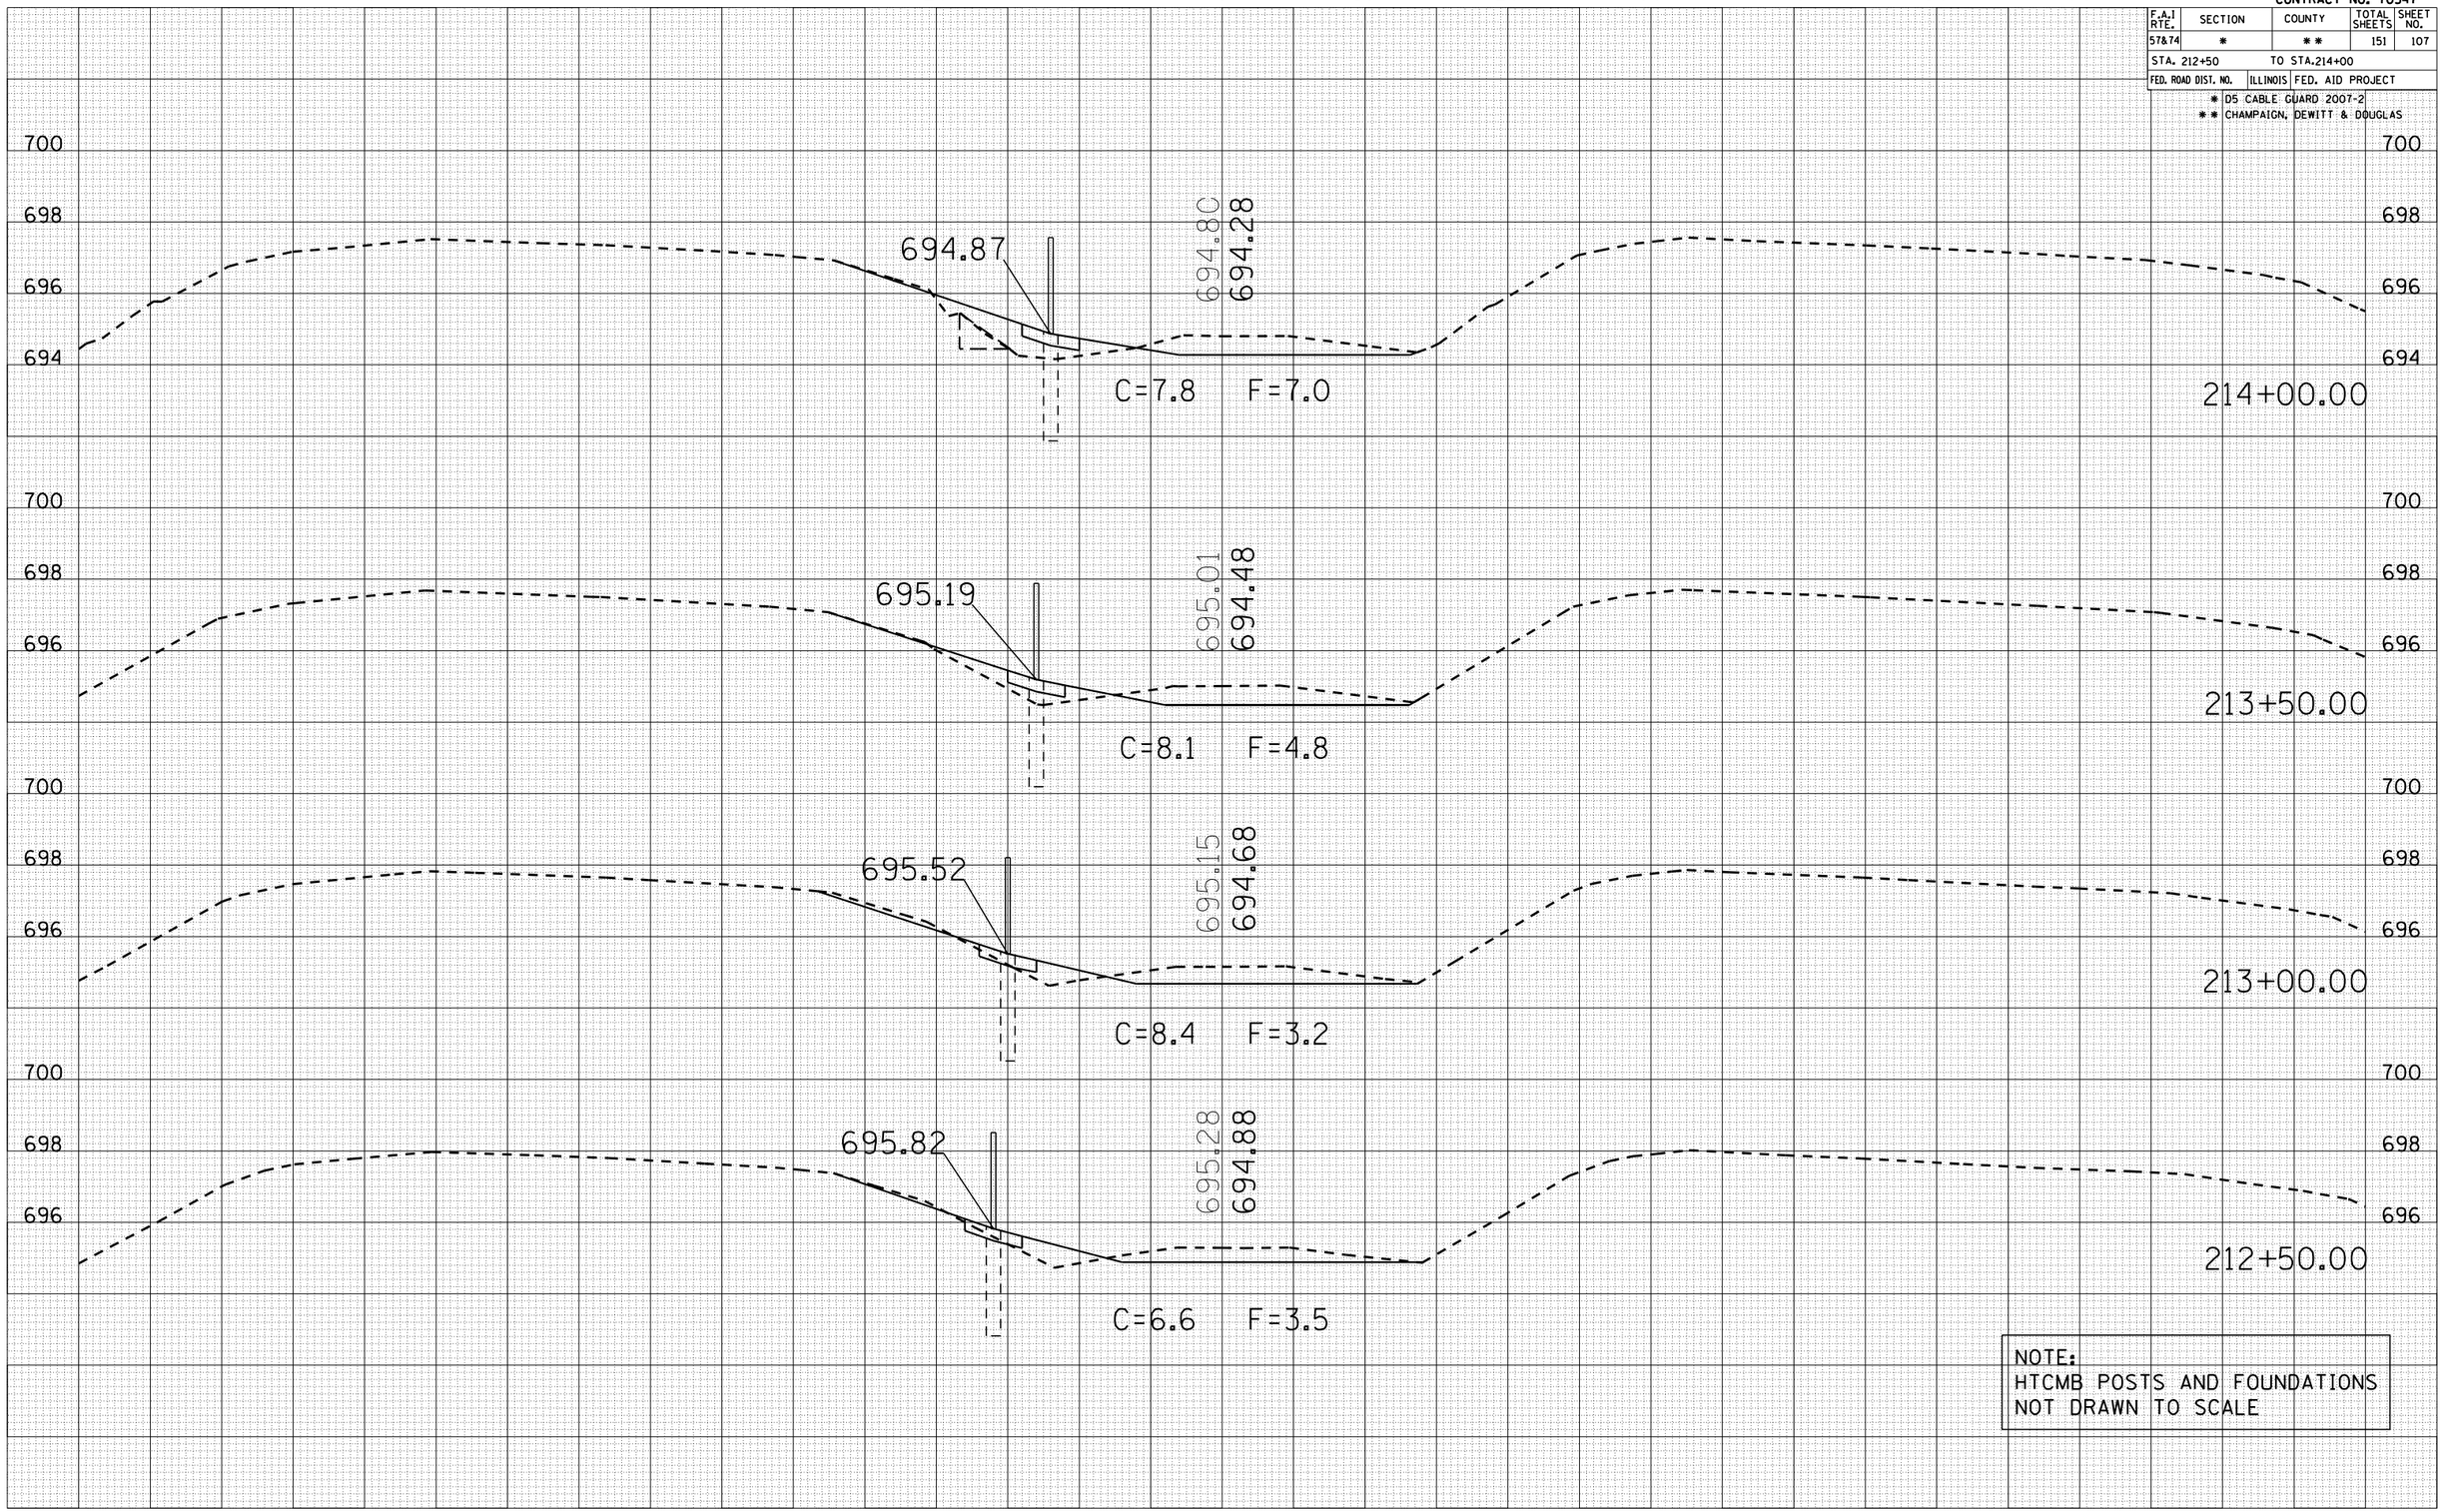

FINAL SURVEY		BY	DATE
NOTE BOOK	SURVEYED		
	PLOTTED		
	TEMPLATE		
	AREAS		
NO.	AREAS CHECKED		

ORIGINAL SURVEY		BY	DATE
	SURVEYED		
	PLOTTED		
	TEMPLATE		
	AREAS		
NO.	AREAS CHECKED		

PLOT DATE = 10/30/2006
FILE NAME = c:\projects\d506106 1x81\pesotum\xpbcr_ab57.dgn
PLOT SCALE = 10.5882 ' / IN.
USER NAME = phillipsr

CROSS SECTIONS LOCATION #2 PESOTUM