F.A.P. RTE.	SECTION	COUNTY	TOTAL SHEETS	SHEET NO.
525	02-00518-00-BR	WINNEBAGO	157	38
STA.		TO STA.		
FED. ROAD DIST. NO.	ILLINOIS	FED. AID PROJECT		

STAGE 3 CONSTRUCTION

HARRISON AVENUE - CONSTRUCT PROPOSED E.B. PAVEMENT AND SIDEWALK TO THE LIMITS SHOWN IN THE MAINTENANCE OF TRAFFIC SHEETS.

STAGE 3 TRAFFIC

HARRISON AVENUE - PROVIDE ONE LANE OF TRAFFIC IN BOTH THE E.B. AND W.B. DIRECTIONS UTILIZING THE PROPOSED W.B. PAVEMENT.

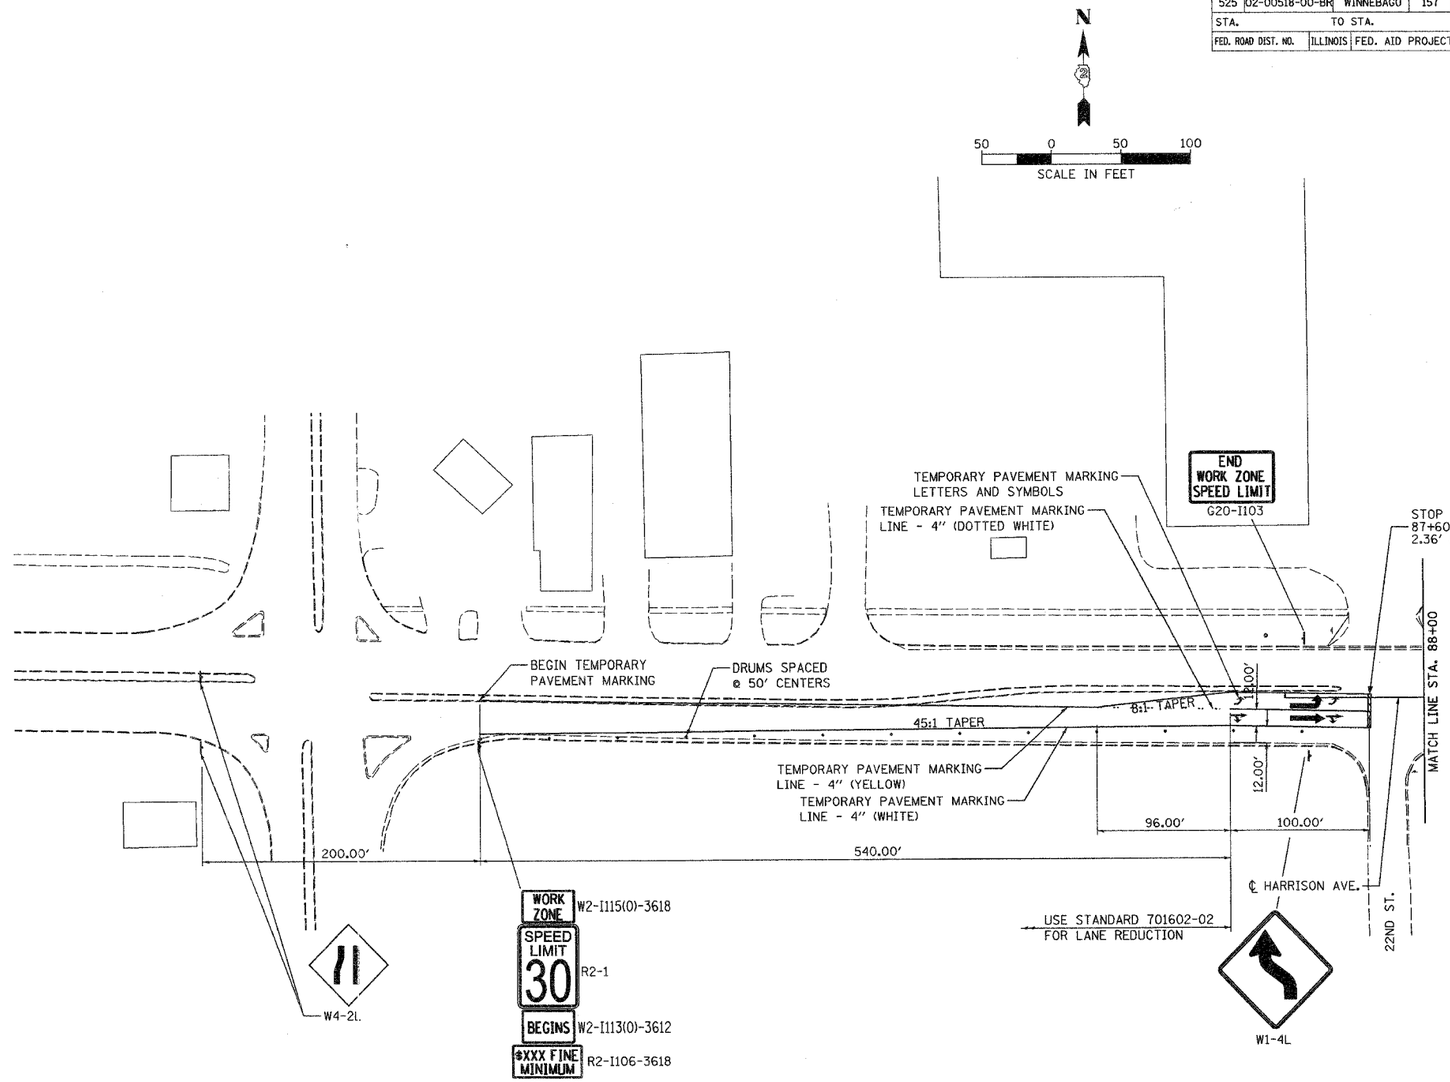

LEGEND

- WORK ZONE
- TRAFFIC MOVEMENT
- DRUM
- FLEXIBLE DELINEATOR

NOTE:

W4-2L SIGNS ARE TO BE INCLUDED IN THE TRAFFIC CONTROL COMPLETE PAY ITEM

REVISIONS	
NAME	DATE

ILLINOIS DEPARTMENT OF TRANSPORTATION

SECTION 02-00518-00-BR
WINNEBAGO COUNTY

HARRISON AVENUE OVER UPRR AND CC&PRR

MAINTENANCE OF TRAFFIC
STAGE 3

SCALE: VERT. HORIZ.
DATE 12/14/06
DRAWN BY RSJ
CHECKED BY RXC

HANSON
Hanson Professional Services Inc.

LAYOUT	RSJ	12/28/05
DRAWN	RSJ	12/28/05
REVIEWED	RXC	11/21/06

fdn
/ROY4-2006.09-41 M
/N:\03_data\03-7125\Ch\sheet-c-1544-notes-45MPH.dgn