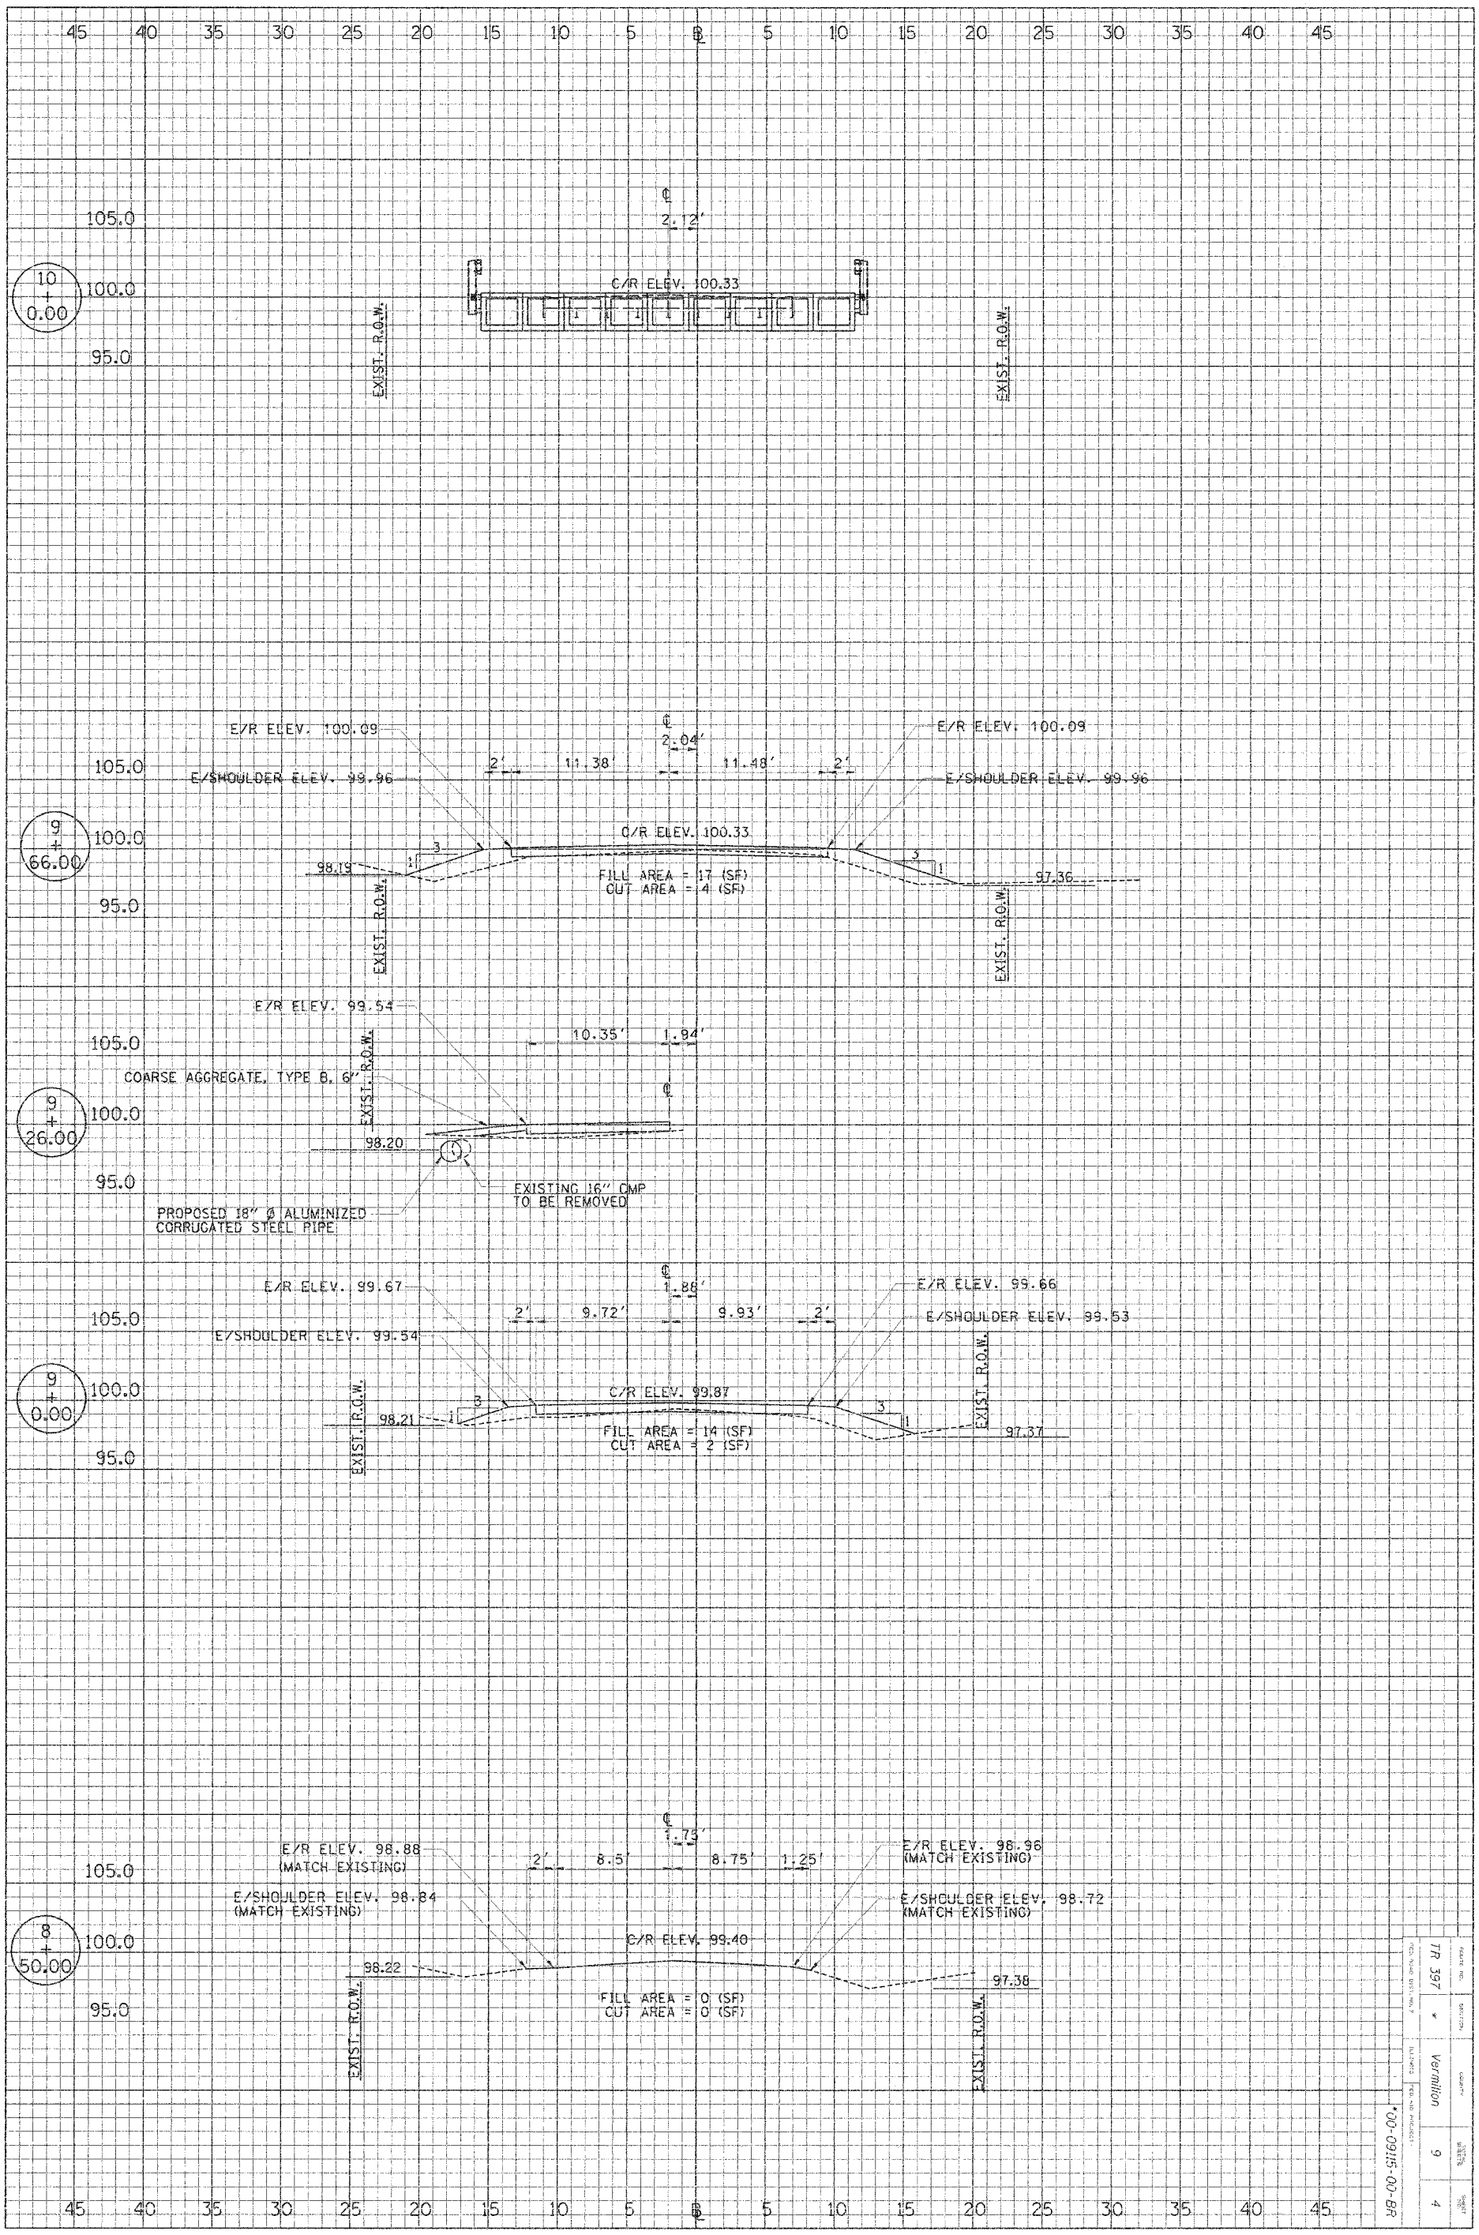

FACILITY NO.	TR 397
DESCRIPTION	*
COUNTY	Vermilion
SHEET NO.	9
TOTAL SHEETS	4

*00-0915-00-BR

CONTRACT # 91371