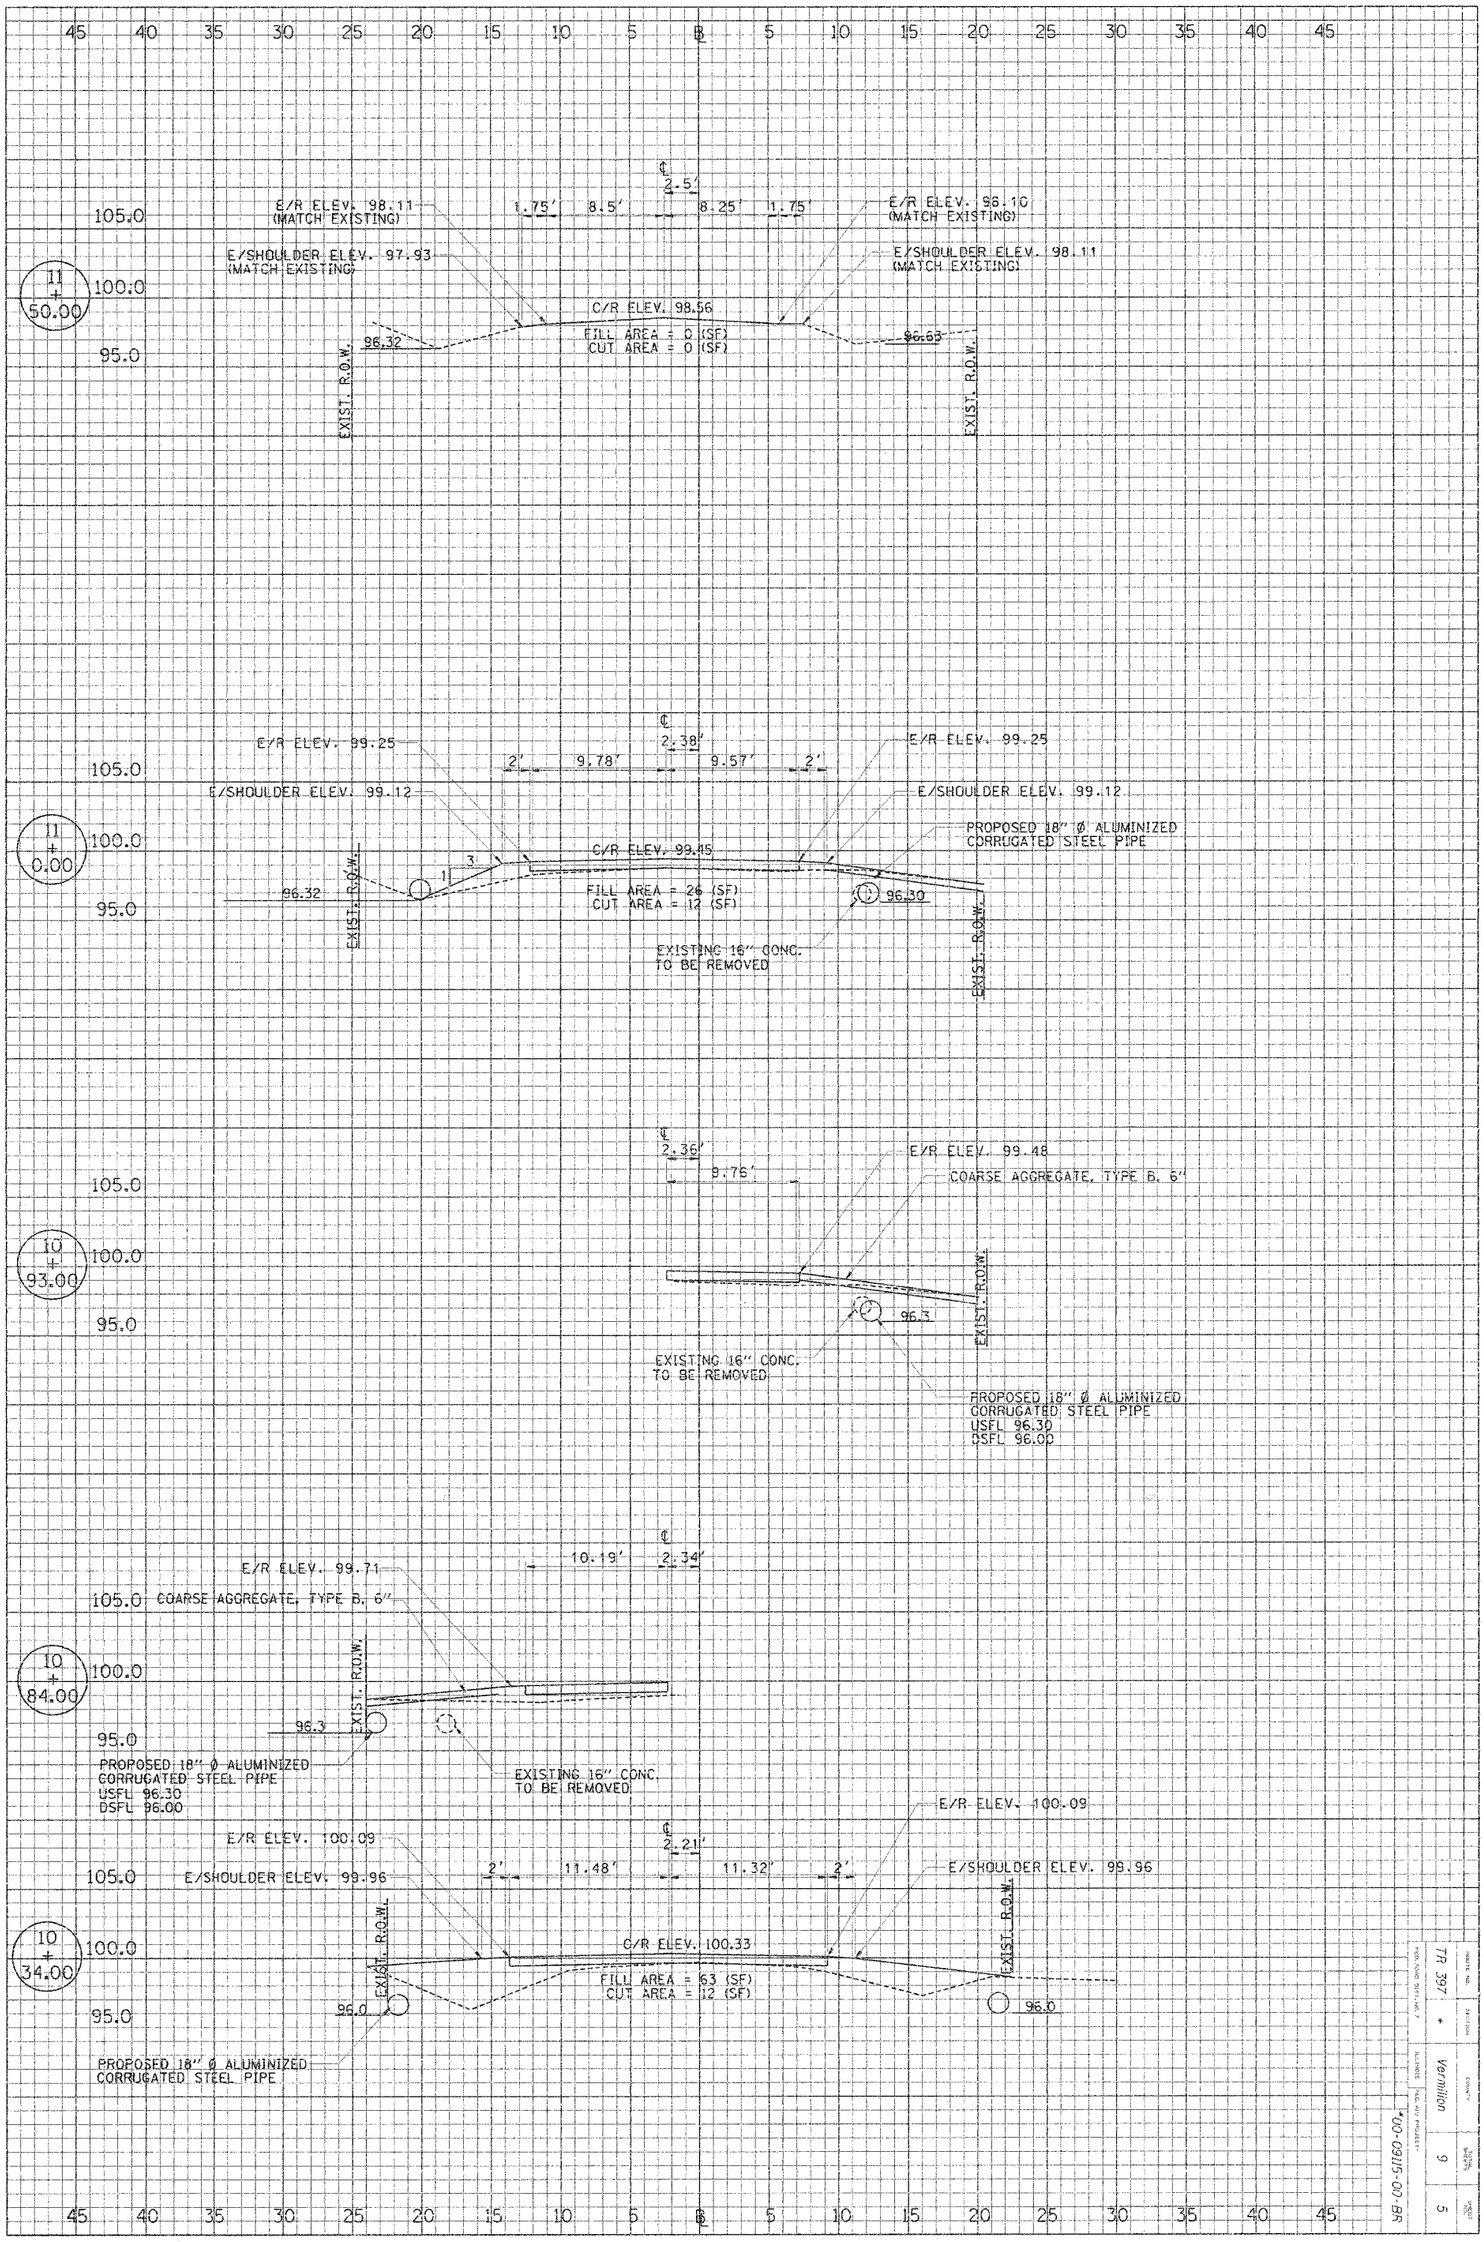

ROUTE NO.	COUNTY	TOTAL SHEETS	SHEET NO.
TR 397	Vermilion	9	5

*0-09115-00-BR

CONTRACT # 91371