93426

F.A.U. RTE.	SECTION	COUNTY	TOTAL SHEETS	SHEET NO.
7902	***	CHRISTIAN	67	15
STA. 347+75.17		TO STA. 352+13.38		
FED. ROAD DIST. NO.	ILLINOIS	FED. AID PROJECT		

*** 03-00055-00-FP

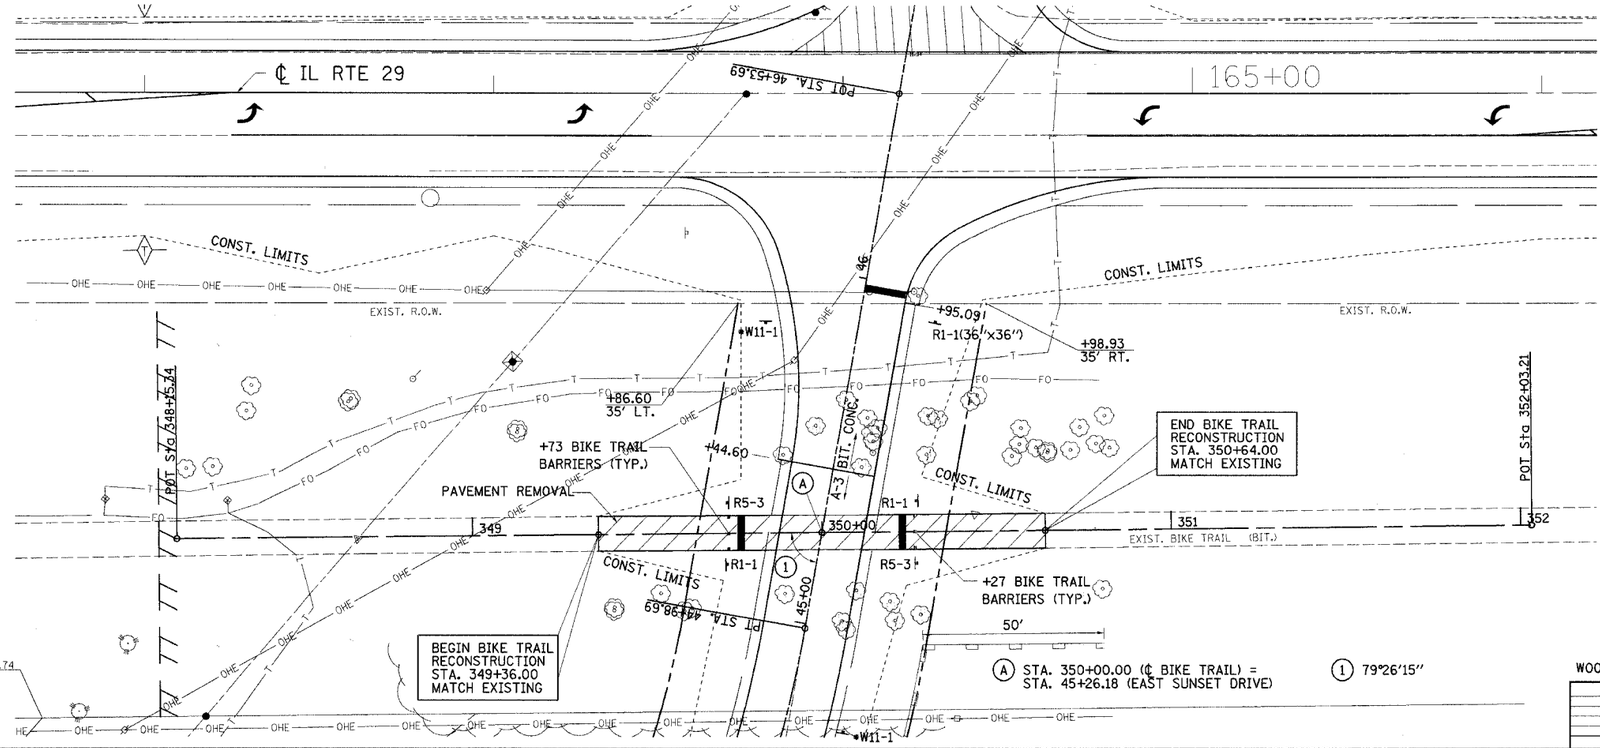

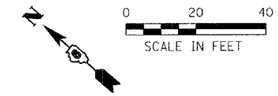

R1-1 (24x24) 2 EACH

R1-1 (36x36) 1 EACH

R5-3 (24x24) 2 EACH

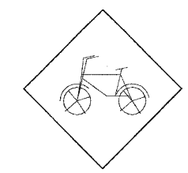

W11-1 (24x24) 2 EA.

• (LOCATE PER ENGINEER)

WOOD SIGN SUPPORTS : 6 EA. @ 10' & 1 EA. @ 12'

REVISION	DATE	BY
IDOT REVIEW	6/12/06	GSJ

GREENE & BRADFORD, INC.
OF SPRINGFIELD
CONSULTING ENGINEERS
3600 CONSTITUTION DRIVE
SPRINGFIELD, ILLINOIS 62707
PROFESSIONAL DESIGN FIRM NO. 184-00019
PROFESSIONAL & STRUCTURAL ENGINEERING CORPORATION
(217) 753-6844, (217) 753-6727 (FILE-FAX) - cadegreenandbradford@aol.com

COMPUTER FILE NO. PLAN159C-01

PROJECT: 02159
06/12/06-GSJ

EARTH EXCAVATION = 66 CU. YD.
FILL = 0 CU. YD.
WASTE TO IL. RTE. 29 = 66 CU. YD.

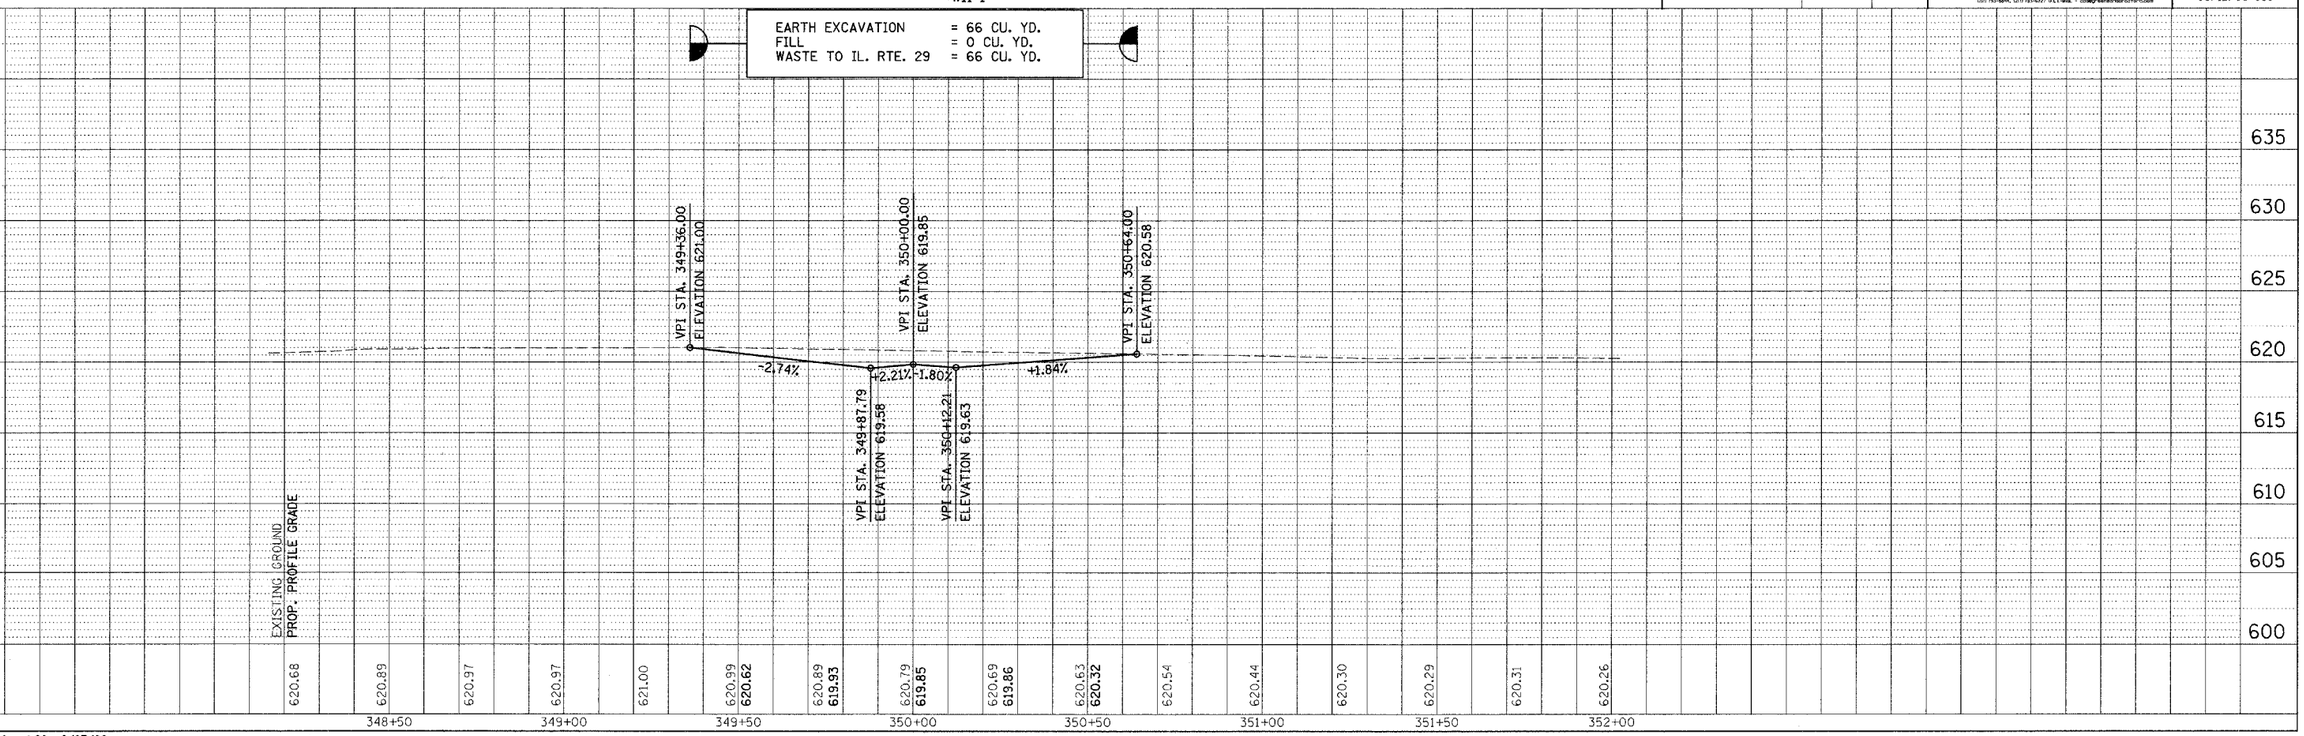

IDOTPP-20 - 1:20 8/07/00

CITY OF TAYLORVILLE / BIKE TRAIL

DESIGN

INT.	DATE	REASON

PLAN

SURVEYED
PLOTTED
ALIGNMENT CHECKED
RT. OF WAY CHECKED
CADD FILE NAME
NOTE BOOK
NO.
BY
DATE

PLOTS & CHECKS

INT.	DATE	NO.	REASON

FILE NAME = $FILE$
PLOT SCALE = $pltscale$ DRV = $PLOTTER$
PLOT DATE = $DATE$
PLOT TIME = $TIME$
OPERATOR = $USER$

PROFILE

SURVEYED
PLOTTED
GRADES CHECKED
B.M. NOTED
STRUCTURE NOTATNS CHKD
NOTE BOOK
NO.
BY
DATE

CHECKS

INT.	DATE	REASON