93426

F.A.U. RTE.	SECTION	COUNTY	TOTAL SHEETS	SHEET NO
7902	03-00055-00-FP	CHRISTIAN	67	60
STA. 47+00.00		TO STA. 48+00.00		
FED. ROAD DIST. NO.	ILLINOIS	FED. AID PROJECT		

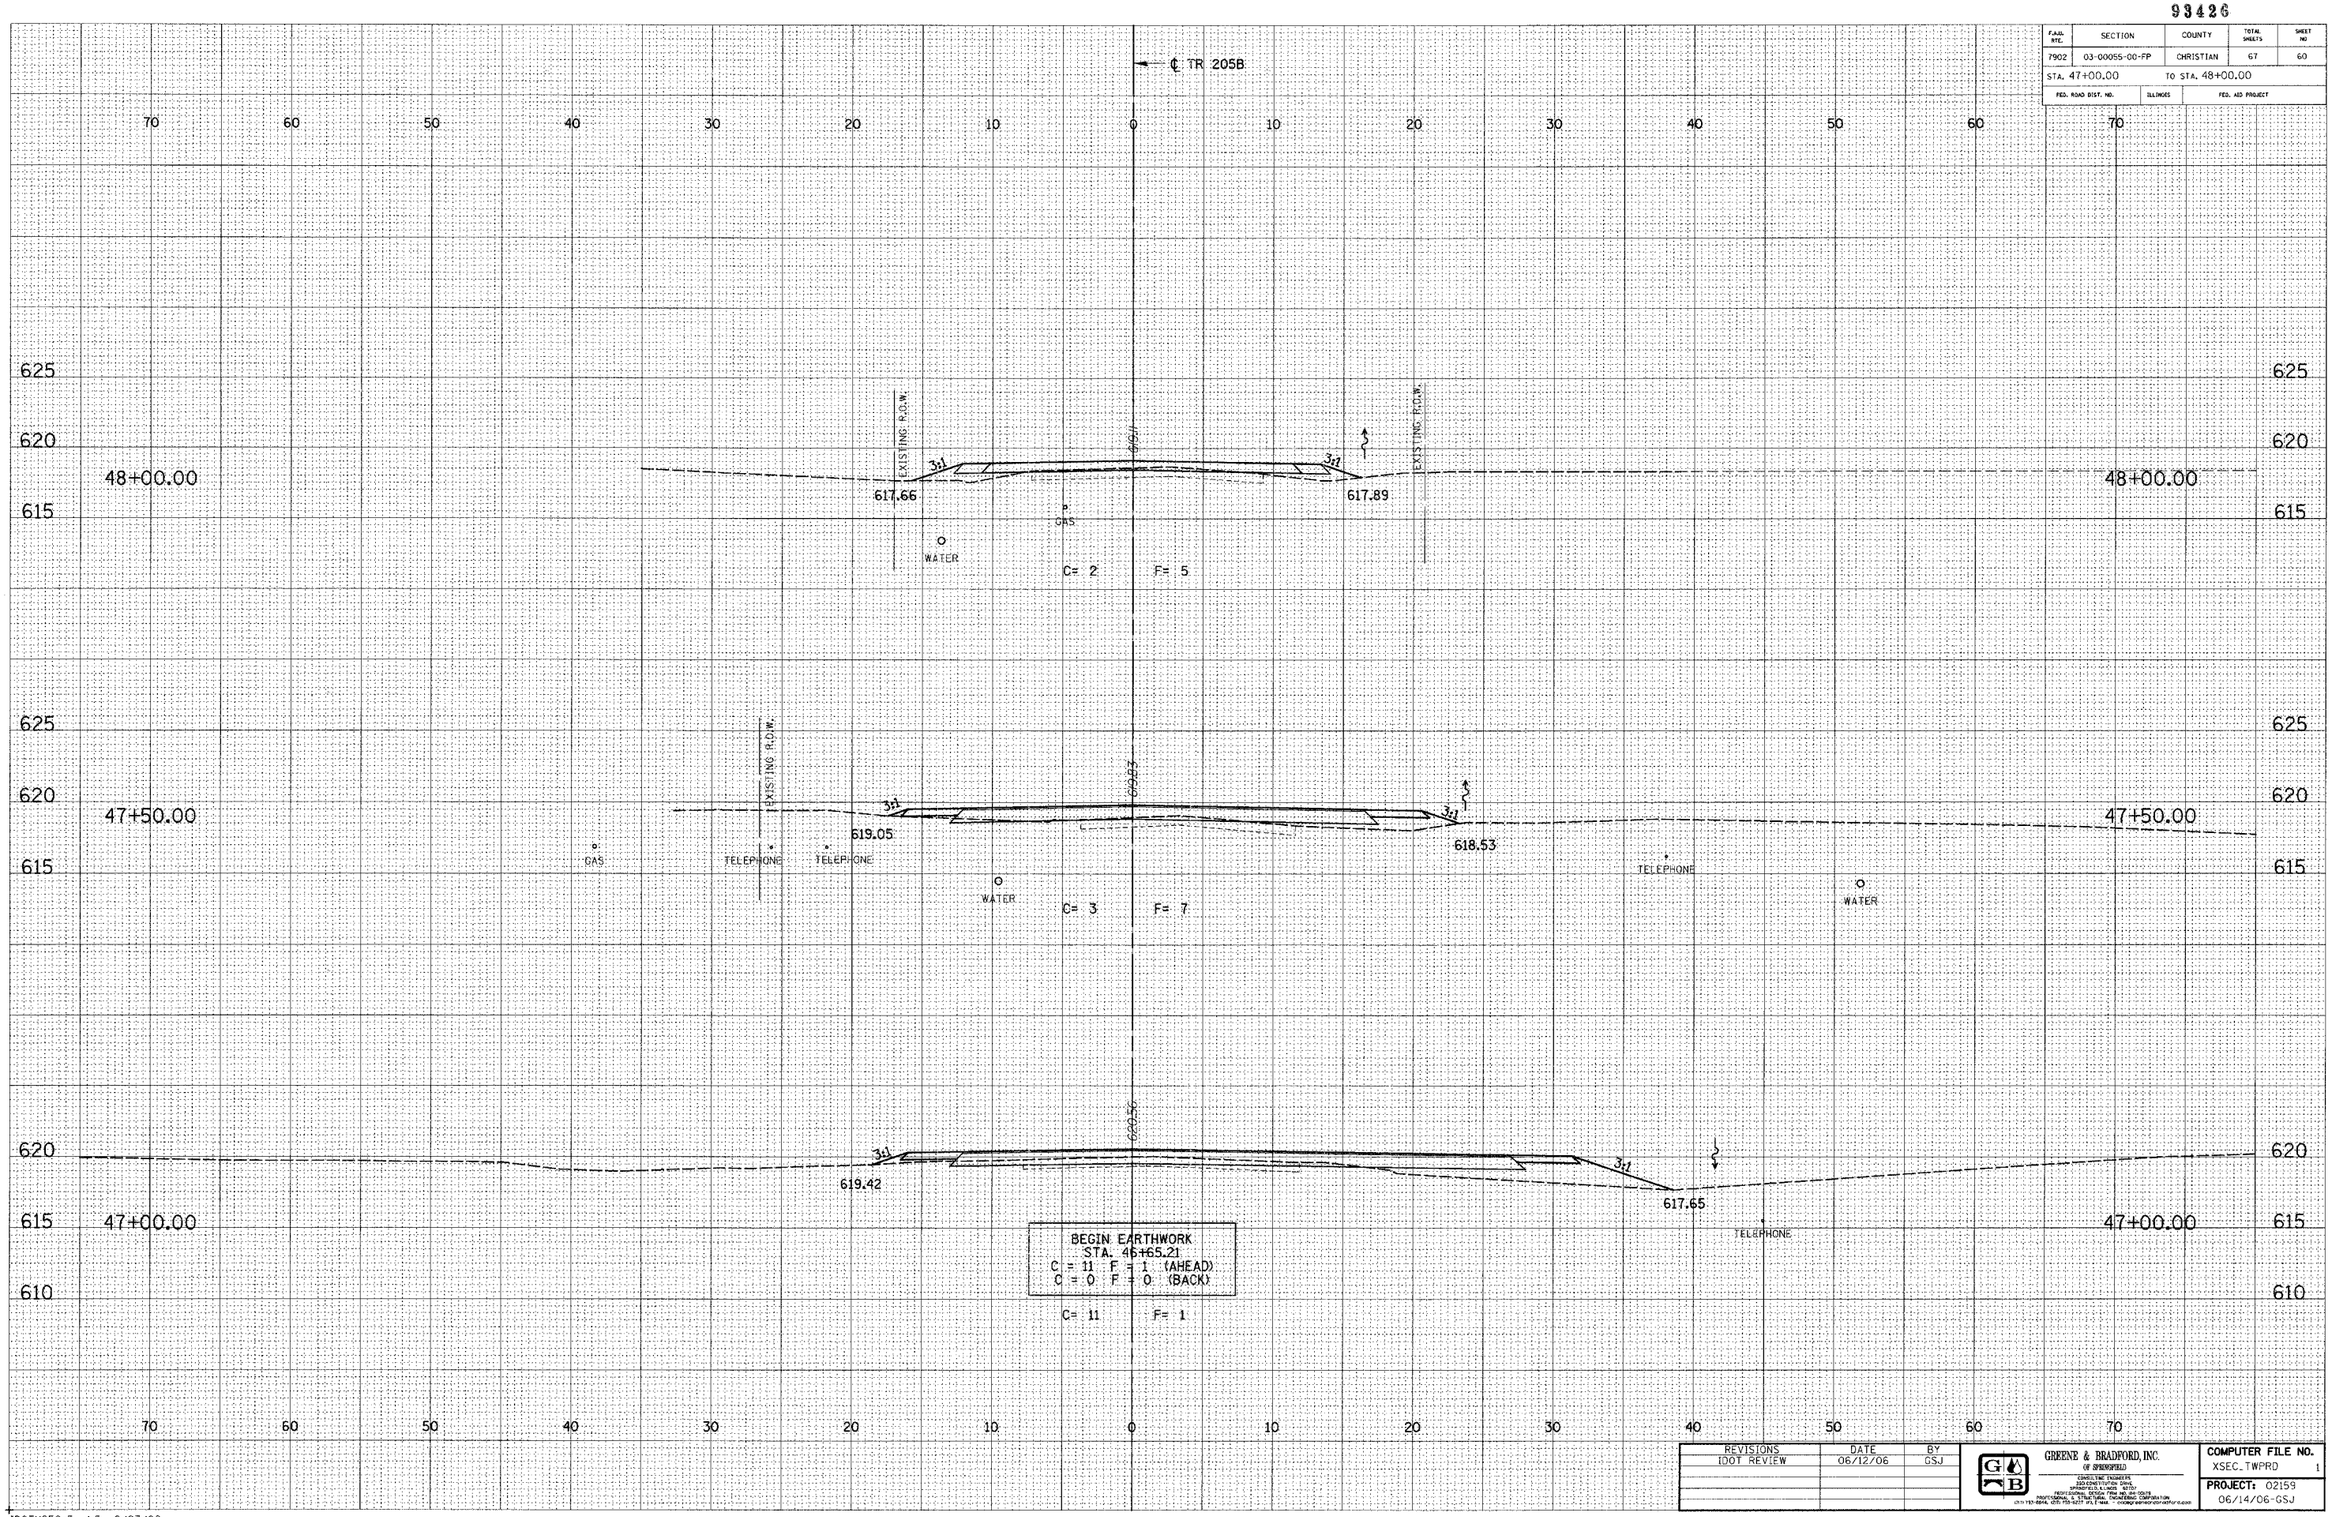

DESIGN		
INT.	DATE	REASON

FINAL SURVEY		BY	DATE
NOTE BOOK	SURVEYED		
NO.	PLOTTED		
	TEMPLATE		
	AREAS		
	AREAS CHECKED		

PLOTS & CHECKS			
INT.	DATE	NO.	REASON

ORIGINAL SURVEY		BY	DATE
NOTE BOOK	SURVEYED		
NO.	PLOTTED		
	TEMPLATE		
	AREAS		
	AREAS CHECKED		

FILE NAME = $FILE$
PLOT SCALE = $pltscale$ DRV = $PLOTTER$
PLOT DATE = $DATE$
PLOT TIME = $TIME$
OPERATOR = $USER$

CHECKS		
INT.	DATE	REASON

REVISIONS	DATE	BY
IDOT REVIEW	06/12/06	GSJ

GREENE & BRADFORD, INC.
OF SPRINGFIELD
CONSULTING ENGINEERS
320 CONSTITUTION DRIVE
SPRINGFIELD, ILLINOIS 62707
PROFESSIONAL DESIGN FIRM NO. 184-001019
PROFESSIONAL & STRUCTURAL ENGINEERING CORPORATION
(217) 793-6644, (217) 793-6227 (FILE MAIL) - cnsdgreenebradford@ford.com

COMPUTER FILE NO. XSEC_TWPRD 1
PROJECT: 02159
06/14/06-GSJ

IDOTXSEC-5 1:5 8/07/00

CITY OF TAYLORVILLE / TR 205B IMPROVEMENTS