CONTRACT NO. 98944

F.A. RTE.	SECTION	COUNTY	TOTAL SHEETS	SHEET NO.
132	(42X)I-3	SALINE	46	42
STA. 20+62.9000		TO STA. 20+97.8700		
FED. ROAD DIST. NO.	ILLINOIS	FED. AID PROJECT		

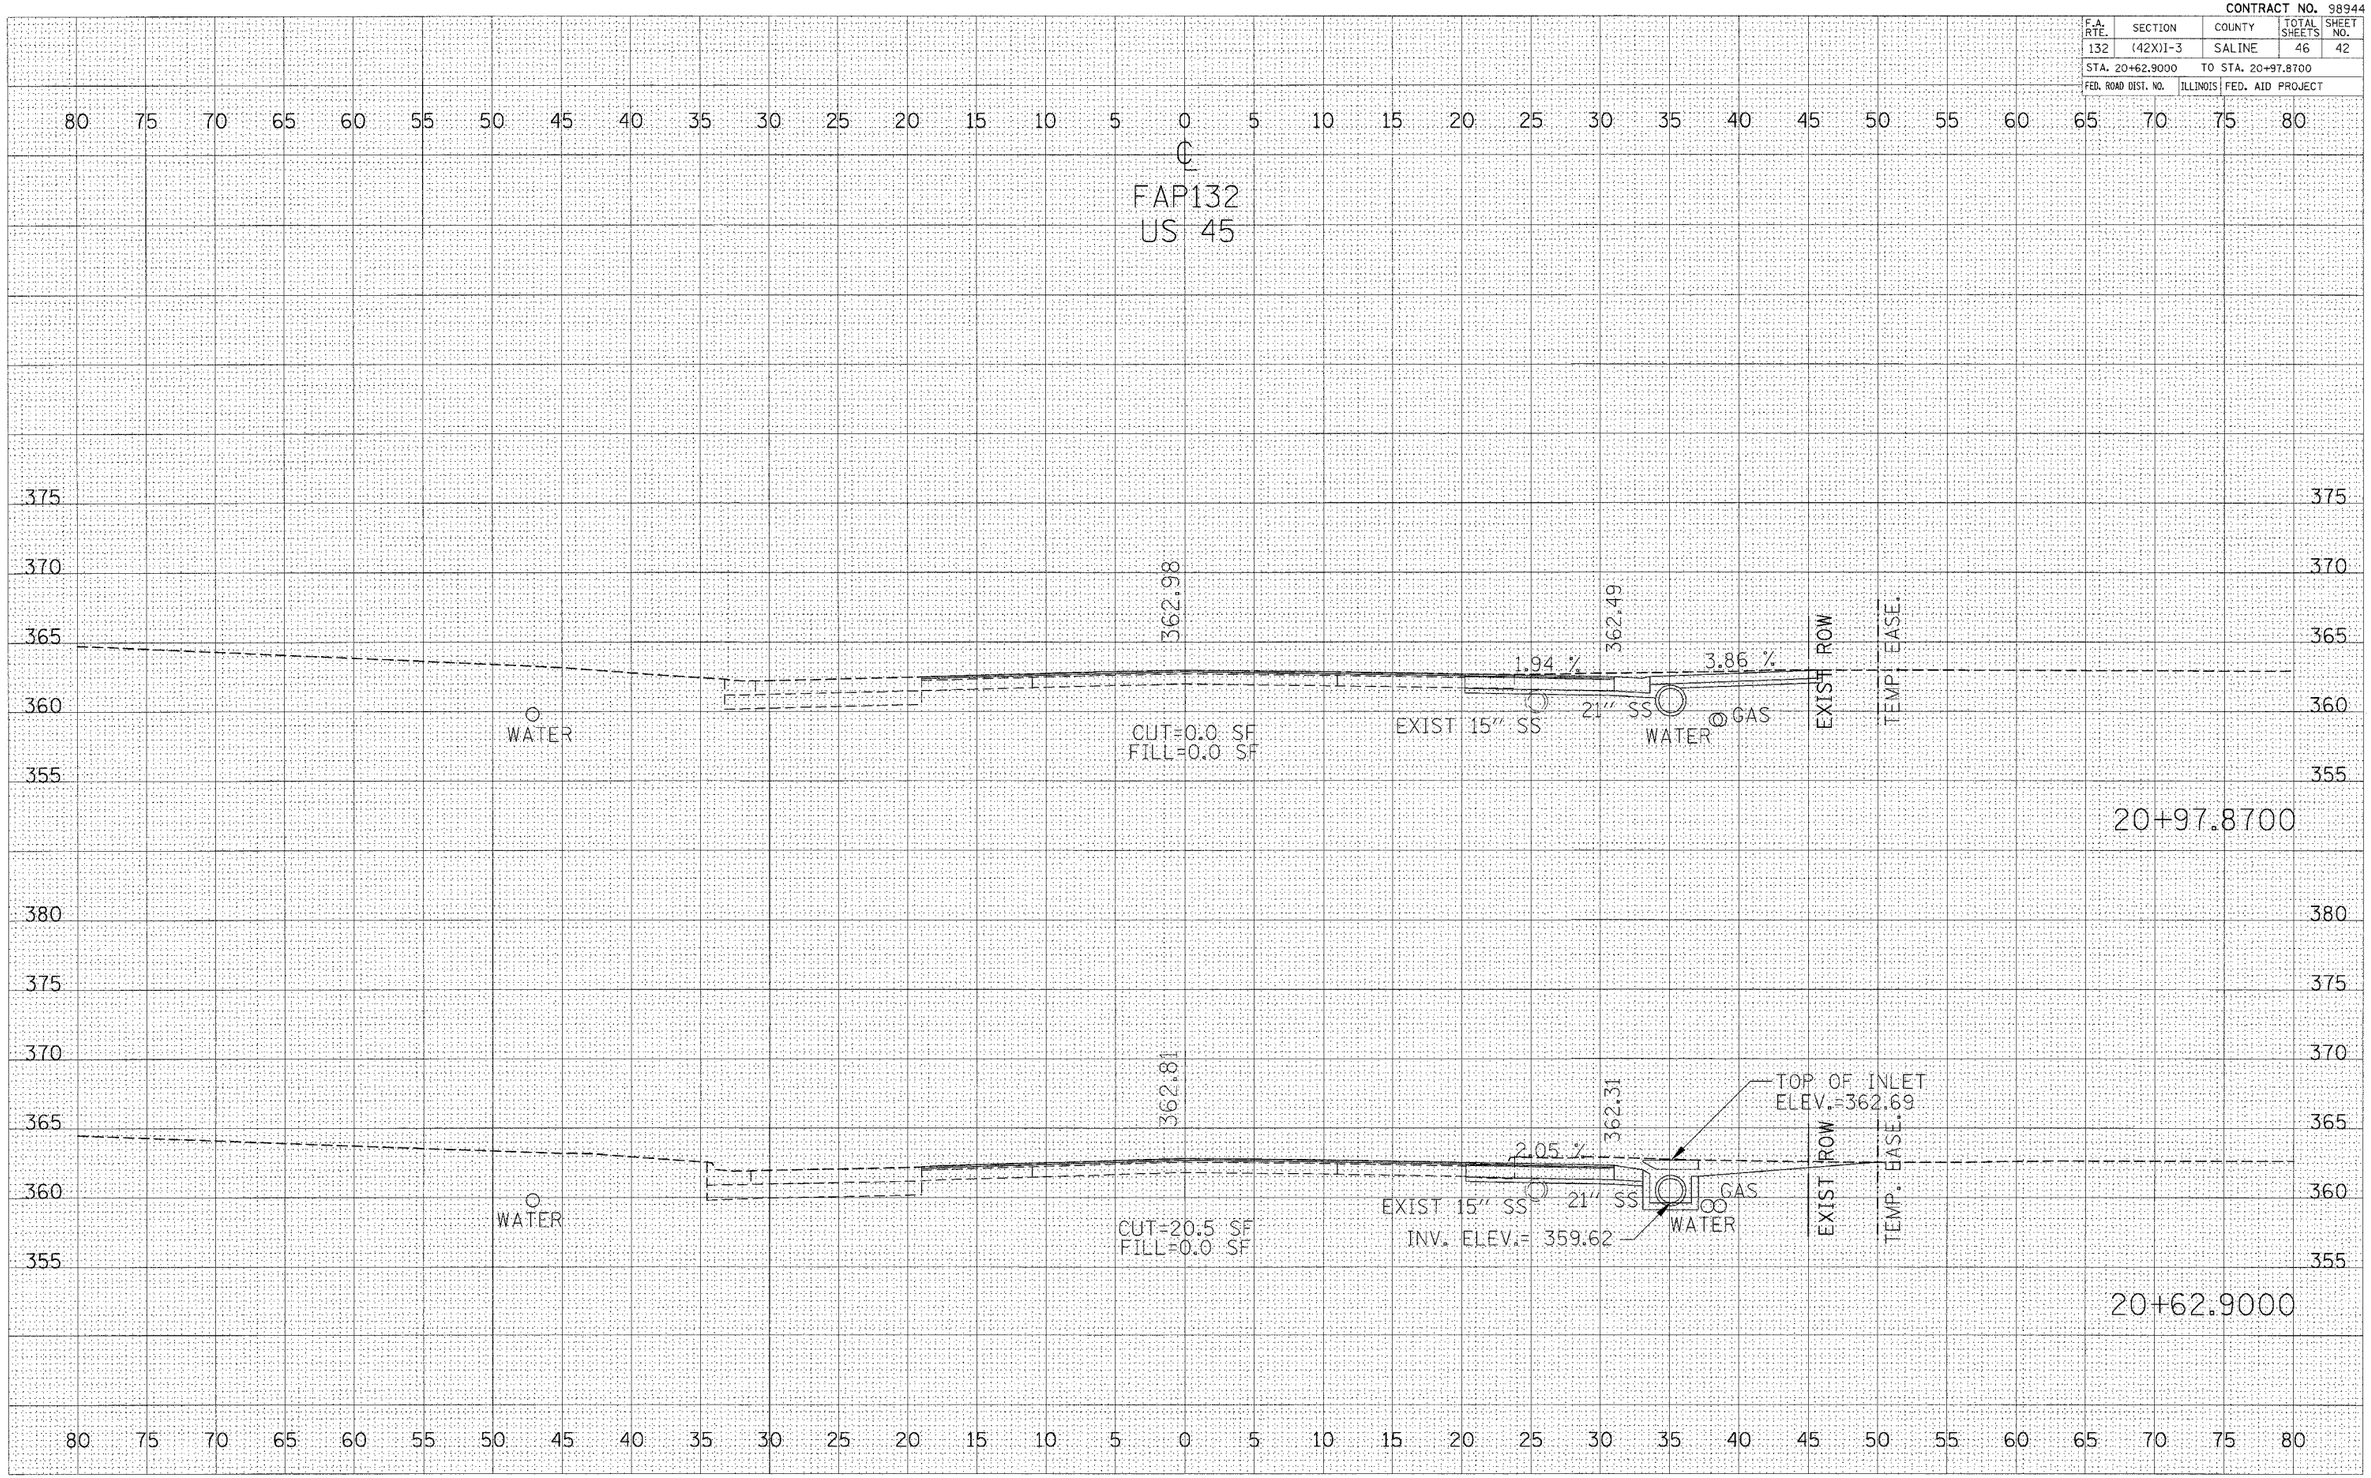

CROSS SECTIONS 20+62.90 TO 20+97.87

FINAL SURVEY	BY	DATE
SURVEYED		
PLOTTED		
TEMPLATE		
AREAS		
AREAS CHECKED		
NOTE BOOK NO.		

ORIGINAL SURVEY	BY	DATE
SURVEYED		
PLOTTED		
TEMPLATE		
AREAS		
AREAS CHECKED		
NOTE BOOK NO.		

PLOT DATE = 11/16/2006
FILE NAME = c:\pw_work\PW00395\wabt34o.dgn
PLOT SCALE = 5.0000 ' / IN.
USER NAME = nassdp