

TYPICAL APPLICATIONS

Utility operations


01-01-97	RENUM. E-3.04, METRICS, NEW REVISION BOX, REVISED	T.P.			
	TITLE BOX				
10-16-06	REVISED TO 2007 SPEC.	M.A.			

NIGHTTIME LIGHTING INSPECTION

CADD STD. 701301-D4

F.A.P. RTE.	SECTION	COUNTY	TOTAL SHEETS	SHEET NO.
399	36 R-7	TAZEWELL	390	301
CONTRACT NO. 68370				
FED. ROAD DIST. NO.	ILLINOIS	FED. AID PROJECT		

DESIGNER NOTES:
1. Include State Standard 780001 (Typical Pavement Markings)

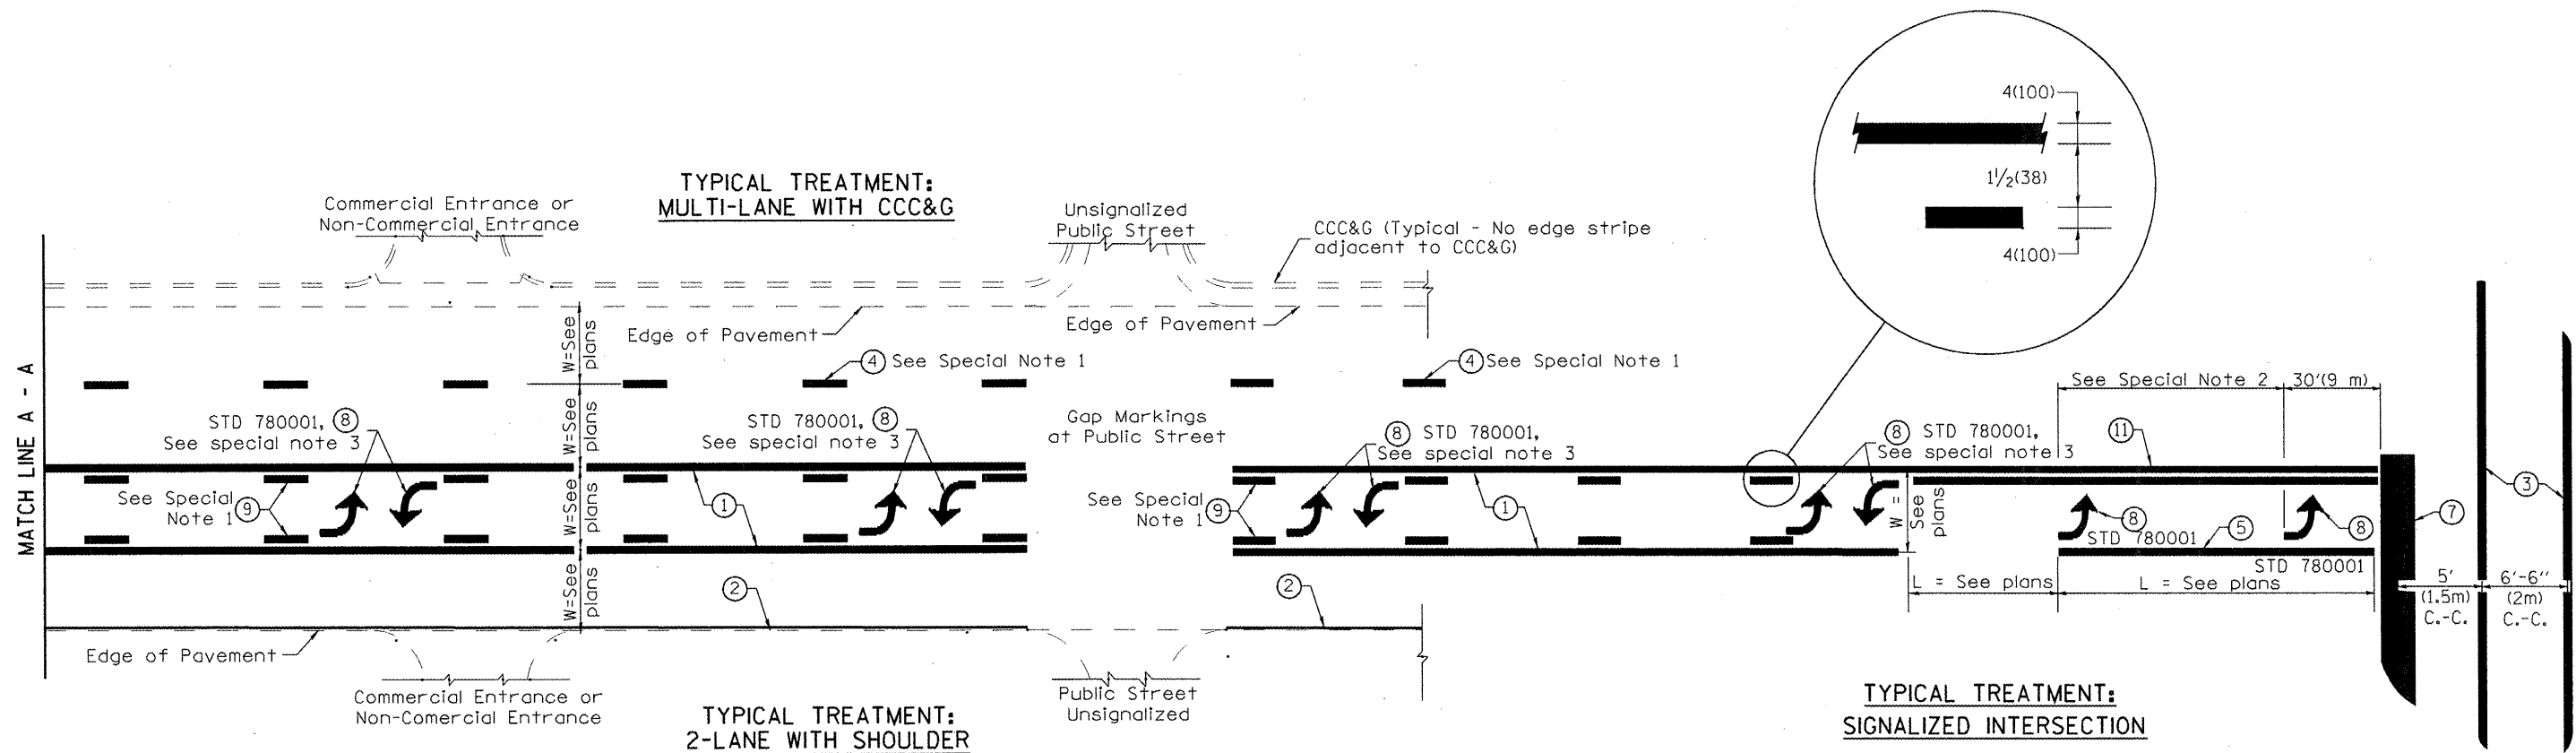

**FLUSH PAVED MEDIAN: TWO-WAY LEFT TURN LANE
WITH ONE-WAY LEFT TURN LANE AT SIGNALIZED INTERSECTION**

TYPICAL PAVEMENT MARKING LEGEND

(Note: This is a District Standard Legend. Some elements may not apply to specific project.)

- ① 4(100) Solid (Yellow)
- ② 4(100) Solid (White)
- ③ 2-6(150) Crosswalk @ 6'-6" (2m)min C.-C. (White)
2-8(200) Crosswalk @ 6'-6" (2m)min C.-C. (White) (When traffic signals are present.)
- ④ 6(150) Skip-Dash (White) (See Special Note 1)
- ⑤ 8(200) Solid (White)
- ⑥ 12(300) Diagonal (White) (Item ⑥ is shown on Std. 780001)
- ⑦ 24(600) Stop Bar (White)
- ⑧ Letters & Arrows (See Std. 780001 and Special Notes 2 & 3)
- ⑨ 4(100) Skip-Dash (Yellow) (See Special Note 1)
- ⑩ 12(300) Diagonal (Yellow) (See Table A)
- ⑪ 4(100) Double Solid (Yellow) (See Table A)

SPECIAL NOTES


- Skip-Dash markings will be centered between both ends of city blocks and shall be placed in alignment transversely across the pavement.
- The following shall apply to arrows located in one-way left turn lanes:
 - A. A minimum of two (2) arrows is required.
 - B. The maximum spacing between arrows is 80' (24 m).
 - C. Arrows shall be evenly spaced if three (3) or more are required.
- The following shall apply to arrow pairs located in two-way left turn lanes:
 - A. A minimum of two (2) arrow pairs is required.
 - B. The maximum spacing between arrow pairs is 200' (61 m).
 - C. Arrow pairs shall be evenly spaced if three (3) or more are required.
 - D. The spacing between BI Directional Left Turn Arrows is 33' (10 m).

GENERAL NOTES

- Refer to State Standard 780001 for additional Pavement Markings including letters & arrows.
- See Plans for Pavement Markings adjacent to curbed islands and medians, and through lane reductions.


01-01-97	RENUM. F-8.03, NEW REVISION BOX	T.P.	10-16-06	REVISED TO 2007 SPEC.	</
----------	---------------------------------	------	----------	-----------------------	--	--	----

ORIGINAL SURVEY			BY	DATE
NOTE BOOK				
NO.				
	SURVEYED			
	PLOTTED			
	TEMPLATE			
	AREAS			
	AREAS CHECKED			

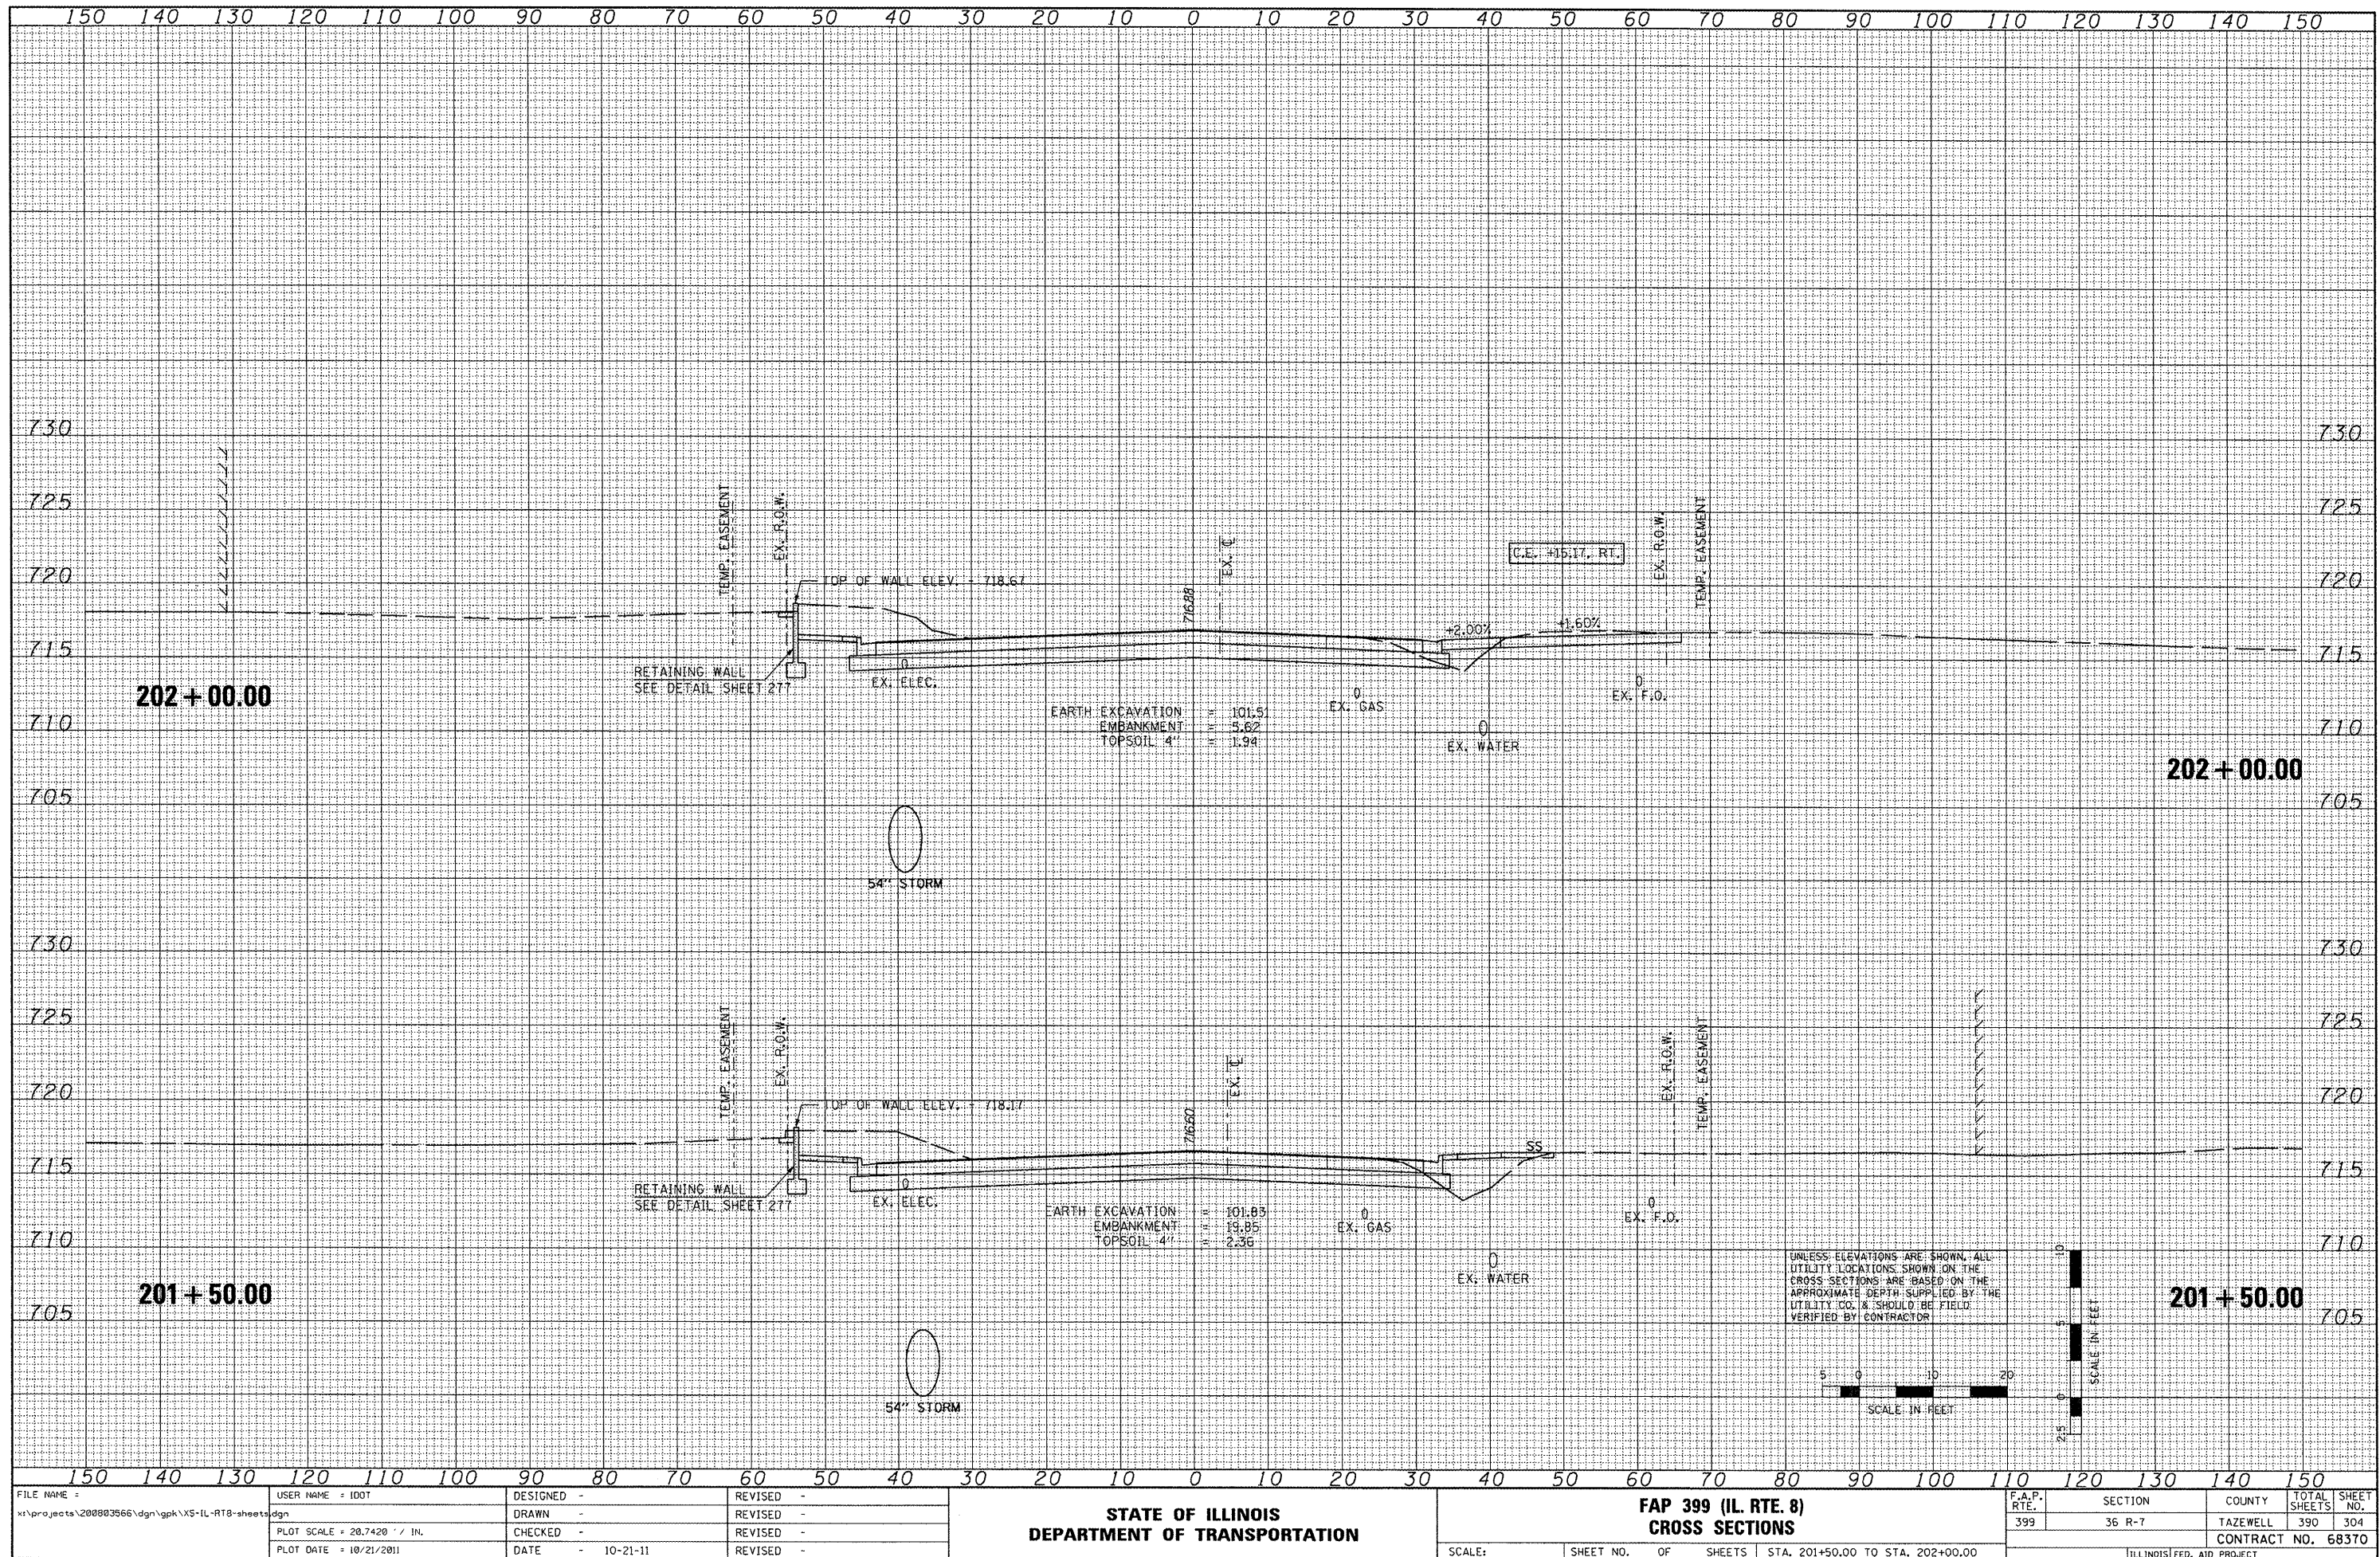


DATE	BY
SURVEY	NO. 1
PLOTTED	NO. 2
TEMPLATE	NO. 3
AREA CHECKED	NO. 4

DATE	BY
SURVEY	NO. 1
PLOTTED	NO. 2
TEMPLATE	NO. 3
AREA CHECKED	NO. 4

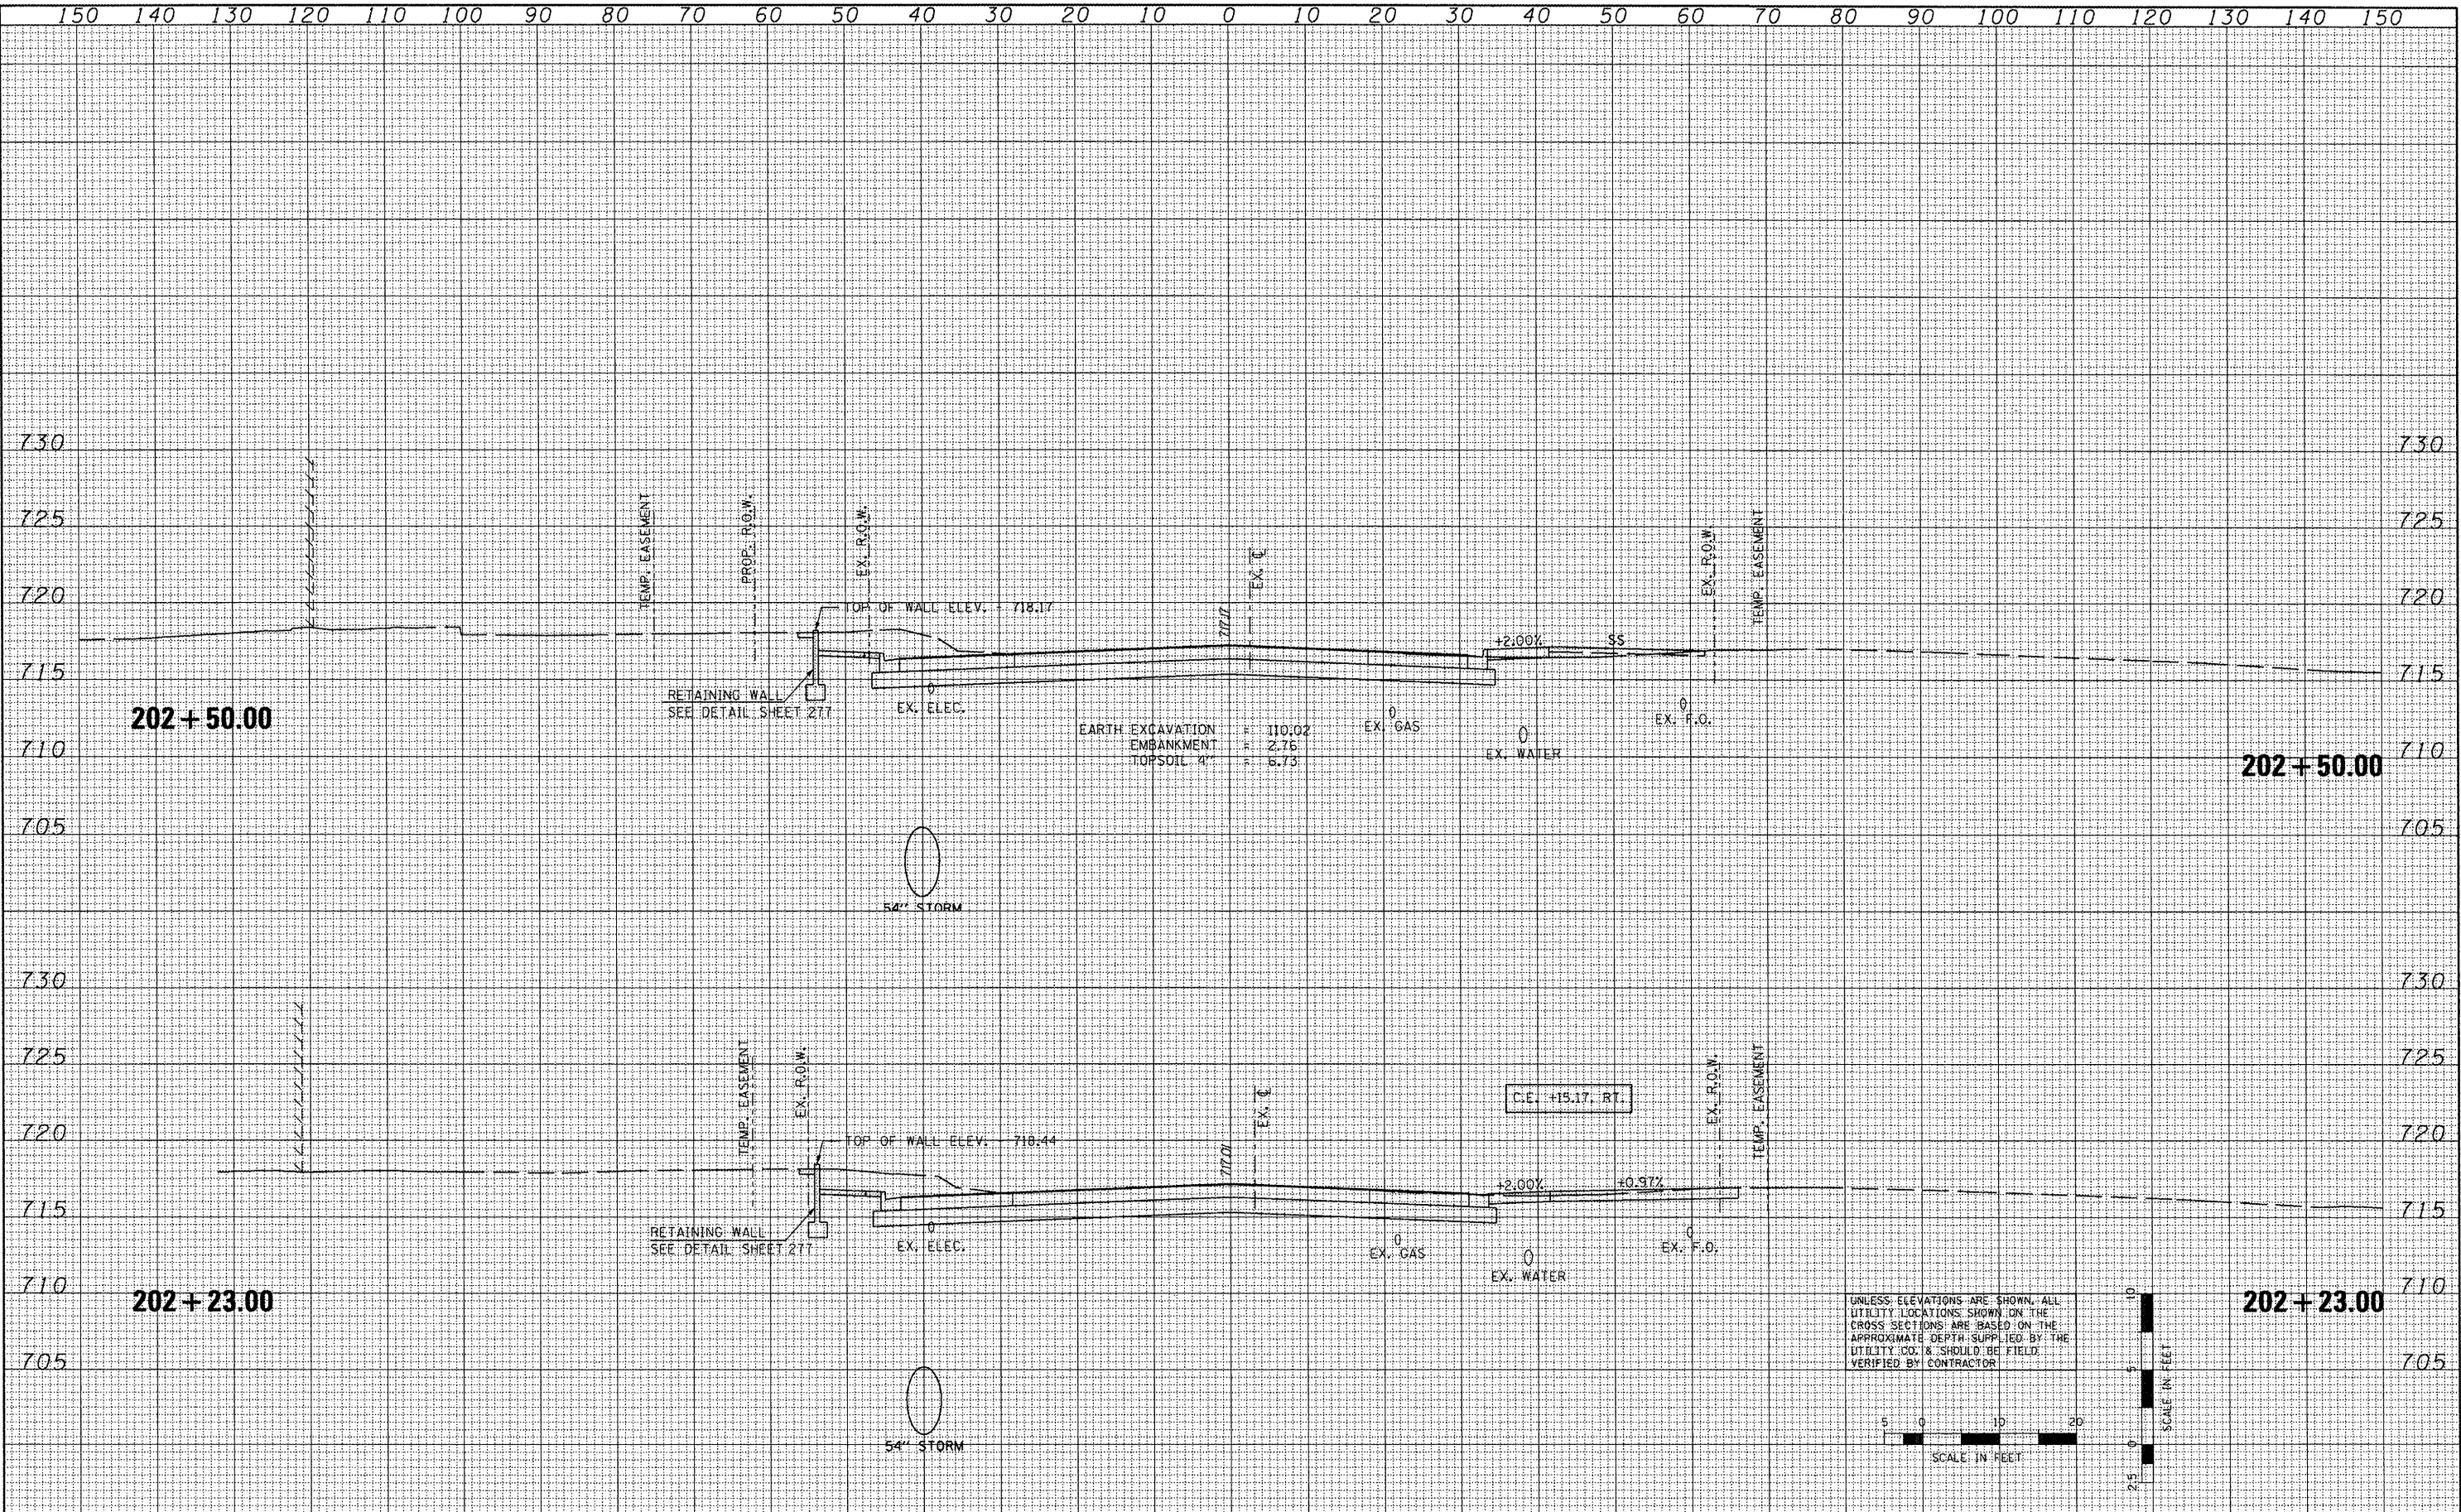


FINAL	DATE
SURVEY	BY
NOTED	
BOOK	
NO.	

ORIGINAL	DATE
SURVEY	BY
NOTED	
BOOK	
NO.	

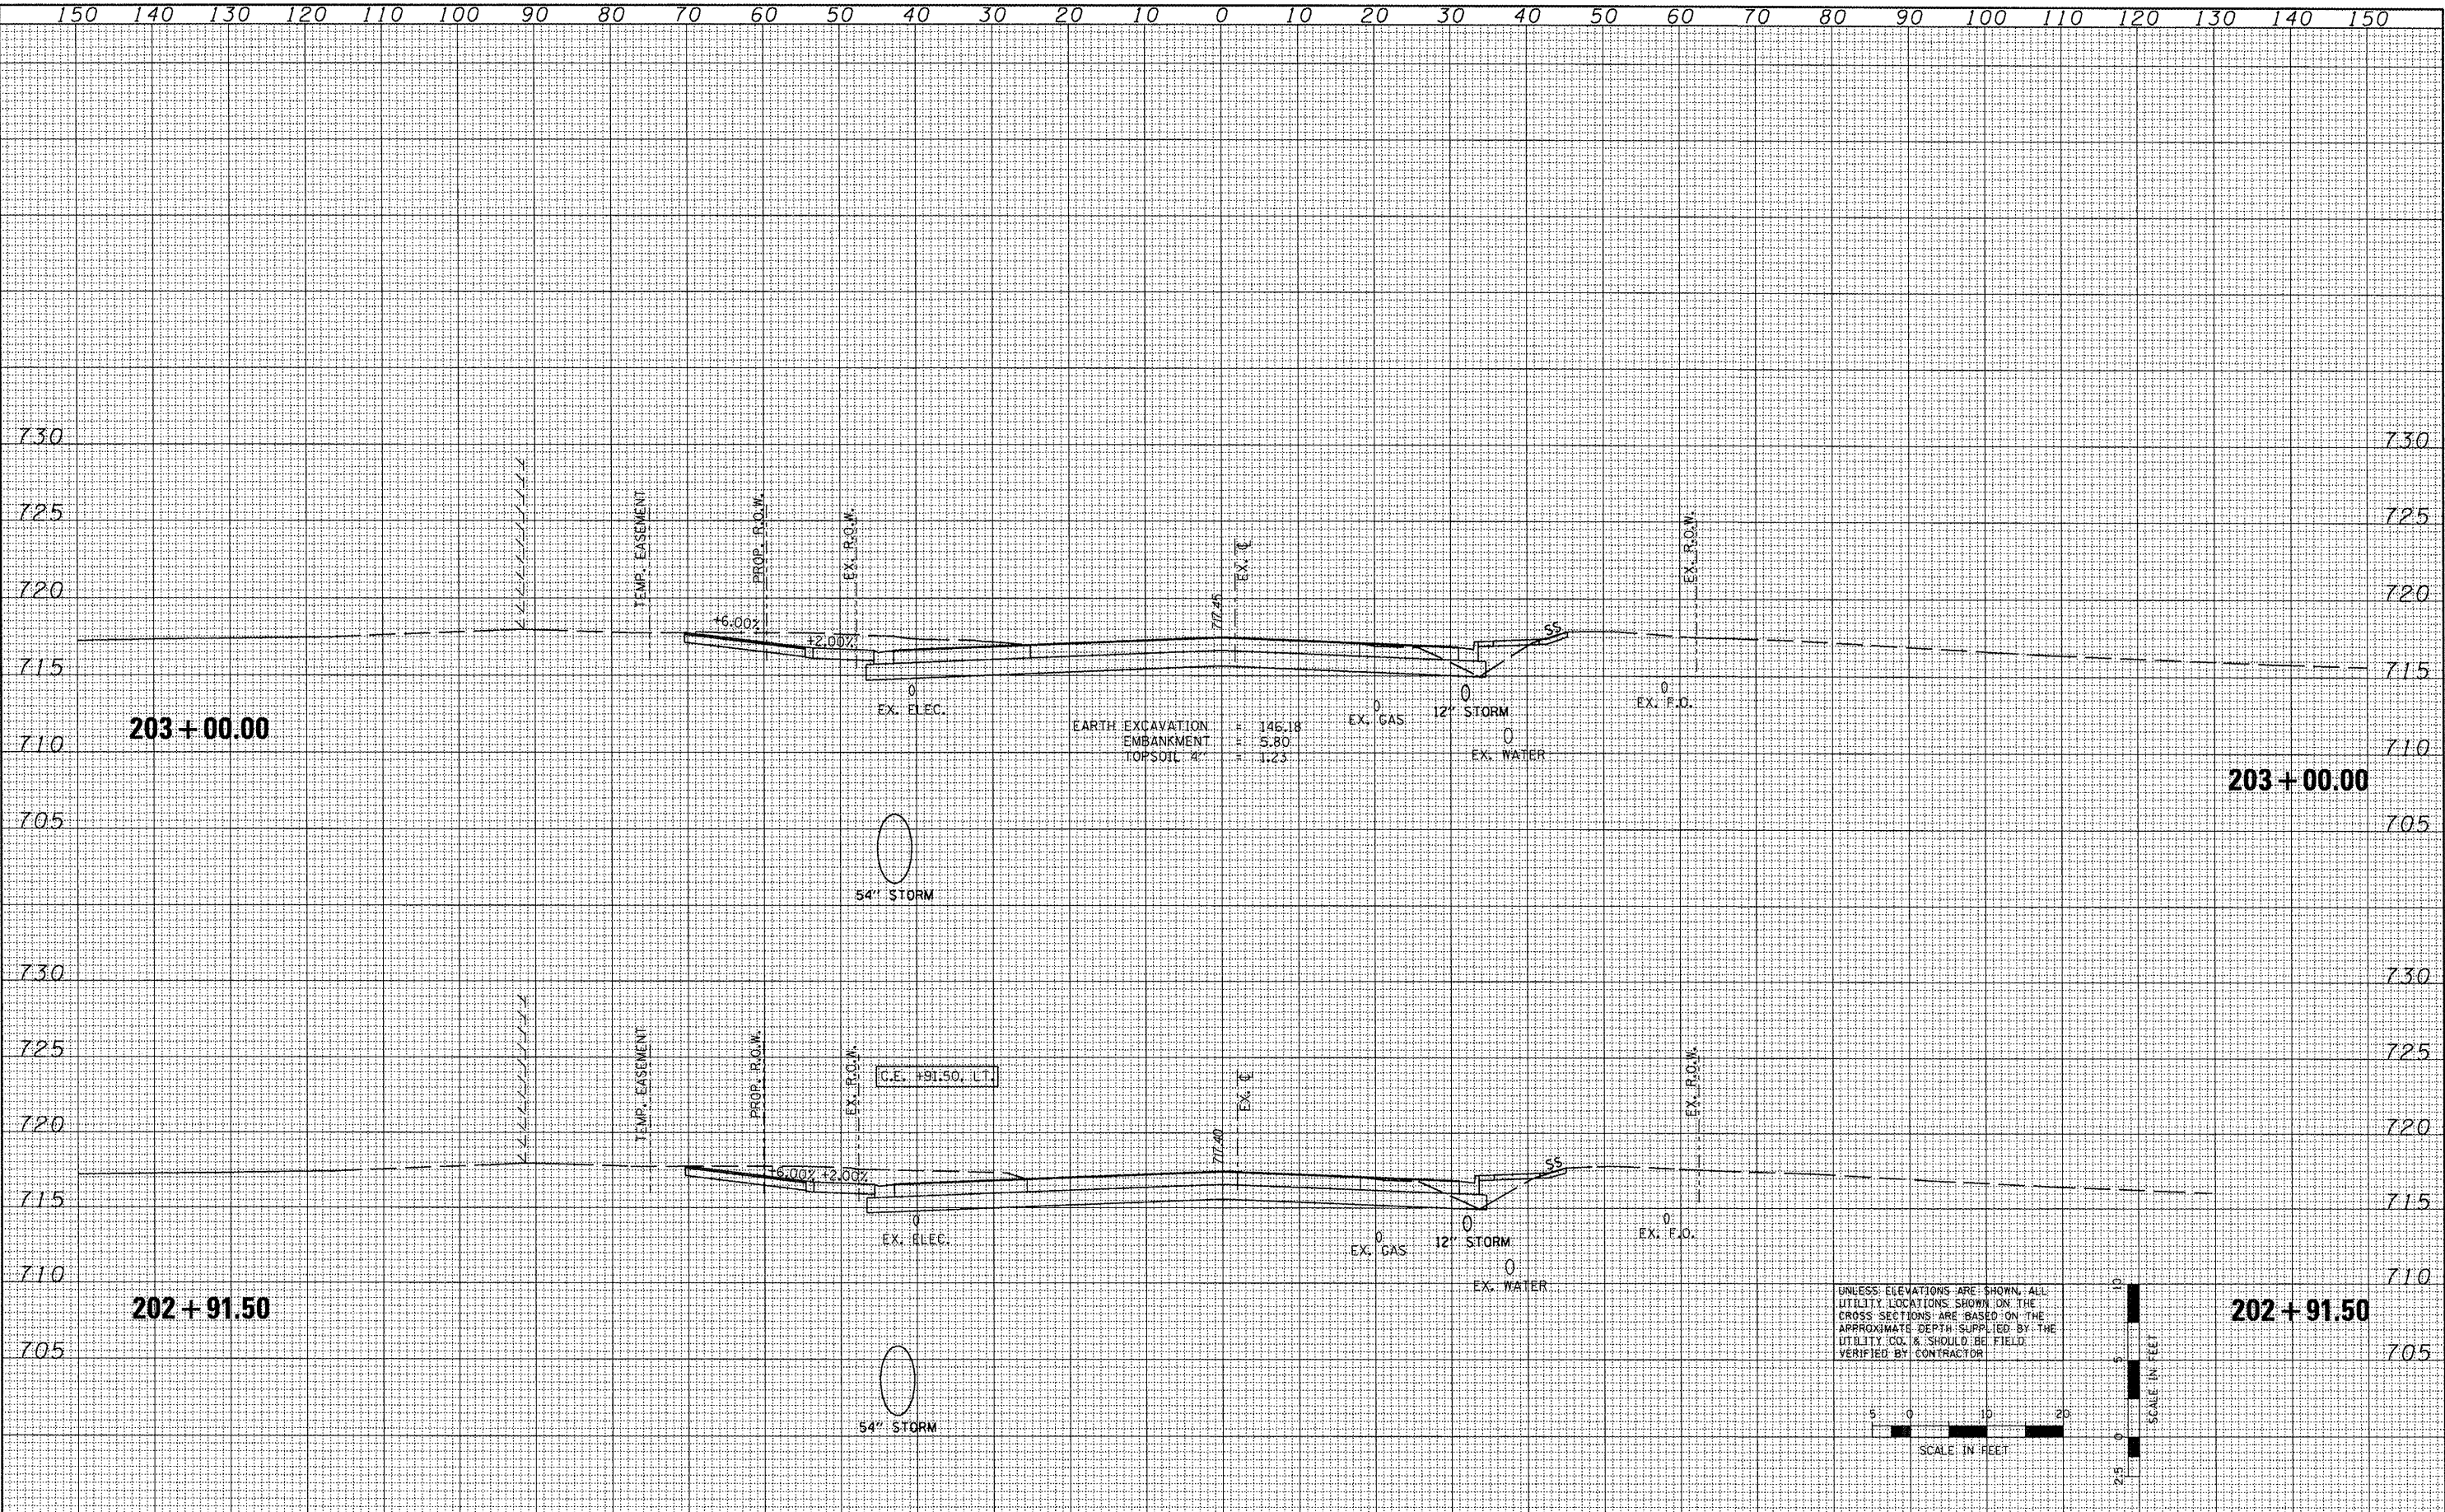


FINAL SURVEY	DATE
NO. _____	BY _____
NOTED	DATE
BOOK _____	BY _____
PLATE _____	BY _____
AREAS CHECKED	BY _____

ORIGINAL SURVEY	DATE
NO. _____	BY _____
NOTED	DATE
BOOK _____	BY _____
PLATE _____	BY _____
AREAS CHECKED	BY _____

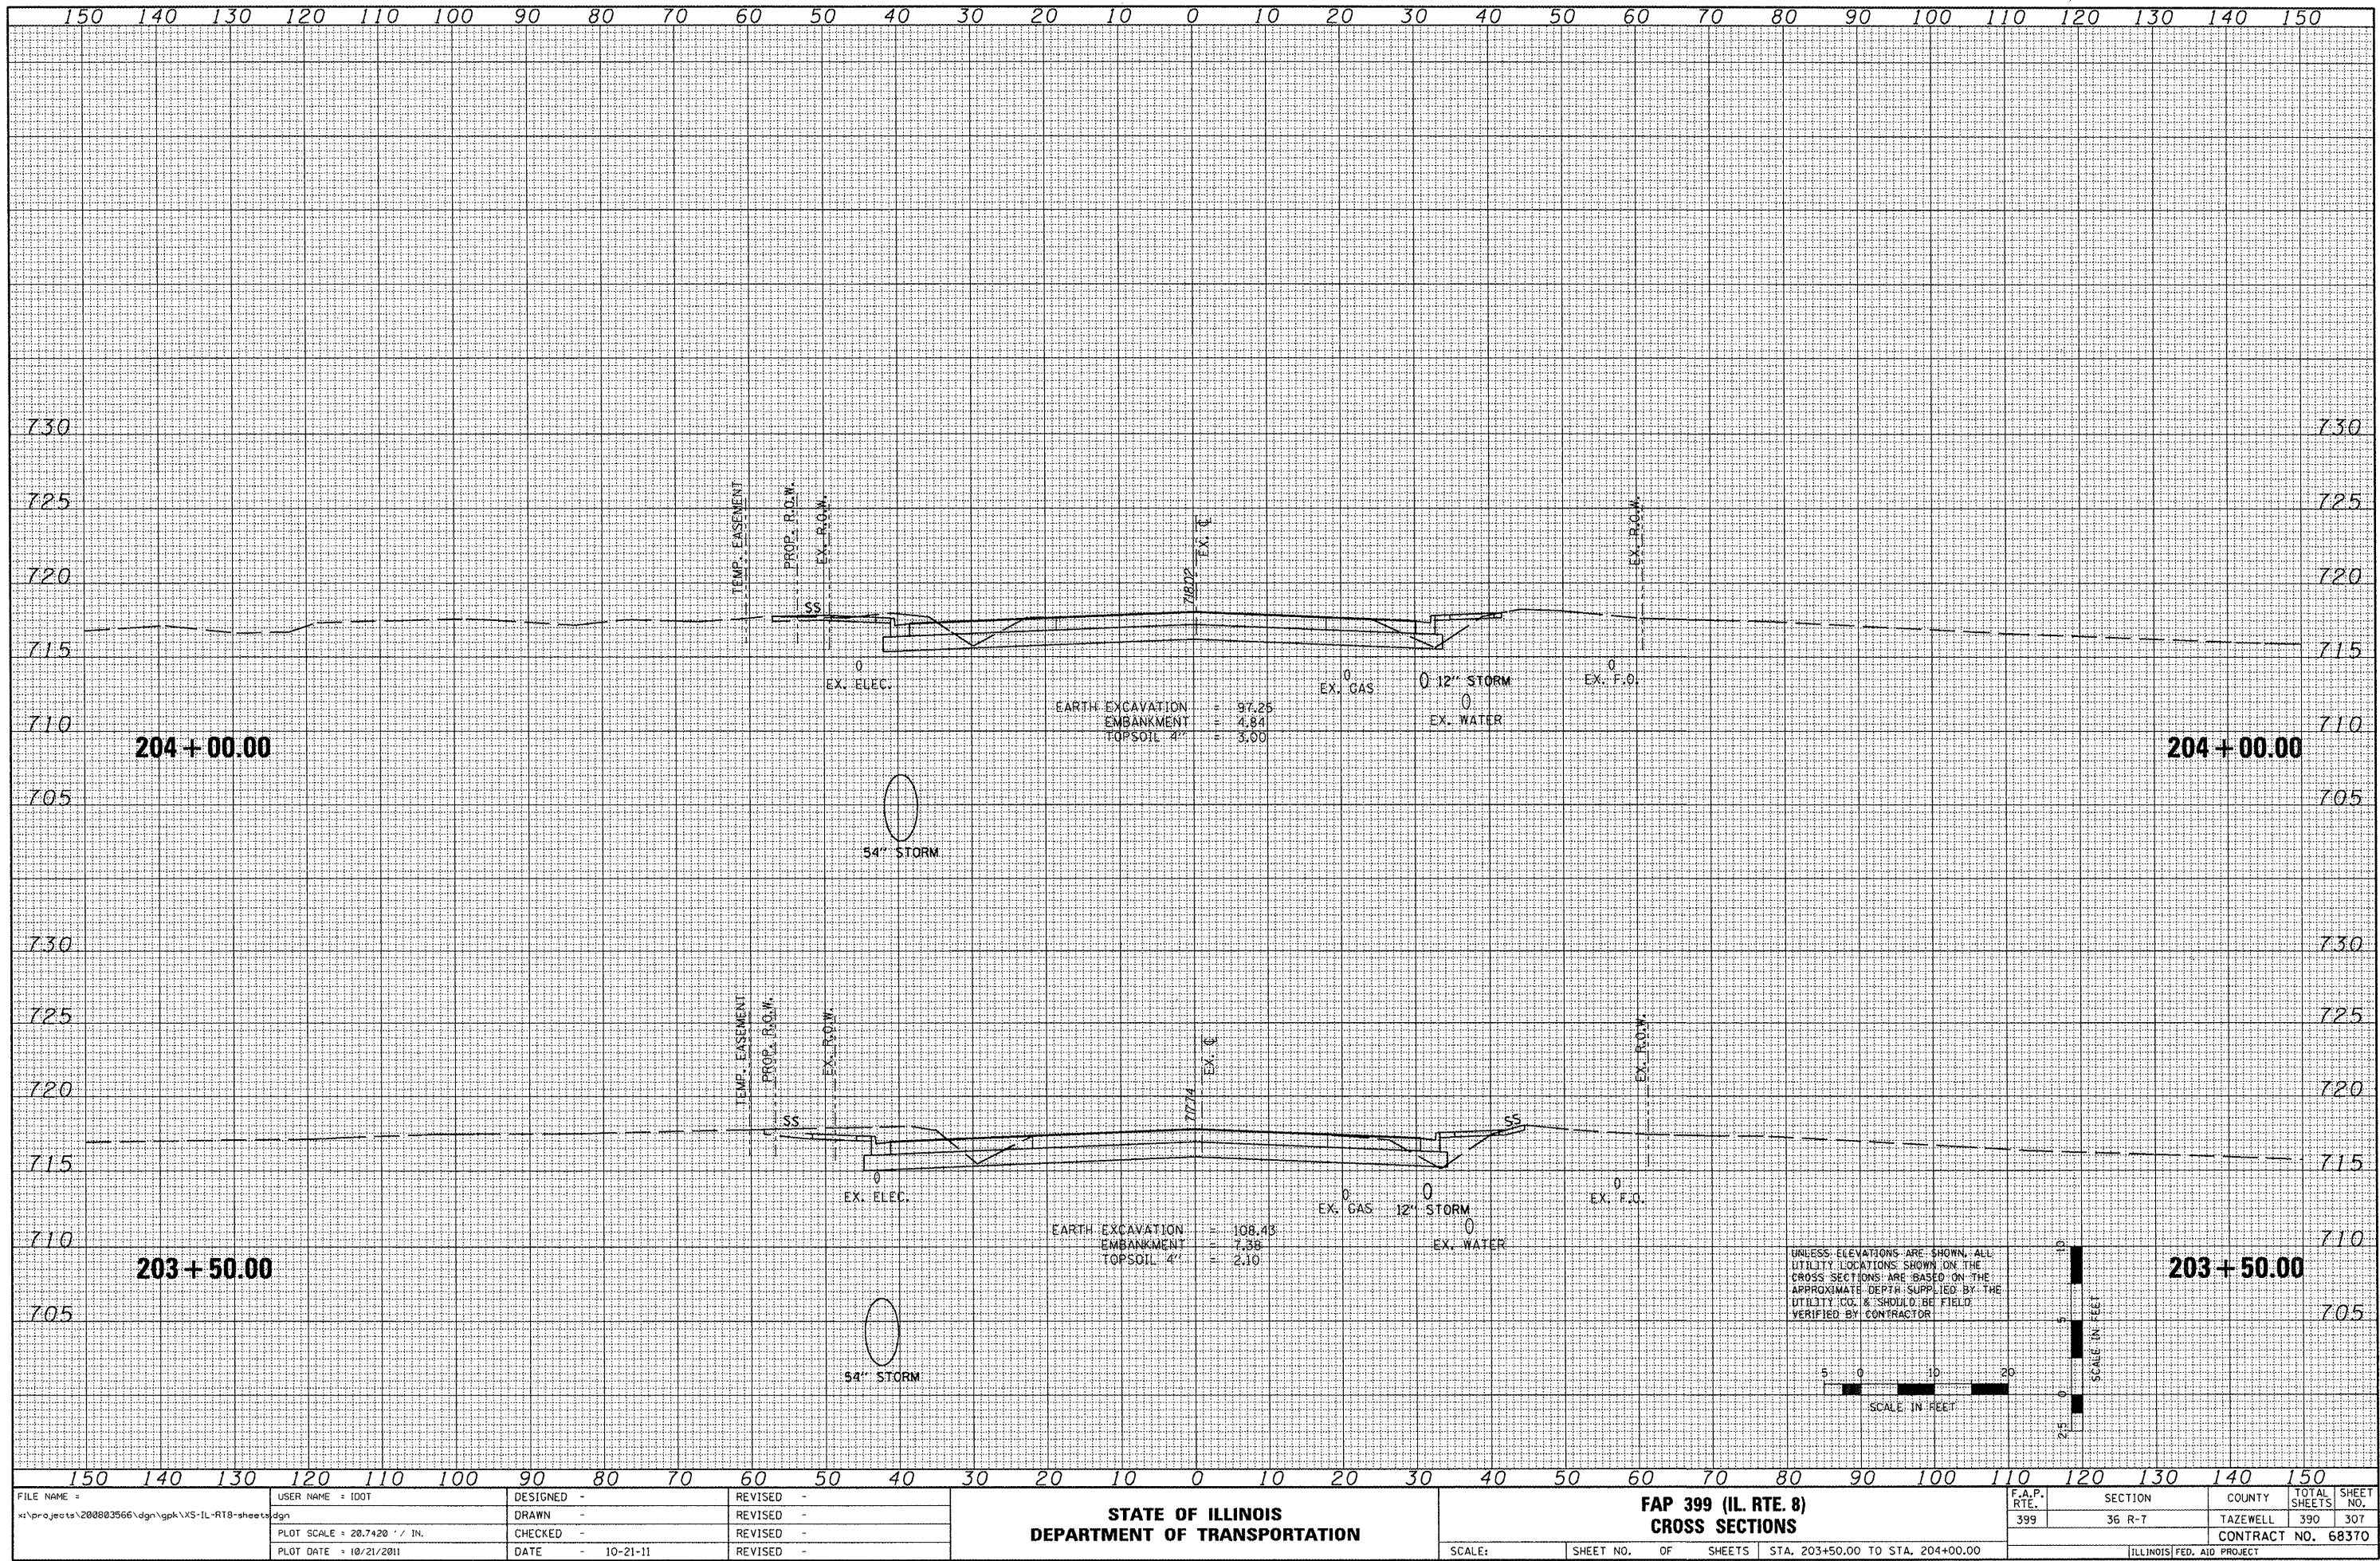


ORIGINAL SURVEY		BY	DATE
NOTED			
PLOTTED			
TEMPLATE			
AREAS			

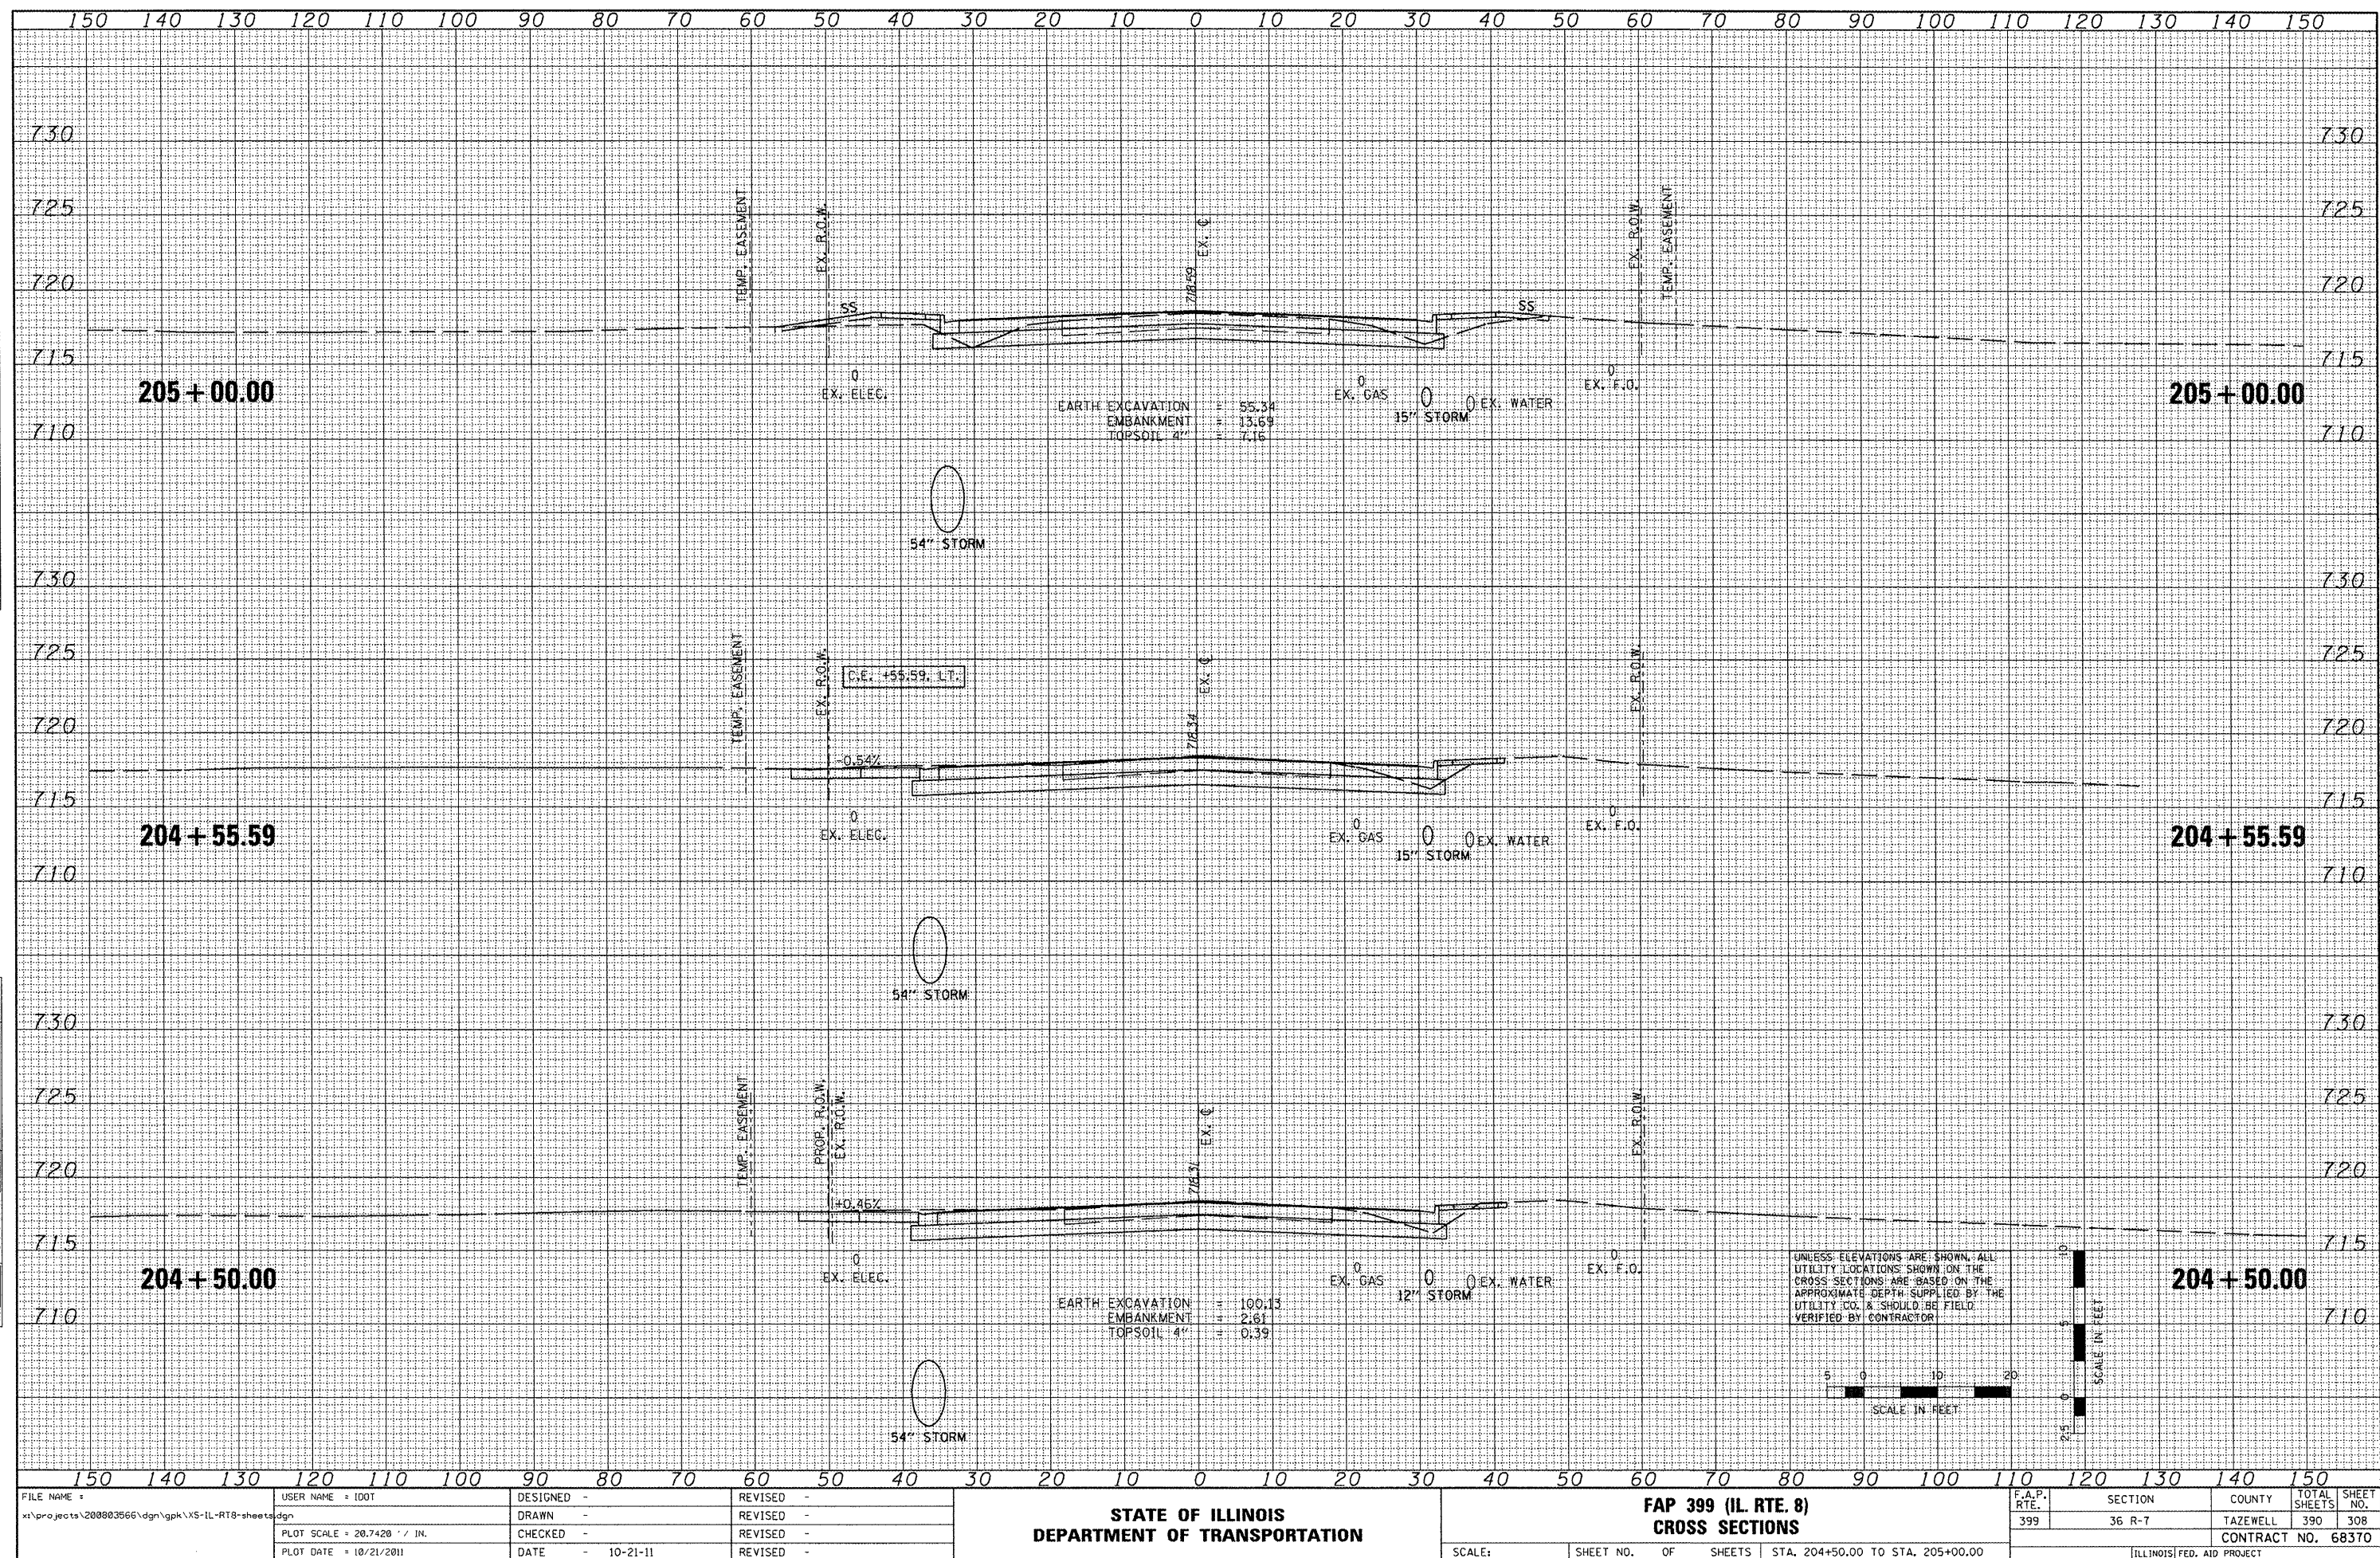


DATE	BY
FINAL SURVEY	SURVEYED
NOTE BOOK	PLOTTED
NO.	AREA CHECKED

DATE	BY
ORIGINAL SURVEY	SURVEYED
NOTE BOOK	PLOTTED
NO.	AREA CHECKED

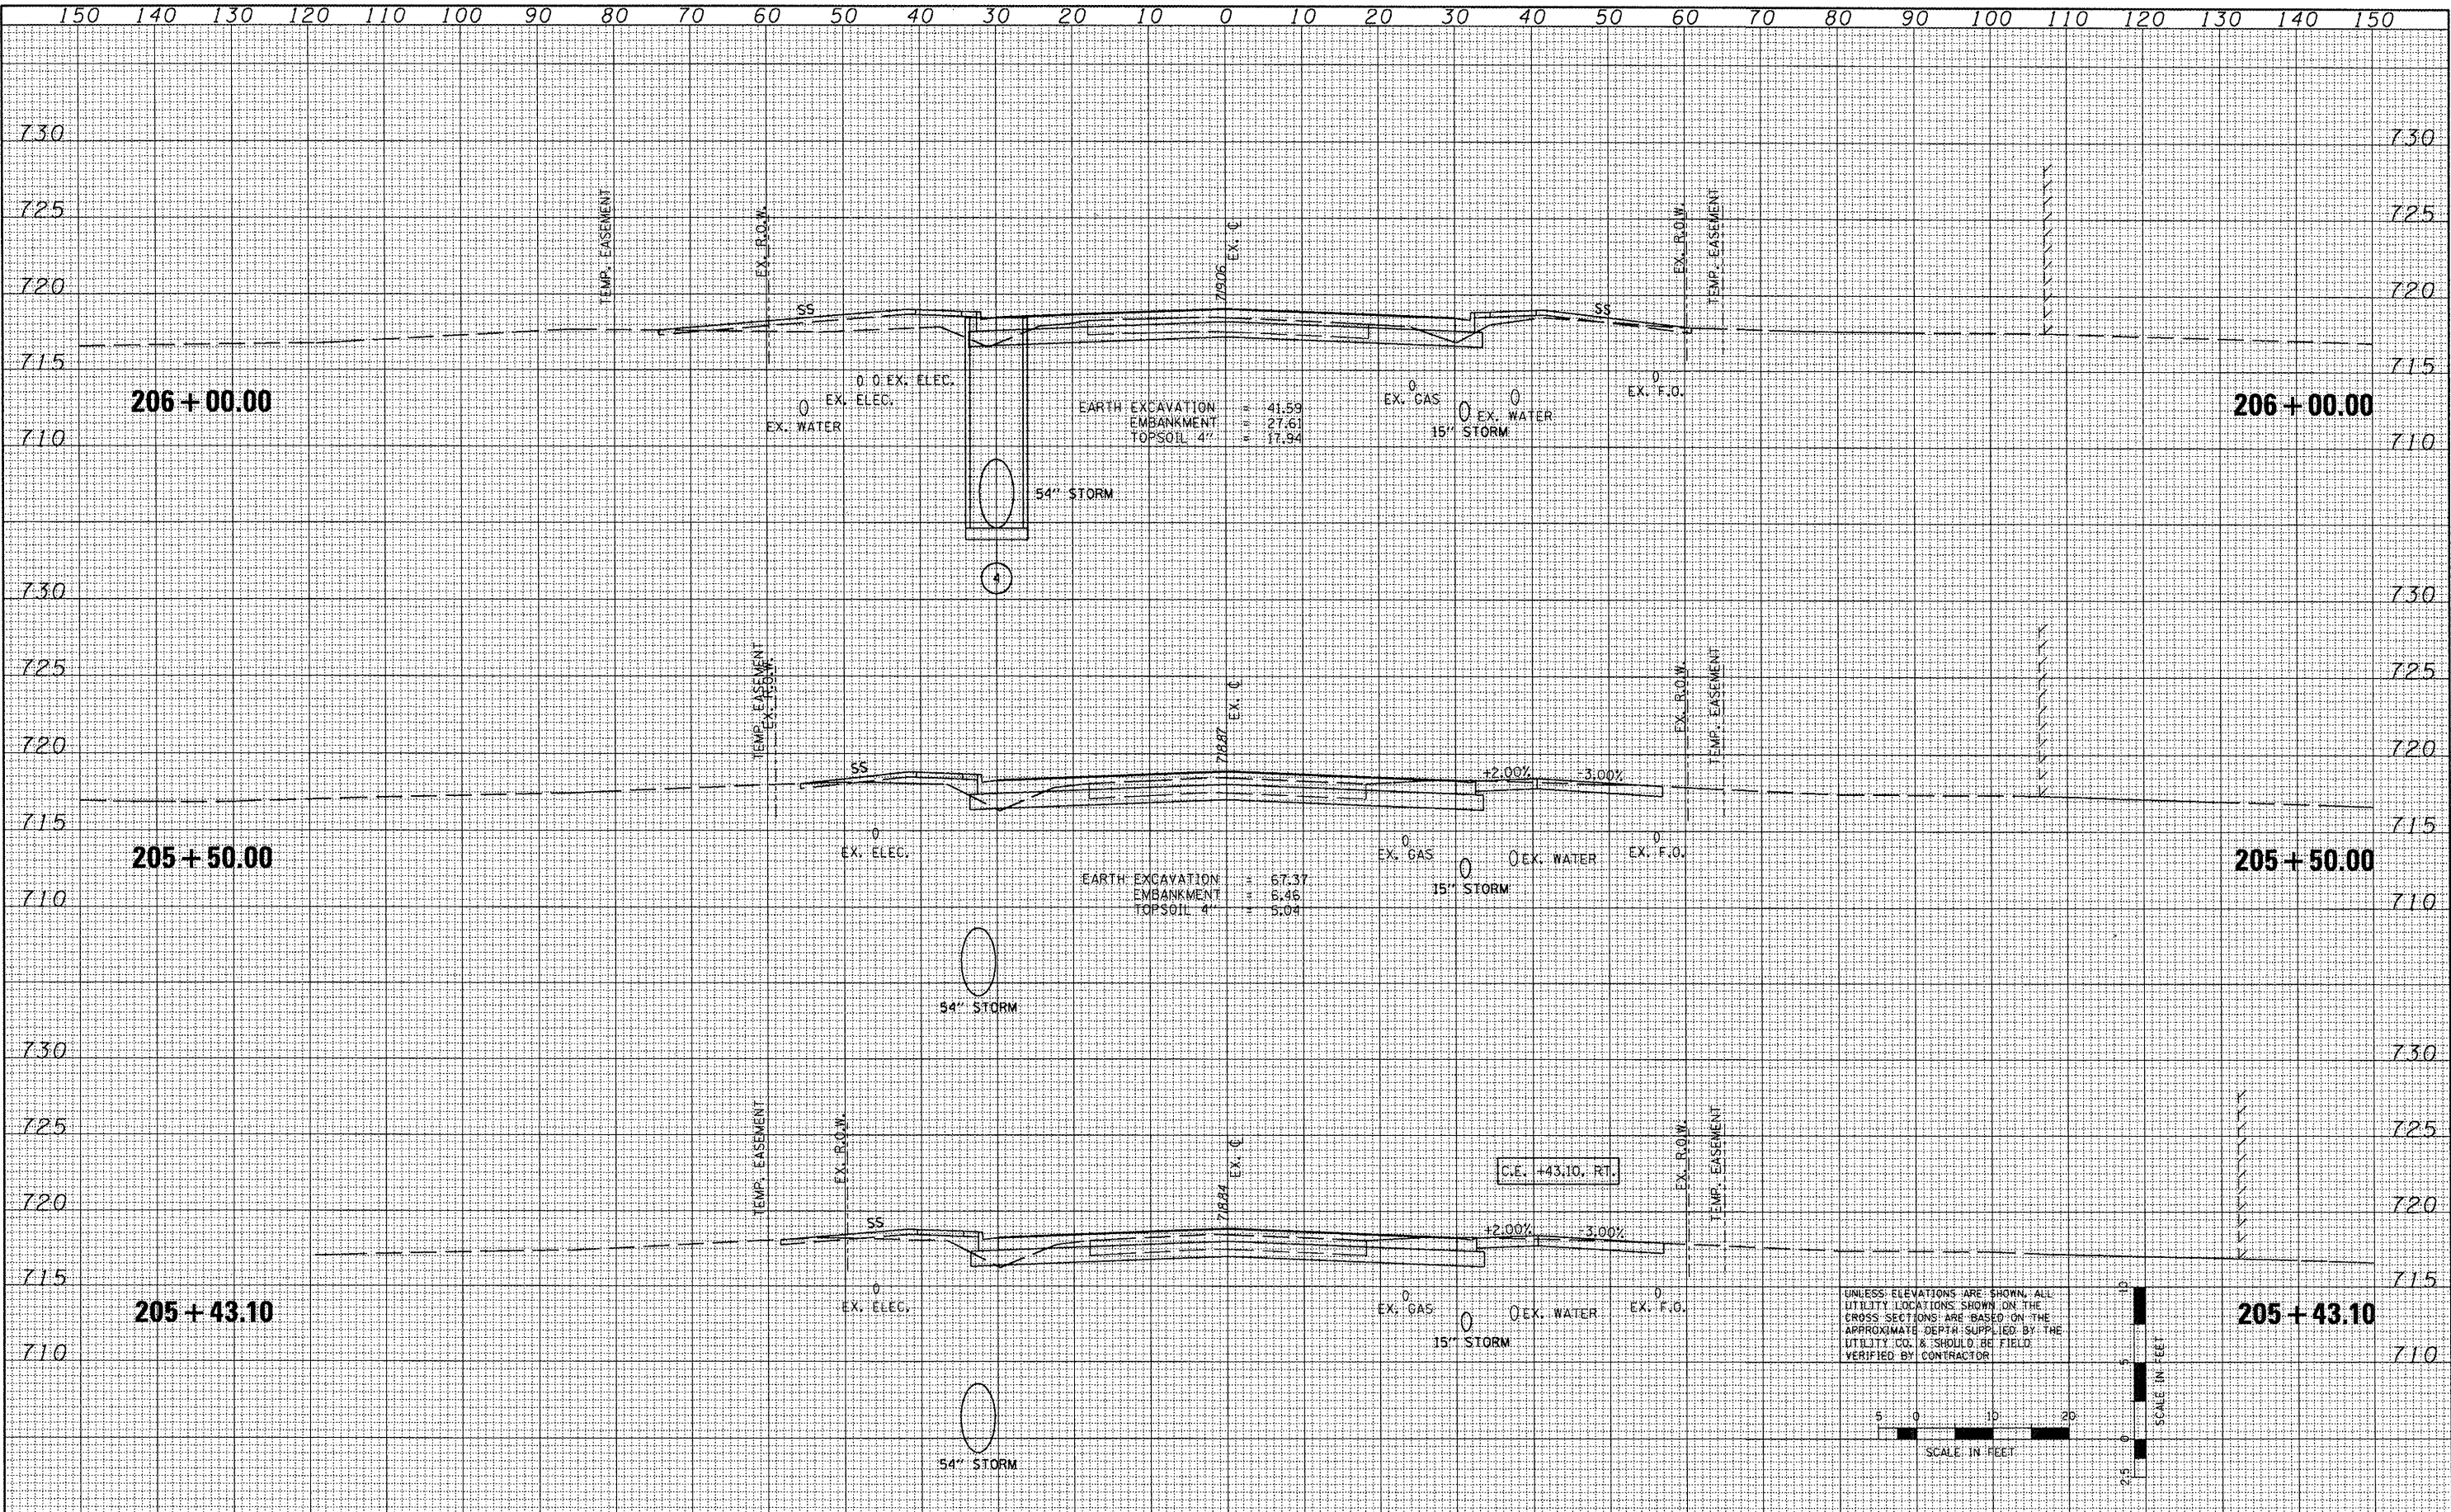


FILE NAME =	USER NAME = IDOT	DESIGNED -	REVISED -	STATE OF ILLINOIS DEPARTMENT OF TRANSPORTATION				FAP 399 (IL RTE. 8) CROSS SECTIONS				F.A.P. RTE.	SECTION	COUNTY	TOTAL SHEETS	SHEET NO.
x:\projects\200803566\dgn\gpk\XS-IL-RTE-sheets.dgn		DRAWN -	REVISED -									399	36 R-7	TAZEWELL	390	309
		CHECKED -	REVISED -													
		DATE - 10-21-11	REVISED -													
PLOT SCALE = 20.7420' / IN.				SCALE:				SHEET NO. OF SHEETS STA. 205+43.10 TO STA. 206+00.00				CONTRACT NO. 68370				
PLOT DATE = 10/21/2011												ILLINOIS FED. AID PROJECT				

ORIGINAL	BY	DATE
SURVEY		
NOTE BOOK		
AREAS		
AREAS		

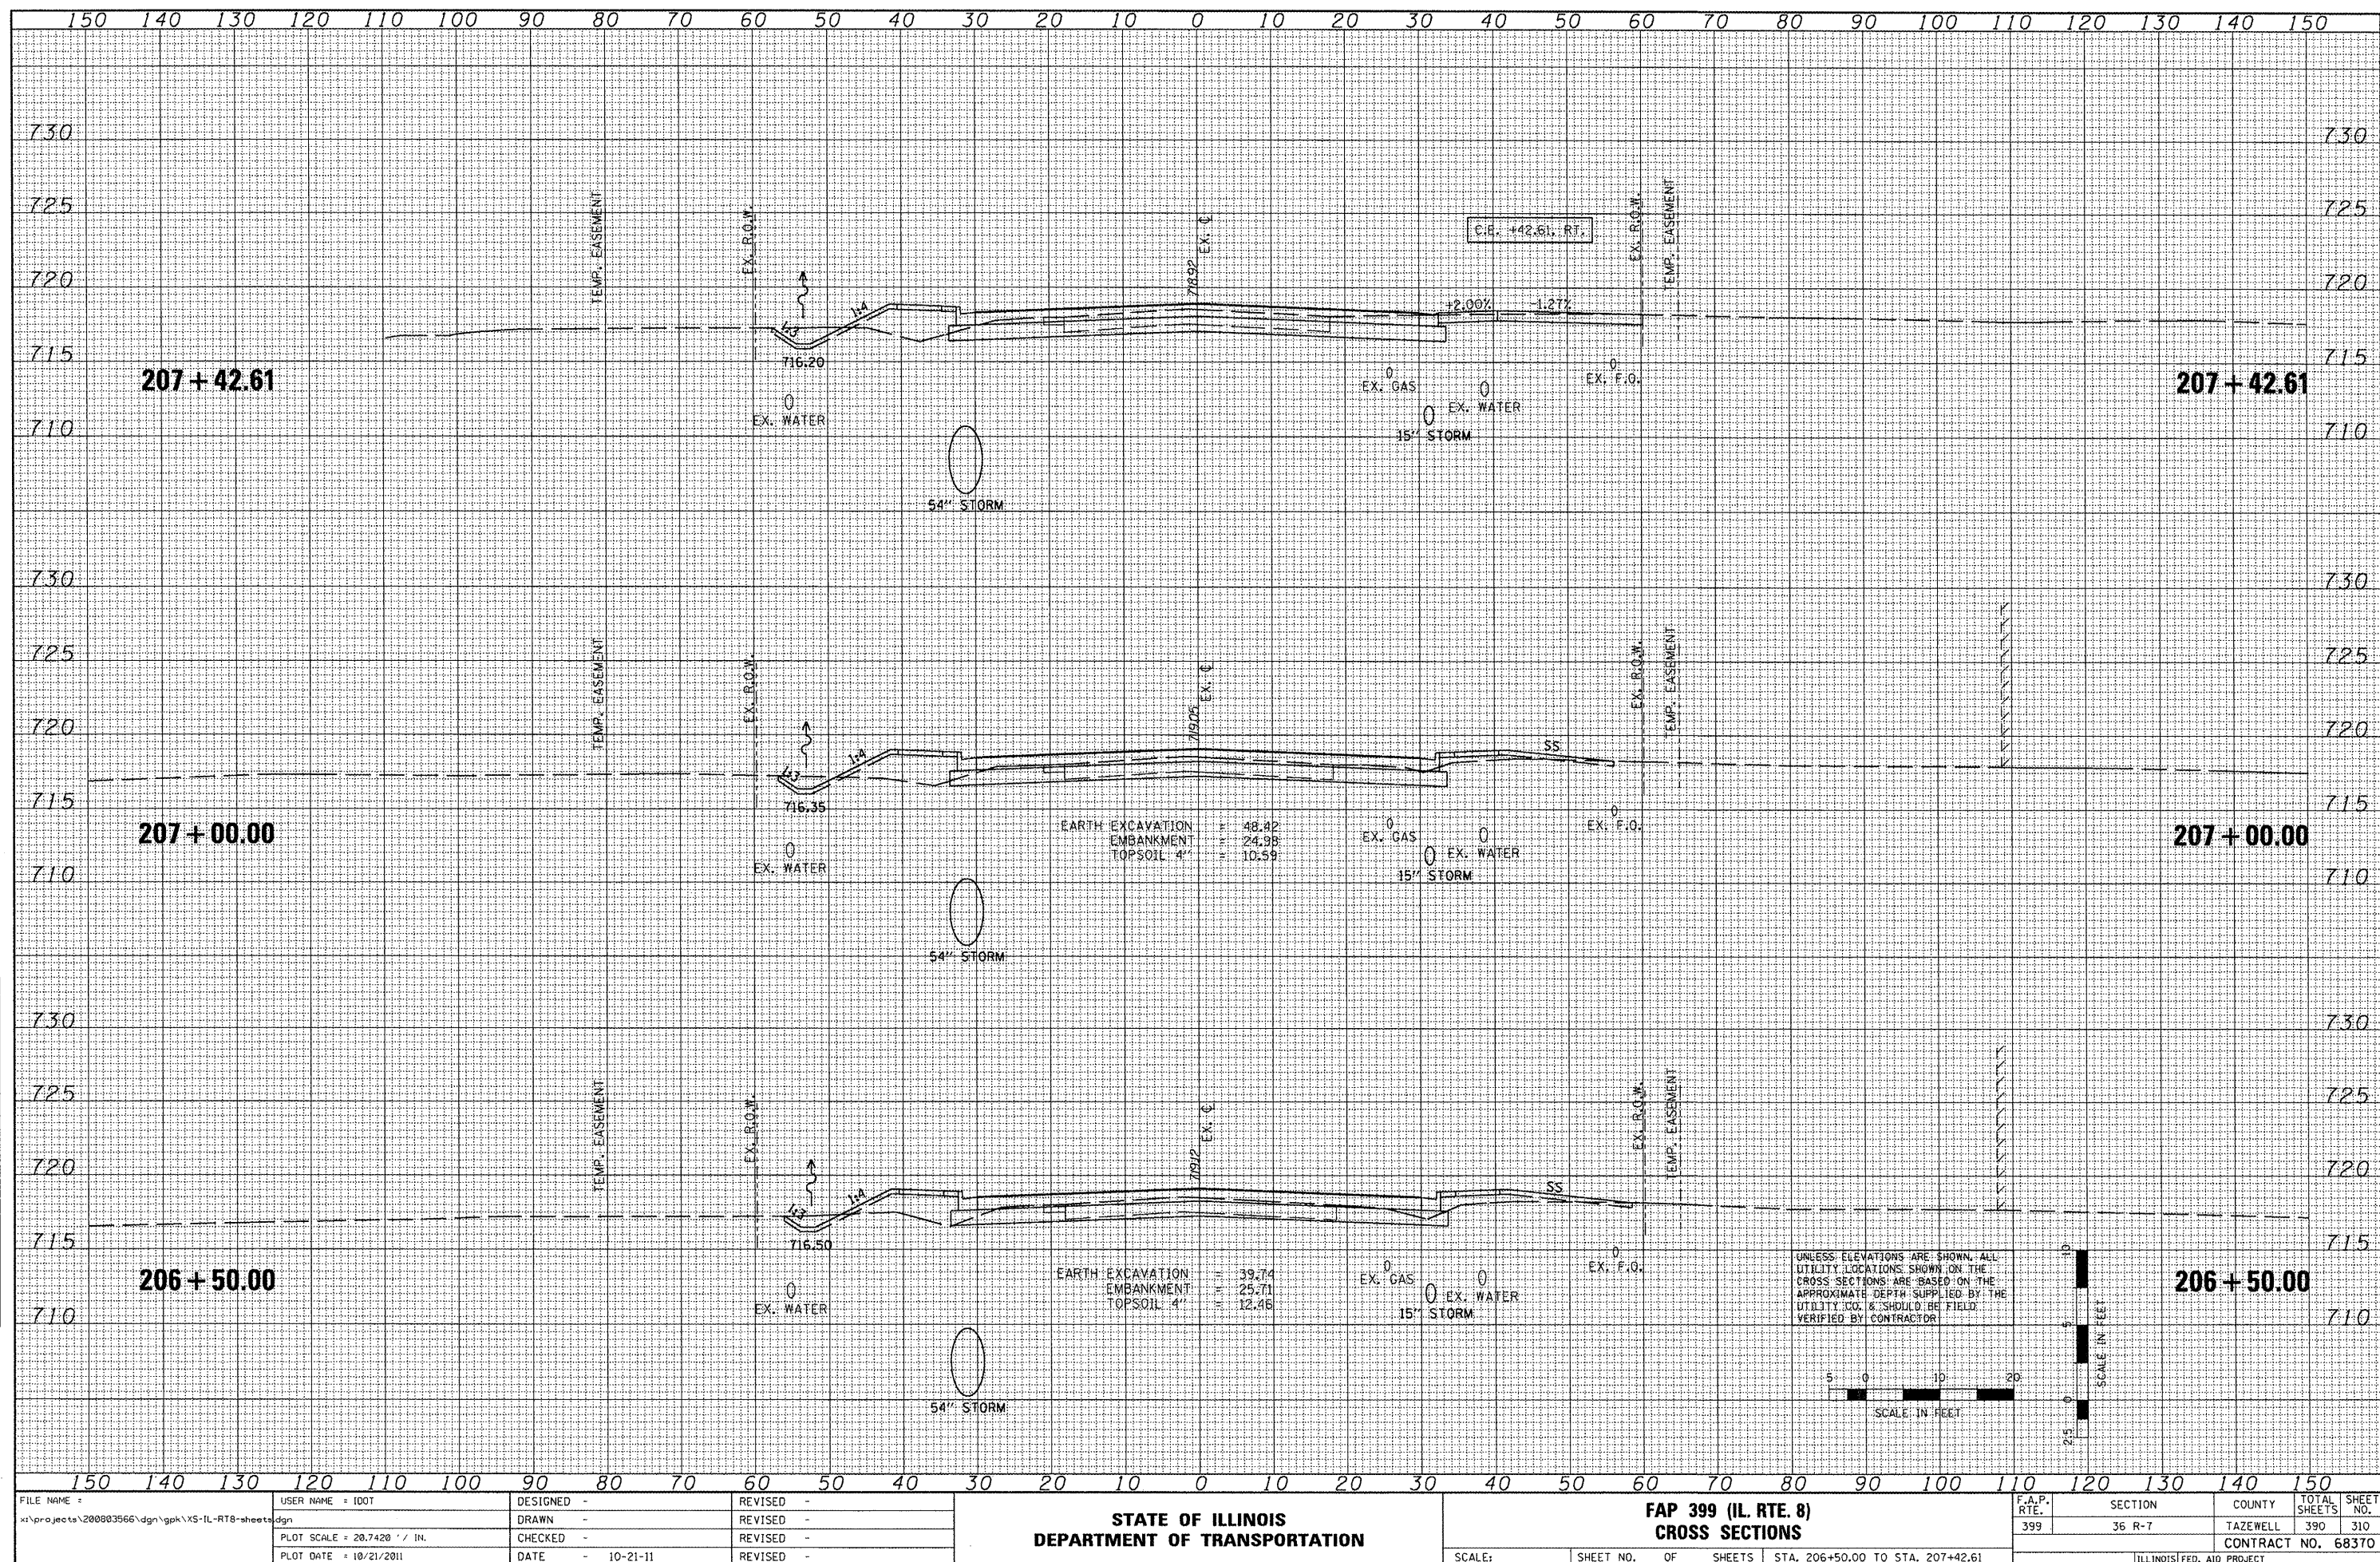


ORIGINAL SURVEY		BY	DATE
	SURVEYED		
	PLOTTED		
	TEMPLATE		
	AREAS		
NOTE BOOK			

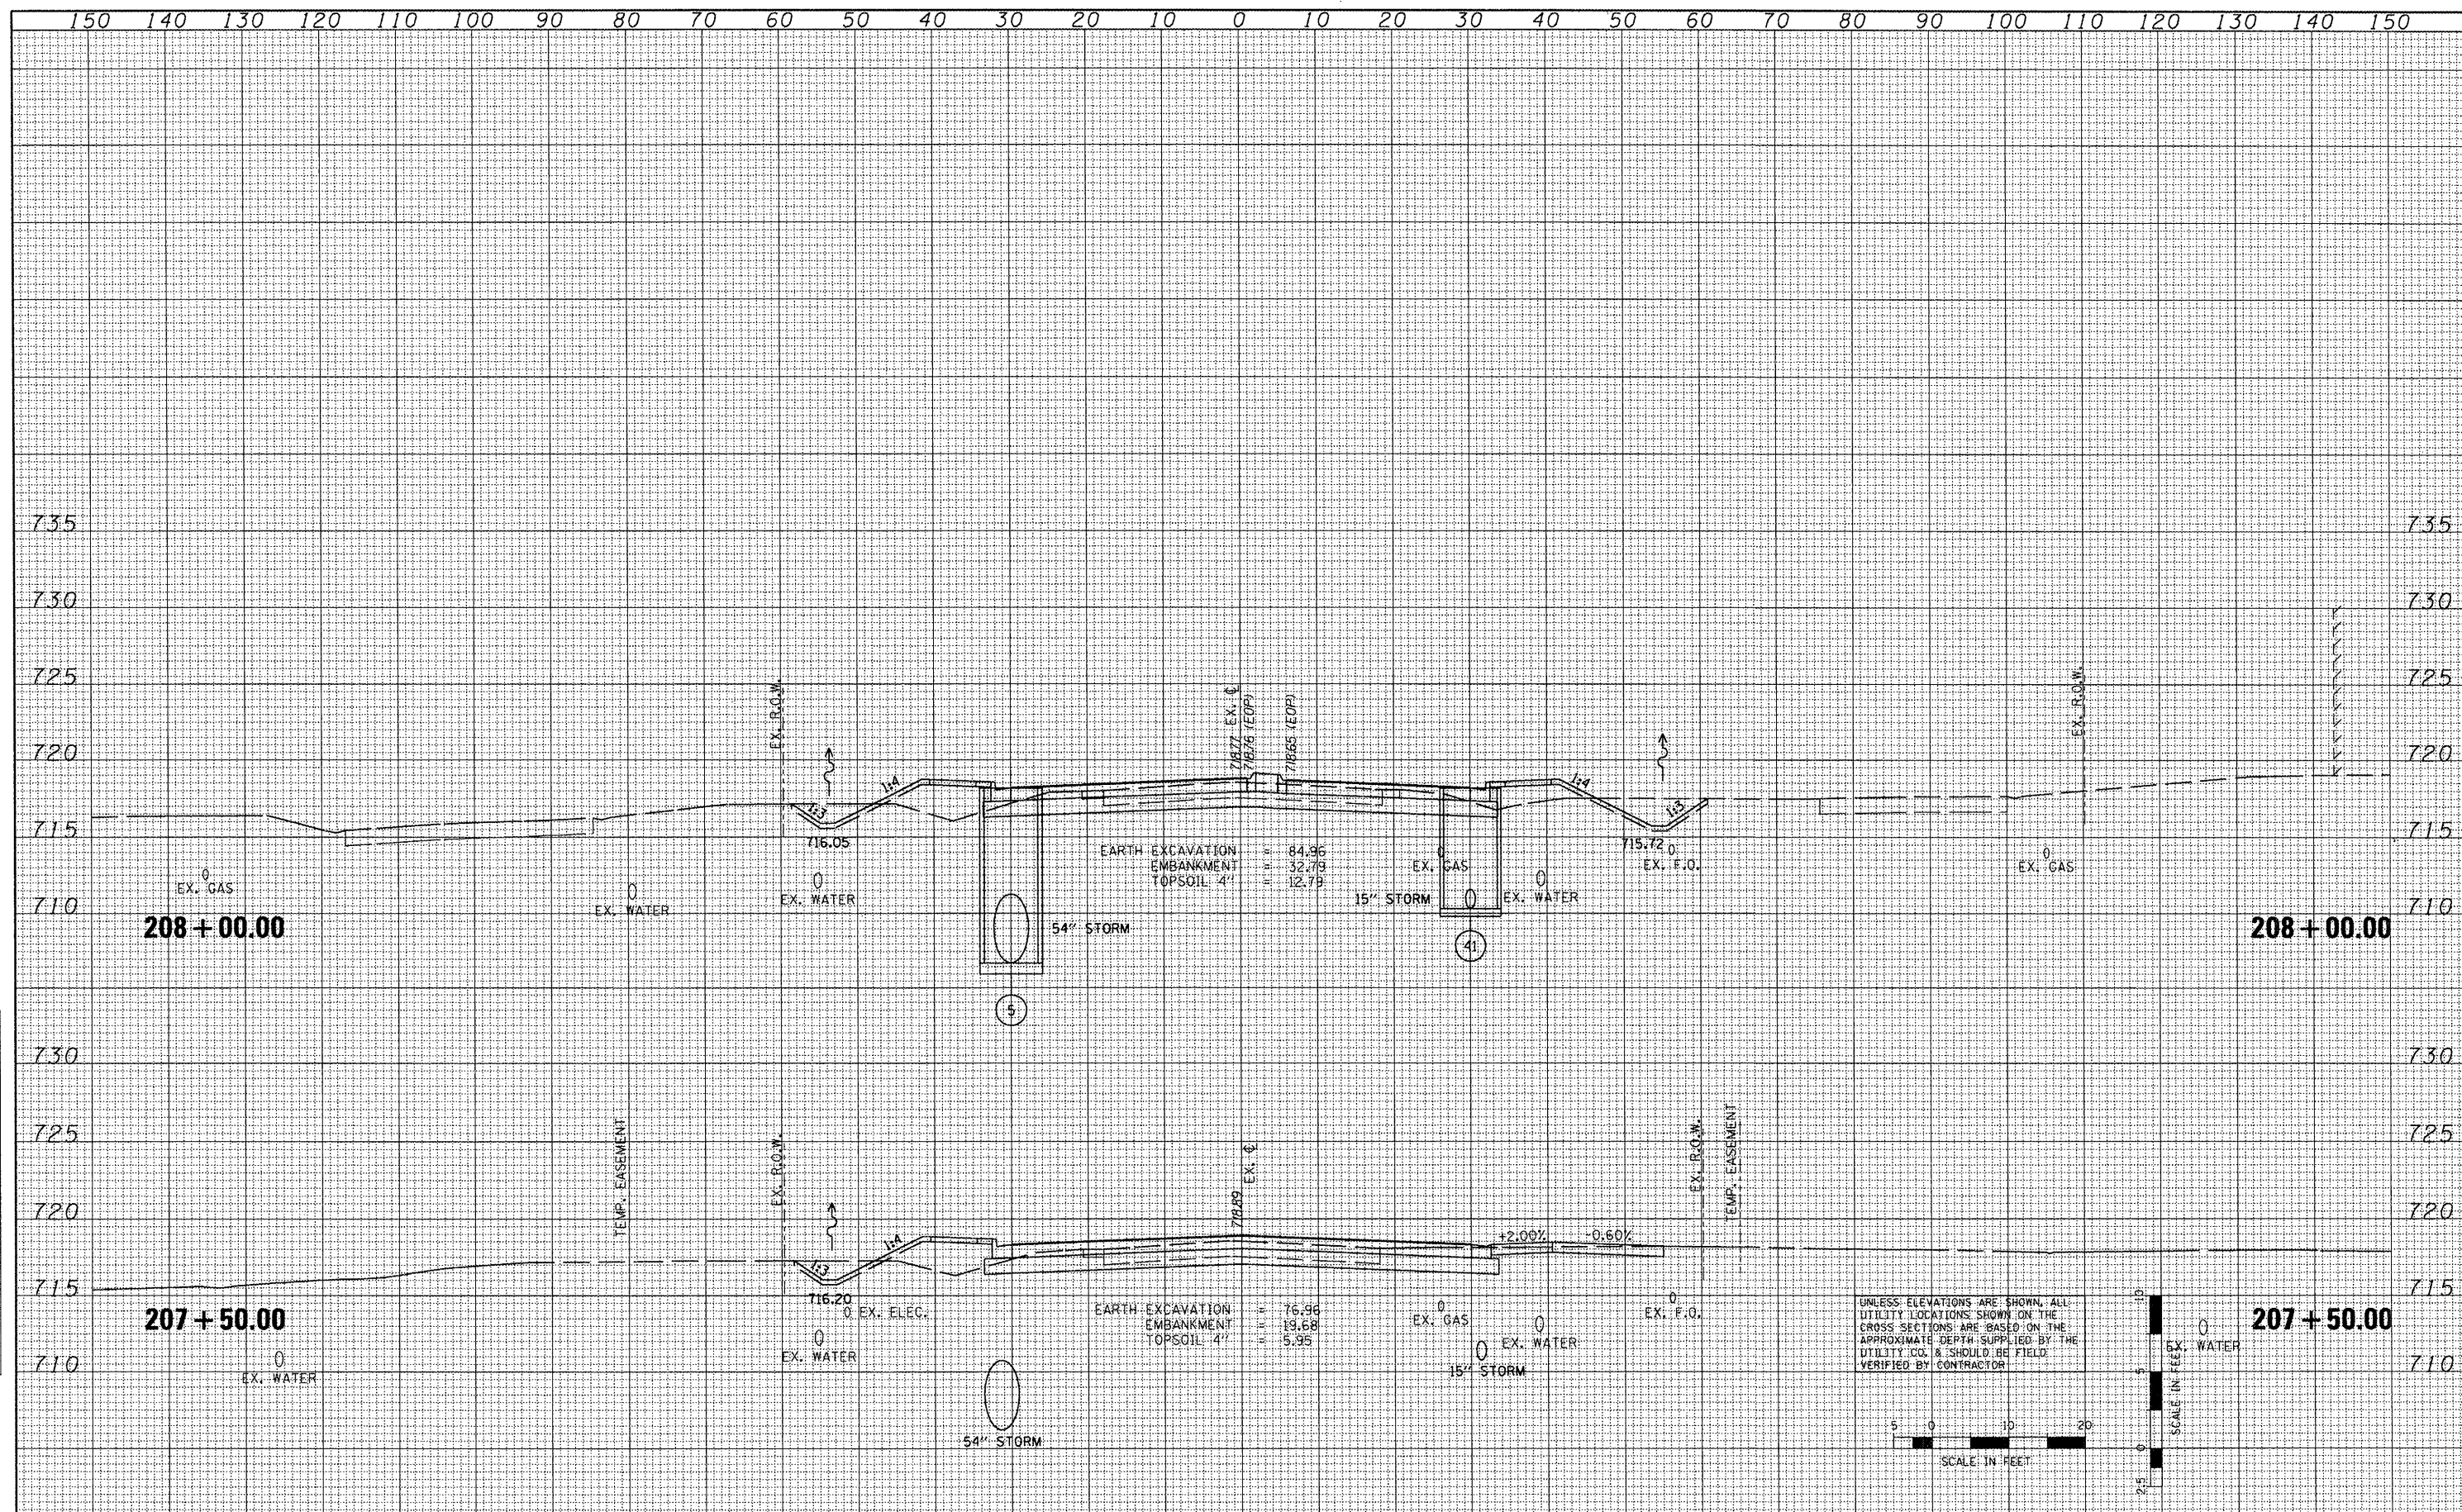

150 140 130 120 110 100 90 80 70 60 50 40 30 20 10 0 10 20 30 40 50 60 70 80 90 100 110 120 130 140 150 FILE NAME = USER NAME = I001 DESIGNED - REVISED - DRAWN - REVISED - PLOT SCALE = 20.7420' / IN. CHECKED - REVISED - PLOT DATE = 10/21/2011 DATE - 10-21-11 REVISED - STATE OF ILLINOIS DEPARTMENT OF TRANSPORTATION FAP 399 (IL RTE. 8) CROSS SECTIONS SCALE: SHEET NO. OF SHEETS STA. 207+50.00 TO STA. 208+00.00 F.A.P. RTE. SECTION COUNTY TOTAL SHEETS SHEET NO. 399 36 R-7 TAZEWELL 390 311 CONTRACT NO. 68370														
---	--	--	--	--	--	--	--	--	--	--	--	--	--	--


ORIGINAL SURVEY			
NOTE BOOK			
	SURVEYED		
	PLOTTED		
	TEMPLATE		
	AREAS		
	BY		DATE

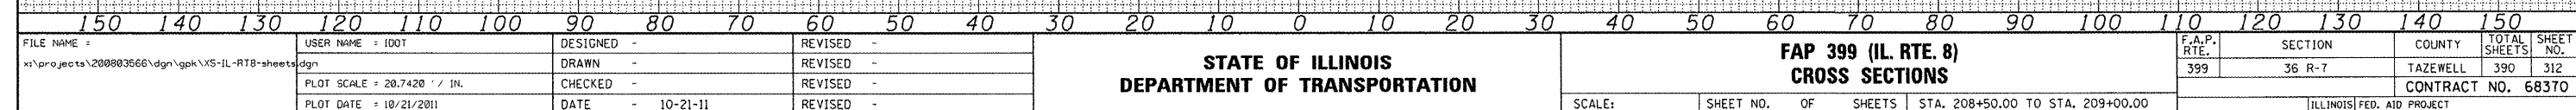

FILE NAME =	USER NAME = IDOT	DESIGNED -	REVISED -	STATE OF ILLINOIS DEPARTMENT OF TRANSPORTATION	FAP 399 (IL RTE. 8) CROSS SECTIONS	F.A.P. SECTION COUNTY TOTAL SHEETS RTE. NO. SHEET NO.				
x:\projects\200803566\dgn\gpk\XS-IL-R78-sheets.dgn	DRAWN -	REVISED -	399			36 R-7	TAEWELL	390	312	
PLOT SCALE = 20.7420' / IN.	CHECKED -	REVISED -	CONTRACT NO. 68370							
PLOT DATE = 10/21/2011	DATE = 10-21-11	REVISED -	ILLINOIS FED. AID PROJECT							
				SCALE:	SHEET NO. OF SHEETS	STA. 208+50.00 TO STA. 209+00.00				

FINAL	DATE
SURVEY	BY
PLOTTED	
NOTE BOOK	
AREAS CHECKED	
NO.	

ORIGINAL	DATE
SURVEY	BY
PLOTTED	
NOTE BOOK	
AREAS CHECKED	
NO.	

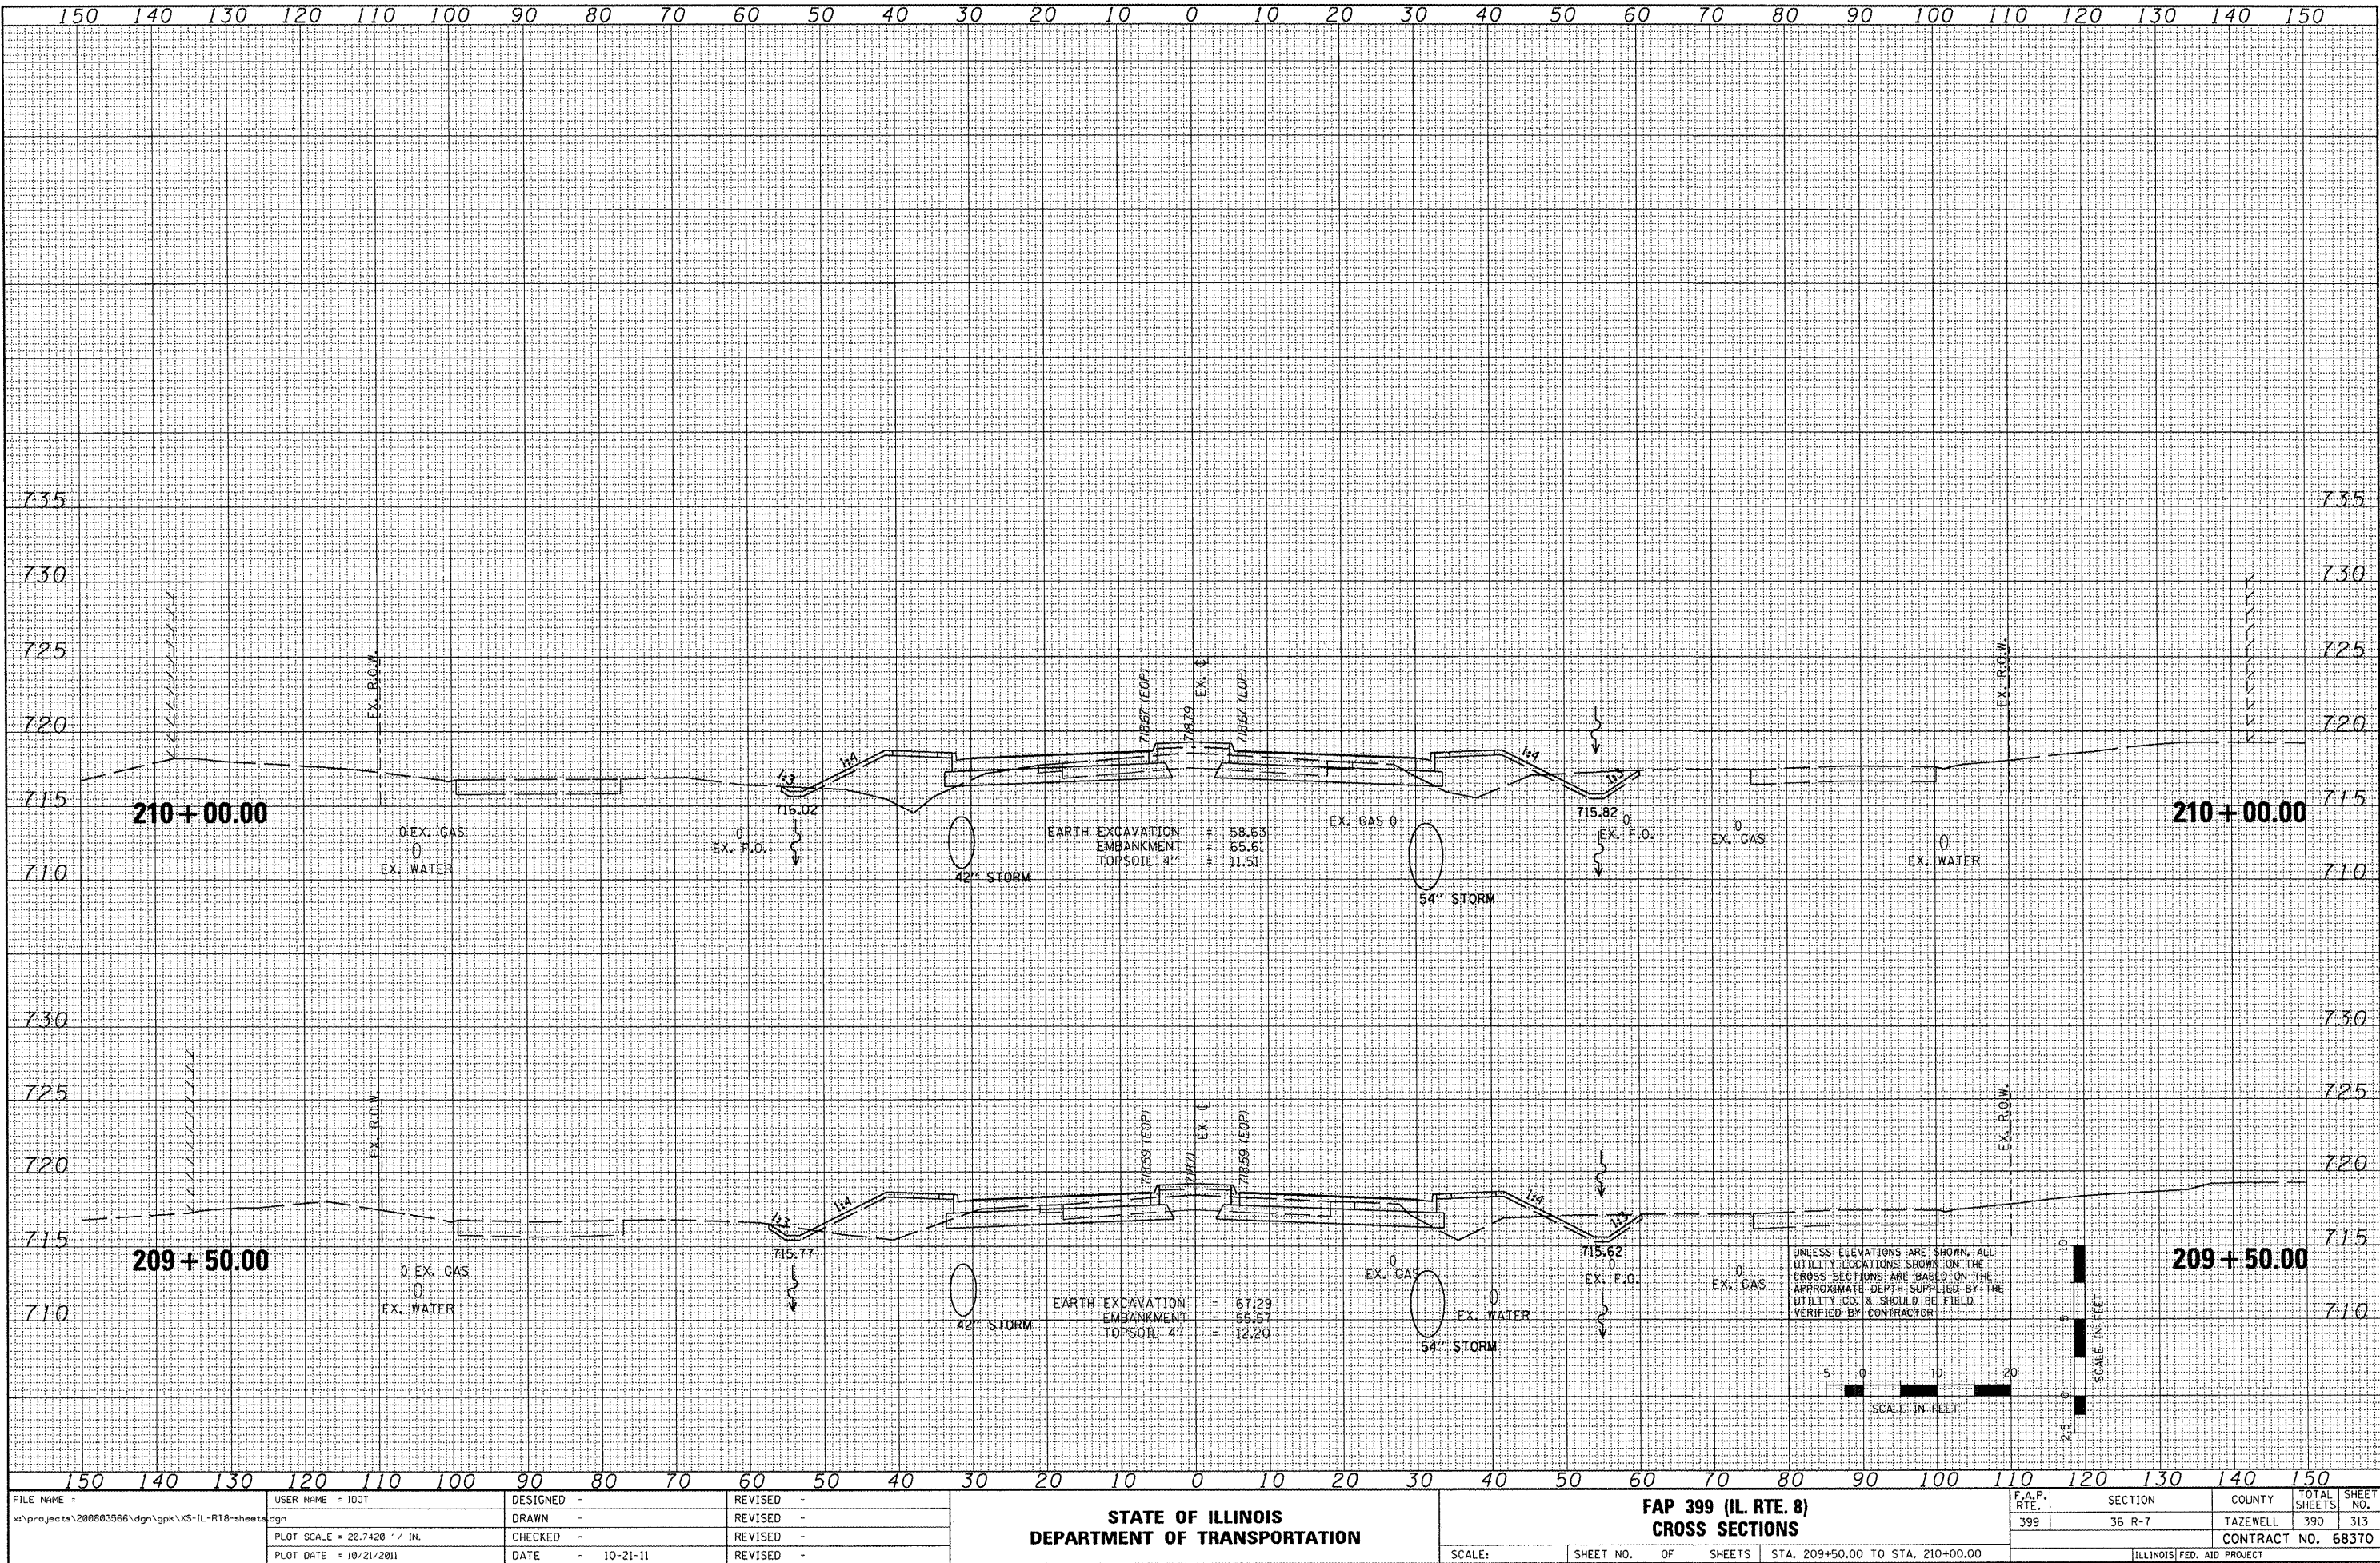

FILE NAME =	USER NAME = IDOT	DESIGNED -	REVISED -
x:\projects\200803566\dgn\gpk\X5-IL-R18-sheets.dgn		DRAWN -	REVISED -
PLOT SCALE = 28.7428" / IN.		CHECKED -	REVISED -
PLOT DATE = 10/21/2011		DATE = 10-21-11	REVISED -

STATE OF ILLINOIS
DEPARTMENT OF TRANSPORTATION


FAP 399 (IL RTE. 8)
CROSS SECTIONS

SCALE: SHEET NO. OF SHEETS STA. 209+50.00 TO STA. 210+00.00

F.A.P. RTE.	SECTION	COUNTY	TOTAL SHEETS	SHEET NO.
399	36 R-7	TAZEWELL	390	313
CONTRACT NO. 68370				
ILLINOIS FED. AID PROJECT				


FINAL SURVEY	DATE
NO.	
DESIGNED	
PLANNED	
NOTED	
AREAS	
CHECKED	

ORIGINAL SURVEY	DATE
NO.	
DESIGNED	
PLANNED	
NOTED	
AREAS	
CHECKED	

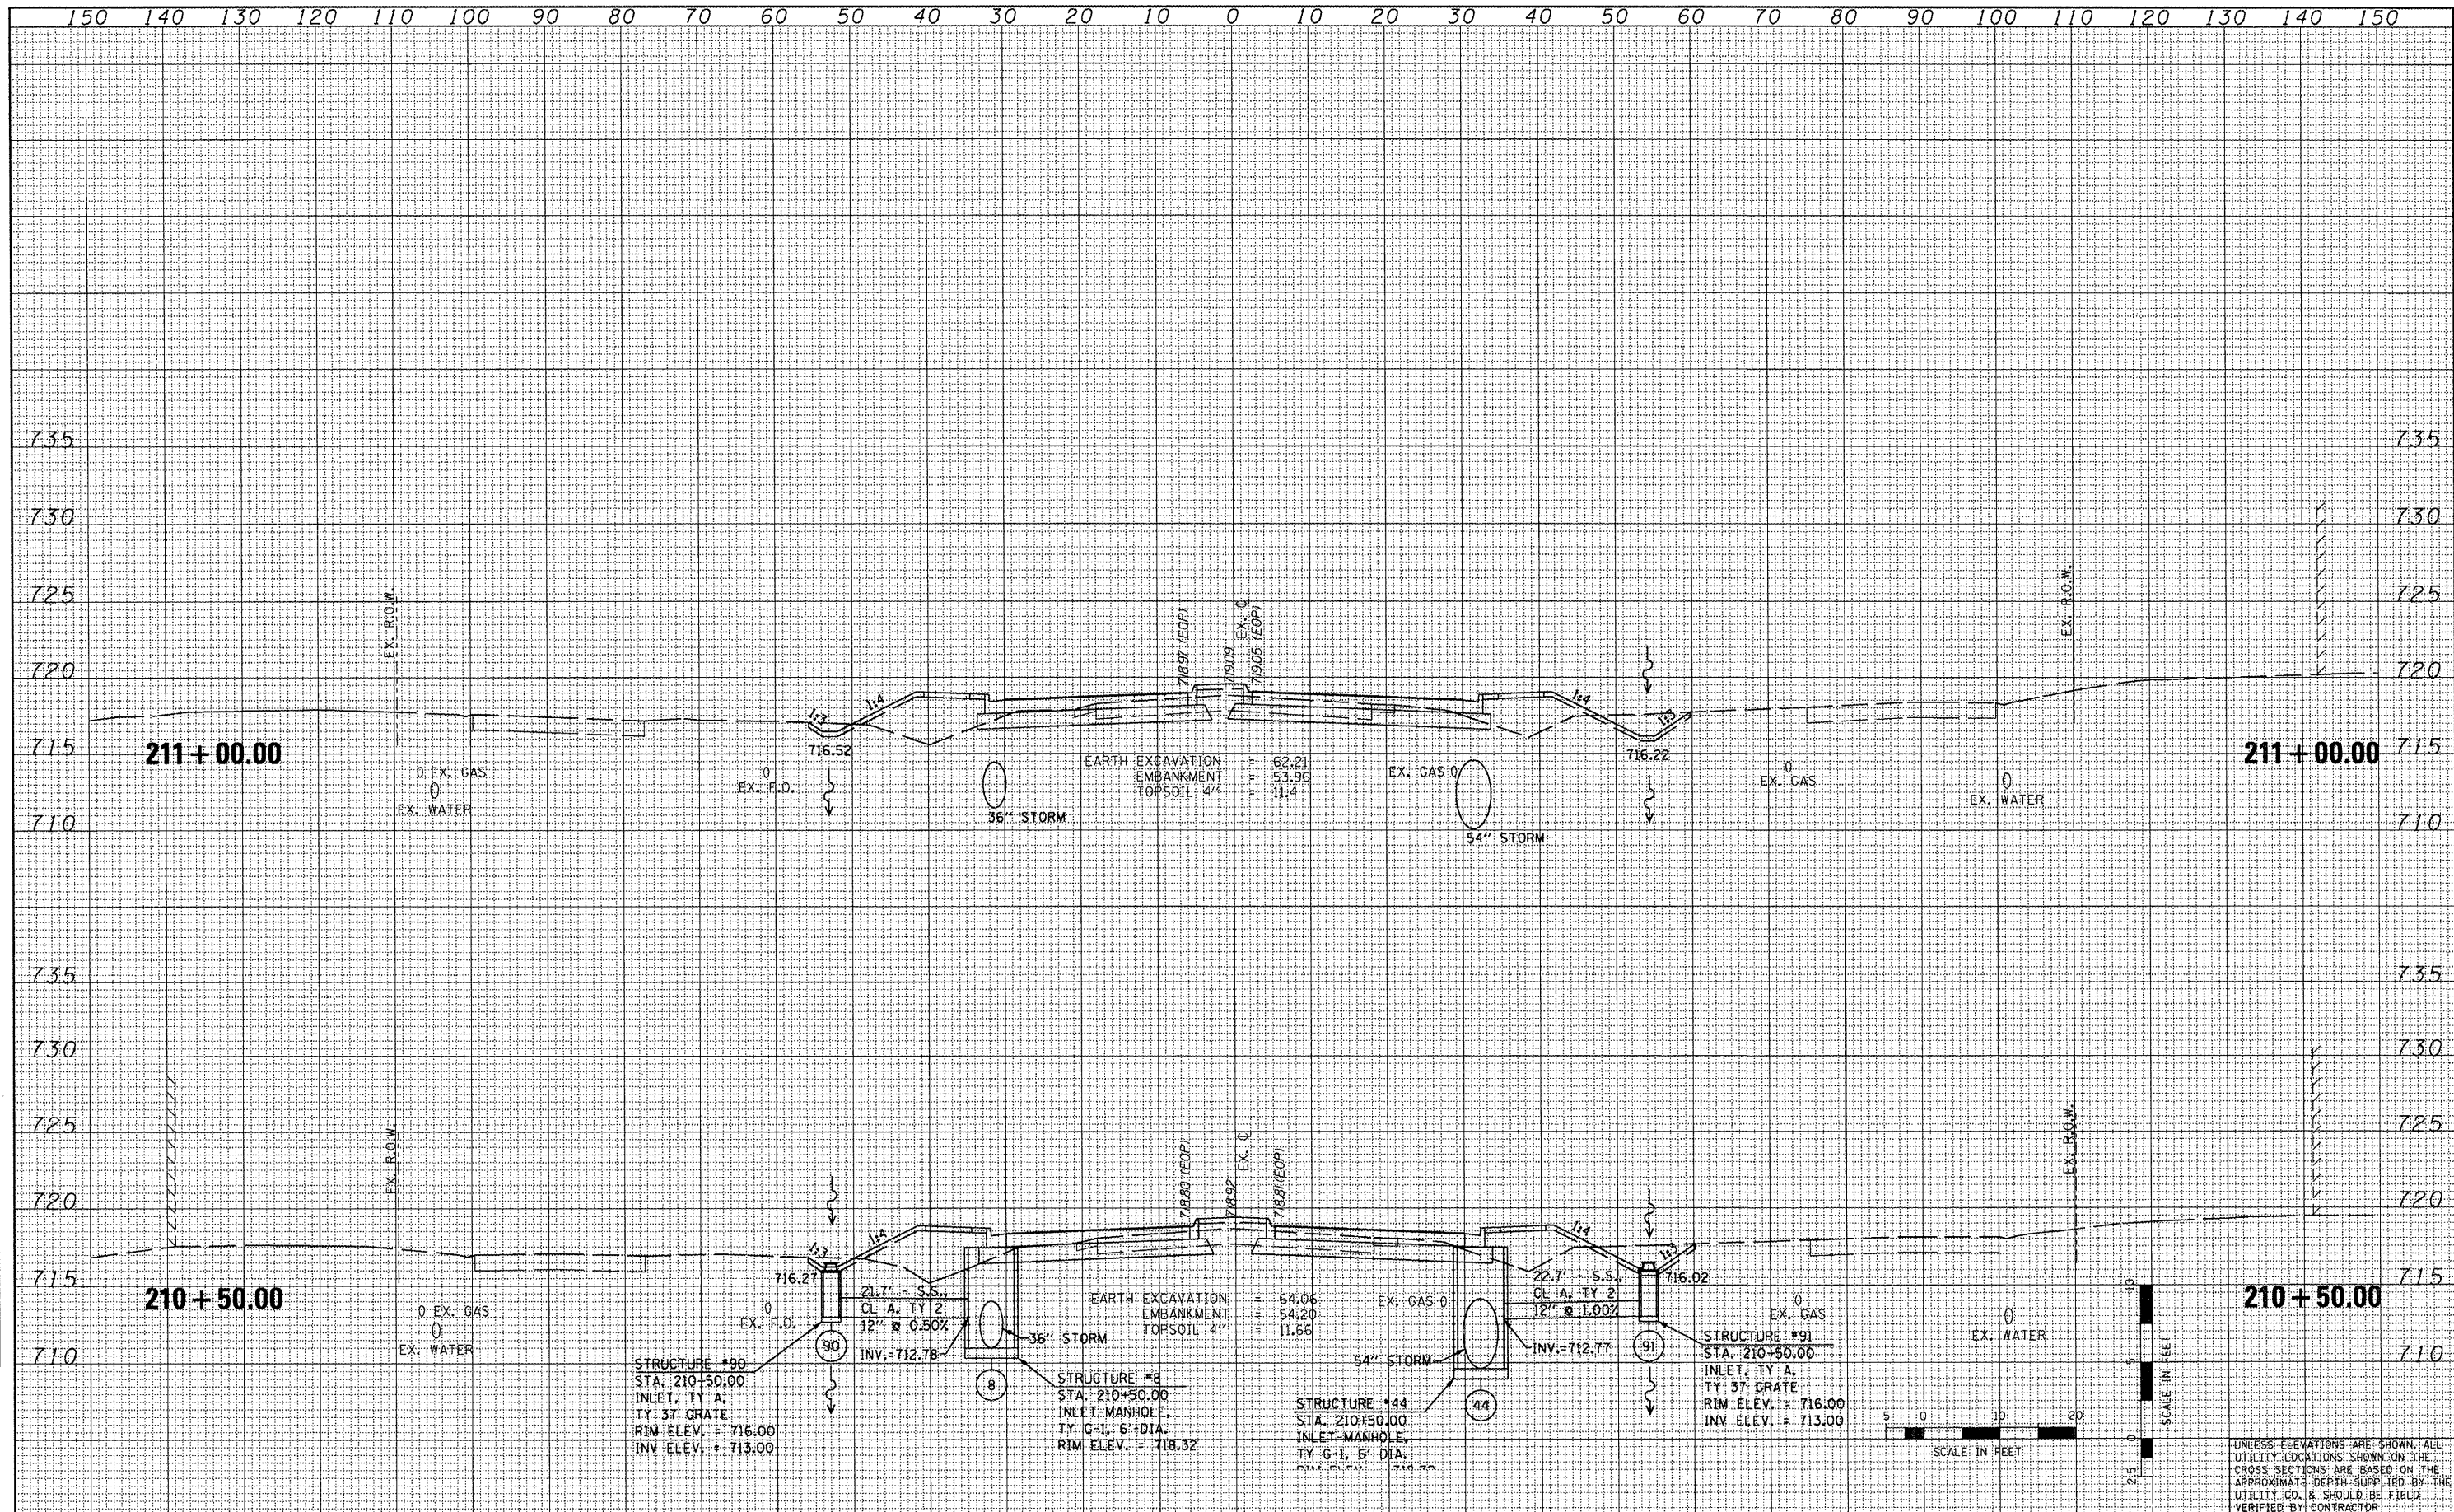

FILE NAME =	USER NAME =	DESIGNED -	REVISED -	STATE OF ILLINOIS DEPARTMENT OF TRANSPORTATION				FAP 399 (IL RTE. 8) CROSS SECTIONS				F.A.P. RTE.	SECTION	COUNTY	TOTAL SHEETS	SHEET NO.
x:\projects\200803566\dgn\gpk\X5-IL-RTE-sheets.dgn		DRAWN -	REVISED -									399	36 R-7	TAZEWELL	390	314
PLOT SCALE = 20.7420' / IN.		CHECKED -	REVISED -													
PLOT DATE = 10/21/2011		DATE = 10-21-11	REVISED -													
				SCALE: SHEET NO. OF SHEETS STA. 210+50.00 TO STA. 211+00.00				ILLINOIS FED. AID PROJECT				CONTRACT NO. 68370				


ORIGINAL SURVEY		BY	DATE
NOTE BOOK	SURVEYED		
	PLOTTED		
	TEMPLATE		
	AREAS		
NO.	AREAS CHECKED		

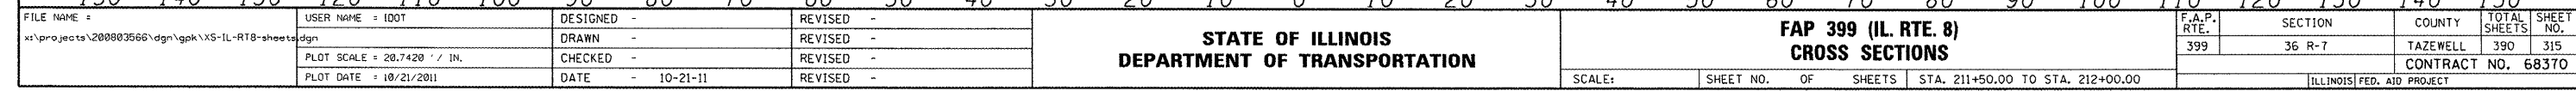

FILE NAME =	USER NAME = IDOT	DESIGNED -	REVISED -													FAP 399 (IL RTE. 8)												ALP. RTE.	SECTION	COUNTY	TOTAL SHEETS	SHEET NO.																			
x:\projects\200803566\dgn\gpk\XS-IL-Rt8-sheets.dgn		DRAWN -	REVISED -													STATE OF ILLINOIS DEPARTMENT OF TRANSPORTATION												399	36 R-7	TAZEVELL	390	315																			
	PLOT SCALE = 28.7428' / IN.	CHECKED -	REVISED -	
	PLOT DATE = 10/21/2011	DATE - 10-21-11	REVISED -																									SCALE:	SHEET NO.	OF	SHEETS	STA. 211+50.00 TO STA. 212+00.00	[ILLINOIS] FED. AID PROJECT																		
																																				CONTRACT NO. 6B370															


DATE	BY	DESIGNED	CHECKED	DATE	BY
NO.	NO.	NO.	NO.	NO.	NO.

DATE	BY	DESIGNED	CHECKED	DATE	BY
NO.	NO.	NO.	NO.	NO.	NO.

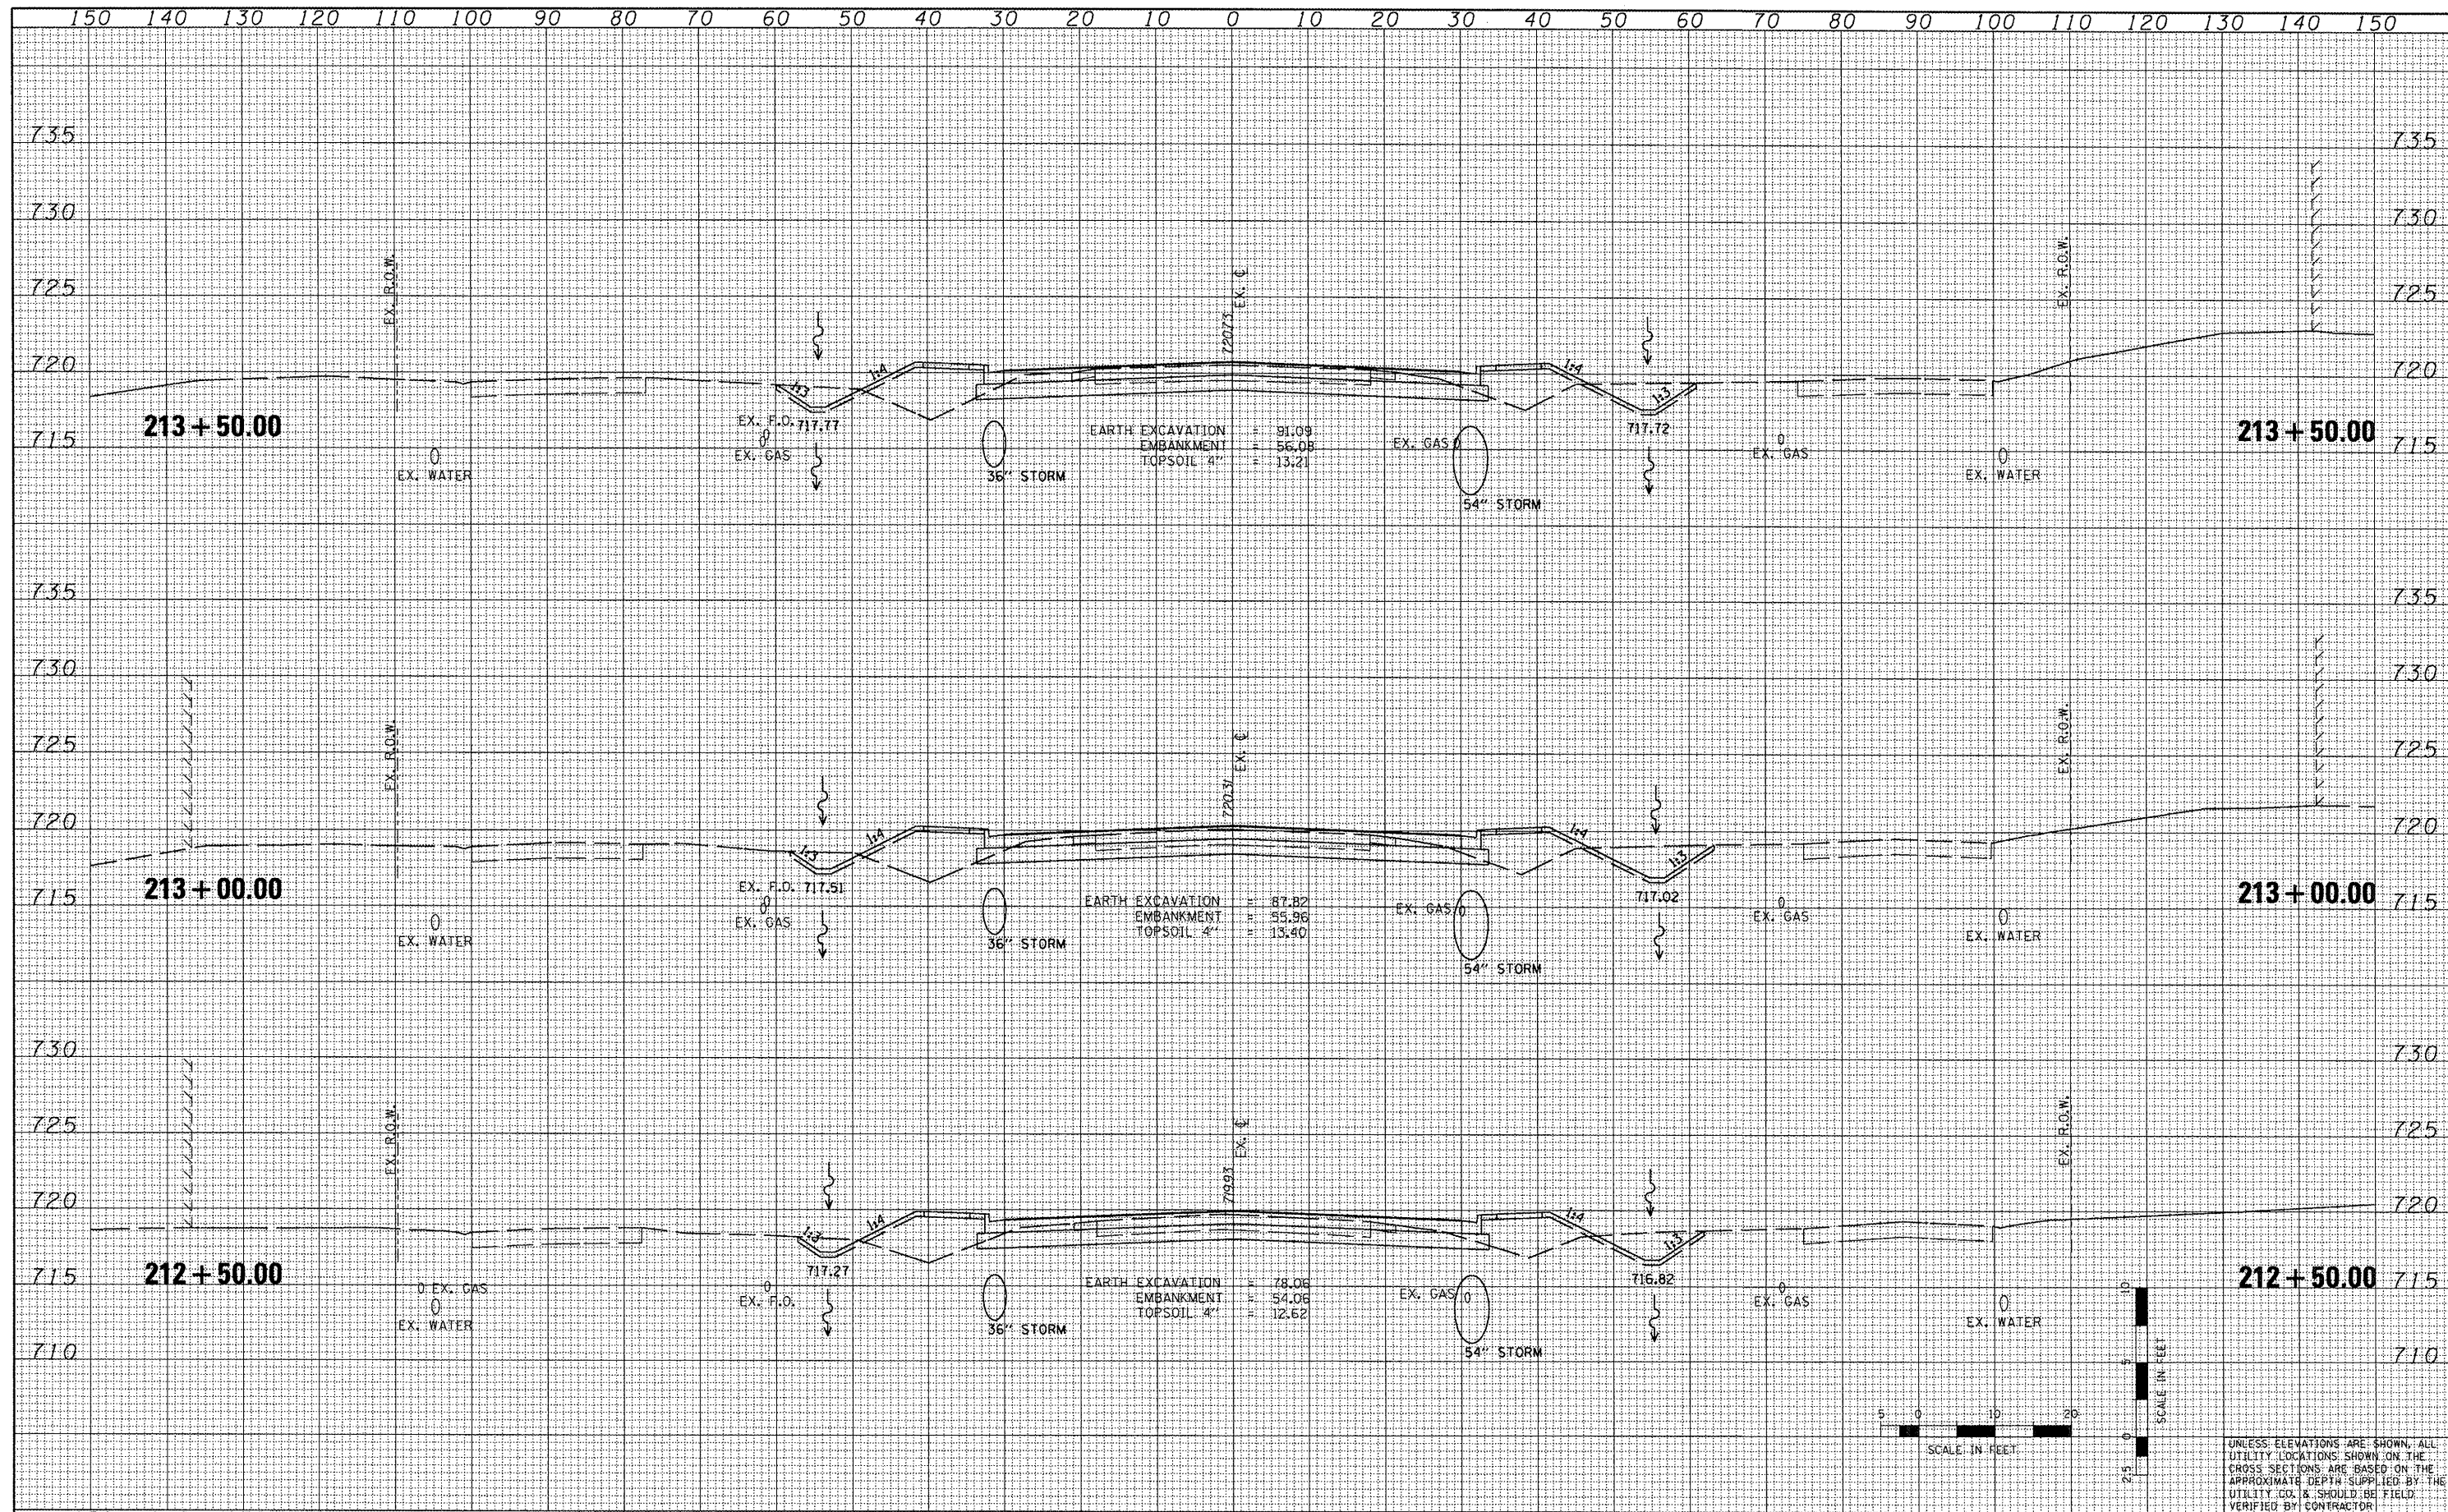


FILE NAME =	USER NAME =	DESIGNED -	REVISED -	STATE OF ILLINOIS	FAP 399 (IL RTE. 8)	F.A.P. RTE. 399	SECTION 36 R-7	COUNTY TAZEWELL	TOTAL SHEETS 390	SHEET NO. 316
x:\projects\200803566\dgn\gpk\XS-IL-RTE8-sheets.dgn	100T	DRAWN -	REVISED -	DEPARTMENT OF TRANSPORTATION	CROSS SECTIONS	399	36 R-7	TAZEWELL	390	316
PLOT SCALE = 20.7420' / IN.	PLOT DATE = 10/21/2011	CHECKED -	REVISED -	DATE - 10-21-11	REVISD -	SCALE:	SHEET NO. OF SHEETS	STA. 212+50.00 TO STA. 213+50.00	CONTRACT NO. 68370	ILLINOIS FED. AID PROJECT

ORIGINAL SURVEY			
NOTE BOOK	SURVEYED	BY	DATE
	PLOTTED		
	TEMPLATE		
	AREAS		

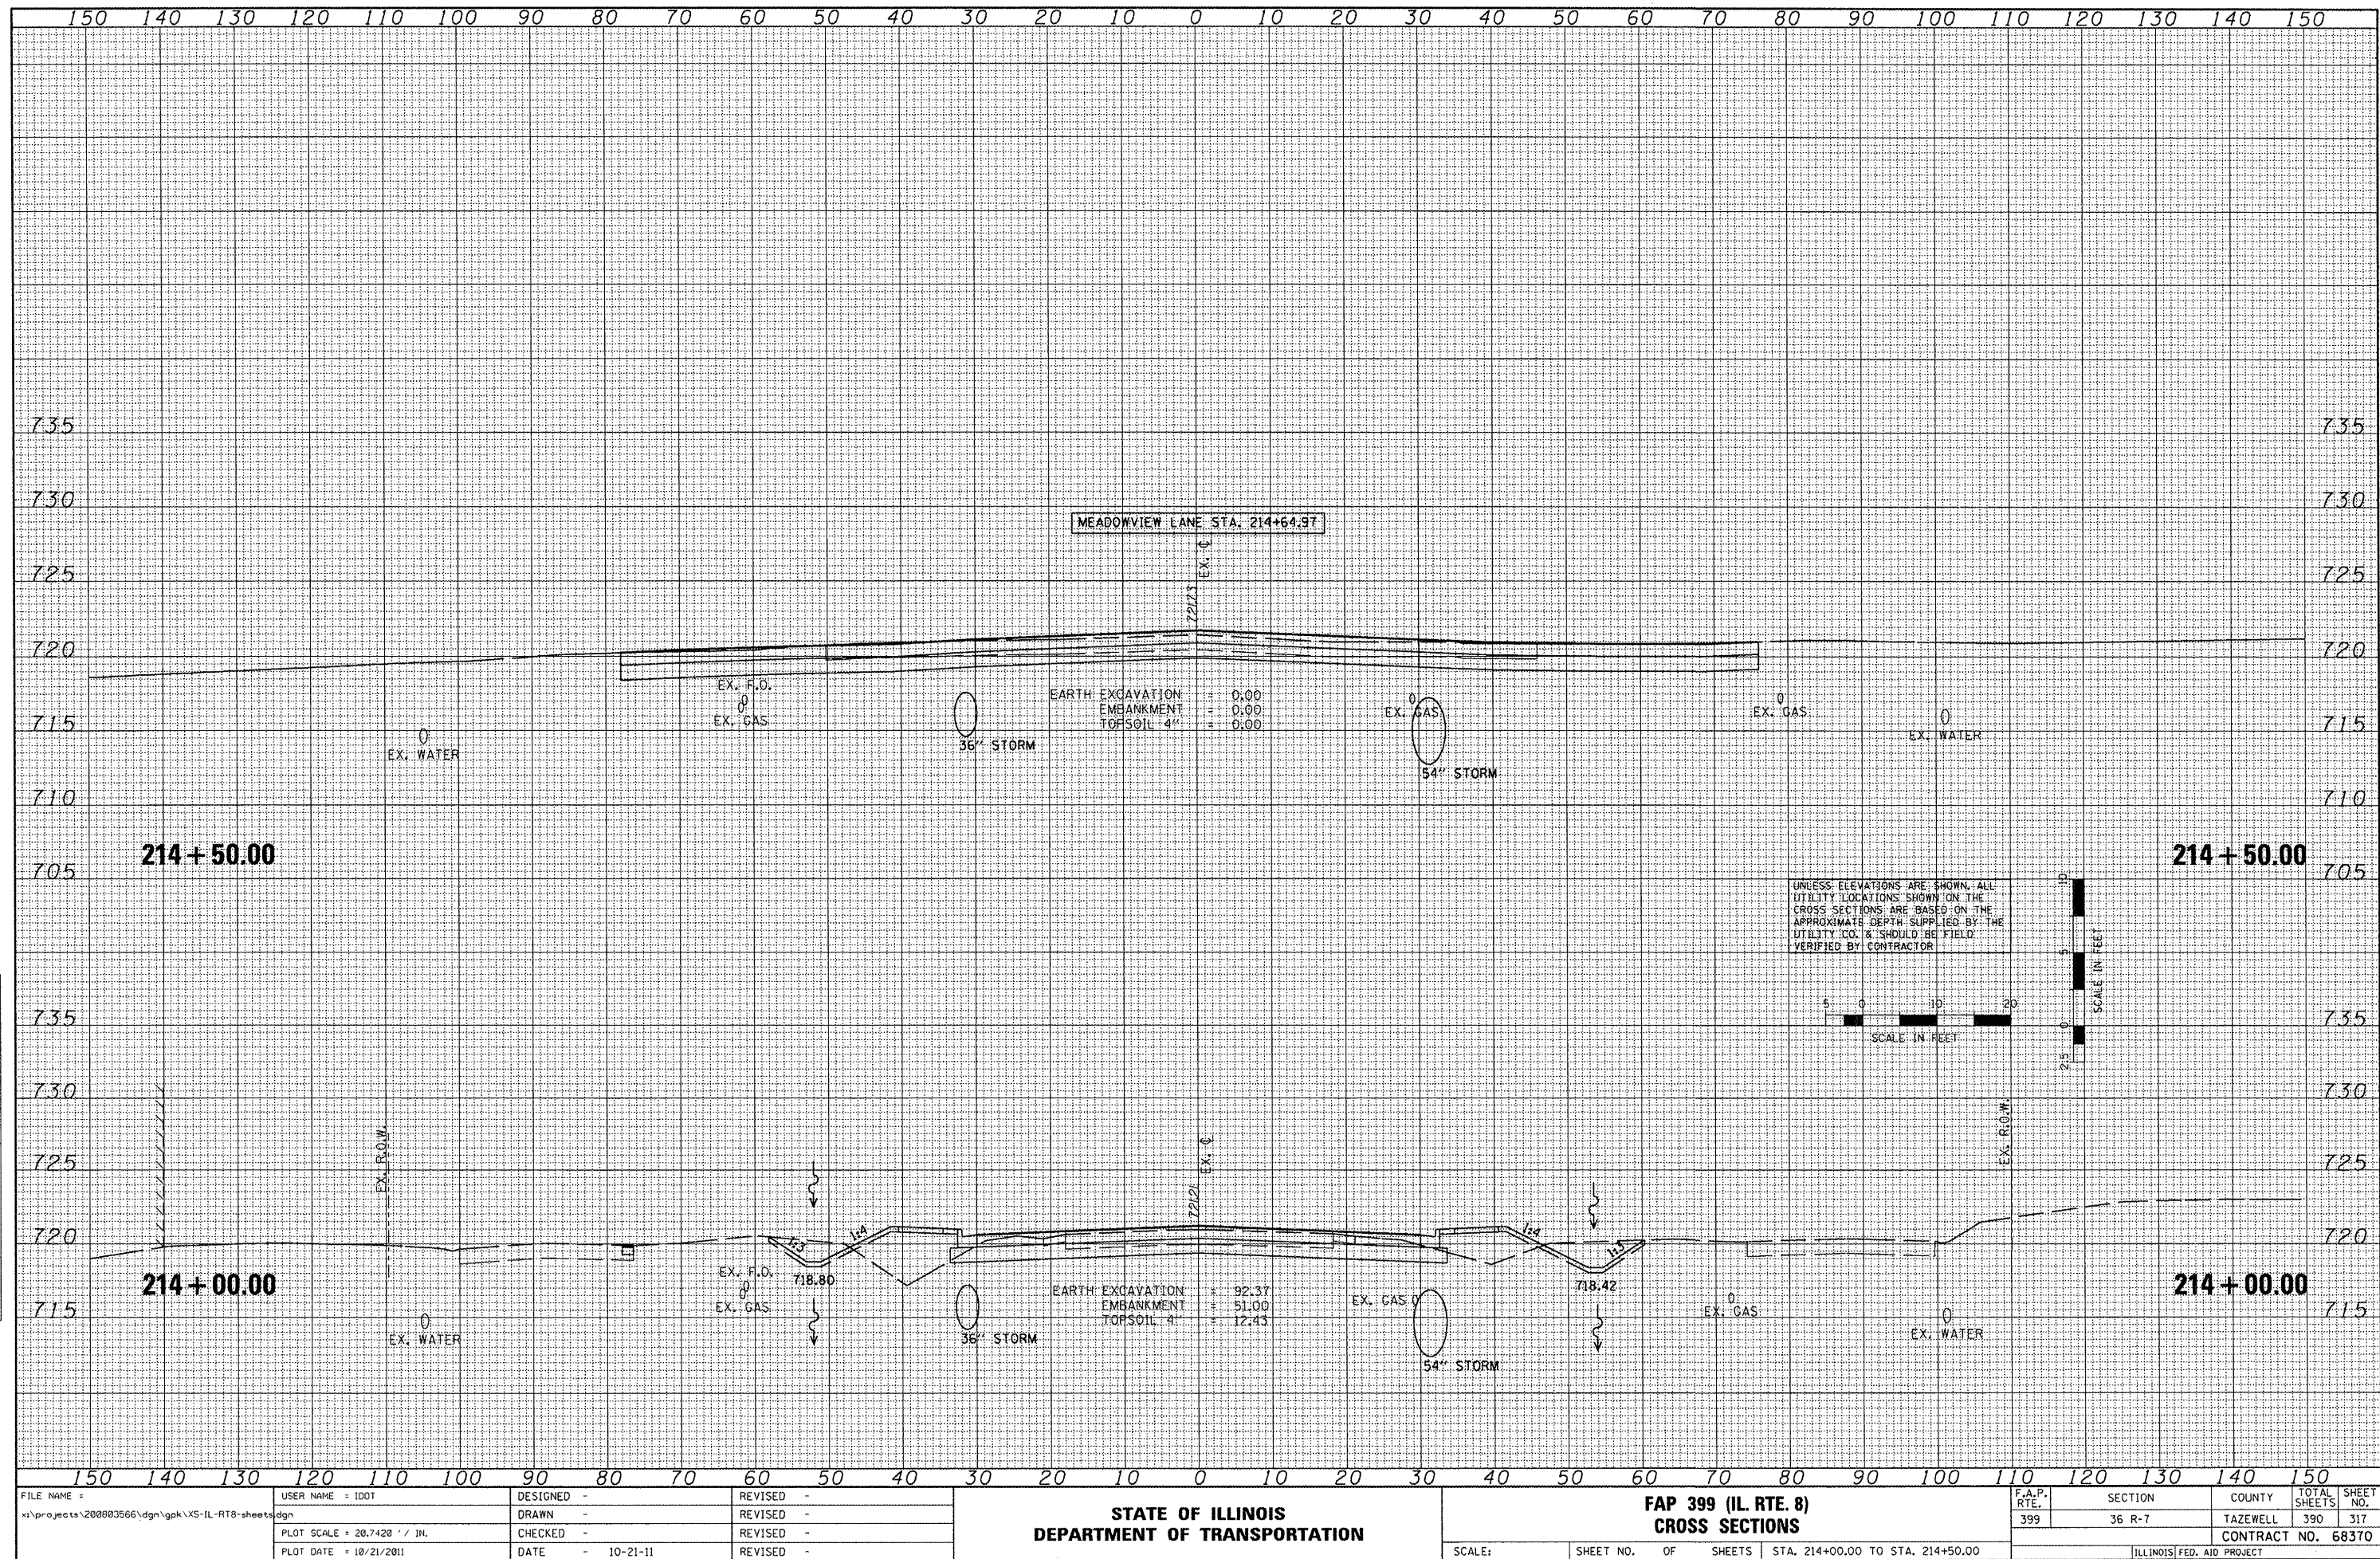


DATE	BY	FINAL SURVEY	SURVEYED	PLOTTED	TEMPLATE	NO.

DATE	BY	ORIGINAL SURVEY	SURVEYED	PLOTTED	TEMPLATE	NO.

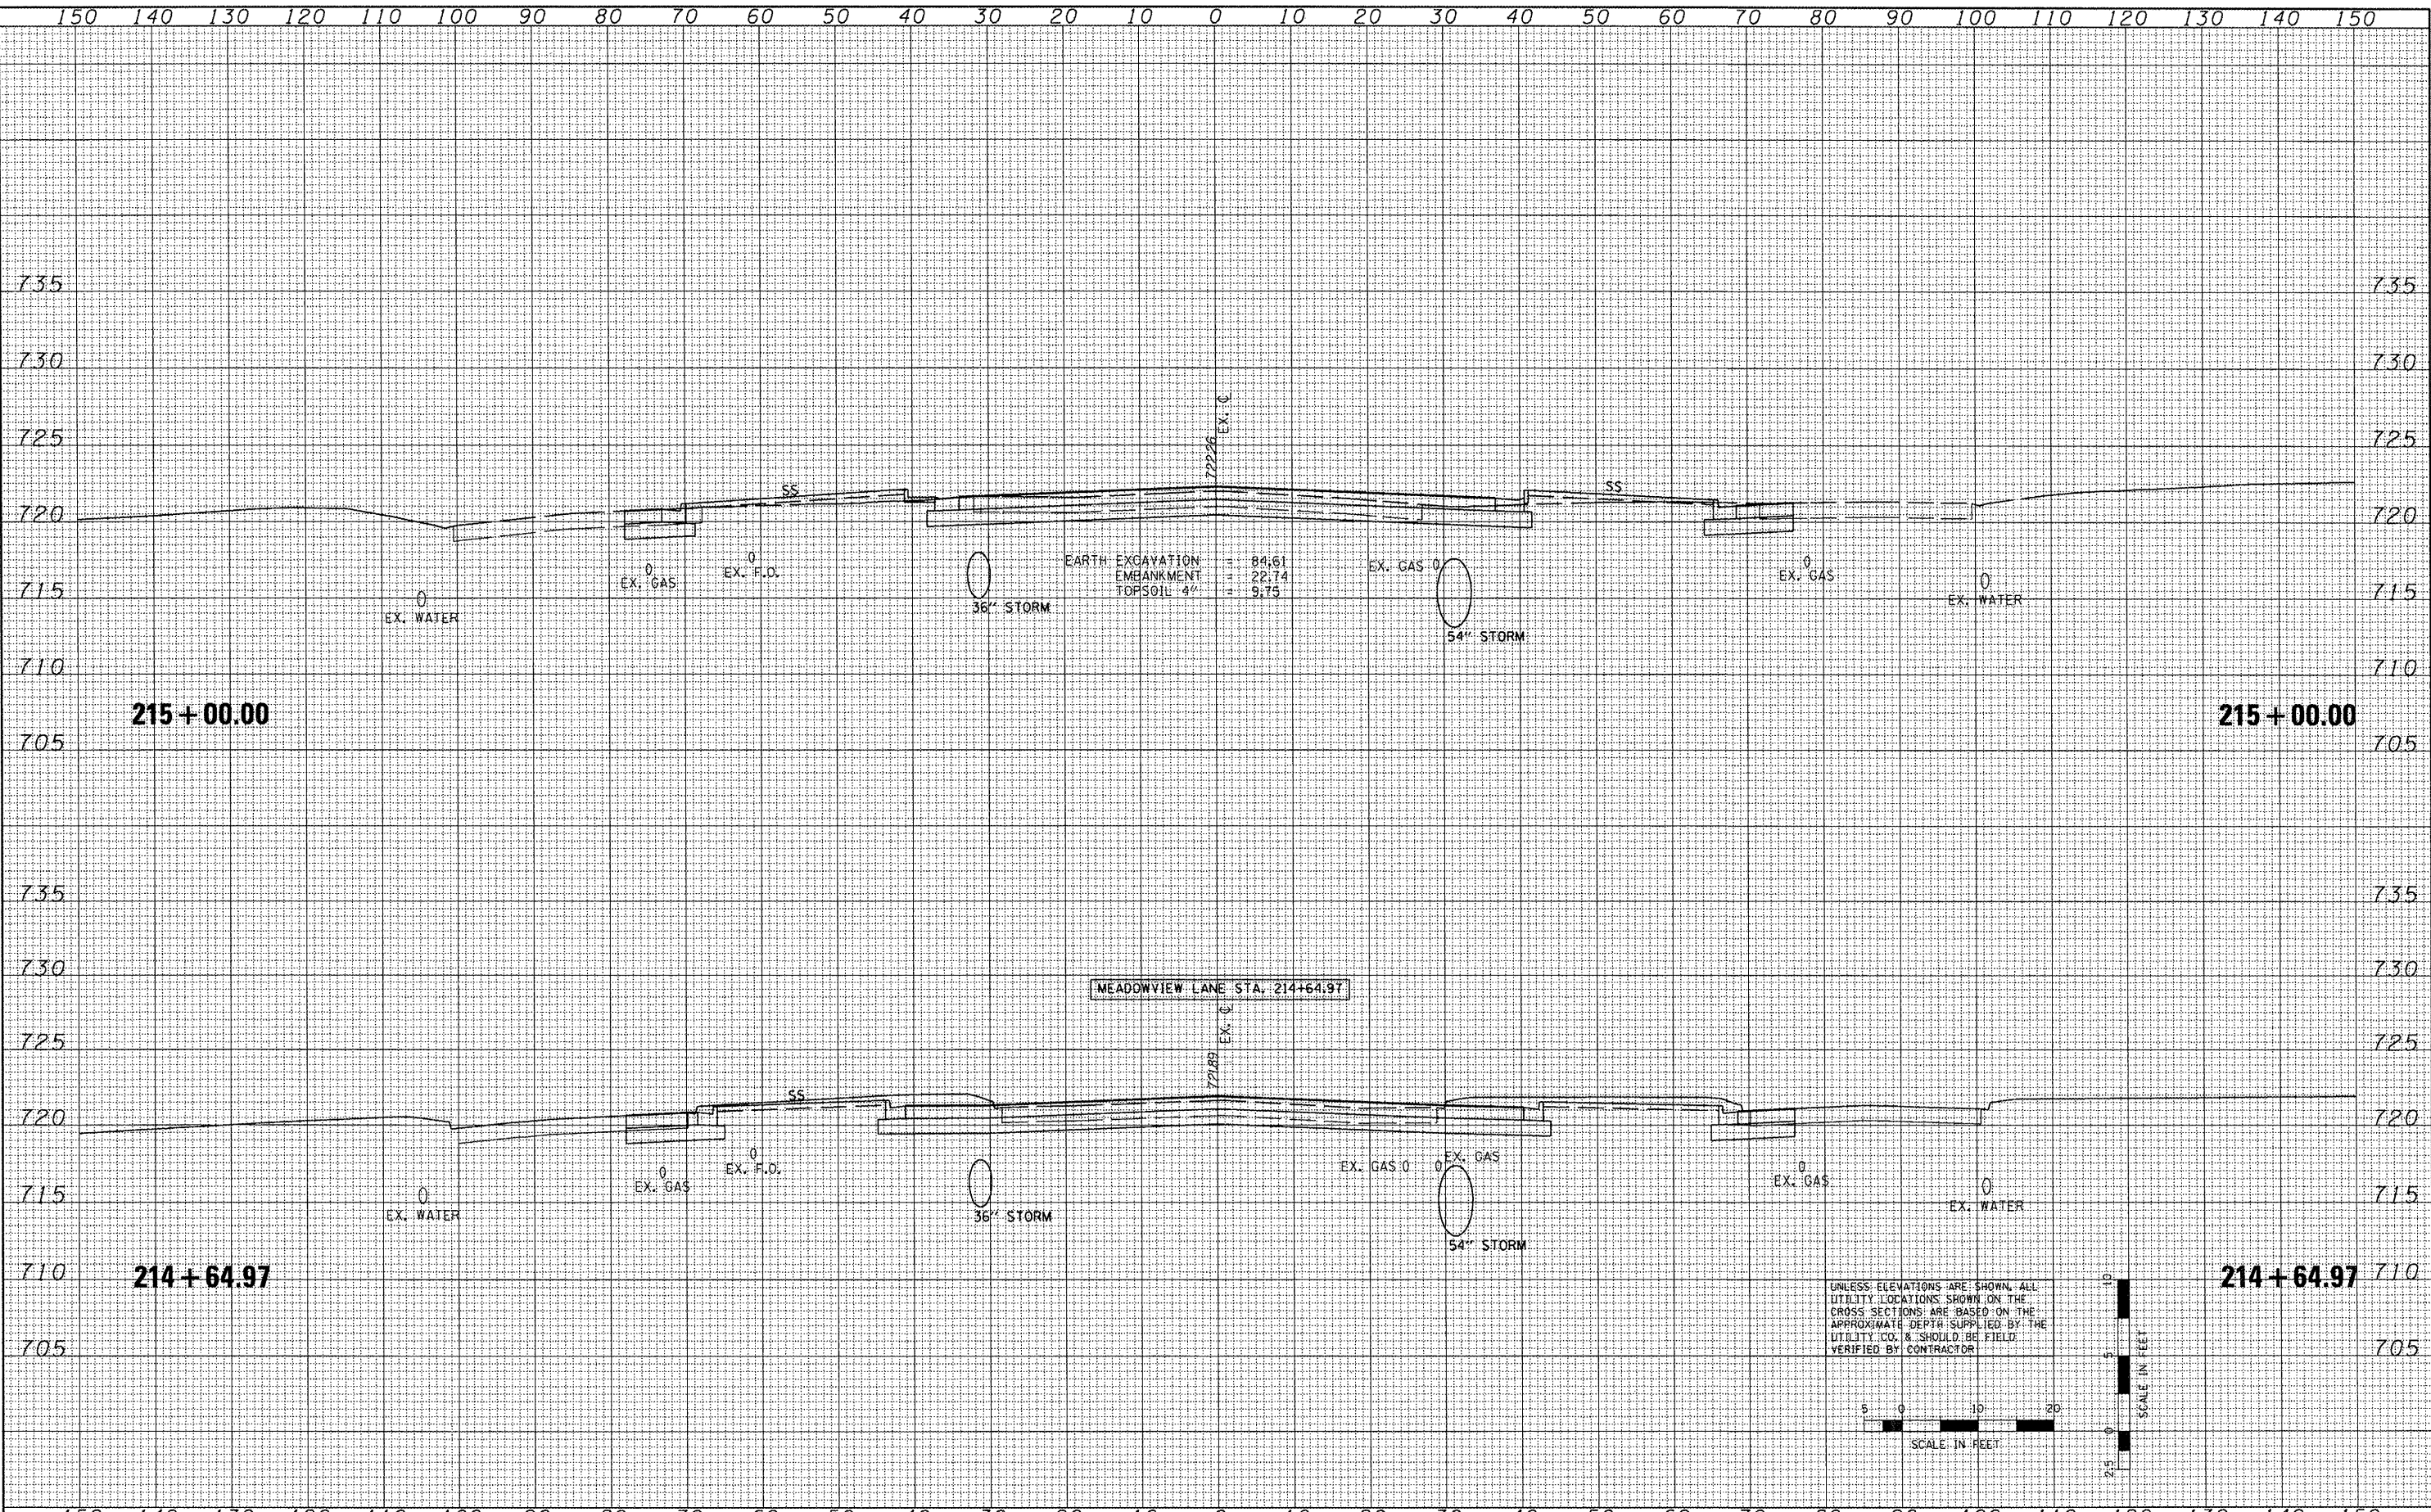

FILE NAME =	USER NAME =	DESIGNED -	REVISED -	STATE OF ILLINOIS DEPARTMENT OF TRANSPORTATION		FAP 399 (IL RTE. 8) CROSS SECTIONS		F.A.P. RTE. 399	SECTION 36 R-7	COUNTY TAZEWELL	TOTAL SHEETS 390	SHEET NO. 318
x:\projects\200803566\dgn\gpk\X5-IL-RT8-sheets.dgn		DRAWN -	REVISED -									
PLOT SCALE = 20.7420' / IN.		CHECKED -	REVISED -									
PLOT DATE = 10/21/2011		DATE - 10-21-11	REVISED -									
						SCALE: SHEET NO. OF SHEETS STA. 214+64.97 TO STA. 215+00.00		ILLINOIS FED. AID PROJECT				


ORIGINAL SURVEY	SURVEYED _____ PLOTTED _____ TEMPLATE _____ AREAS _____	BY _____	DATE _____
----------------------------	--	----------	------------

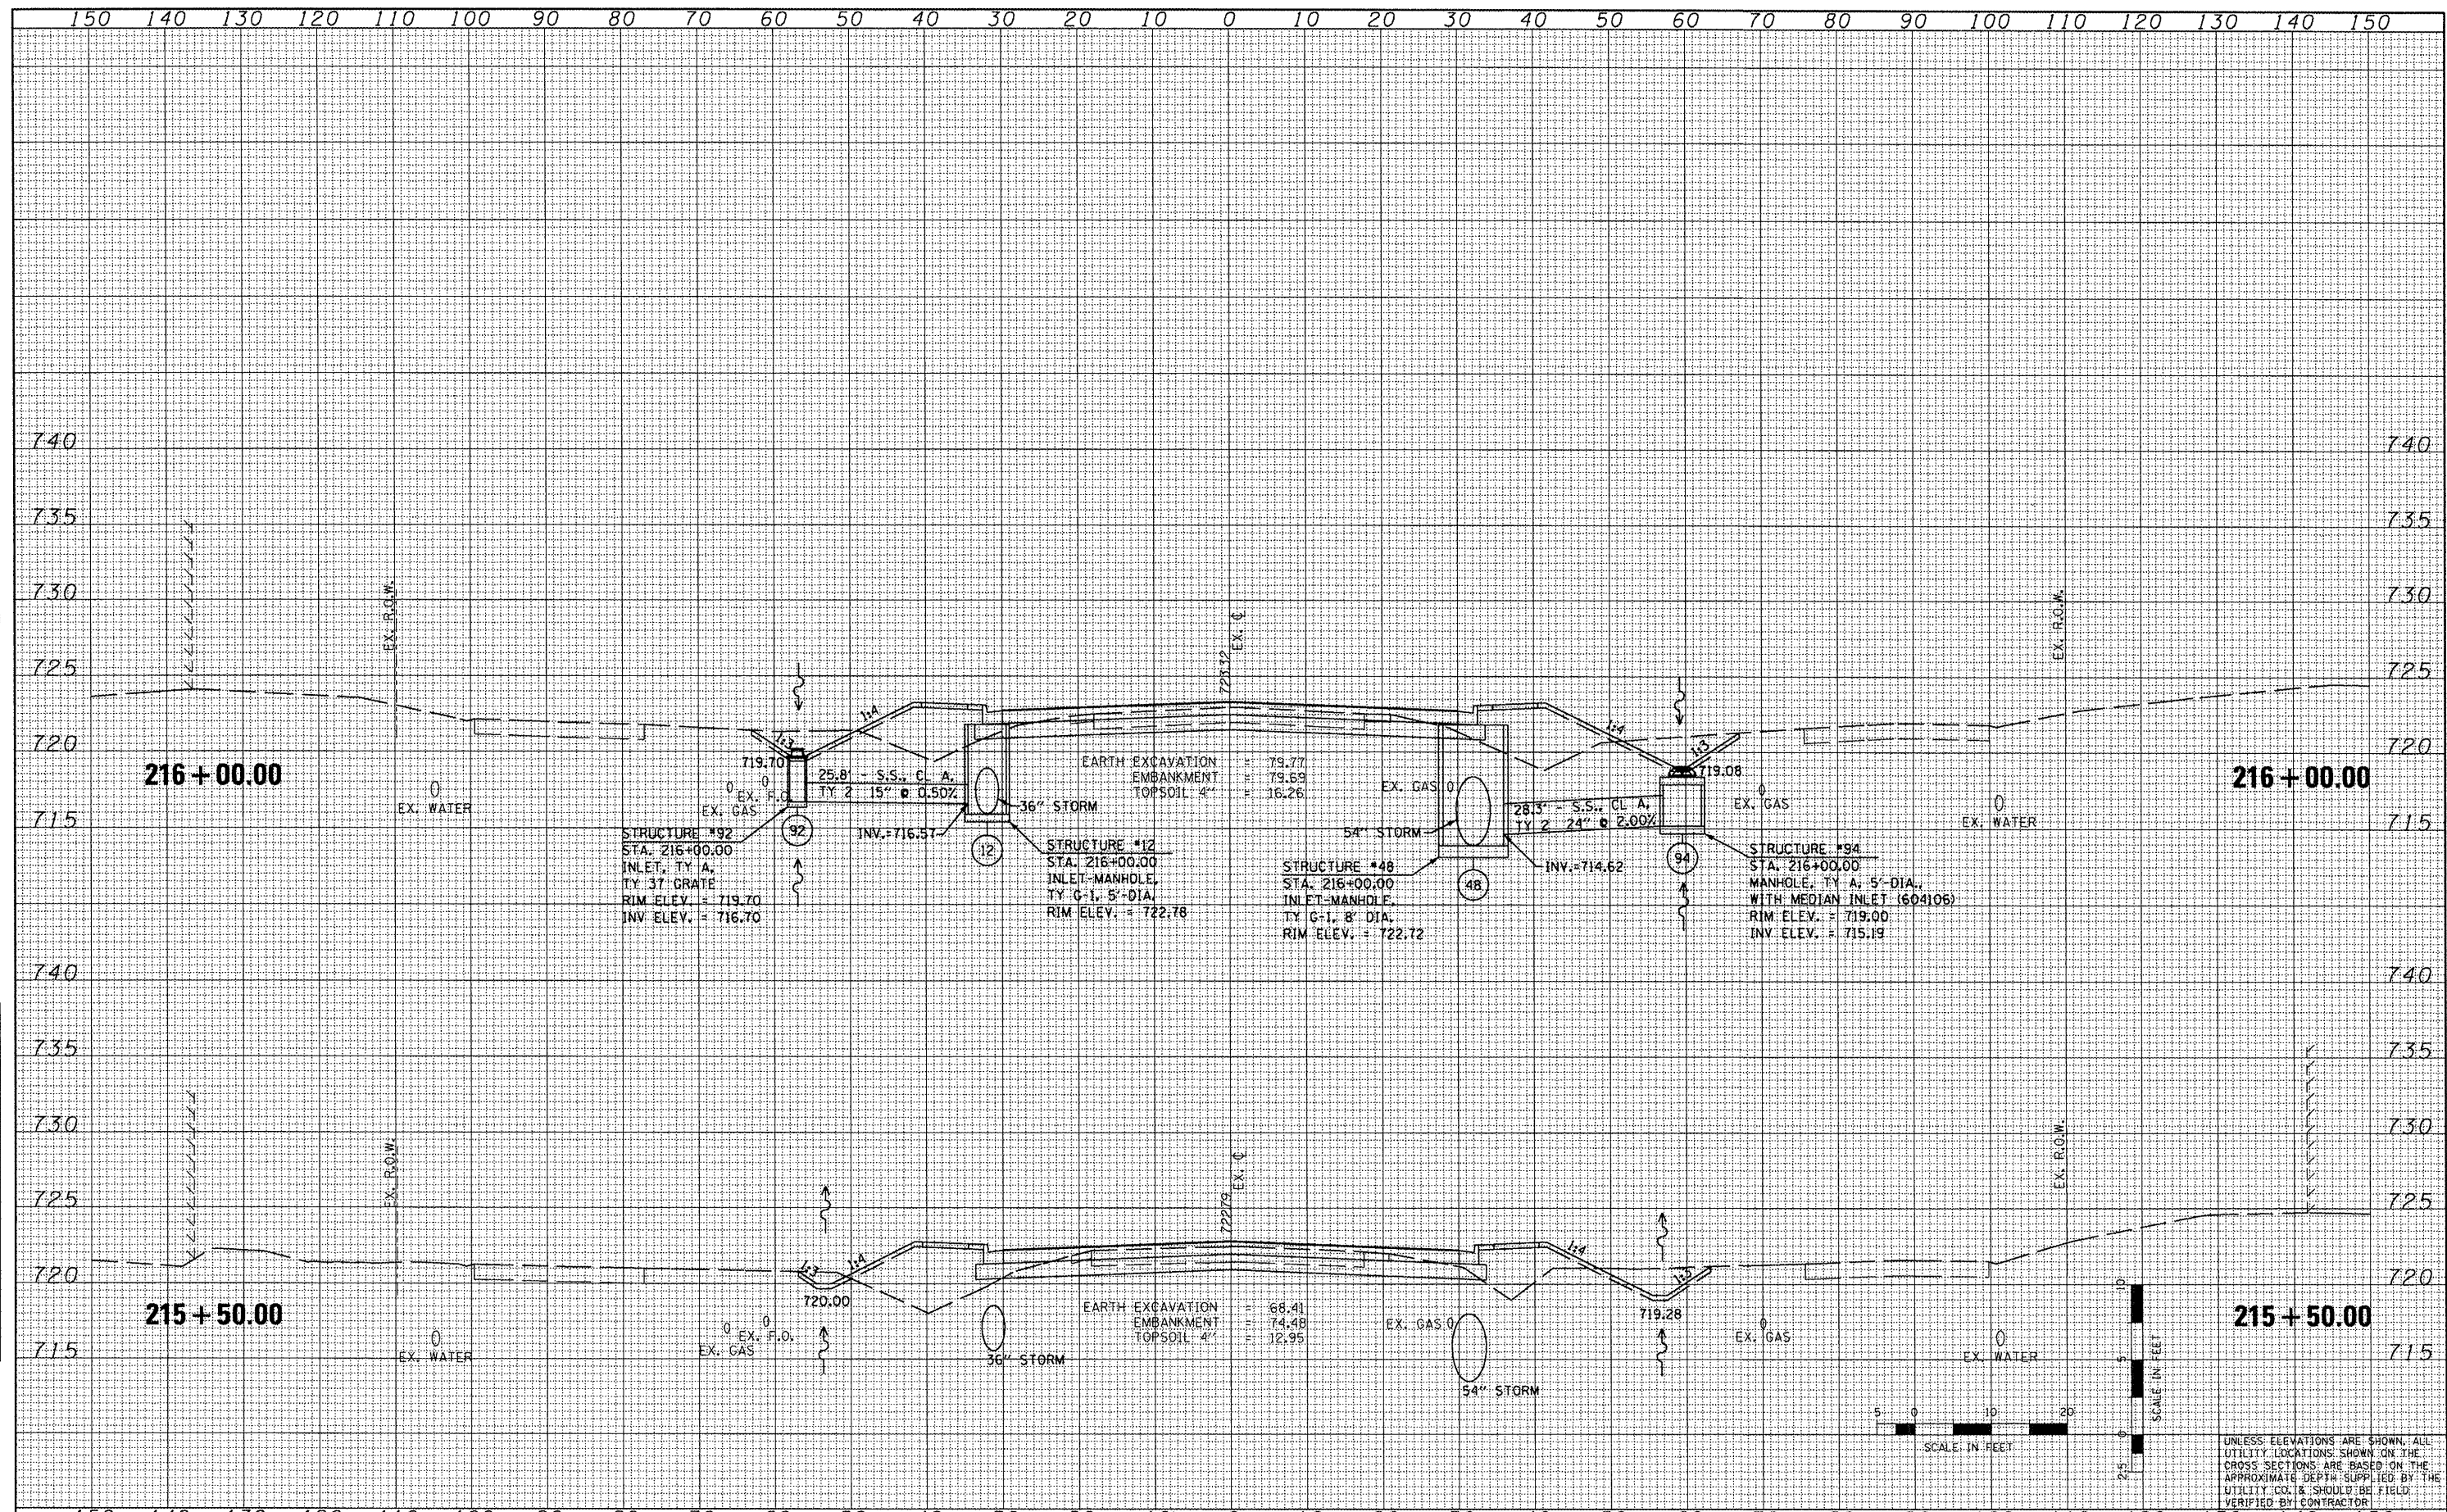

150	140	130	120	110	100	90	80	70	60	50	40	30	20	10	0	10	20	30	40	50	60	70	80	90	100	110	120	130	140	150	
FILE NAME =			USER NAME = IDOT		DESIGNED -		REVISED -		STATE OF ILLINOIS DEPARTMENT OF TRANSPORTATION										FAP 399 (IL RTE. 8) CROSS SECTIONS										F.A.P. 399		SECTION		COUNTY		TOTAL SHEETS		SHEET NO.	
x:\projects\200803566\dgn\gpk\XS-IL-R78-sheets.dgn					DRAWN -		REVISED -																						399		36 R-7		TAEWELL		390		319	
PLOT SCALE = 20.7420' / IN.					CHECKED -		REVISED -	
PLOT DATE = 10/21/2011					DATE = 10-21-11		REVISED -	
																			SCALE:										SHEET NO. OF SHEETS										STA. 215+50.00 TO STA. 216+00.00																				ILLINOIS DEPT. OF TRANSPORTATION										CONTRACT NO. 68370									

FINAL SURVEY	DATE
SURVEYED	BY
PLOTTED	
NOTE BOOK	
NO.	

ORIGINAL SURVEY	DATE
SURVEYED	BY
PLOTTED	
NOTE BOOK	
NO.	

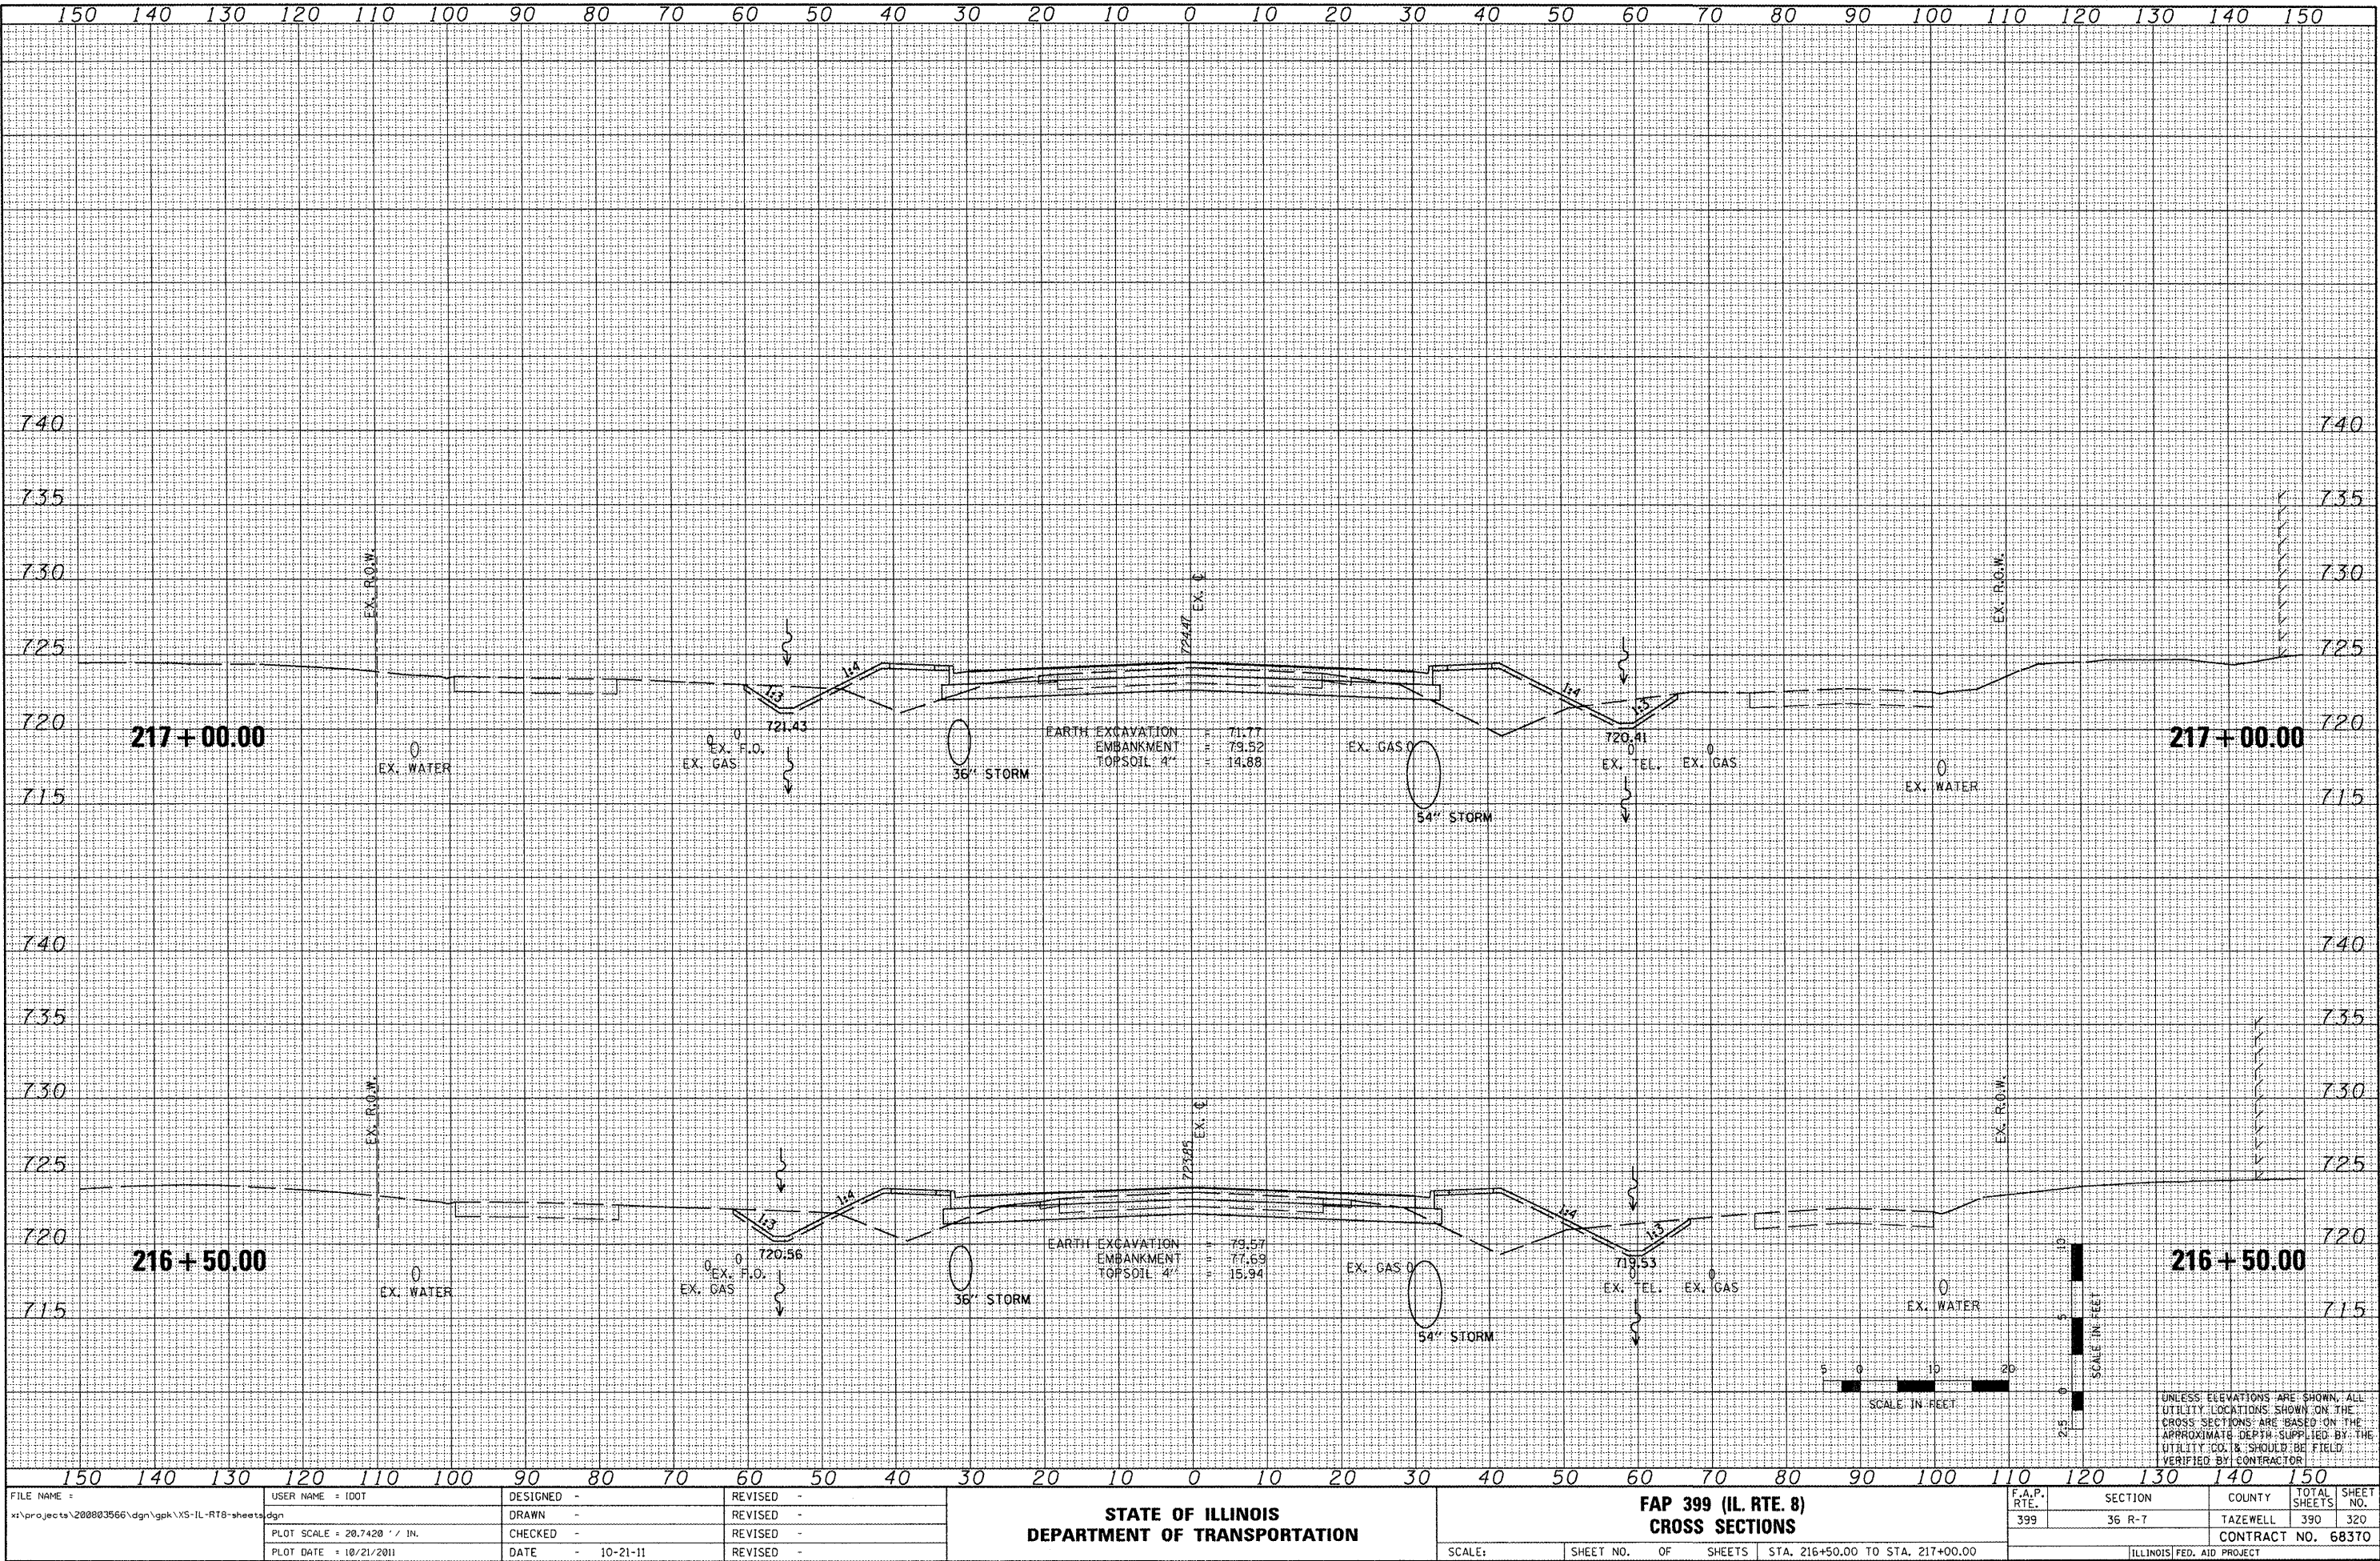

FILE NAME : x:\projects\200803566\dgn\gpk\XS-IL-RTE-sheets.dgn

USER NAME : IOOT

PLOT SCALE : 20.7420" / IN.
PLOT DATE : 10/21/2011

DESIGNED -
DRAWN -
CHECKED -
DATE : 10-21-11

REVISED -
REVISED -
REVISED -
REVISED -


STATE OF ILLINOIS
DEPARTMENT OF TRANSPORTATION

FAP 399 (IL RTE. 8)
CROSS SECTIONS

SCALE: SHEET NO. OF SHEETS STA. 216+50.00 TO STA. 217+00.00

F.A.P. RTE.	SECTION	COUNTY	TOTAL SHEETS	SHEET NO.
399	36 R-7	TAZEWELL	390	320
CONTRACT NO. 68370				
ILLINOIS FED. AID PROJECT				


ORIGINAL SURVEY	BY	DATE
NOTE BOOK		
AREAS		
AREAS CHECKED		

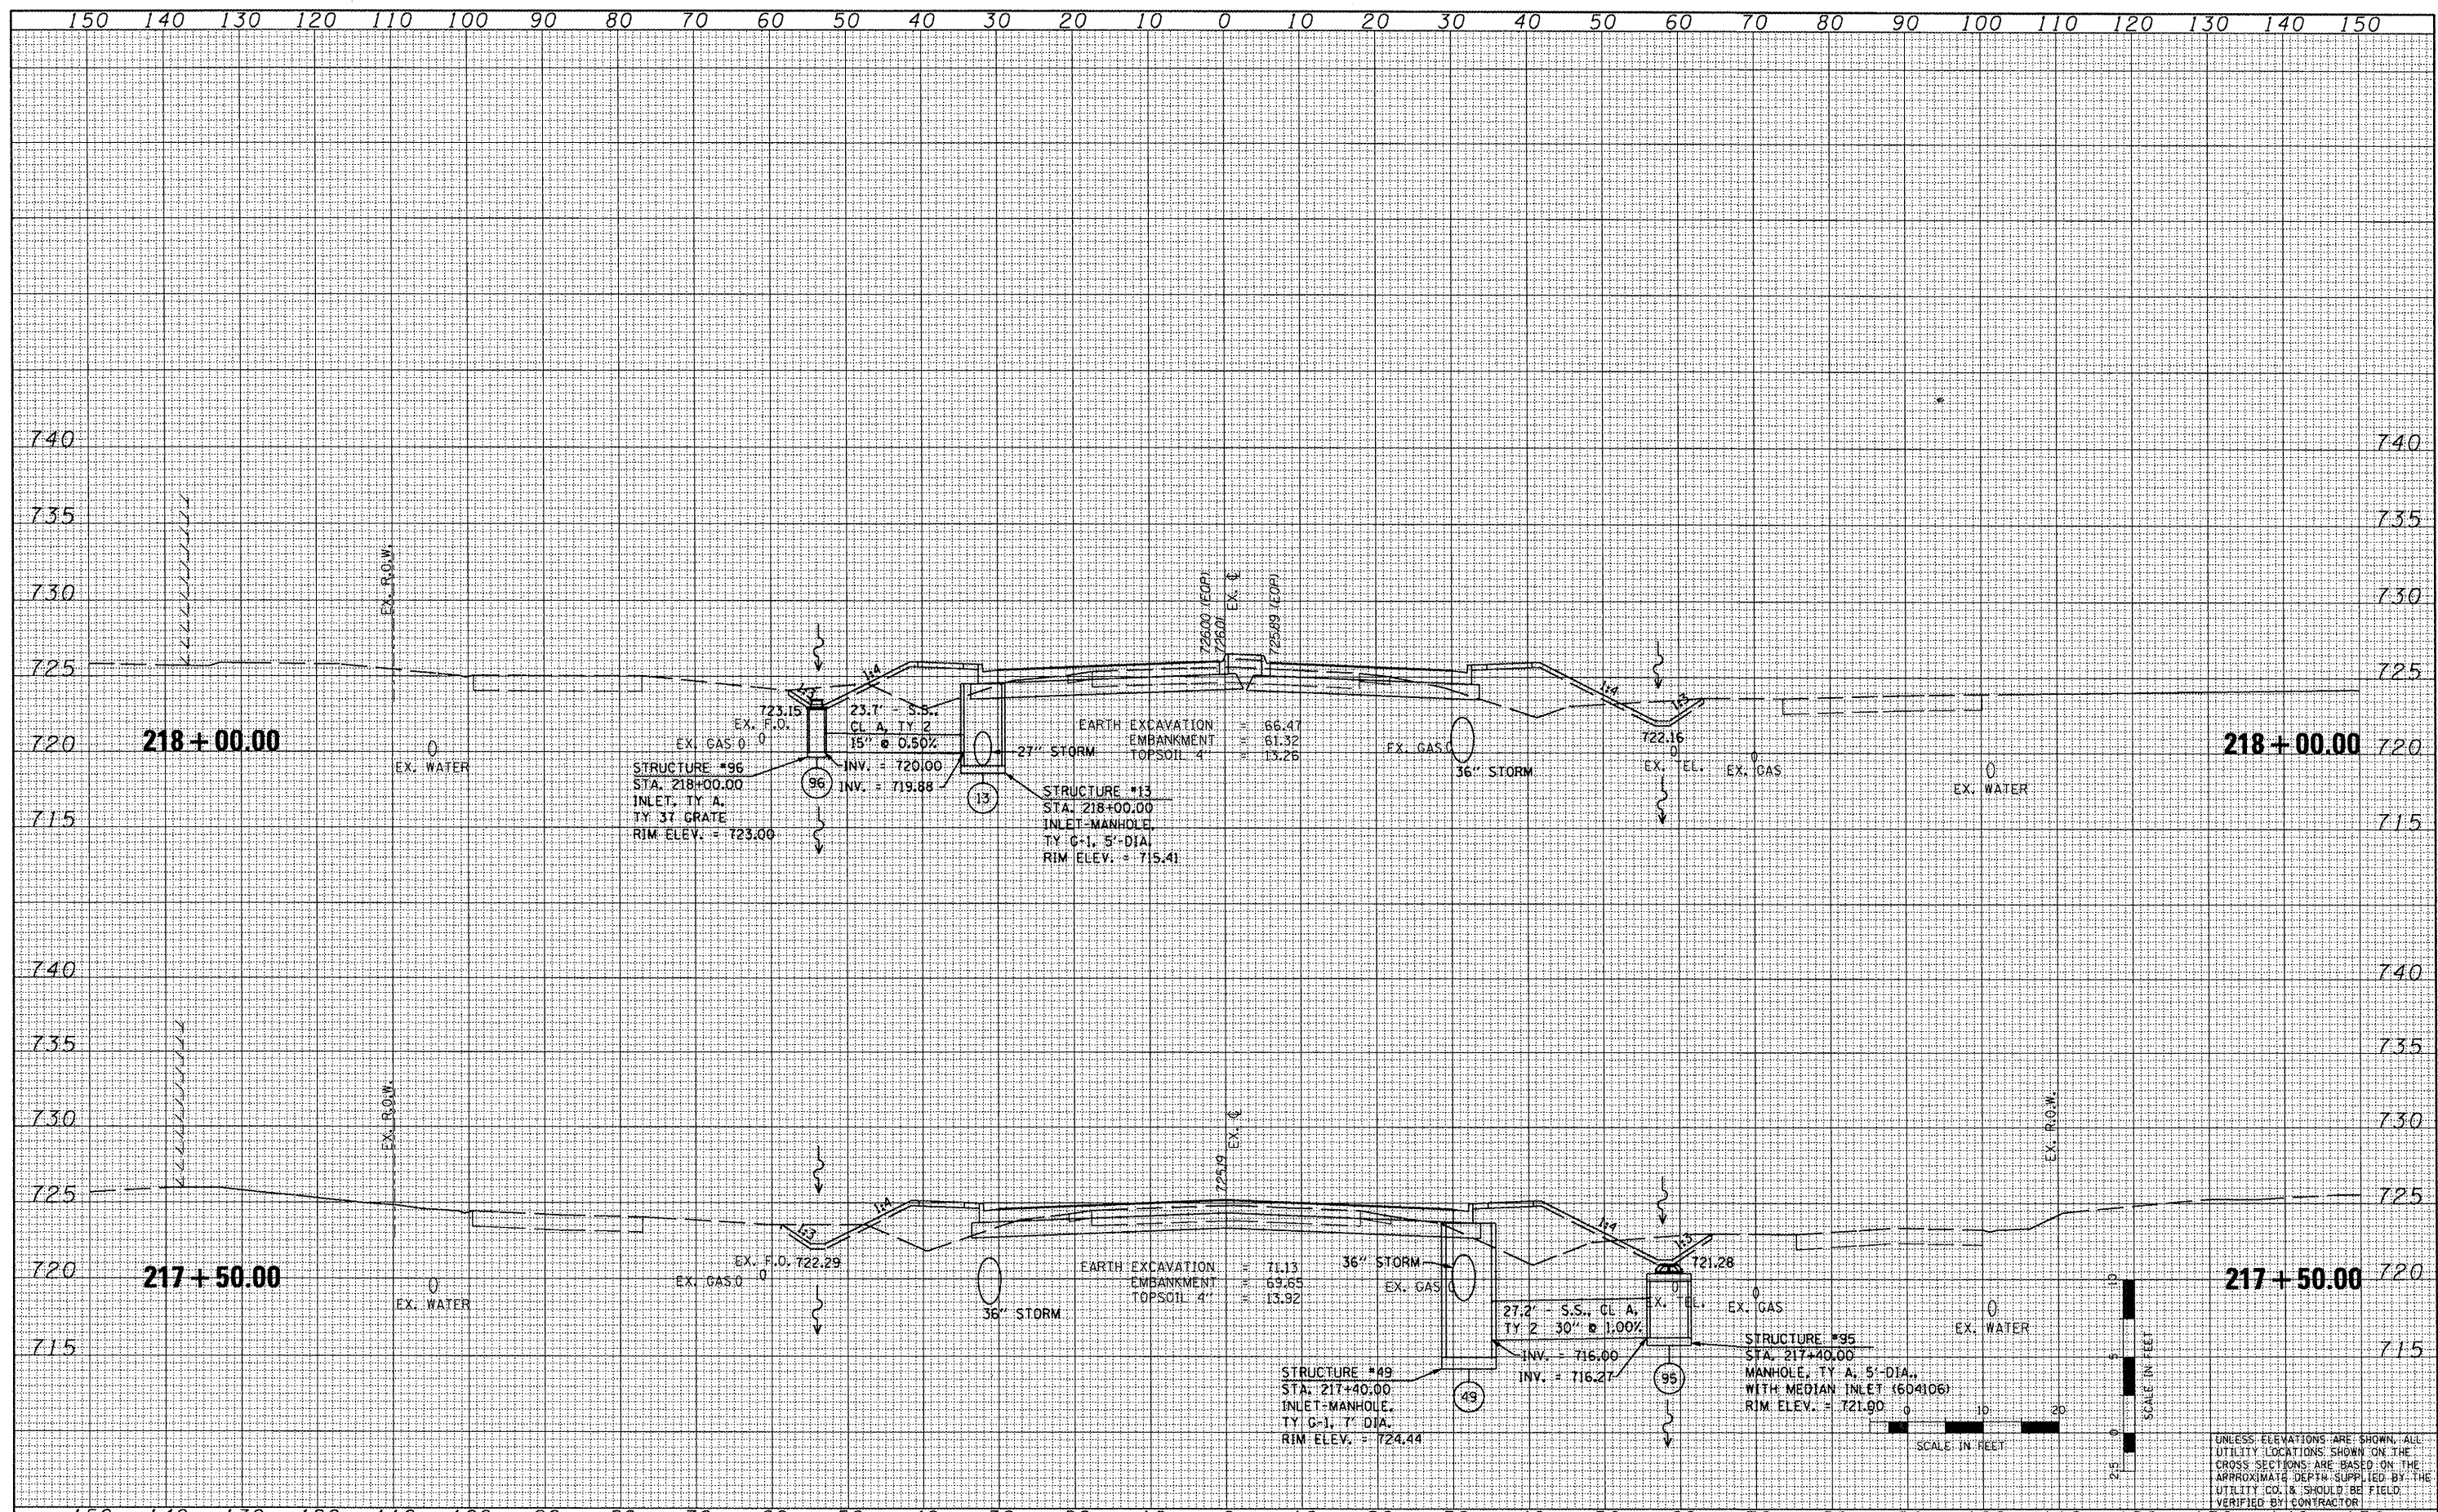

FILE NAME =	USER NAME = IDOT	DESIGNED -	REVISED -	STATE OF ILLINOIS DEPARTMENT OF TRANSPORTATION	FAP 399 (IL RTE. 8) CROSS SECTIONS	F.A.P. RTE.	SECTION	COUNTY	TOTAL SHEETS	SHEET NO.	
w:\projects\20080356\dgn\gpk\XS-IL-R8-sheets\dgn		DRAWN -	REVISED -			399	36 R-7	TAZEWELL	390	321	
PLOT SCALE = 20.7420' / IN.		CHECKED -	REVISED -			CONTRACT NO. 68370					
PLOT DATE = 10/21/11		DATE - 10-21-11	REVISED -			ILLINOIS/EP/ AND PROFF.					
SCALE:	SHEET NO. OF	SHEETS	STA. 217+50.00 TO STA. 218+00.00								


DATE	BY	SURVEYED	PLOTTED	NOTED	AREAS CHECKED
FINAL					
SURVEY					
NOTE BOOK					
NO.					

DATE	BY	SURVEYED	PLOTTED	NOTED	AREAS CHECKED
ORIGINAL					
SURVEY					
NOTE BOOK					
NO.					

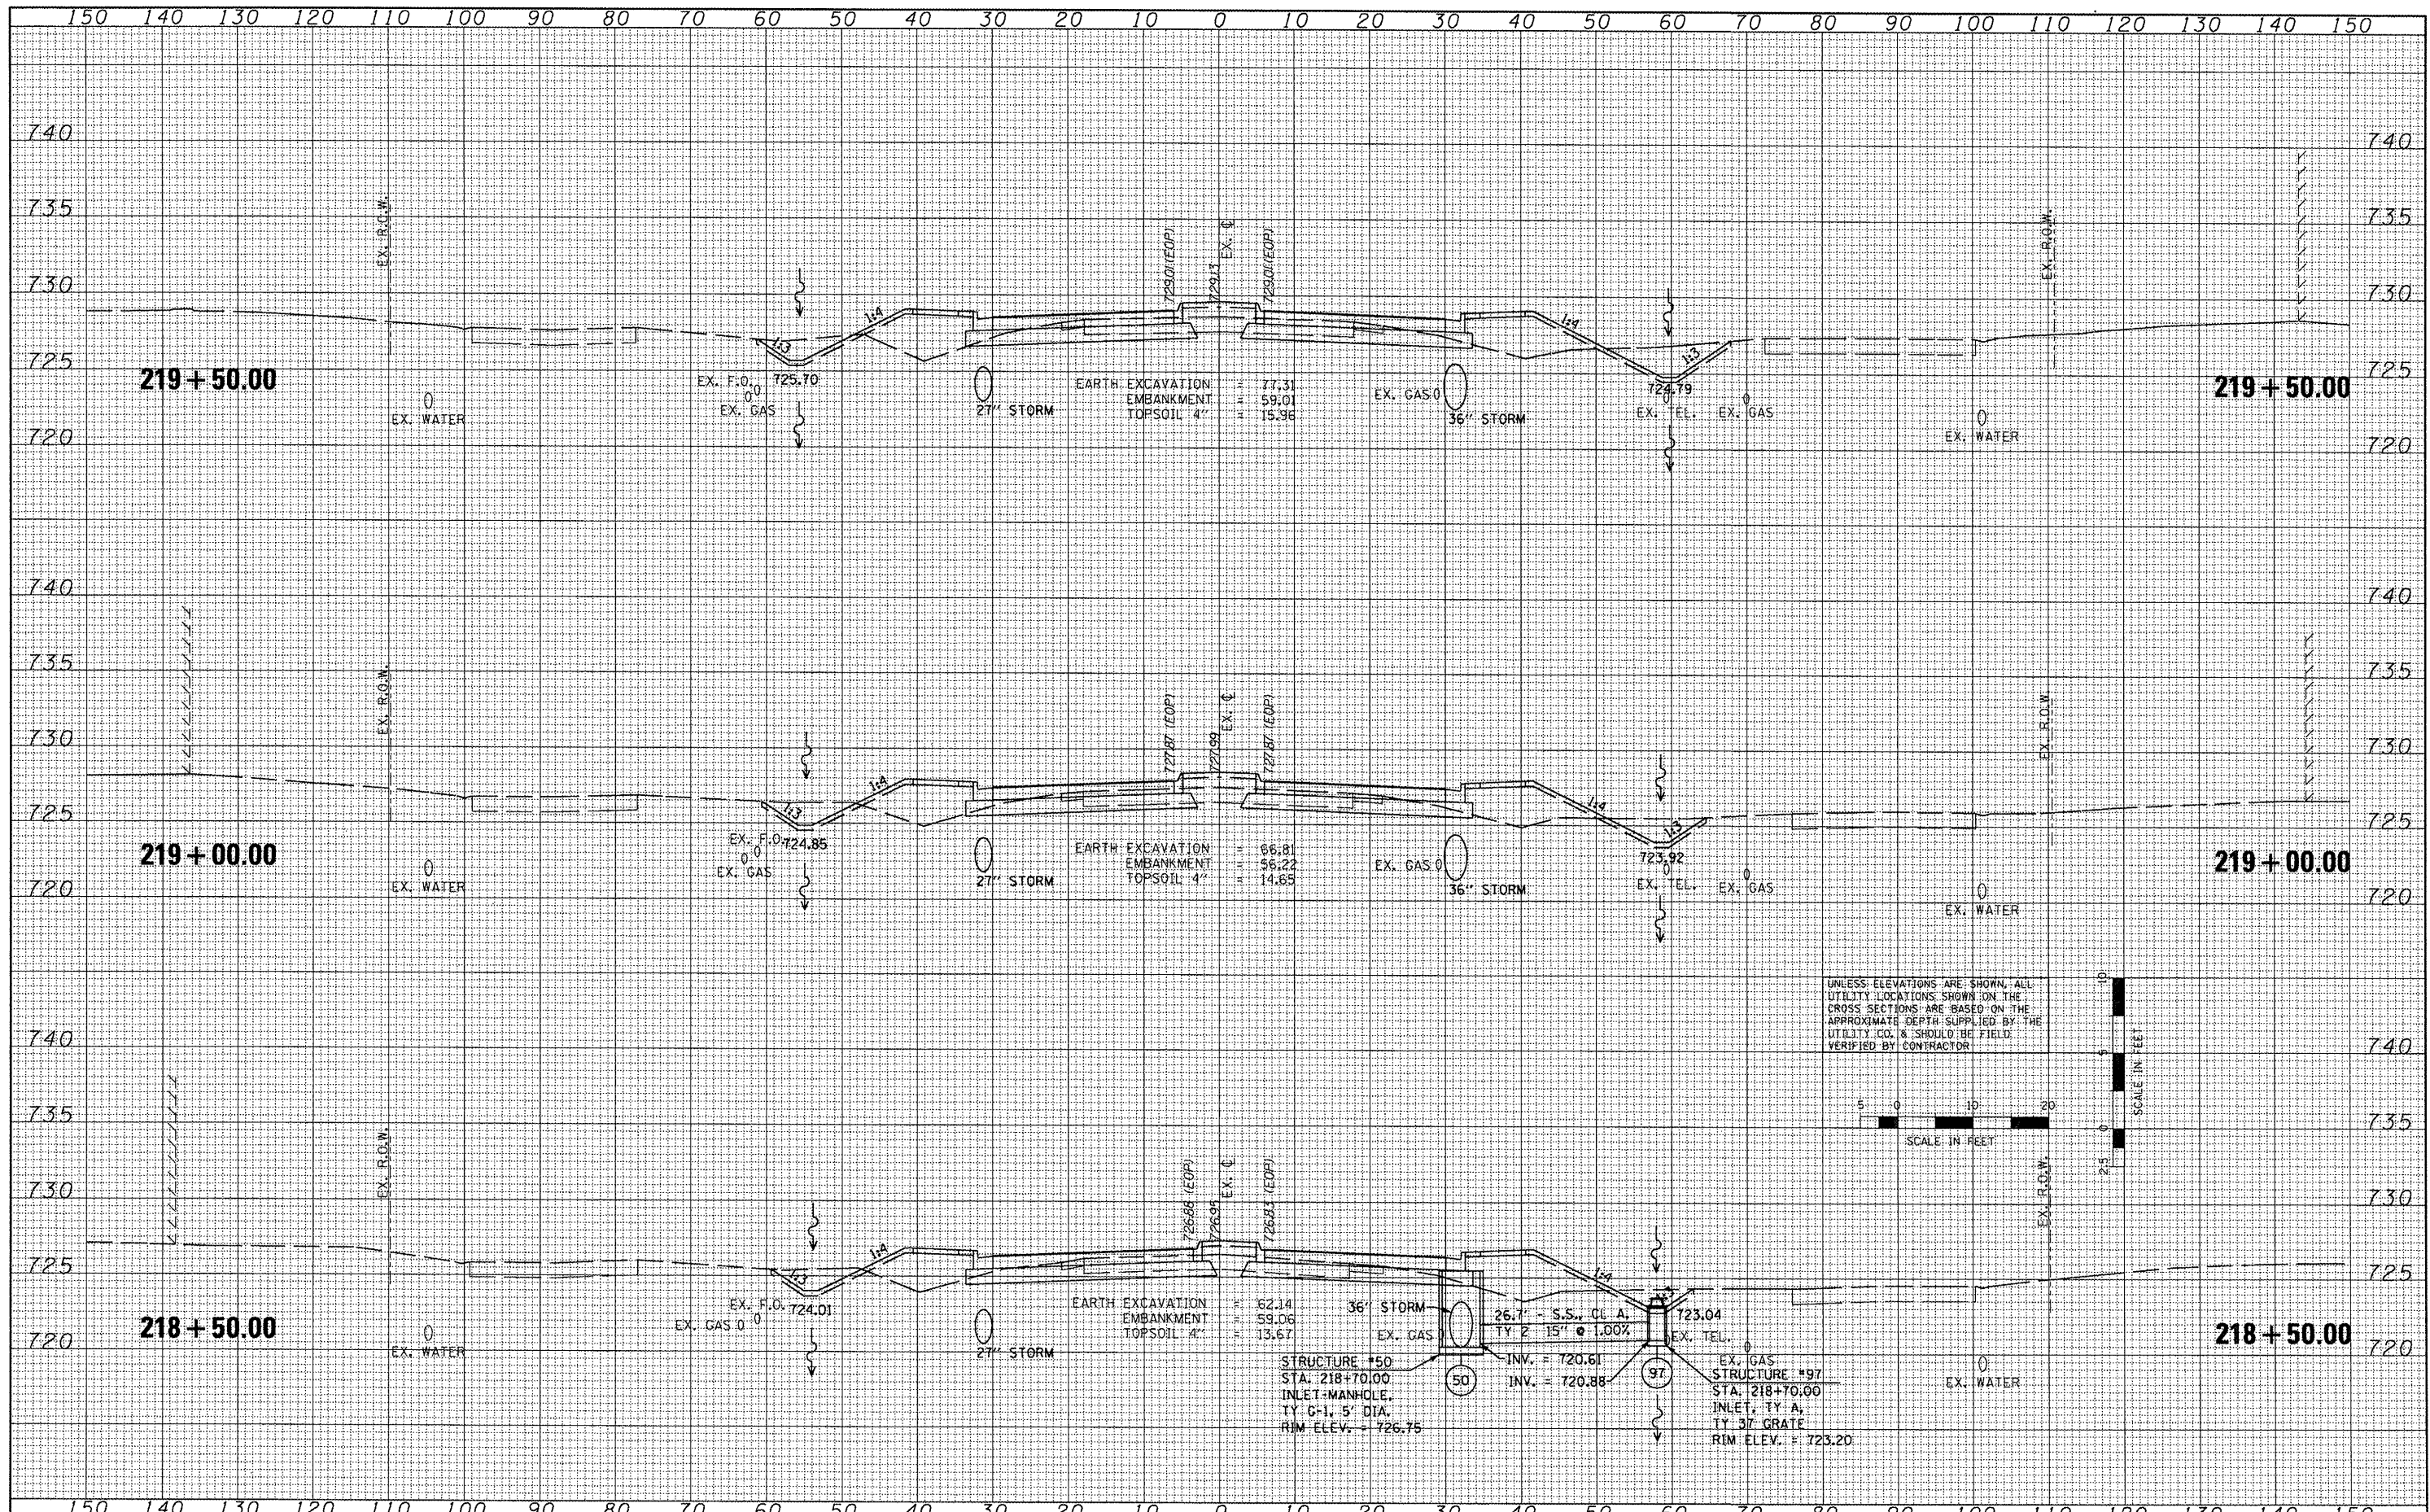


FILE NAME =	USER NAME = 1001	DESIGNED -	REVISED -	STATE OF ILLINOIS DEPARTMENT OF TRANSPORTATION	FAP 399 (IL RTE. 8) CROSS SECTIONS	F.A.P. RTE. 399	SECTION	COUNTY	TOTAL SHEETS	SHEET NO.	
xs\projects\200803566\gdn\gsk\XS-IL-RT8-sheet.dgn		DRAWN -	REVISED -								
		CHECKED -	REVISED -								
		DATE - 10-21-11	REVISED -								
				SCALE:	SHEET NO.	OF	SHEETS	STA. 218+50.00 TO STA. 219+50.00	CONTRACT NO. 68370		
										ILLINOIS FED. AID PROJECT	

ORIGINAL SURVEY		BY _____	DATE _____
SURVEYED PLOTTED			
TEMPLATE			
AREAS			

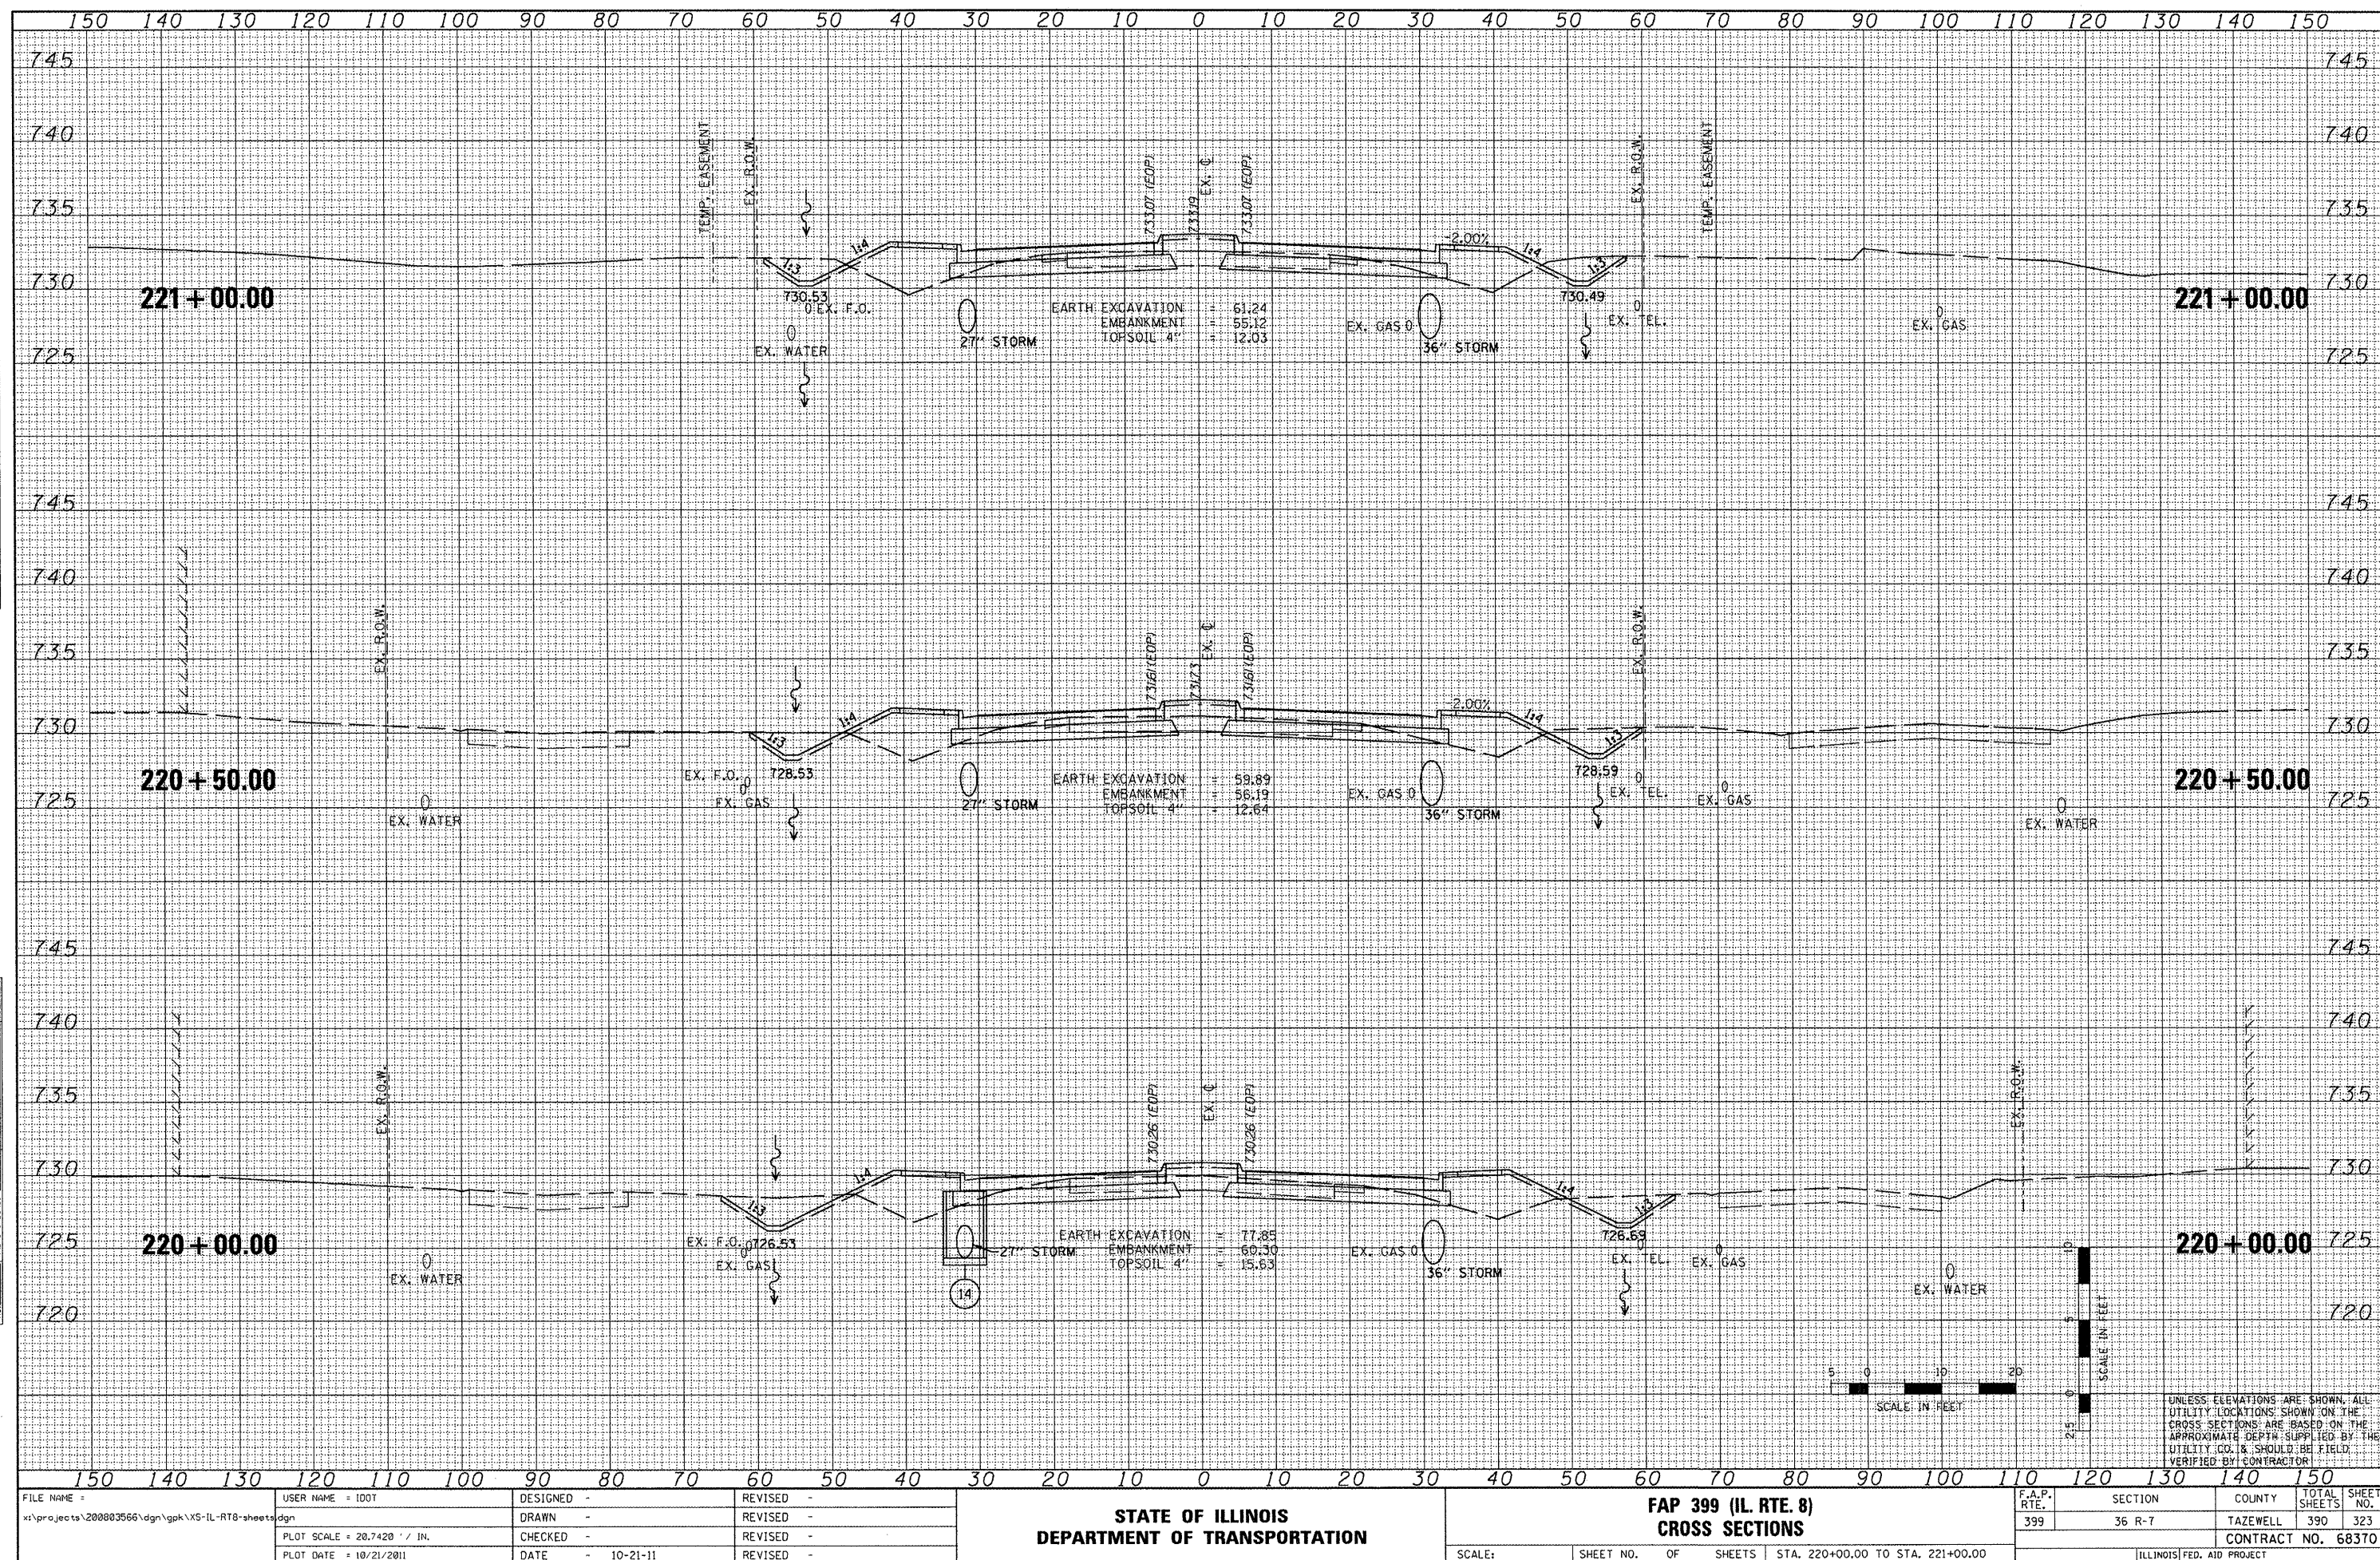


ORIGINAL SURVEY	BY _____	DATE _____
NOTE BOOK		
SURVEYED _____		
PLOTTED _____		
TEMPLATE _____		
AREAS _____		

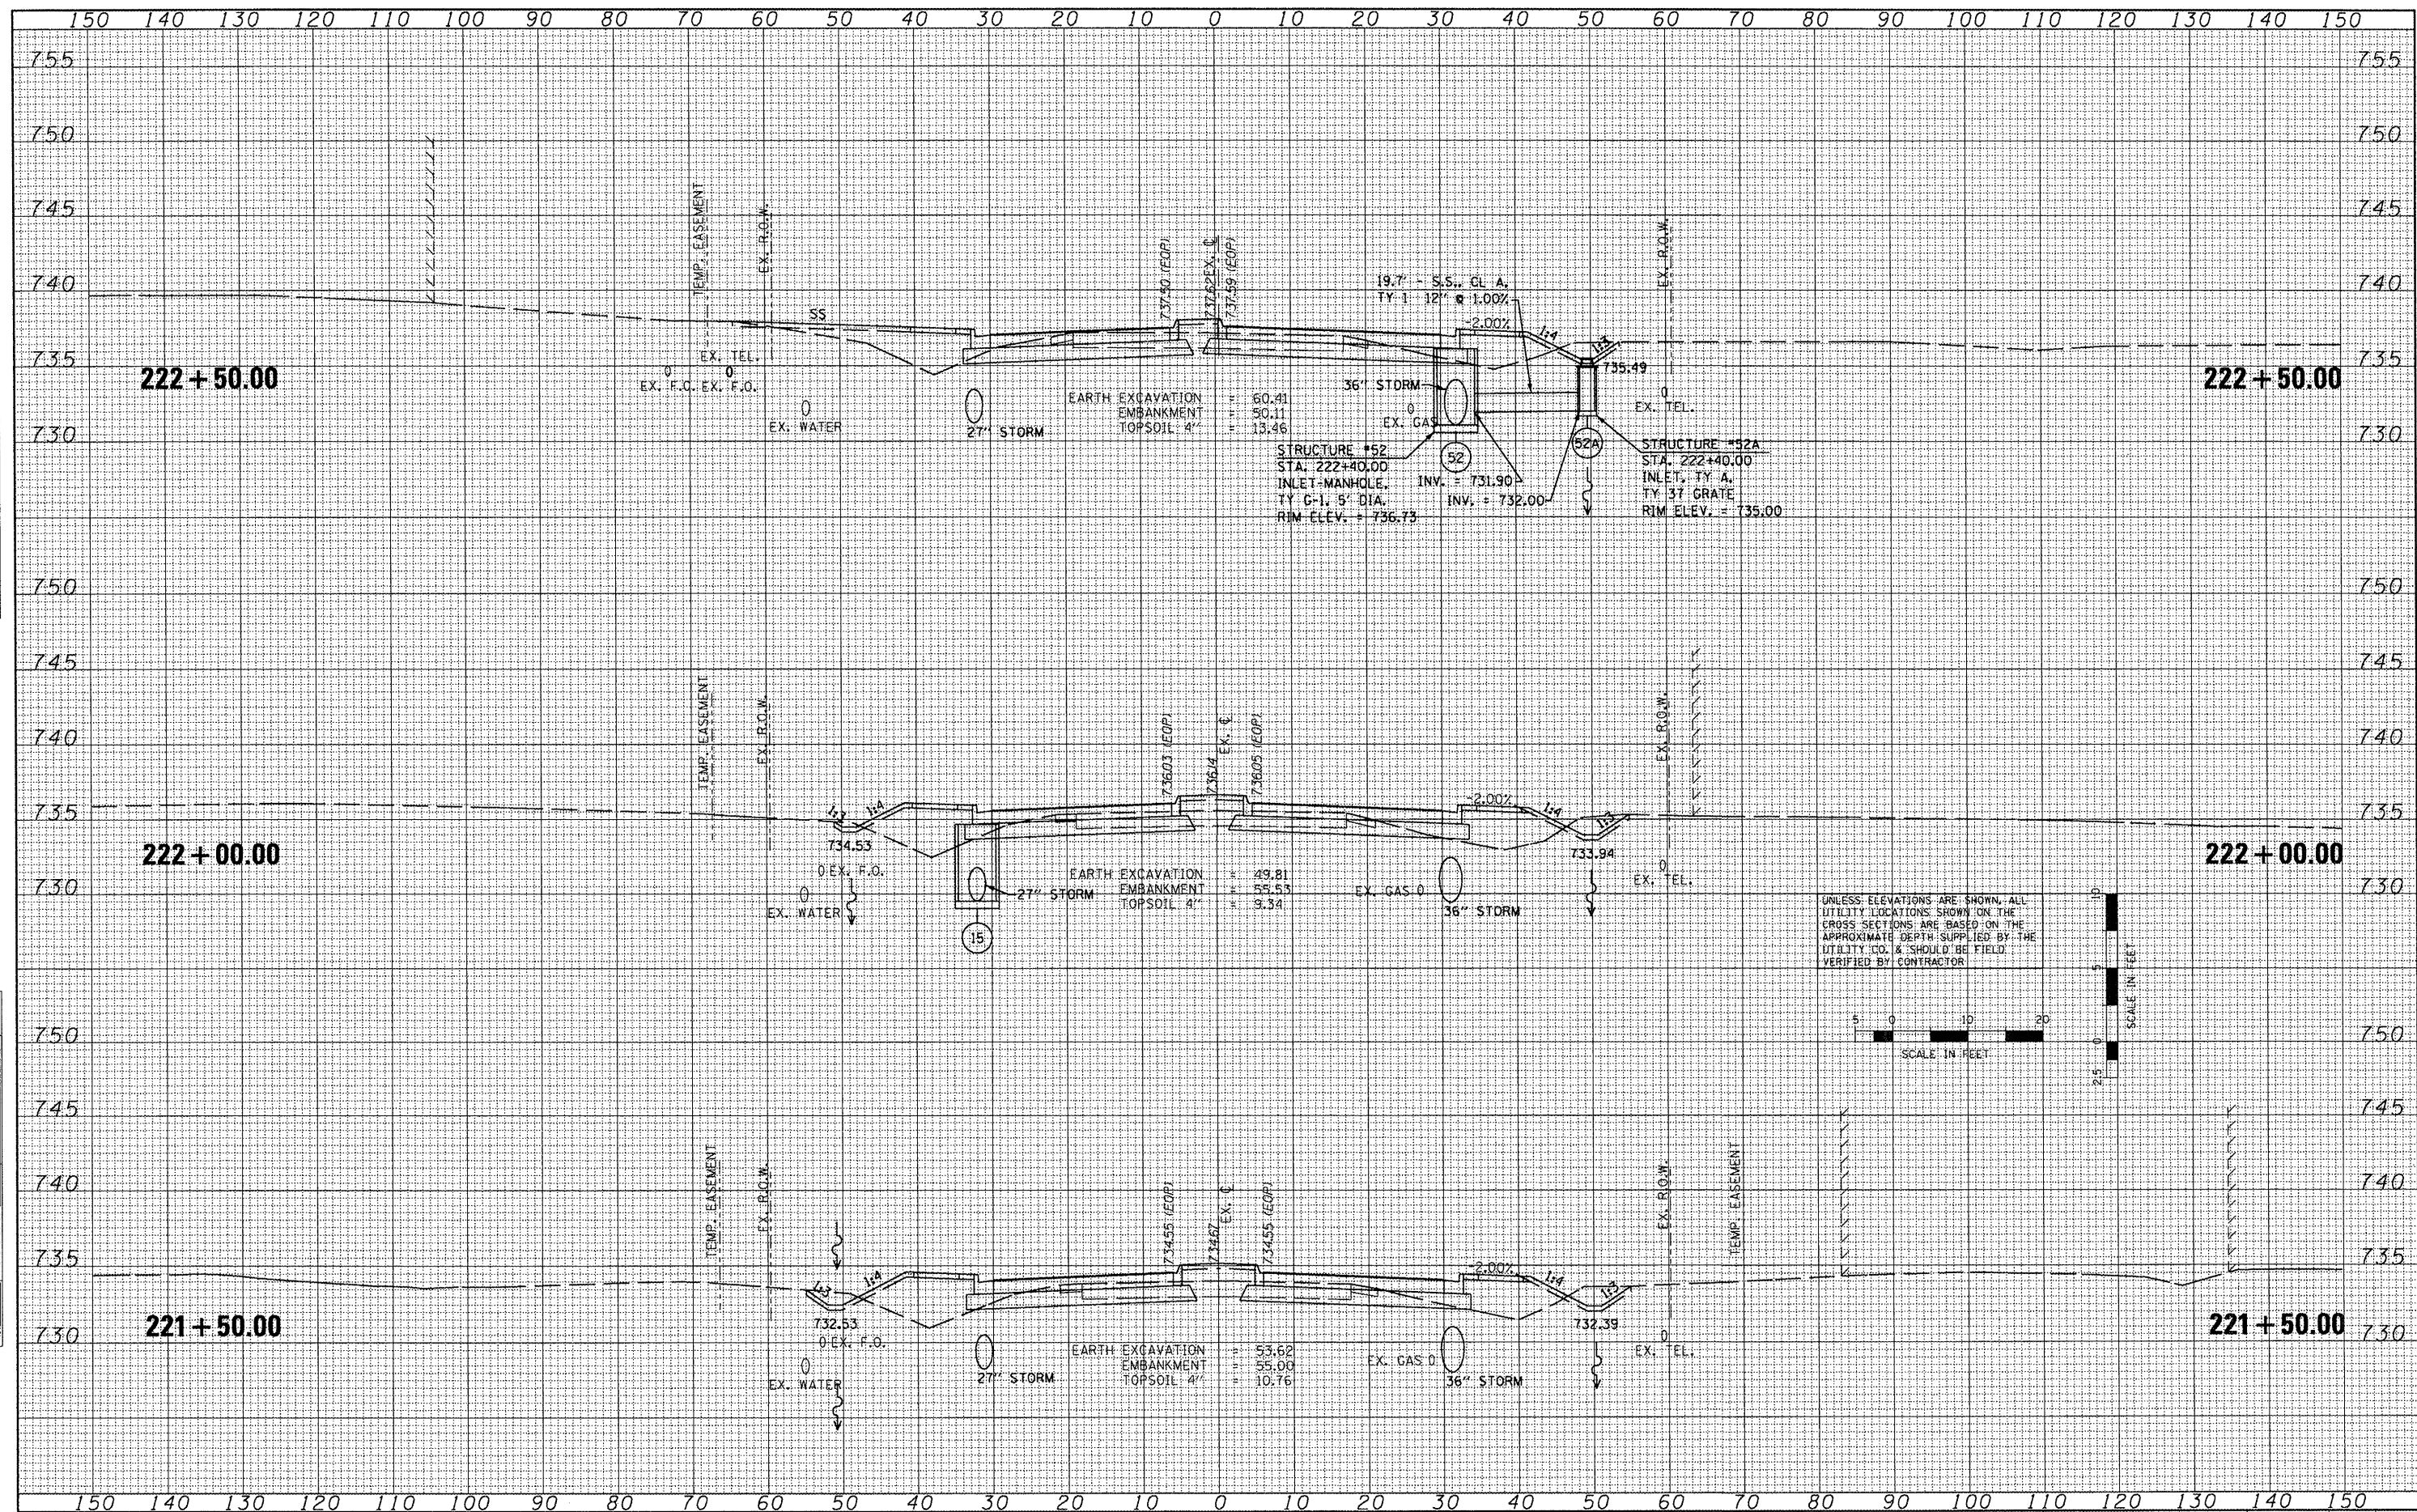

FILE NAME =	USER NAME = 1007	DESIGNED -	REVISED -	STATE OF ILLINOIS DEPARTMENT OF TRANSPORTATION	FAP 399 (IL RTE. 8) CROSS SECTIONS	F.A.P. RTE.	SECTION	COUNTY	TOTAL SHEETS	SHEET NO.
x:\projects\200803566\ dgn\gpk\XS-IL-Rt8-sheets.dgn	DRAWN -	REVISED -	399			36 R-7	TAZEWELL	390	324	
PLOT SCALE = 20.7420' / IN.	CHECKED -	REVISED -	CONTRACT NO. 68370							
PLOT DATE = 10/21/2011	DATE - 10-21-11	REVISED -	ILLINOIS FED. AID PROJECT							
				SCALE:	SHEET NO. OF SHEETS	STA. 221+50.00 TO STA. 222+50.00				


FINAL SURVEY	DATE
SURVEYED	BY
PLOTTED	
NOTE BOOK	
NO.	

ORIGINAL SURVEY	DATE
SURVEYED	BY
PLOTTED	
NOTE BOOK	
NO.	

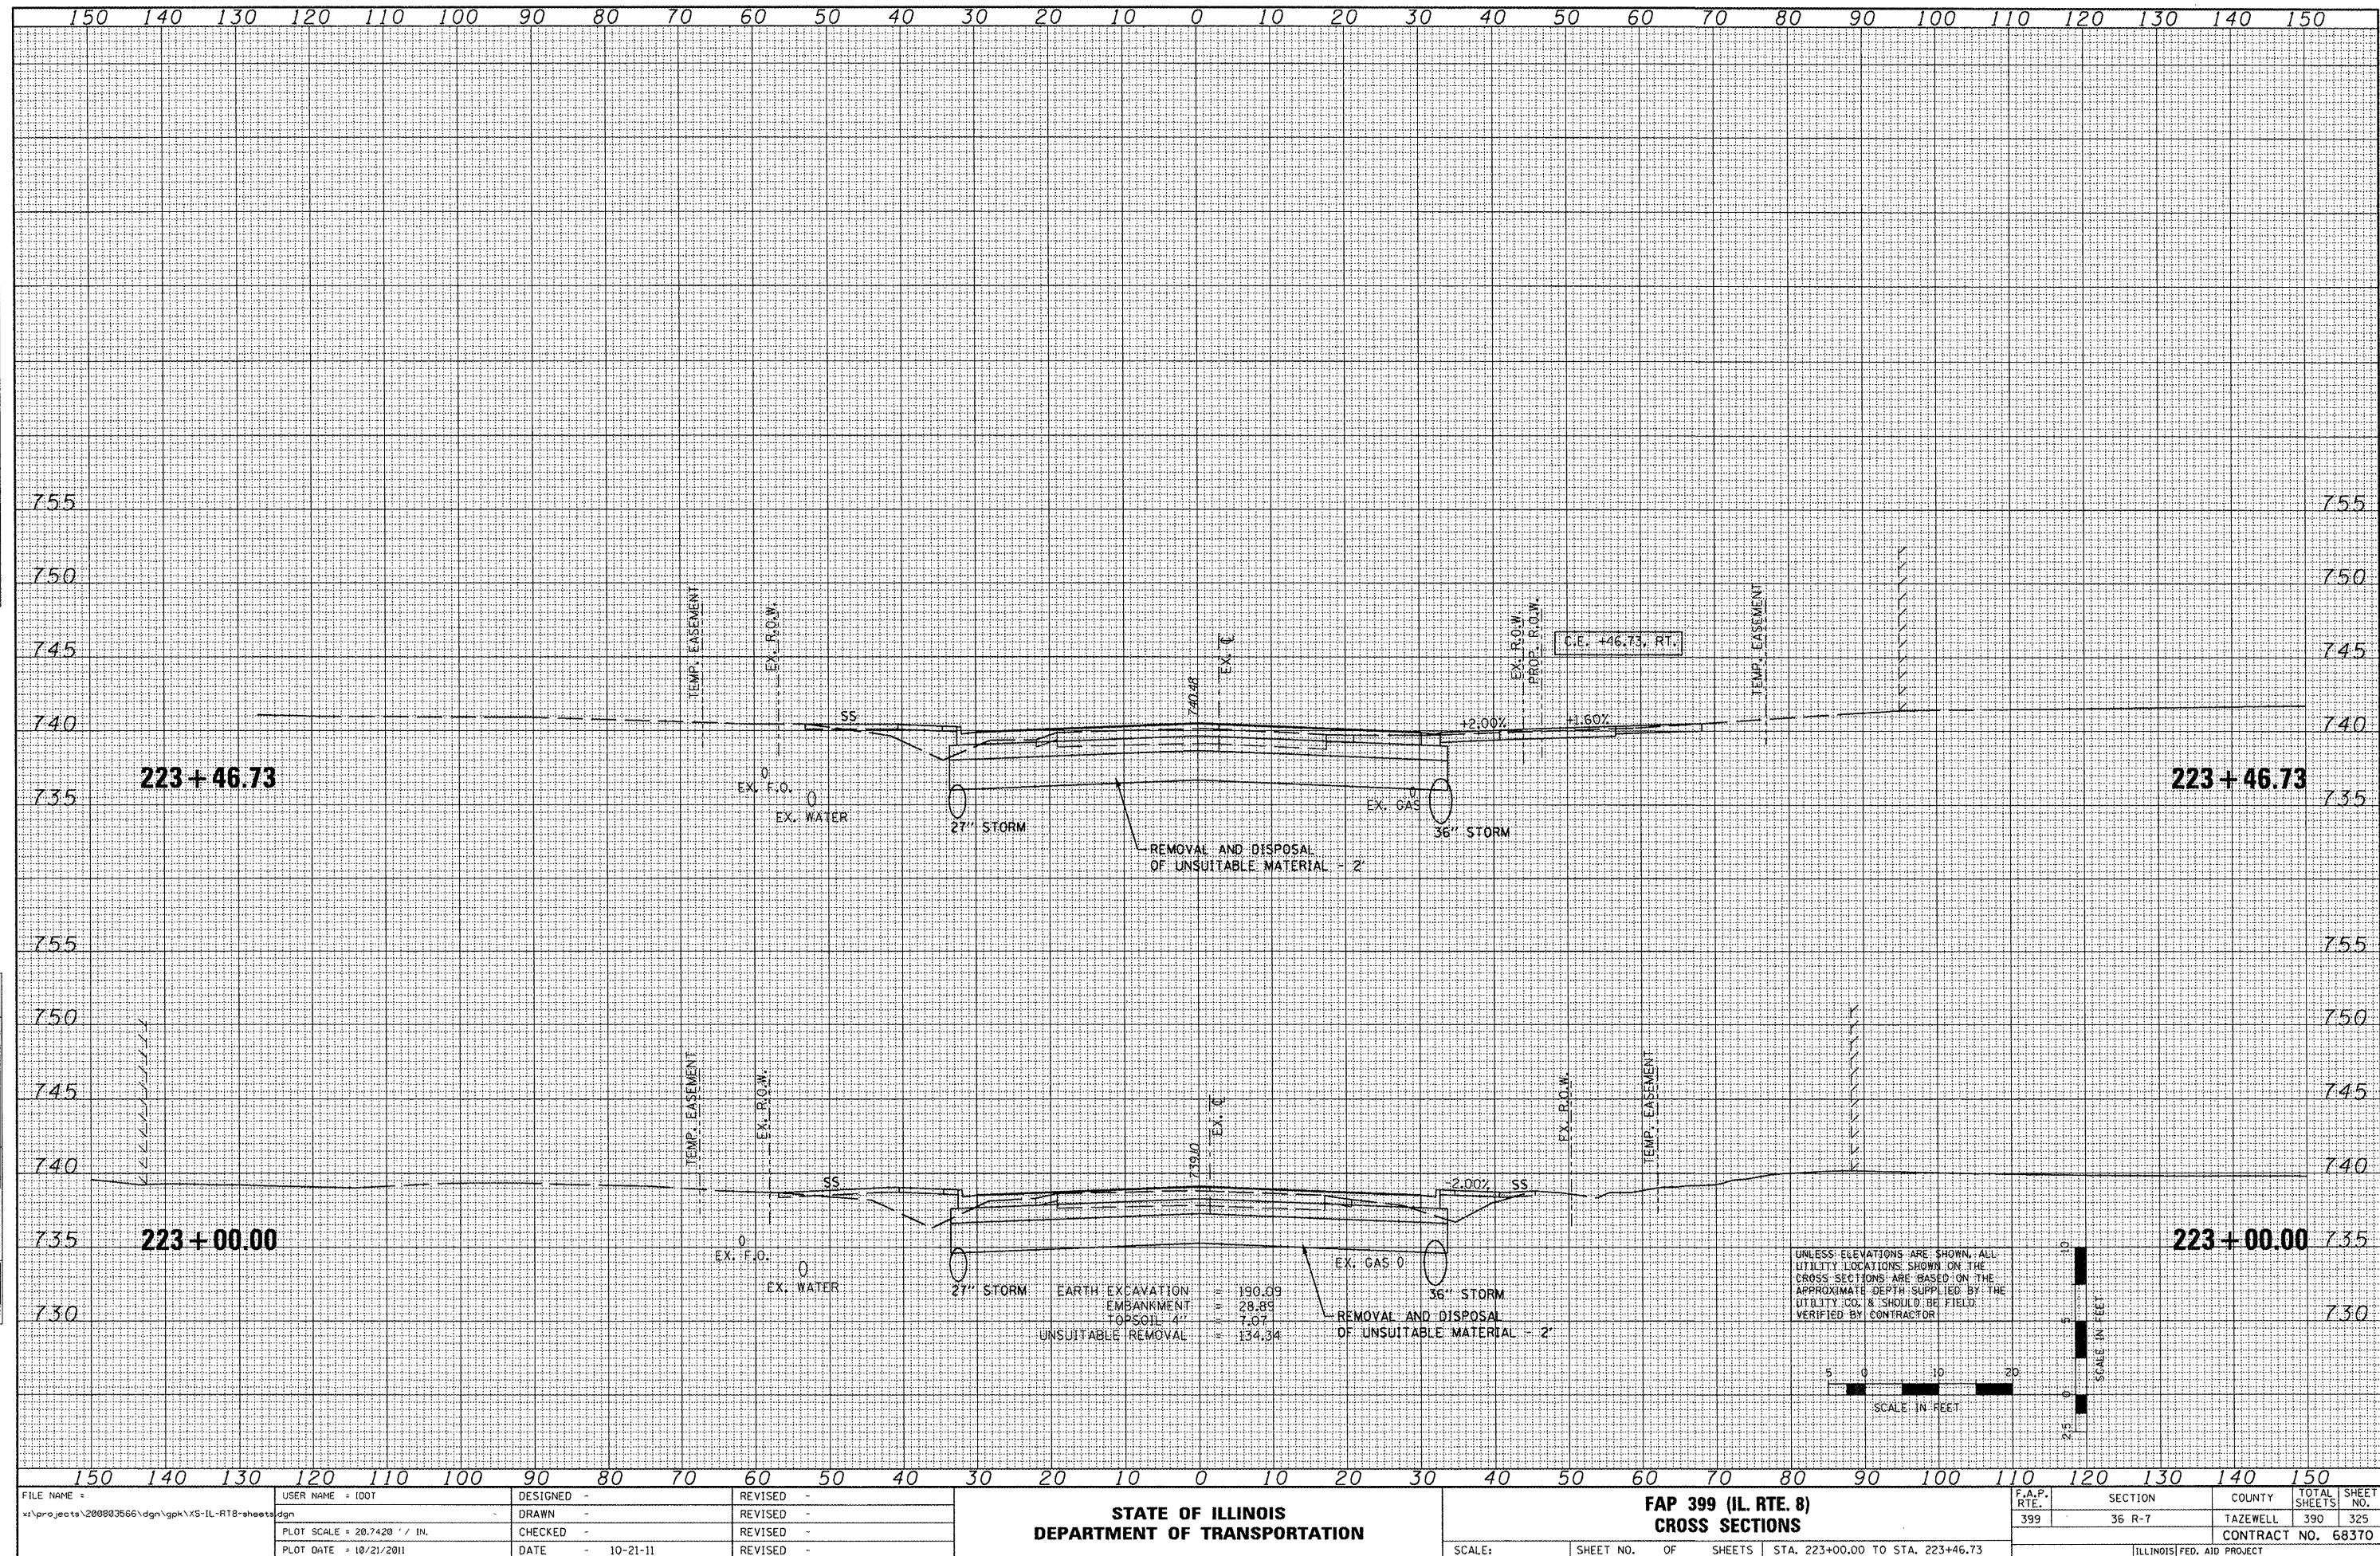

DATE	BY	NO.
FINAL SURVEY	DESIGNED	TEMP. EASEMENT
NOTE BOOK	TEMP. EASEMENT	AREAS CHECKED


DATE	BY	NO.
ORIGINAL SURVEY	DESIGNED	TEMP. EASEMENT
NOTE BOOK	TEMP. EASEMENT	AREAS CHECKED

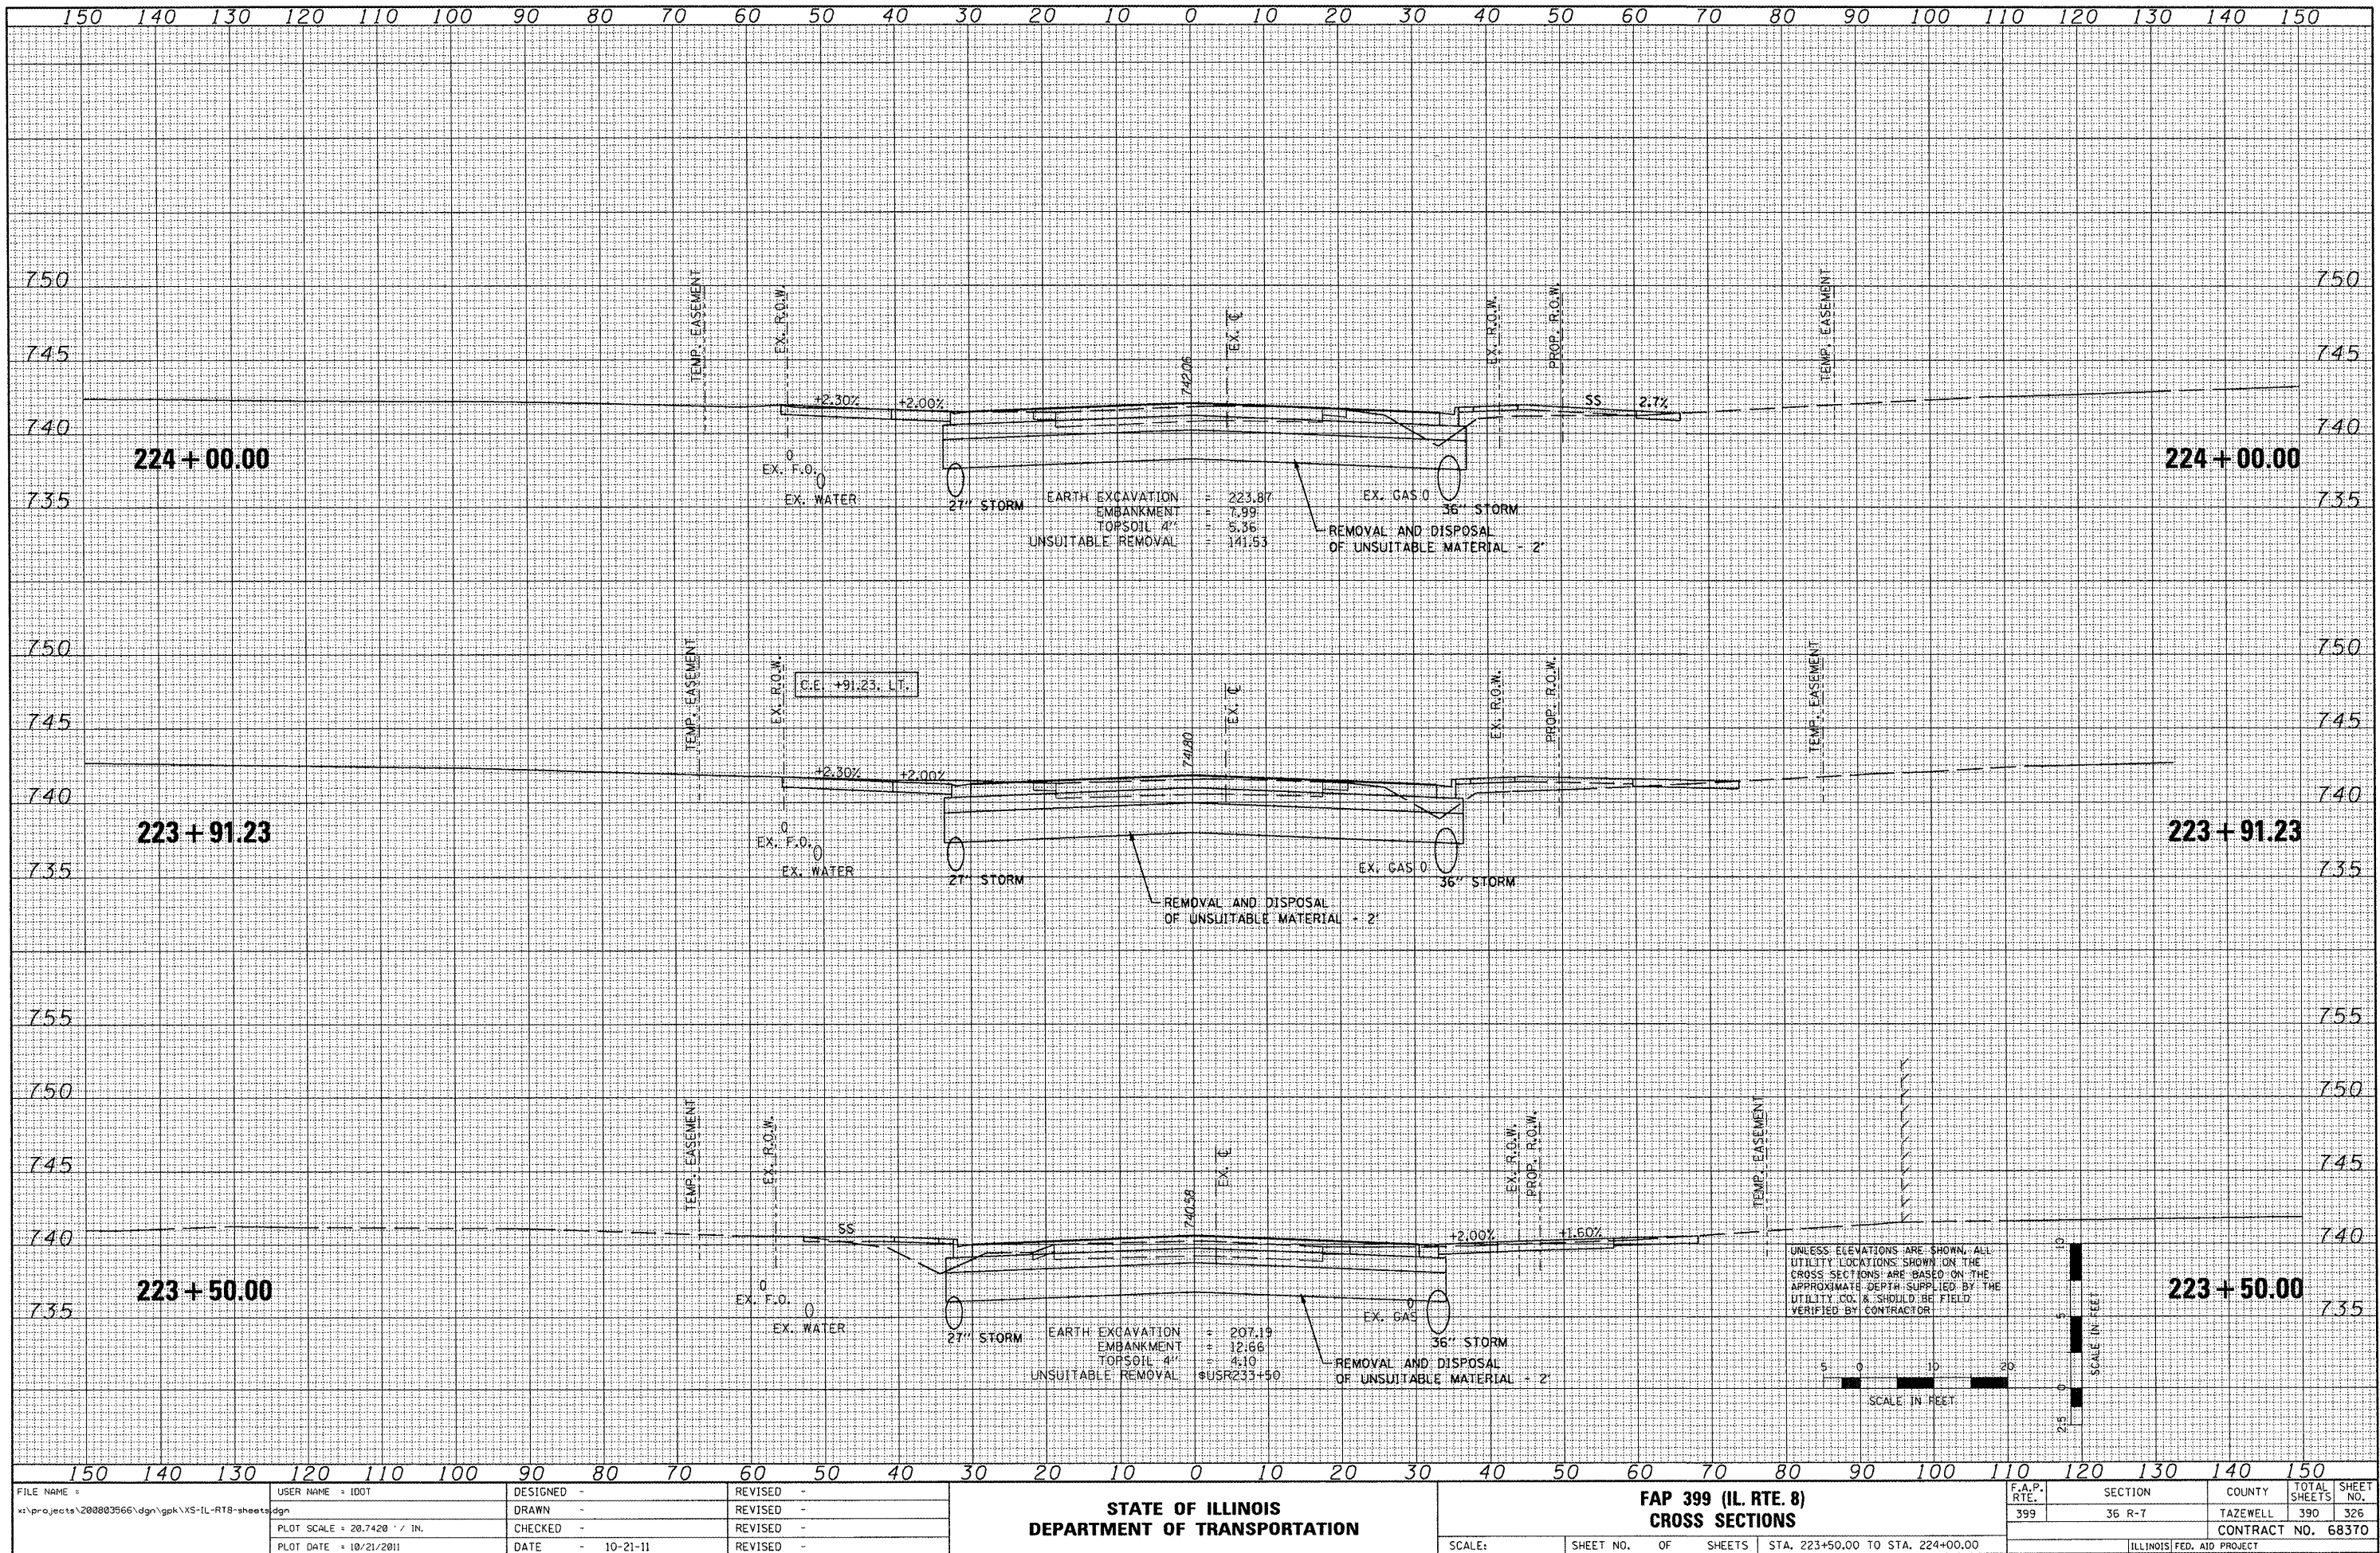


FILE NAME =	USER NAME =	DESIGNED -	REVISED -	STATE OF ILLINOIS DEPARTMENT OF TRANSPORTATION		FAP 399 (IL. RTE. 8) CROSS SECTIONS		F.A.P. RTE. 399		SECTION 36 R-7	COUNTY TAZEWELL	TOTAL SHEETS 390	SHEET NO. 326
x:\projects\200803566\dgn\gpk\XS-IL-RT8-sheets\dgn		DRAWN -	REVISED -										
PLOT SCALE = 20.7420' / IN.		CHECKED -	REVISED -										
PLOT DATE = 10/21/2011		DATE - 10-21-11	REVISED -										
SCALE:						SHEET NO. OF SHEETS		STA. 223+50.00 TO STA. 224+00.00		ILLINOIS FED. AID PROJECT			

DATE	BY	FINAL SURVEY	SURVEYED	PLOTTED	TEMPLATE	NO.

DATE	BY	ORIGINAL SURVEY	SURVEYED	PLOTTED	TEMPLATE	NO.

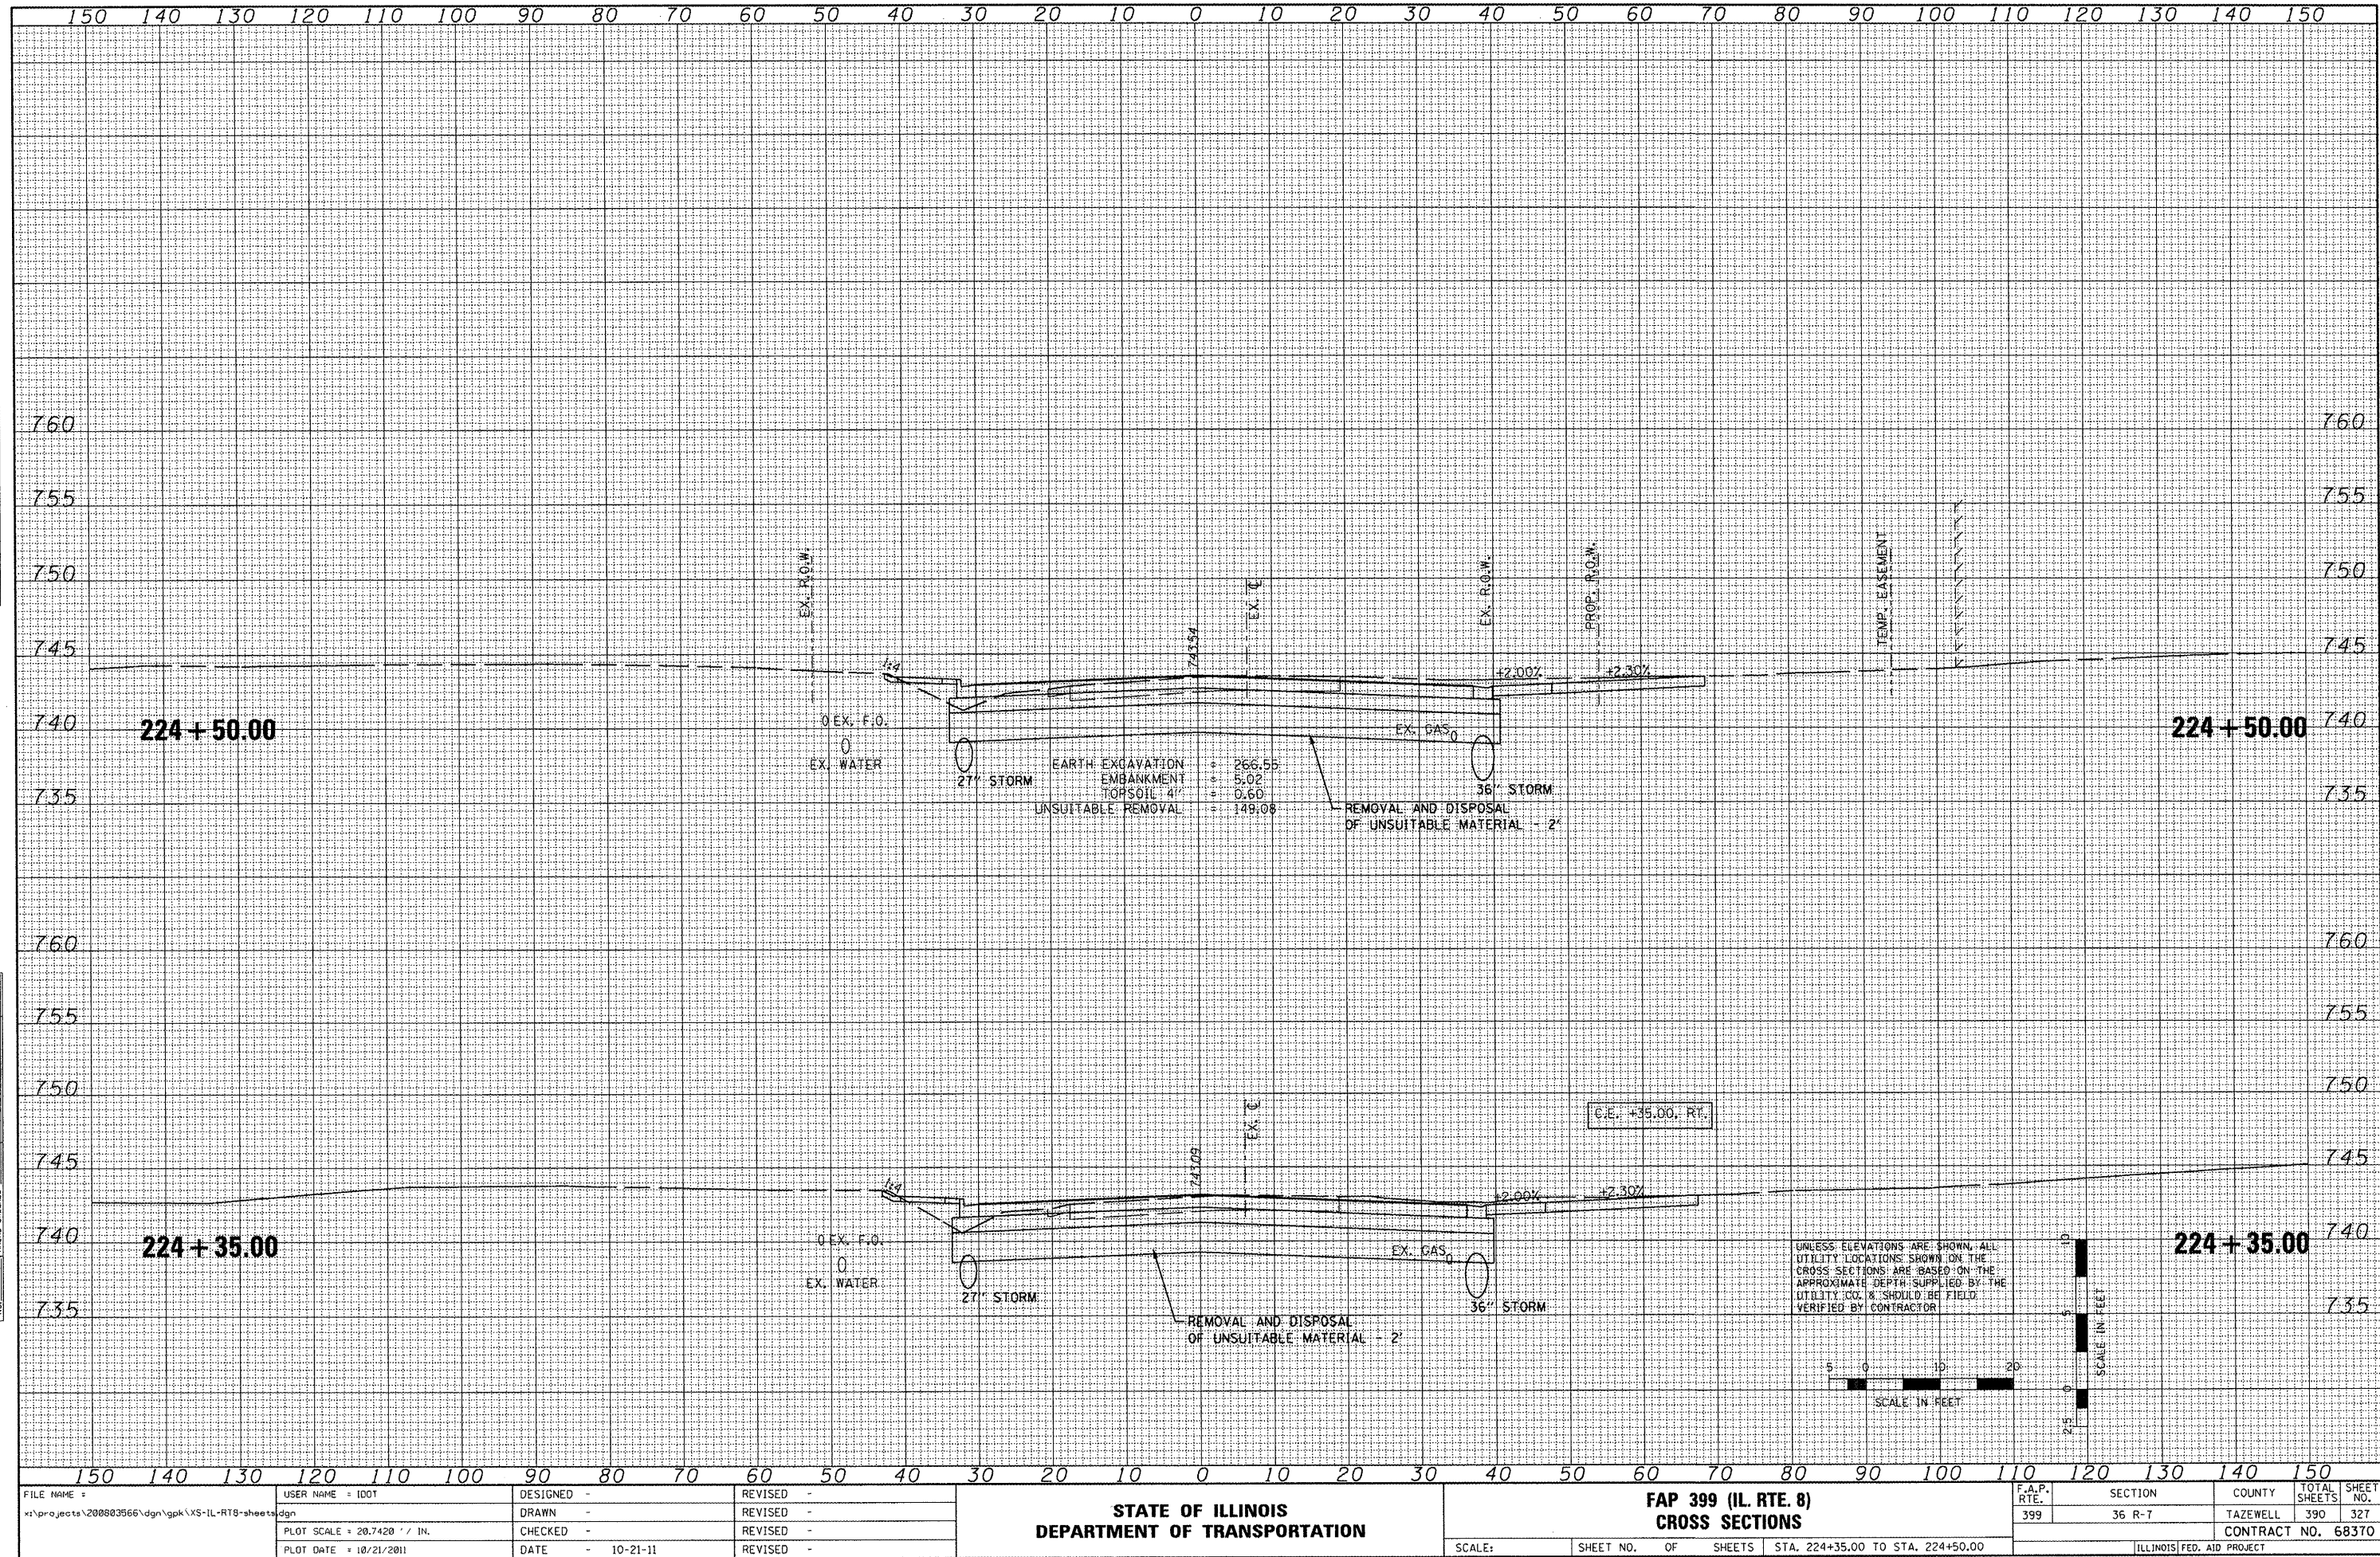


ORIGINAL SURVEY	SURVEYED	BY	DATE
	PLOTTED		
	TEMPLATE		
	AREAS		
	AREAS OBTAINED		

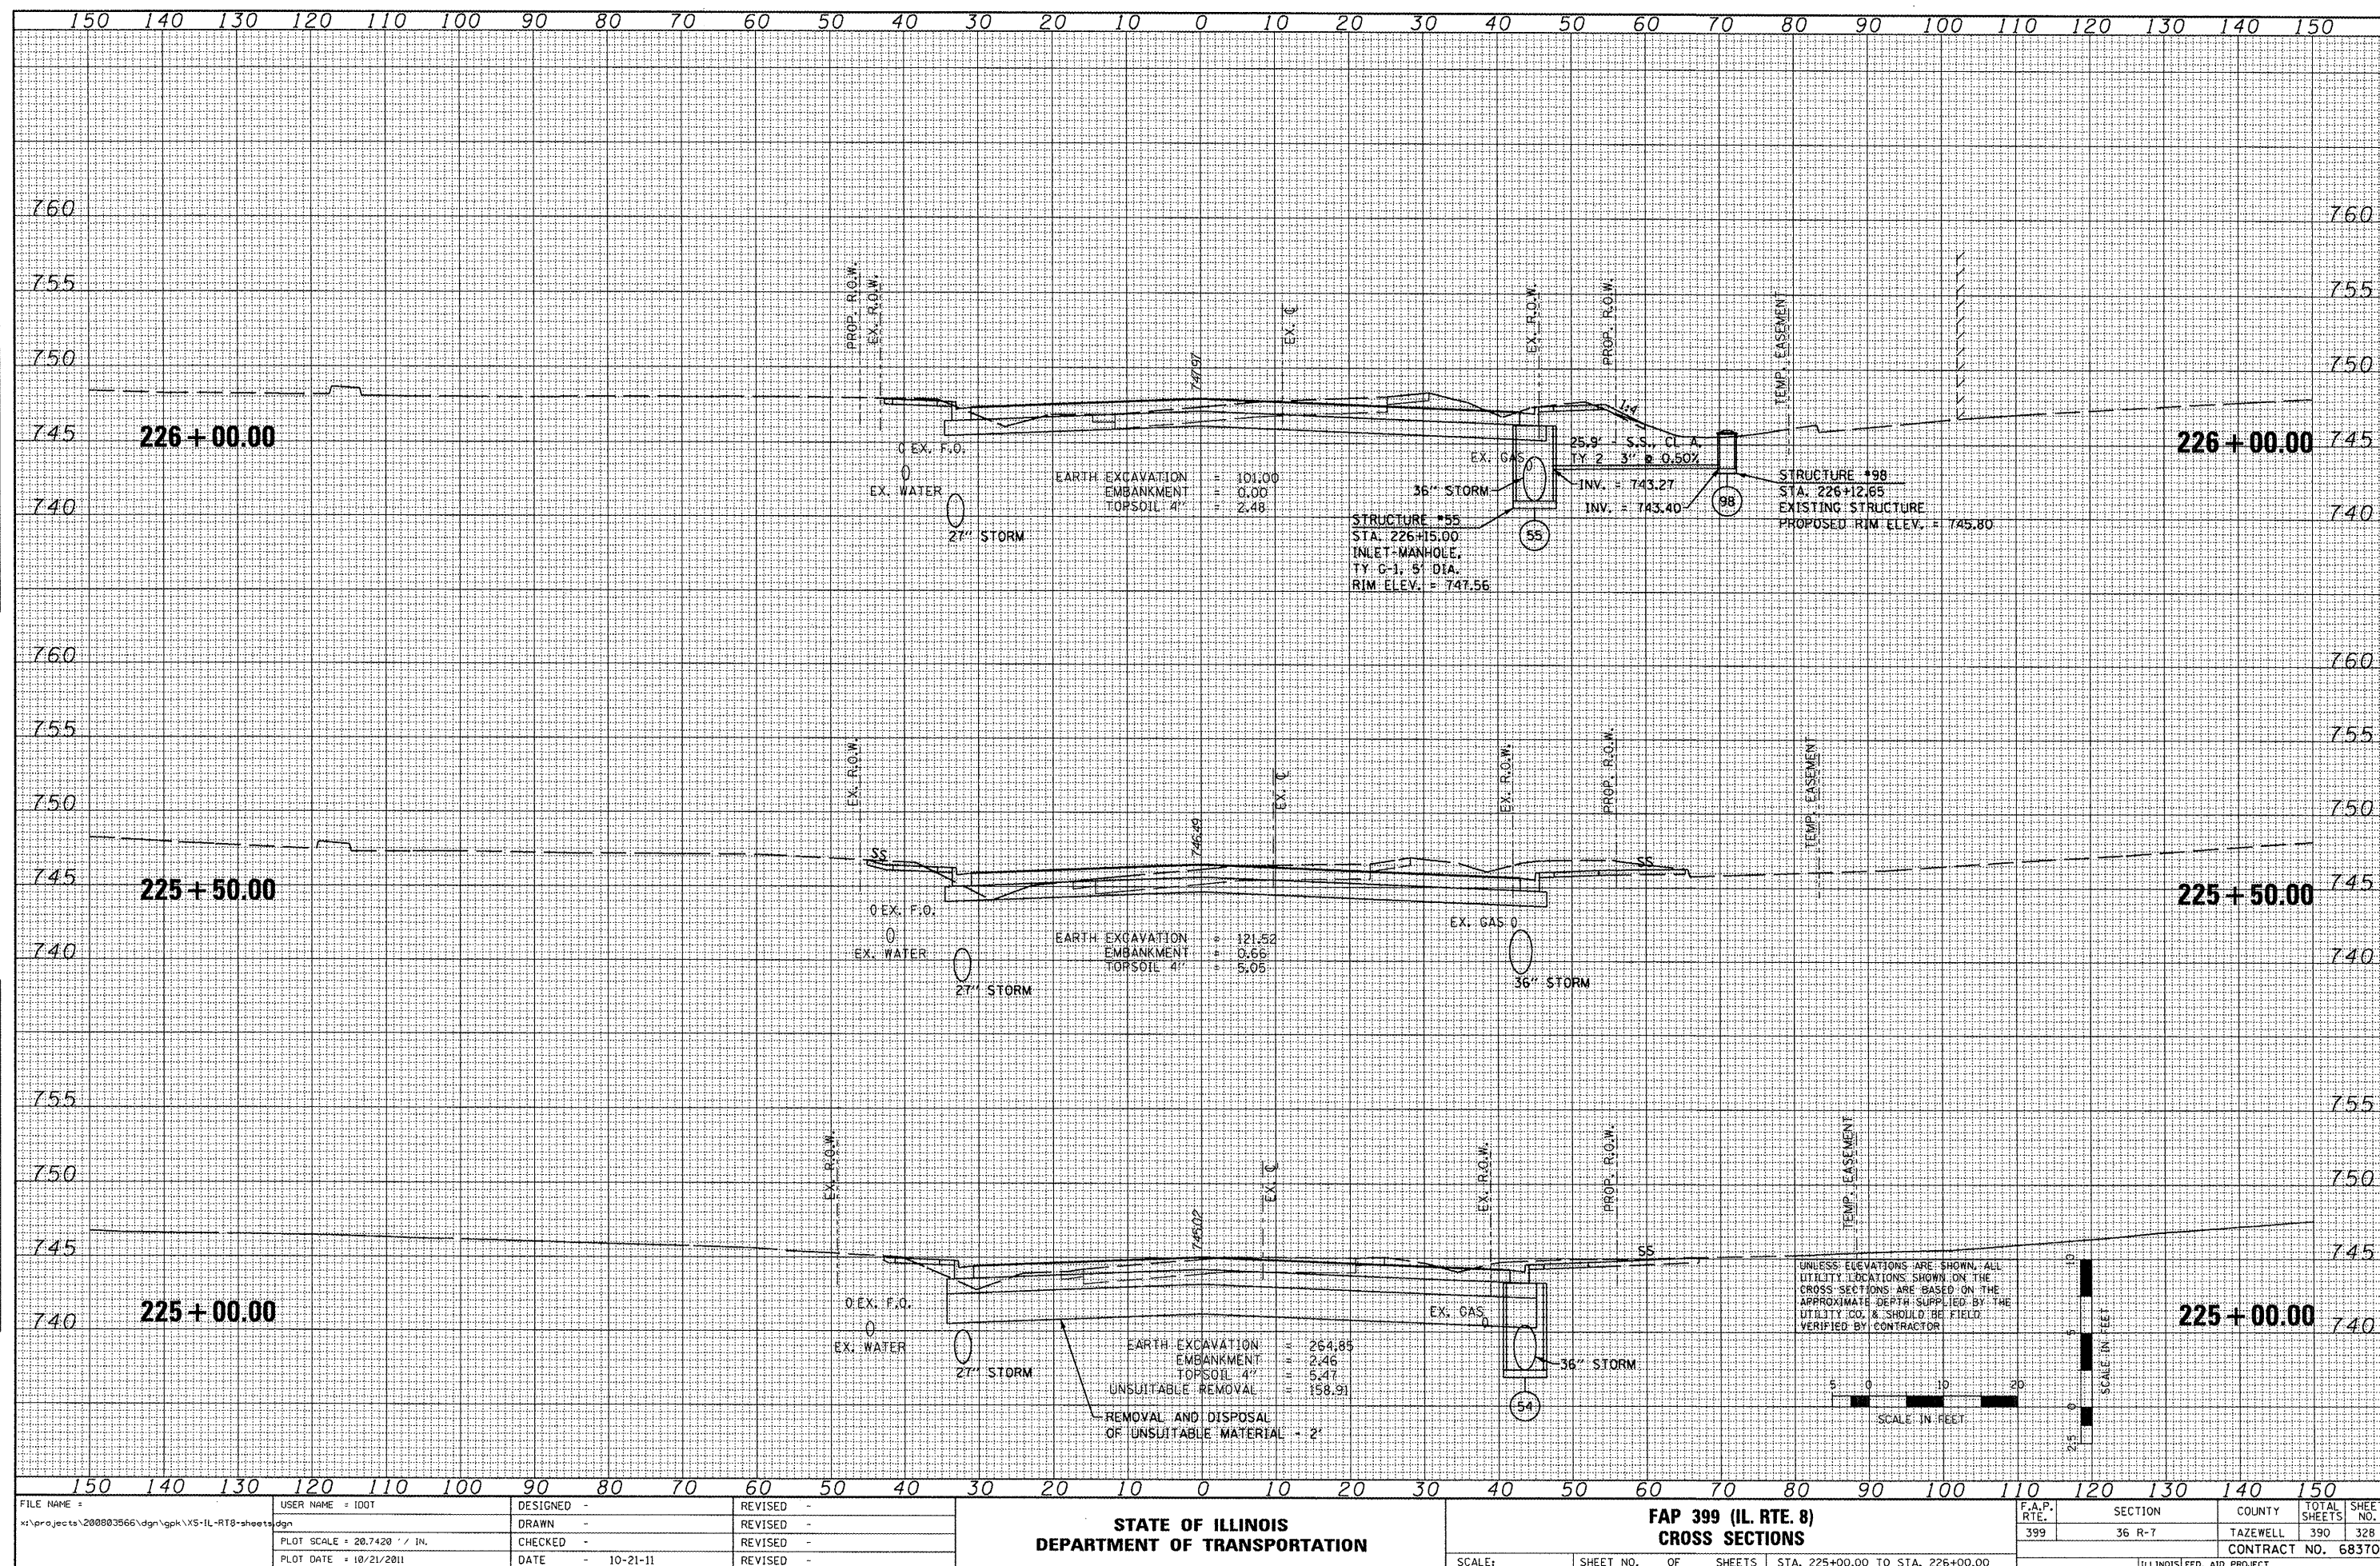


FINAL SURVEY	SUBMITTED	DATE
NO.	NO.	NO.
NOTE BOOK	PLANNED	BY
AREAS CHECKED	AREAS CHECKED	DATE

ORIGINAL SURVEY	SUBMITTED	DATE
NO.	NO.	NO.
NOTE BOOK	PLANNED	BY
AREAS CHECKED	AREAS CHECKED	DATE

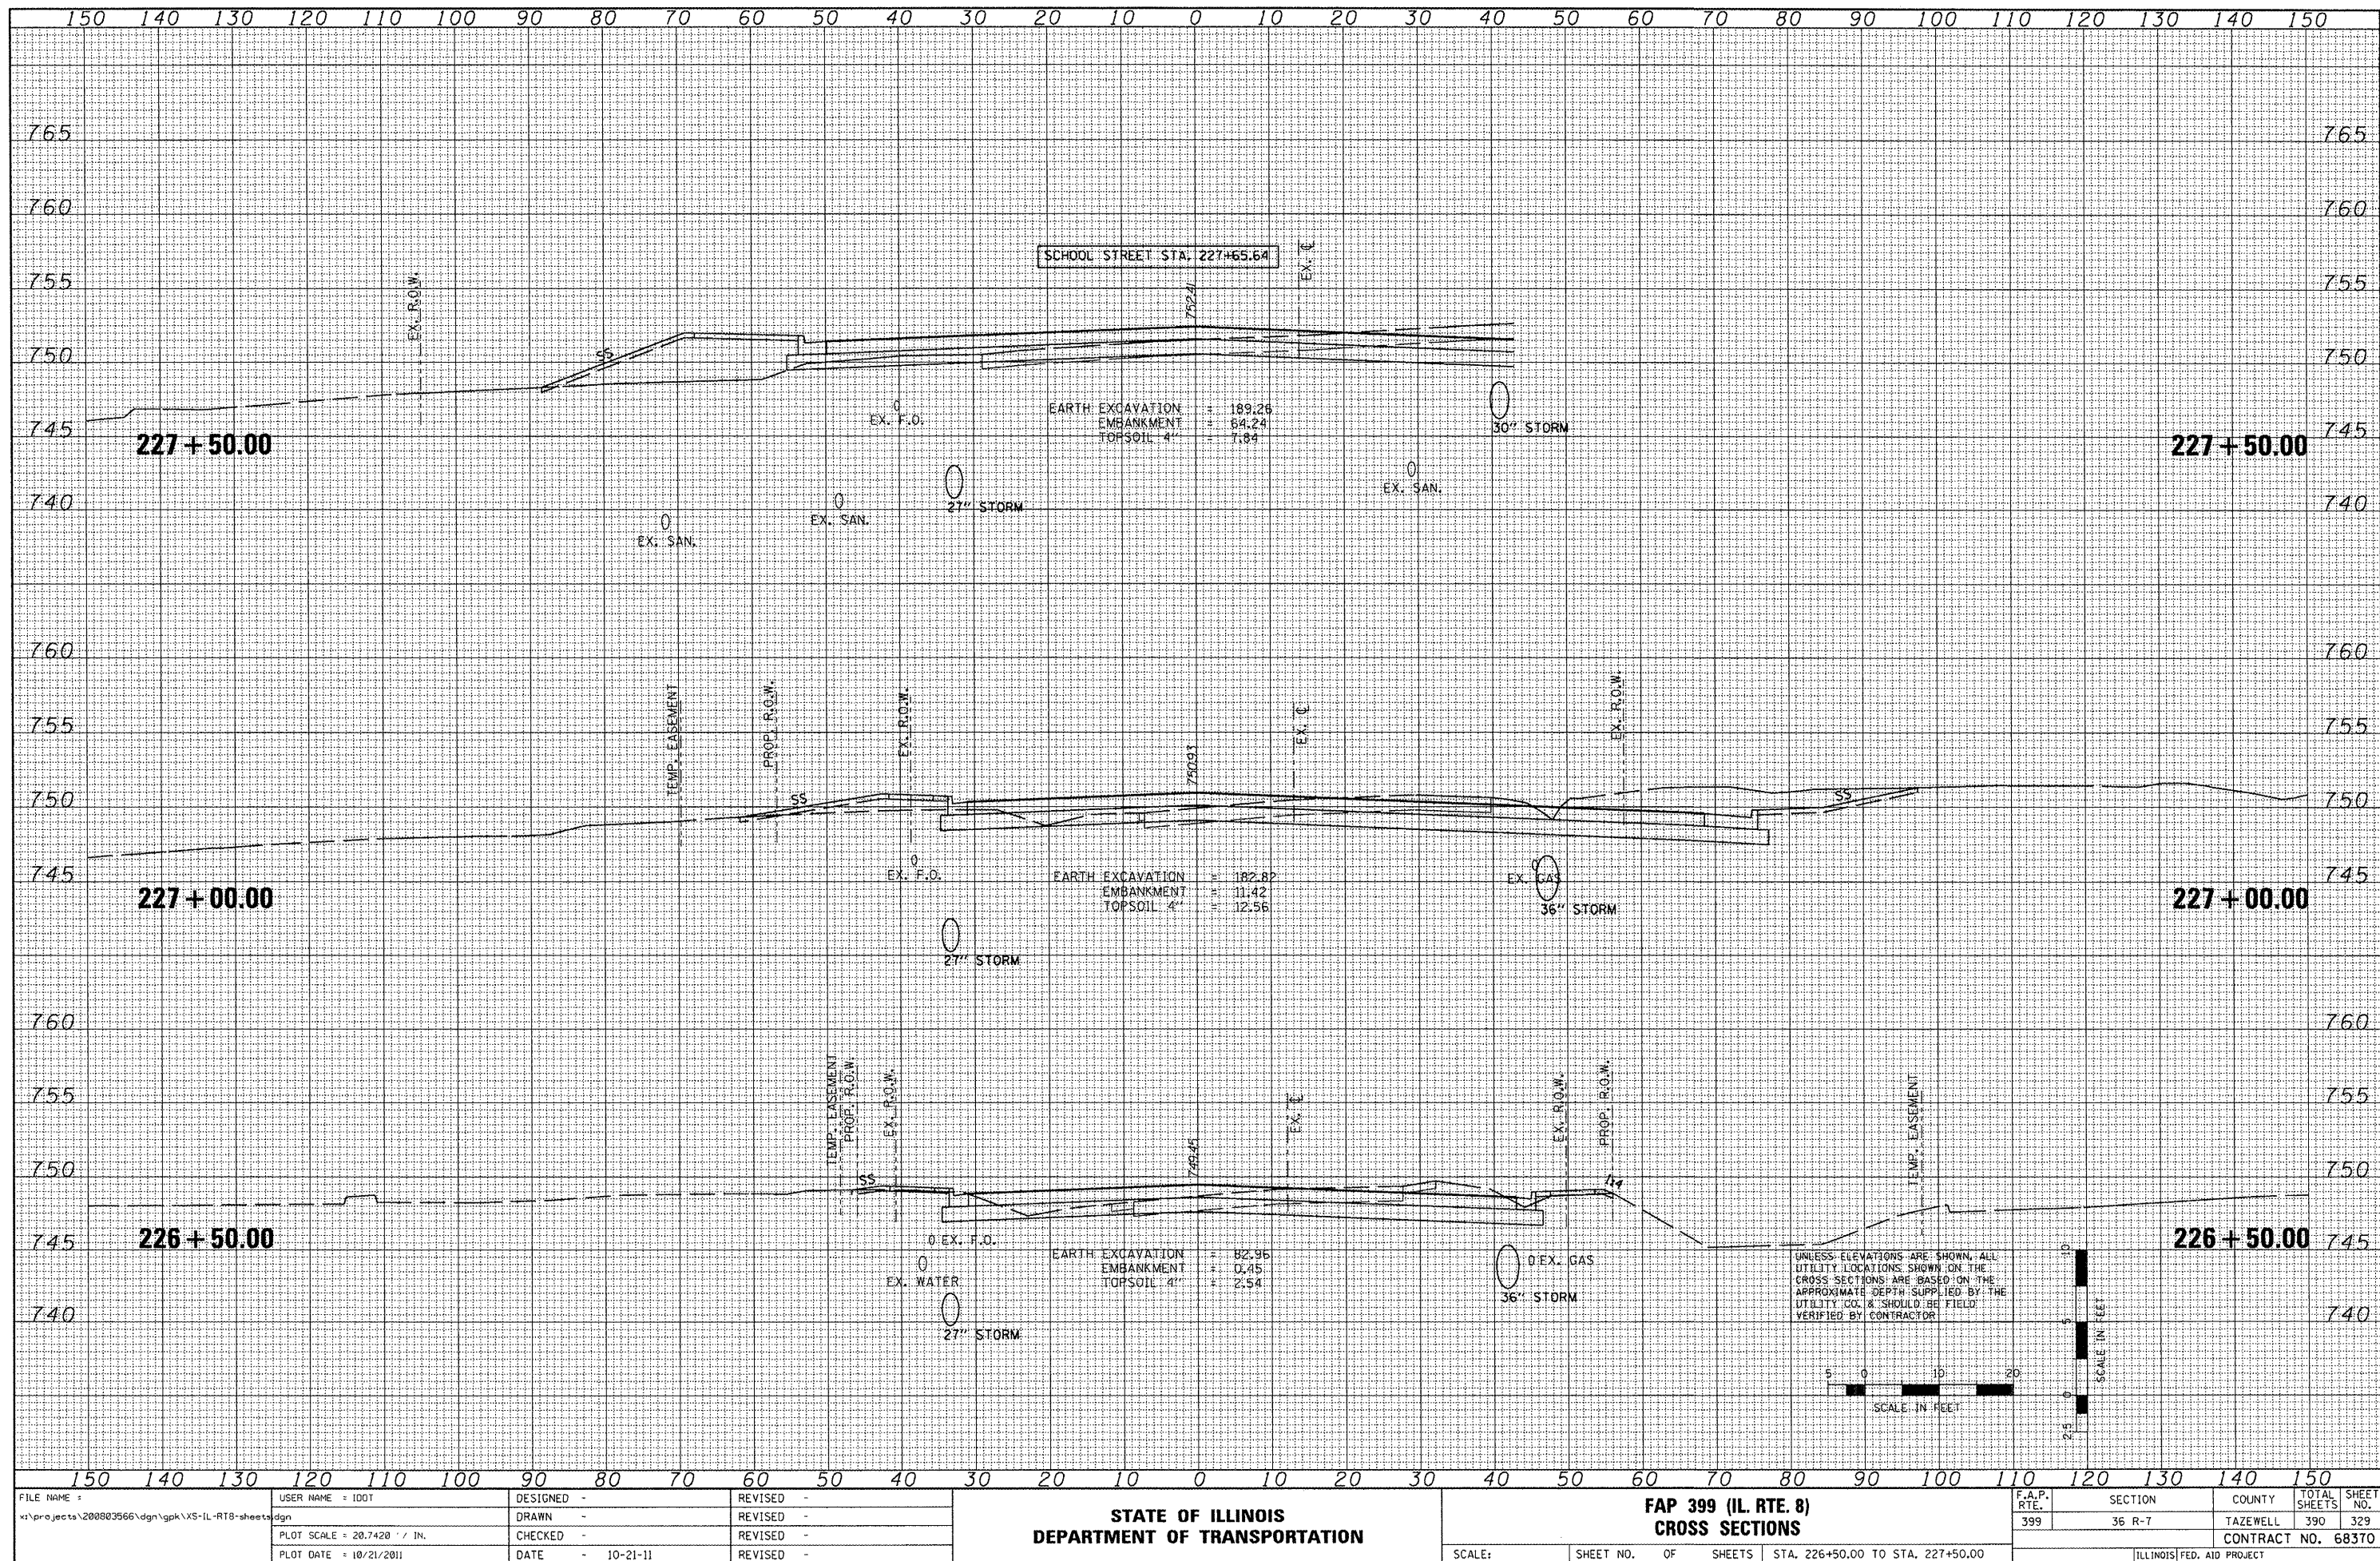


FILE NAME =	USER NAME = 1001	DESIGNED -	REVISED -	STATE OF ILLINOIS DEPARTMENT OF TRANSPORTATION				FAP 399 (IL RTE. 8) CROSS SECTIONS				F.A.P. RTE. 399	SECTION 36 R-7	COUNTY TAZEWELL	TOTAL SHEETS 390	SHEET NO. 329
PROJECT NO. 200803566	PROJECT NAME = IL-RT8-Sheet.dgn	DRAWN -	REVISED -									399	36 R-7	TAZEWELL	390	329
PLOT SCALE = 20.7428' / IN.	PLOT DATE = 10/21/2011	CHECKED -	REVISED -									399	36 R-7	TAZEWELL	390	329
		DATE = 10-21-11	REVISED -									399	36 R-7	TAZEWELL	390	329

ORIGINAL SURVEY	BY _____		DATE _____
	SURVEYED _____		
NOTE BOOK	PLOTTED _____		_____
	TEMPLATE _____		
NO.	AREAS _____		AREAS CHECKED _____
	AREAS _____		

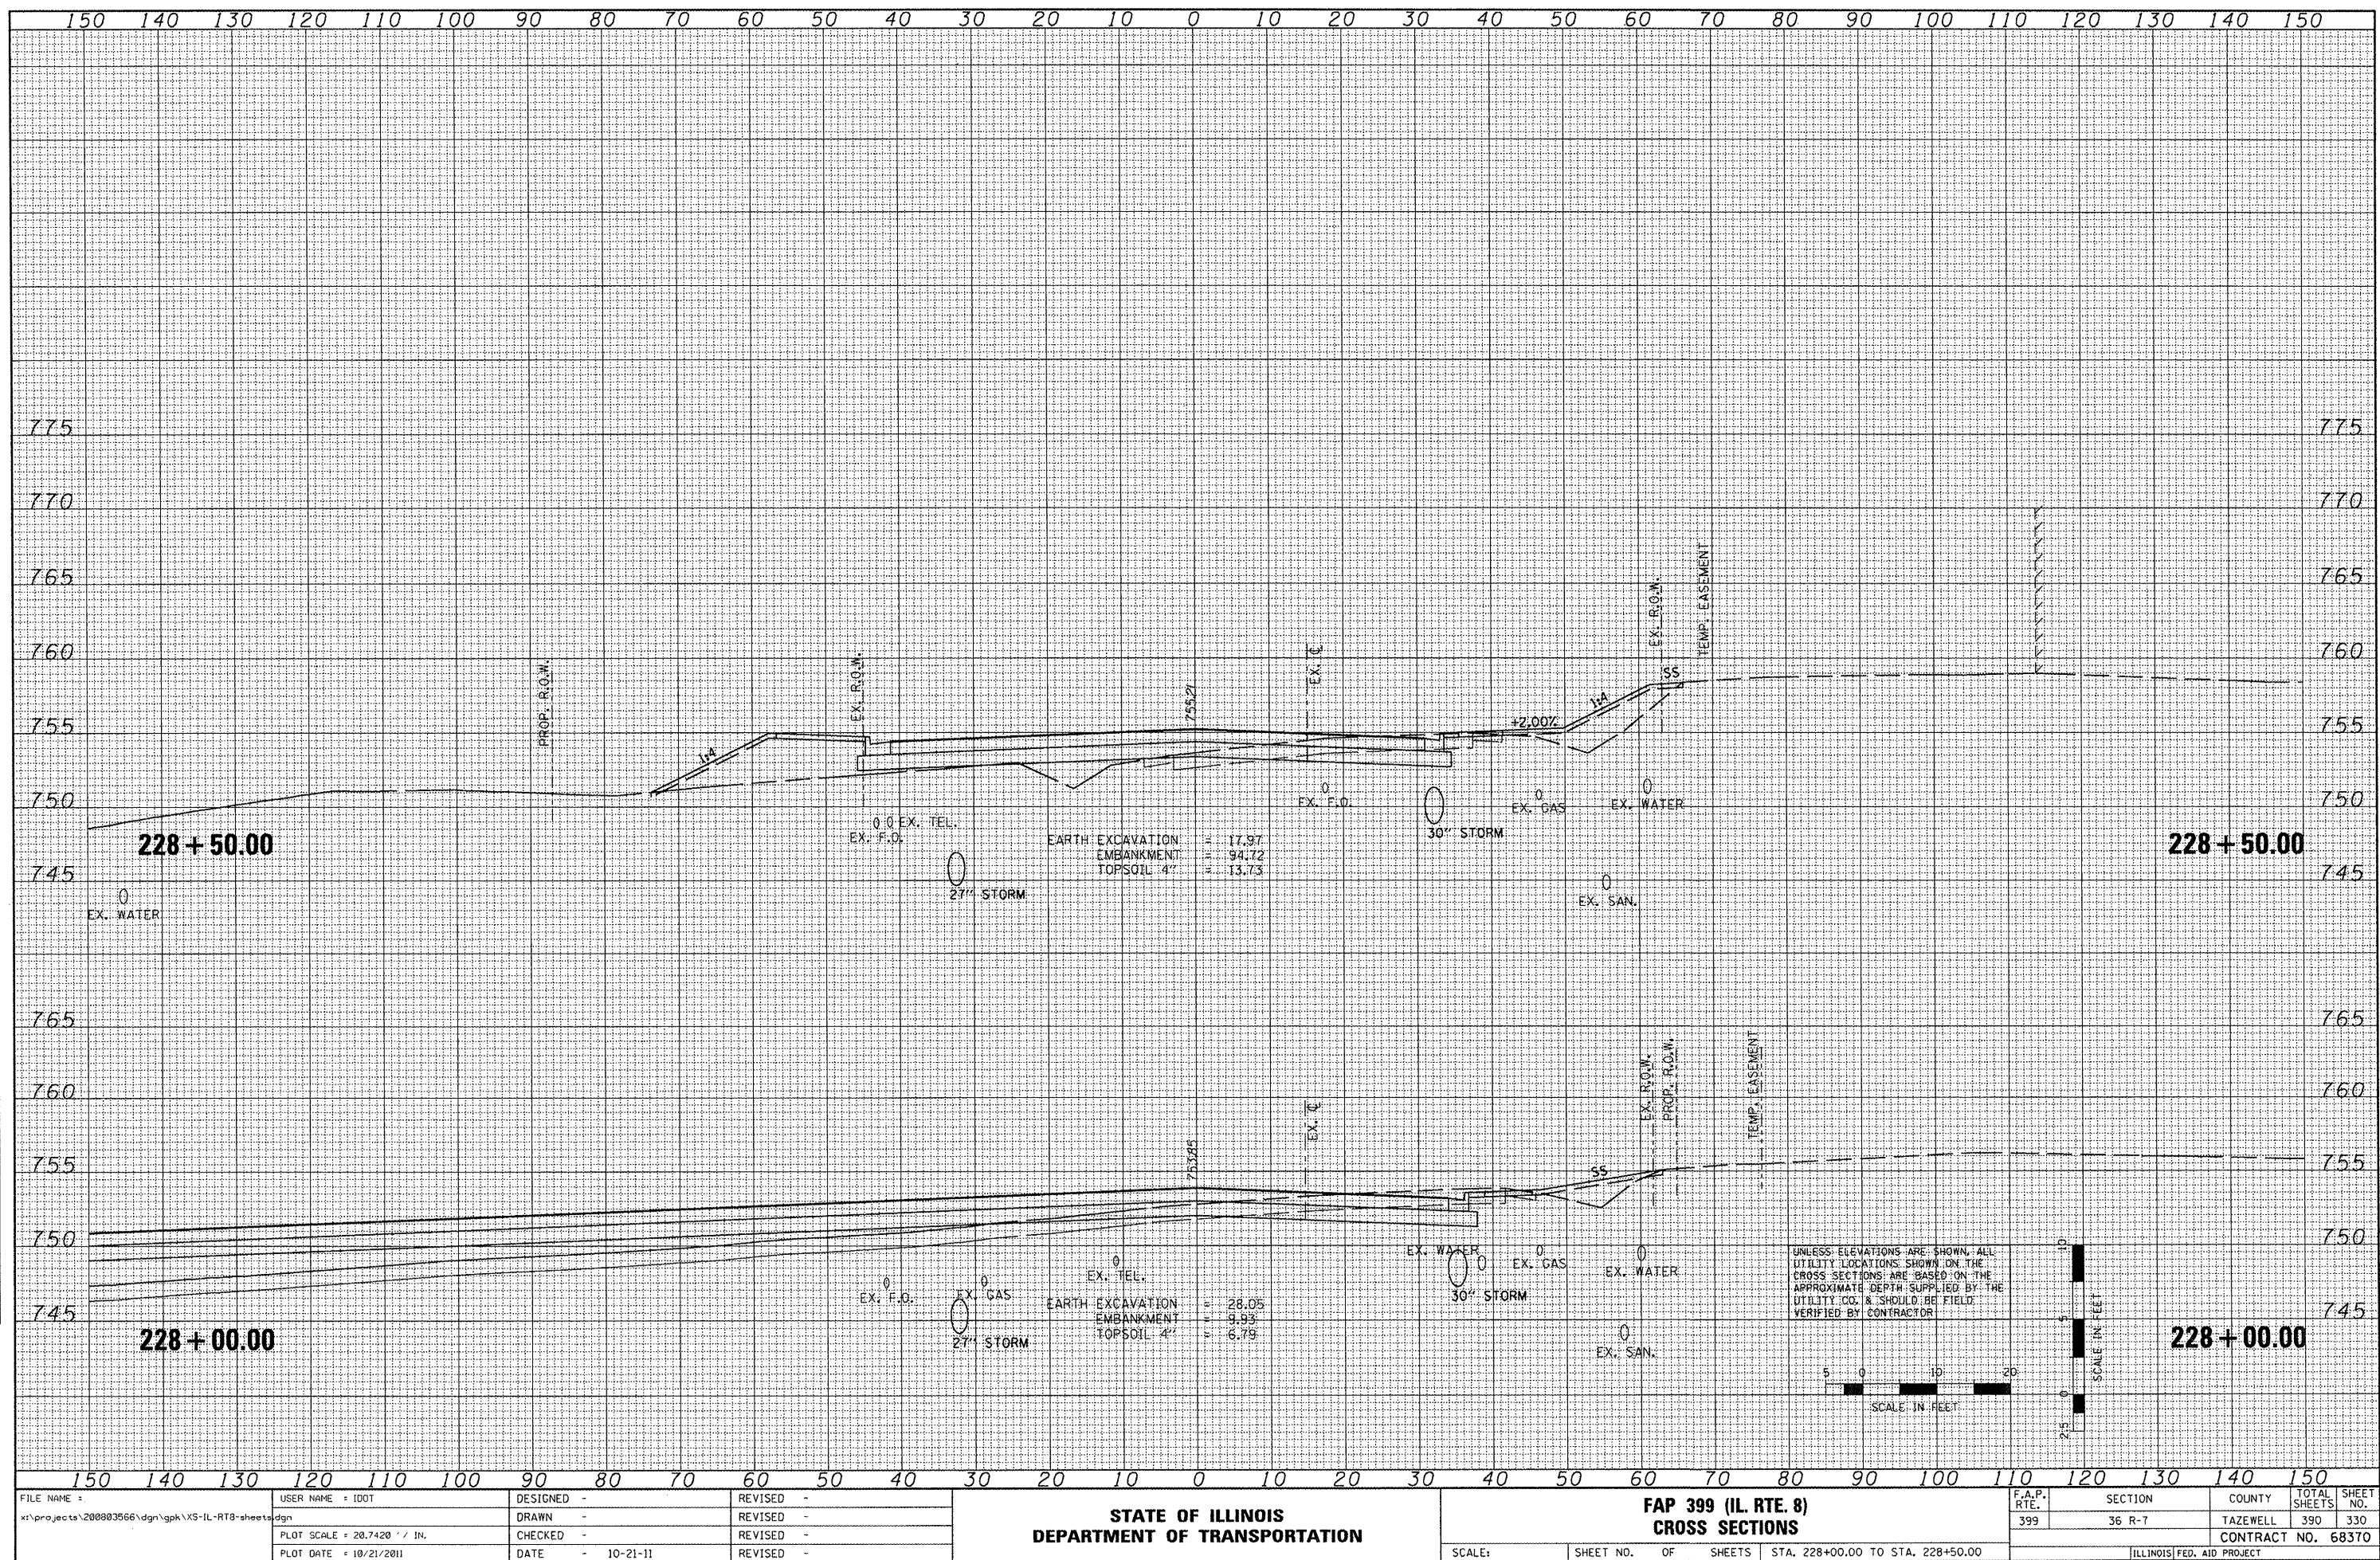

FINAL	DATE
SURVEY	BY
PLOTTED	
NOTE BOOK	
AREAS CHECKED	
NO.	

ORIGINAL	DATE
SURVEY	BY
PLOTTED	
NOTE BOOK	
AREAS CHECKED	
NO.	

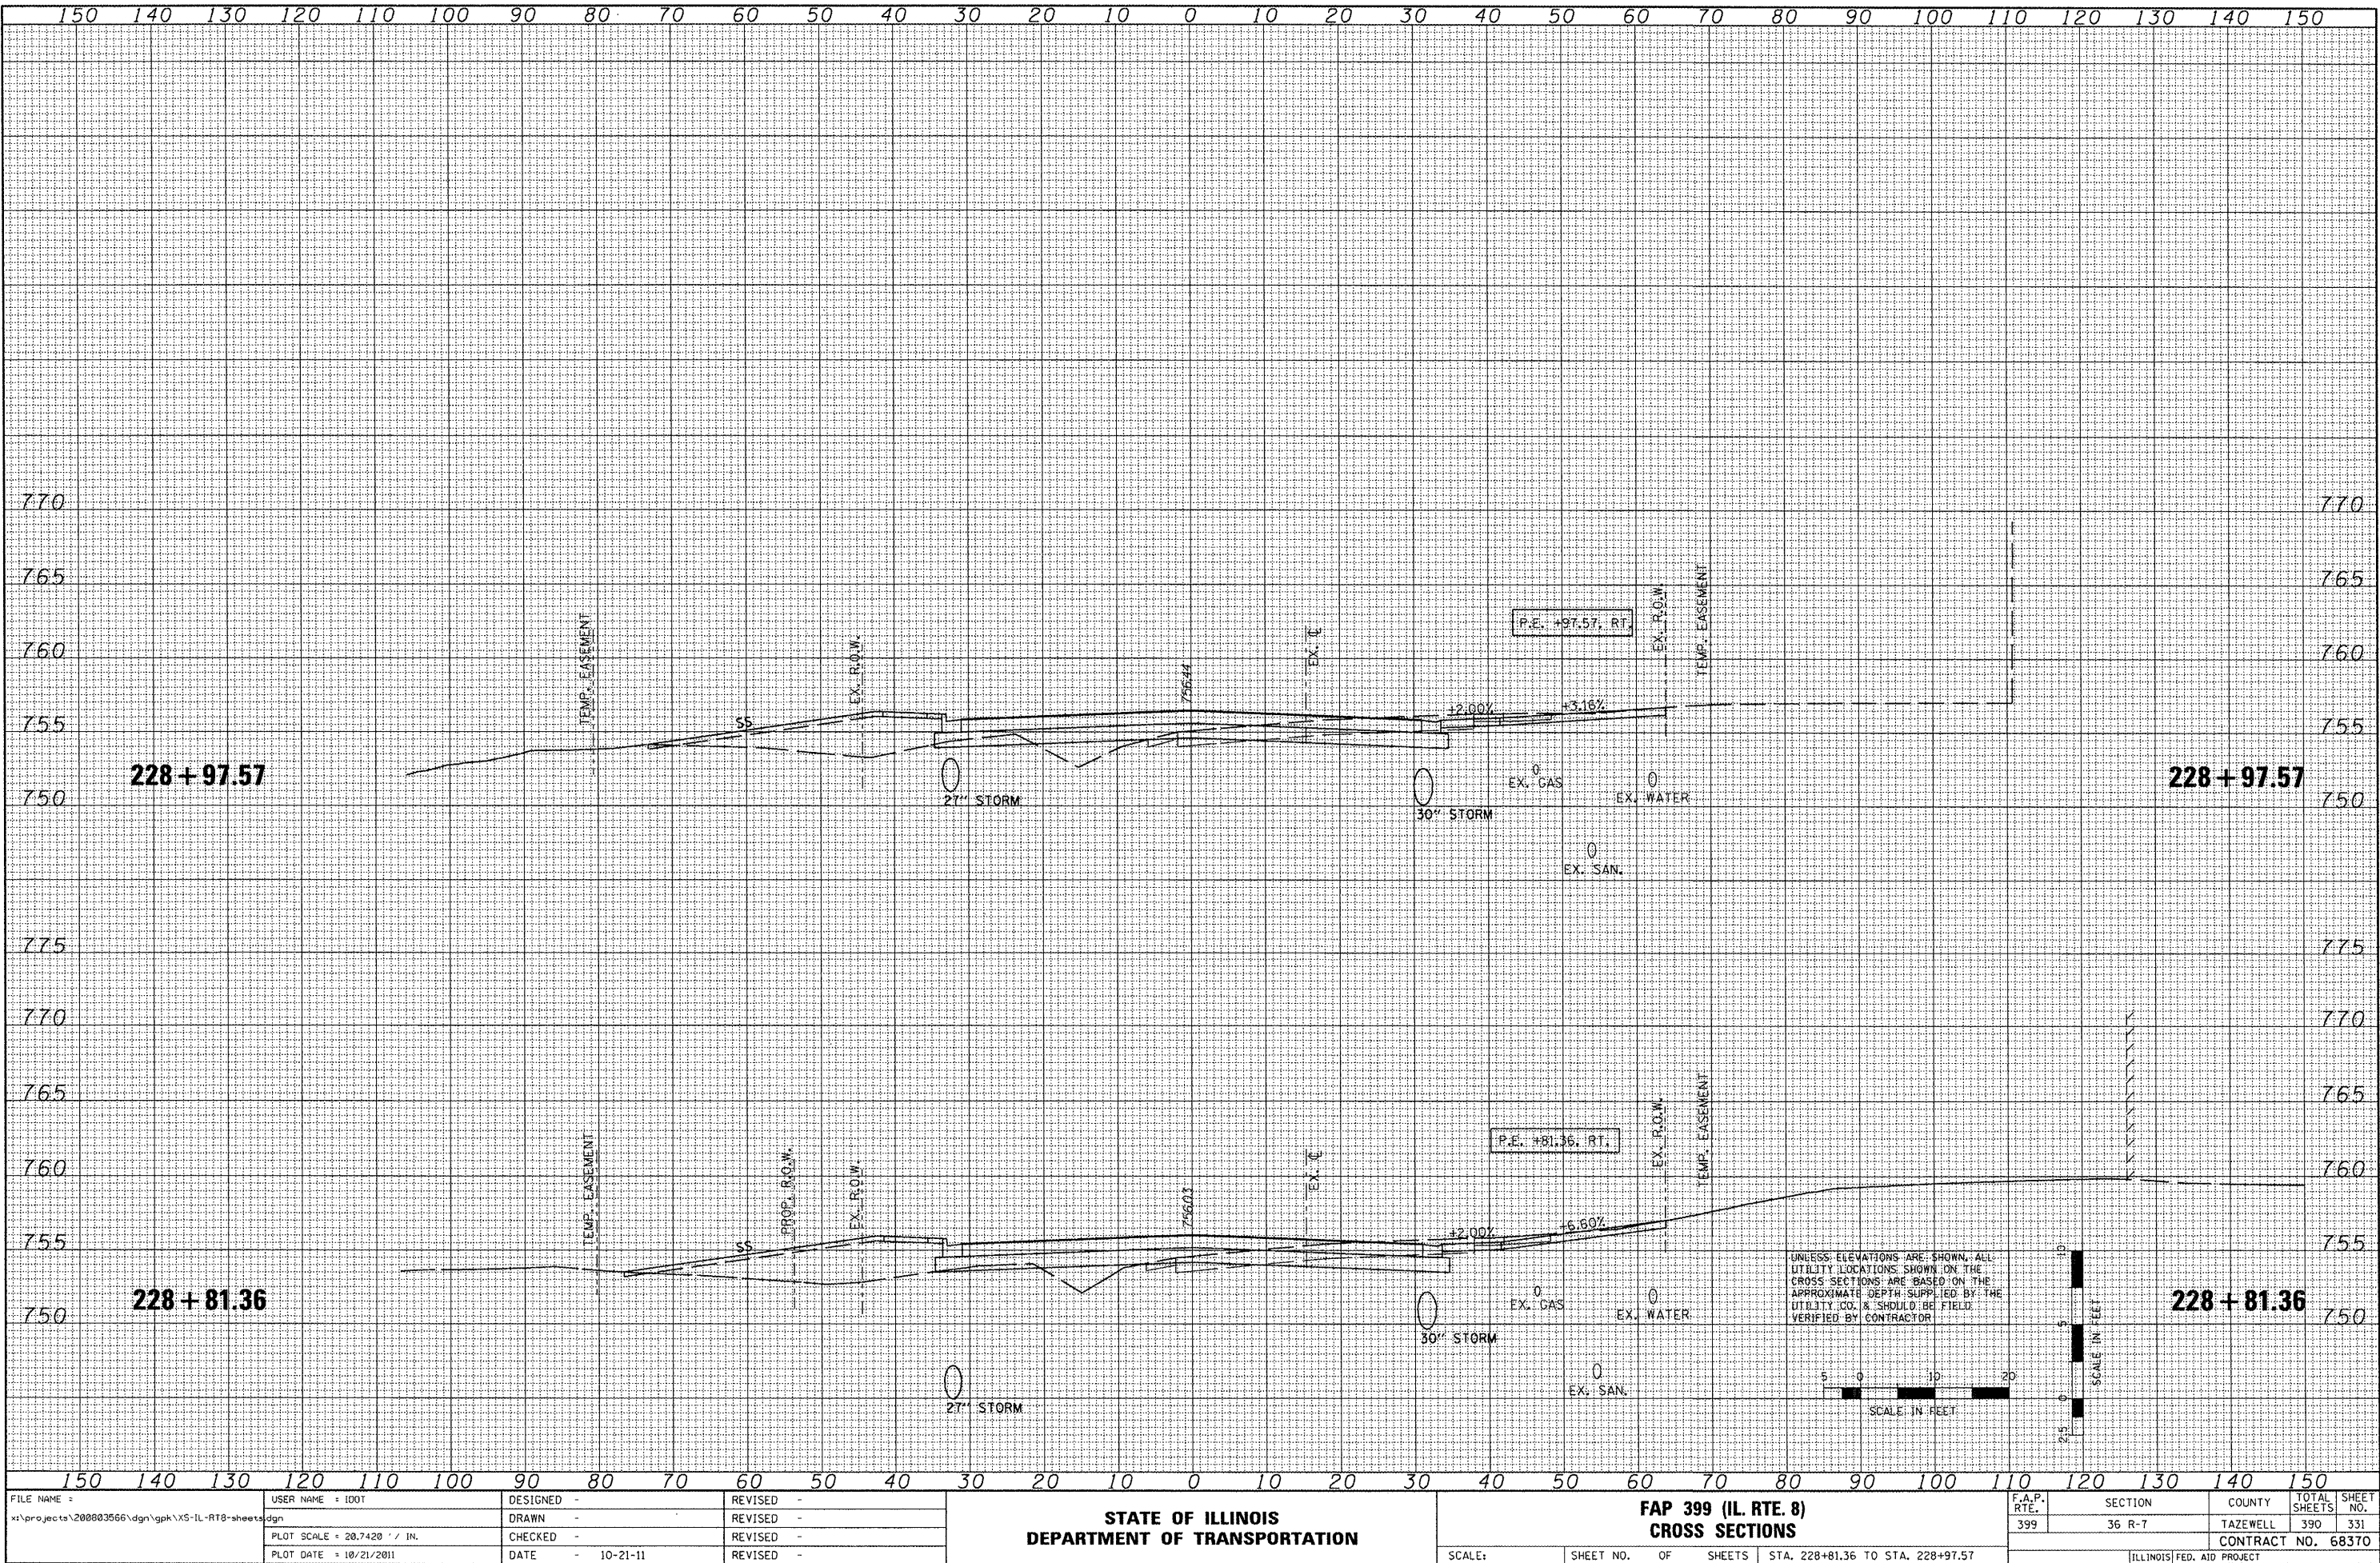

FILE NAME :	USER NAME :	DESIGNED :	REVISED :
x:\projects\200803566\dgn\gpk\XS-IL-RTE-sheets.dgn	1001	DRAWN :	REVISED :
		CHECKED :	REVISED :
		DATE :	REVISED :
		10-21-11	

STATE OF ILLINOIS
DEPARTMENT OF TRANSPORTATION


FAP 399 (IL RTE. 8)
CROSS SECTIONS

SCALE: SHEET NO. OF SHEETS STA. 228+81.36 TO STA. 228+97.57

F.A.P. RTE.	SECTION	COUNTY	TOTAL SHEETS	SHEET NO.
399	36 R-7	TAZEWELL	390	331
CONTRACT NO. 68370				
ILLINOIS FED. AID PROJECT				

FINAL	DATE
SURVEY	BY
NOTE BOOK	
NO.	
SURVEYED	
TEMPLATE	
AREAS	
CHECKED	

ORIGINAL	DATE
SURVEY	BY
NOTE BOOK	
NO.	
SURVEYED	
TEMPLATE	
AREAS	
CHECKED	

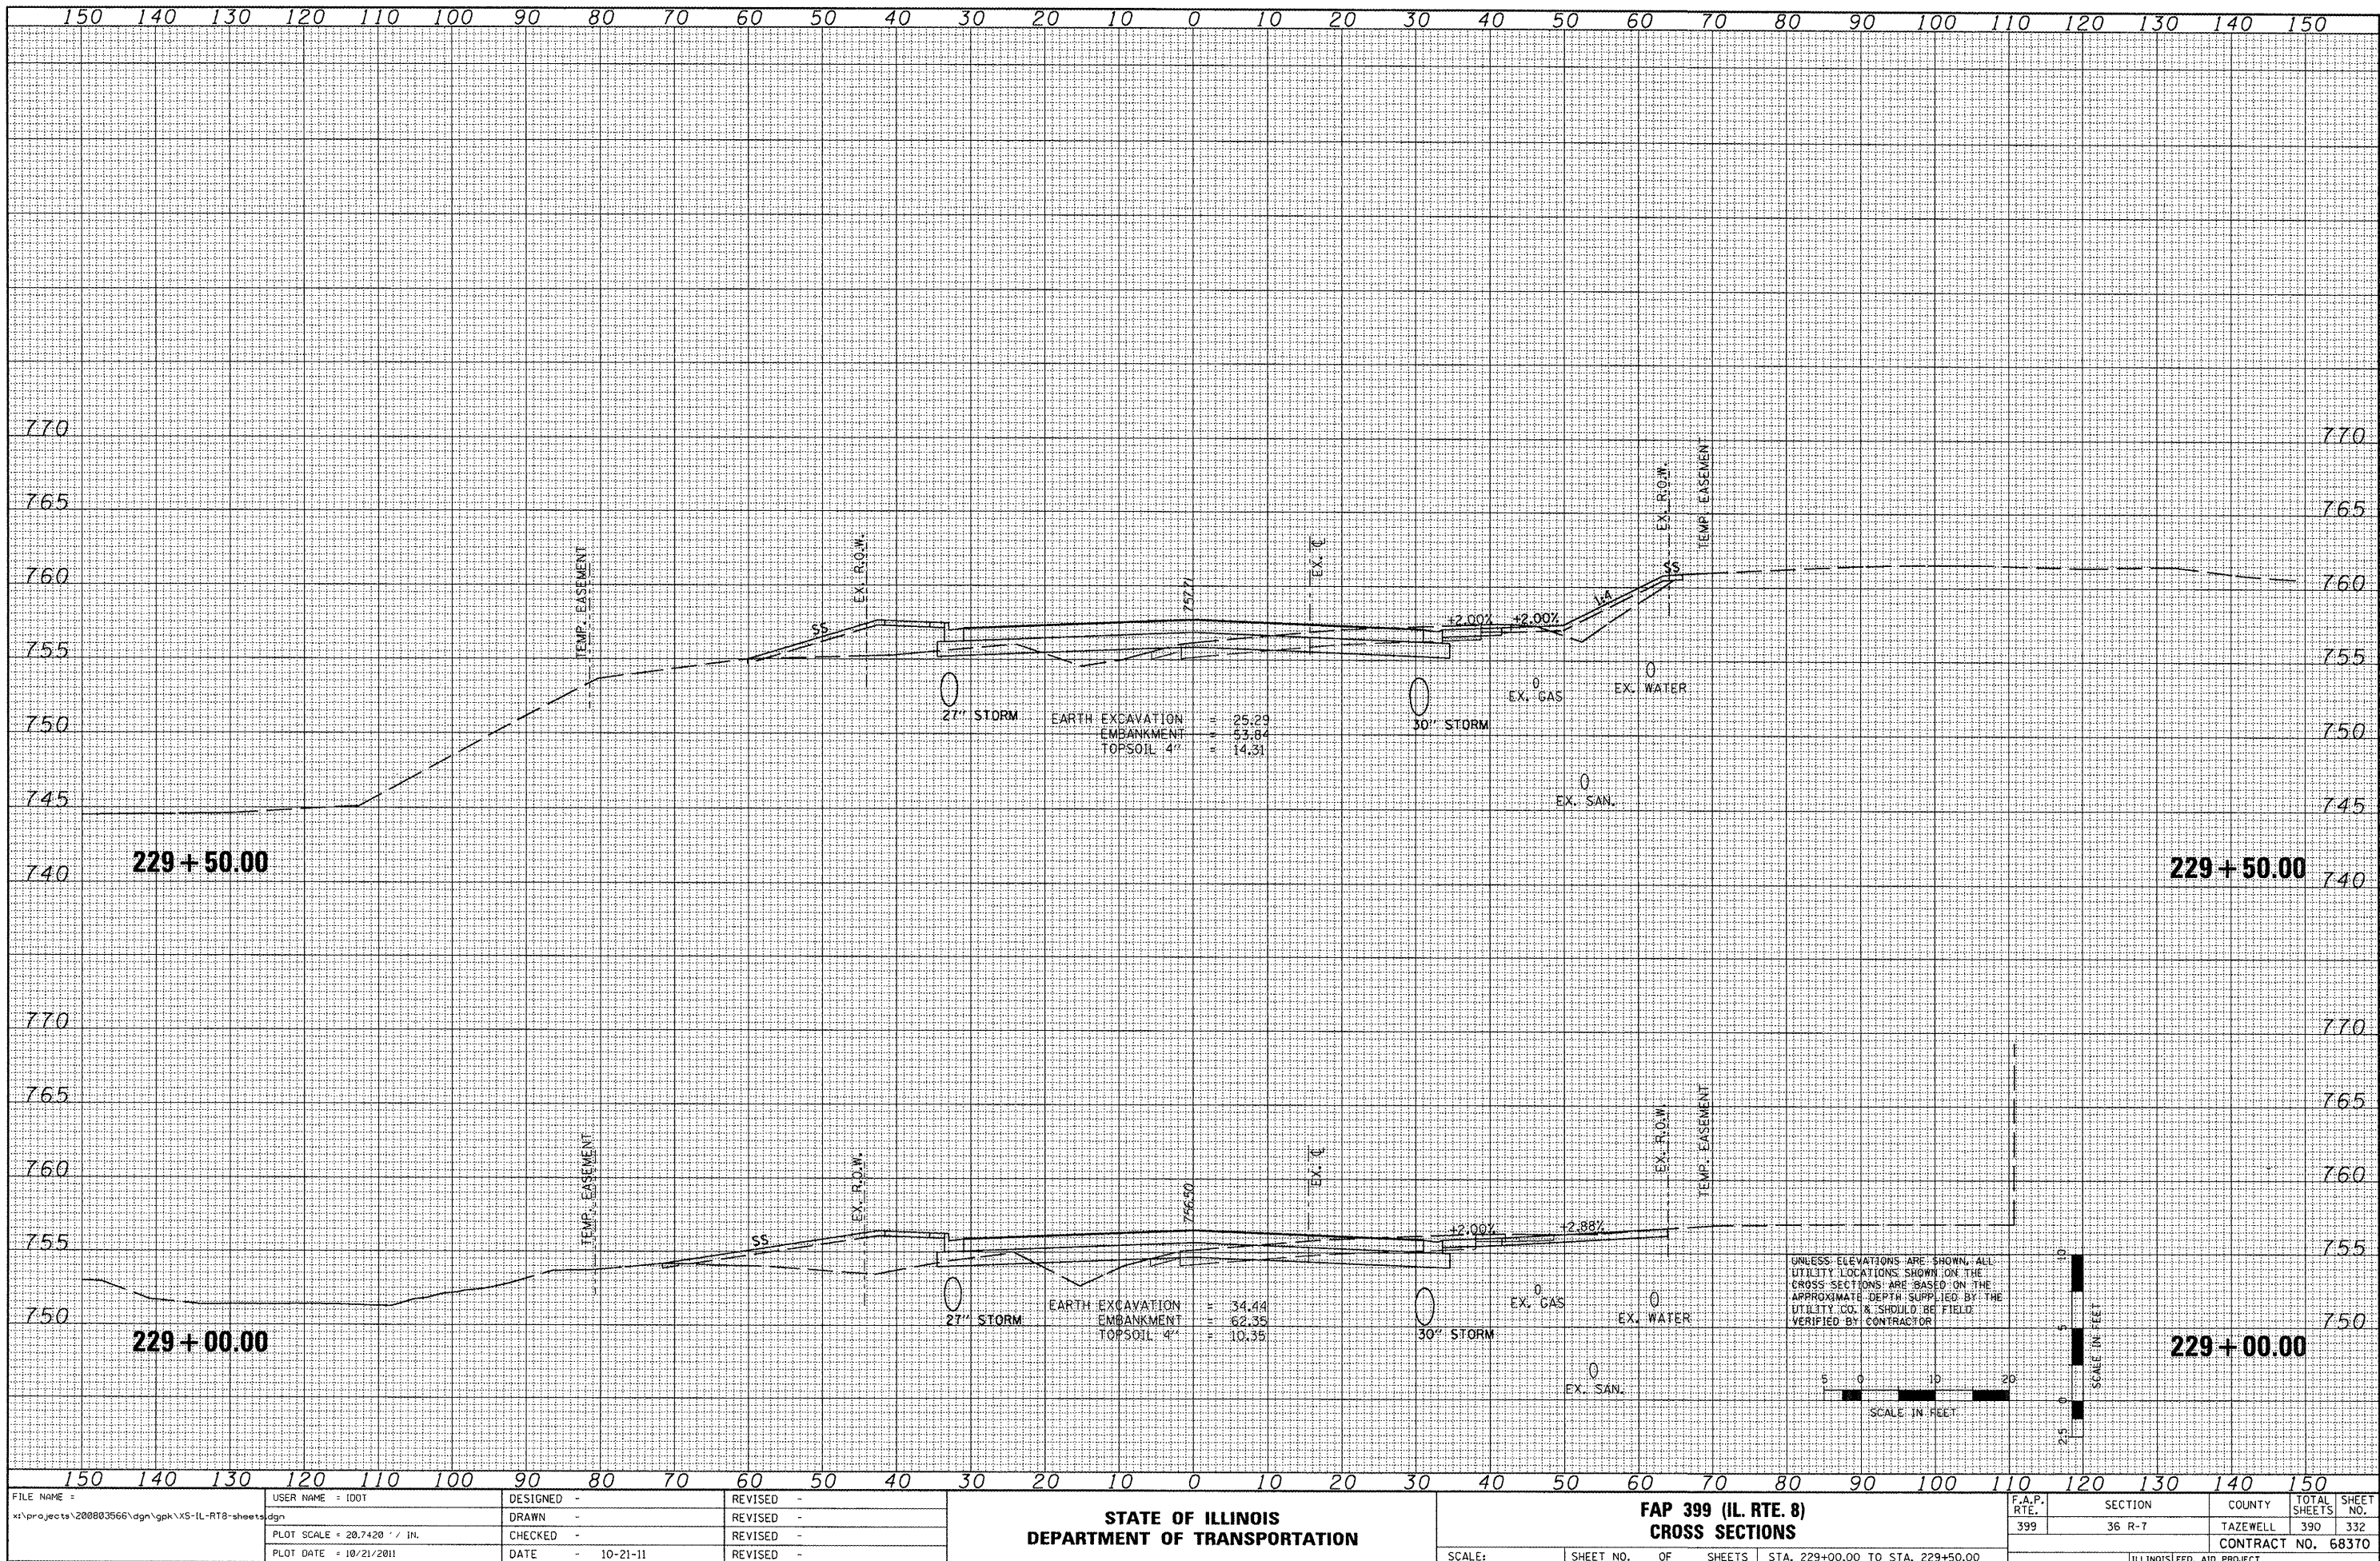

FILE NAME =	USER NAME = IDOT	DESIGNED -	REVISED -
x:\projects\200803566\ dgn\gpk\X5-IL-RT8-sheets.dgn		DRAWN -	REVISED -
PLOT SCALE = 20.7420' / IN.		CHECKED -	REVISED -
PLOT DATE = 10/21/2011		DATE = 10-21-11	REVISED -

STATE OF ILLINOIS
DEPARTMENT OF TRANSPORTATION


FAP 399 (IL RTE. 8)
CROSS SECTIONS

SCALE: SHEET NO. OF SHEETS STA. 229+00.00 TO STA. 229+50.00

F.A.P. RTE. 399	SECTION 36 R-7	COUNTY TAZEWELL	TOTAL SHEETS 390	SHEET NO. 332
CONTRACT NO. 68370				
ILLINOIS FED. AID PROJECT				

DATE	BY
SURVEYED	PLOTTED
NOTE BOOK	TEMP. EASEMENT
NO.	AREAS CHECKED


DATE	BY
SURVEYED	PLOTTED
NOTE BOOK	TEMP. EASEMENT
NO.	AREAS CHECKED

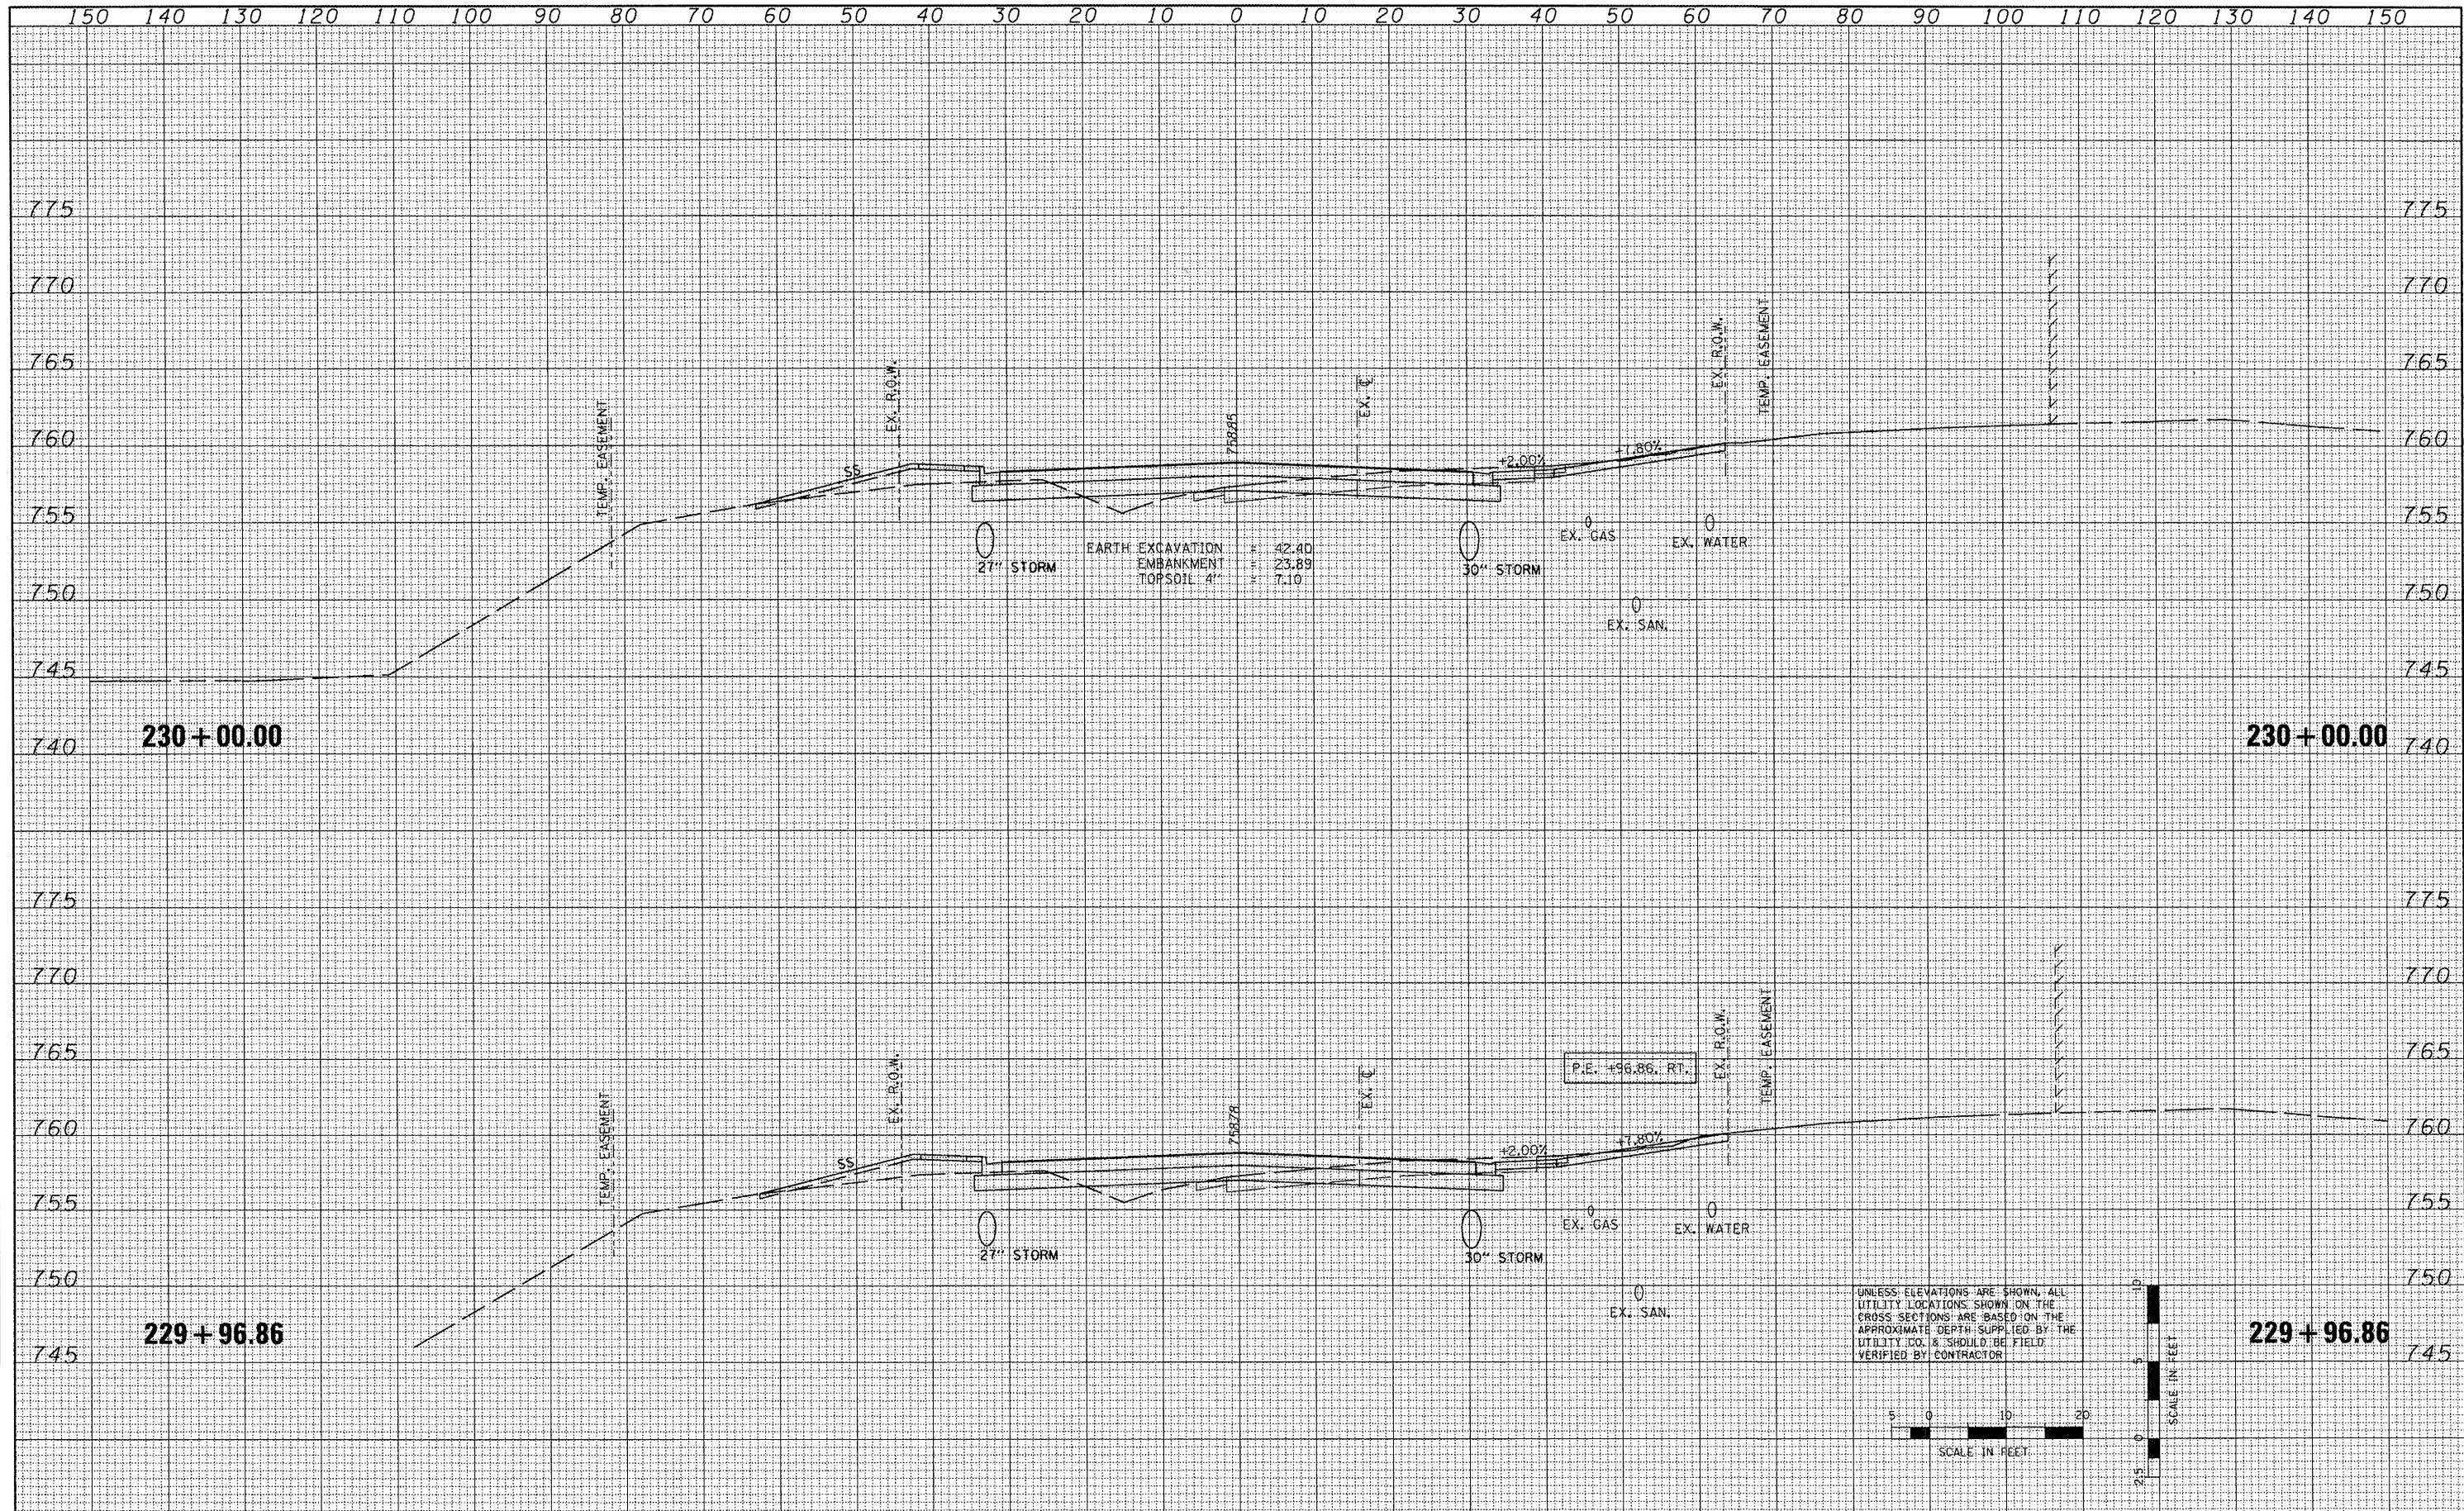

150 140 130 120 110 100 90 80 70 60 50 40 30 20 10 0 10 20 30 40 50 60 70 80 90 100 110 120 130 140 150																									
FILE NAME =		USER NAME = IDOT	DESIGNED -	REVISED -	STATE OF ILLINOIS DEPARTMENT OF TRANSPORTATION										FAP 399 (IL RTE. 8) CROSS SECTIONS					F.A.P. RTE.	SECTION	COUNTY	TOTAL SHEETS	SHEET NO.	
x:\projects\200803566\dgn\gpk\XS-IL-RTE-sheets.dgn			DRAWN -	REVISED -																399	36 R-7	TAZEWELL	390	333	
			CHECKED -	REVISED -															CONTRACT NO. 68370						
			PLOT SCALE = 20.7420' / IN.	DATE - 10-21-11																					
			PLOT DATE = 10/21/2011												SCALE:	SHEET NO.	OF	SHEETS	STA. 229+96.86 TO STA. 230+00.00				ILLINOIS FED. AID PROJECT		


FINAL SURVEY	DATE
SURVEYED	BY
PLOTTED	
NOTE BOOK	
AREA CHECKED	
NO.	

ORIGINAL SURVEY	DATE
SURVEYED	BY
PLOTTED	
NOTE BOOK	
AREA CHECKED	
NO.	

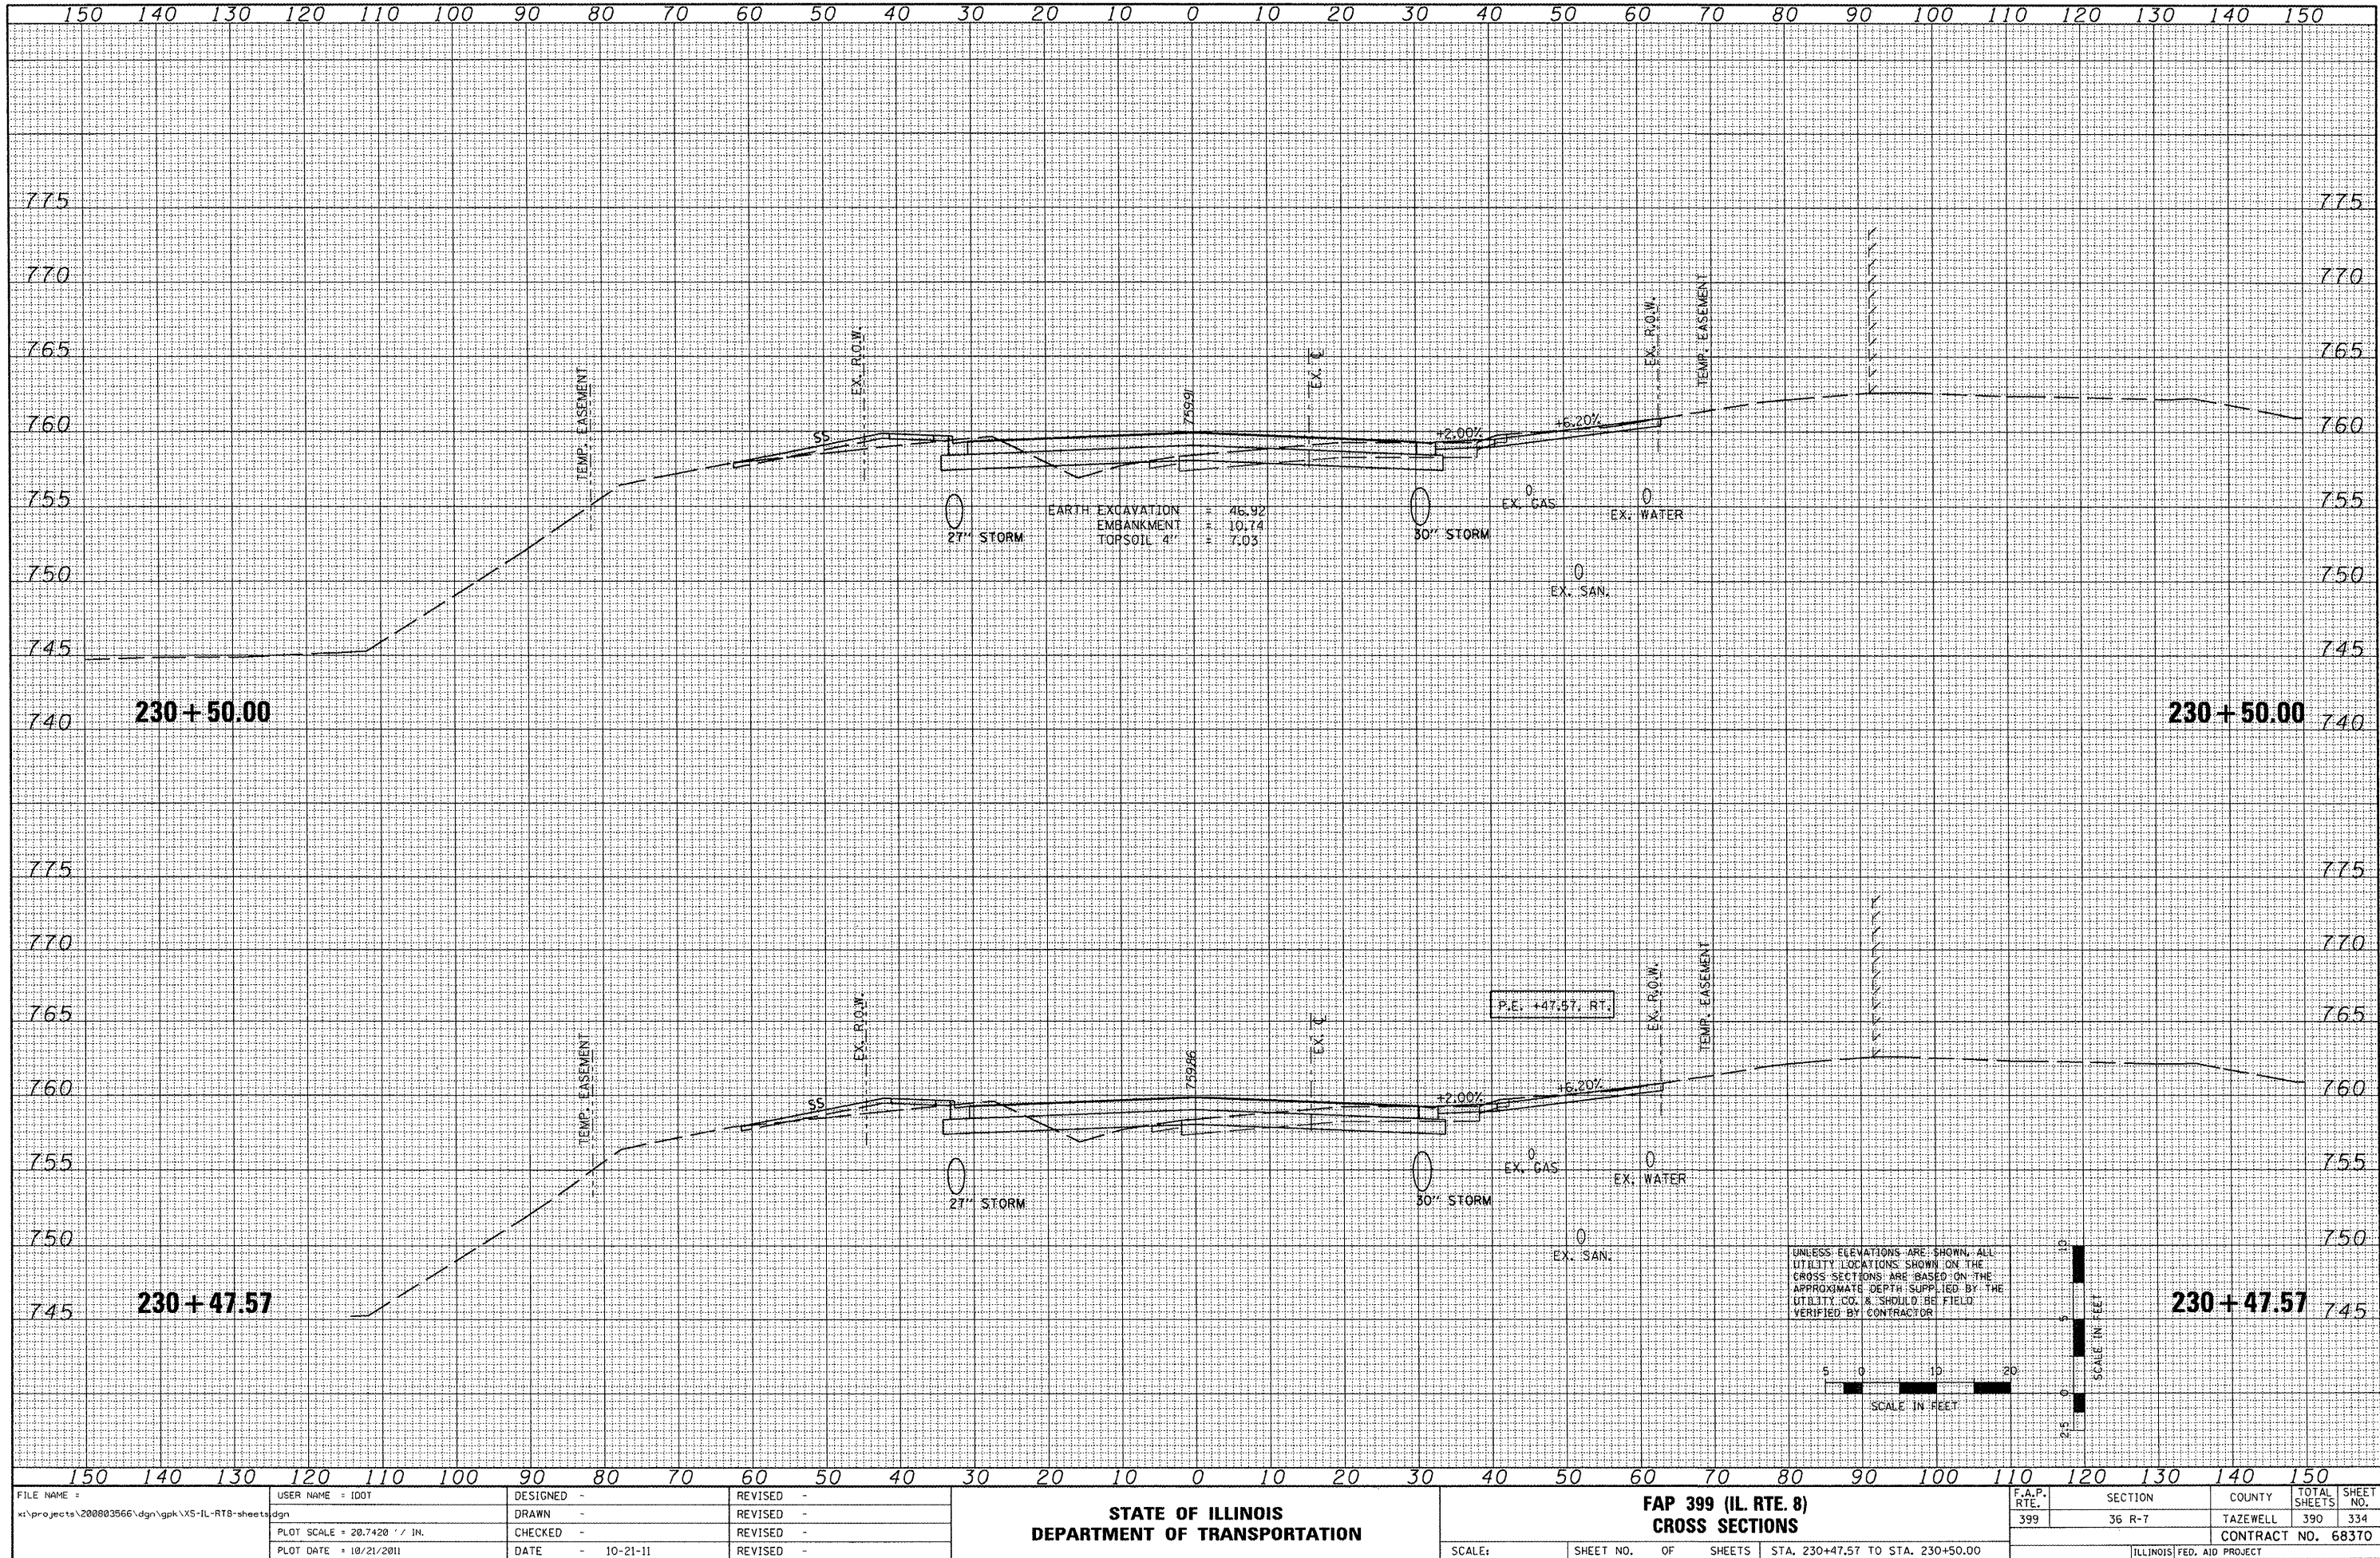


FINAL	DATE
SURVEY	BY
NOTE BOOK	
TEMP. EASEMENT	
AREAS CHECKED	

ORIGINAL	DATE
SURVEY	BY
NOTE BOOK	
TEMP. EASEMENT	
AREAS CHECKED	

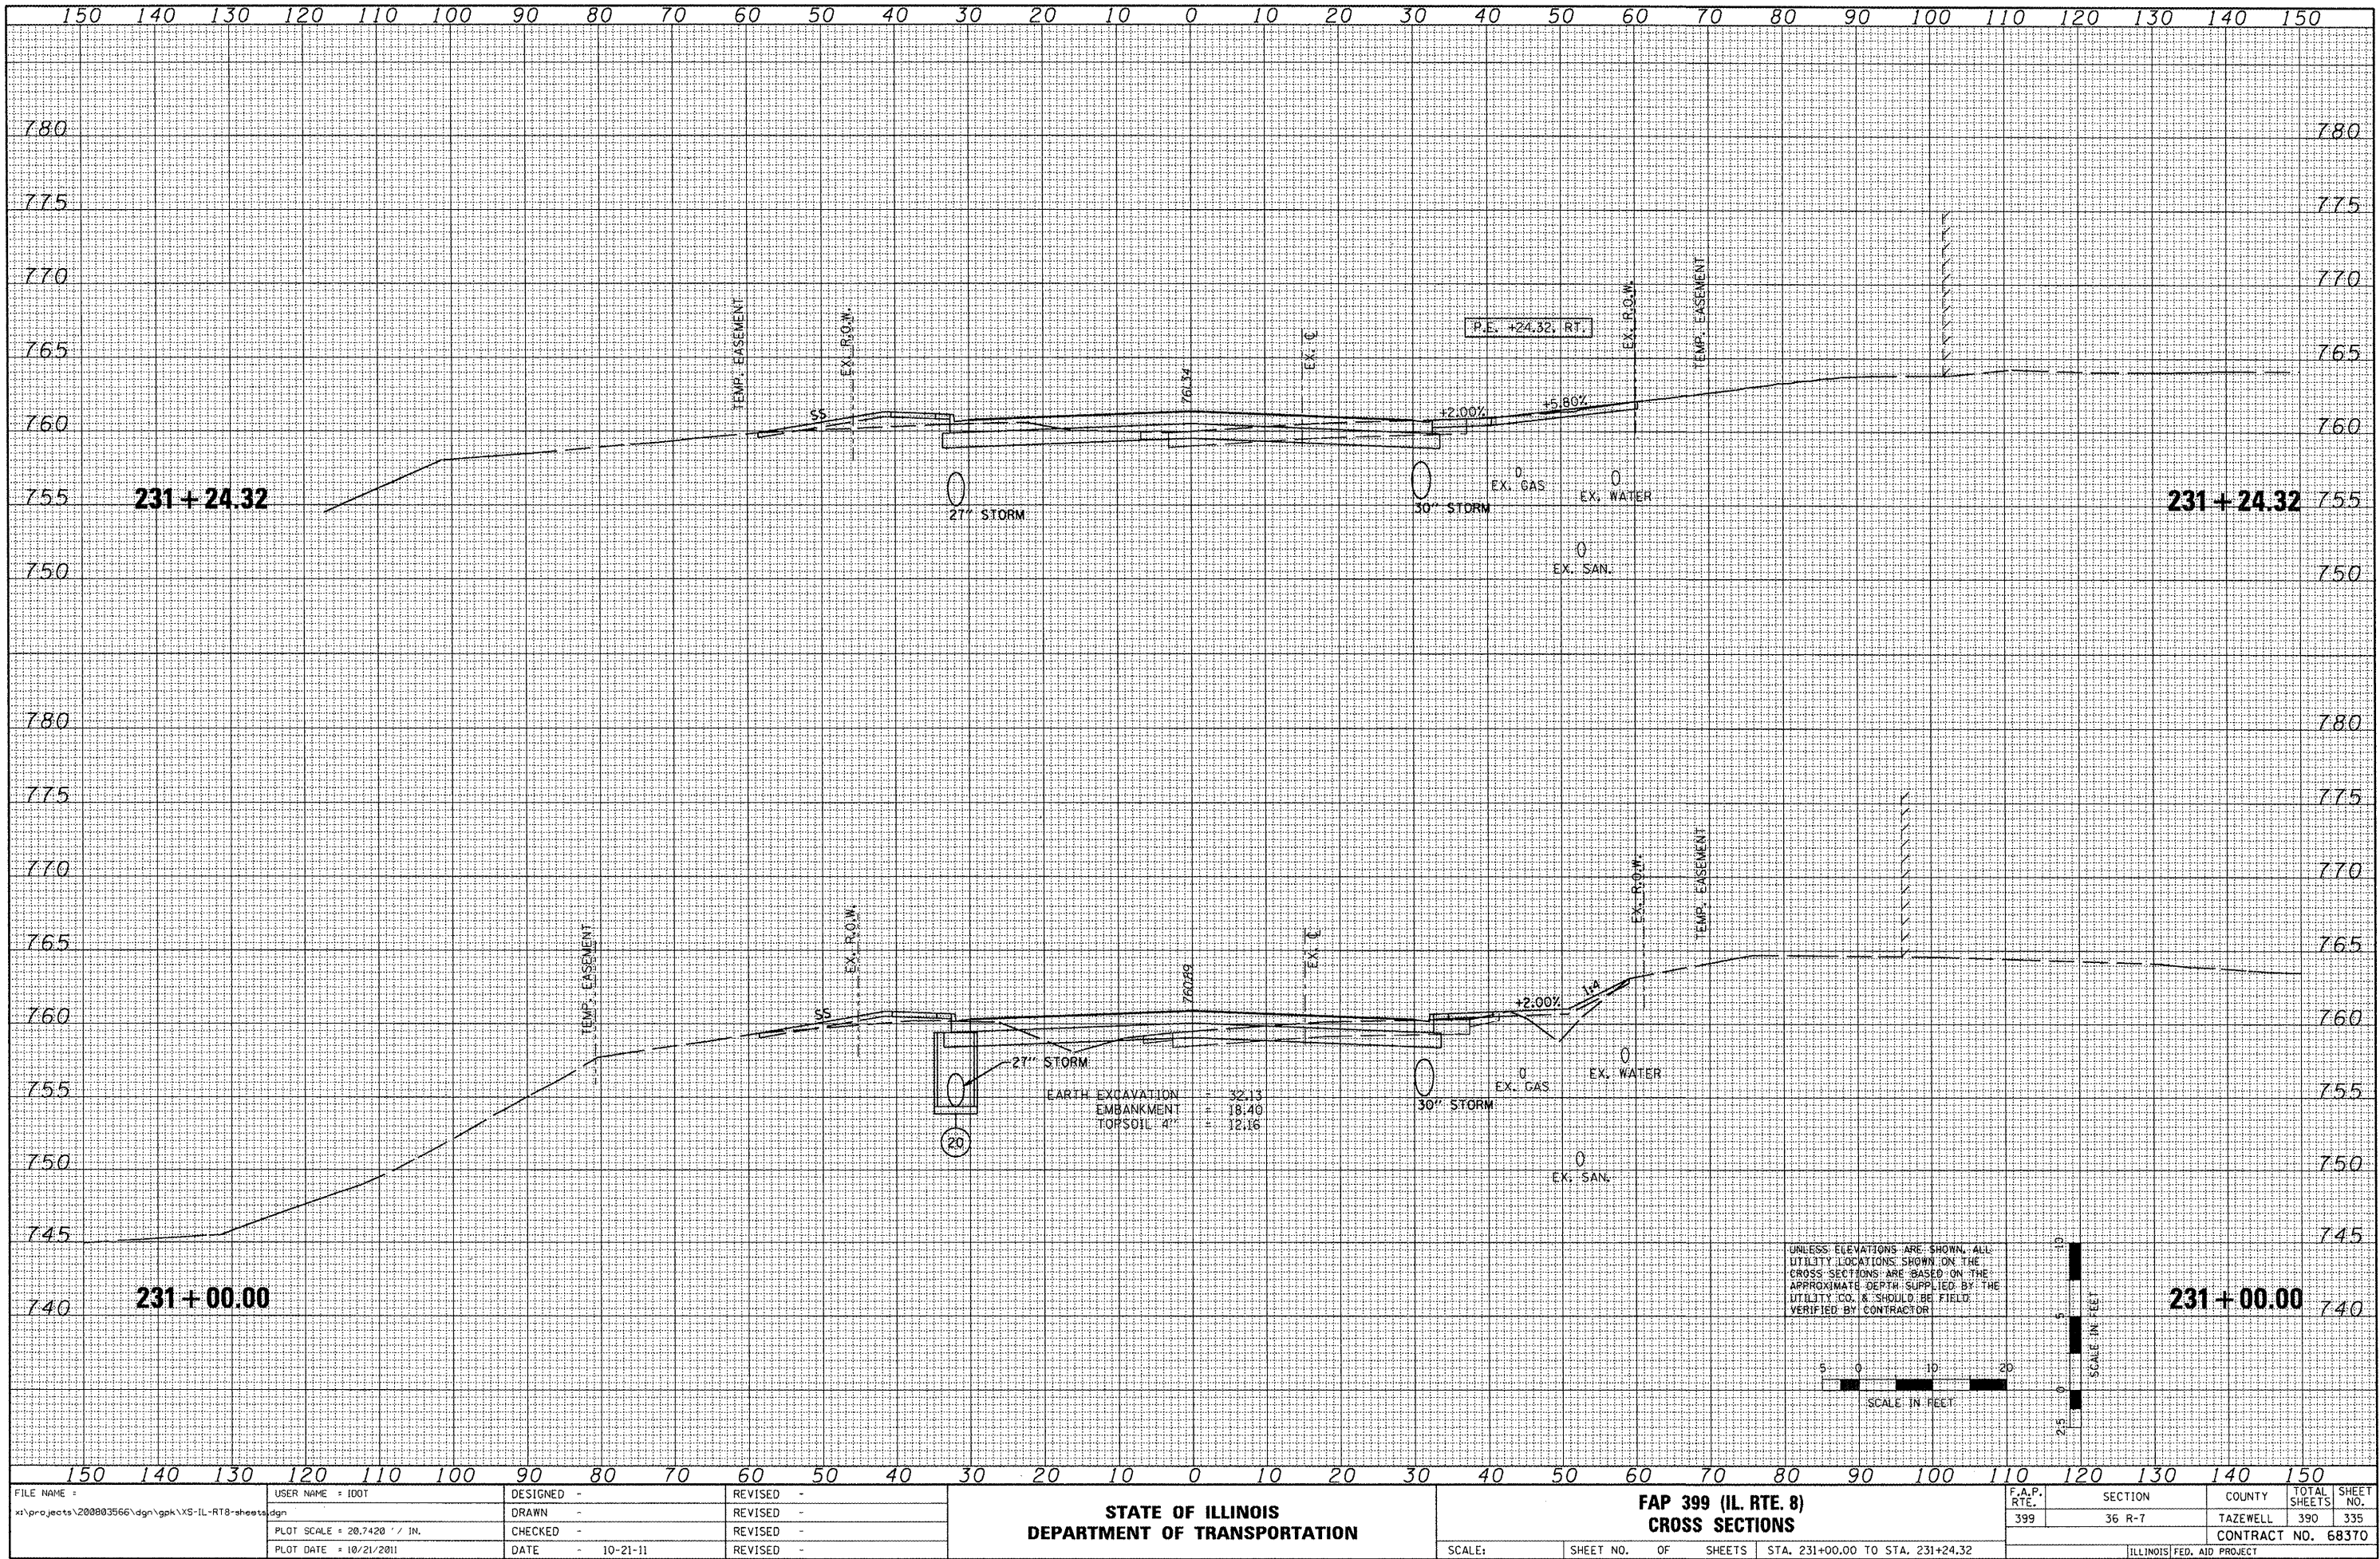


DATE	BY	SURVEYED	PLOTTED	NO.
		NOTE BOOK	TEMPLATE	
		AREAS CHECKED		

DATE	BY	SURVEYED	PLOTTED	NO.
		NOTE BOOK	TEMPLATE	
		AREAS CHECKED		

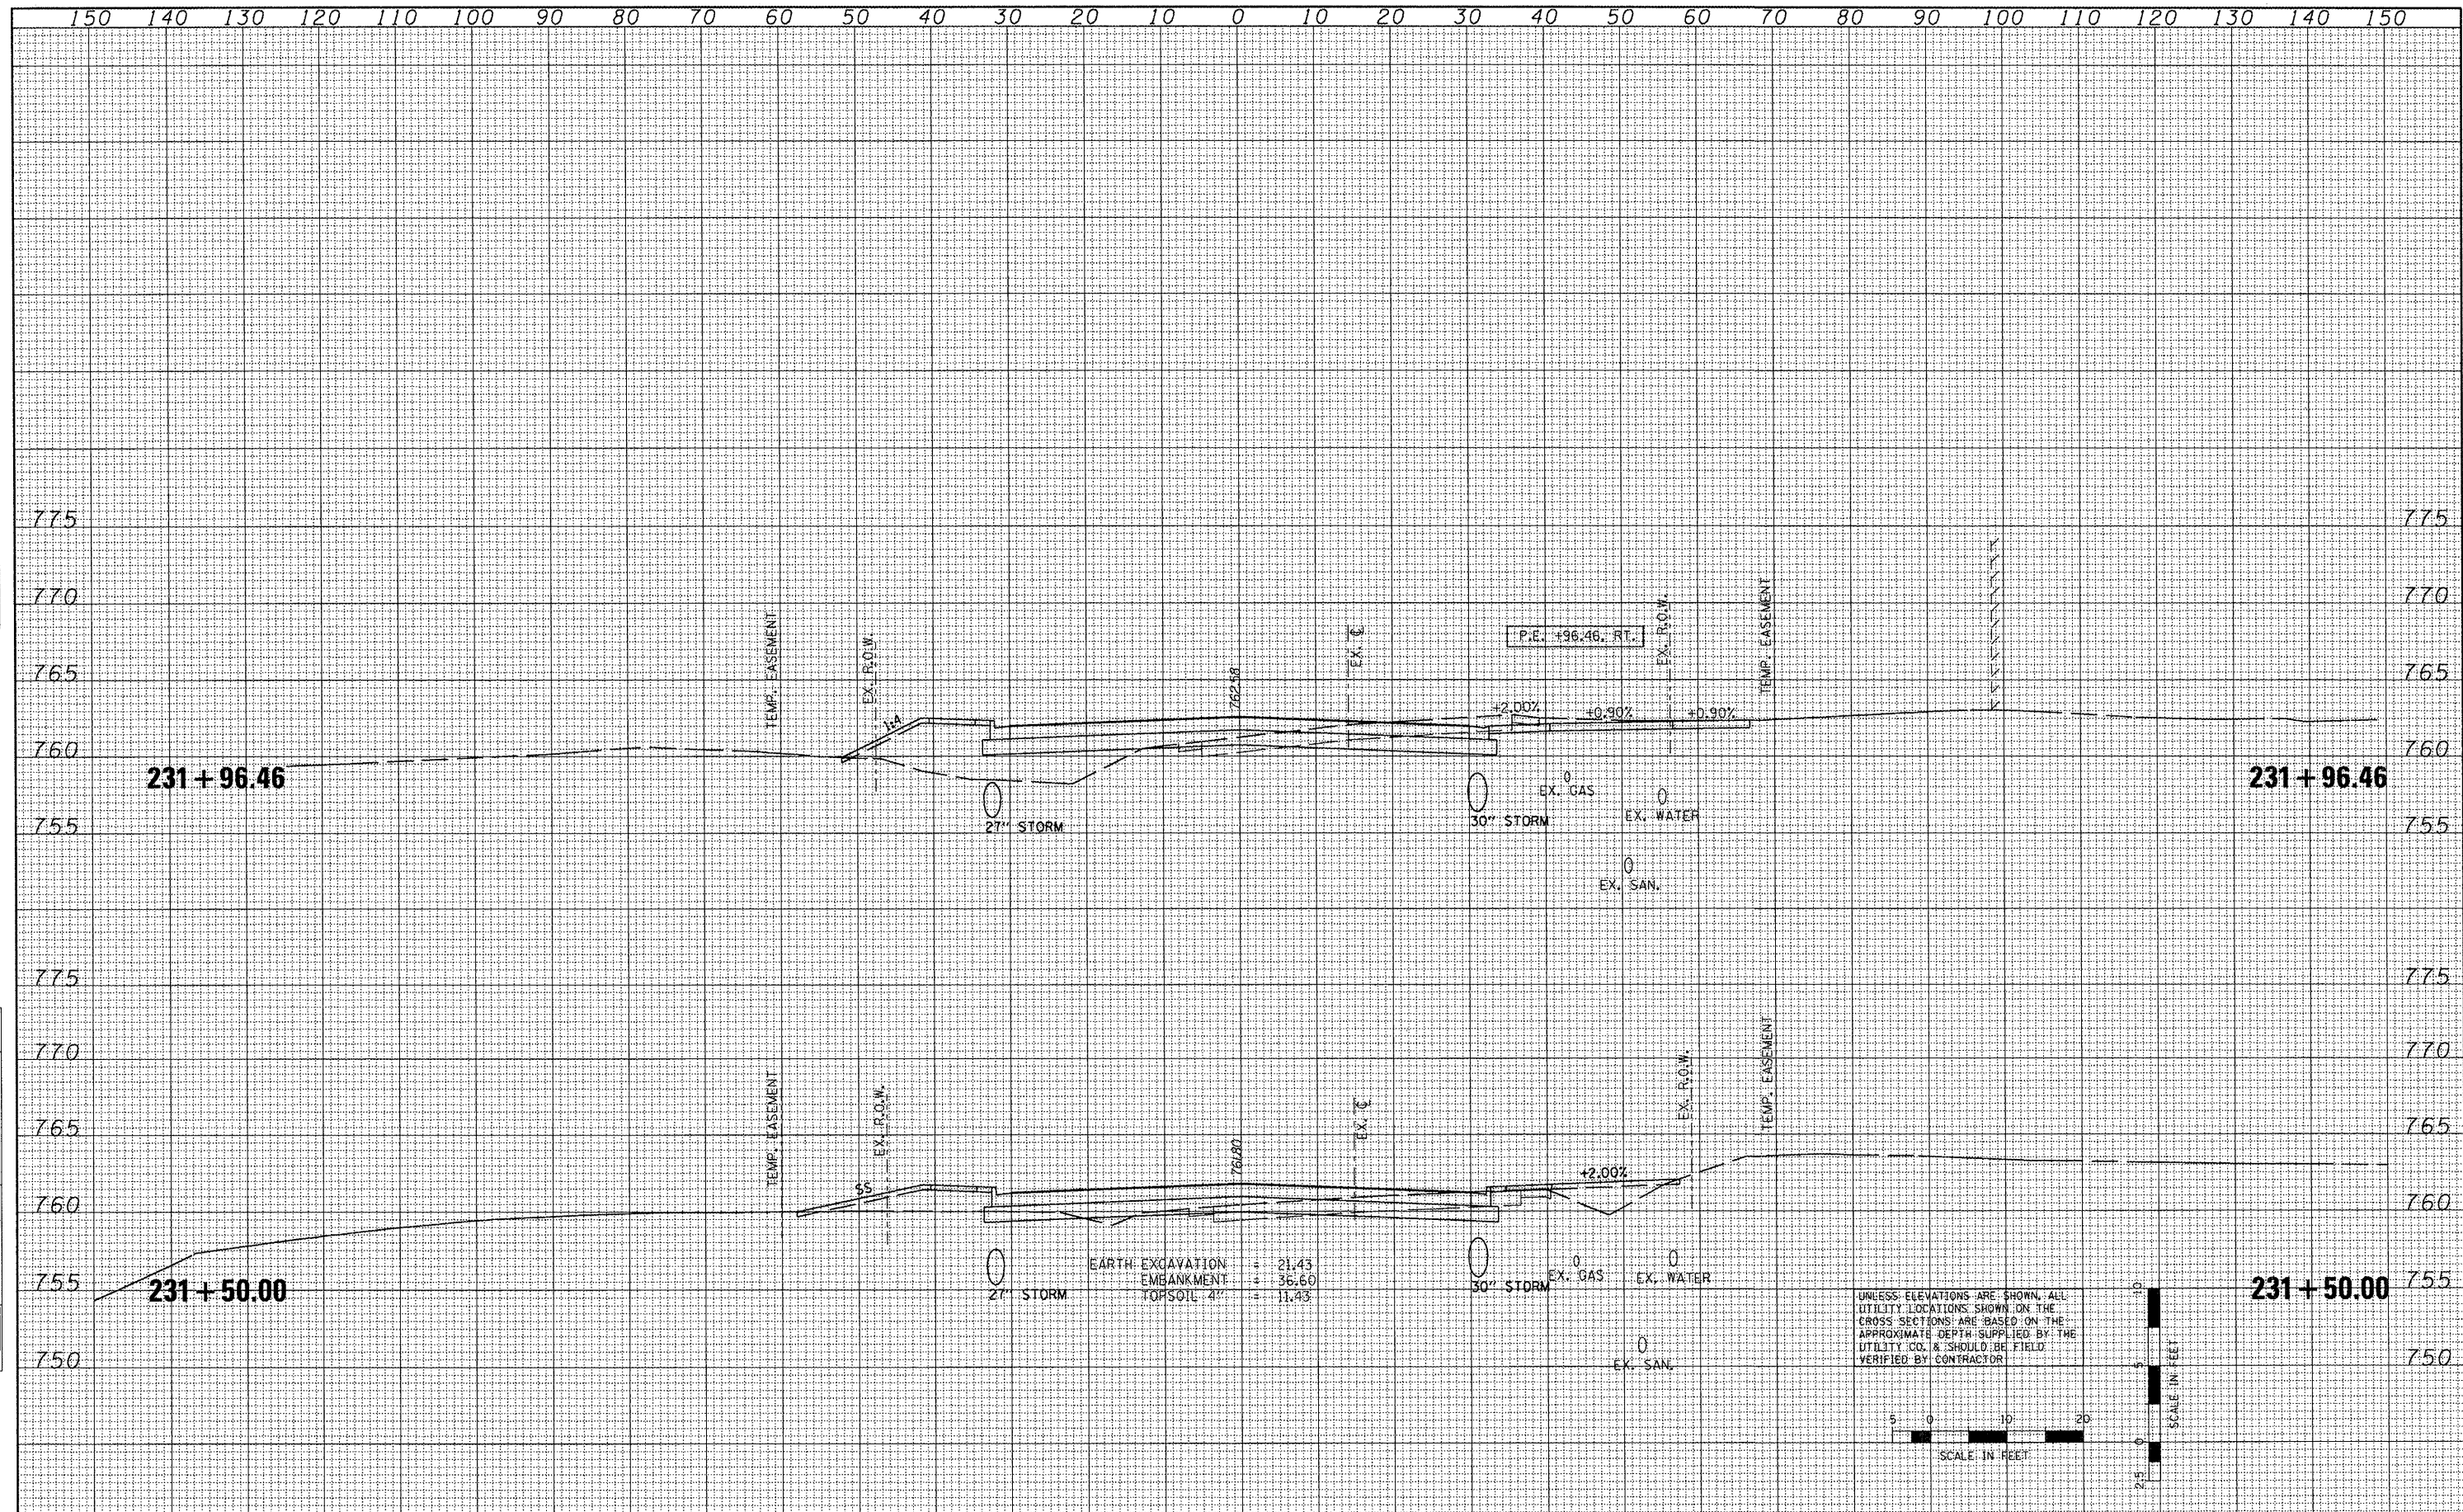


FILE NAME =	USER NAME = IDOT	DESIGNED -	REVISED -	STATE OF ILLINOIS DEPARTMENT OF TRANSPORTATION	FAP 399 (IL RTE. 8) CROSS SECTIONS	SCALE: 1" = 20'	SHEET NO. OF SHEETS	STA. 231+50.00 TO STA. 231+96.46	F.A.P. RTE. 399	SECTION 36 R-7	COUNTY TAZEWELL	TOTAL SHEETS 390	SHEET NO. 336	CONTRACT NO. 68370	ILLINOIS FED. AID PROJECT
xi\projects\200803566\ dgn\gpk\X5-IL-RT8-sheets.dgn		DRAWN -	REVISED -												
PLOT SCALE = 20.7420' / IN.		CHECKED -	REVISED -												
PLOT DATE = 10/21/2011		DATE = 10-21-11	REVISED -												

ORIGINAL SURVEY				
NOTE BOOK				
	SURVEYED		BY	DATE
	PLOTTED			
	TEMPLATE			
	AREAS			

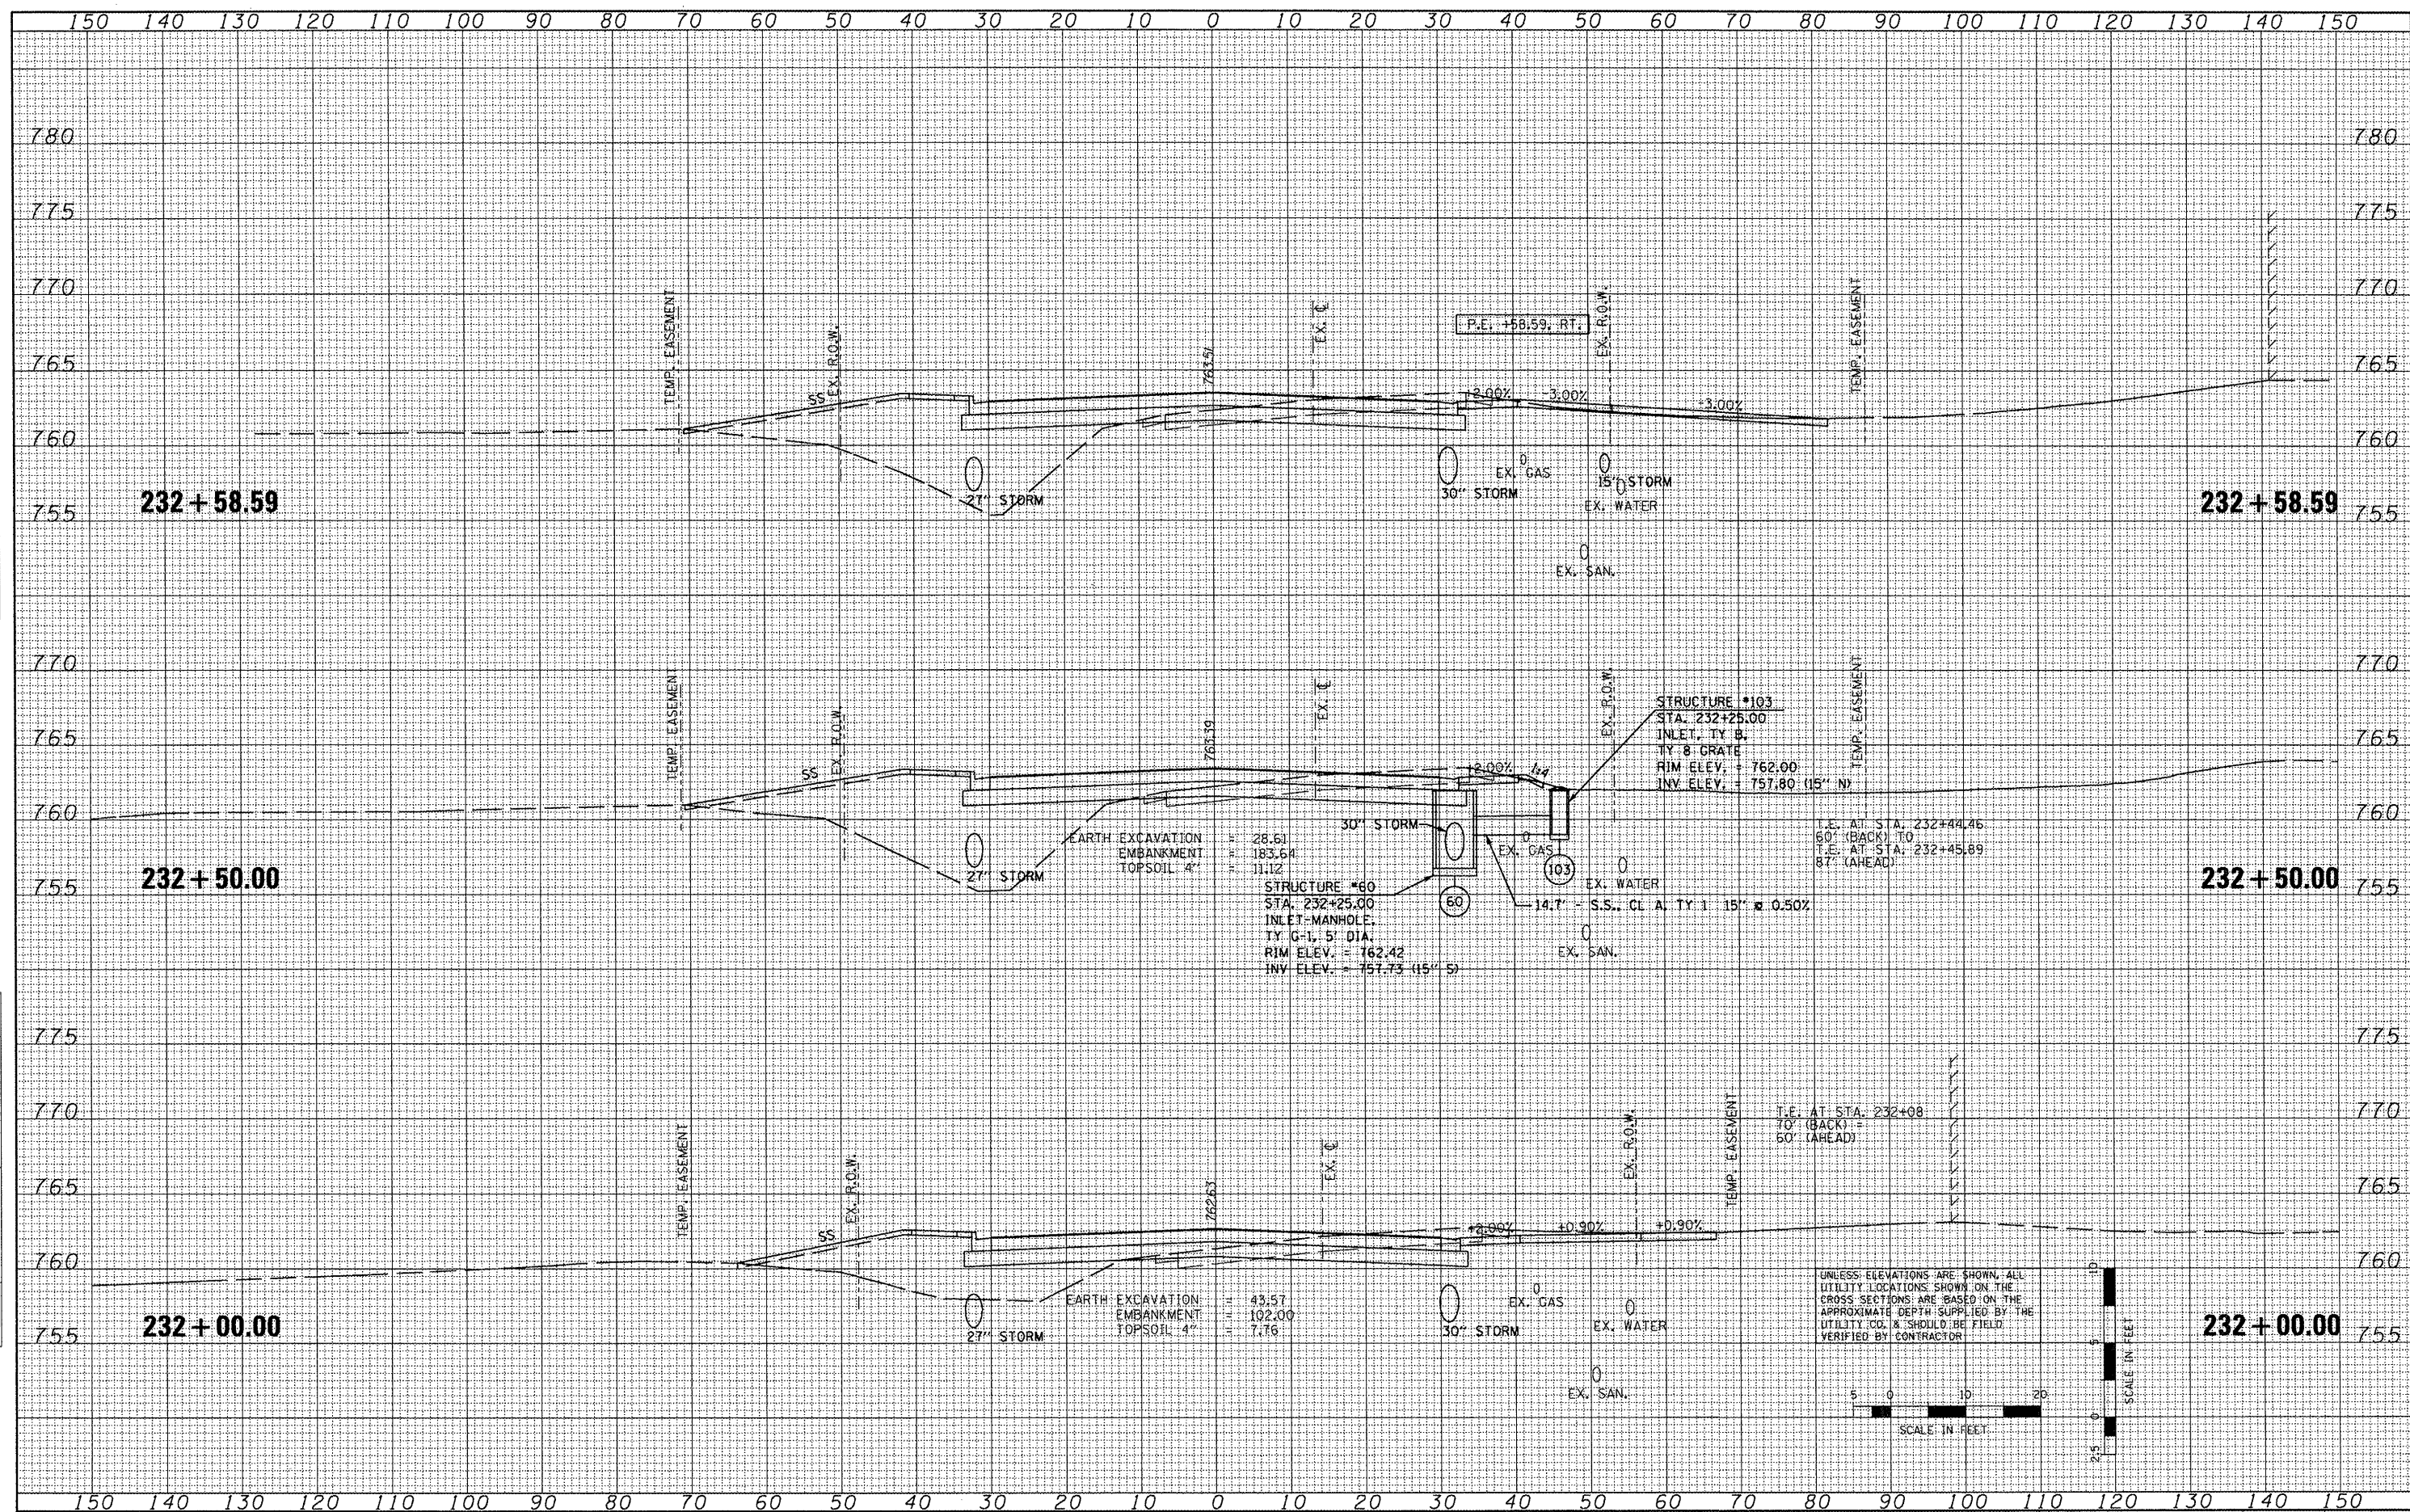


FILE NAME =	USER NAME = IDOT	DESIGNED -	REVISED -	STATE OF ILLINOIS DEPARTMENT OF TRANSPORTATION	FAP 399 (IL RTE. 8) CROSS SECTIONS	F.A.P. RTE.	SECTION	COUNTY	TOTAL SHEETS	SHEET NO.
x:\projects\200803566\dgn\gok\XS-IL-R8-sheets.dgn	DRAWN -	REVISED -	399			36 R-7	TAZEWELL	390	337	
PLOT SCALE = 20.7420' / IN.	CHECKED -	REVISED -				CONTRACT NO. 68370				
PLOT DATE = 10/21/2011	DATE - 10-21-11	REVISED -				ILLINOIS FED. AID PROJECT				
			SCALE:			SHEET NO.	OF SHEETS	STA. 232+00.00 TO STA. 232+58.59		

ORIGINAL SURVEY	BY _____	DATE _____
NOTED		
PLOTTED		
TEMPLATE		
NOTE BOOK	AREAS	

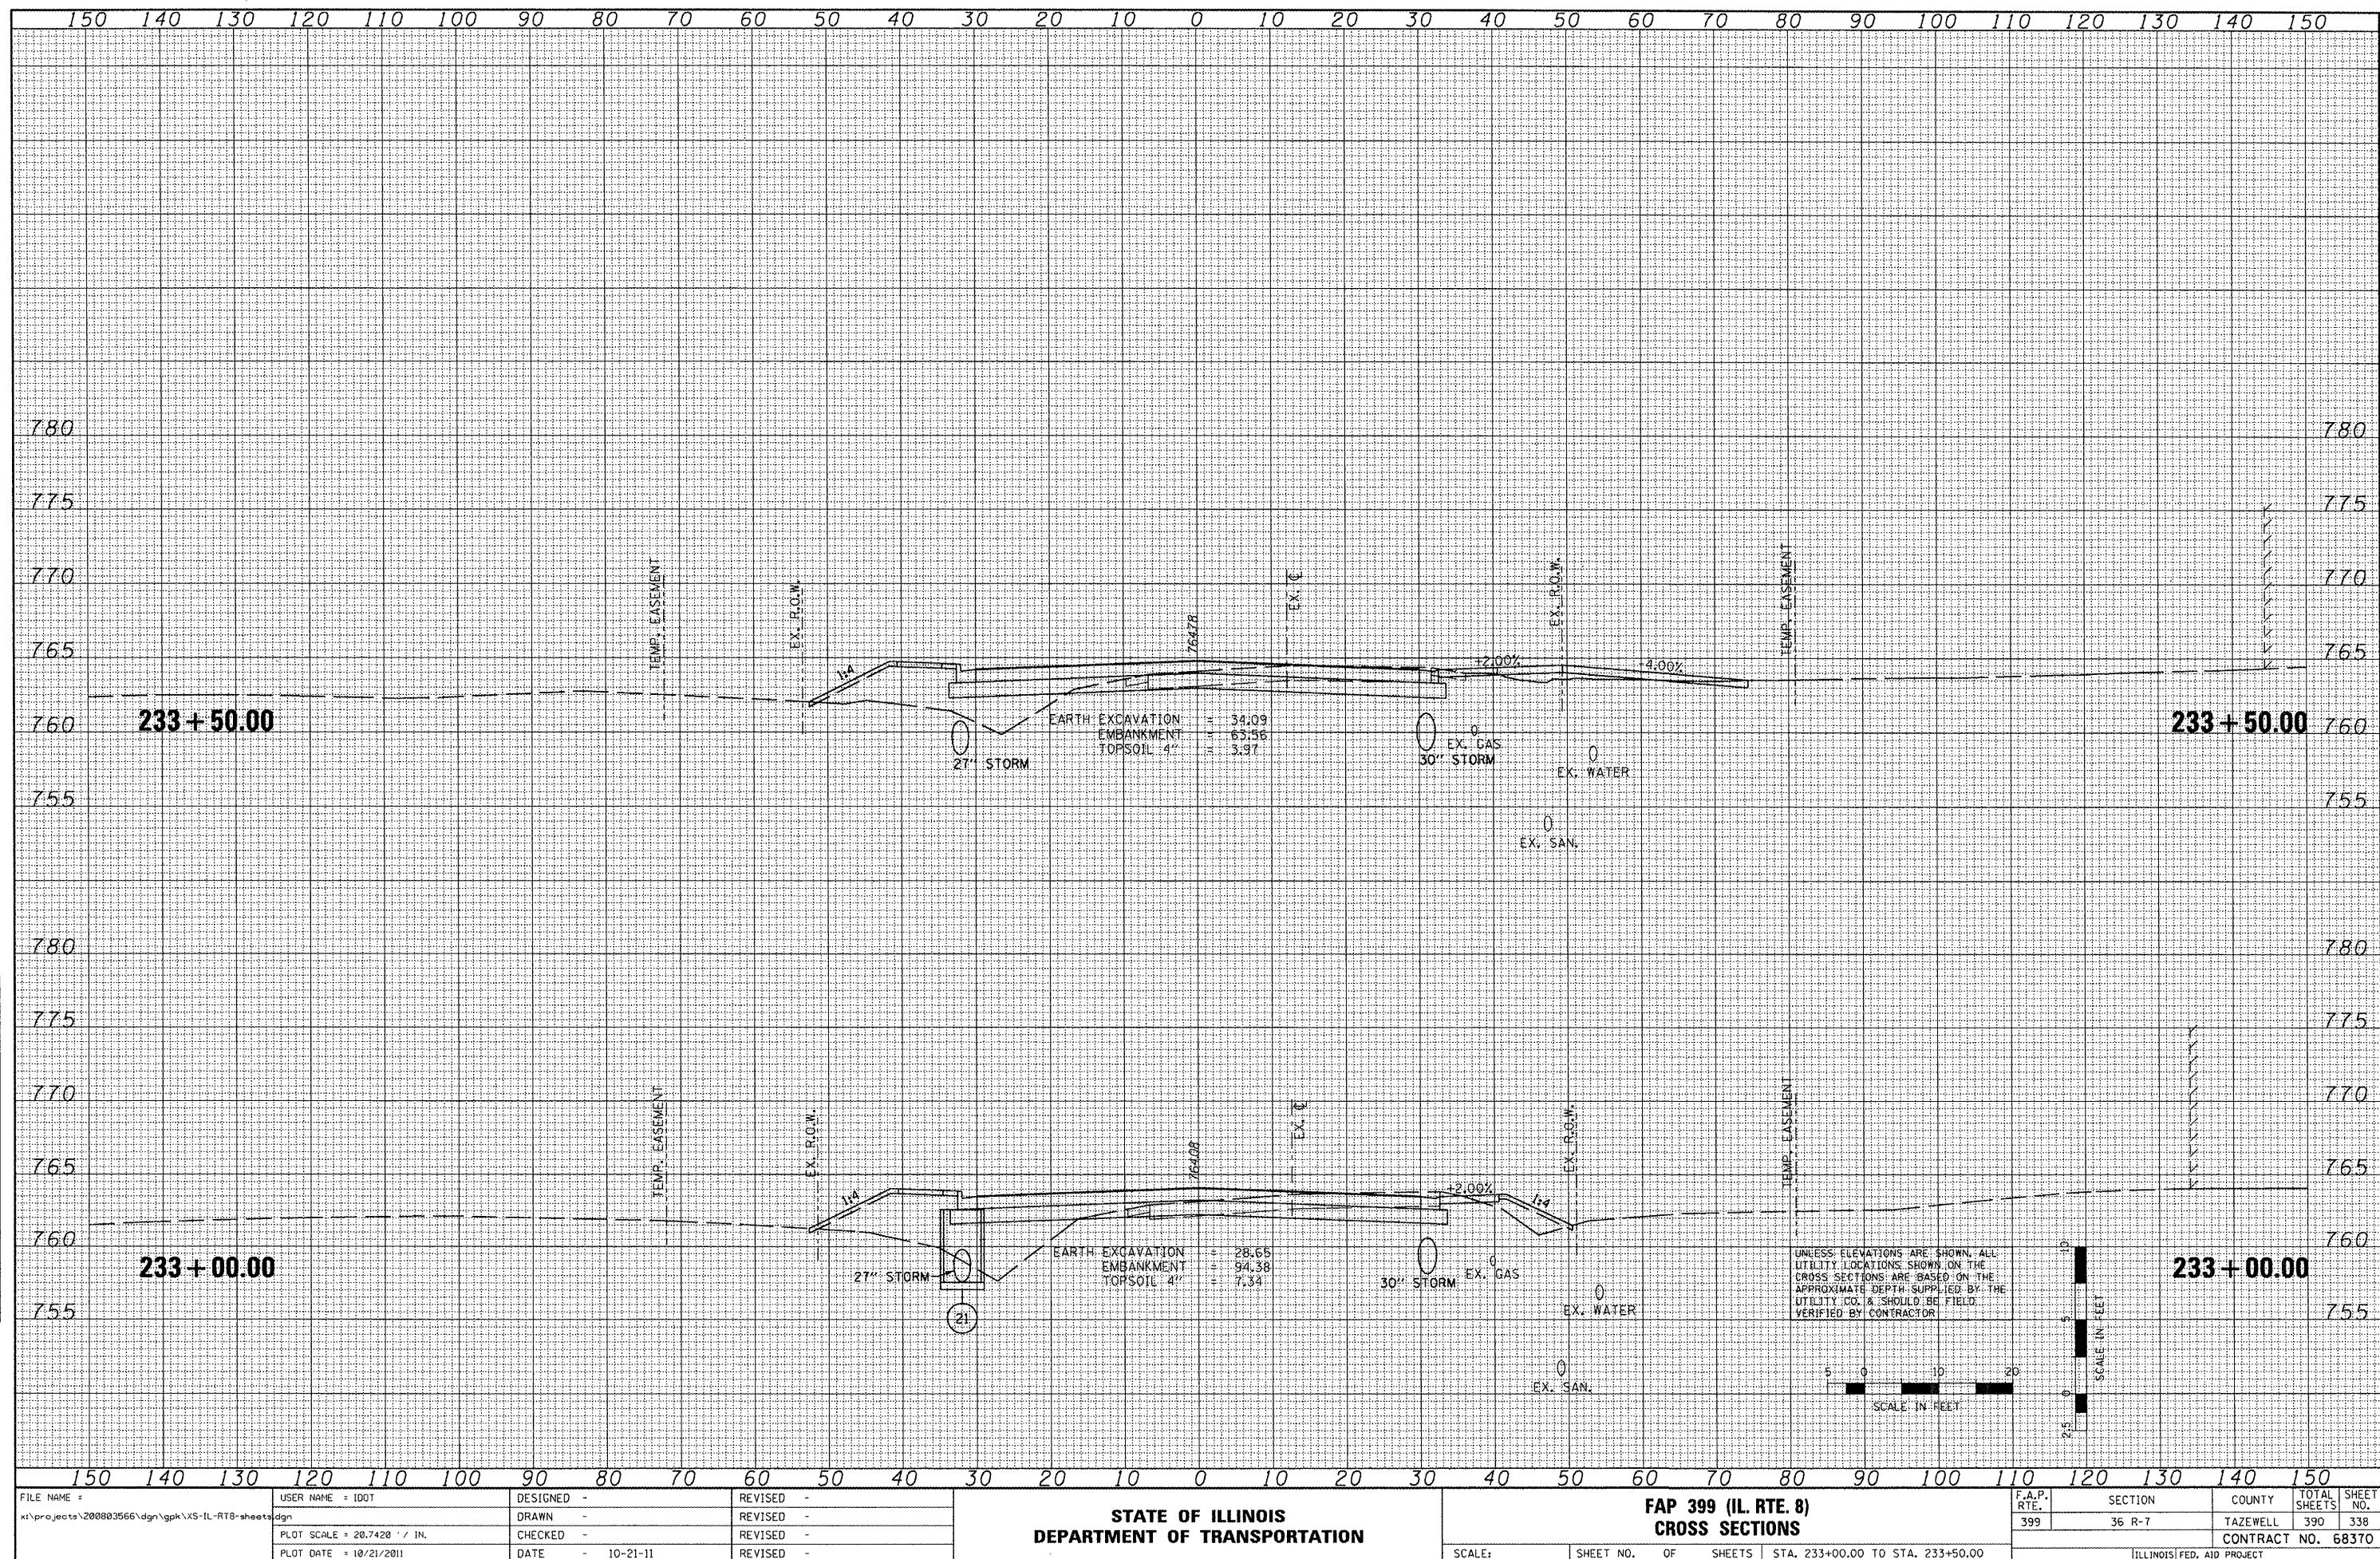


DATE	BY
ORIGINAL SURVEY	SURVEYED
NOTED BOOK	PLOTTED
NO.	DATE
	AREAS CHECKED

DATE	BY
ORIGINAL SURVEY	SURVEYED
NOTED BOOK	PLOTTED
NO.	DATE
	AREAS CHECKED

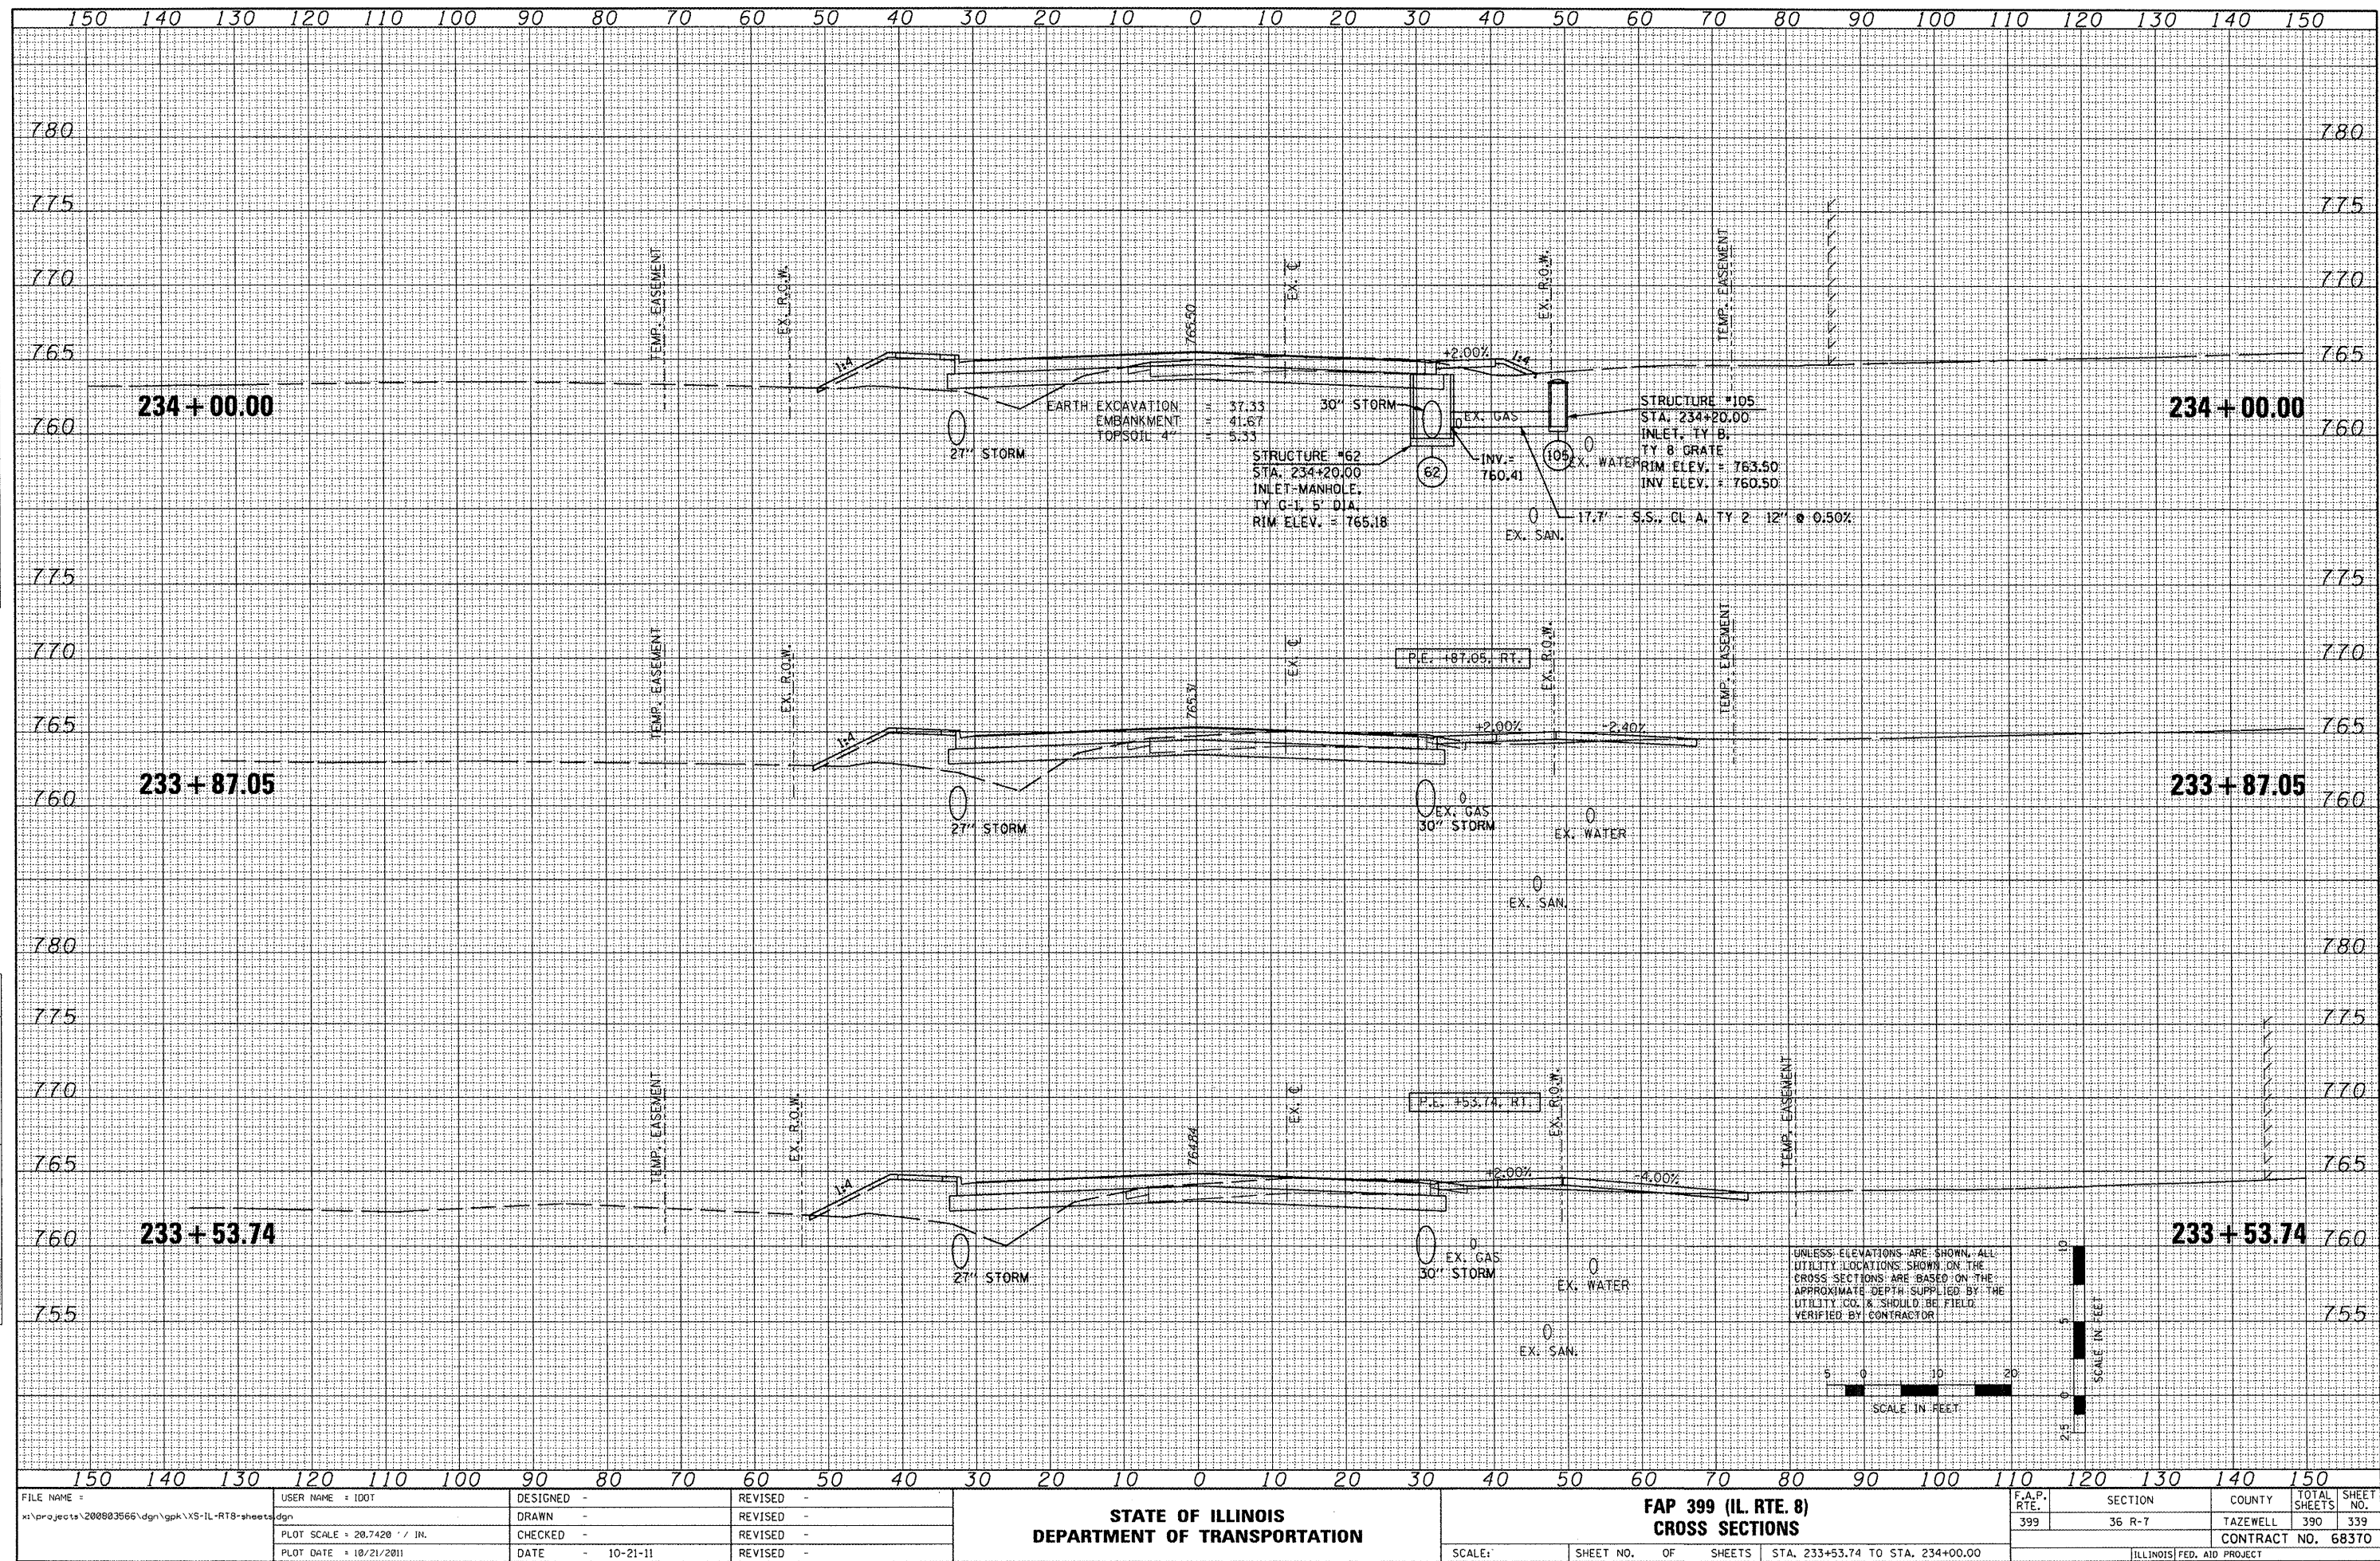


DATE	BY	NO.
ORIGINAL SURVEY	SURVEYED	PLOTTED
NOTE BOOK	DATE	AREAS CHECKED

DATE	BY	NO.
ORIGINAL SURVEY	SURVEYED	PLOTTED
NOTE BOOK	DATE	AREAS CHECKED

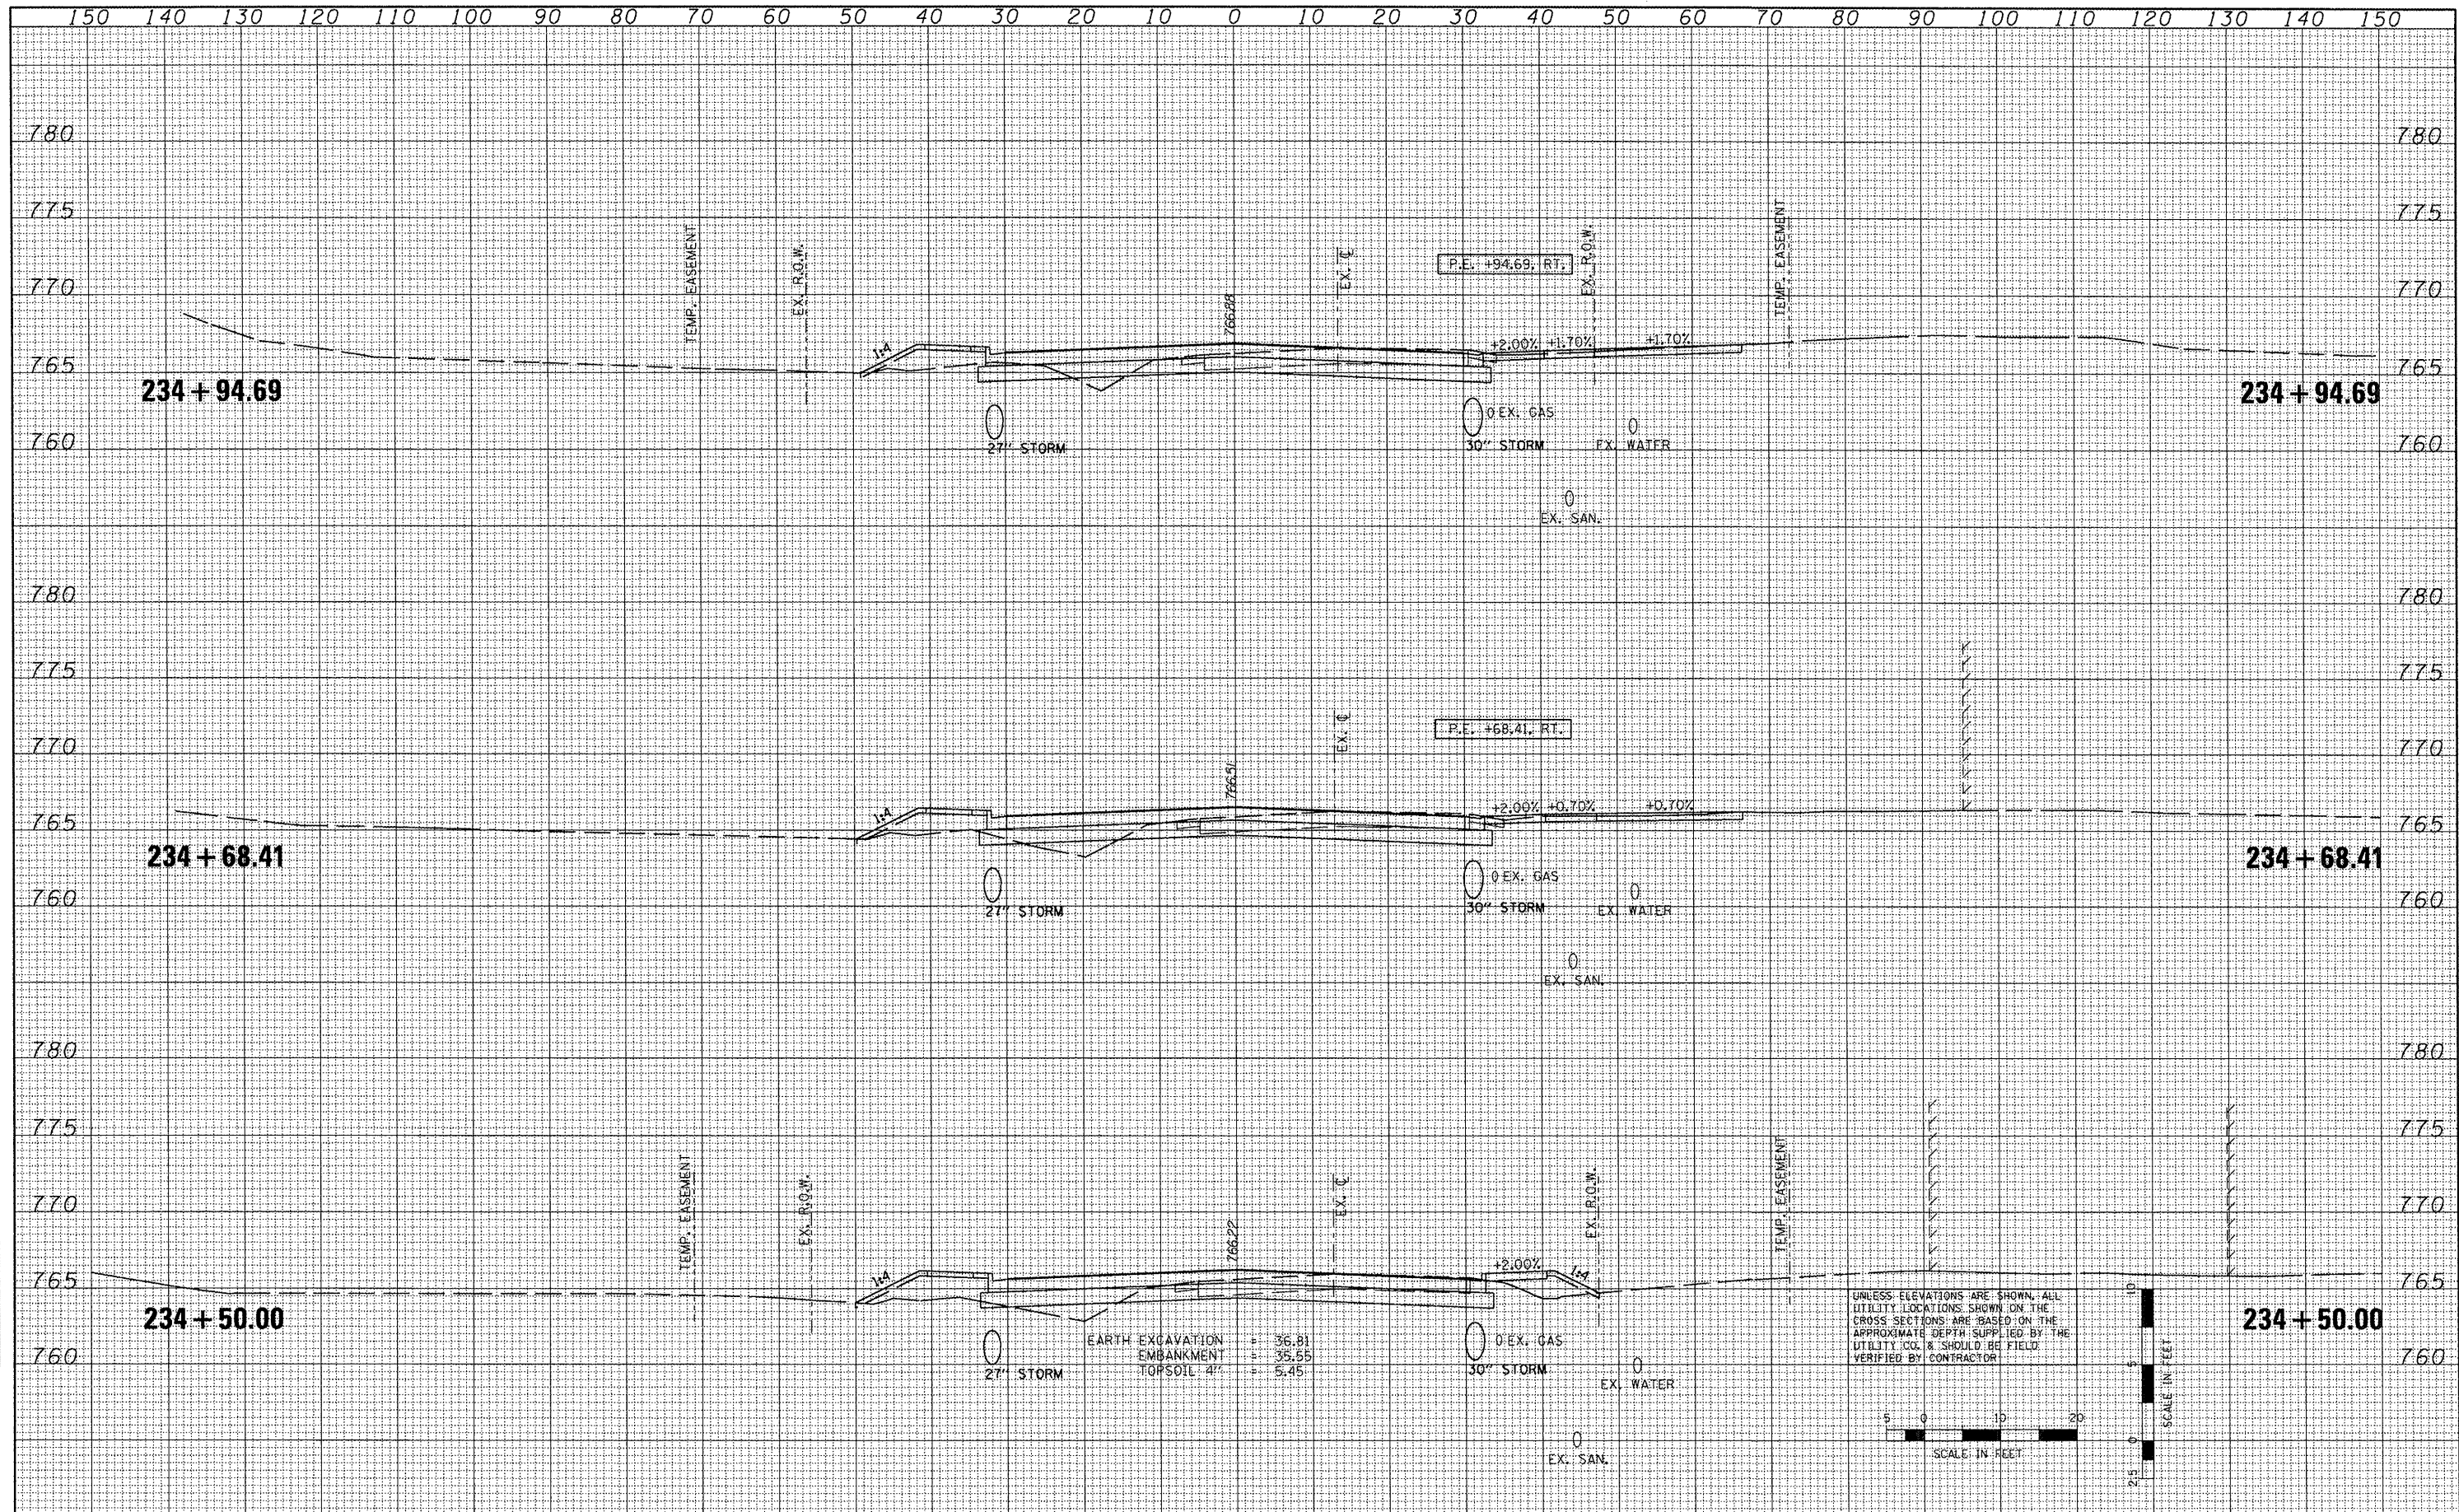


FINAL	SURVEYED	DATE
SURVEY	PLOTTED	BY
NOTE BOOK	TEMPLATE	
NO.	AREAS CHECKED	

ORIGINAL	SURVEYED	DATE
SURVEY	PLOTTED	BY
NOTE BOOK	TEMPLATE	
NO.	AREAS CHECKED	

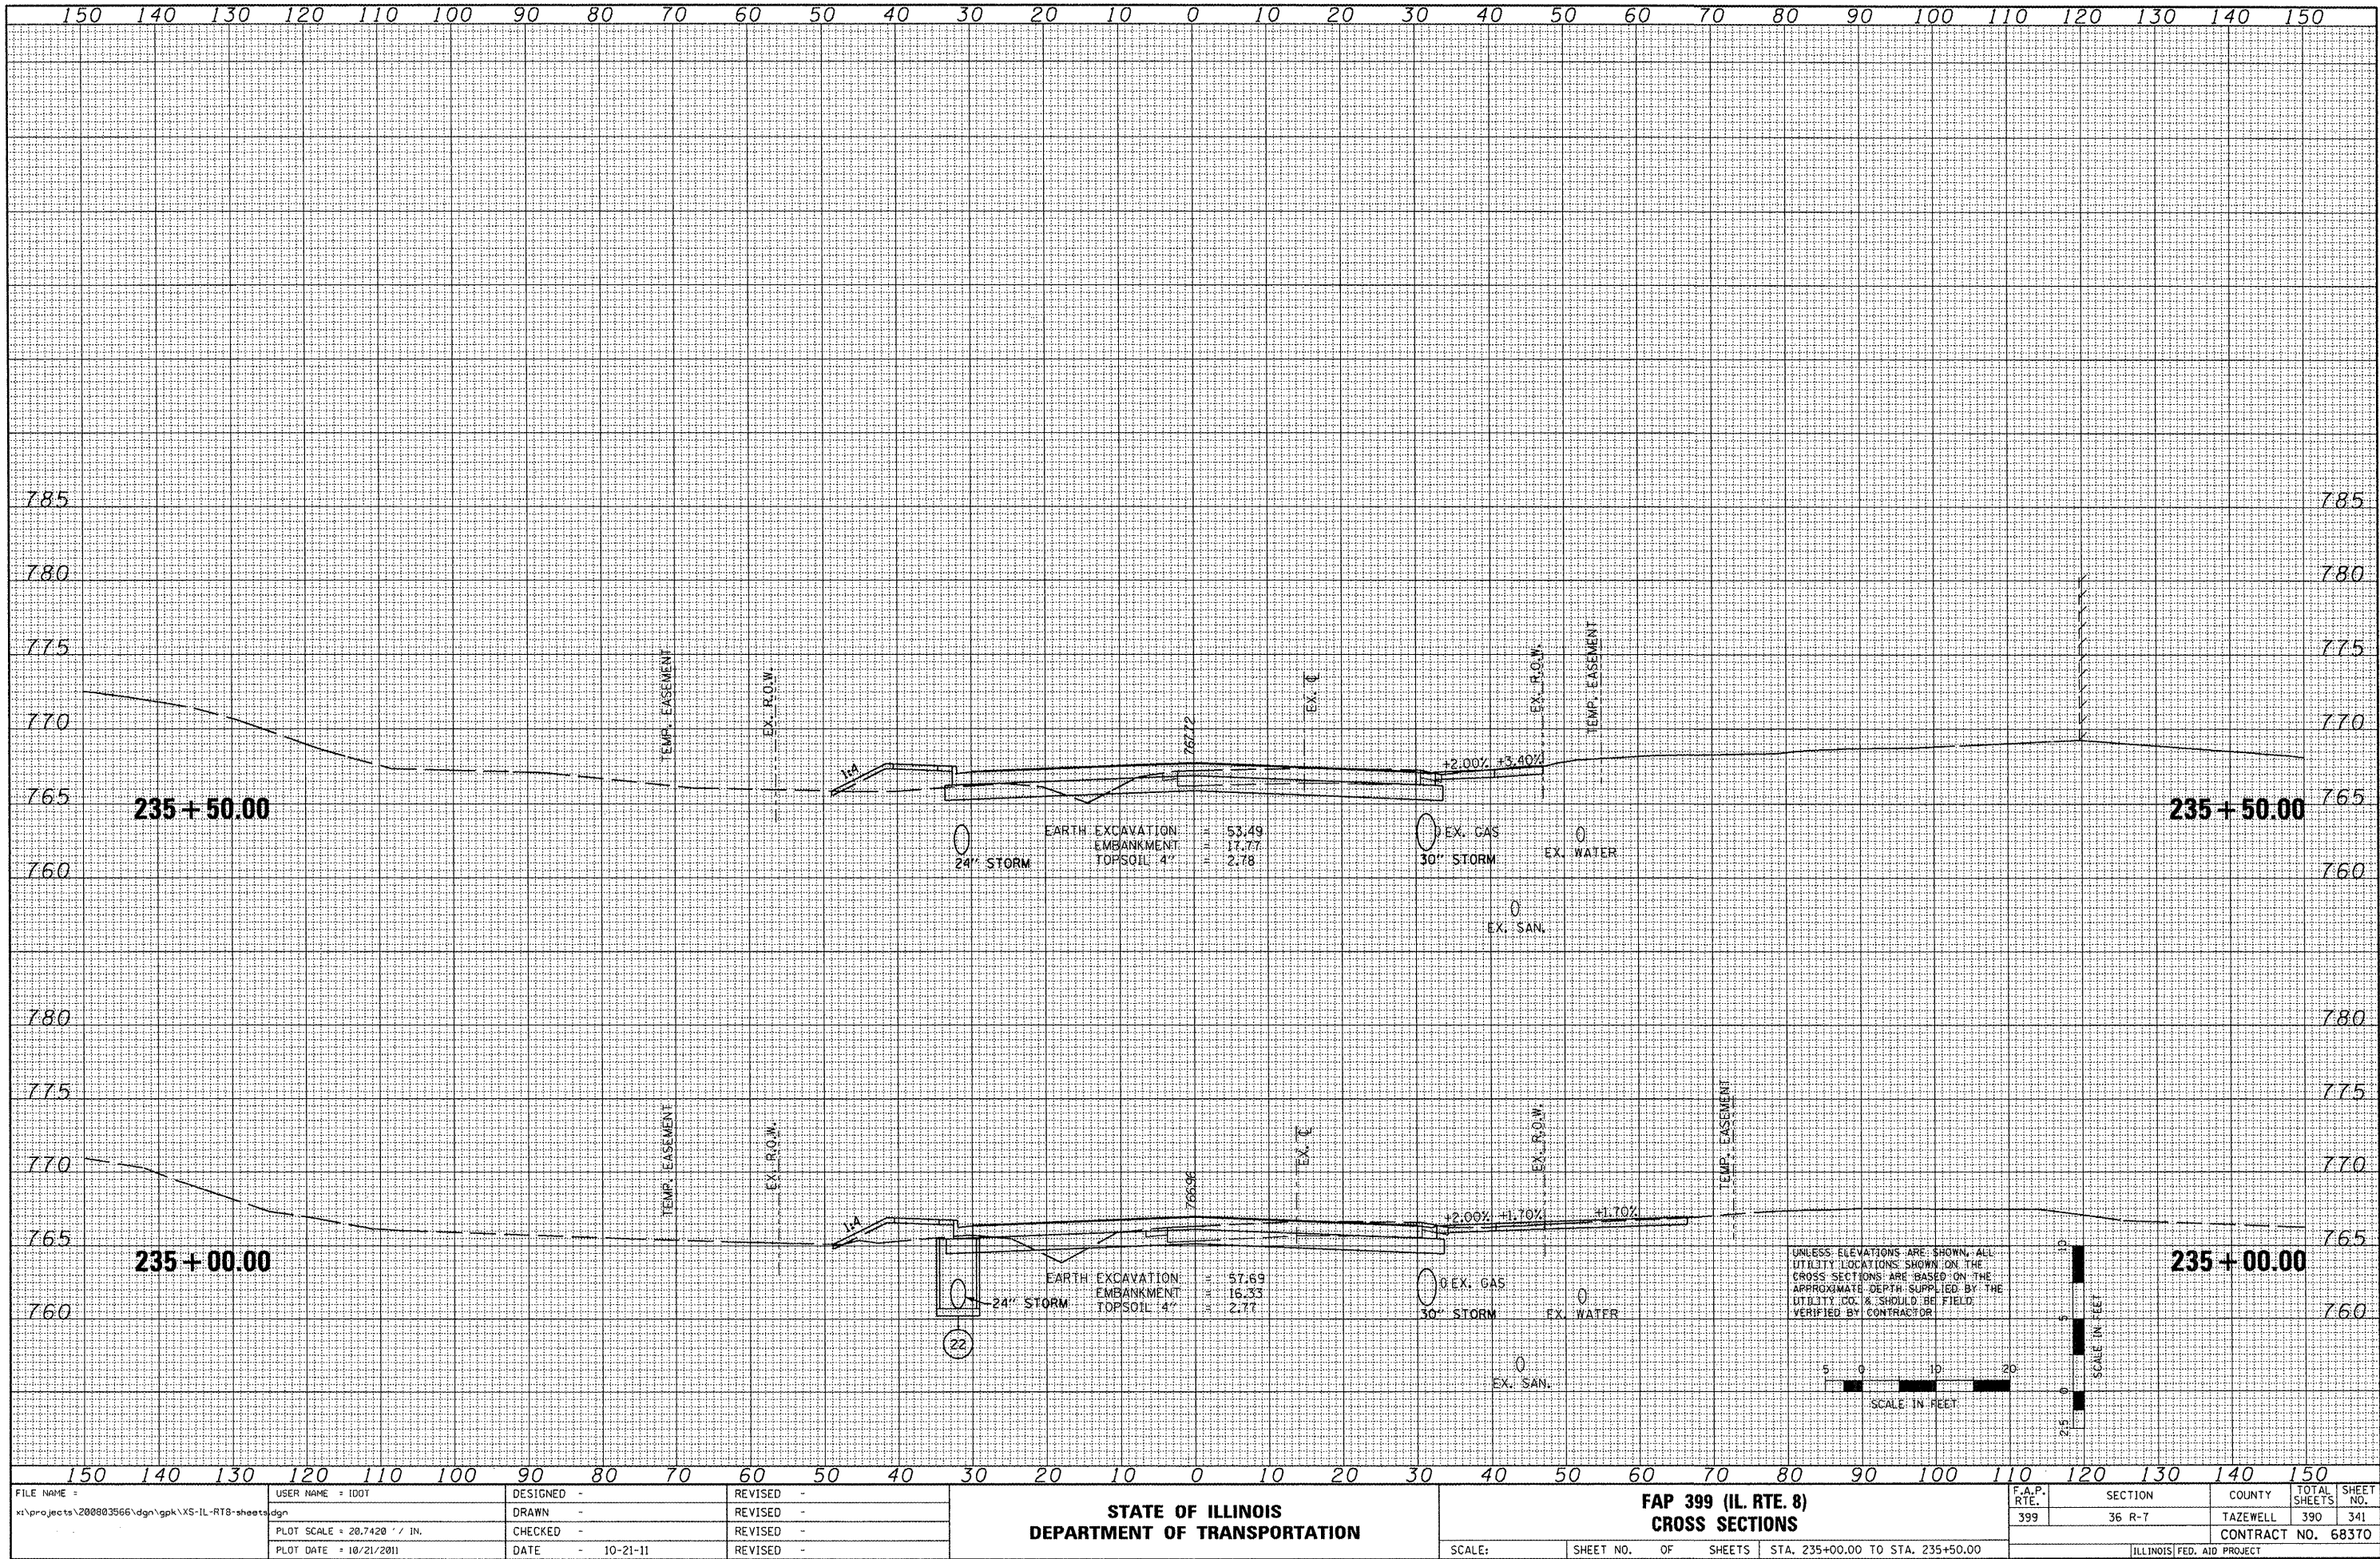

FILE NAME =	USER NAME = IDOT	DESIGNED -	REVISED -	STATE OF ILLINOIS DEPARTMENT OF TRANSPORTATION		FAP 399 (IL RTE. 8) CROSS SECTIONS		F.A.P. RTE.	SECTION	COUNTY	TOTAL SHEETS	SHEET NO.
x:\projects\200803566\gpk\XS-IL-RT8-sheets.dgn		DRAWN -	REVISED -					399	36 R-7	TAZEWELL	390	341
PLOT SCALE = 20.7420' / IN.		CHECKED -	REVISED -									
PLOT DATE = 10/21/2011		DATE = 10-21-11	REVISED -									
				SCALE:		SHEET NO. OF SHEETS		STA. 235+00.00 TO STA. 235+50.00		ILLINOIS FED. AID PROJECT		
										CONTRACT NO. 68370		

ORIGINAL SURVEY					
NOTE BOOK	SURVEYED	BY	DATE		
	PLOTTED				
	TEMPLATE				
	AREAS				

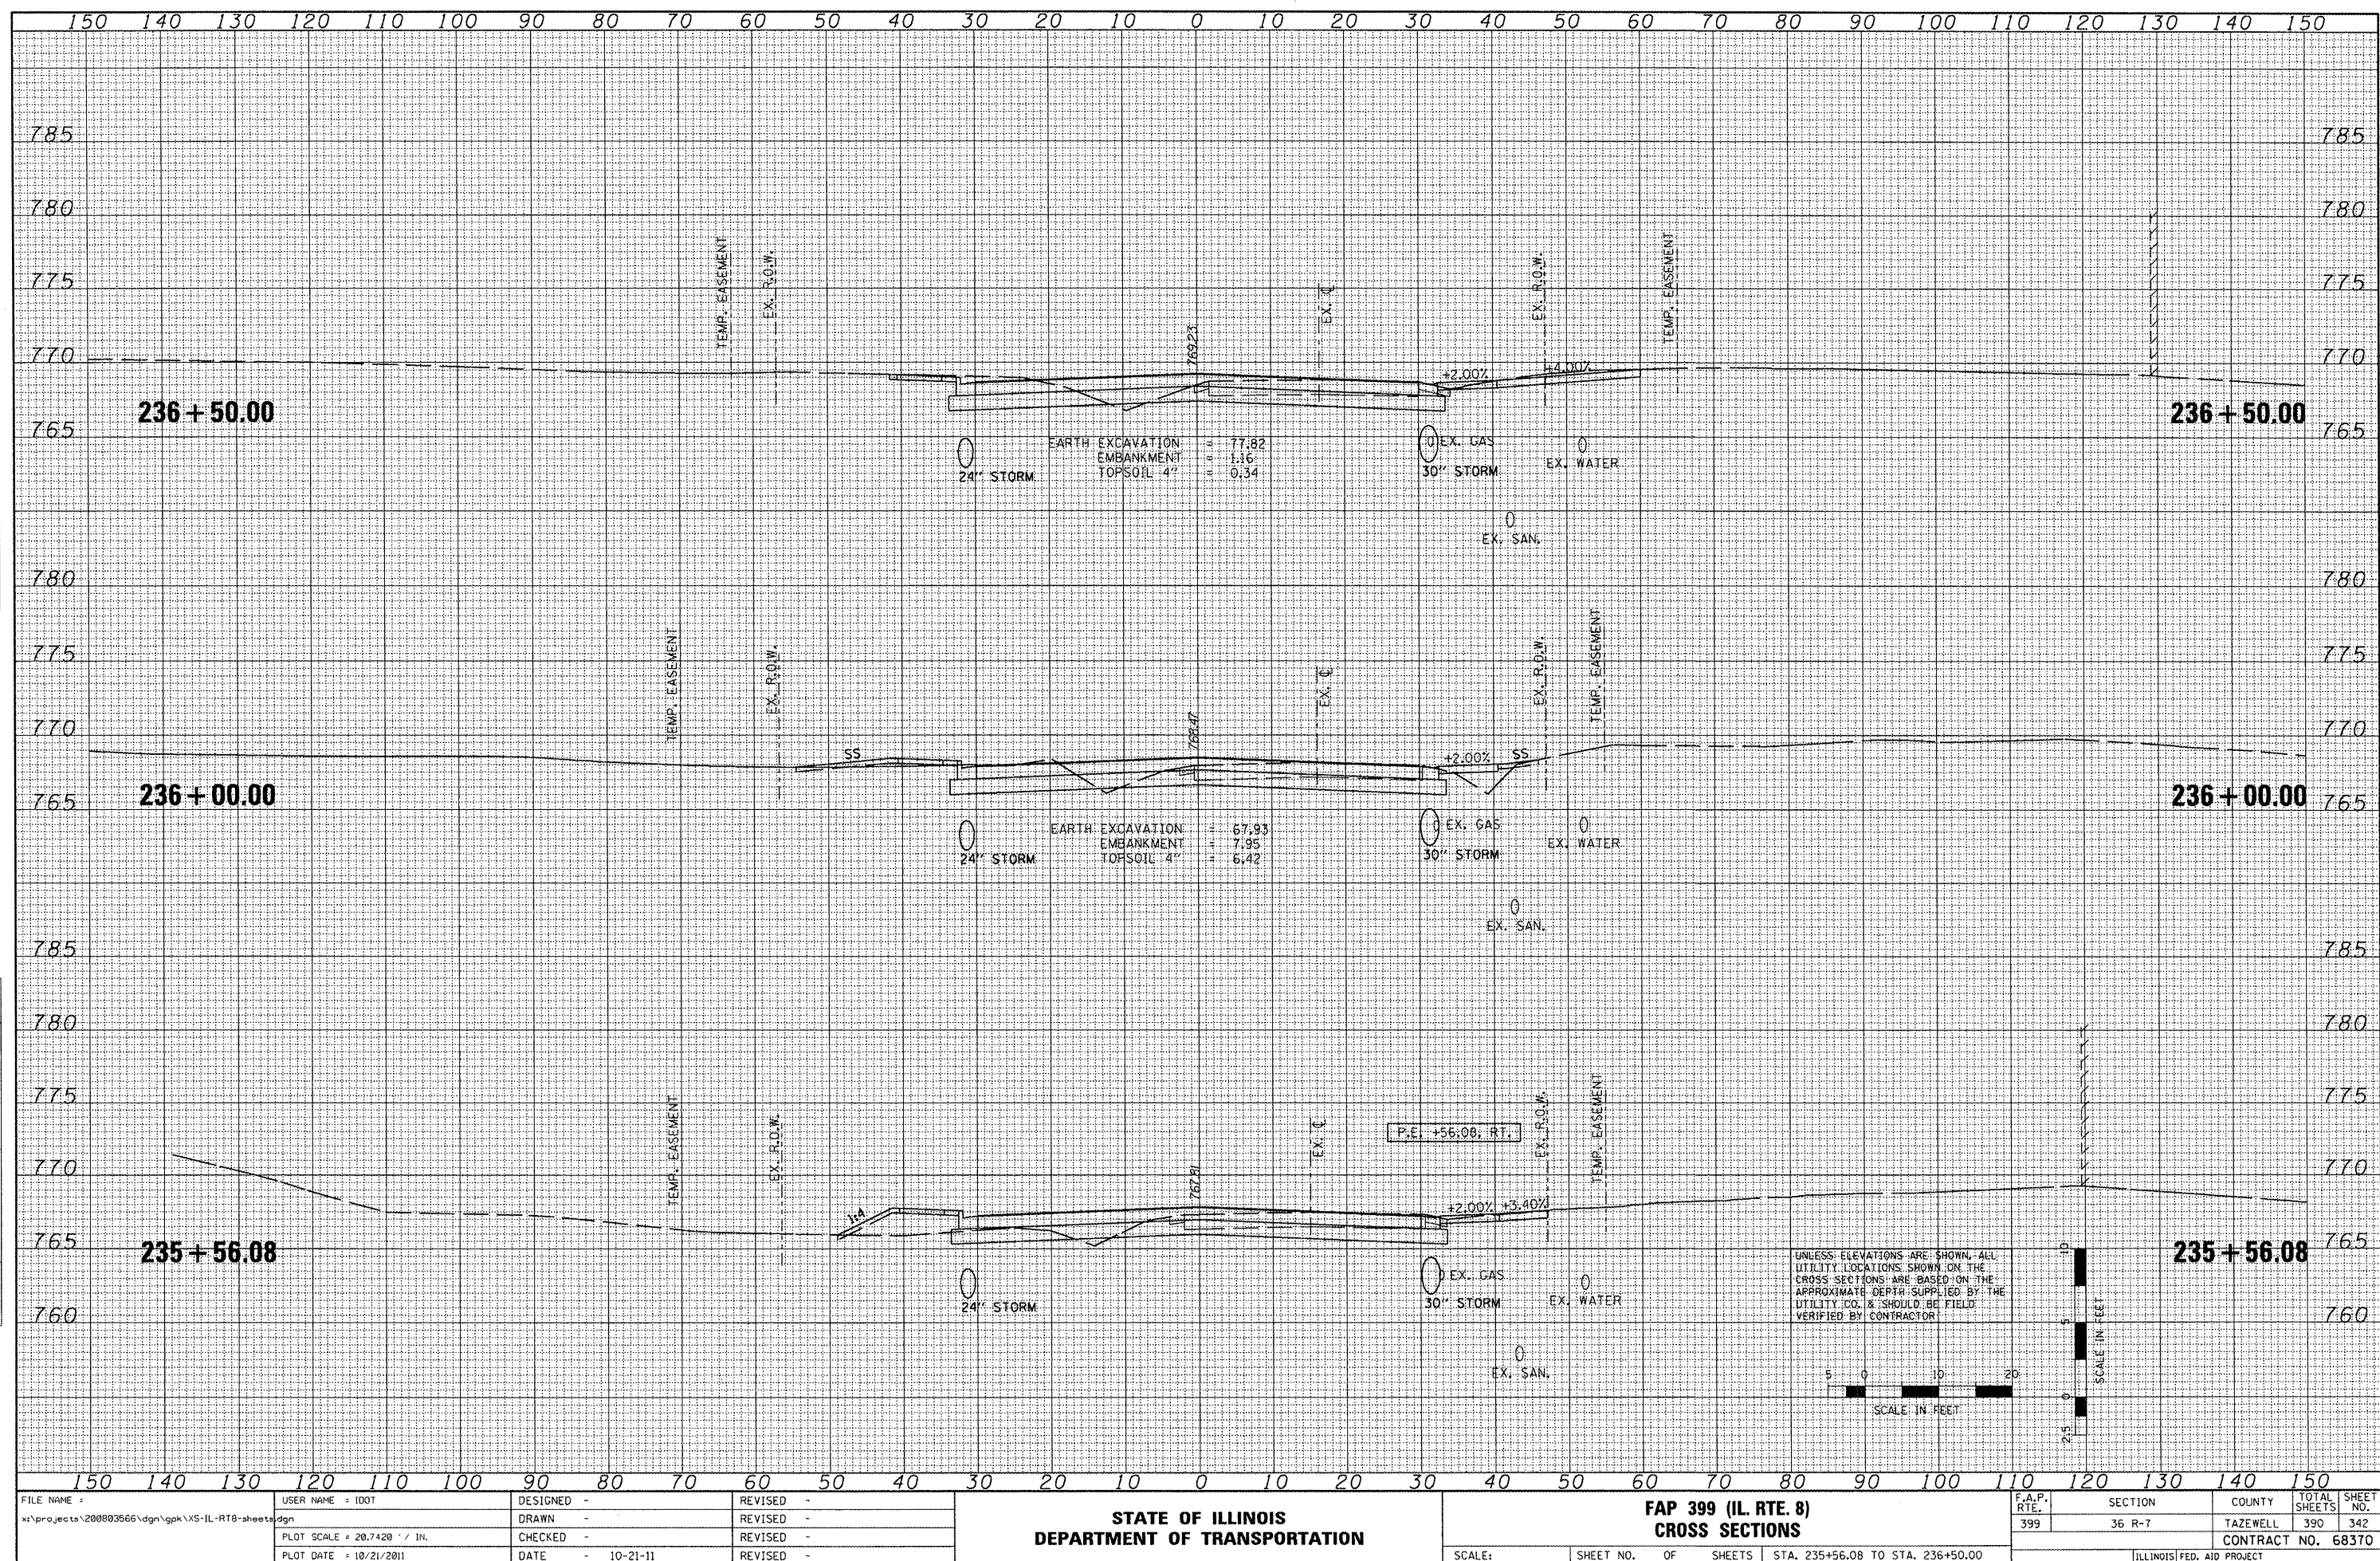

FILE NAME =	USER NAME = IDOT	DESIGNED -	REVISED -
x:\projects\200803566\dgn\gpk\XS-1S-RT8-sheets.dgn		DRAWN -	REVISED -
	PLOT SCALE = 20.7420 ' / IN.	CHECKED -	REVISED -
	PLOT DATE = 10/21/2011	DATE = 10-21-11	REVISED -


**STATE OF ILLINOIS
DEPARTMENT OF TRANSPORTATION**

**FAP 399 (IL. RTE. 8)
CROSS SECTIONS**


F.A.P. RTE.	SECTION	COUNTY	TOTAL SHEETS	SHEET NO.
399	36 R-7	TAZEWELL	390	342
		CONTRACT NO. 68370		
		ILLINOIS FED. AID PROJECT		

DATE	BY
SURVEYED	PLOTTED
NOTE BOOK	AREA CHECKED
NO.	NO.

DATE	BY
SURVEYED	PLOTTED
NOTE BOOK	AREA CHECKED
NO.	NO.

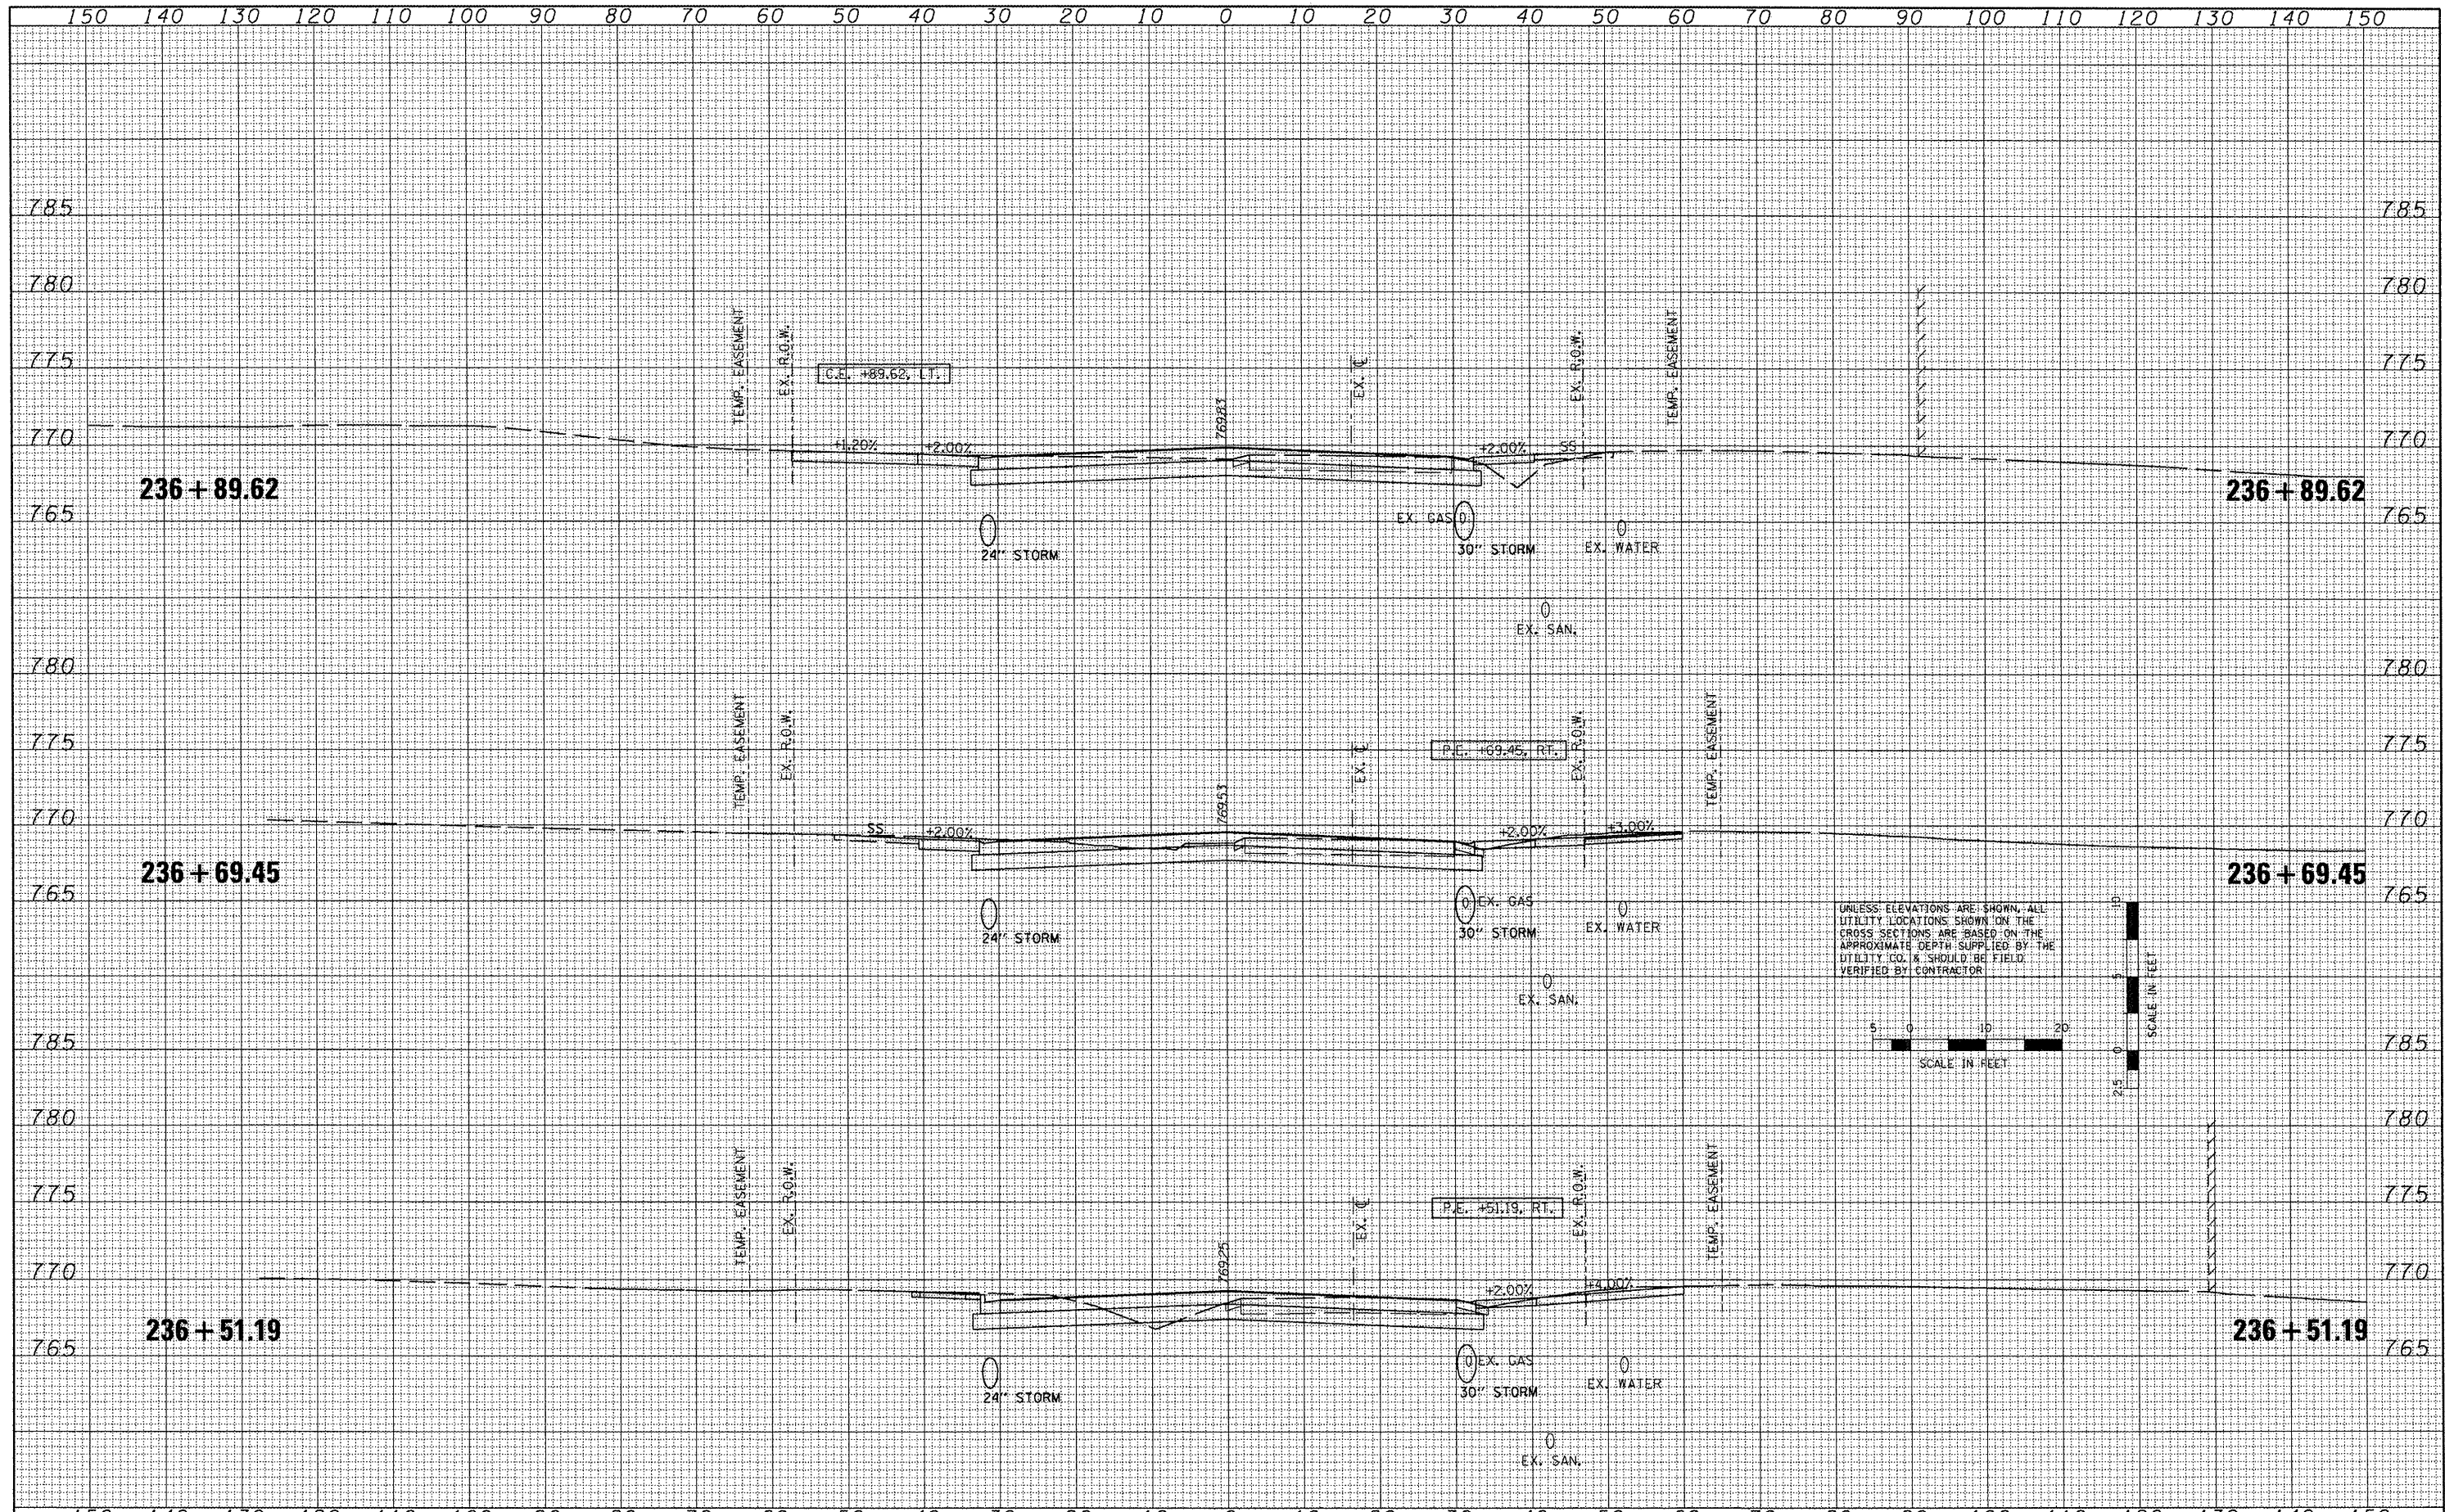


UNLESS ELEVATIONS ARE SHOWN, ALL UTILITY LOCATIONS SHOWN ON THE CROSS SECTIONS ARE BASED ON THE APPROXIMATE DEPTH SUPPLIED BY THE UTILITY CO. & SHOULD BE FIELD VERIFIED BY CONTRACTOR

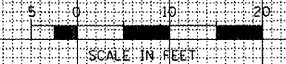


FILE NAME : x:\projects\200803566\dgn\gk\XS-IL-RT8-sheets.dgn	USER NAME : IDOT	DESIGNED -	REVISED -	STATE OF ILLINOIS DEPARTMENT OF TRANSPORTATION	FAP 399 (IL RTE. 8) CROSS SECTIONS	F.A.P. RTE. 399	SECTION 36 R-7	COUNTY TAZEWELL	TOTAL SHEETS 390	SHEET NO. 343
PLOT SCALE : 20.7420' / IN.	CHECKED -	REVISOR -	REVISOR -	SCALE:	SHEET NO. OF SHEETS	STA. 236+51.19 TO STA. 236+89.62	ILLINOIS FED. AID PROJECT	CONTRACT NO. 68370		
PLOT DATE : 10/21/2011	DATE : 10-21-11	REVISOR -	REVISOR -							

ORIGINAL	SURVEYED _____ PLOTTED _____ TEMPLATE _____ AREAS _____ AREAS CHECKED _____	BY _____	DATE _____
NOTE BOOK			
NO.			

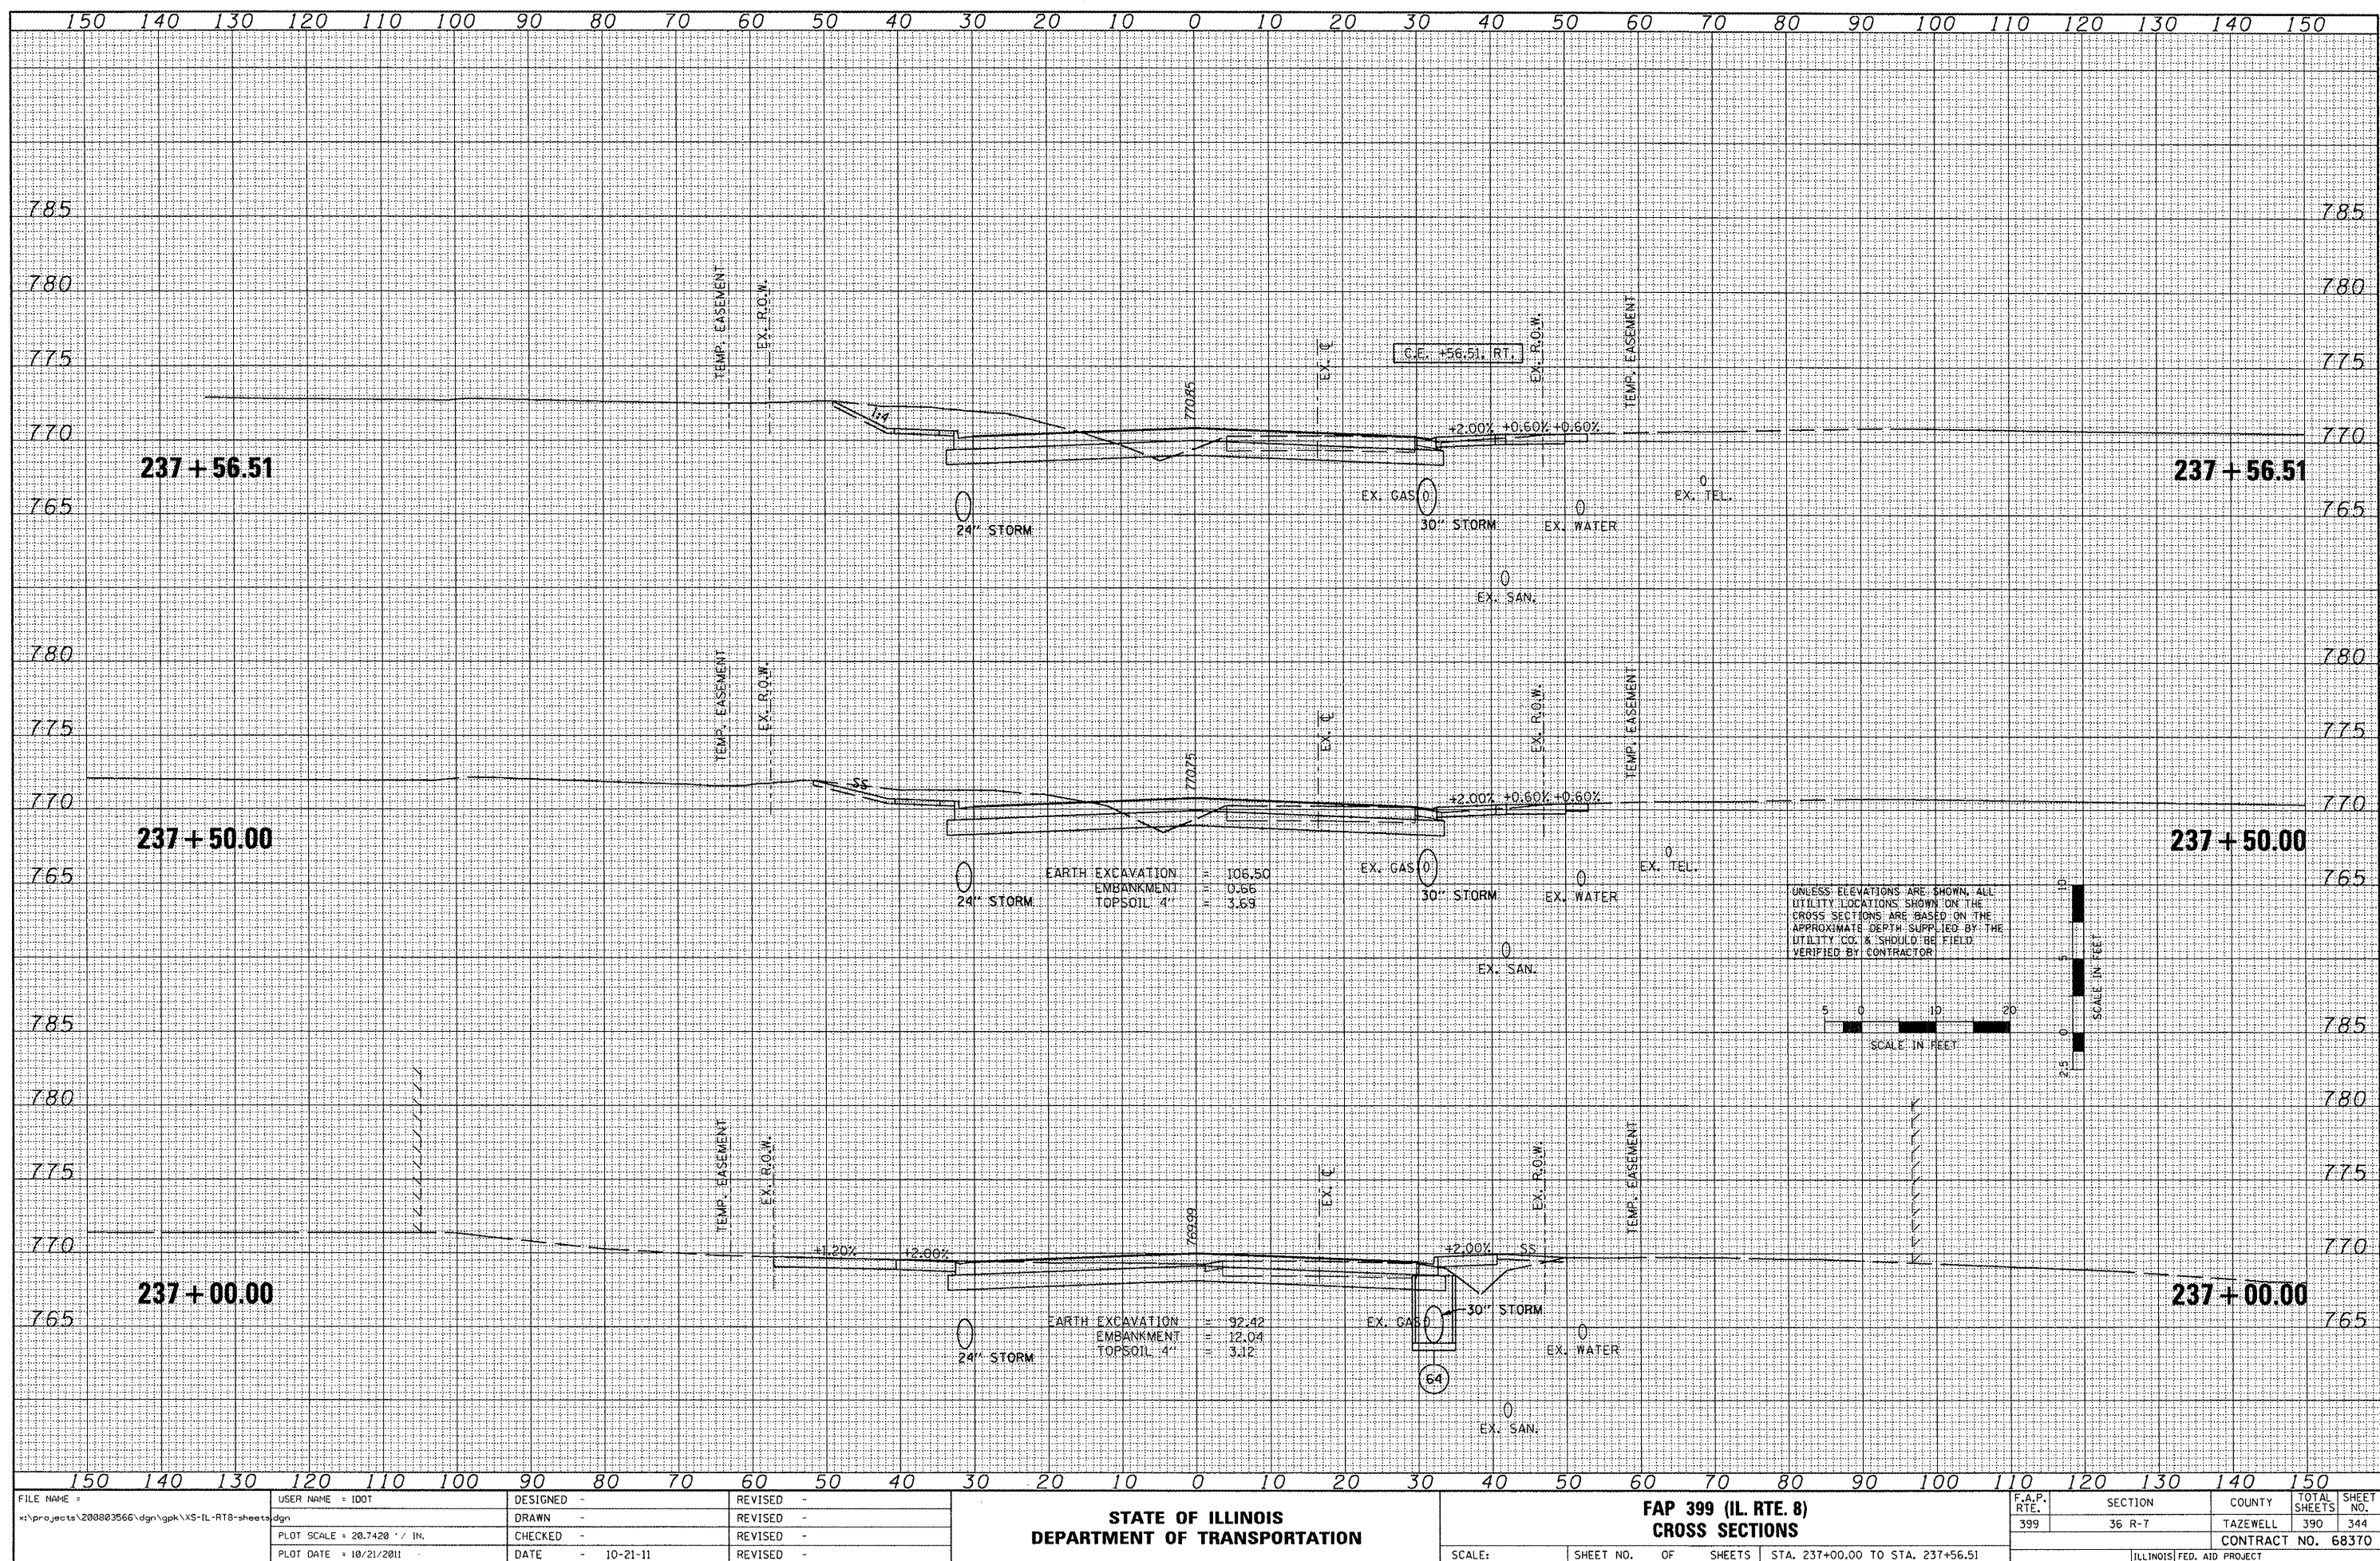

DATE	BY
NO.	NO.
ORIGINAL SURVEY	DESIGNED
NOTED BOOK	CHECKED
AREA CHECKED	AREA CHECKED


DATE	BY
NO.	NO.
ORIGINAL SURVEY	DESIGNED
NOTED BOOK	CHECKED
AREA CHECKED	AREA CHECKED

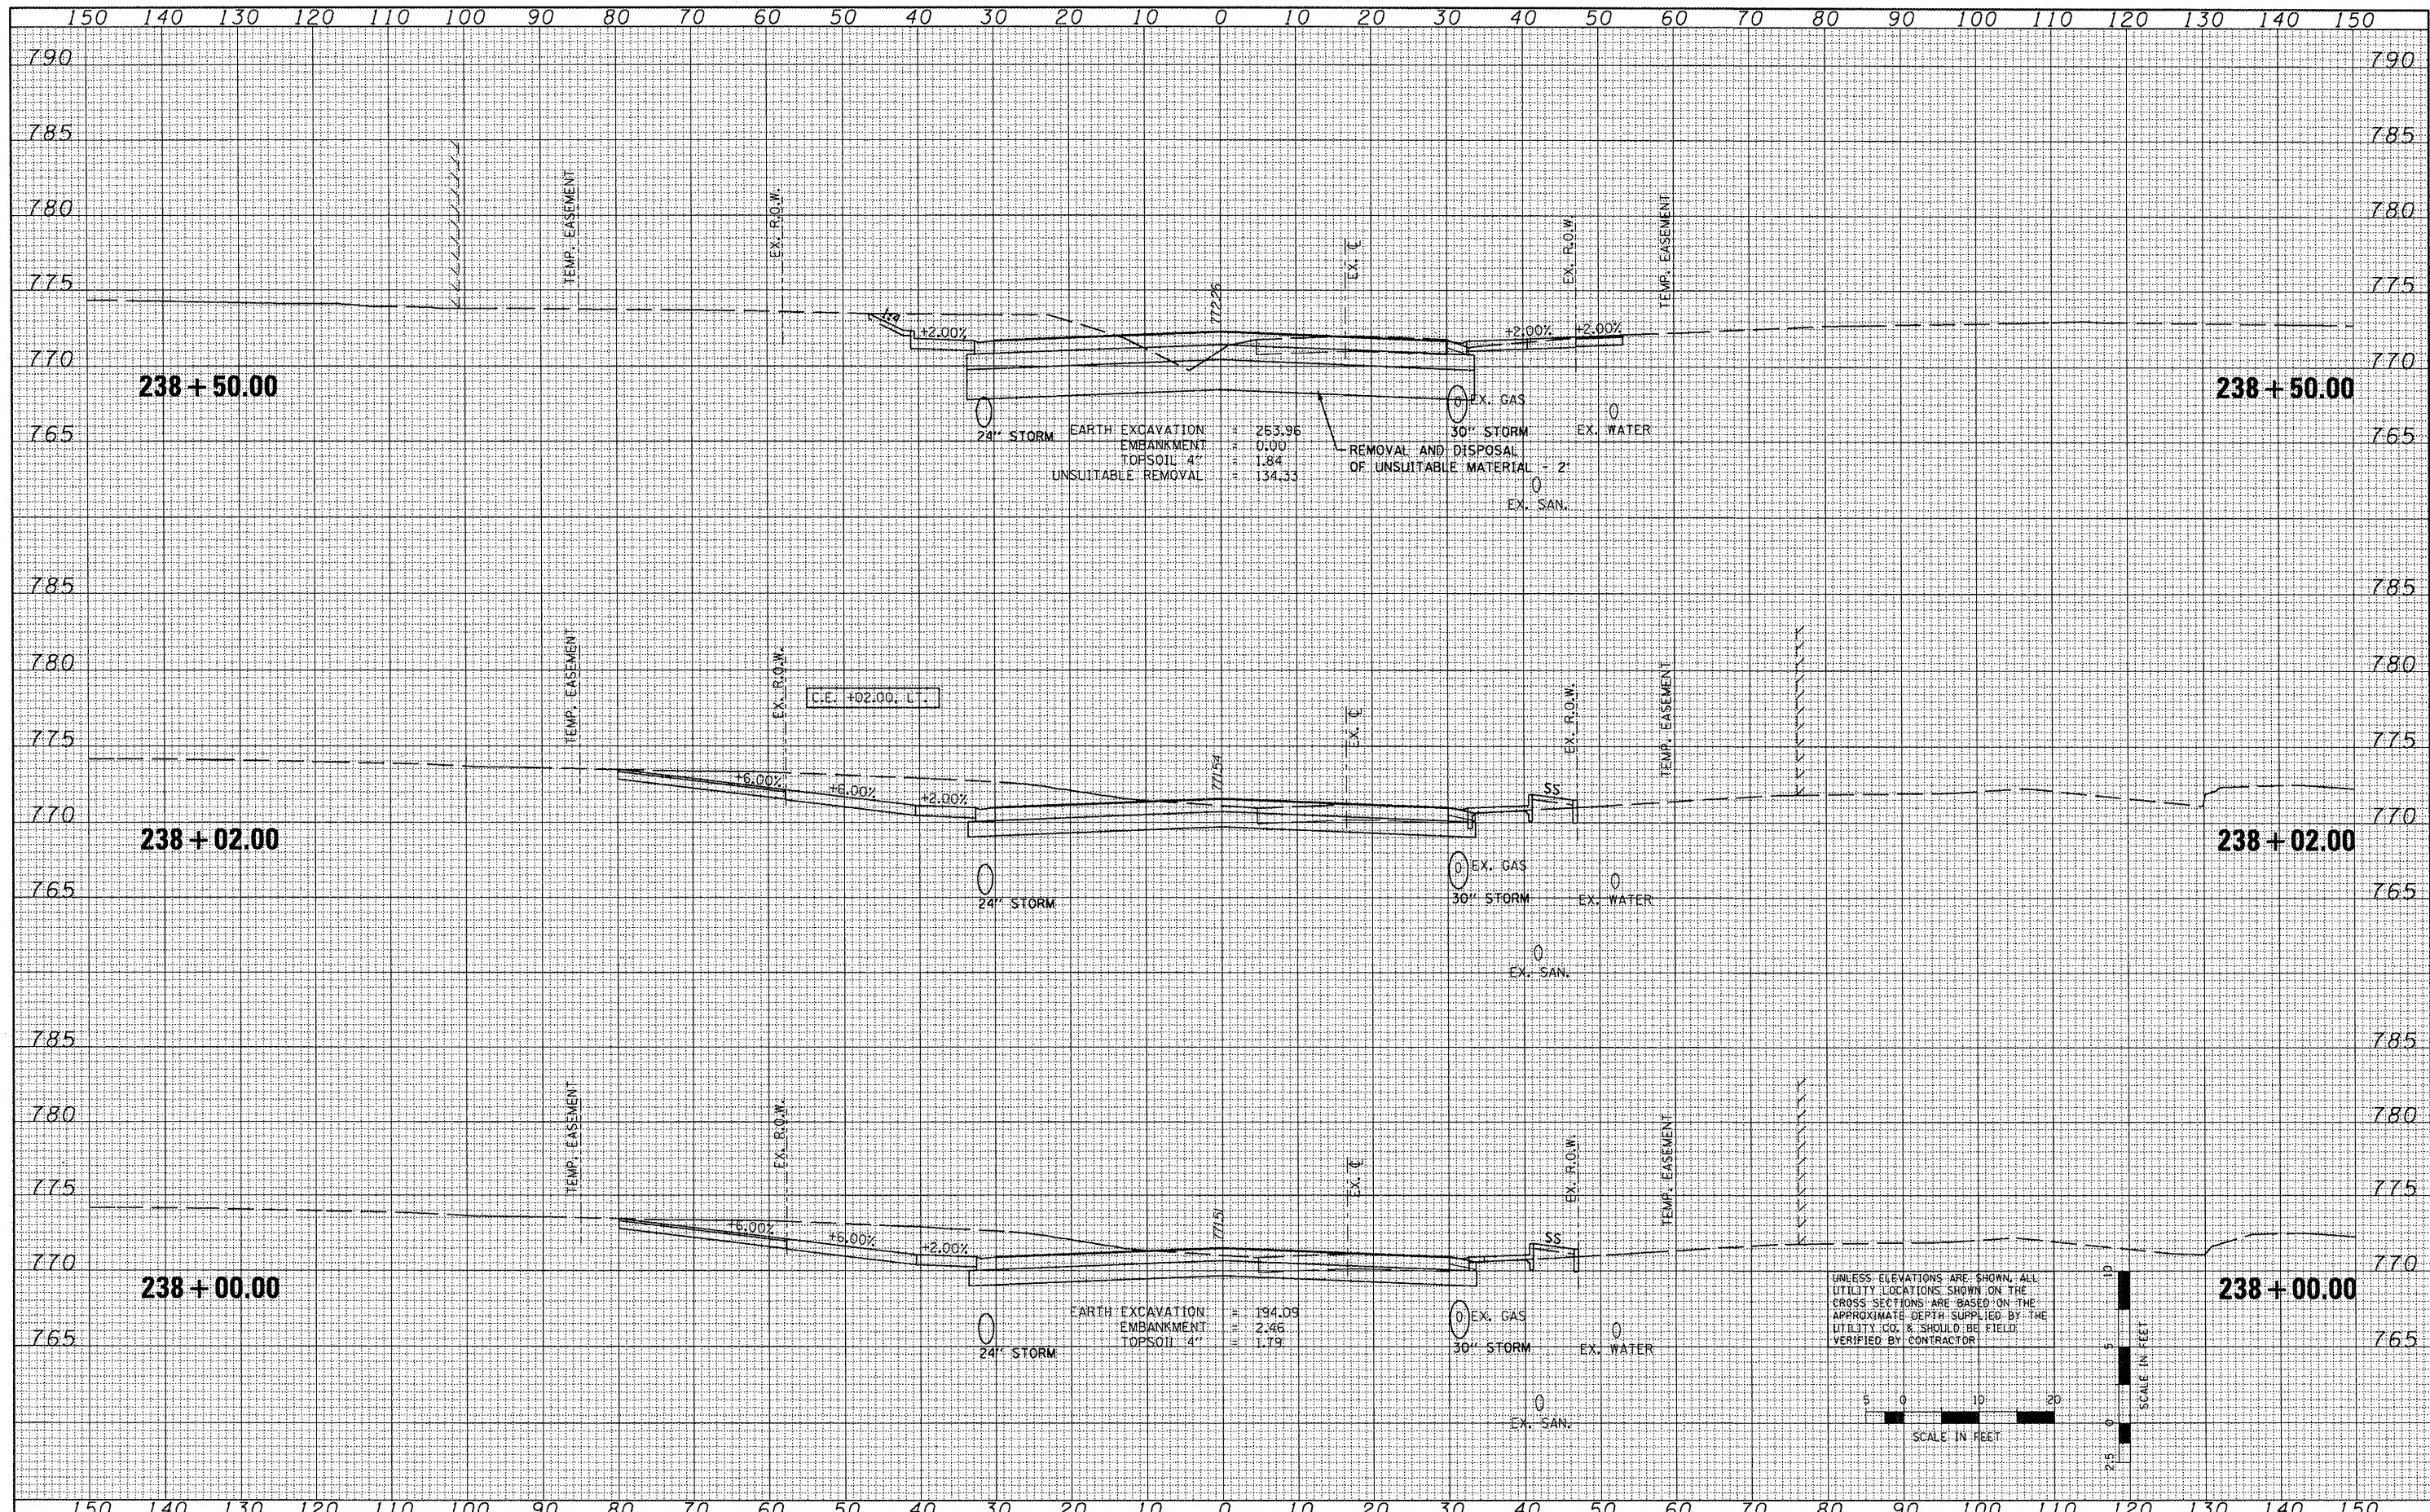

FILE NAME =	USER NAME = IDOT	DESIGNED -	REVISED -	STATE OF ILLINOIS DEPARTMENT OF TRANSPORTATION	FAP 399 (IL RTE. 8) CROSS SECTIONS	SCALE:	SHEET NO.	OF	SHEETS	STA. 238+00.00 TO STA. 238+50.00	F.A.P. RTE.	SECTION	COUNTY	TOTAL SHEETS	SHEET NO.
x:\projects\200803566\dgn\gpk\X5-IL-R18-sheets.dgn	DRAWN -	REVISED -	399								36 R-7	TAZEWELL	390	345	
PLOT SCALE = 20.7420' / IN.	CHECKED -	REVISED -	CONTRACT NO. 68370												
PLOT DATE = 10/21/2011	DATE - 10-21-11	REVISED -	ILLINOIS FED. AID PROJECT												

FINAL	DATE
SURVEY	BY
NOTED	
BOOK	
AREAS	
CHECKED	


ORIGINAL	DATE
SURVEY	BY
NOTED	
BOOK	
AREAS	
CHECKED	

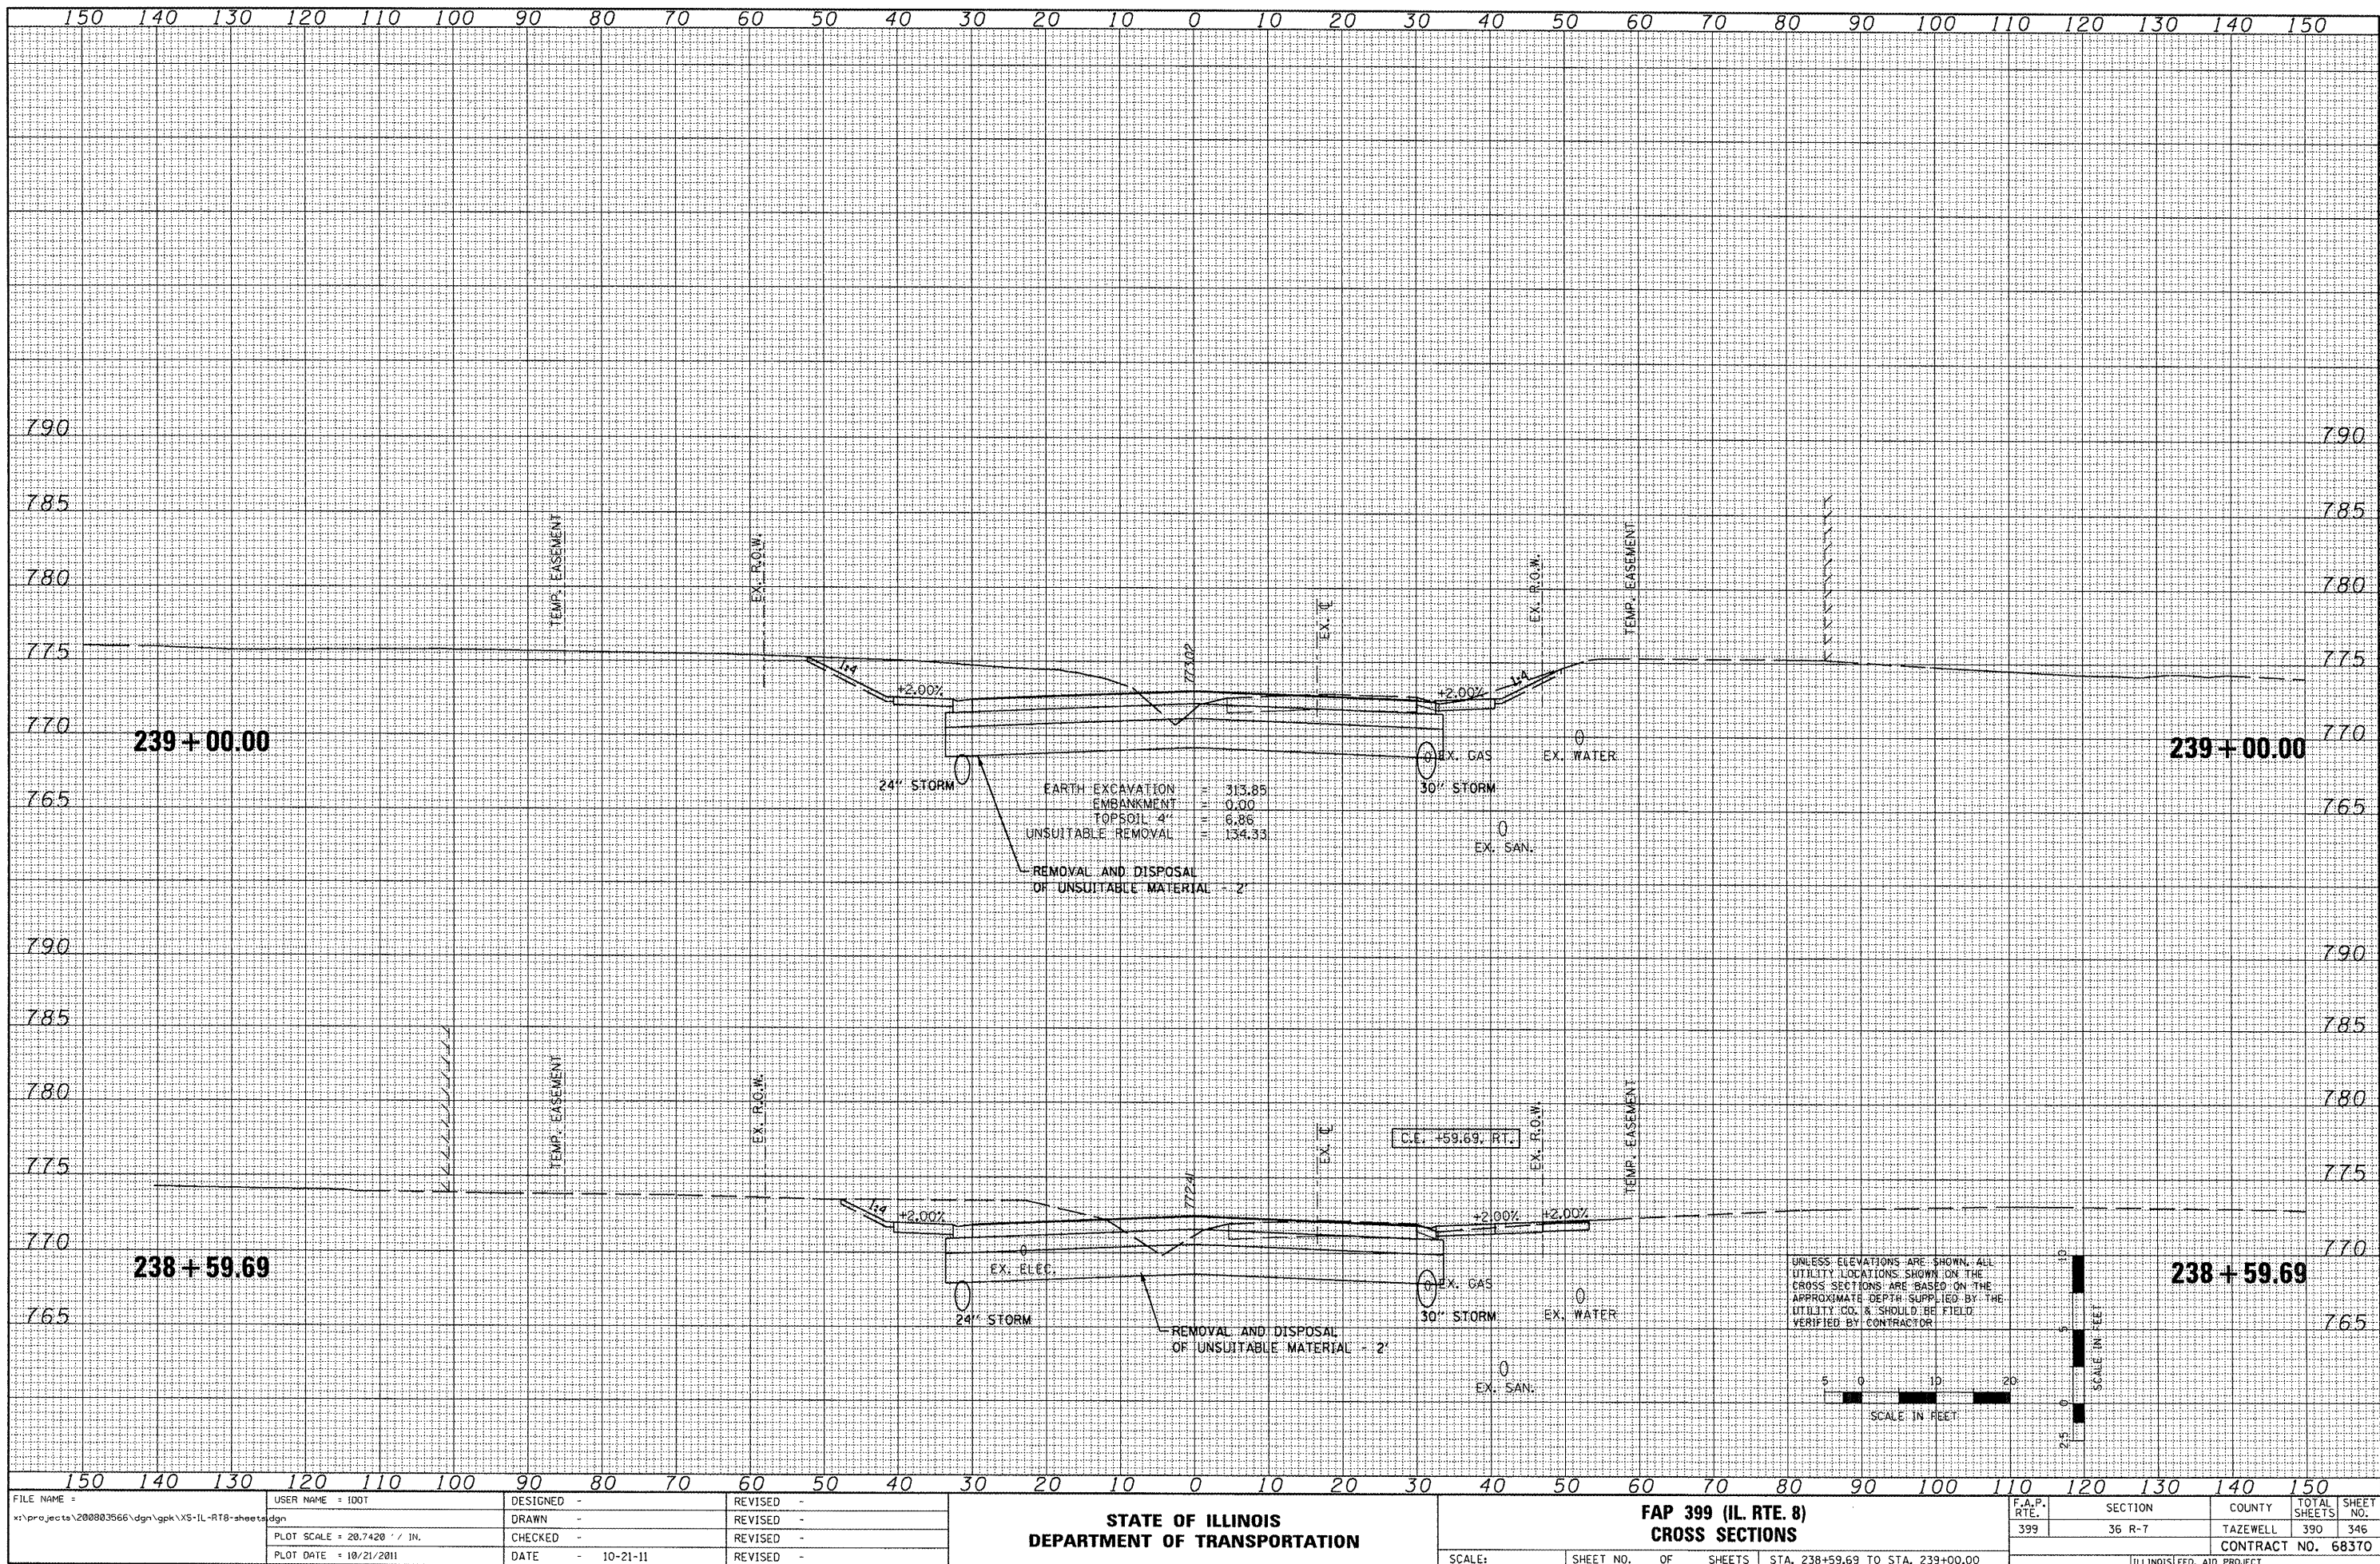


FILE NAME =	USER NAME =	DESIGNED -	REVISED -	STATE OF ILLINOIS	FAP 399 (IL RTE. 8)	F.A.P. RTE.	SECTION	COUNTY	TOTAL SHEETS	SHEET NO.
x:\projects\200803566\dgn\gpk\XS-IL-RTE-8-sheets.dgn	100T	DRAWN -	REVISED -	DEPARTMENT OF TRANSPORTATION	CROSS SECTIONS	399	36 R-7	TAZEWELL	390	346
PLOT SCALE = 20.7420' / IN.	PLOT DATE = 10/21/2011	CHECKED -	REVISED -					CONTRACT NO. 68370		
		DATE - 10-21-11	REVISED -					ILLINOIS FED. AID PROJECT		
					SCALE:	SHEET NO. OF SHEETS	STA. 238+59.69 TO STA. 239+00.00			

FINAL	DATE
SURVEY	BY
NOTE BOOK	
NO.	

ORIGINAL	DATE
SURVEY	BY
NOTE BOOK	
NO.	

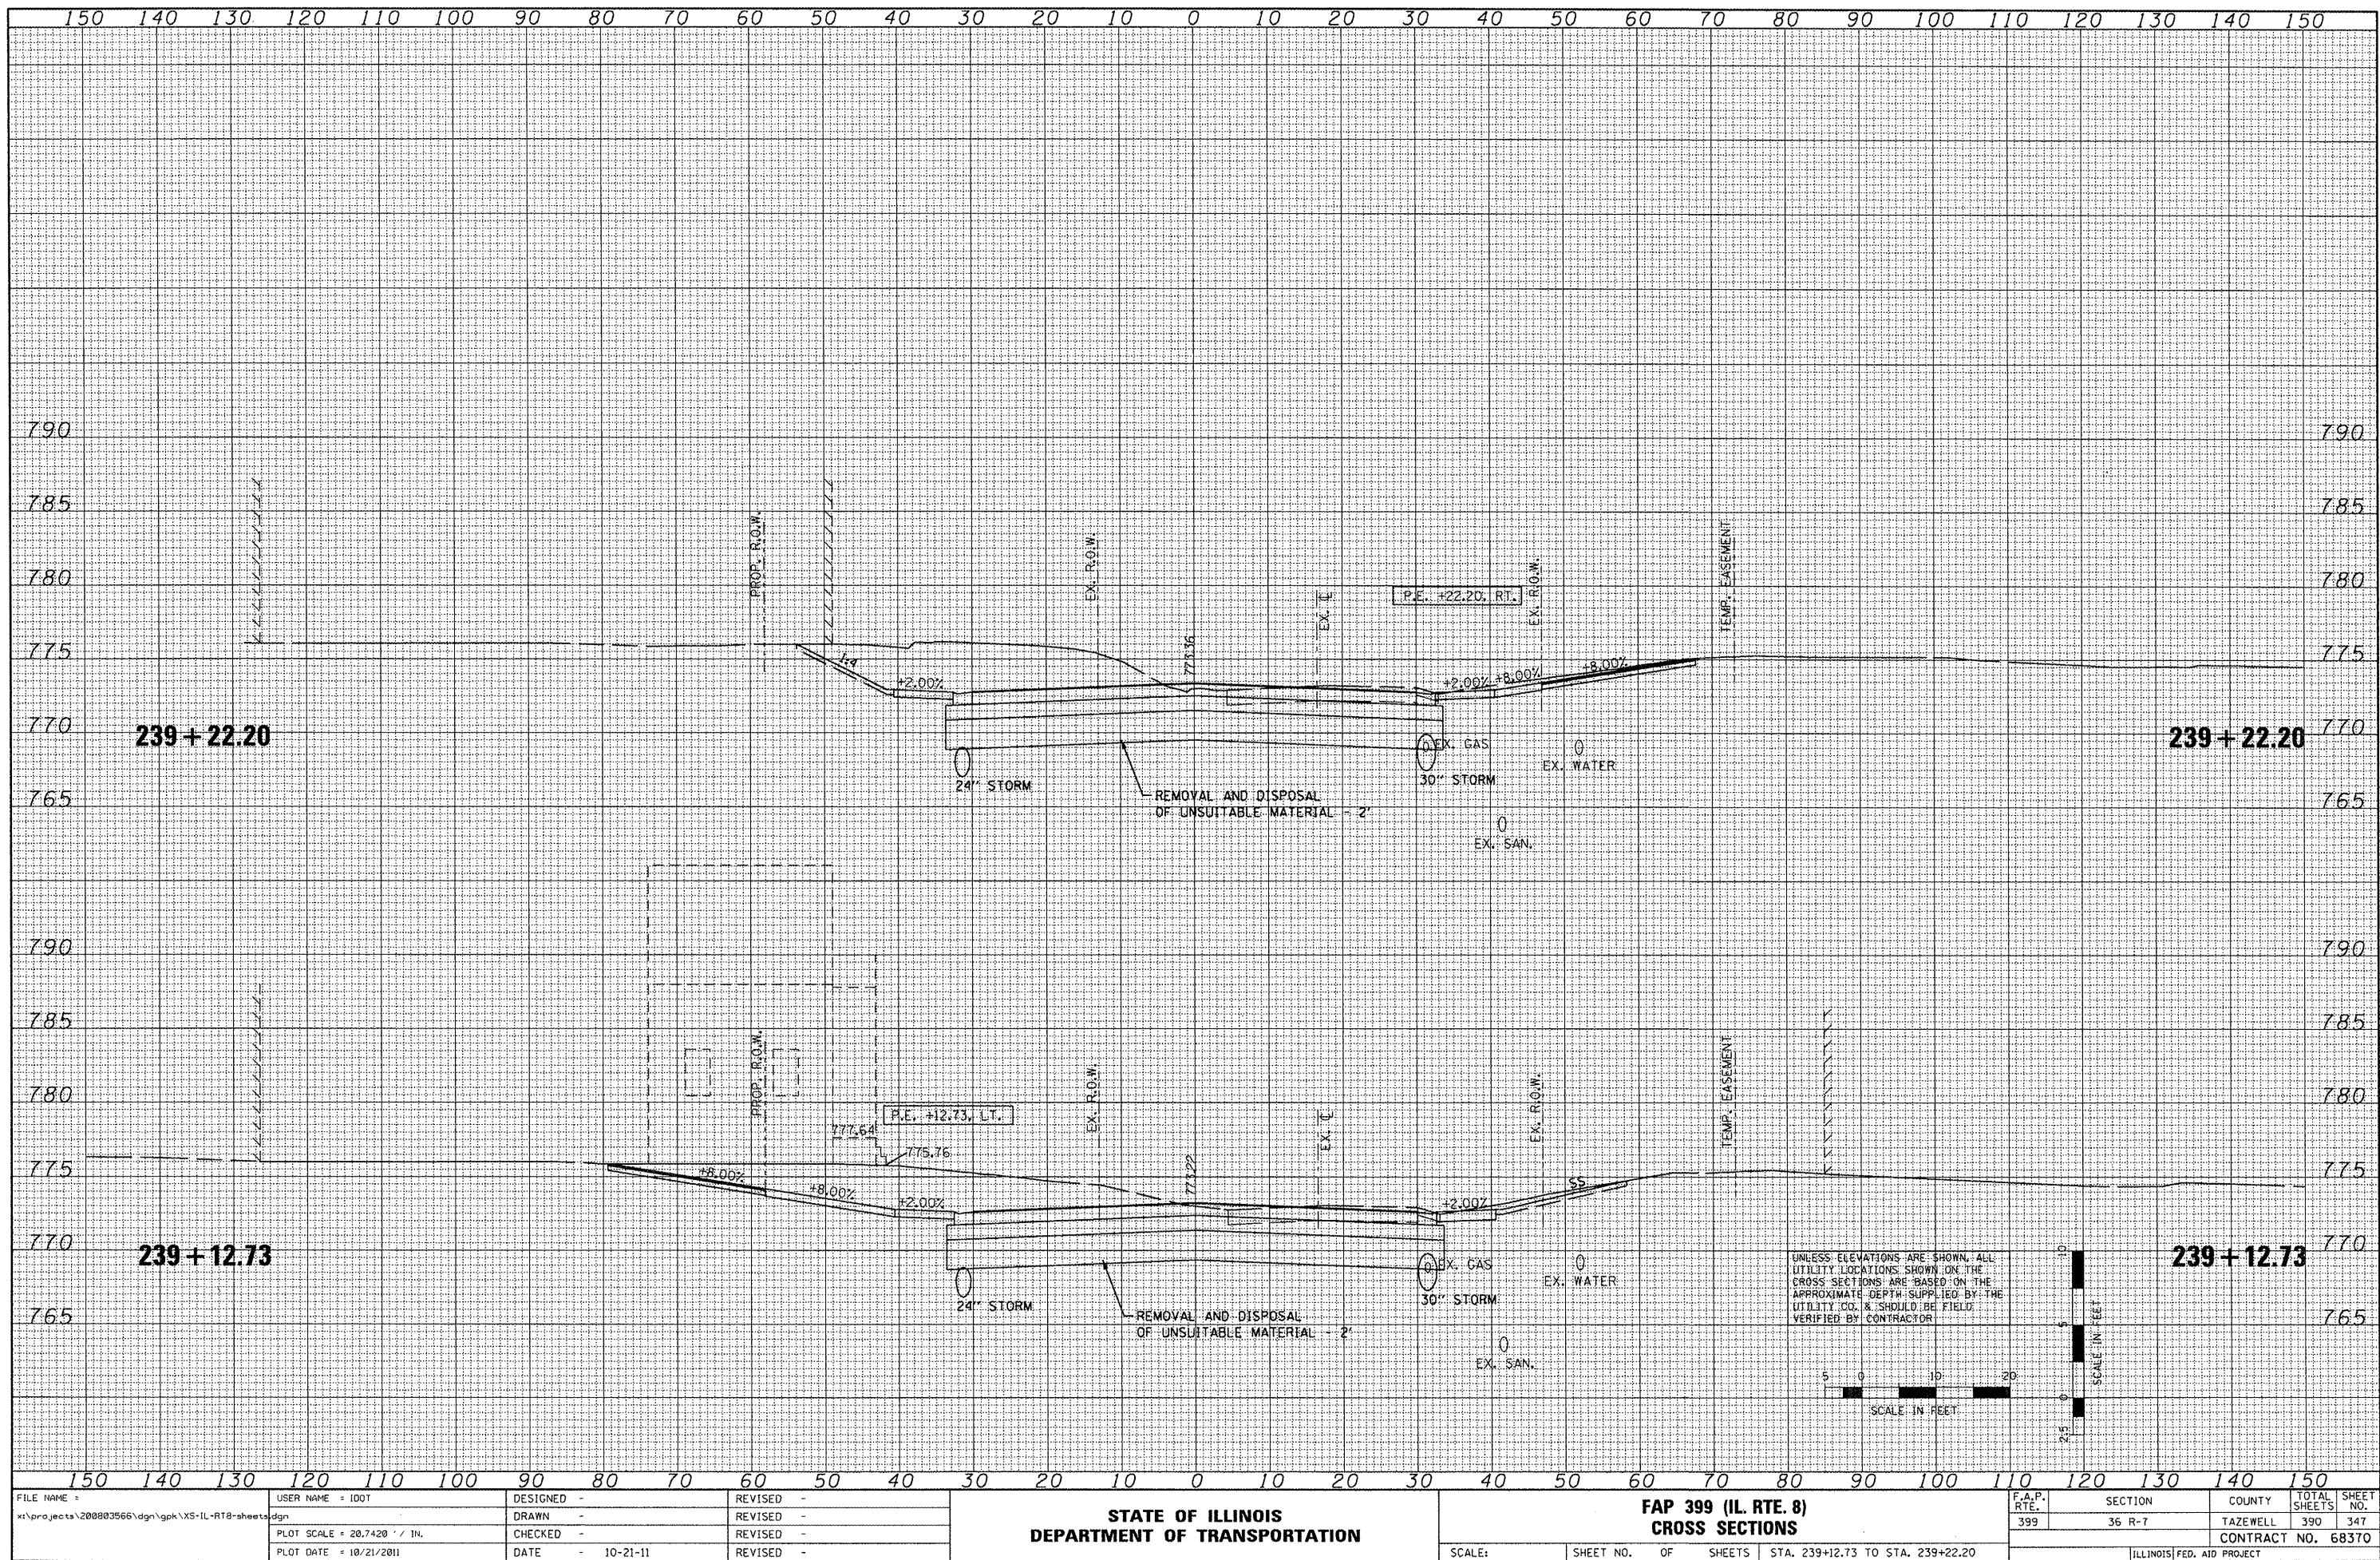


ORIGINAL SURVEY			
SURVEYED		BY	DATE
PLOTTED			
TEMPLATE			
AREAS			
REMARKS			

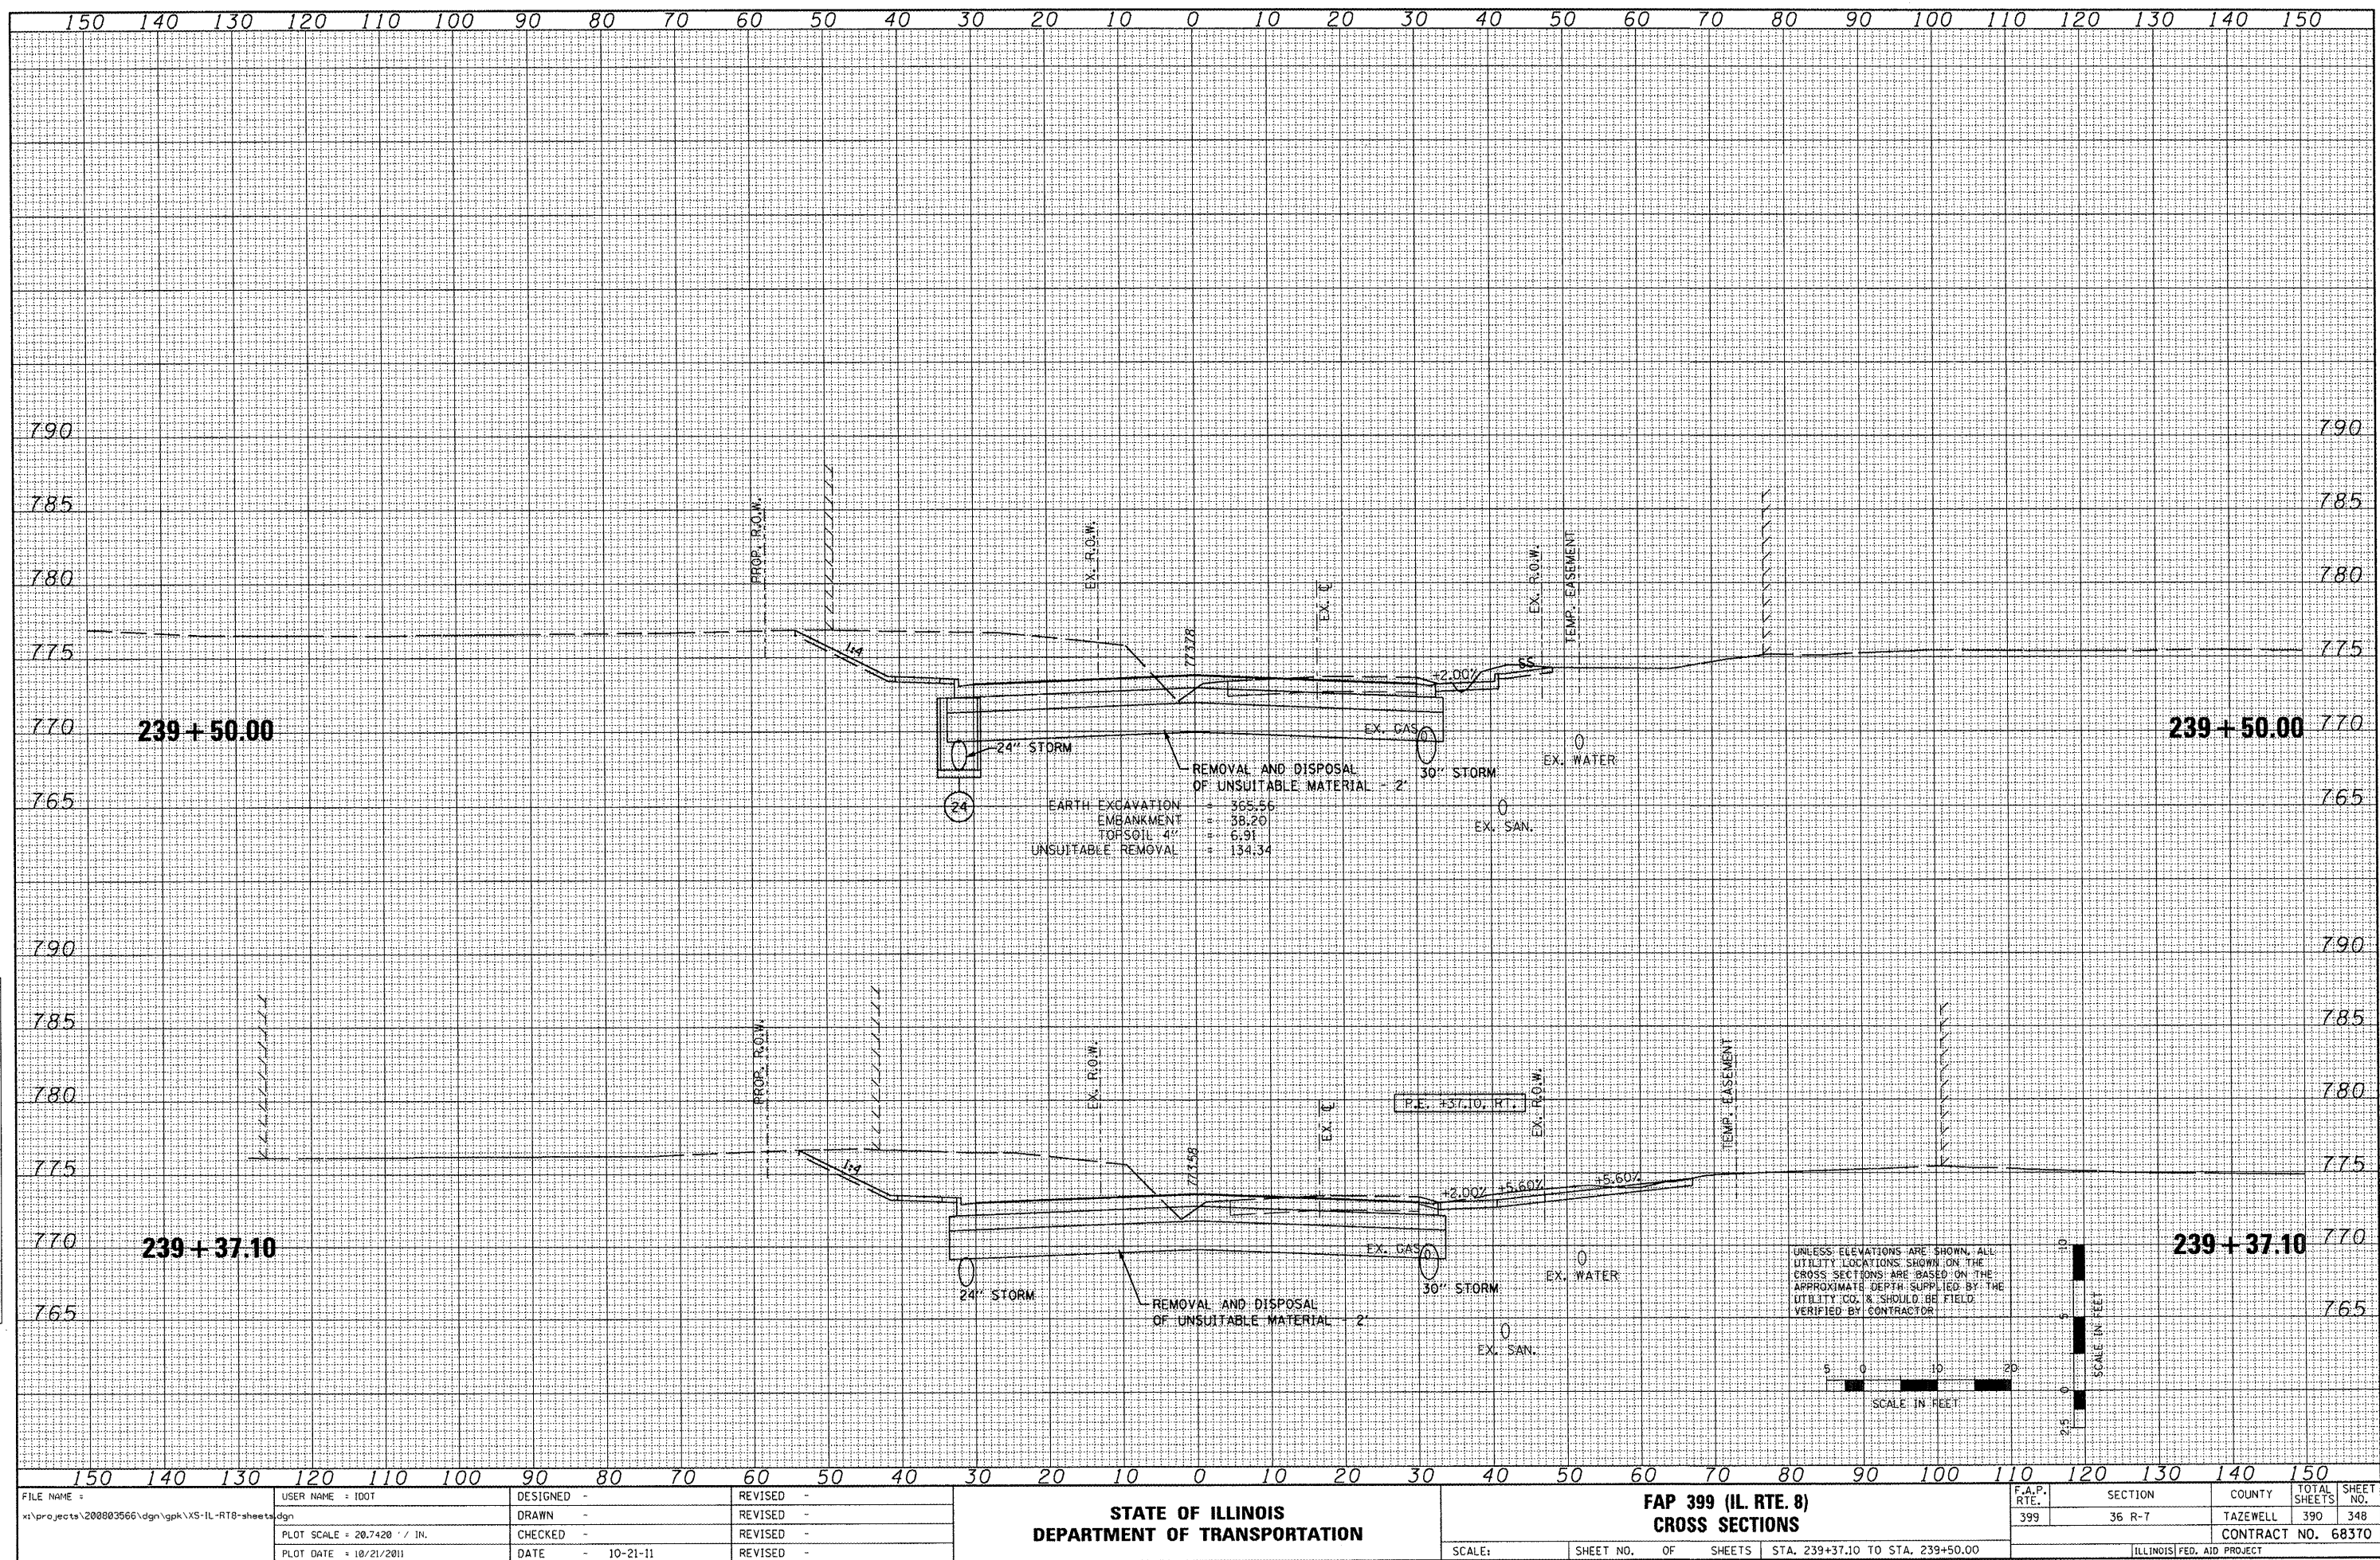


FINAL SURVEY	DATE
SURVEYED	BY
PLOTTED	
NOTE BOOK	
AREAS CHECKED	

ORIGINAL SURVEY	DATE
SURVEYED	BY
PLOTTED	
NOTE BOOK	
AREAS CHECKED	

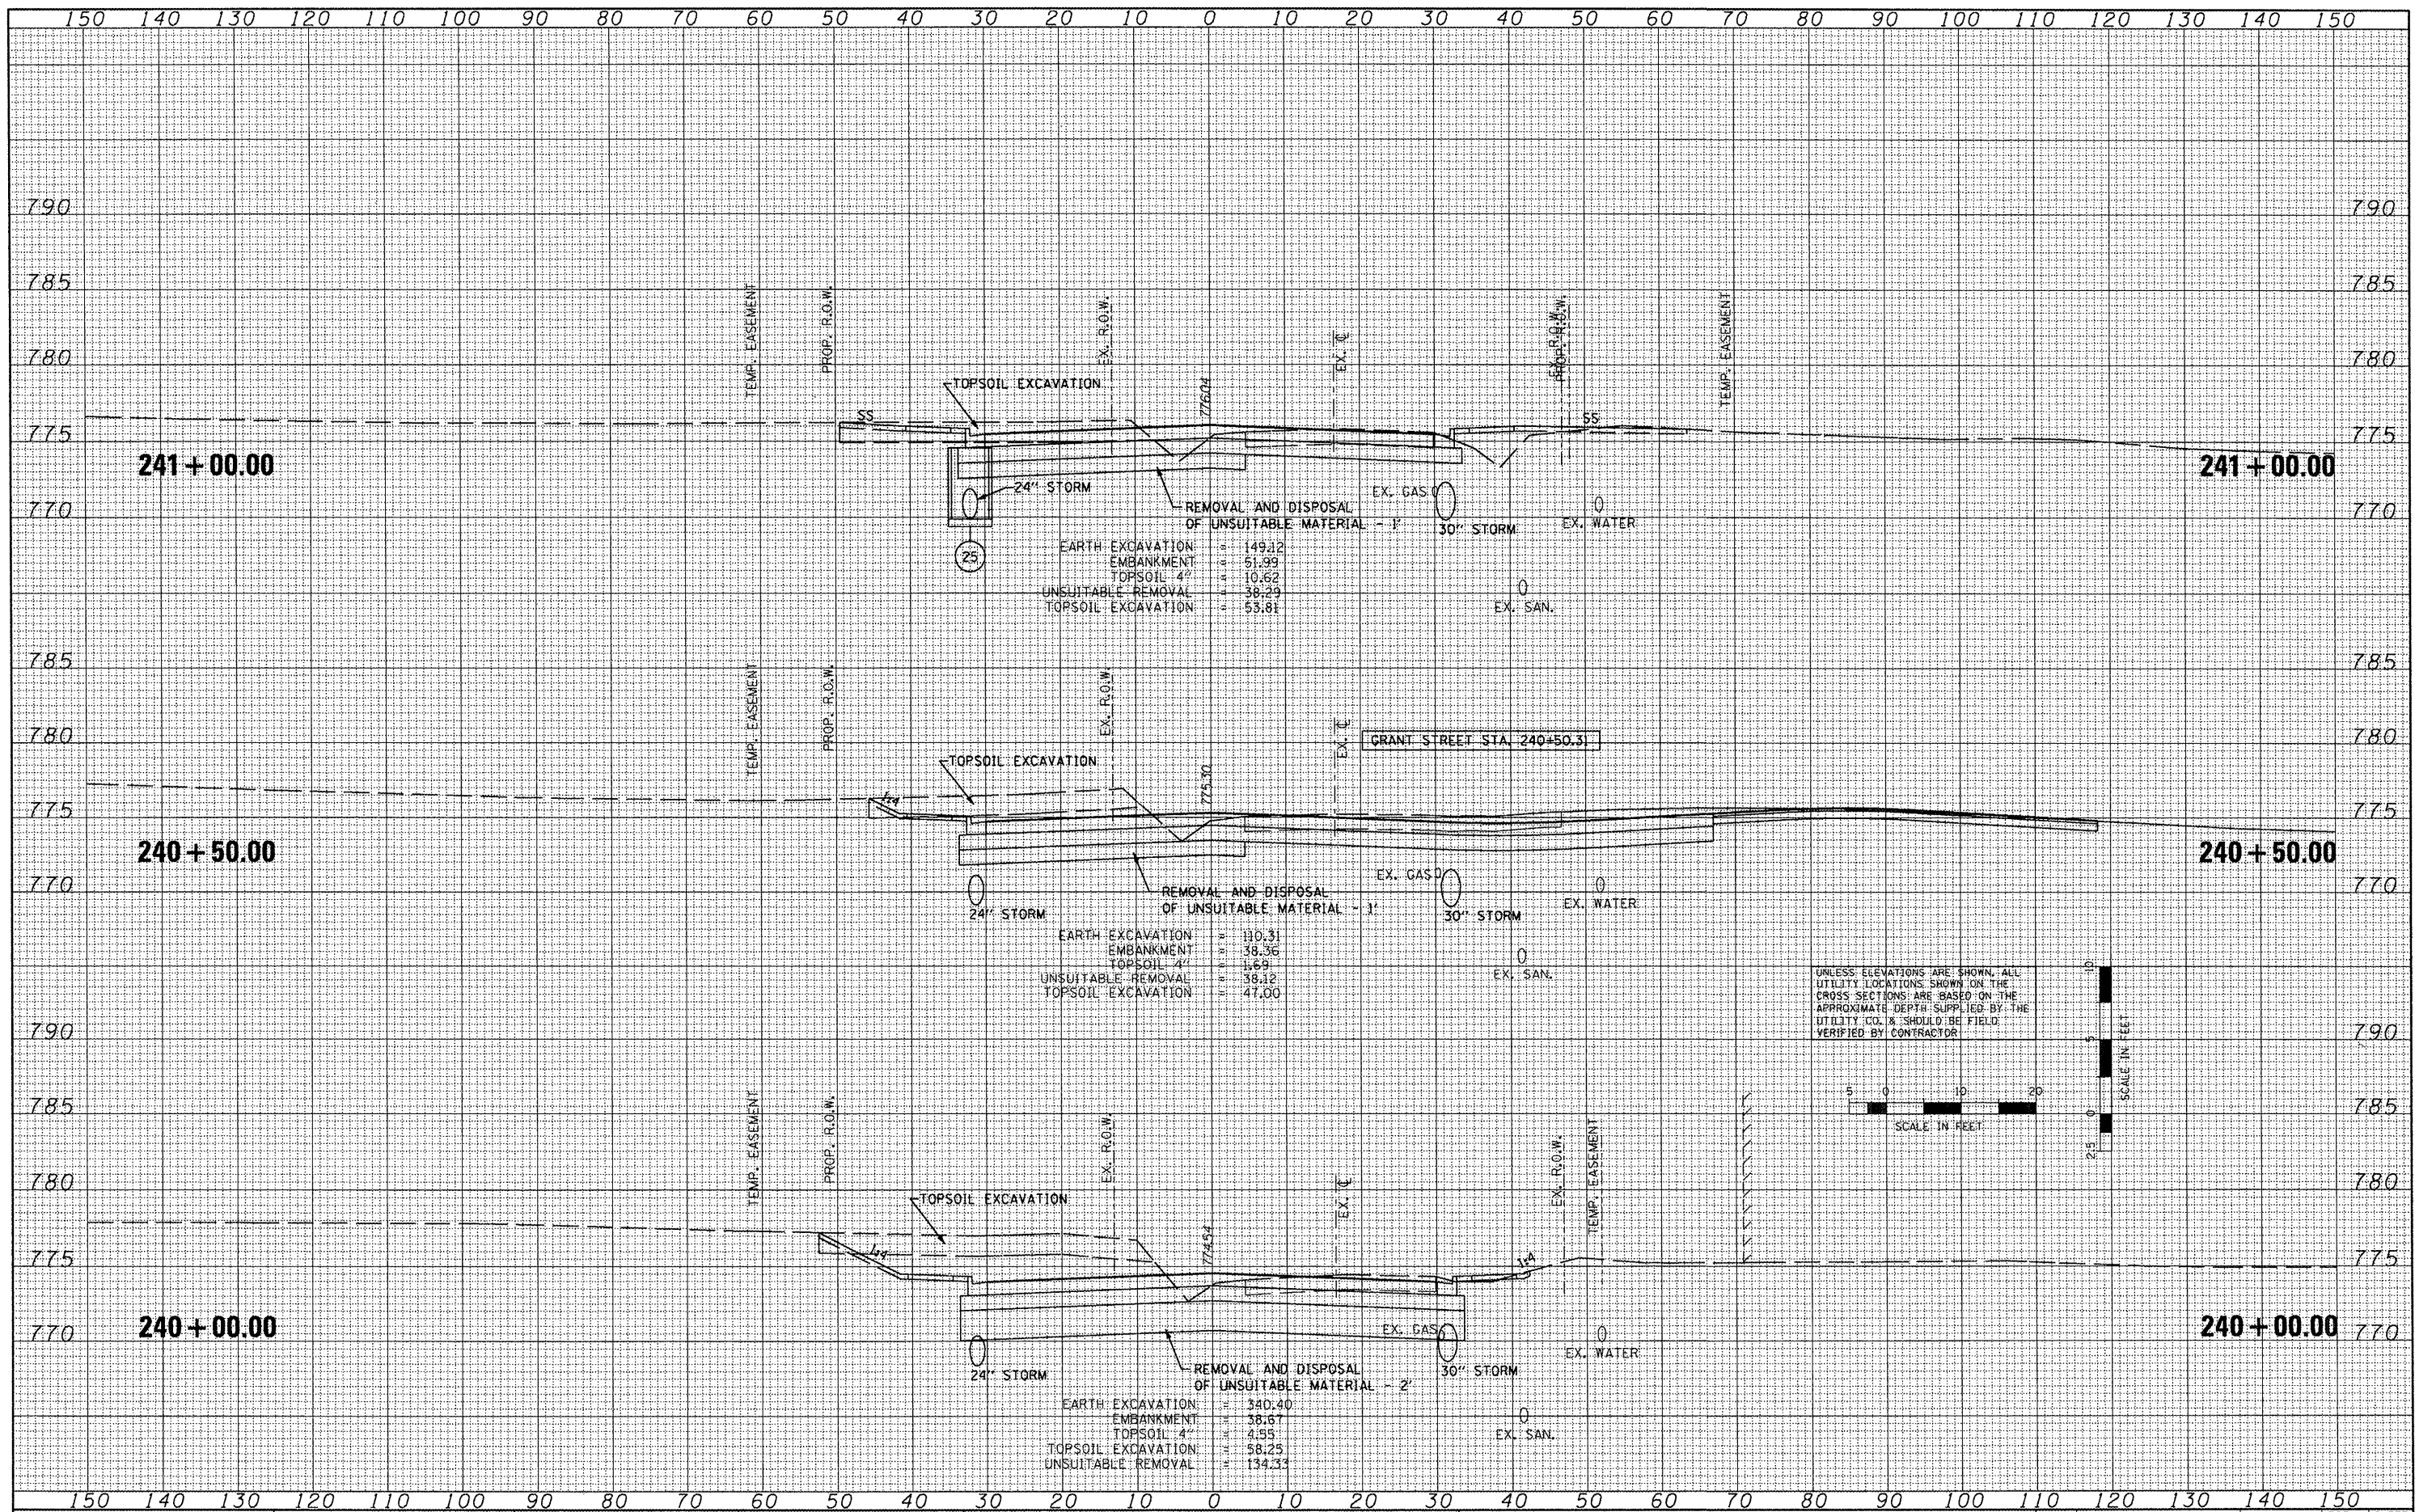


ORIGINAL SURVEY		BY	DATE
NOTE BOOK	SURVED		
	PLOTTED		
	TEMPLATE		
	AREAS		
N ^{O.}	AREAS CHECKED		

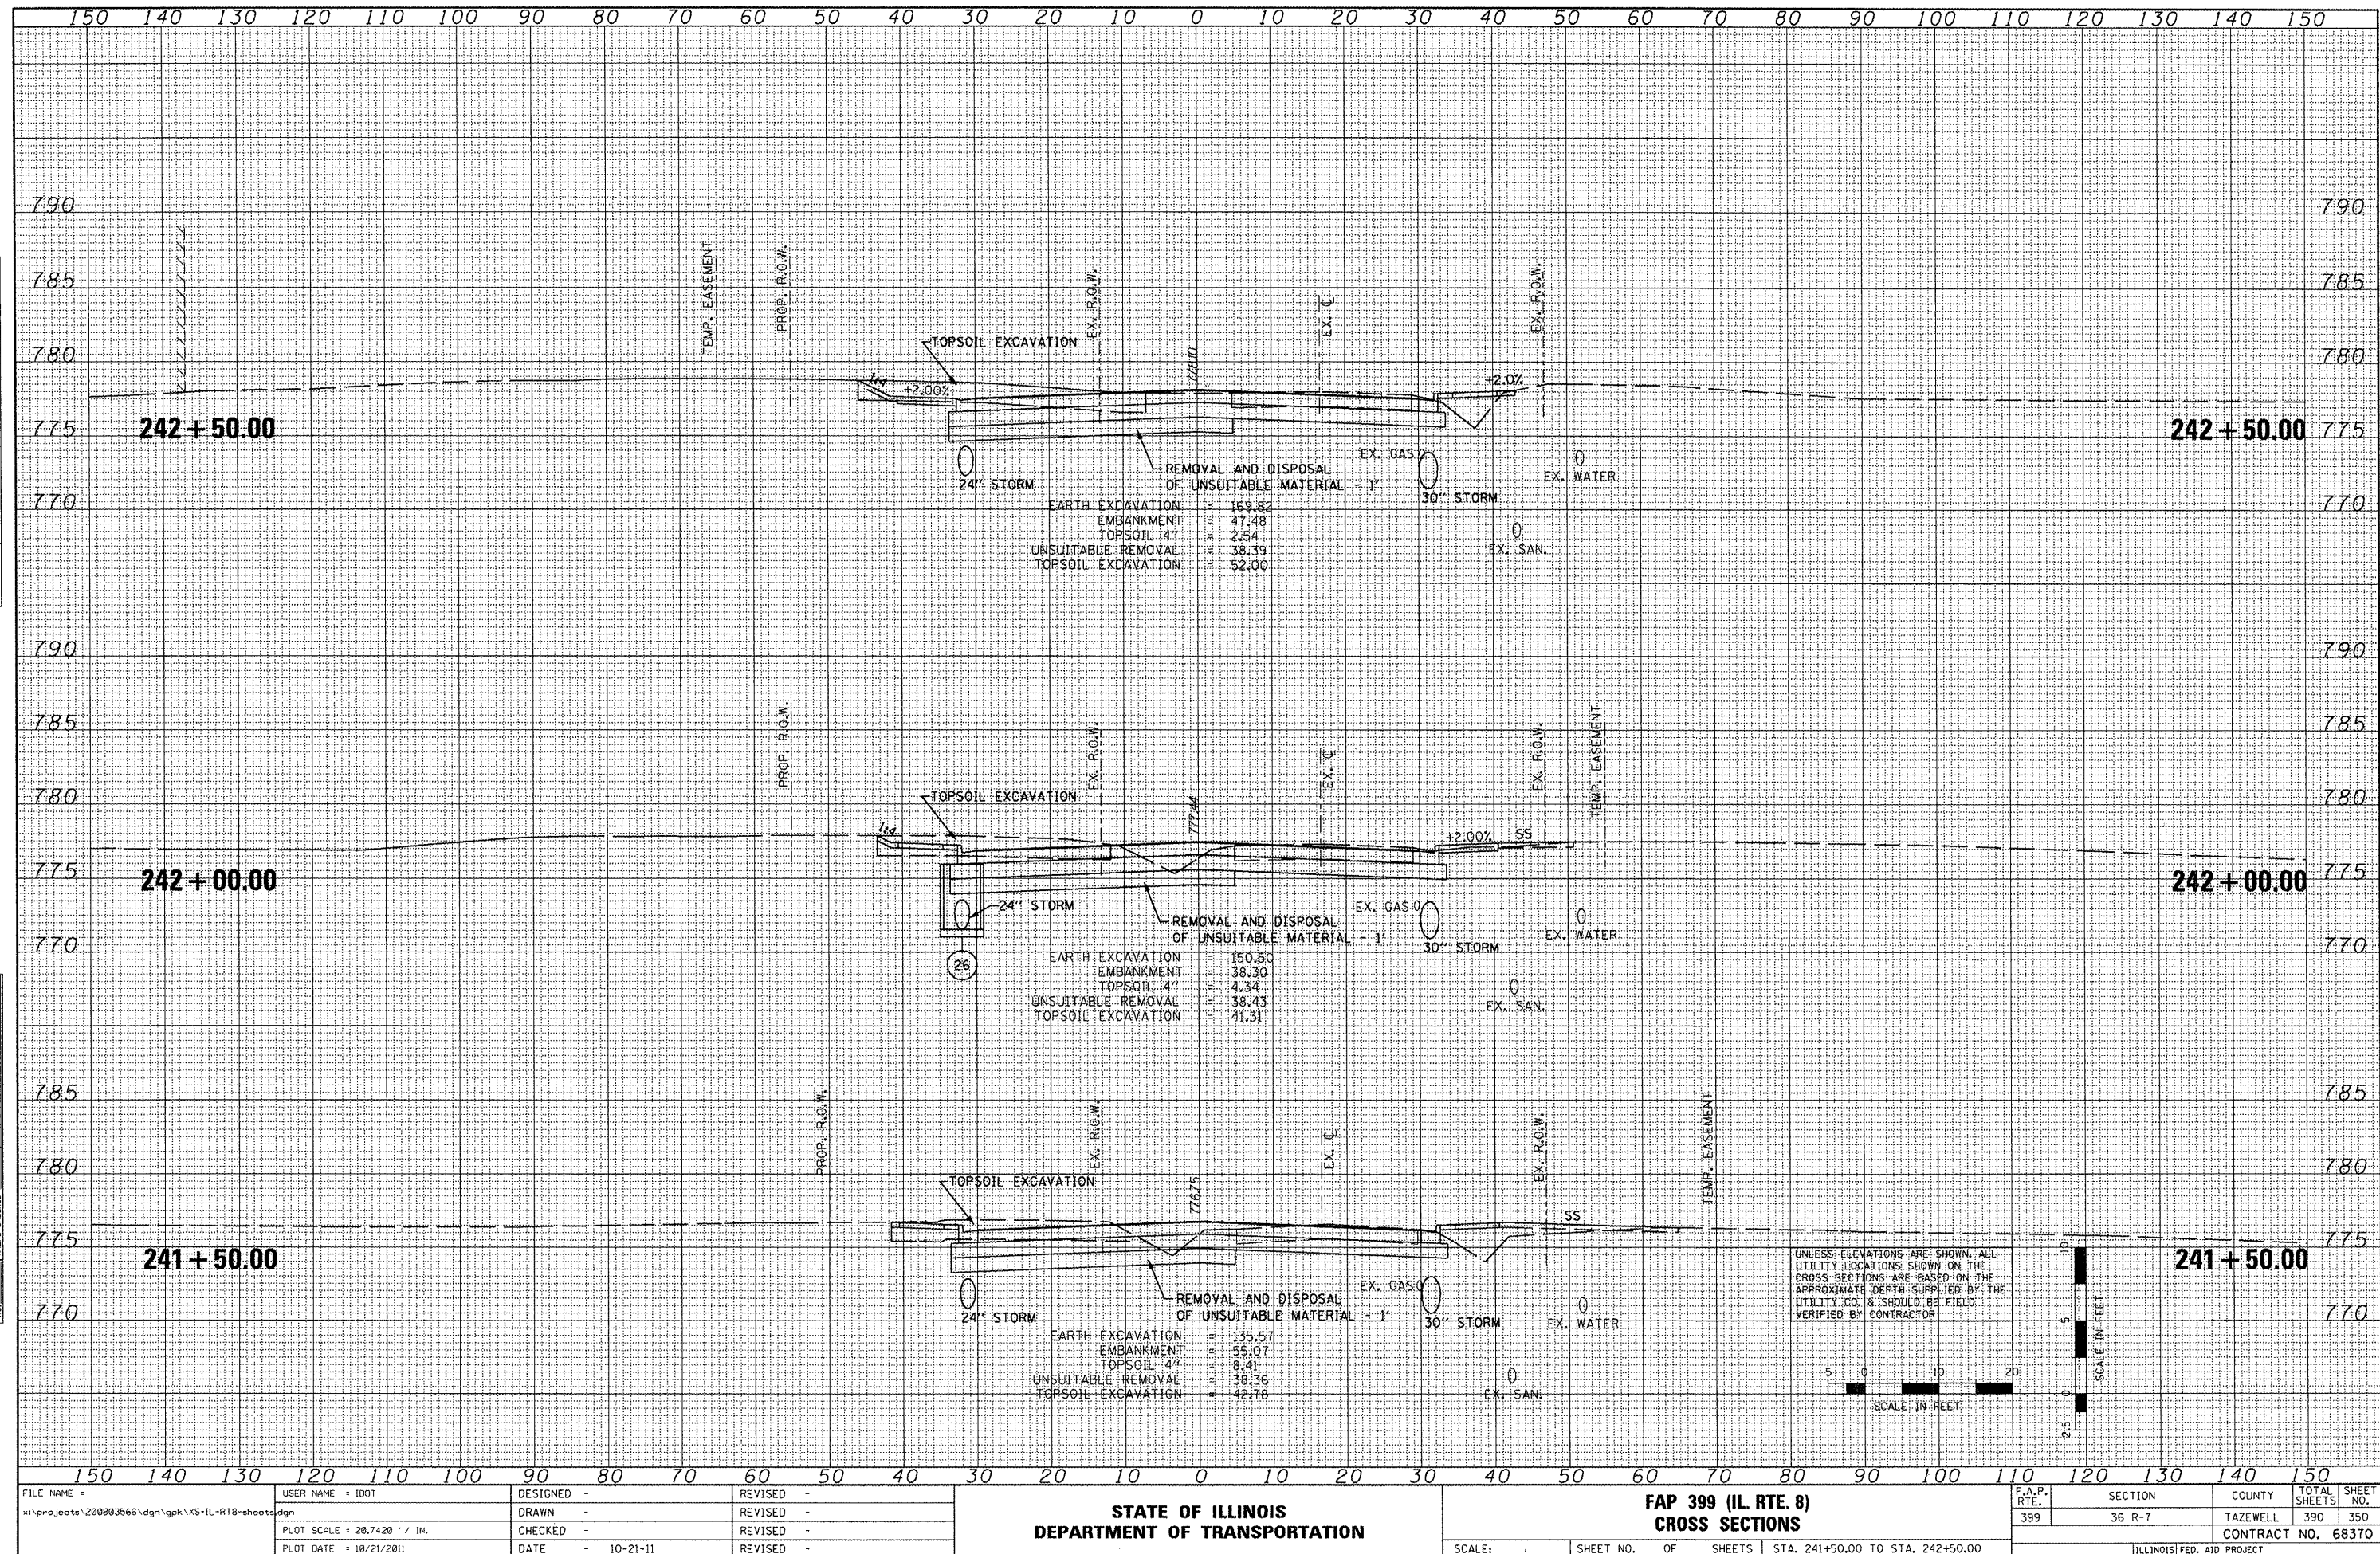

DATE	BY	NO.
FINAL	DESIGNED	NOTED
SURVEY	PLOTTED	TEMPLATE
NOTE BOOK	AREAS	CHECKED


DATE	BY	NO.
ORIGINAL	DESIGNED	NOTED
SURVEY	PLOTTED	TEMPLATE
NOTE BOOK	AREAS	CHECKED

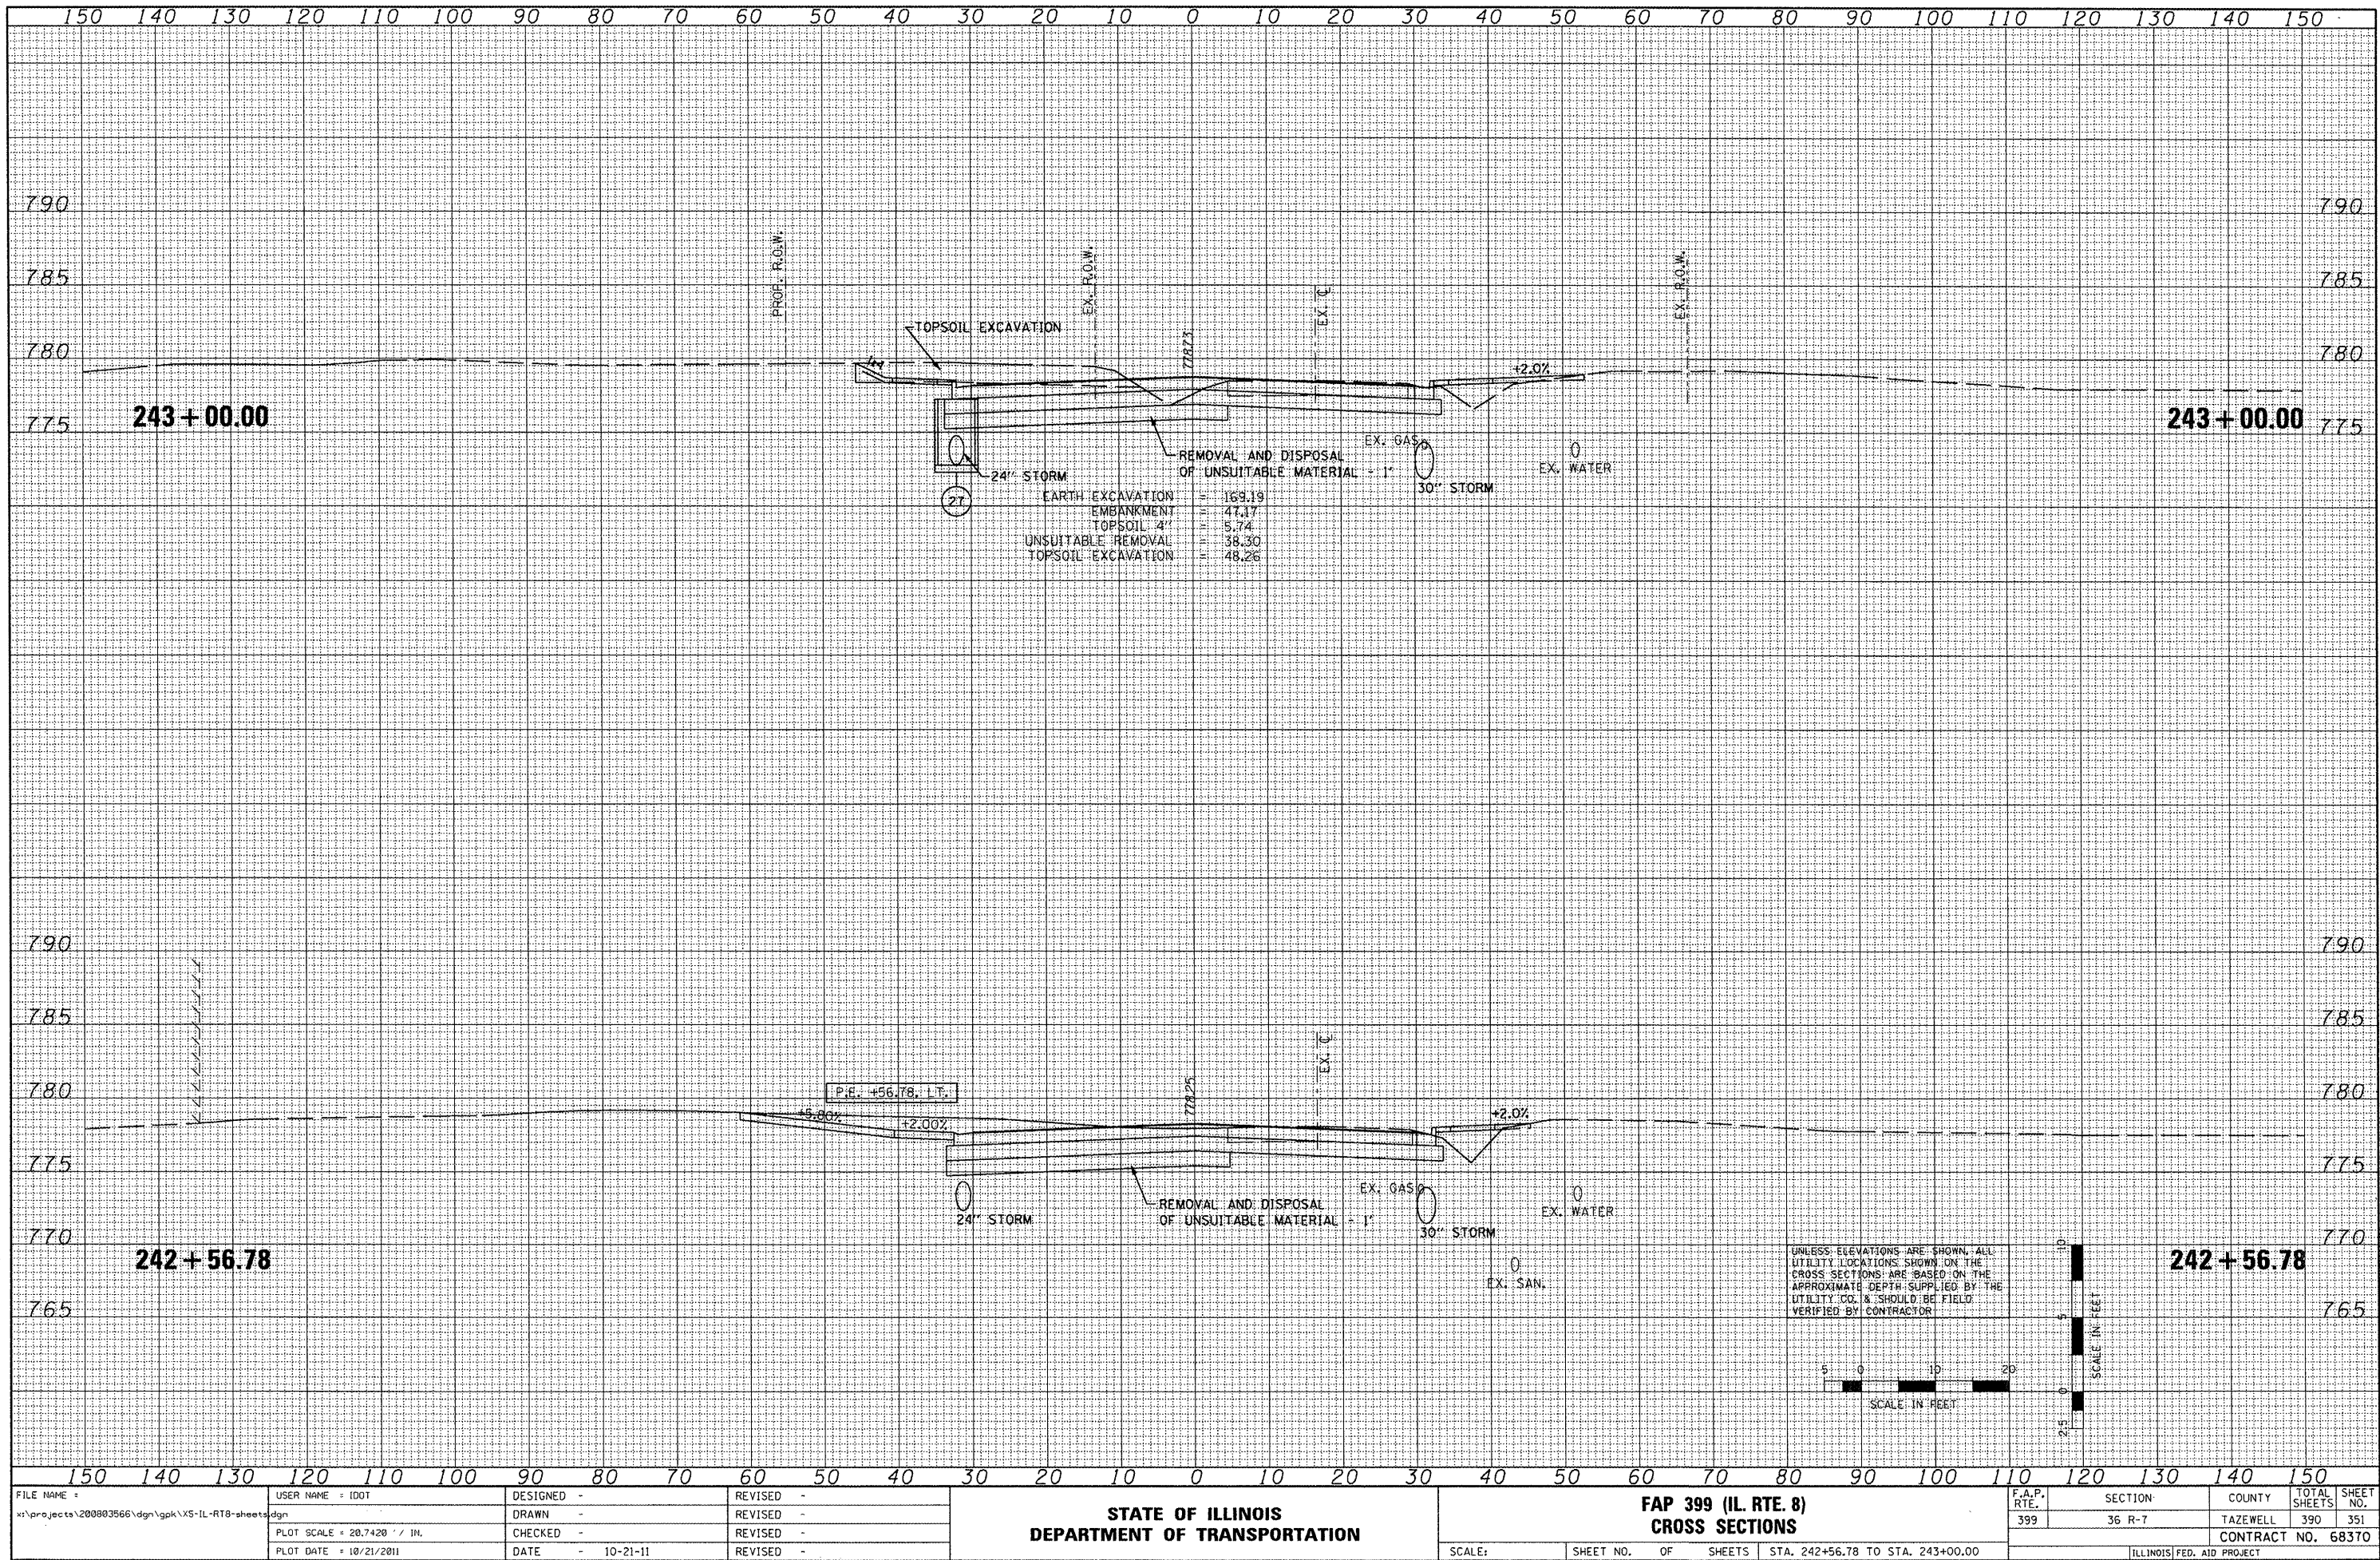


FILE NAME : x:\projects\200803566\dgn\X5-IL-RT8-sheets.dgn	USER NAME : IDOT	DESIGNED -	REVISED -	STATE OF ILLINOIS DEPARTMENT OF TRANSPORTATION	FAP 399 (IL RTE. 8) CROSS SECTIONS	SCALE: 1" = 20'	SHEET NO. 399 OF 399 SHEETS	STA. 242+56.78 TO STA. 243+00.00	F.A.P. RTE. 399	SECTION 36 R-7	COUNTY TAZEWELL	TOTAL SHEETS 390	SHEET NO. 351	CONTRACT NO. 68370	ILLINOIS FED. AID PROJECT
--	------------------	------------	-----------	---	---------------------------------------	-----------------	-----------------------------	----------------------------------	-----------------	----------------	-----------------	------------------	---------------	--------------------	---------------------------

DATE	BY	FINAL SURVEY	SURVEYED	PLOTTED	TEMPLATE	NO.


DATE	BY	ORIGINAL SURVEY	SURVEYED	PLOTTED	TEMPLATE	NO.

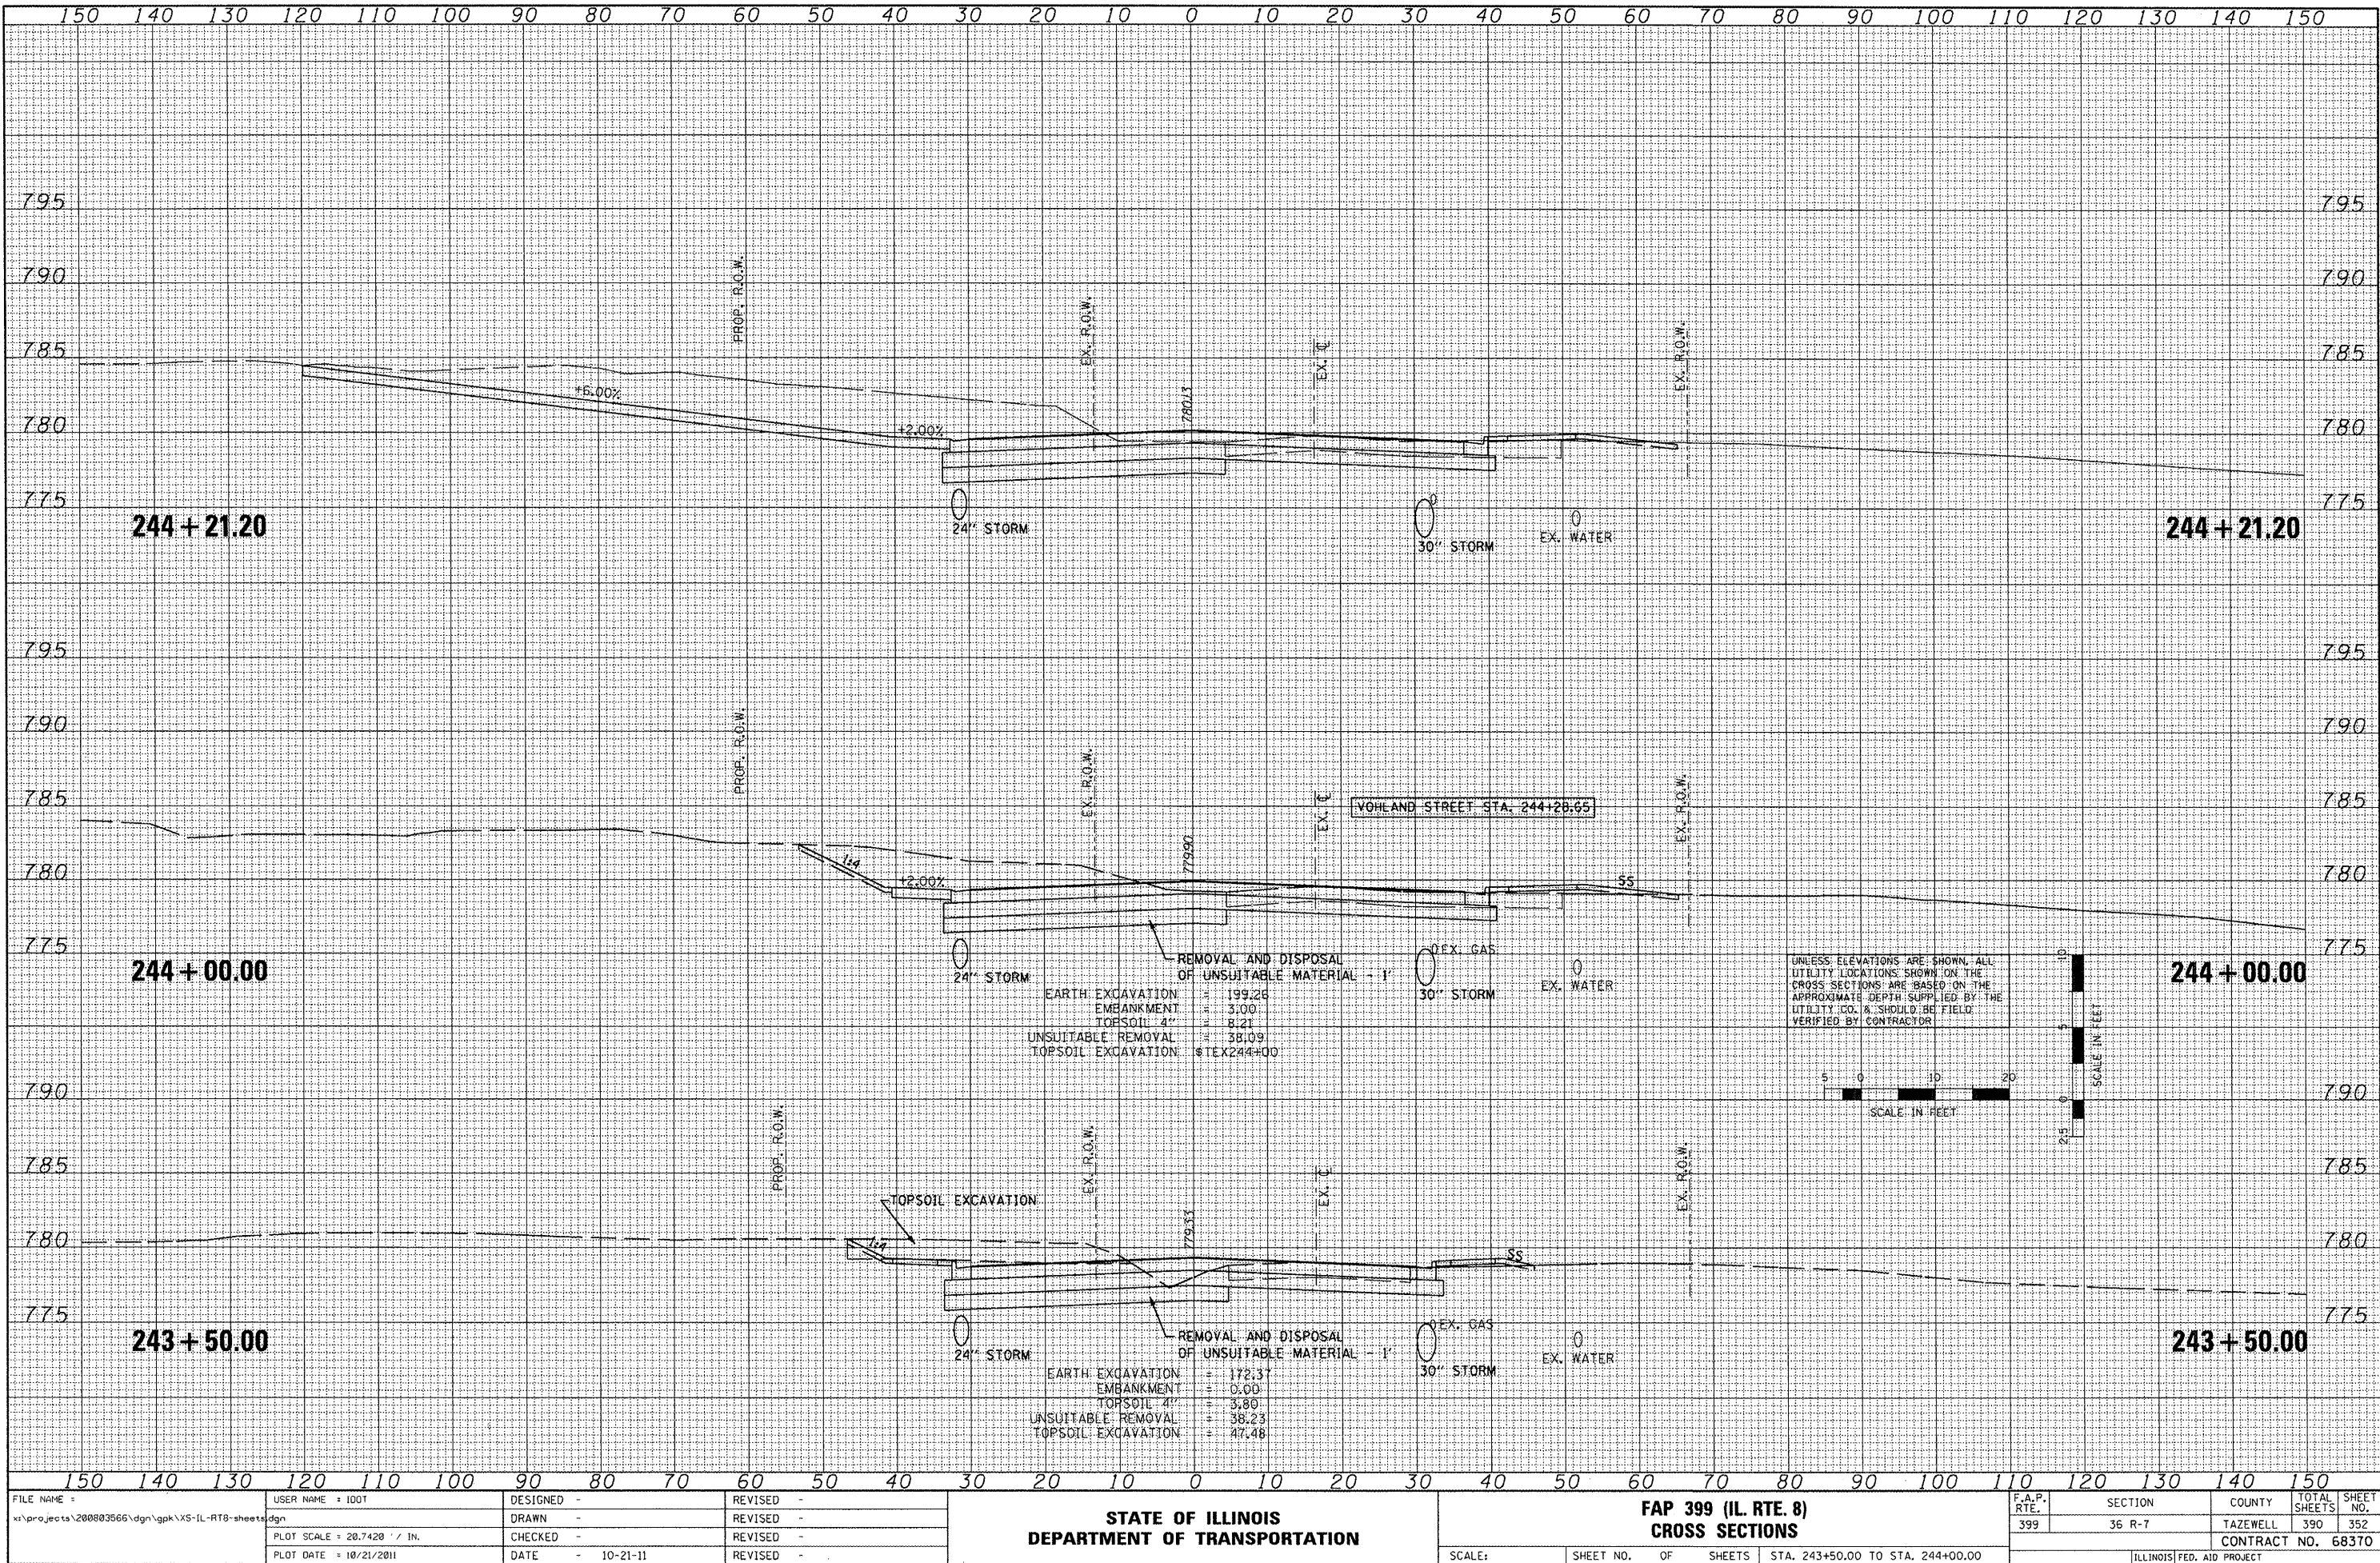


ORIGINAL SURVEY	BY _____		DATE _____
	SURVEYED _____		
NOTE BOOK	PLOTTED _____		AREAS CHECKED _____
	TEMPLATE _____		

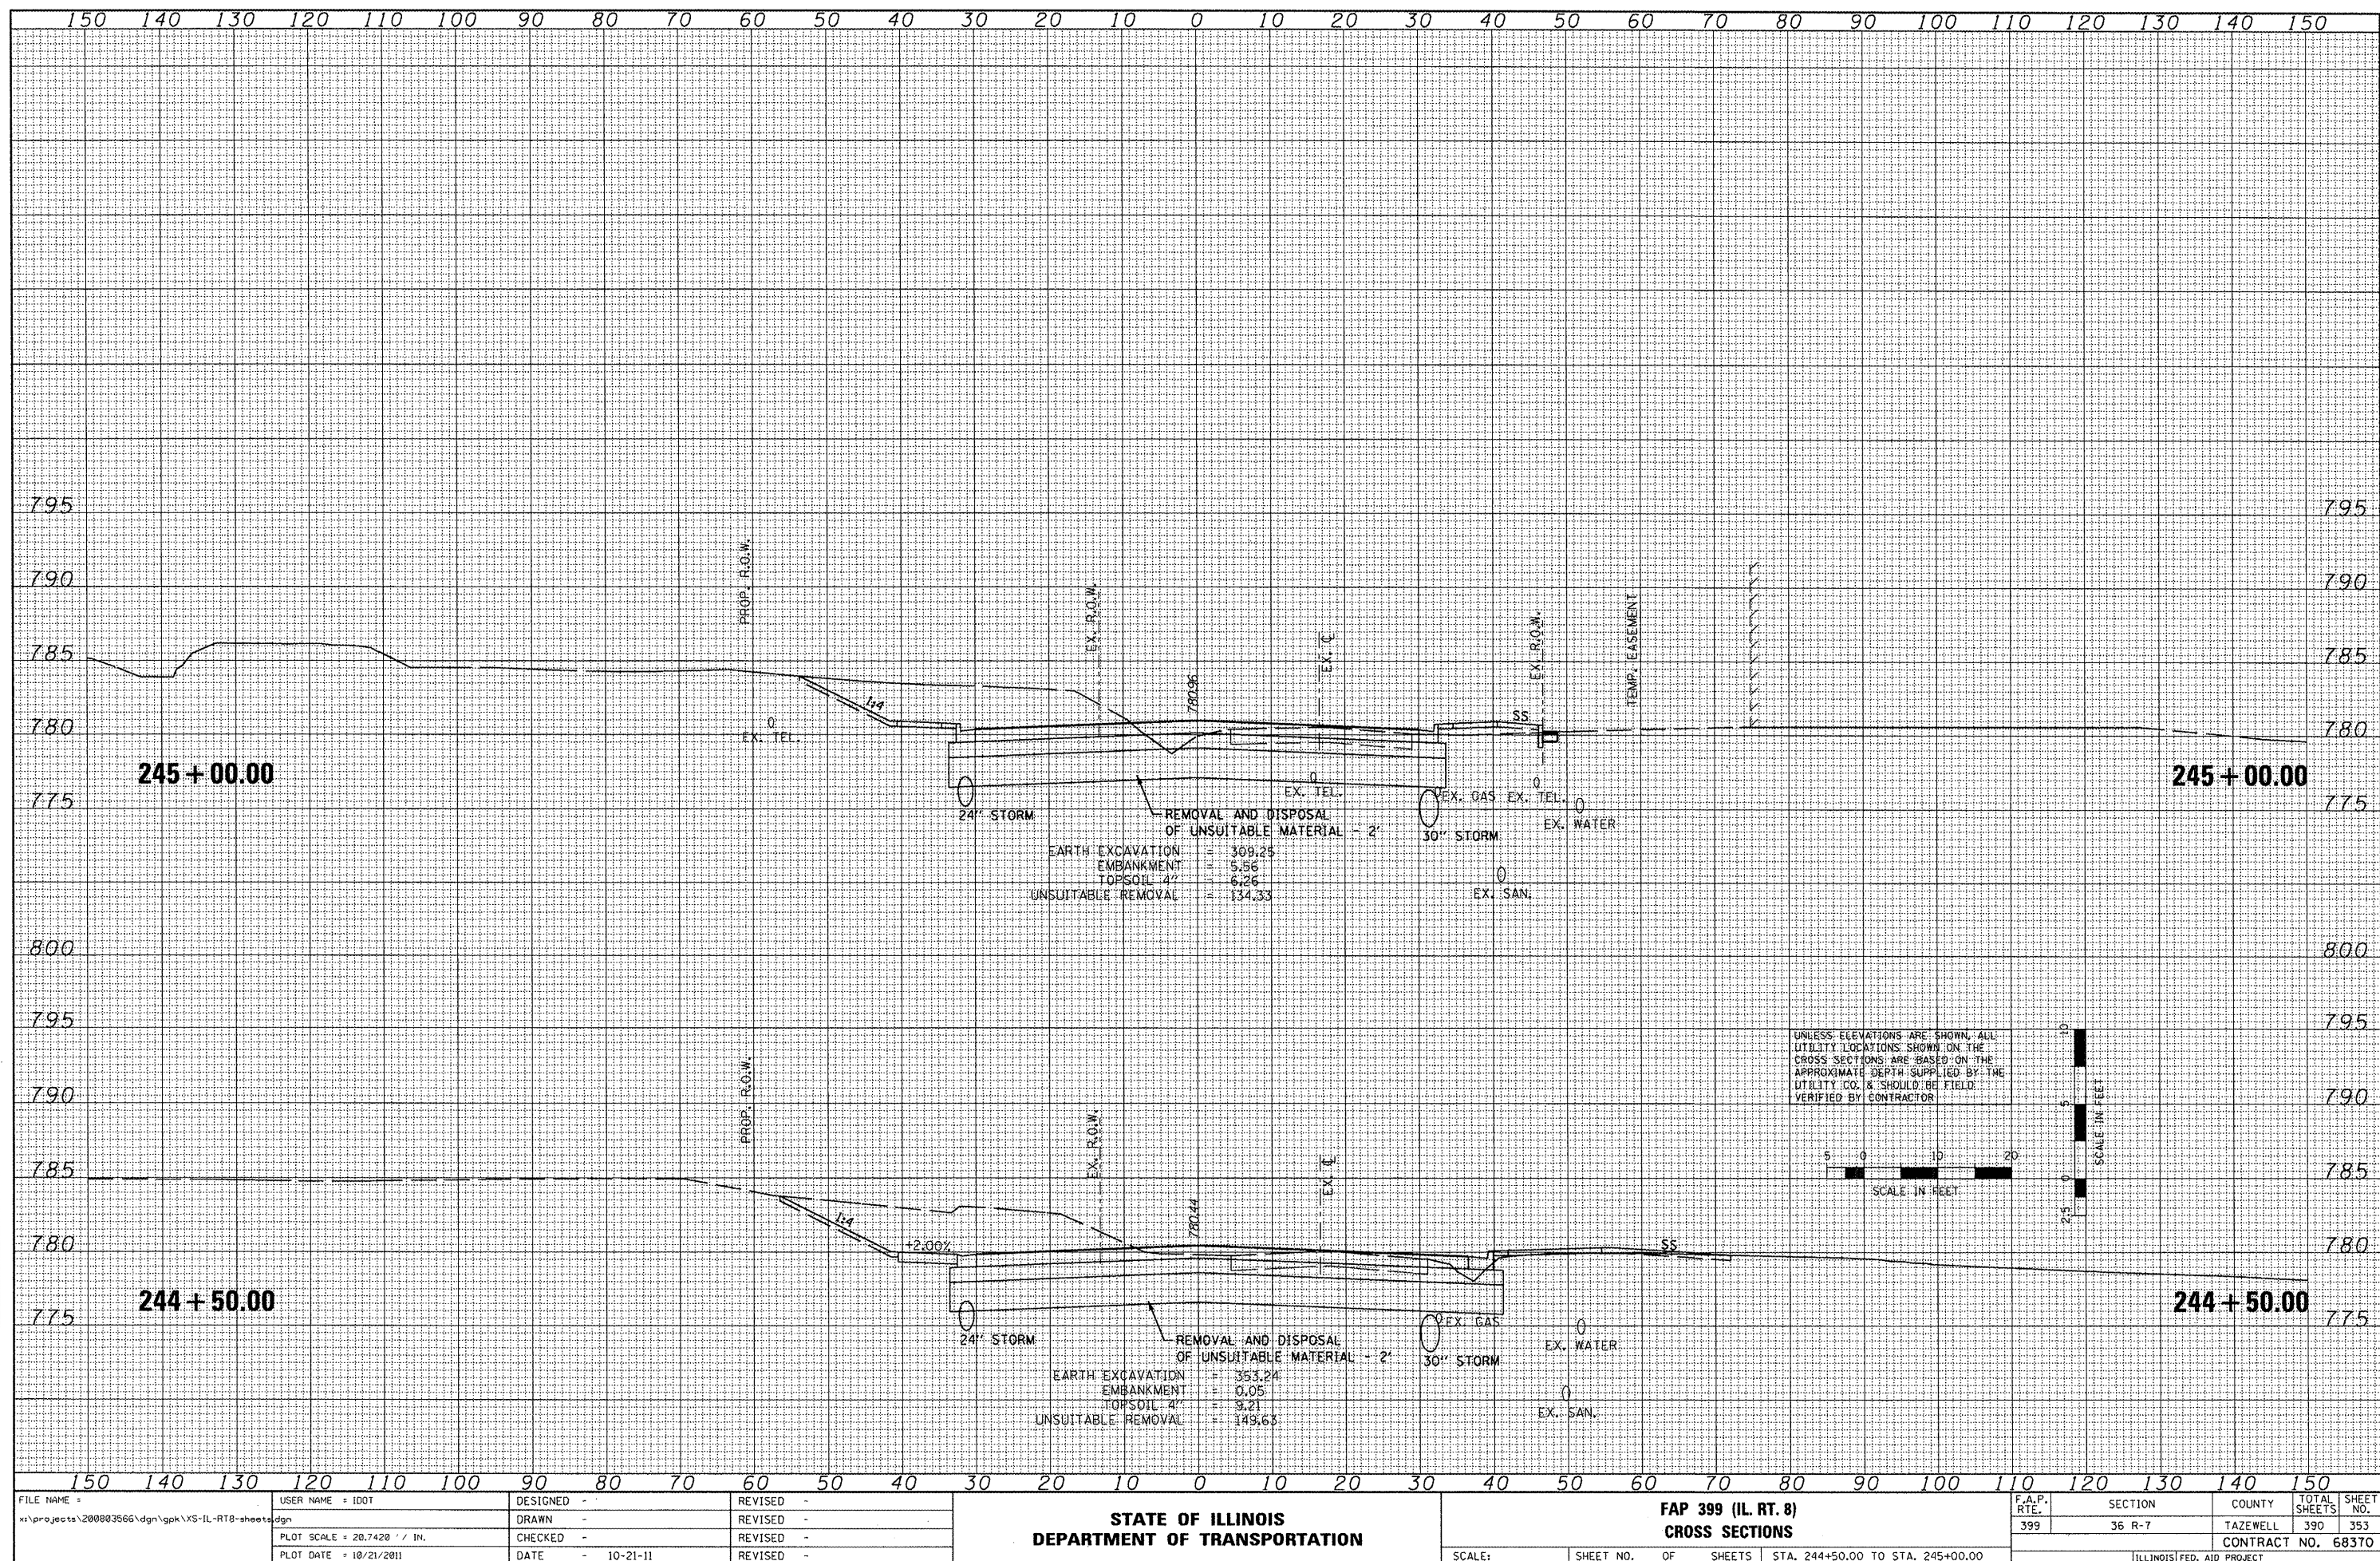


ORIGINAL SURVEY		BY	DATE
NOTE BOOK	SURVEYED		
	PLOTTED		
	TEMPLATE		
	AREAS		
NO.	AREAS CHECKED		

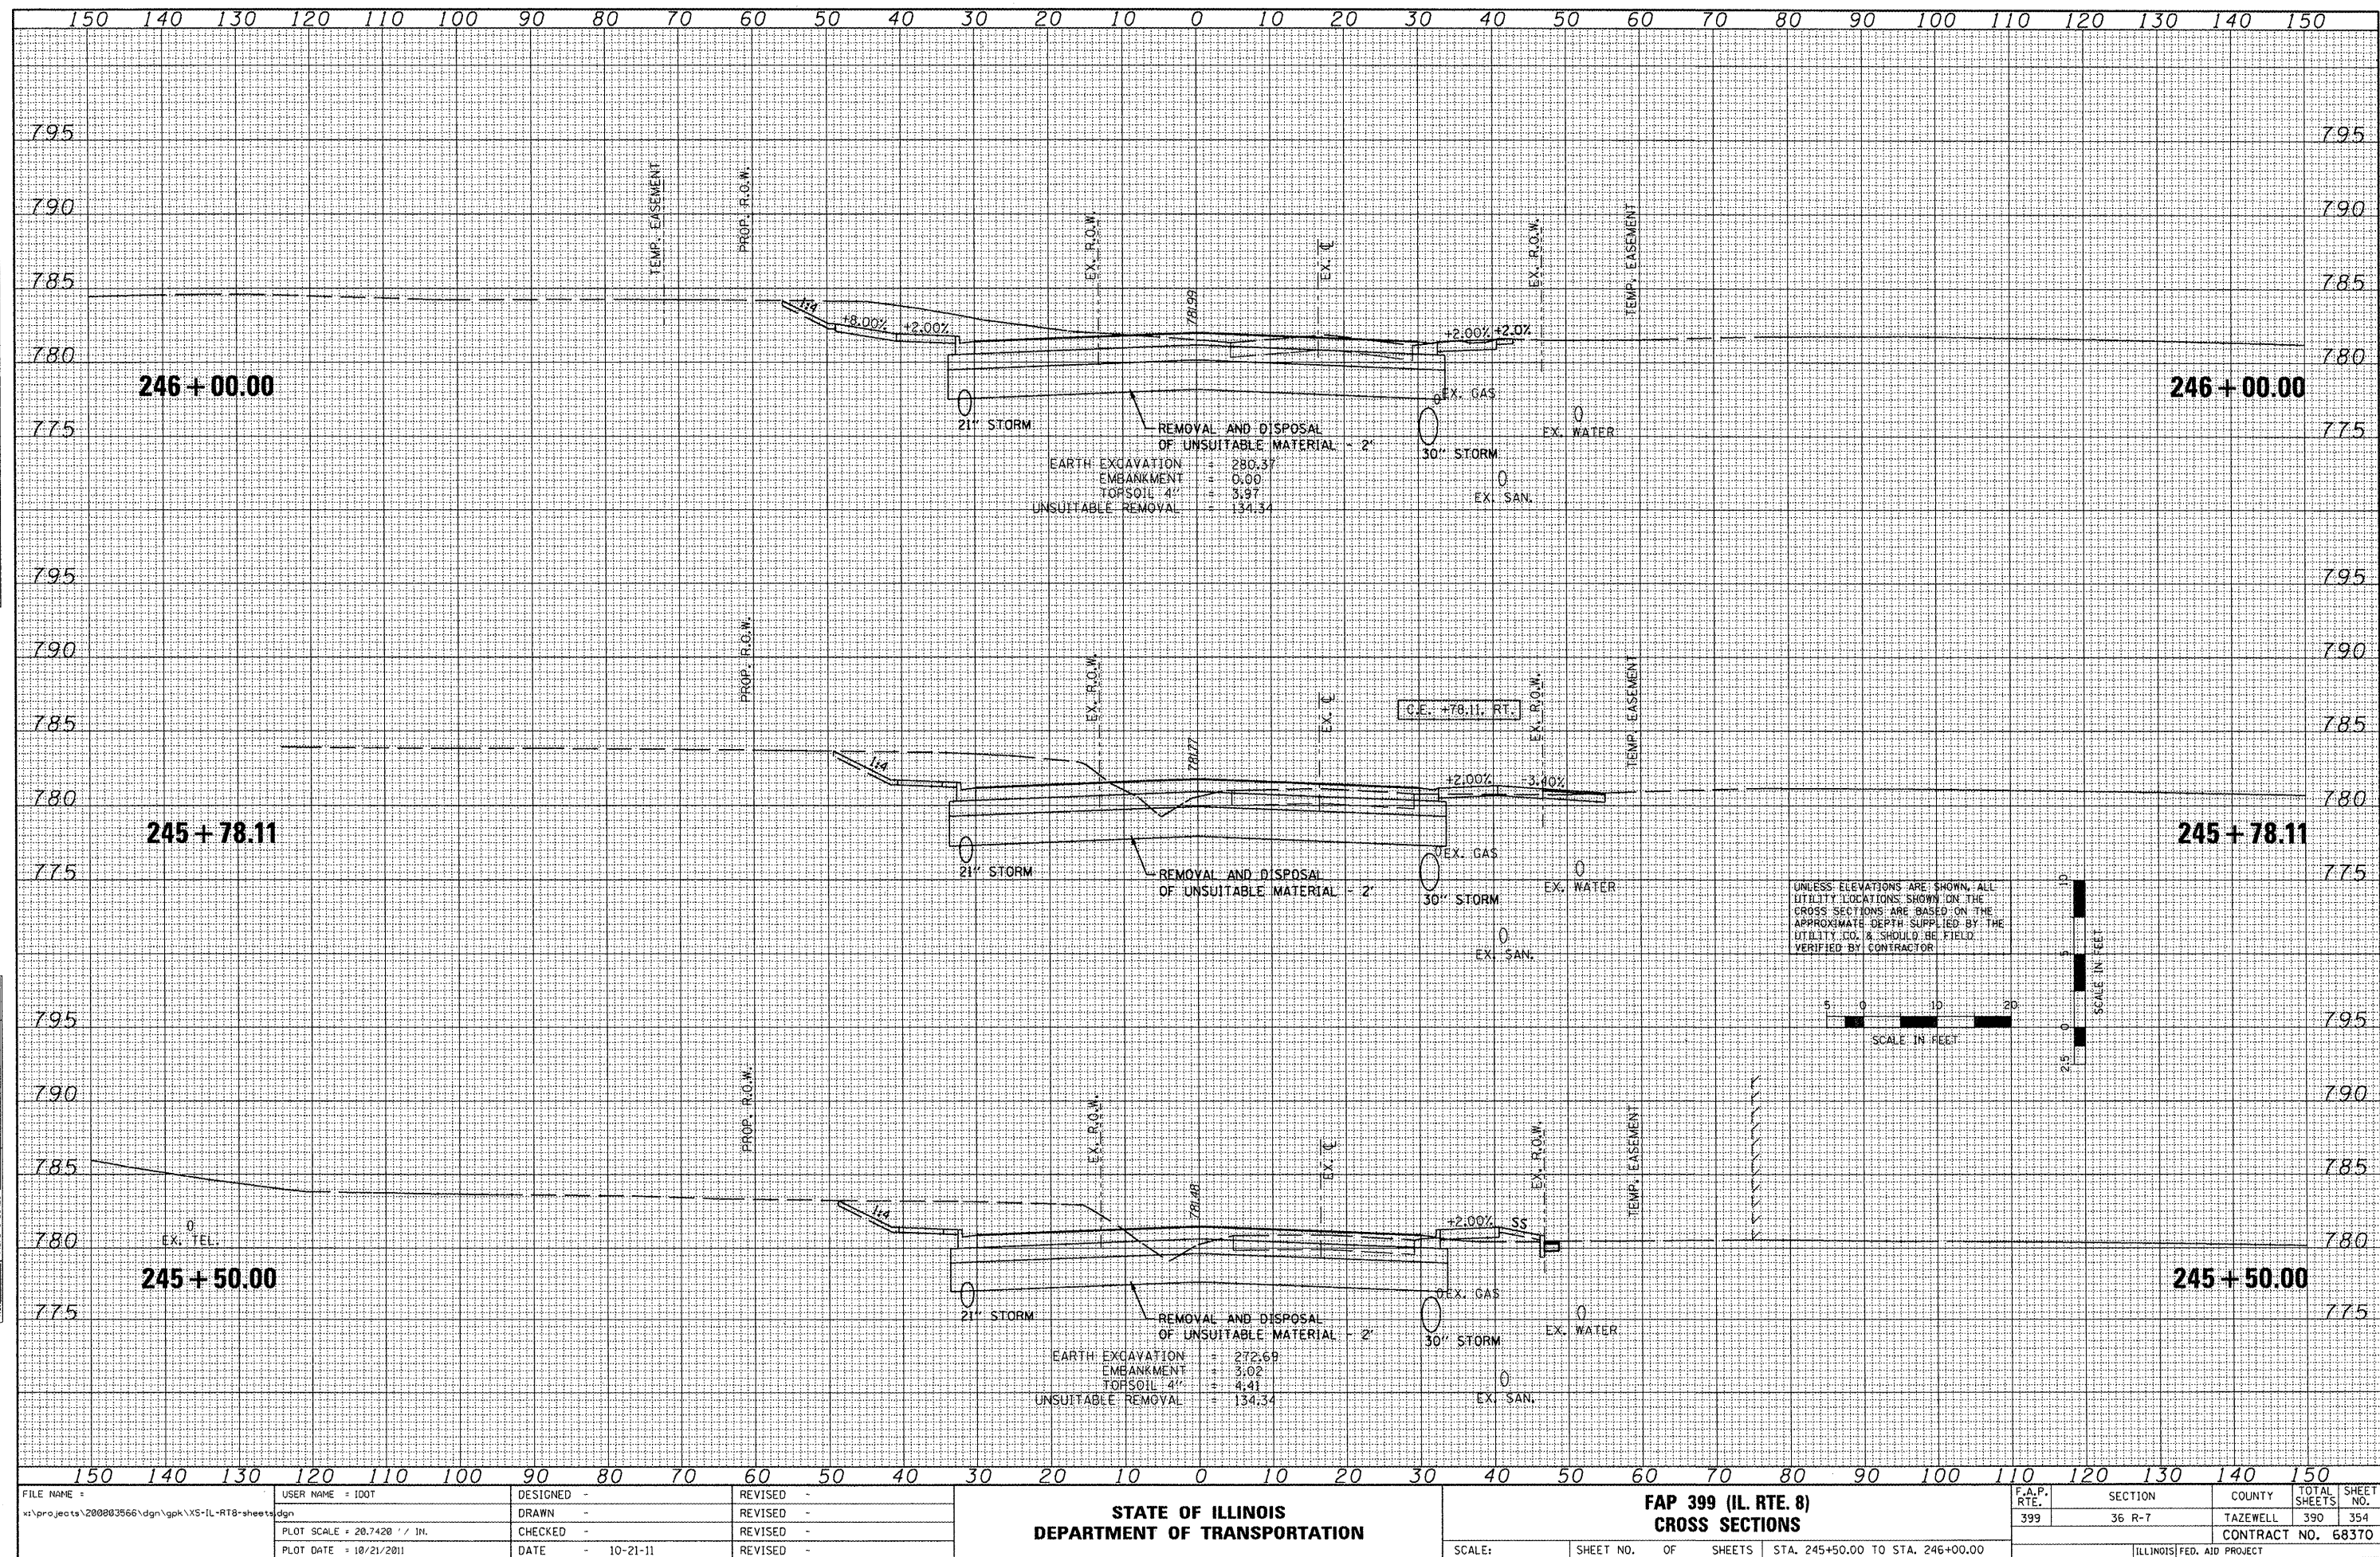

ORIGINAL SURVEY	BY	DATE
NOTE BOOK	SURVEYED	
	PLOTTED	
	TEMPLATE	
	AREAS CHECKED	

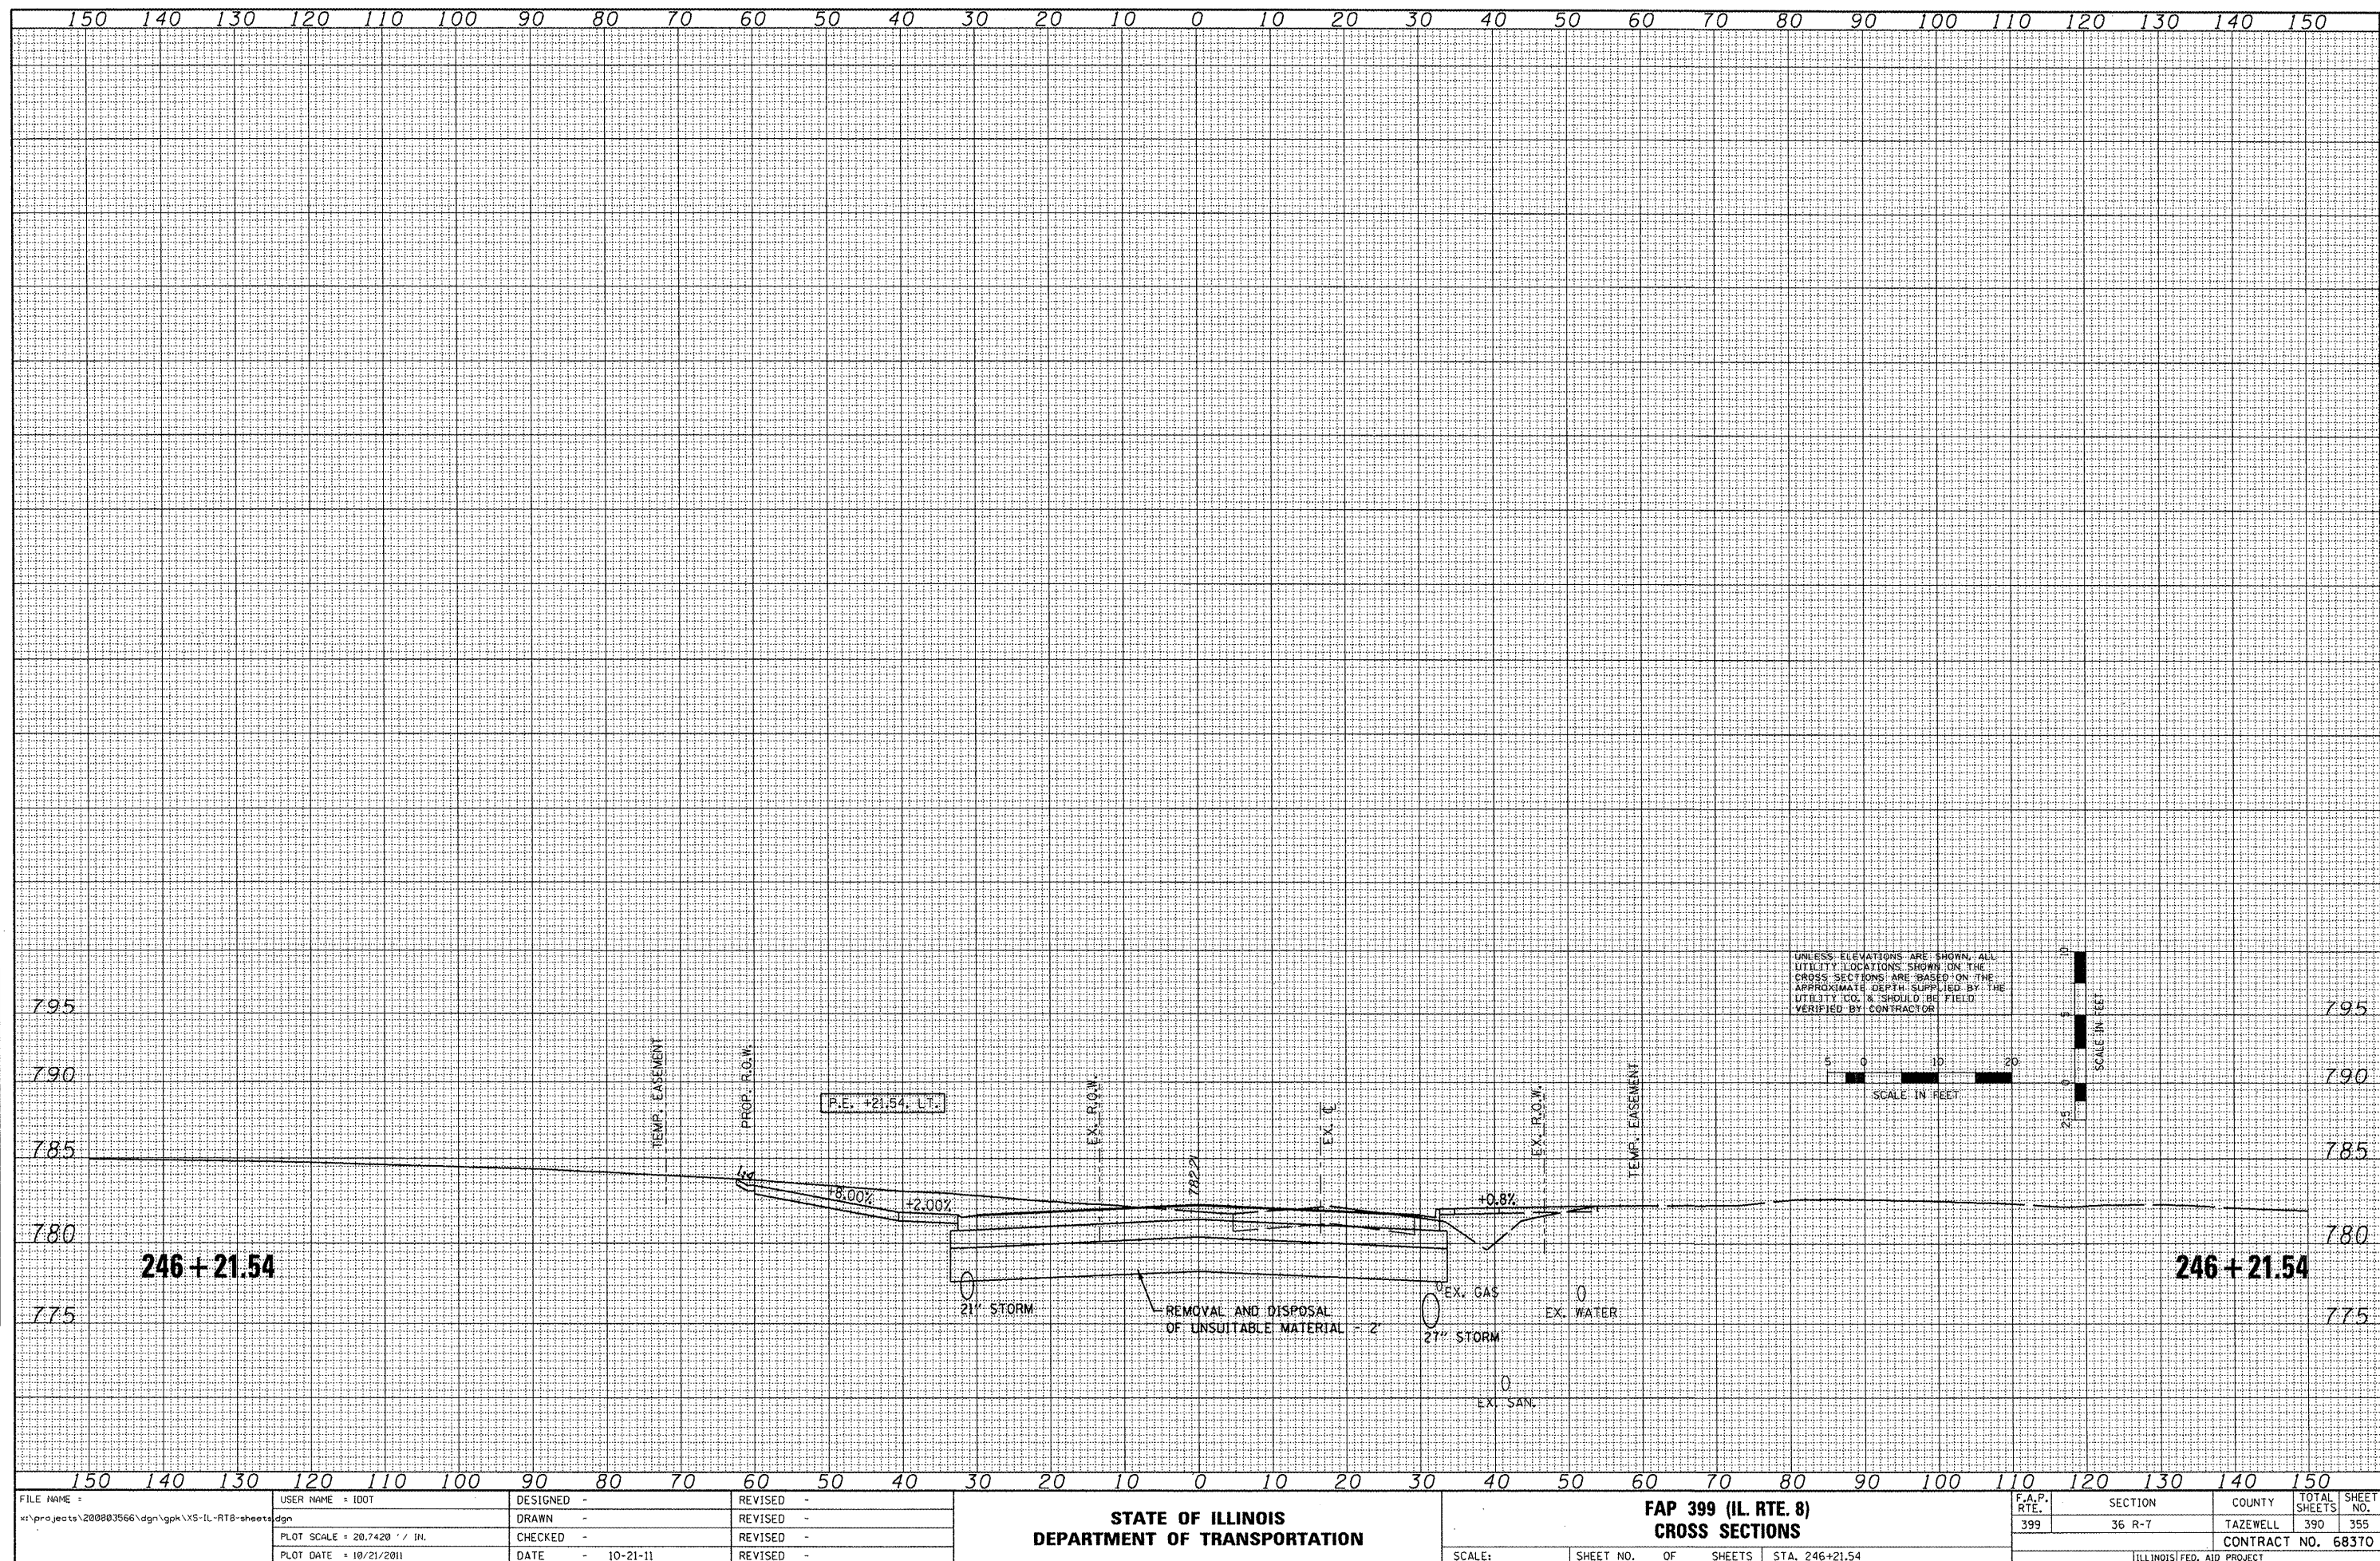


ORIGINAL SURVEY			BY _____	DATE _____
NOTE BOOK	SURVISED _____			
N0	PLOTTED _____			
	TEMPLATE _____			
	AREAS _____			
	AREAS CHECKED _____			

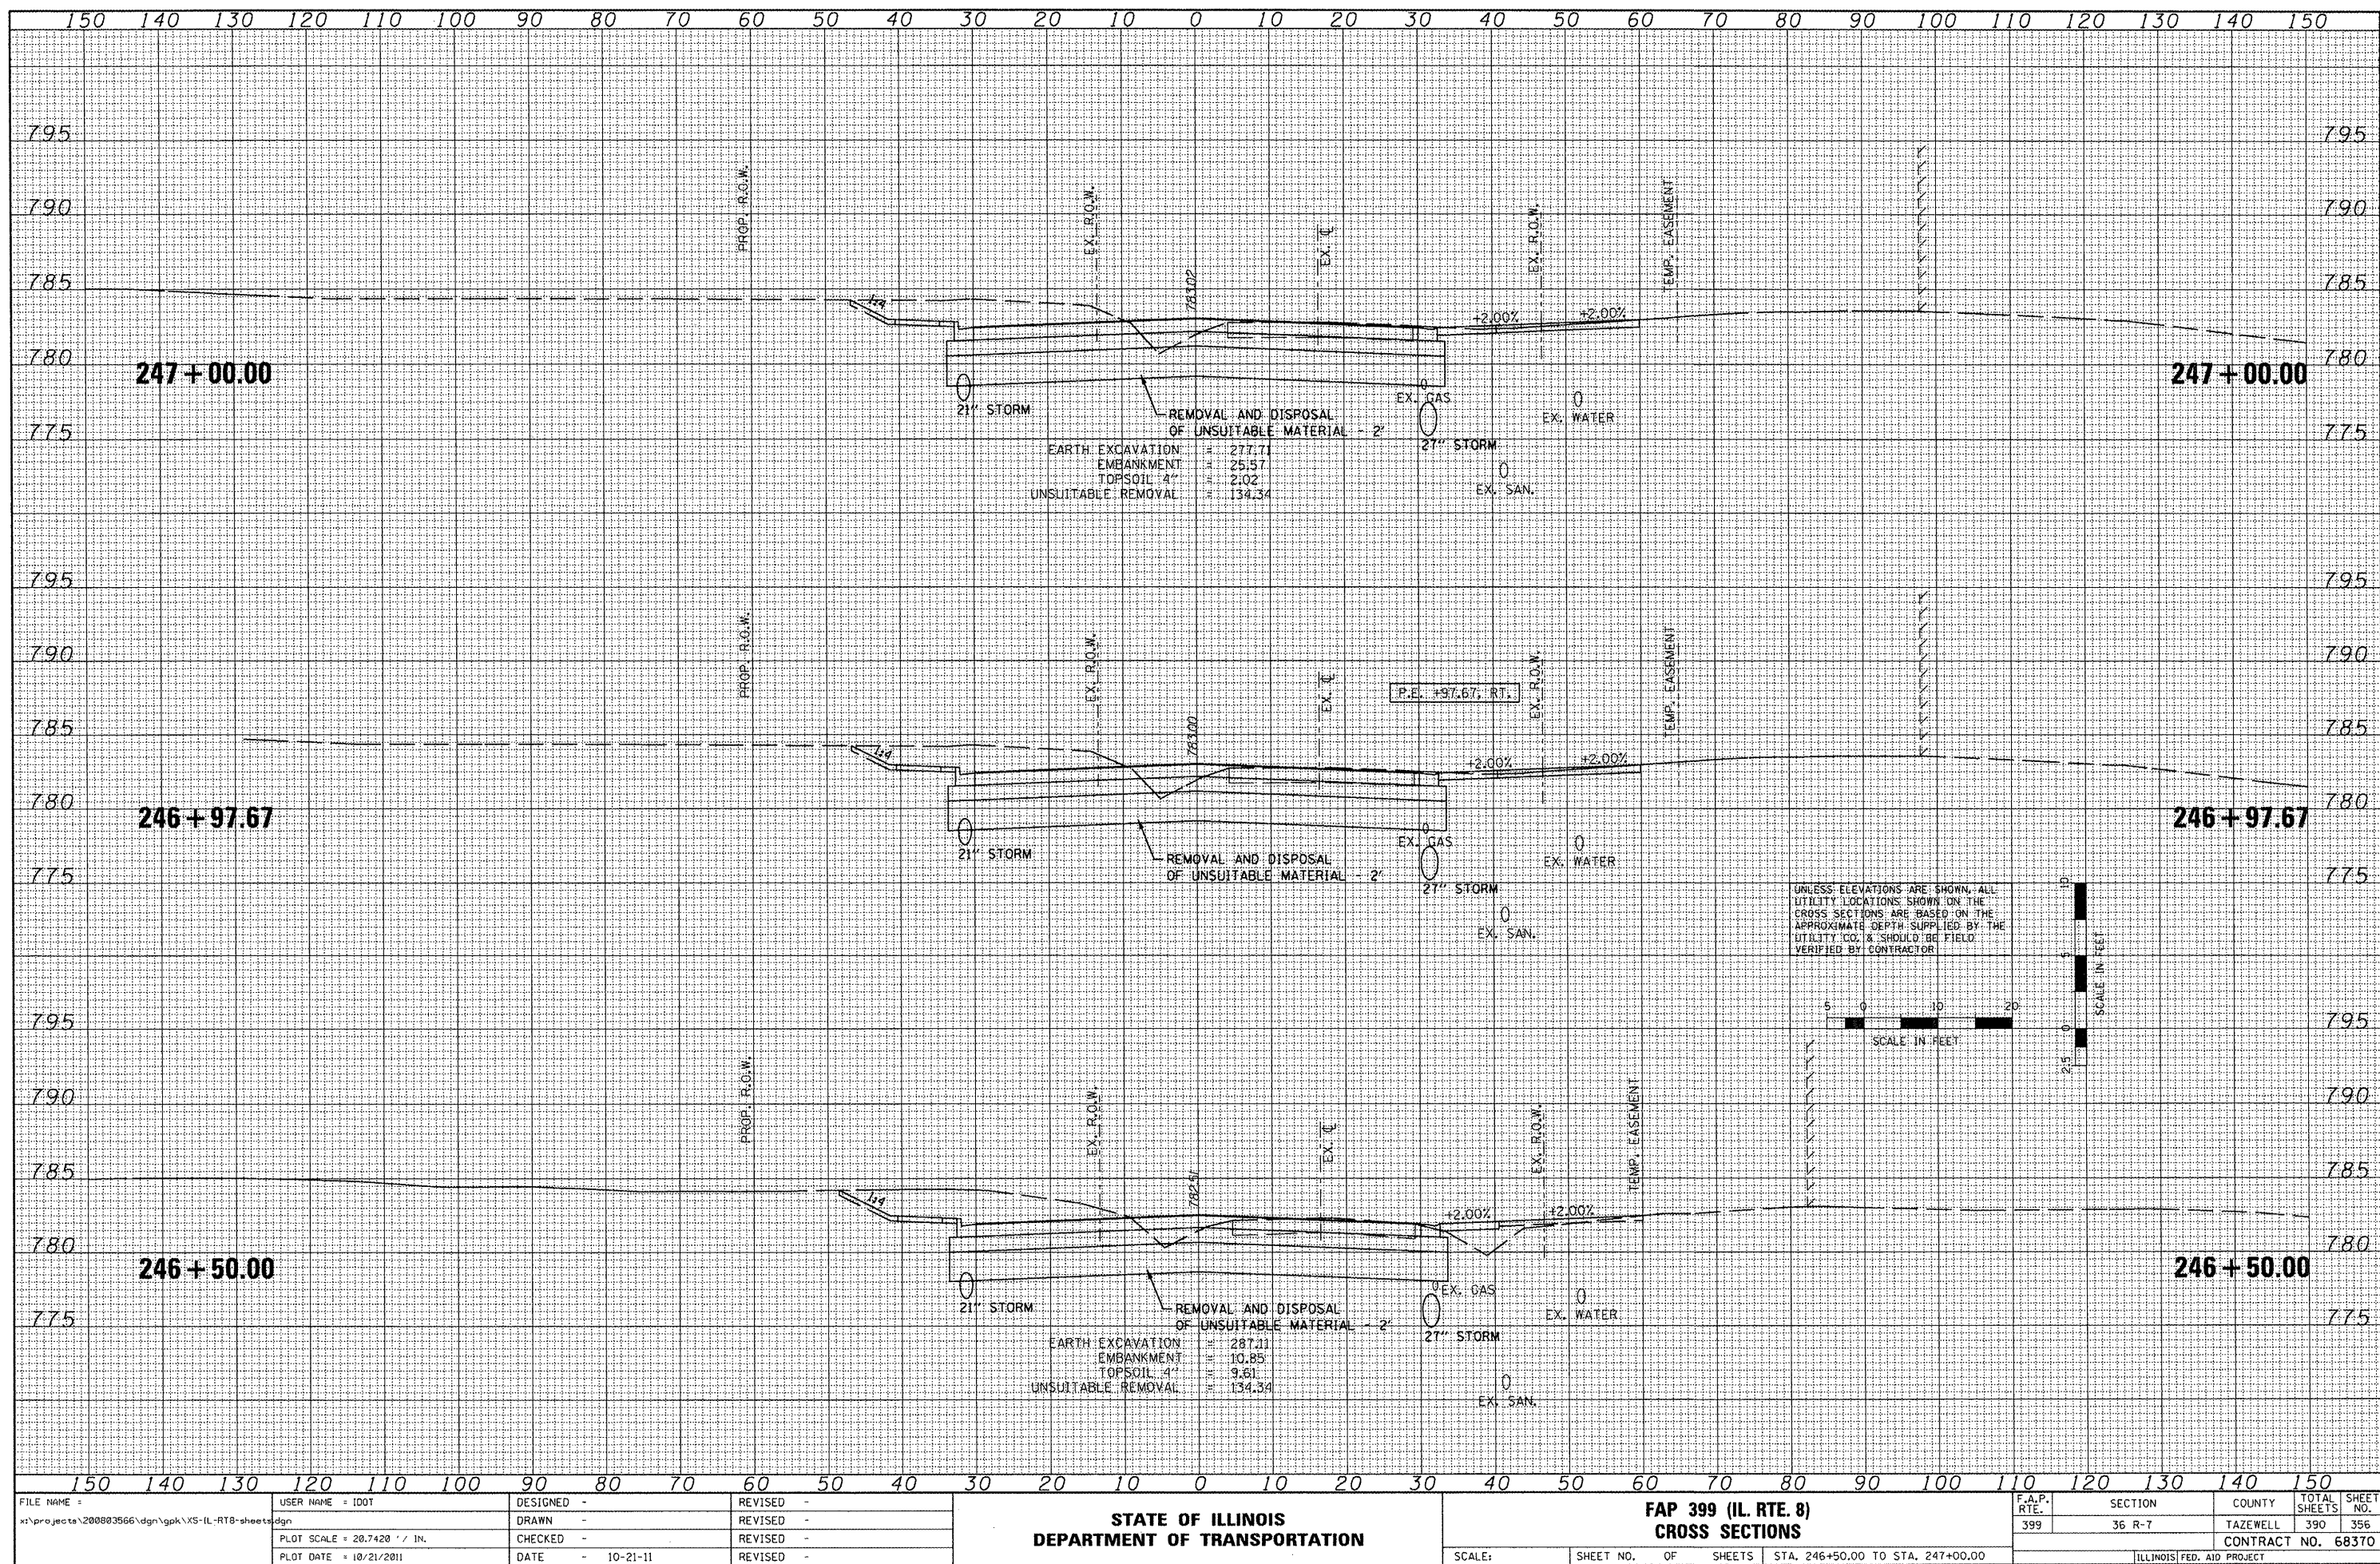


FILE NAME =	USER NAME = IDOT	DESIGNED -	REVISED -	STATE OF ILLINOIS DEPARTMENT OF TRANSPORTATION	FAP 399 (IL RTE. 8) CROSS SECTIONS	F.A.P. RTE.	SECTION	COUNTY	TOTAL SHEETS	SHEET NO.
x:\projects\200803566\dgn\gpk\XS-IL-RTE-sheets\dgn	DRAWN -	REVISED -	399			36 R-7	TAZEWELL	390	356	
PLOT SCALE = 20.7420' / IN.	CHECKED -	REVISED -	CONTRACT NO. 68370							
PLOT DATE = 10/21/2011	DATE - 10-21-11	REVISED -	ILLINOIS FED. AID PROJECT							
				SCALE:	SHEET NO. OF SHEETS	STA. 246+50.00 TO STA. 247+00.00				

ORIGINAL SURVEY			
NOTE BOOK			
	SURVEYED		
	PLOTTED		
	TEMPLATE		
	AREAS		
	AREAS CHANGED		
		BY	DATE

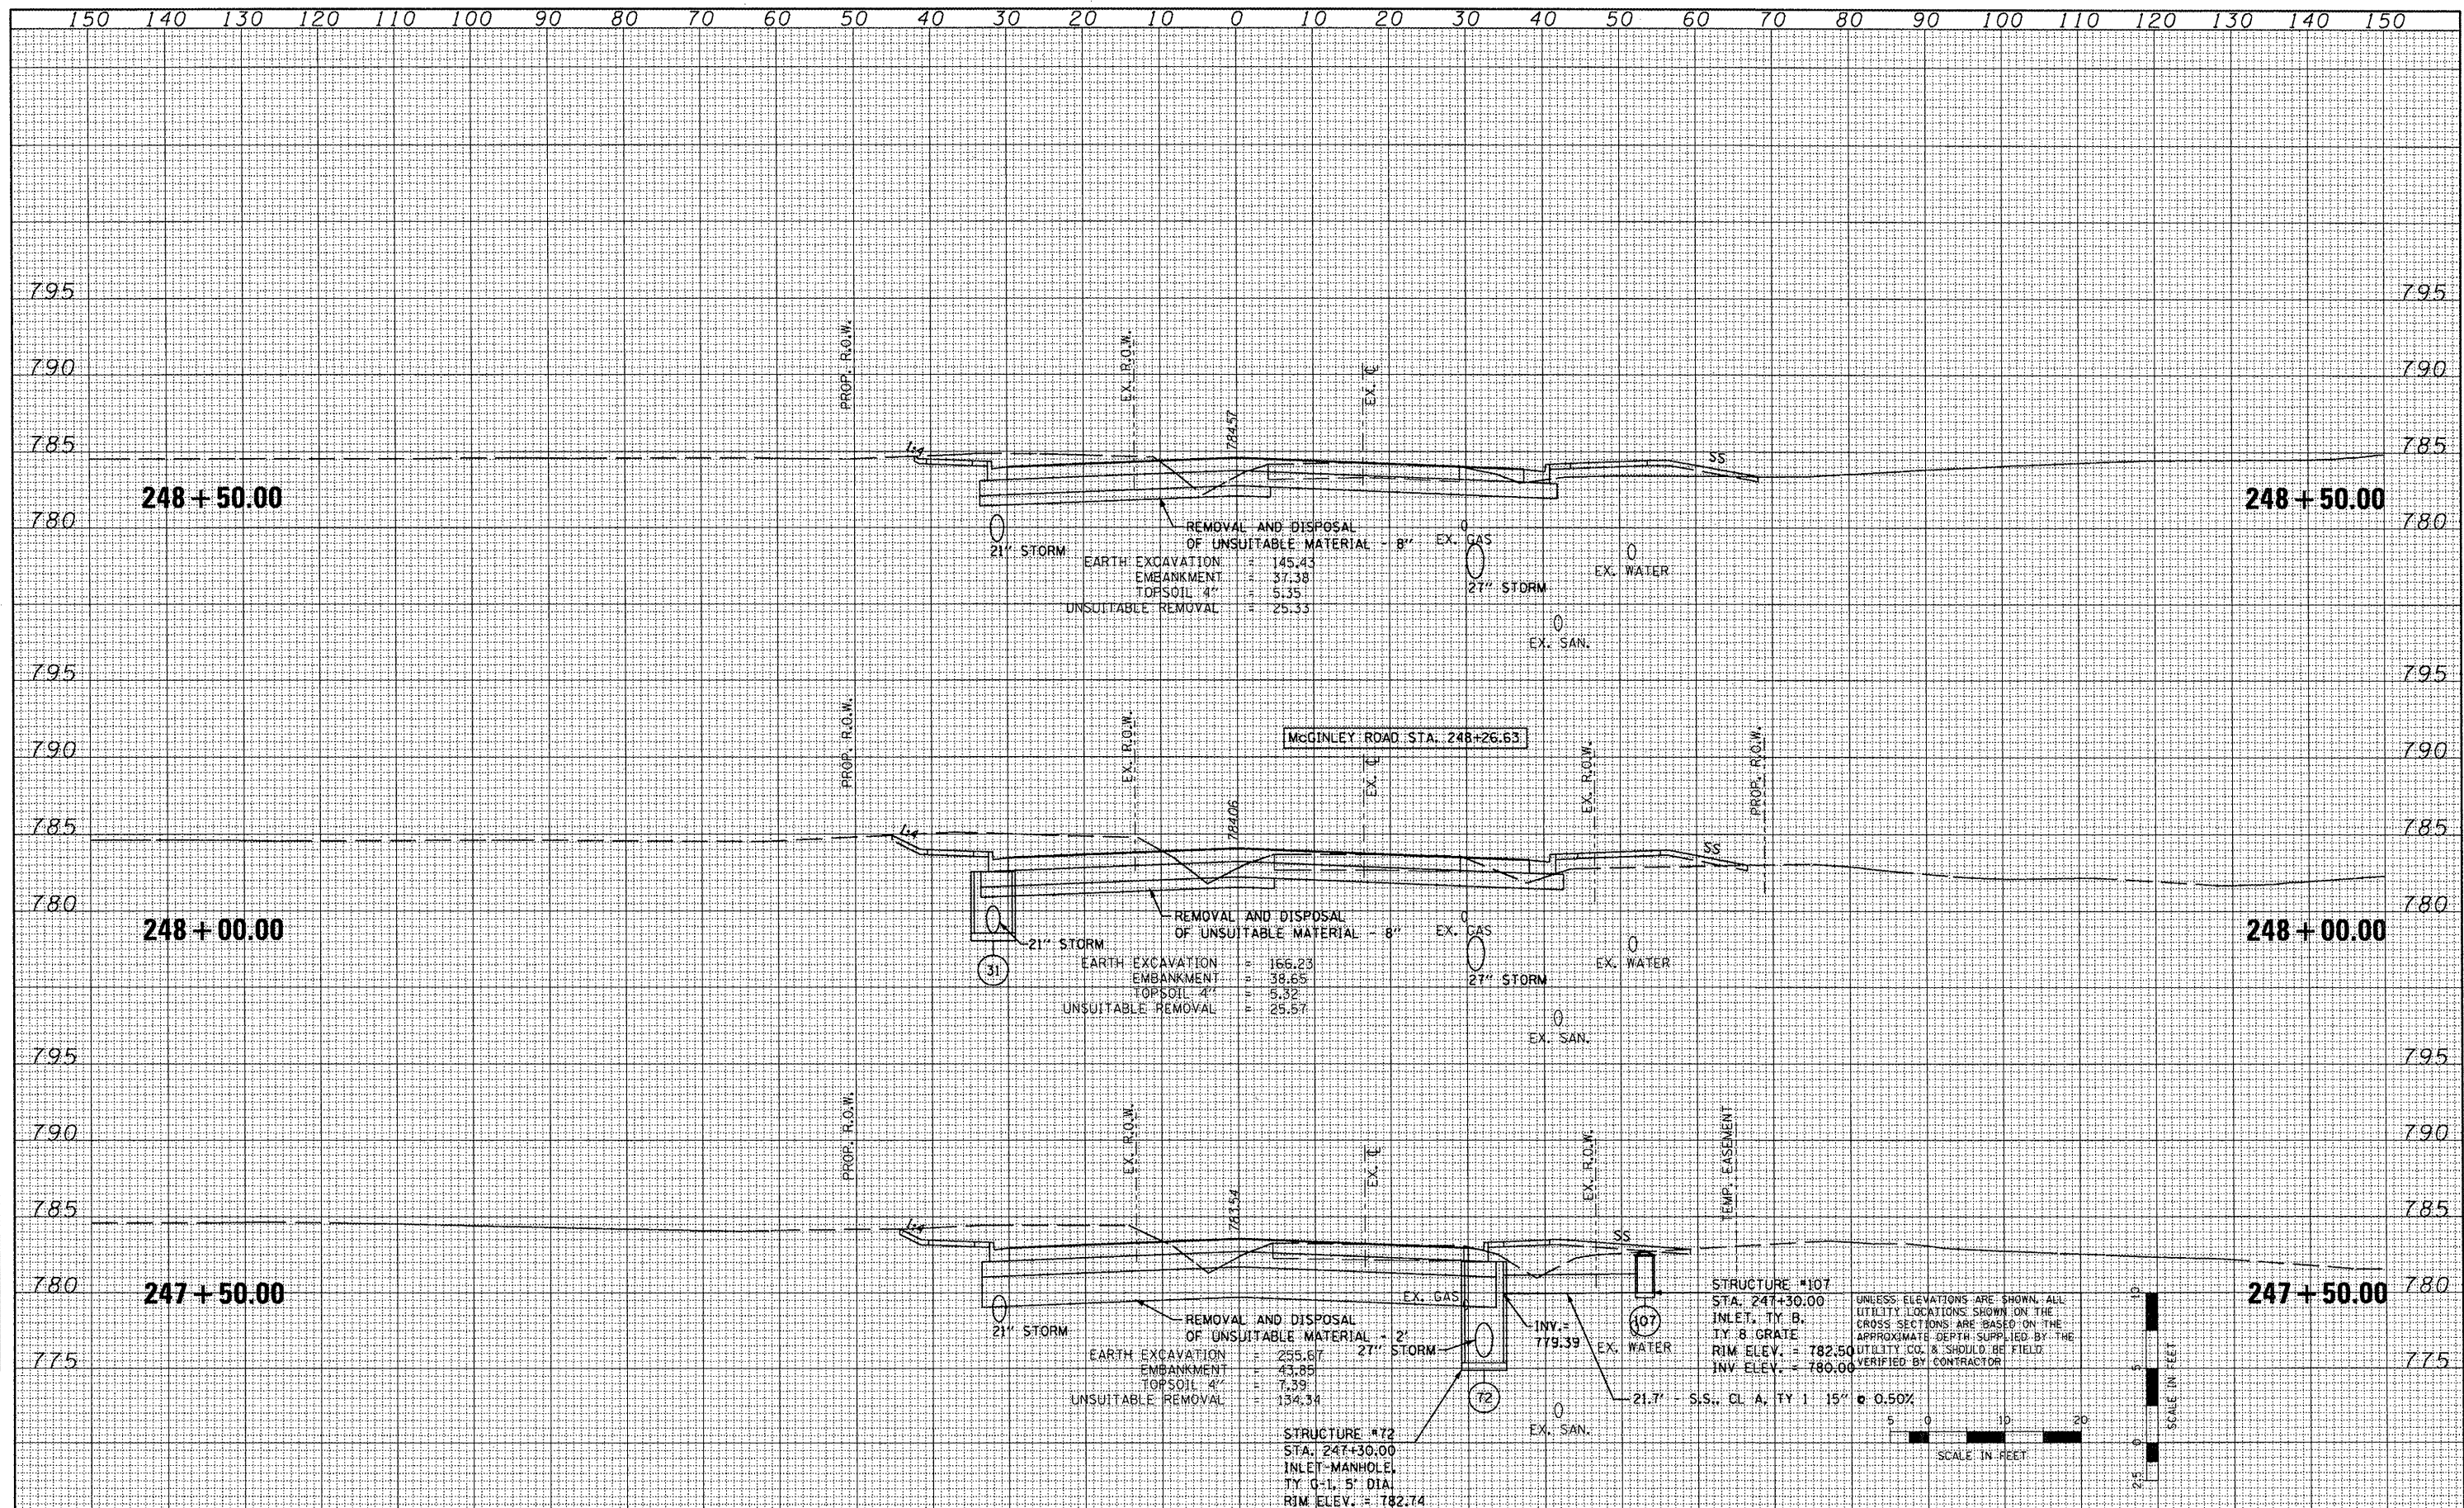


150 140 130 120 110 100 90 80 70 60 50 40 30 20 10 0 10 20 30 40 50 60 70 80 90 100 110 120 130 140 150																																		
FILE NAME = x:\projects\200803566\dgn\gpk\XS-IL-Rt8-sheets\dgn		USER NAME = IDOT		DESIGNED -		REVISED -		STATE OF ILLINOIS DEPARTMENT OF TRANSPORTATION												FAP 399 (IL RTE. 8) CROSS SECTIONS								F.A.P. RTE.	SECTION		COUNTY		TOTAL SHEETS	SHEET NO.
				DRAWN -		REVISED -														399	36 R-7		TAZEWELL		390	357								
PLOT SCALE = 28.7420' / IN.		CHECKED -		REVISED -																CONTRACT NO. 68370														
PLOT DATE = 10/21/2011		DATE - 10-21-11		REVISED -																				ILLINOIS FED. AID PROJECT										
																				SCALE:		SHEET NO. OF		SHEETS		STA. 247+50.00 TO STA. 248+50.00								

ORIGINAL SURVEY	SURVEYED _____	BY _____	DATE _____
	PLOTTED _____		
	TEMPLATE _____		
	AREAS _____		
NO.	AREAS CHECKED _____		

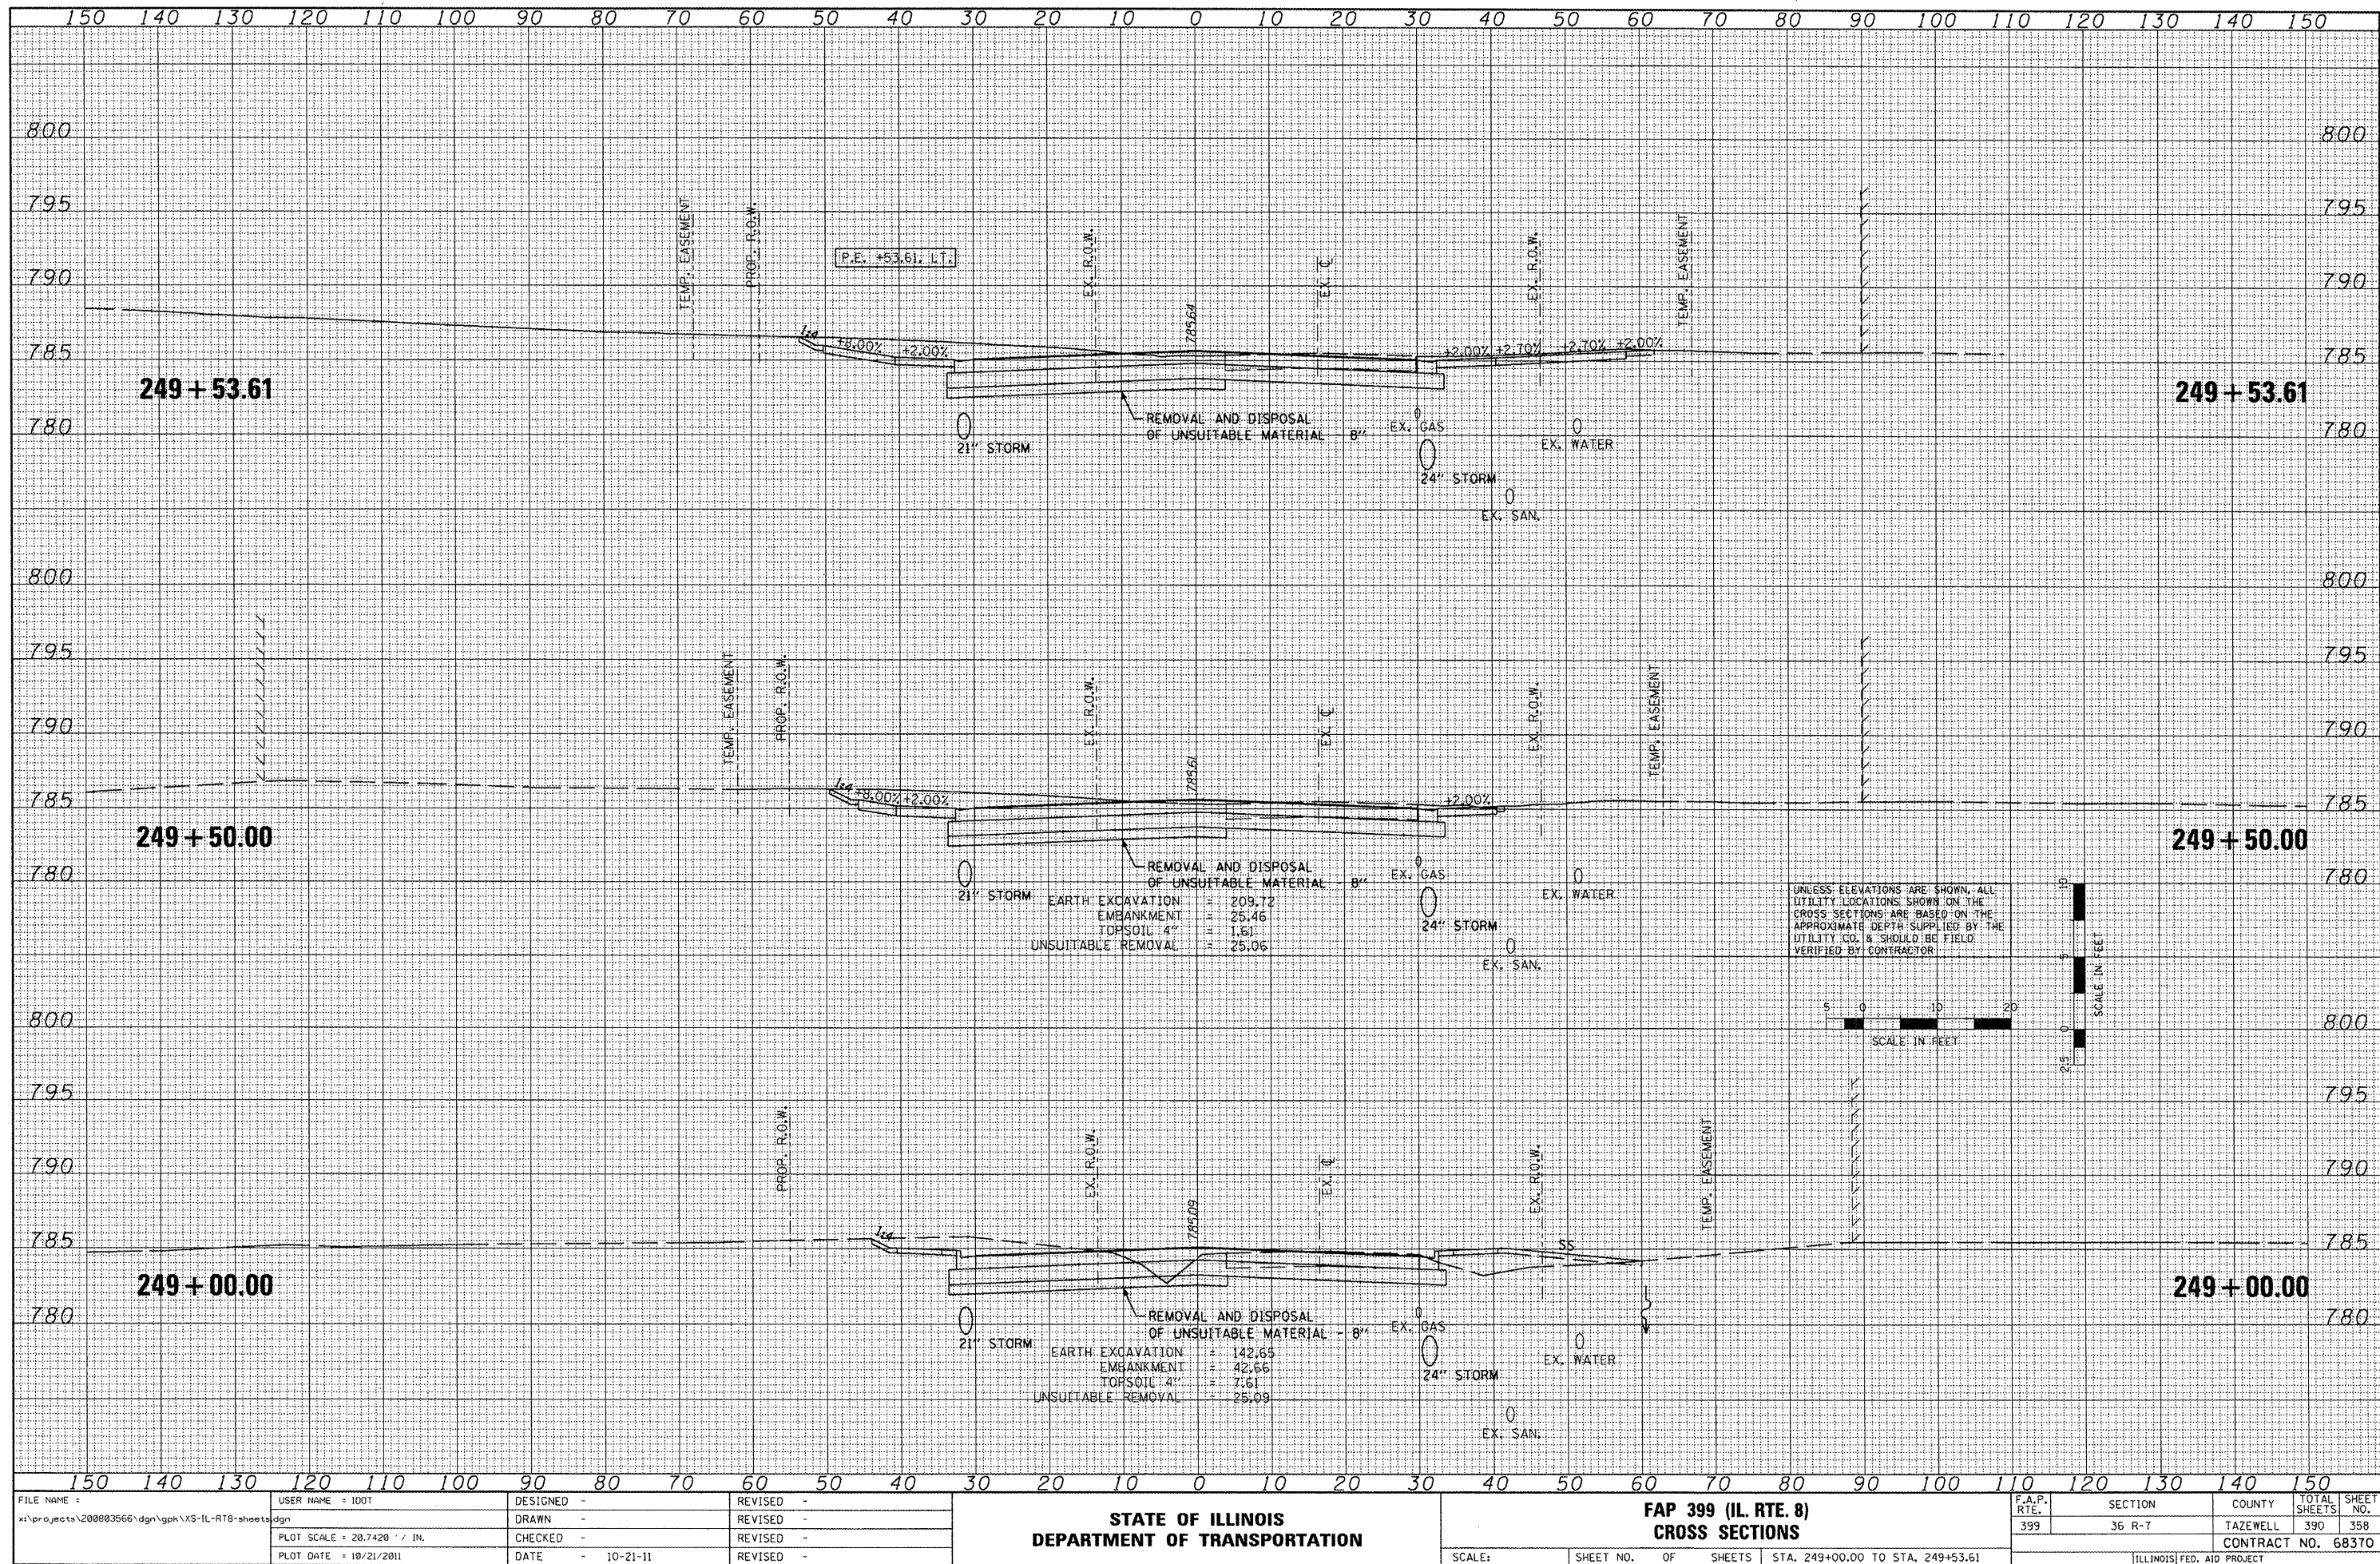


ORIGINAL SURVEY	SURVEYED _____	BY _____	DATE _____
NOTE BOOK	PLOTTED _____		
	TEMPLATE _____		
	AREAS _____		
NO	AREAS CHECKED _____		

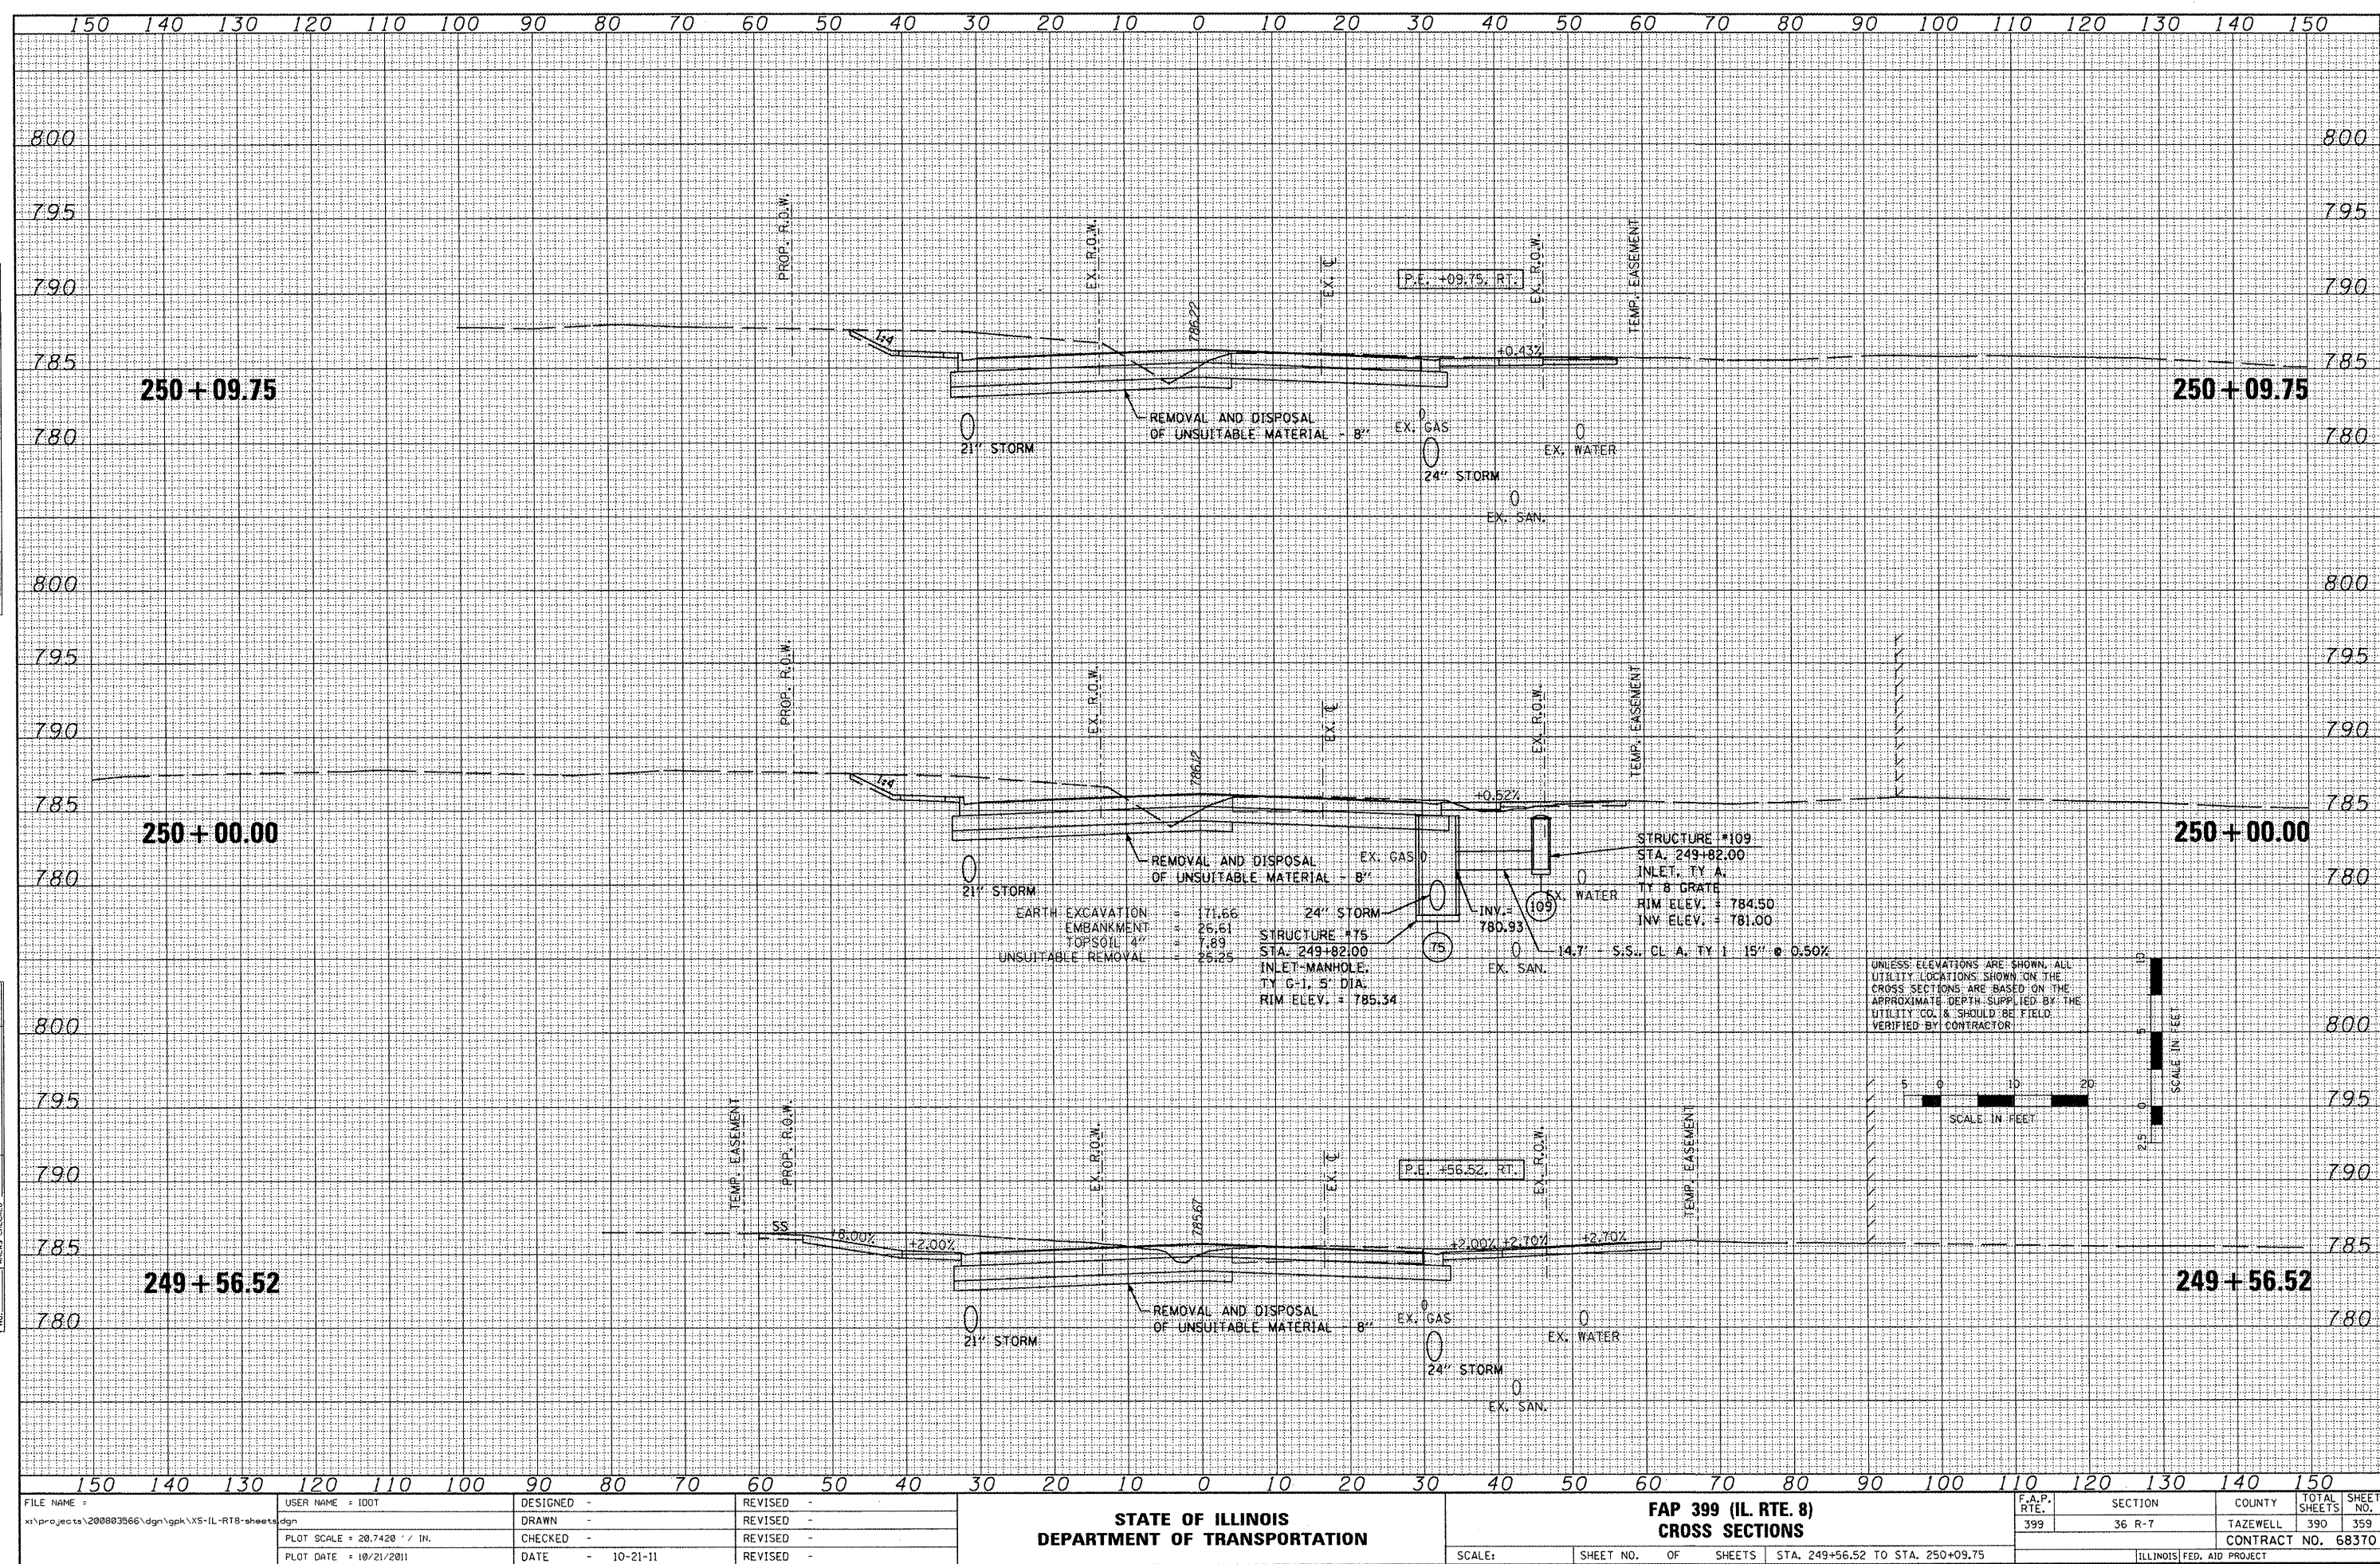

FILE NAME =	USER NAME = IDOT	DESIGNED -	REVISED -	STATE OF ILLINOIS DEPARTMENT OF TRANSPORTATION	FAP 399 (IL RTE. 8) CROSS SECTIONS	F.A.P. R.T.E.	SECTION	COUNTY	TOTAL SHEETS	SHEET NO.
\\projects\200803566\dgn\gpk\XS-IL-R18-sheets.dgn		DRAWN -	REVISED -			399	36 R-7	TAZEWELL	390	359
PLOT SCALE = 20.7420' / IN.		CHECKED -	REVISED -			CONTRACT NO. 68370				
PLOT DATE = 10/21/2011		DATE - 10-21-11	REVISED -			SCALE:	SHEET NO.	OF	SHEETS	STA. 249+56.52 TO STA. 250+09.75


DATE	BY
FINAL SURVEY	
PLOTTED	
NOTE BOOK	
NO.	

DATE	BY
ORIGINAL SURVEY	
PLOTTED	
NOTE BOOK	
NO.	

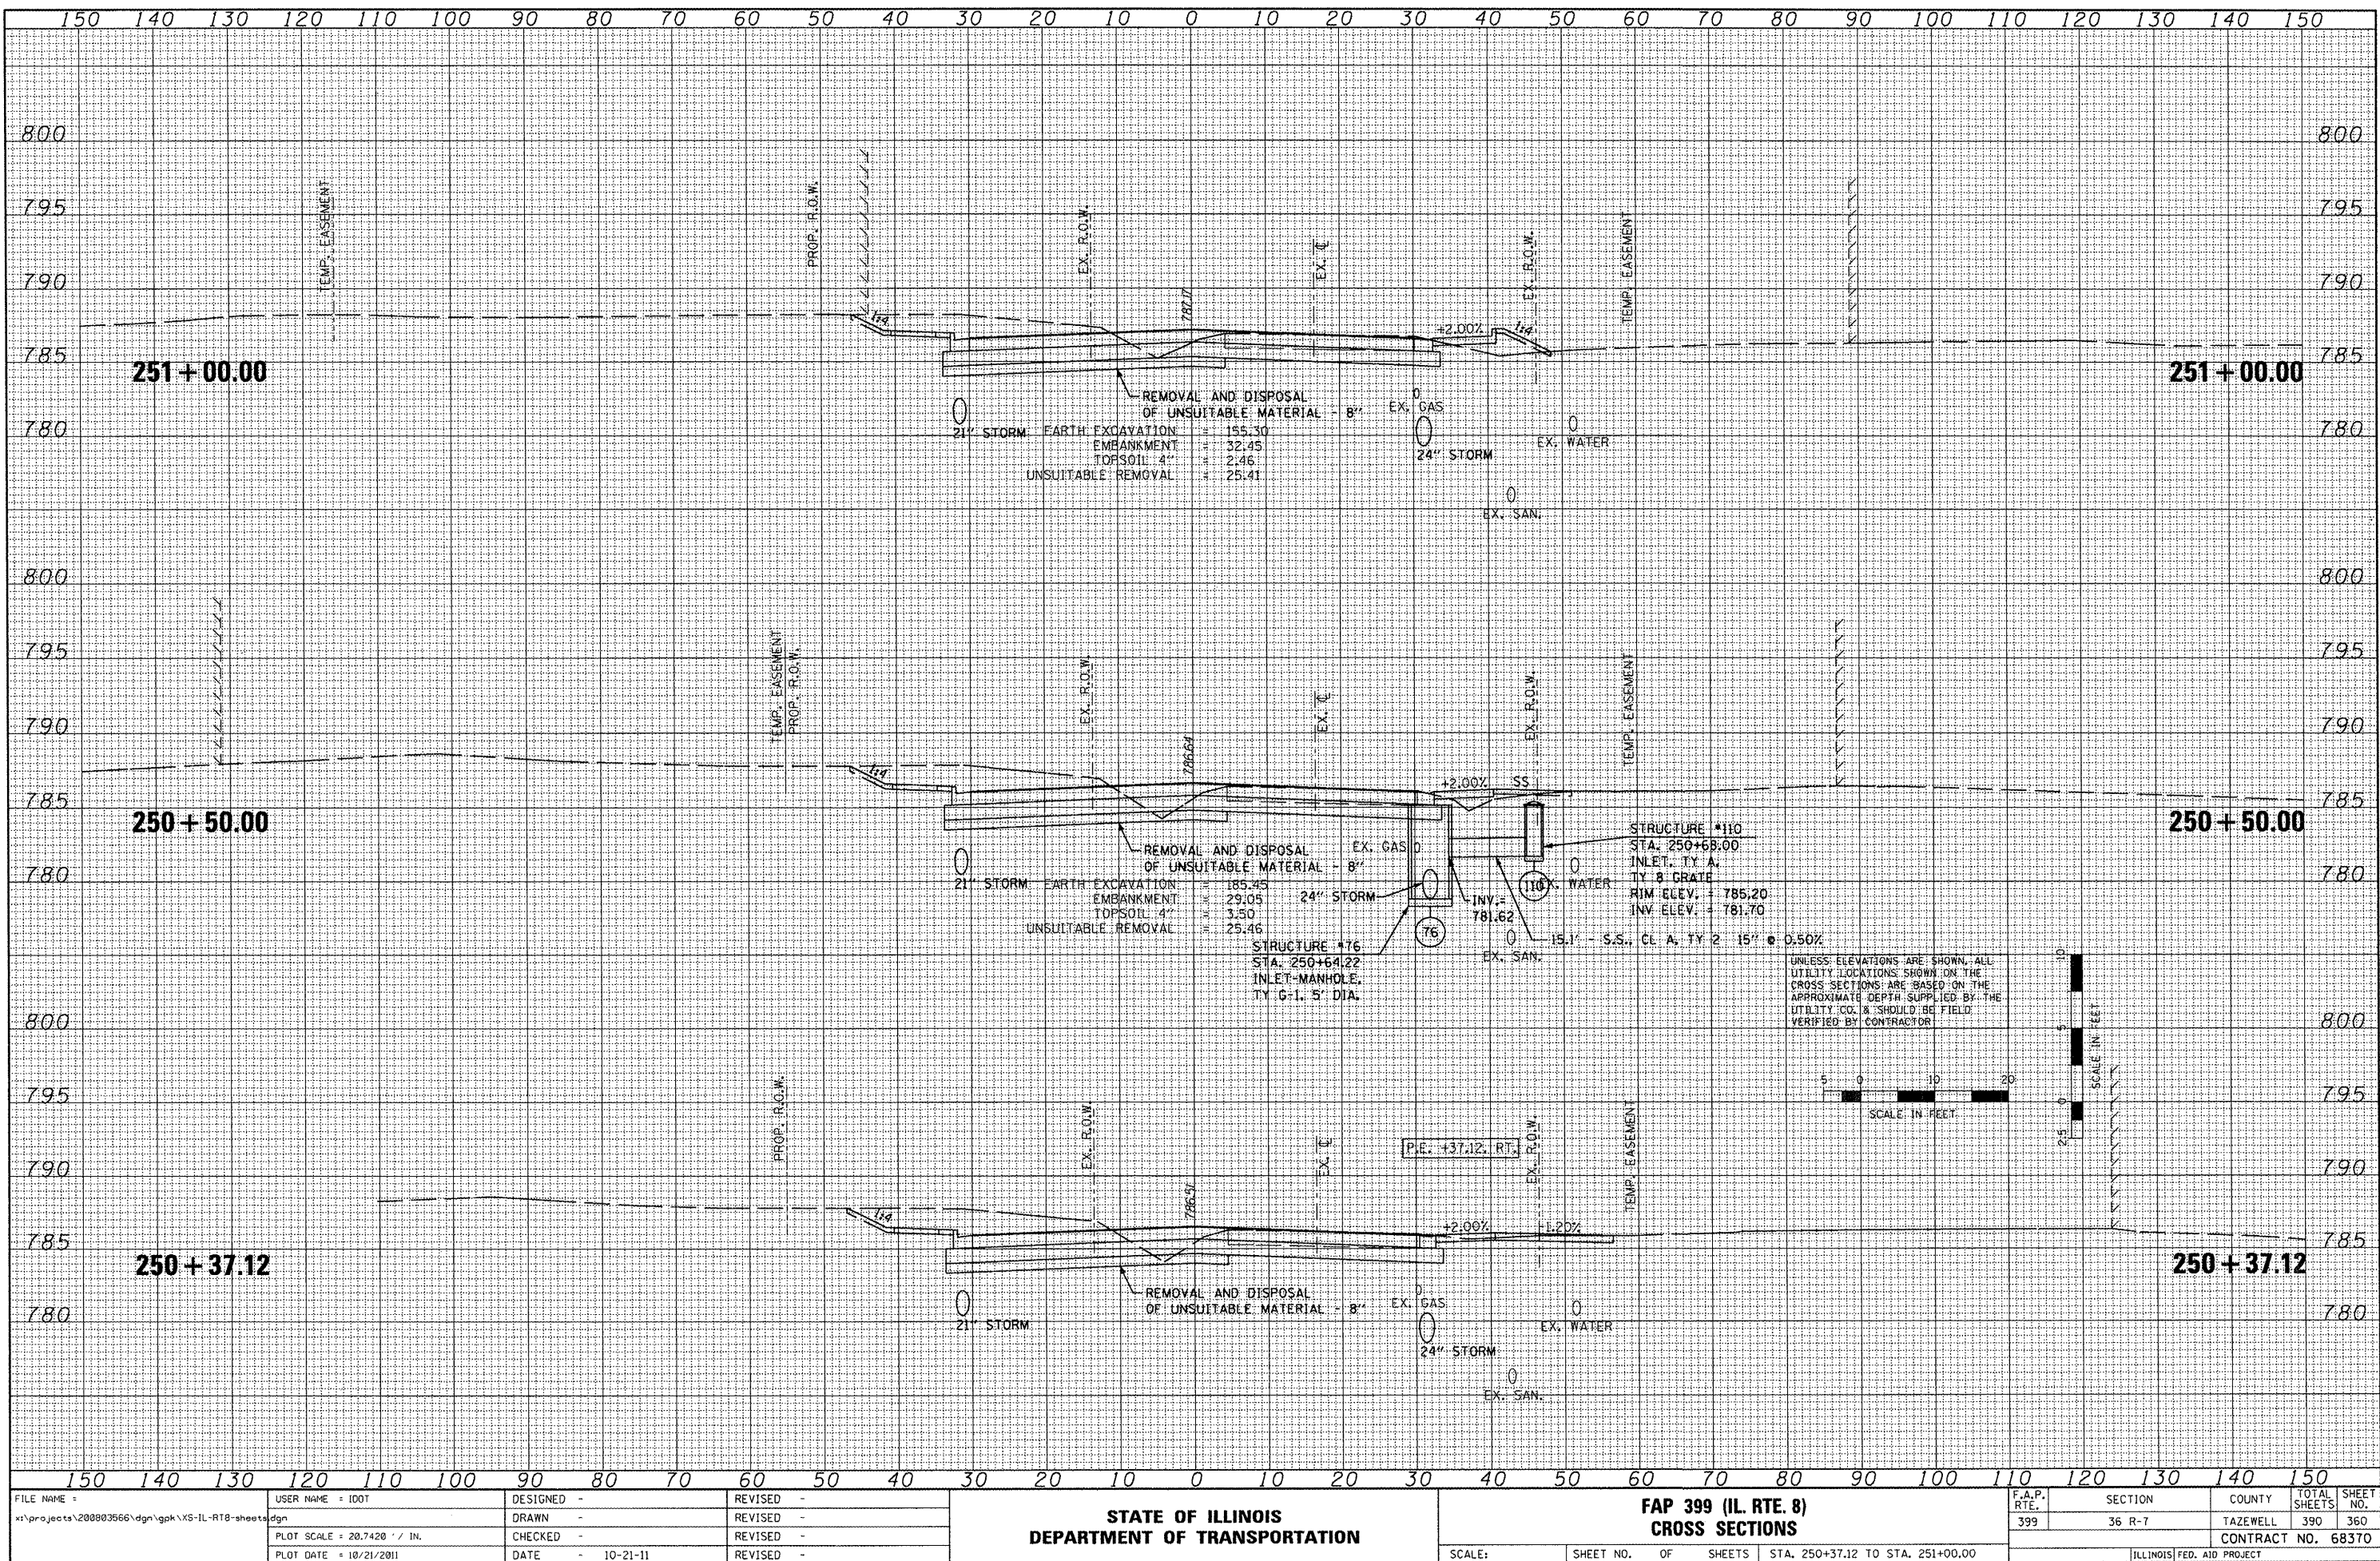


FILE NAME =	USER NAME = ID01	DESIGNED -	REVISED -	STATE OF ILLINOIS DEPARTMENT OF TRANSPORTATION				FAP 399 (IL RTE. 8) CROSS SECTIONS				F.A.P. RTE.	SECTION	COUNTY	TOTAL SHEETS	SHEET NO.
x:\projects\200803566\dgn\gok\XS-IL-RT8-sheets.dgn		DRAWN -	REVISED -									399	36 R-7	TAZEWELL	390	360
PLOT SCALE = 20.7420' / IN.		CHECKED -	REVISED -									CONTRACT NO. 68370				
PLOT DATE = 10/21/2011		DATE = 10-21-11	REVISED -									ILLINOIS FED. AID PROJECT				

ORIGINAL				
SURVEY	SURVEYED		BY	DATE
NOTE BOOK	PLOTTED			
	TEMPLATE			
	AREAS			
	AREAS CHECKED			

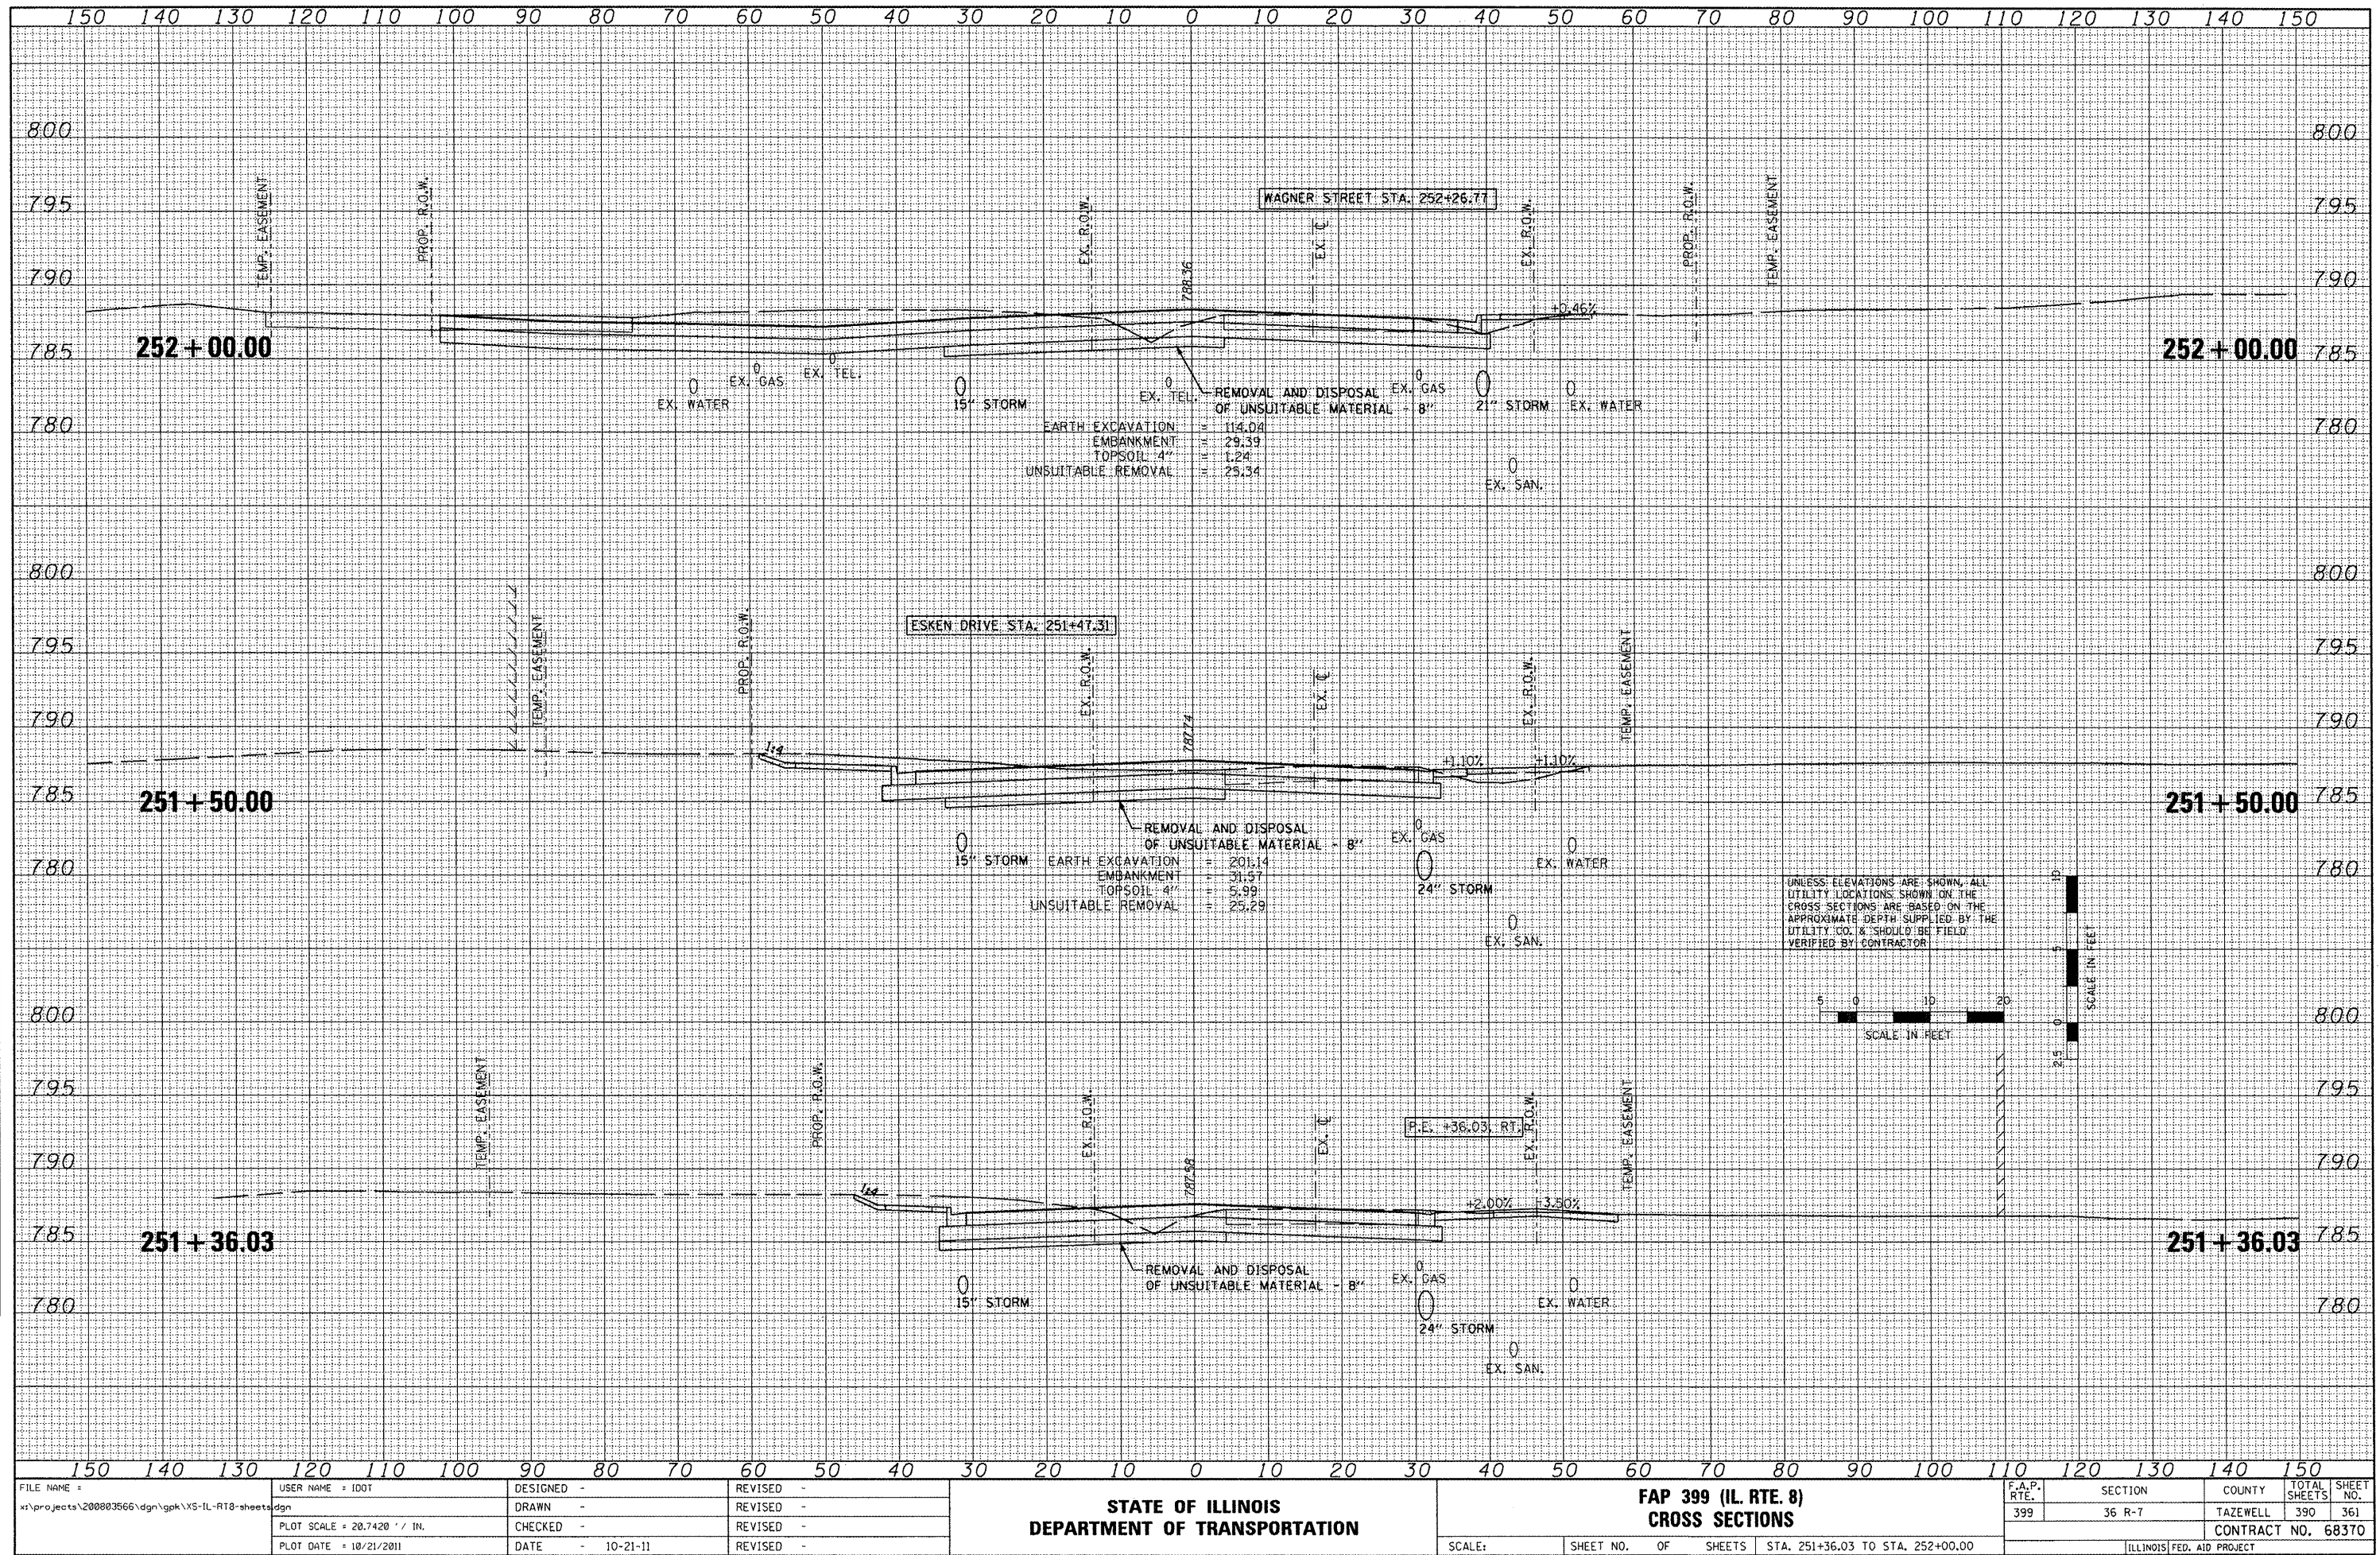


ORIGINAL SURVEY	BY _____	DATE _____
NOTED		
PLOTTED		
AREAS		

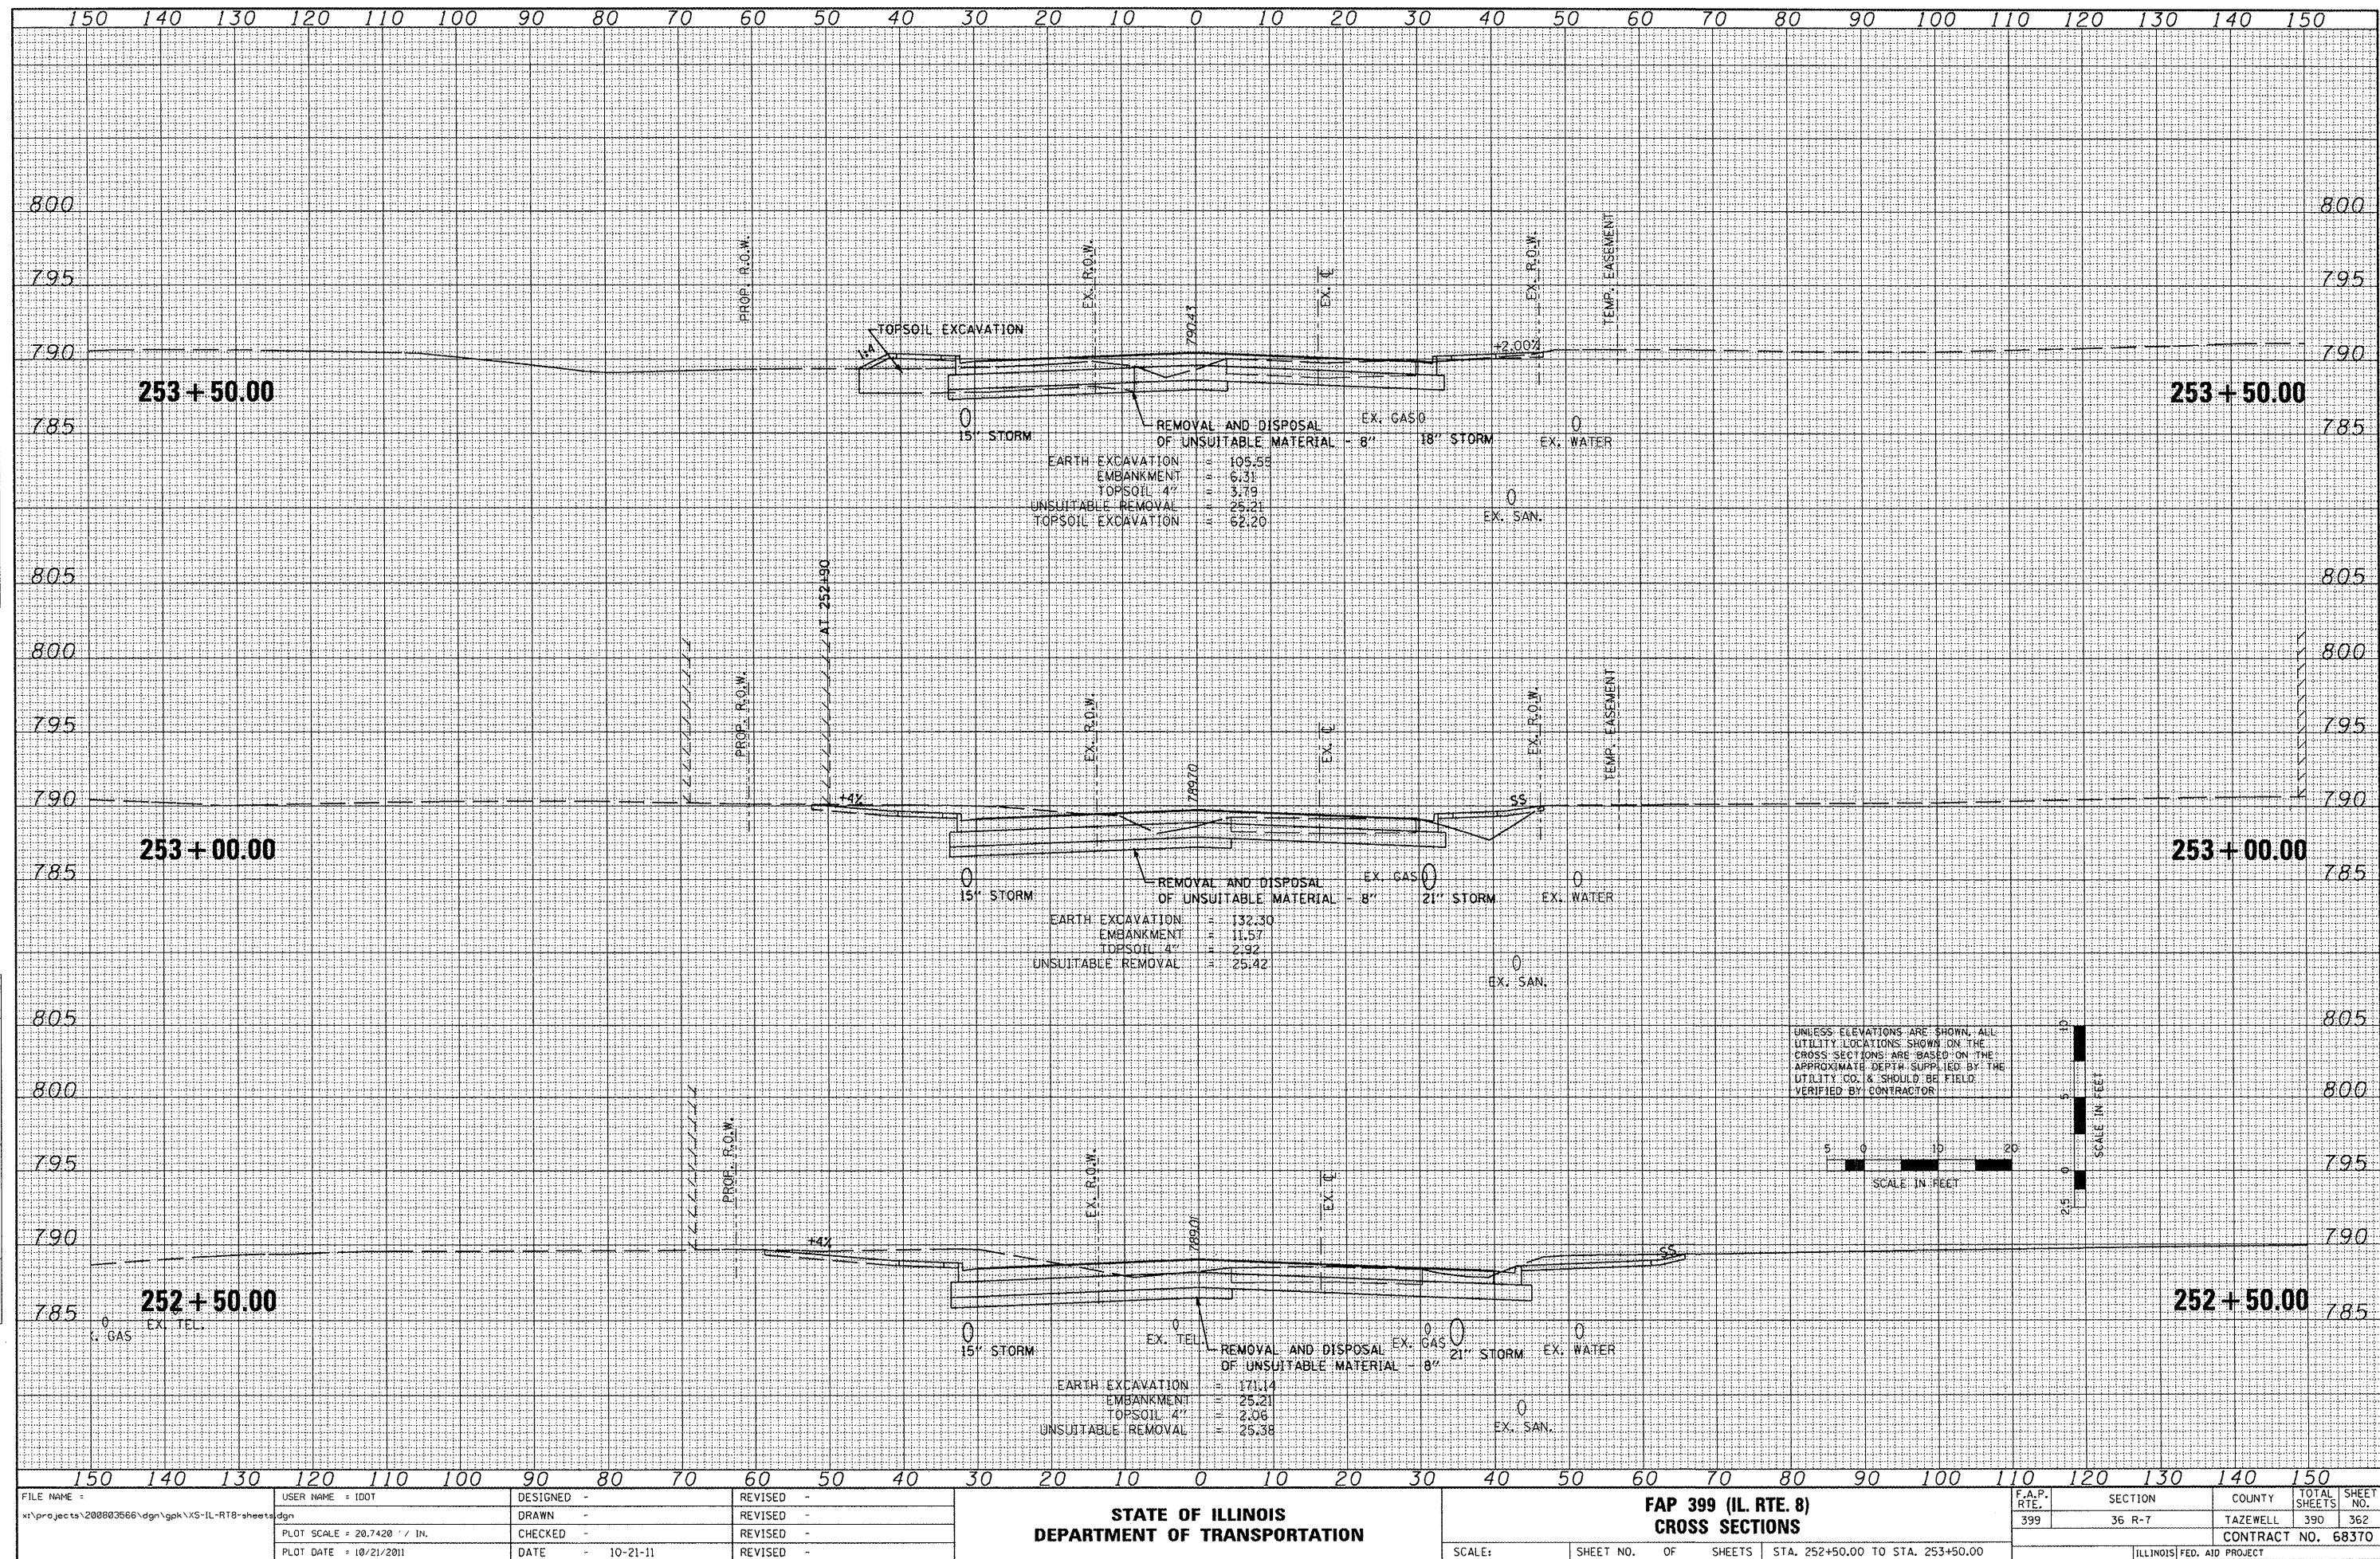


DATE	BY	SURVEYED	PLOTTED	TEMPLATE	NO.
FINAL					
SURVEY					
BOOK					
NO.					

DATE	BY	SURVEYED	PLOTTED	TEMPLATE	NO.
ORIGINAL					
SURVEY					
BOOK					
NO.					

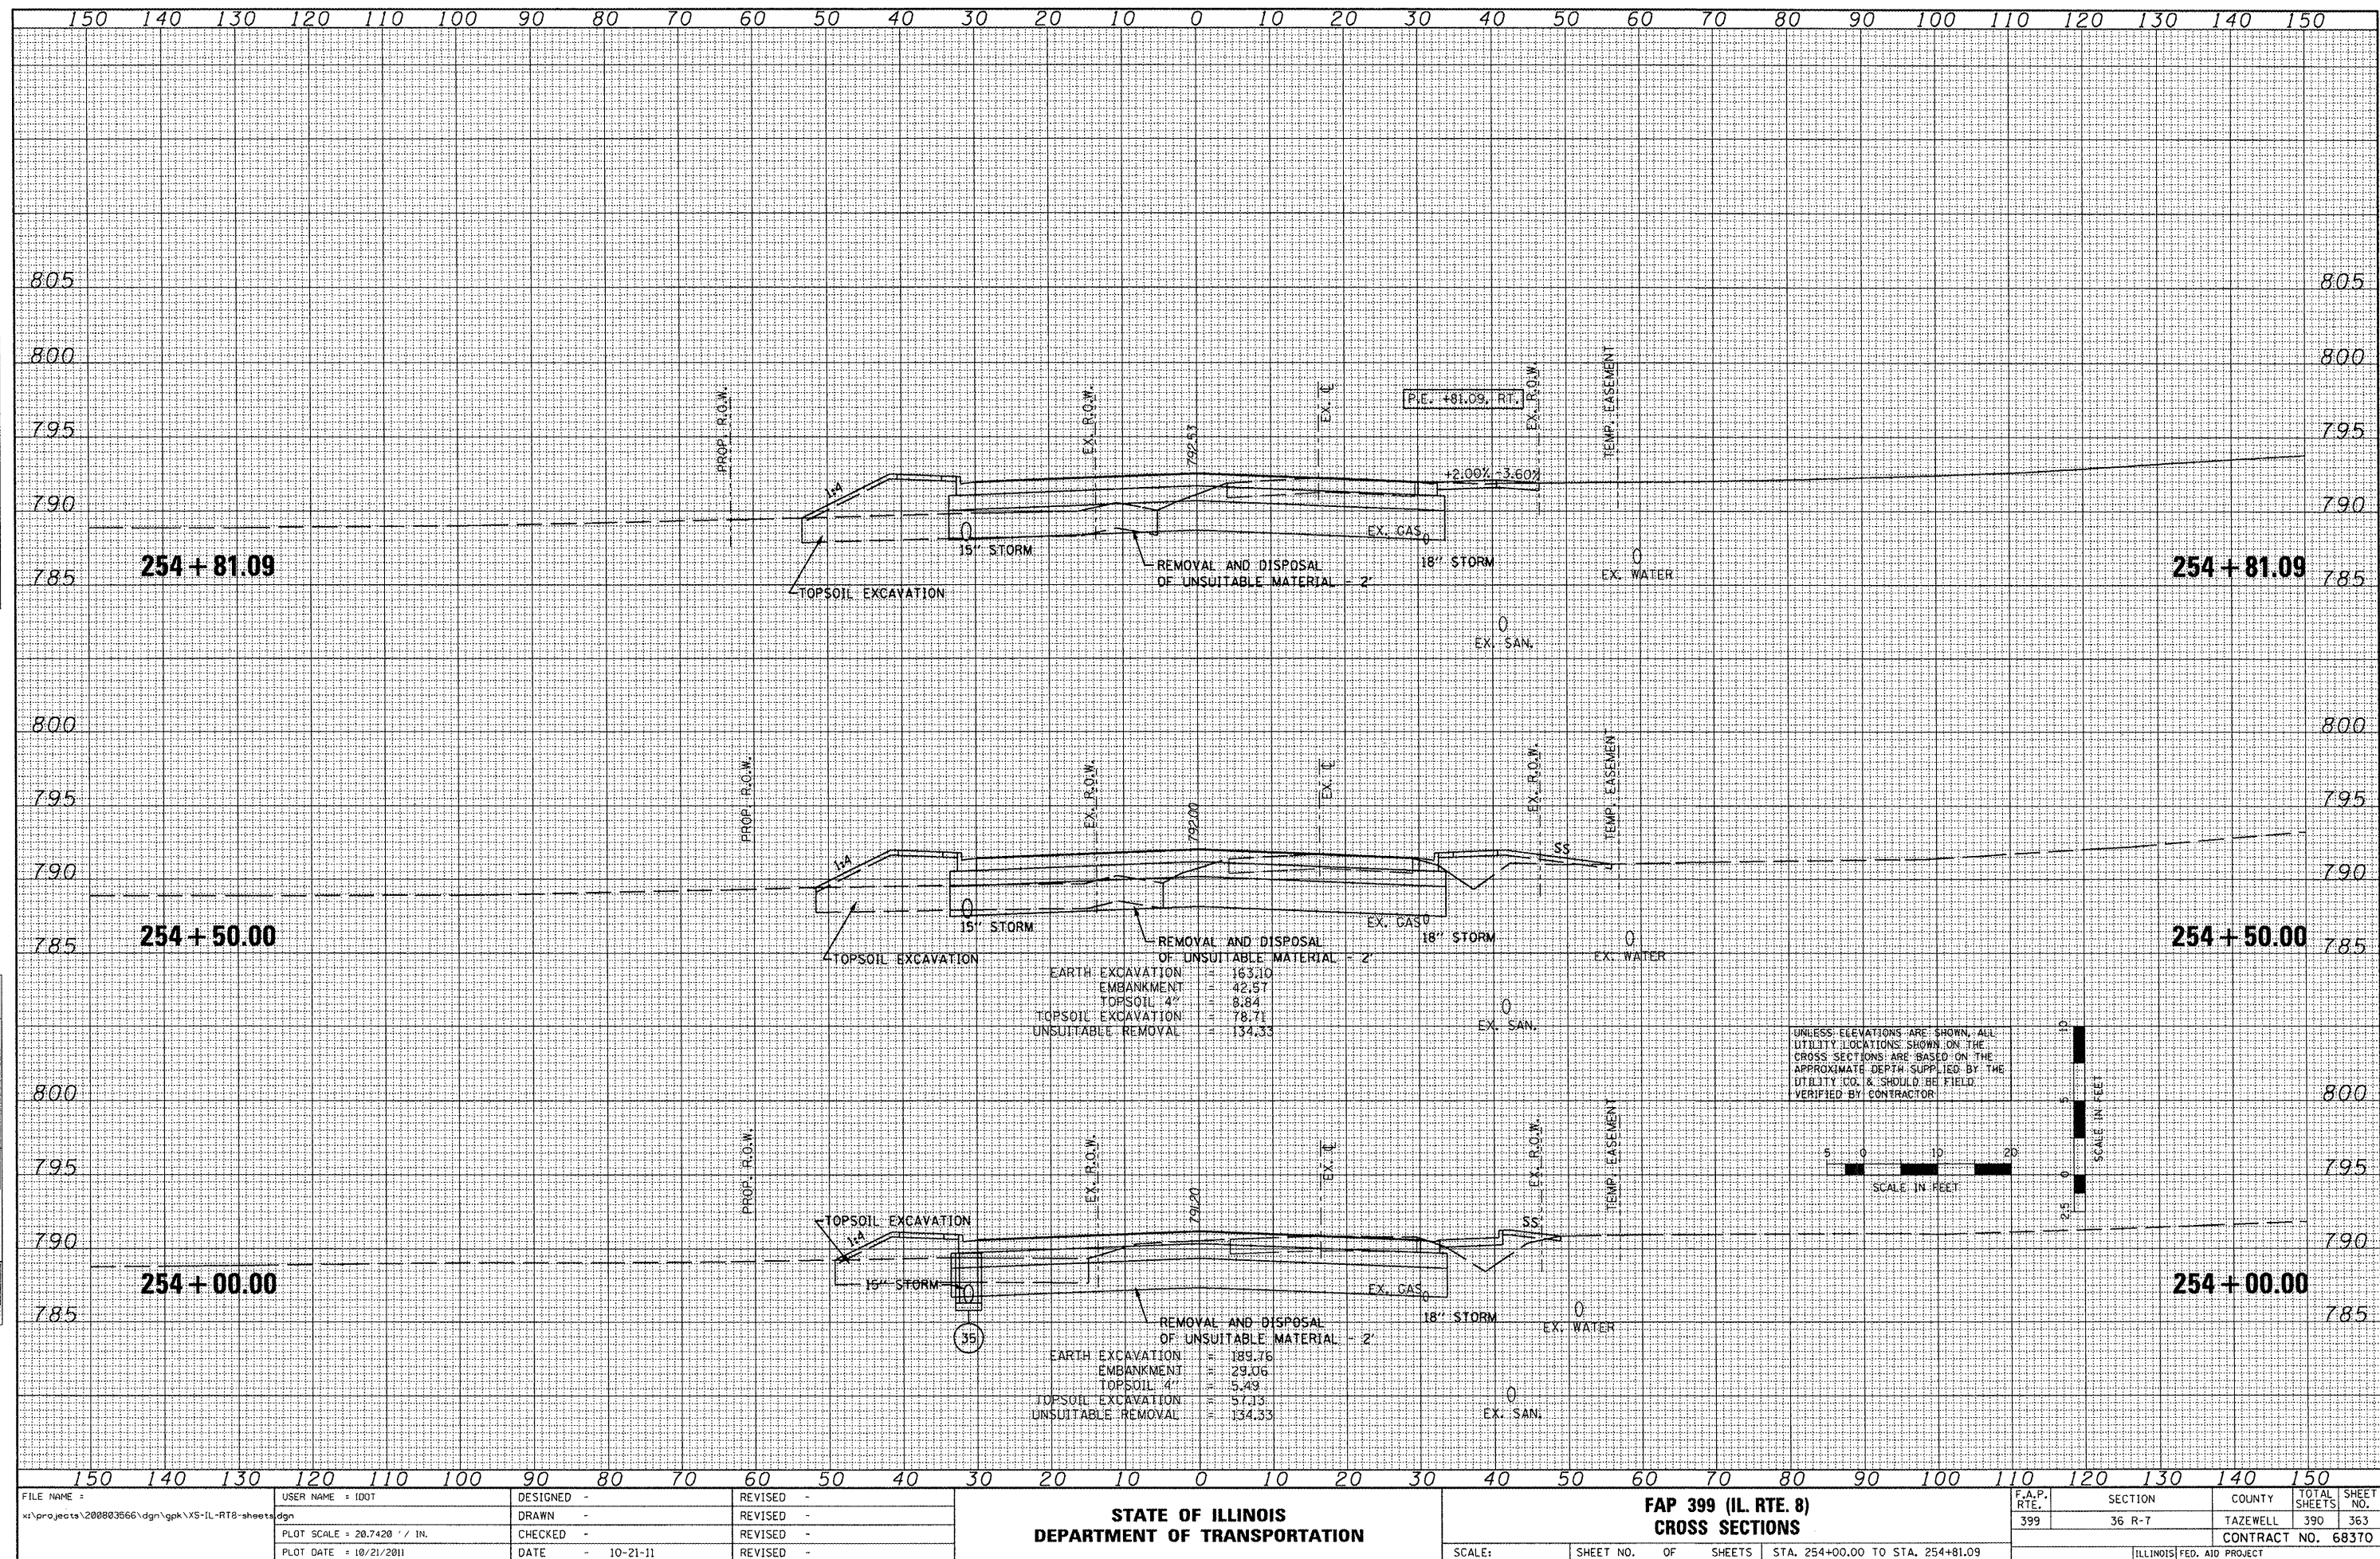

ORIGINAL SURVEY	BY _____ DATE _____
SURVEYED _____	
PLOTTED _____	
TEMPLATE _____	
NOTE BOOK _____	
AREAS _____	

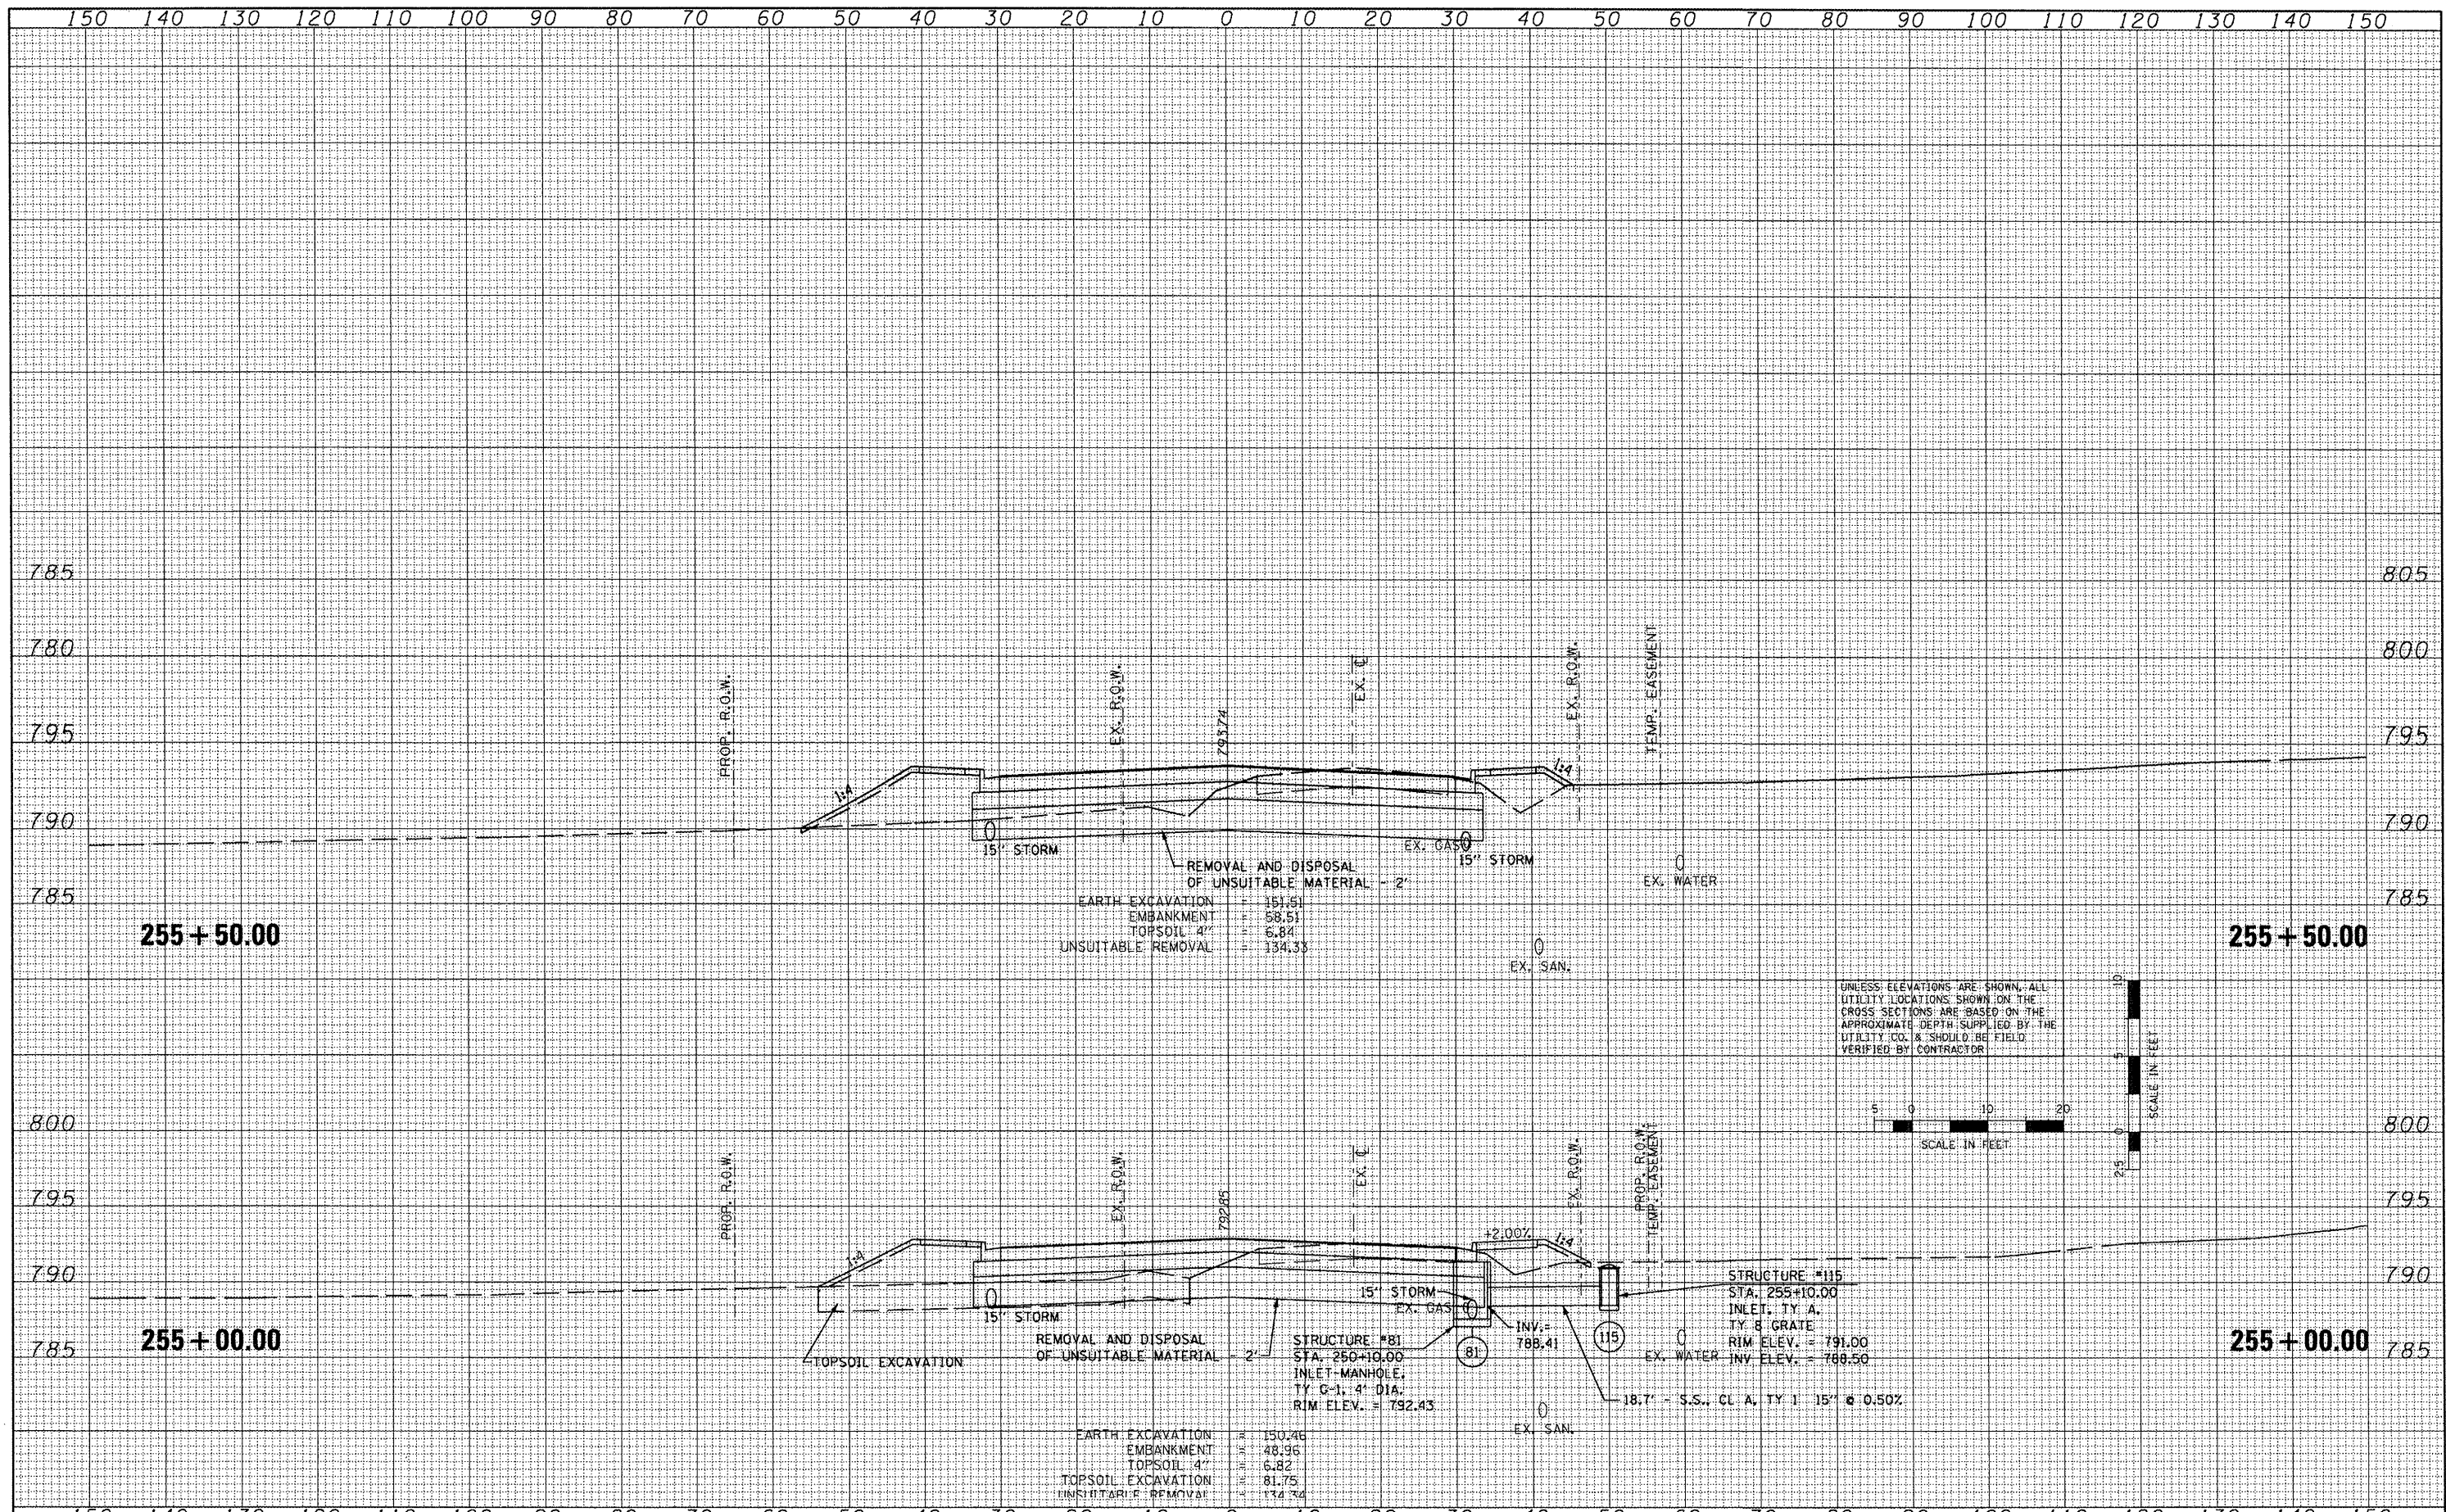

FILE NAME =	USER NAME = 1001	DESIGNED -	REVISED -
x:\projects\200803566\ dgn\gpk\XS-IL-RT8-sheets.dgn		DRAWN -	REVISED -
PLOT SCALE = 20.7420' / IN.	CHECKED -	REVISED -	
PLOT DATE = 10/21/2011	DATE - 10-21-11	REVISED -	

**STATE OF ILLINOIS
DEPARTMENT OF TRANSPORTATION**


**FAP 399 (IL. RTE. 8)
CROSS SECTIONS**

SCALE:	SHEET NO.	OF	SHEETS	STA. 255+00.00 TO STA. 255+50.00
--------	-----------	----	--------	----------------------------------

F.A.P. RTE.	SECTION	COUNTY	TOTAL SHEETS	SHEET NO.
399	36 R-7	TAZEWELL	390	364
		CONTRACT NO. 68370		
ILLINOIS		FED. AID PROJECT		

DATE	BY	SURVEYED	PLOTTED	TEMPLATE	NOTE BOOK	AREAS CHECKED
FINAL						
SURVEY						
NO.						


DATE	BY	SURVEYED	PLOTTED	TEMPLATE	NOTE BOOK	AREAS CHECKED
ORIGINAL						
SURVEY						
NO.						

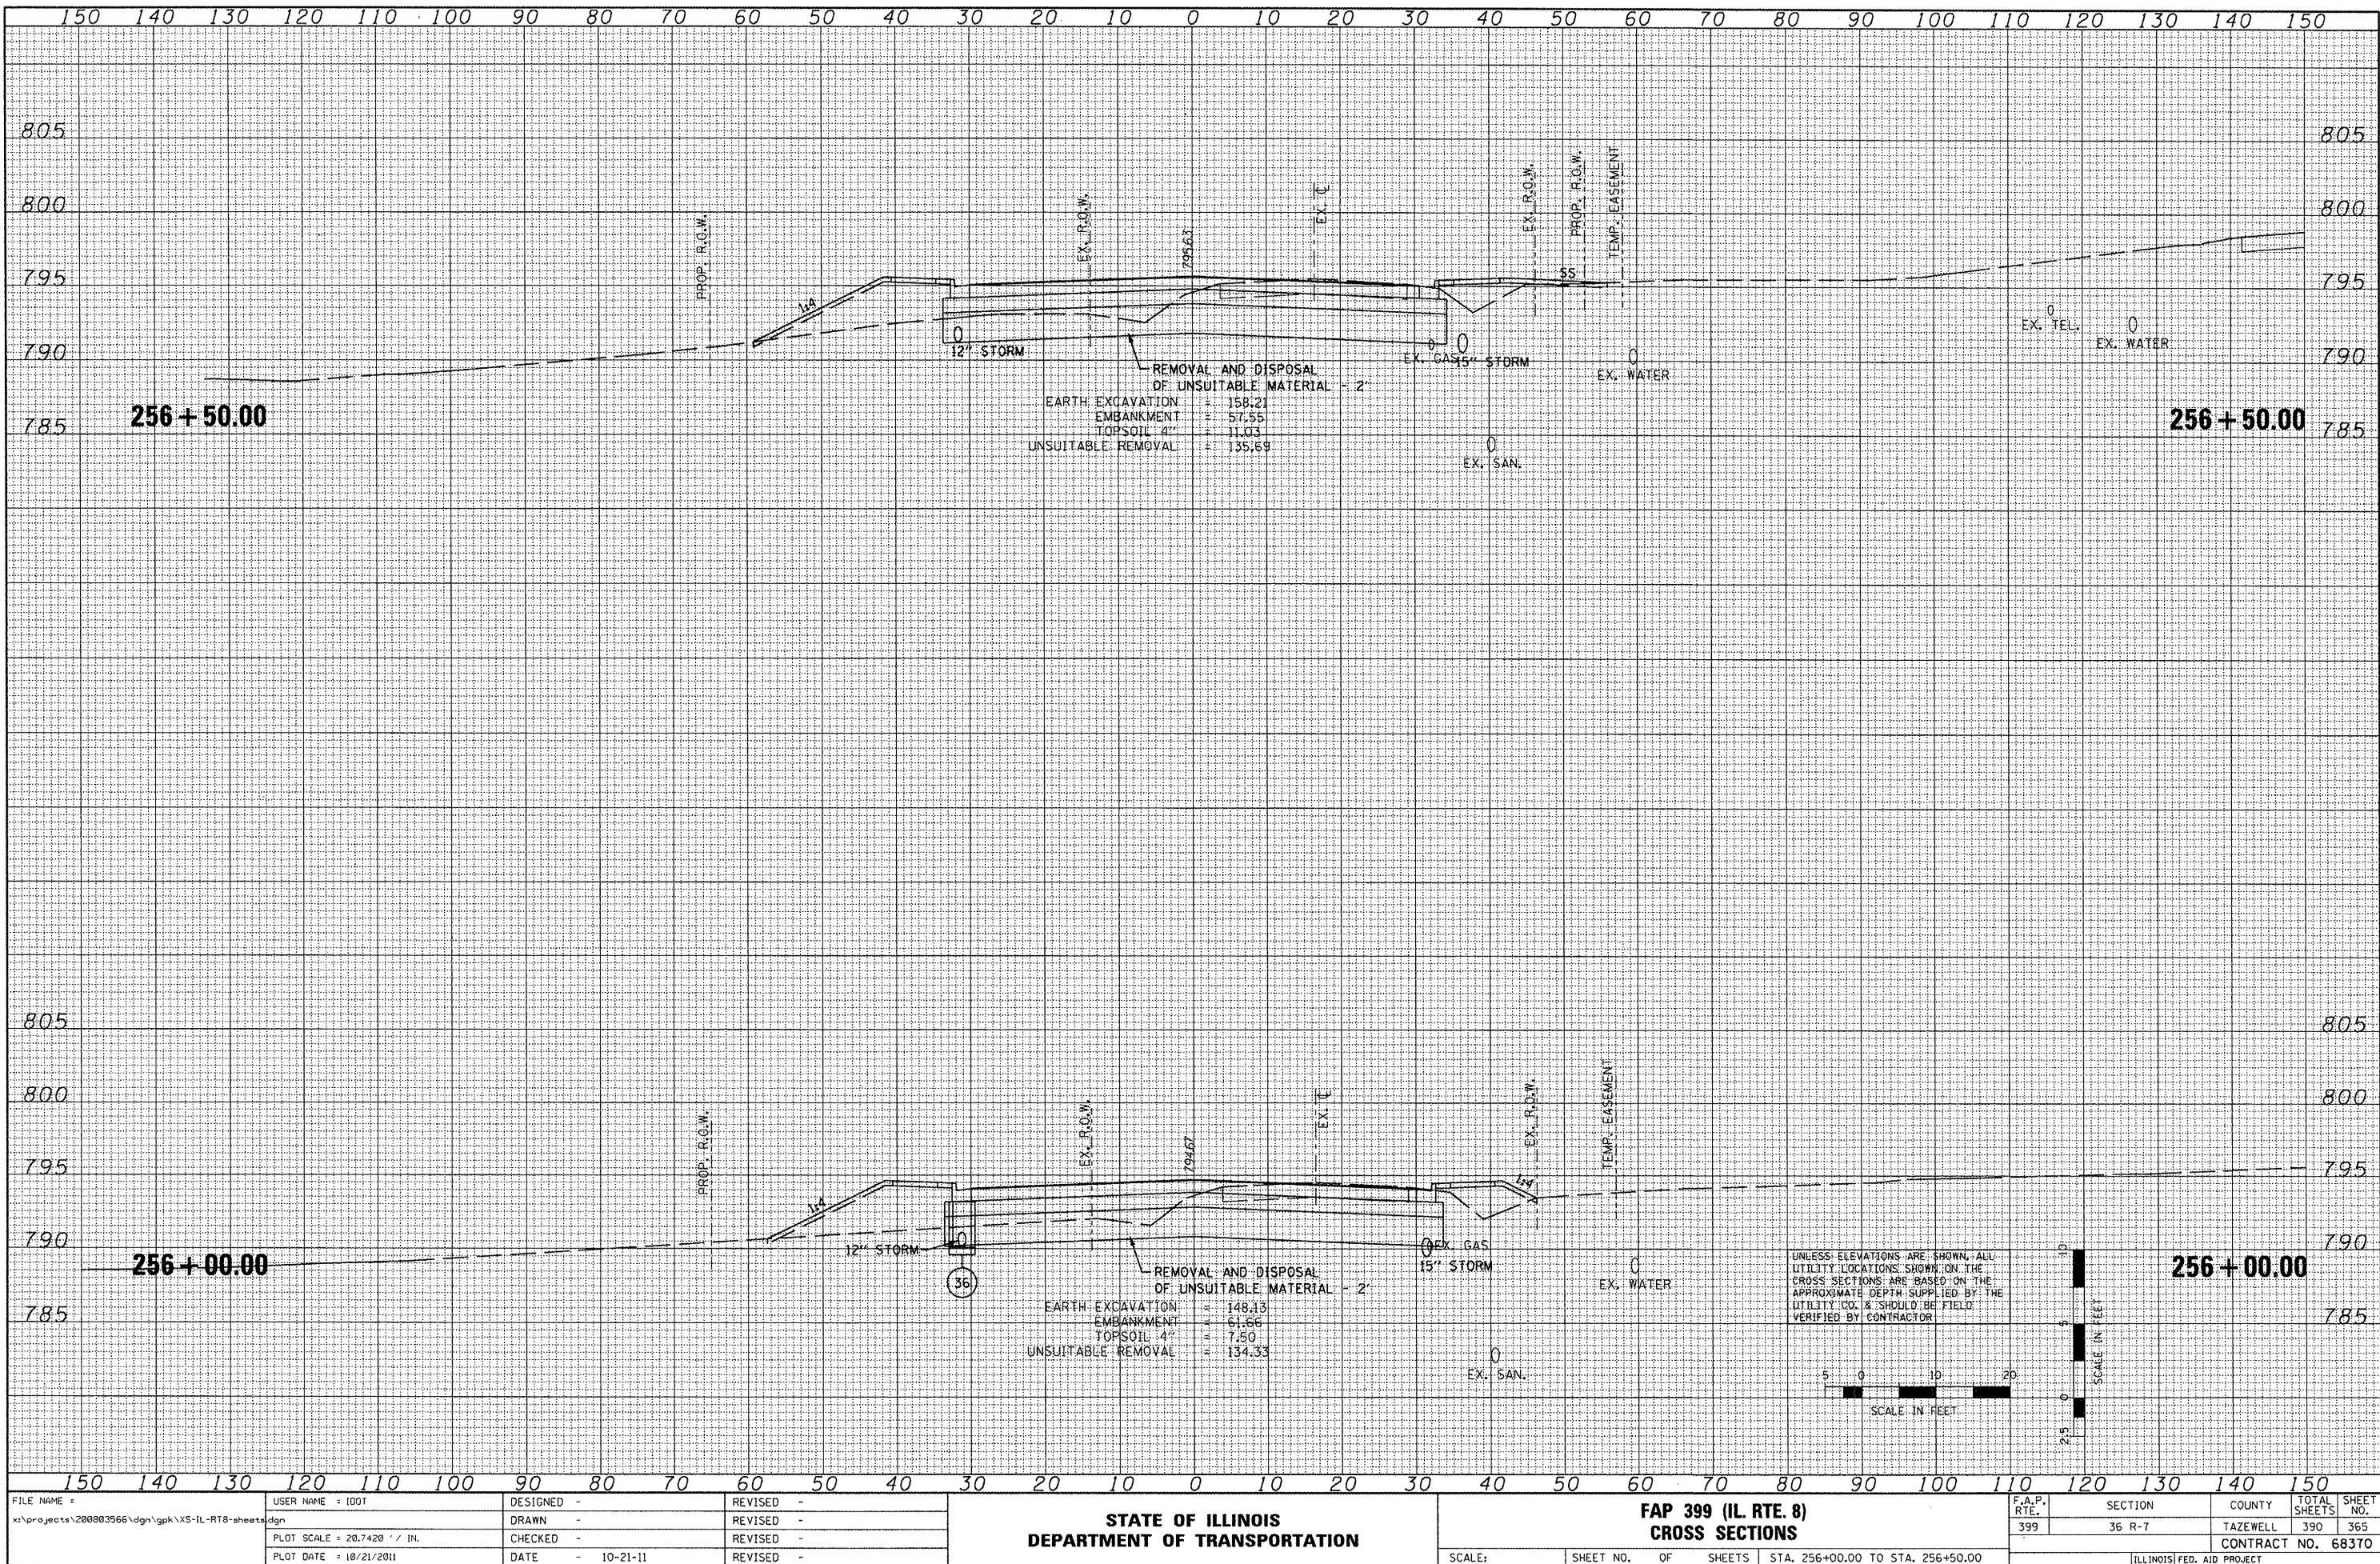

FILE NAME : x:\projects\200803566\dgn\gpk\XS-IL-RT8-sheets.dgn	USER NAME : IDOT	DESIGNED -	REVISED -	STATE OF ILLINOIS DEPARTMENT OF TRANSPORTATION	FAP 399 (IL RTE. 8) CROSS SECTIONS	F.A.P. RTE. 399	SECTION 36 R-7	COUNTY TAZEWELL	TOTAL SHEETS 390	SHEET NO. 365	CONTRACT NO. 68370	ILLINOIS FED. AID PROJECT
		DRAWN -	REVISED -									
		CHECKED -	REVISED -									
		DATE - 10-21-11	REVISED -									
PLOT SCALE = 20.7420' / IN. PLOT DATE = 10/21/2011				SCALE:		SHEET NO. OF SHEETS		STA. 256+00.00 TO STA. 256+50.00				


DATE	BY	TURNED IN	PLOTTED	TEMP. PLATE	AREAS CHECKED
		NO.			

DATE	BY	ORIGINAL	TURNED IN	PLOTTED	TEMP. PLATE	AREAS CHECKED
		NO.				

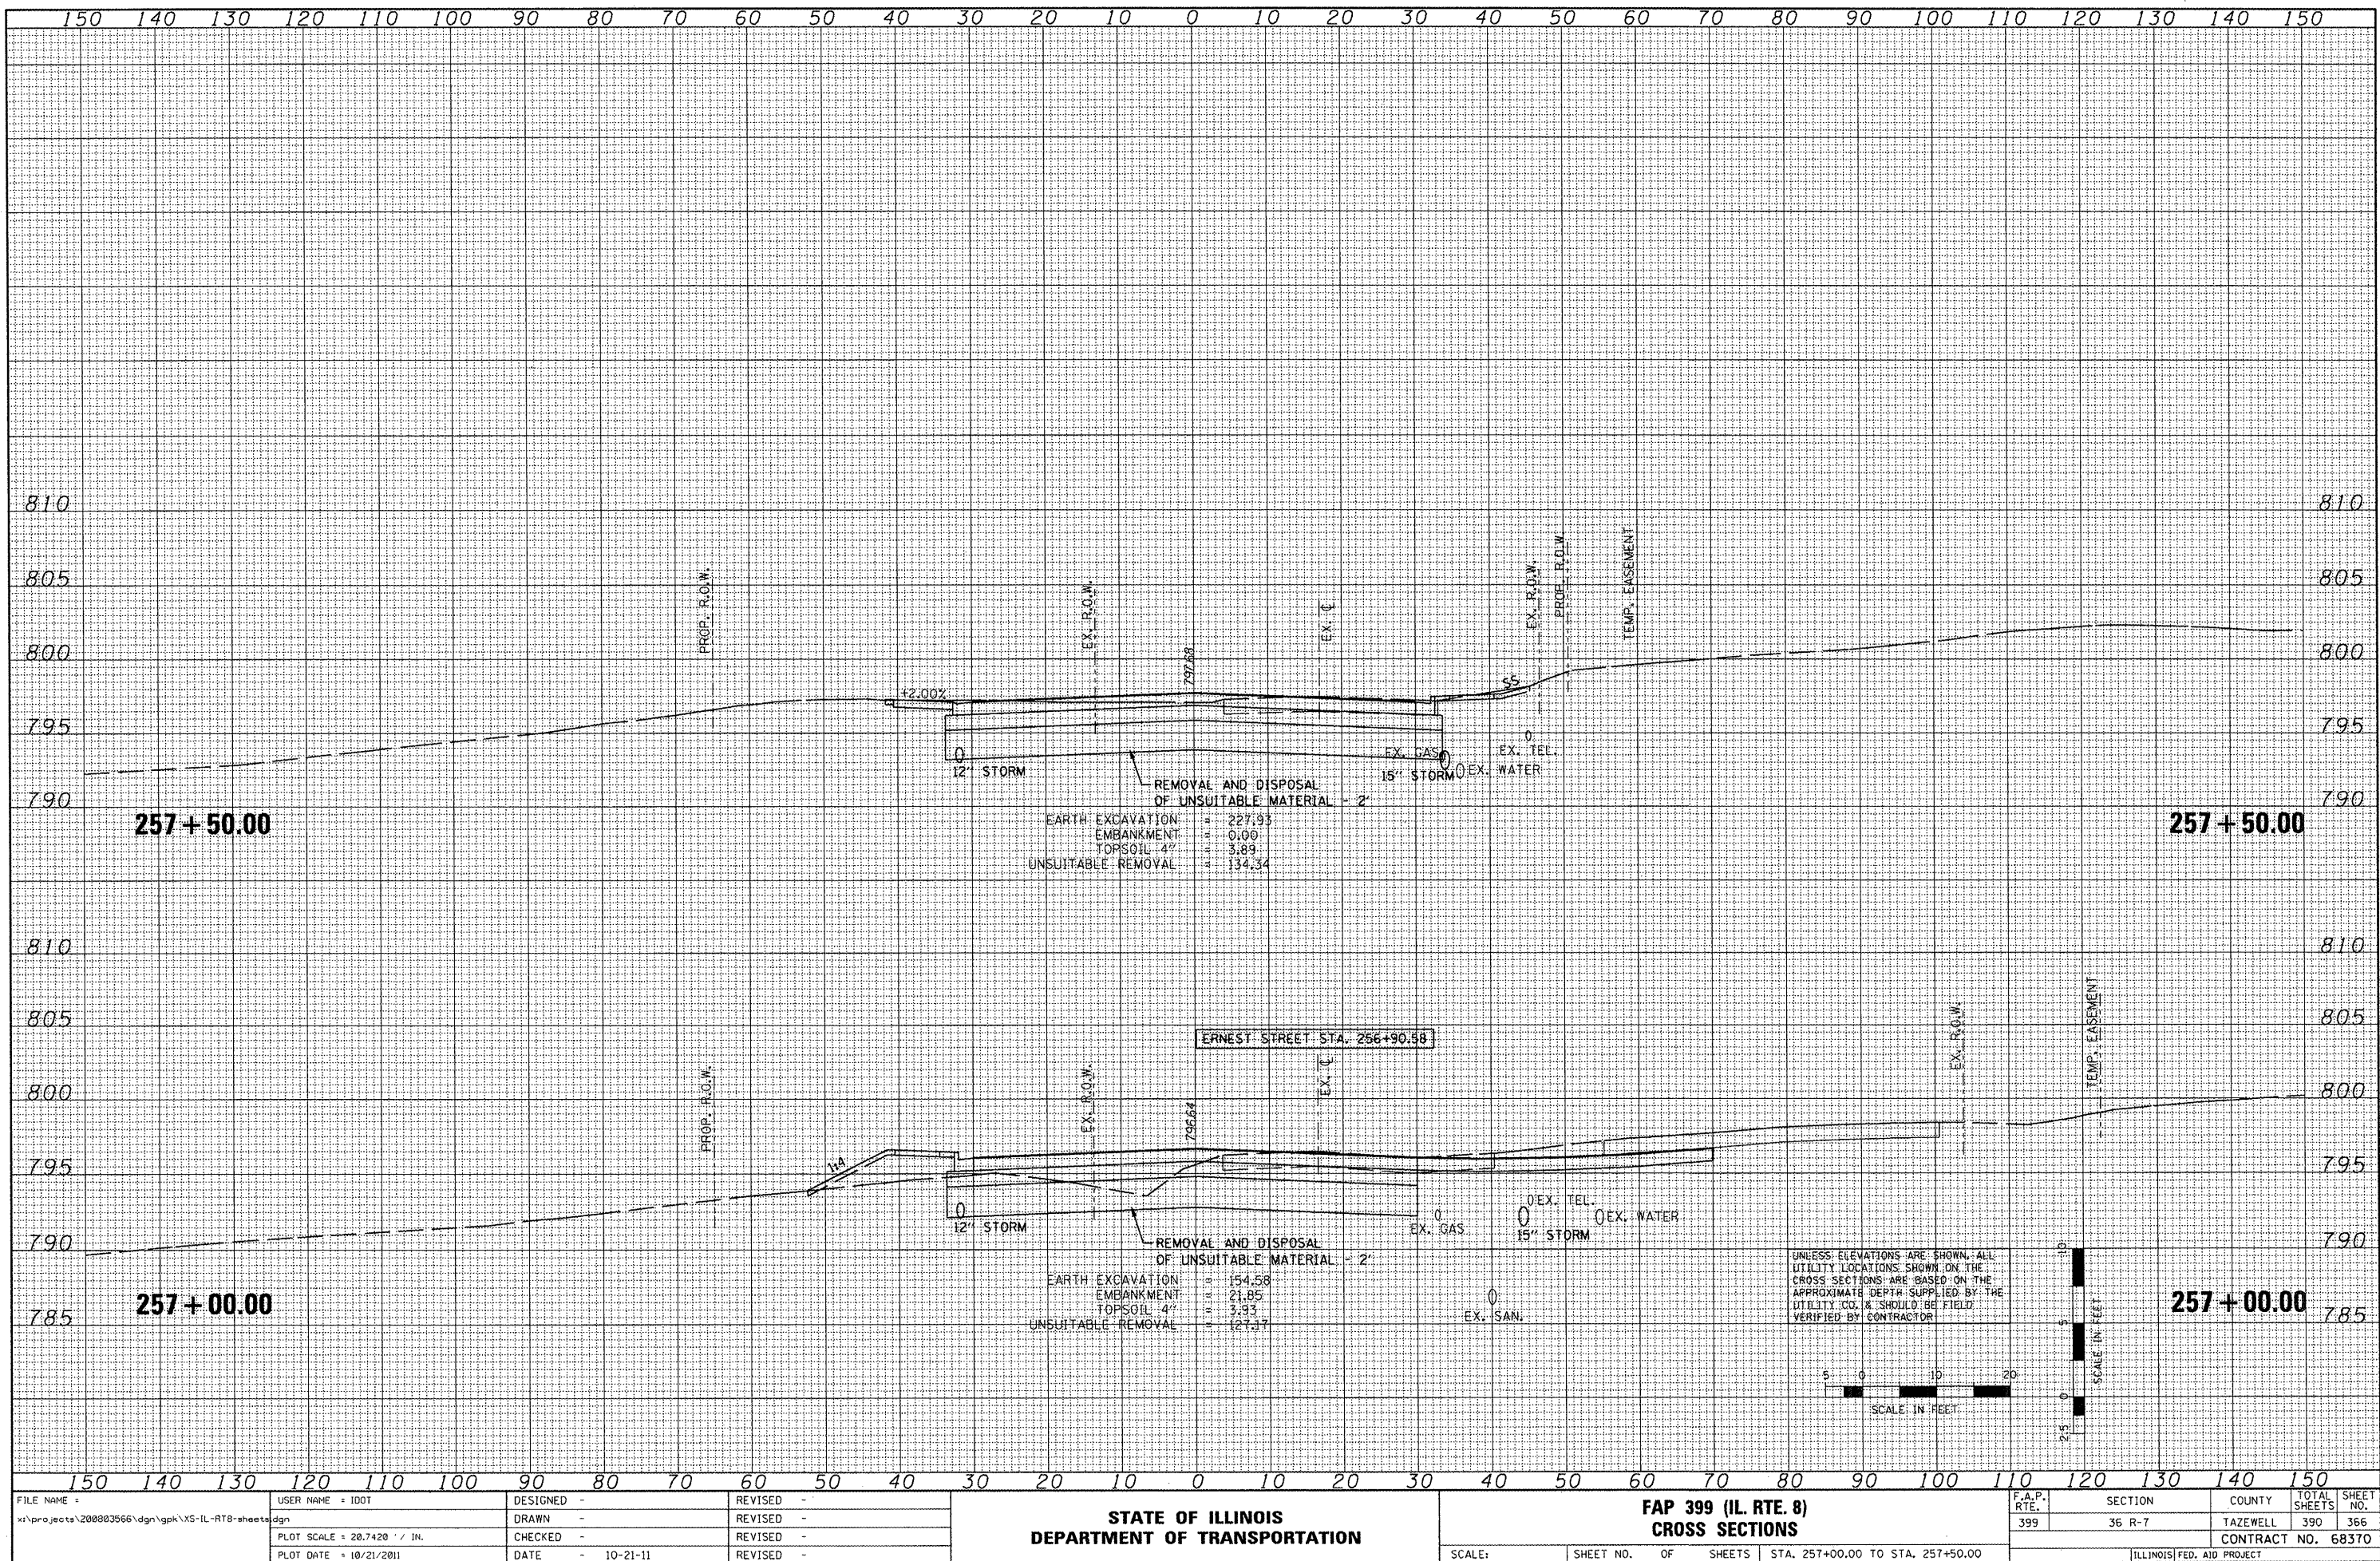


FILE NAME =	USER NAME = IDOT	DESIGNED -	REVISED -	FAP 399 (IL RTE. 8)				F.A.P. RTE.	SECTION	COUNTY	TOTAL SHEETS	SHEET NO.
x:\projects\200803566\dgn\gpk\X5-IL-RT8-sheets.dgn		DRAWN -	REVISED -	CROSS SECTIONS				399	36 R-7	TAZEWELL	390	366
PLOT SCALE = 20.7420' / IN.		CHECKED -	REVISED -	SCALE: SHEET NO. OF SHEETS STA. 257+00.00 TO STA. 257+50.00				CONTRACT NO. 68370				
PLOT DATE = 10/21/2011		DATE = 10-21-11	REVISED -					ILLINOIS FED. AID PROJECT				

ORIGINAL SURVEY	BY _____	DATE _____
SURVEYED _____		
PLOTTED _____		
TEMPLATE _____		
NOTE BOOK _____		

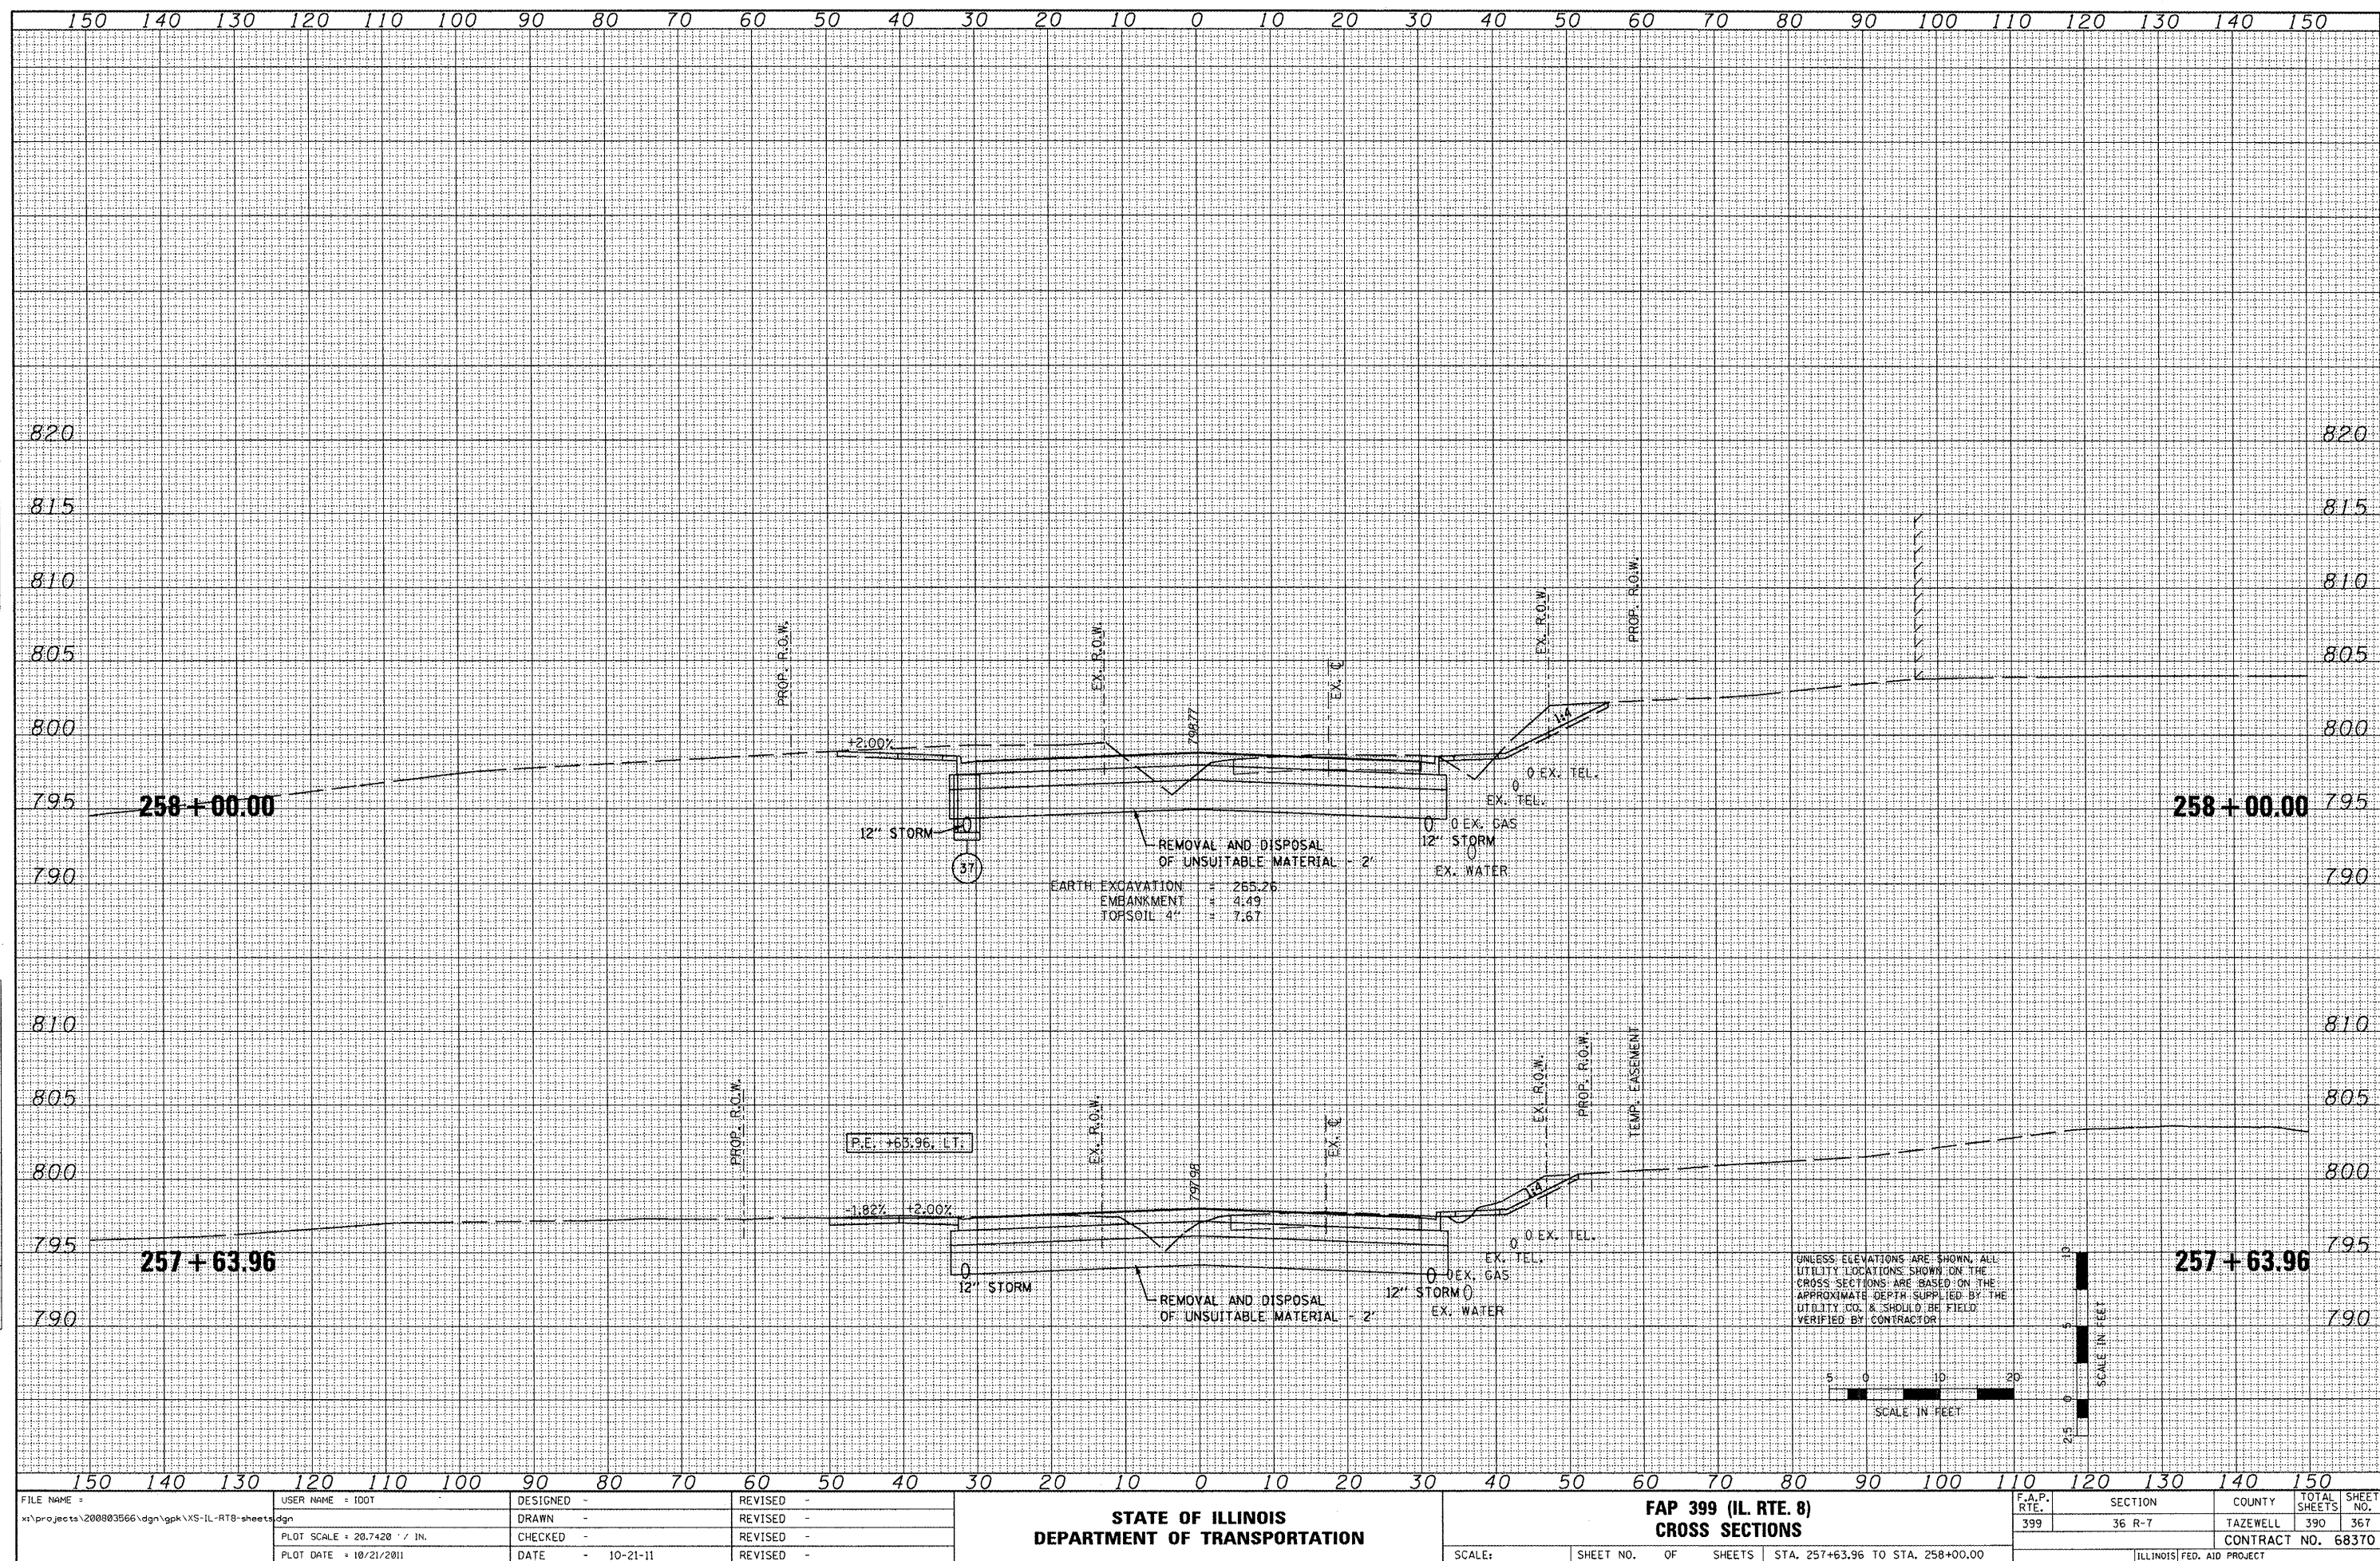

FINAL	DATE
SURVEY	BY
NOTED	
BOOK	
NO.	

ORIGINAL	DATE
SURVEY	BY
NOTED	
BOOK	
NO.	

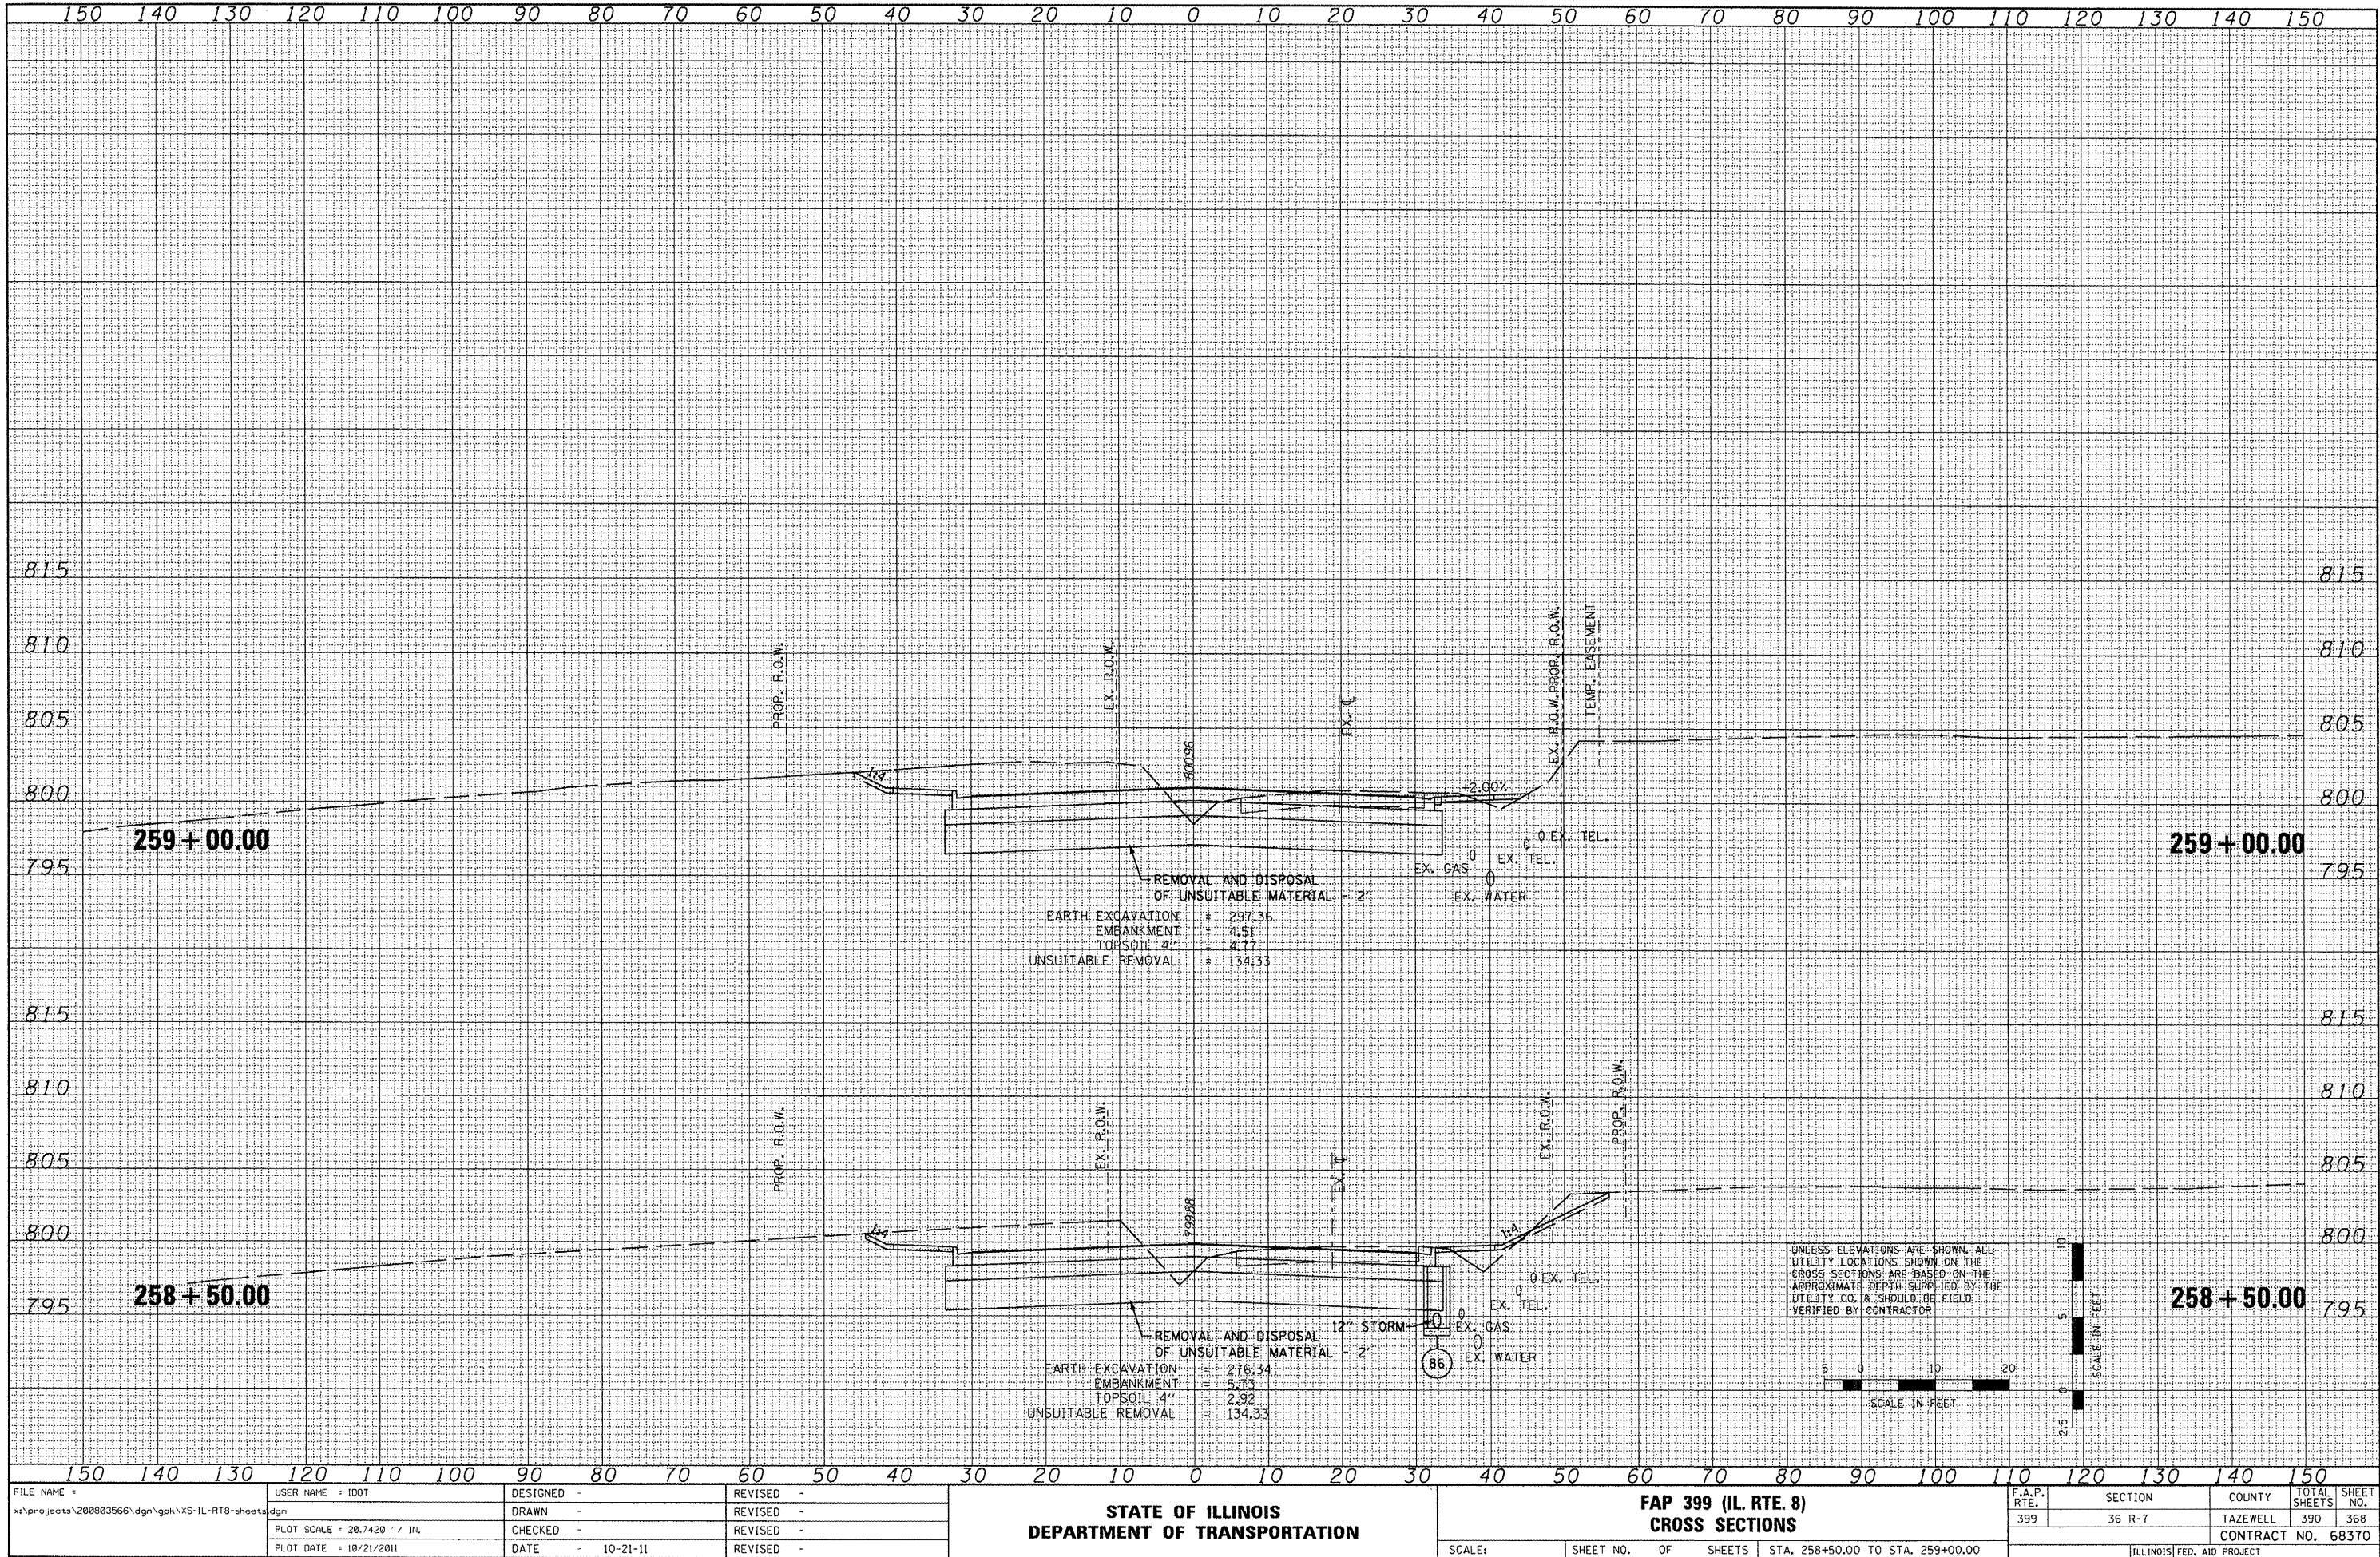

FILE NAME :	USER NAME :	DESIGNED :	REVISED :
x:\projects\200803566\ dgn\XS-IL-RTE-sheets.dgn	IDOT		
PLOT SCALE :	CHECKED :	DATE :	REVISED :
20.7420' / IN.		10-21-11	
PLOT DATE :			
10/21/2011			

STATE OF ILLINOIS
DEPARTMENT OF TRANSPORTATION


FAP 399 (IL RTE. 8)
CROSS SECTIONS

SCALE: SHEET NO. OF SHEETS STA. 258+50.00 TO STA. 259+00.00

F.A.P. RTE.	SECTION	COUNTY	TOTAL SHEETS	SHEET NO.
399	36 R-7	TAZEWELL	390	368
CONTRACT NO. 68370				
ILLINOIS FED. AID PROJECT				

FINAL SURVEY	DATE
DESIGNED	BY
DRAWN	
CHECKED	
NOTED	
REVISIONS	
NO.	


ORIGINAL SURVEY	DATE
DESIGNED	BY
DRAWN	
CHECKED	
NOTED	
REVISIONS	
NO.	

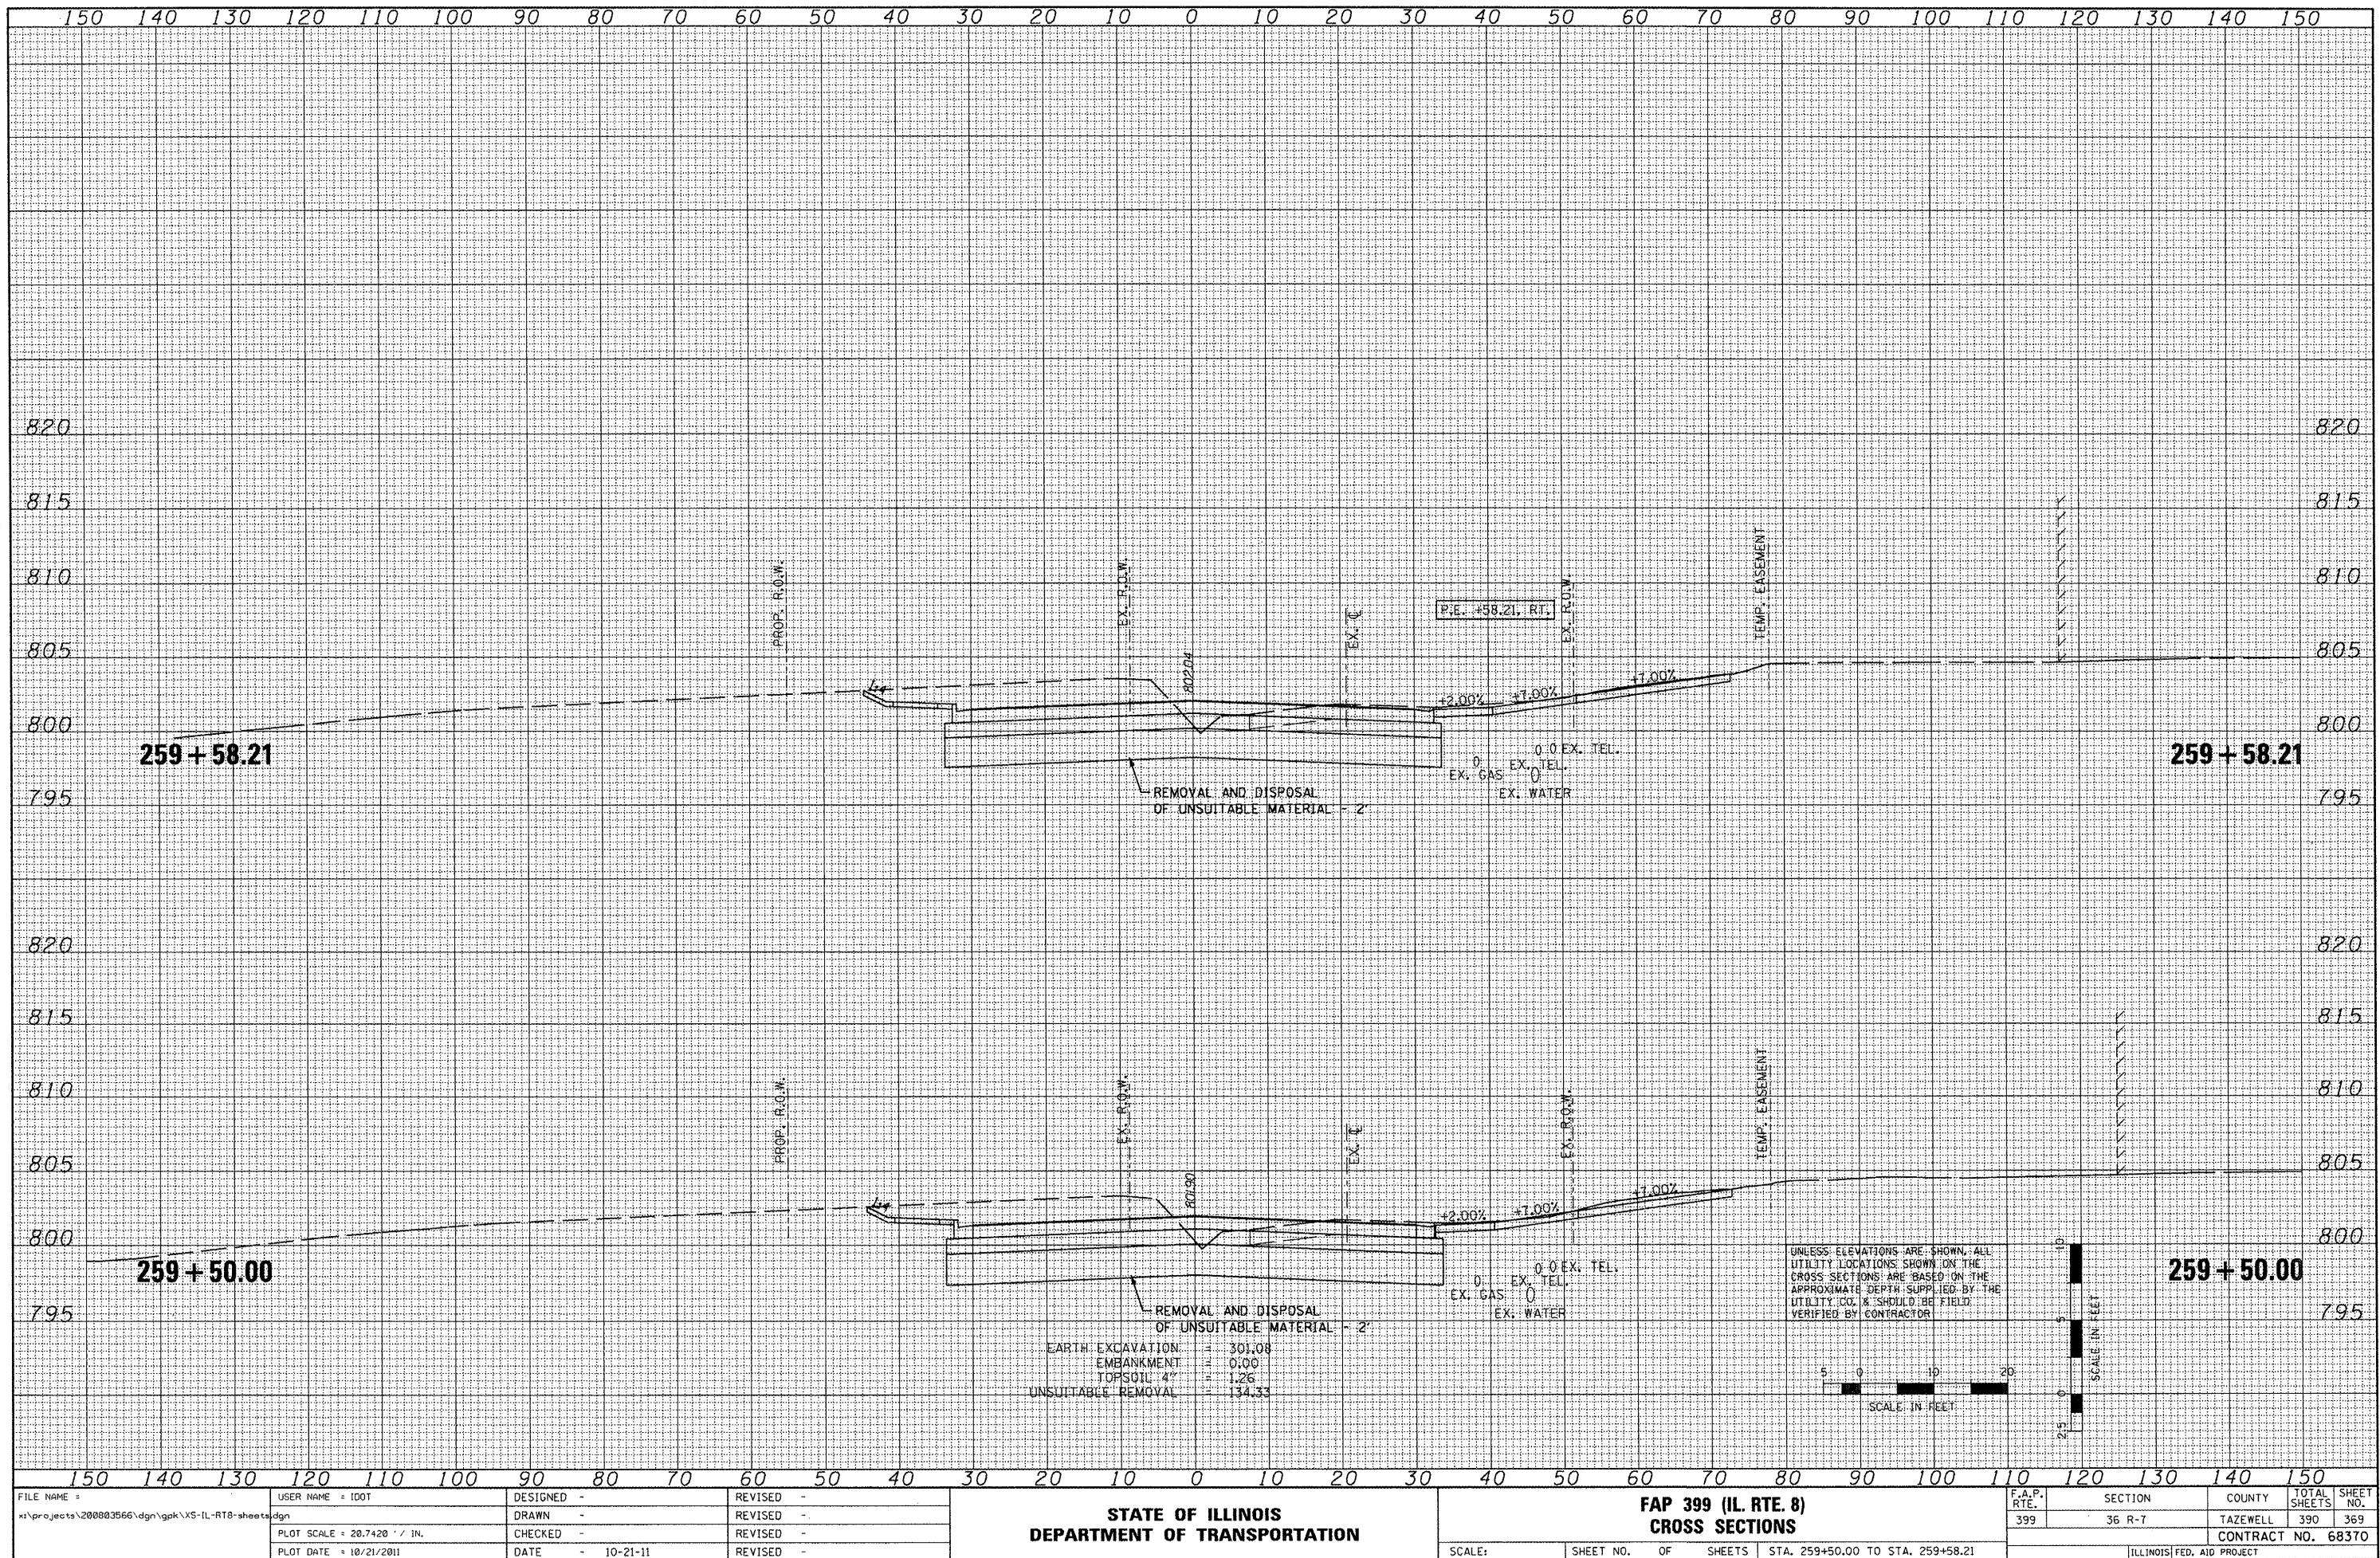


FILE NAME =	USER NAME = IDOT	DESIGNED -	REVISED -	STATE OF ILLINOIS DEPARTMENT OF TRANSPORTATION				FAP 399 (IL RTE. 8) CROSS SECTIONS				F.A.P. RTE.	SECTION	COUNTY	TOTAL SHEETS	SHEET NO.
x:\projects\200803566\dgn\gpk\XS-IL-RT8-sheets.dgn		DRAWN -	REVISED -									399	36 R-7	TAZEWELL	390	369
PLOT SCALE = 20.7420' / IN.		CHECKED -	REVISED -									CONTRACT NO. 68370				
PLOT DATE = 10/21/2011		DATE = 10-21-11	REVISED -									ILLINOIS FED. AID PROJECT				
				SCALE:				SHEET NO. OF SHEETS STA. 259+50.00 TO STA. 259+58.21								

DATE	BY
FINAL SURVEY	SURVEYED
NOTE BOOK	PLOTTED
NO.	TEMPLATE
	AREAS CHECKED

DATE	BY
ORIGINAL SURVEY	SURVEYED
NOTE BOOK	PLOTTED
NO.	TEMPLATE
	AREAS CHECKED

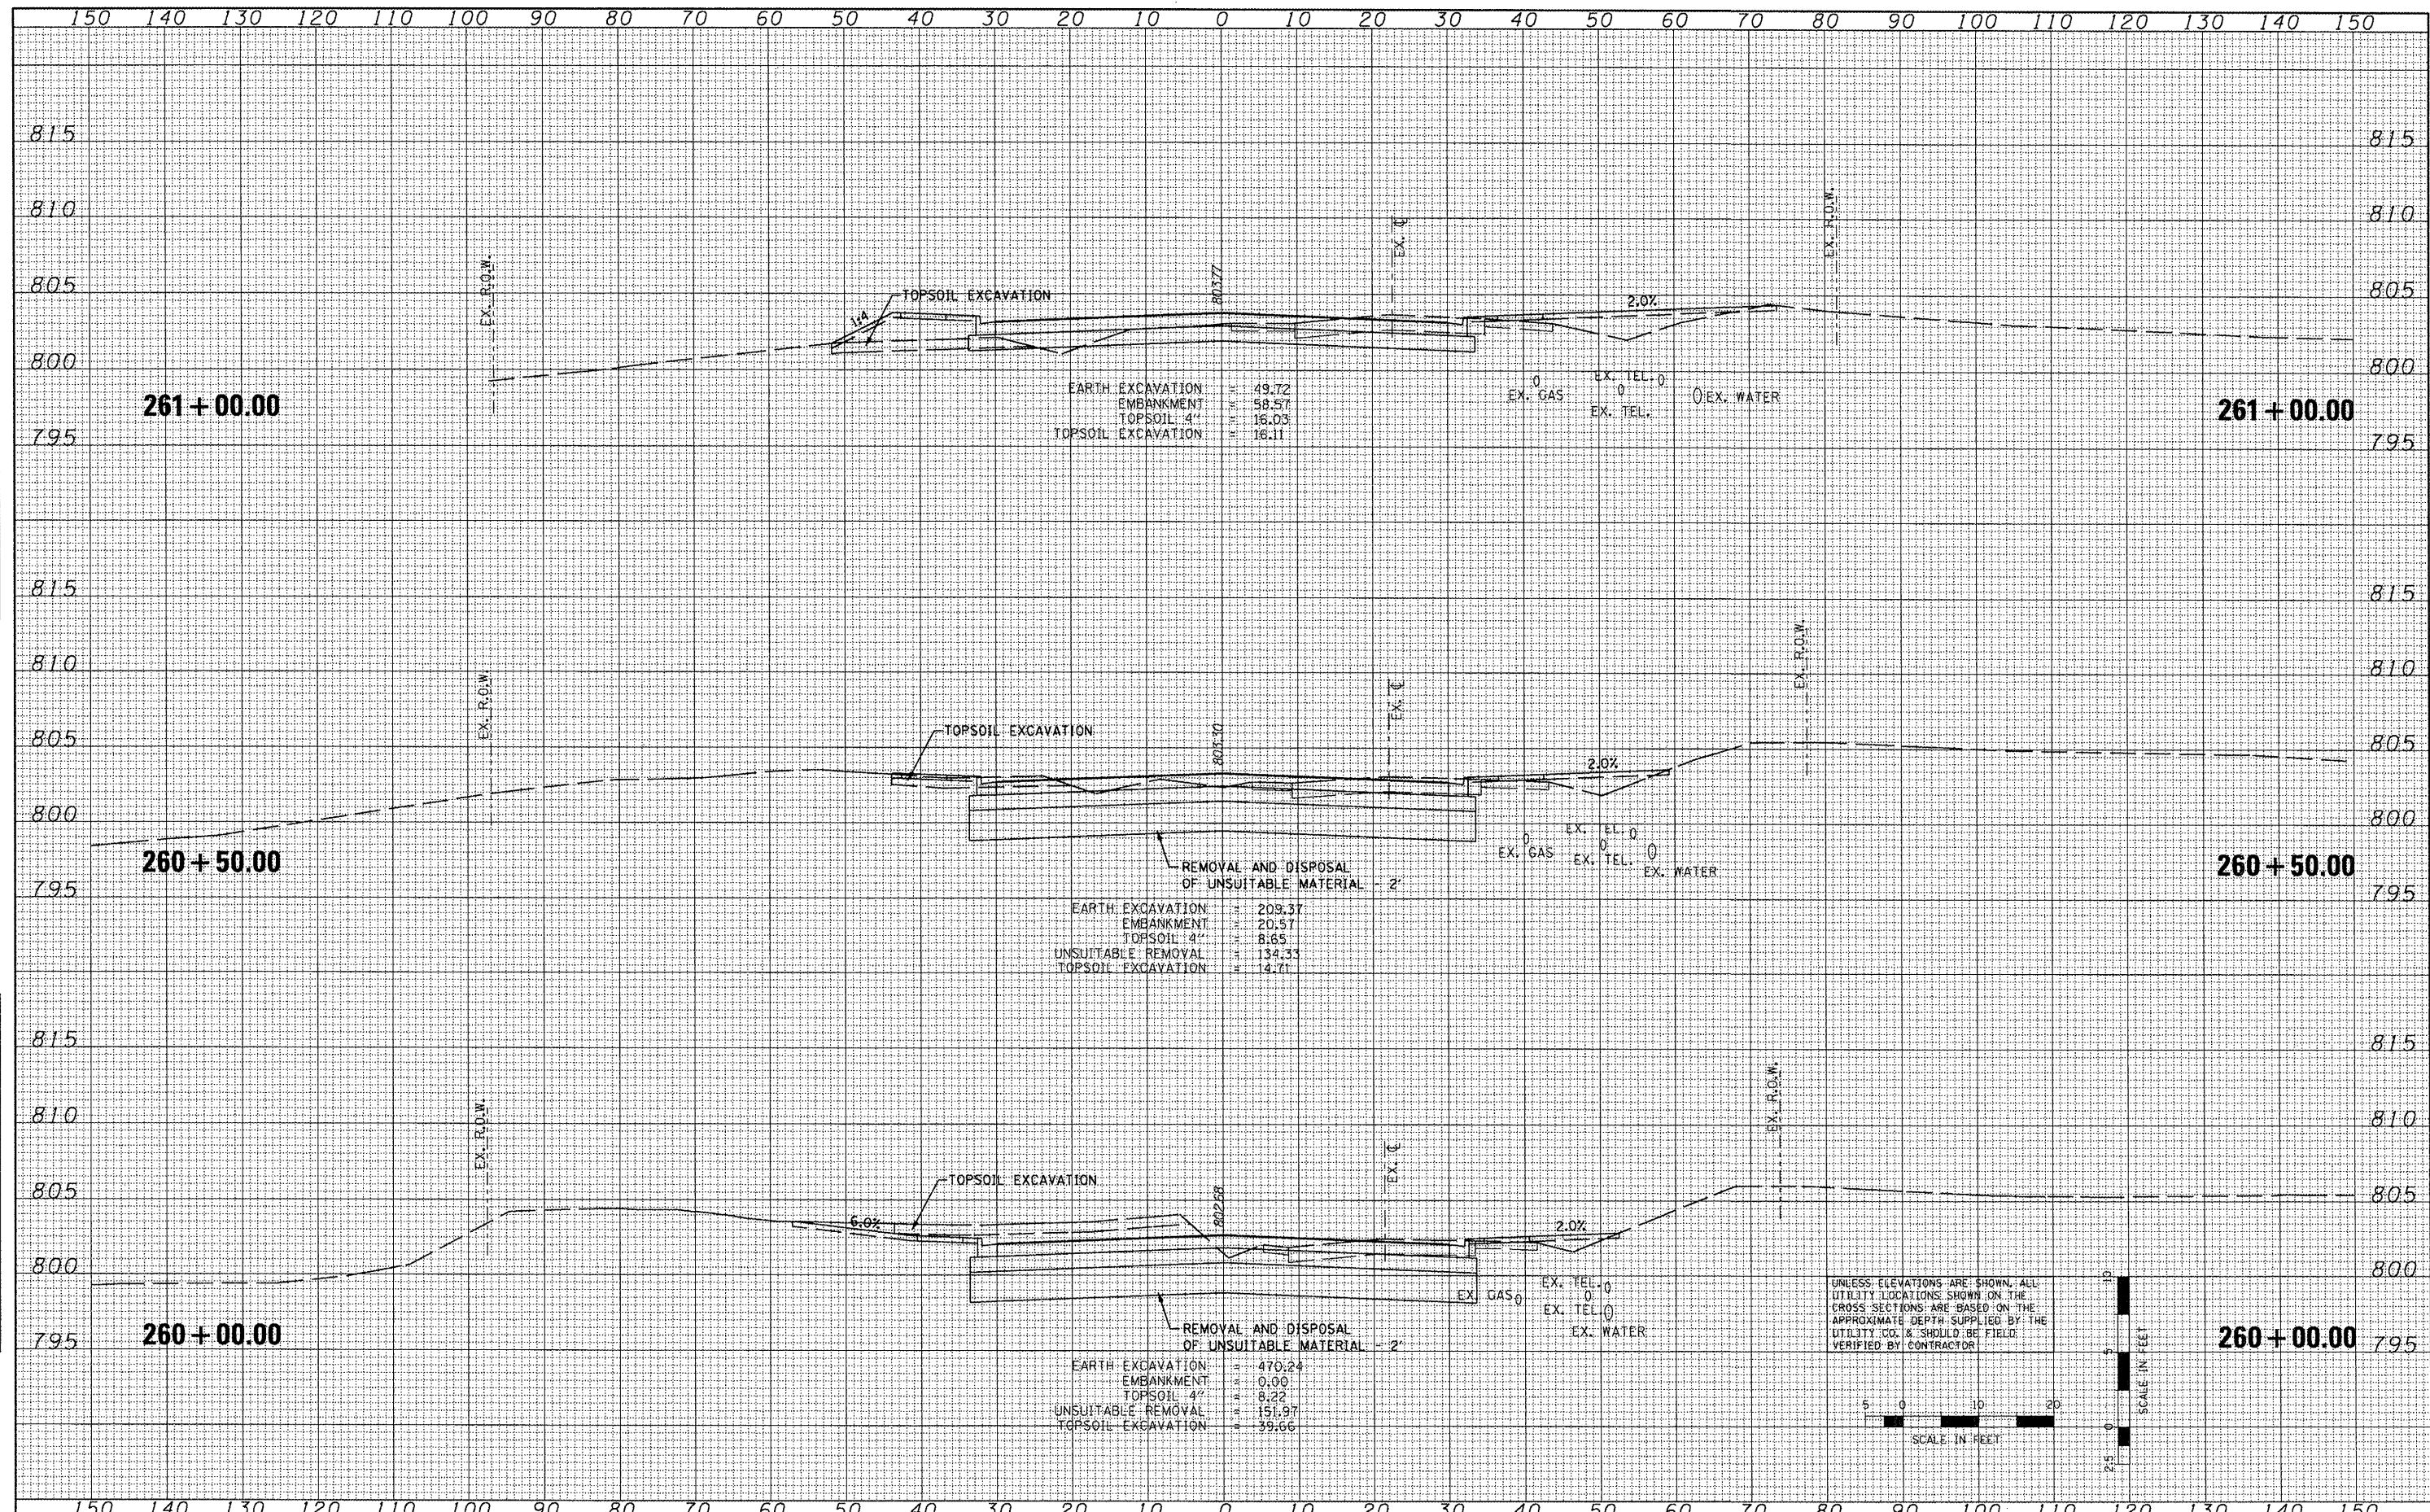


ORIGINAL SURVEY		BY	DATE
NOTE BOOK	SURVED		
	PLOTTED		
	TEMPLATE		
	AREAS		
NO.	AREAS CHECKED		

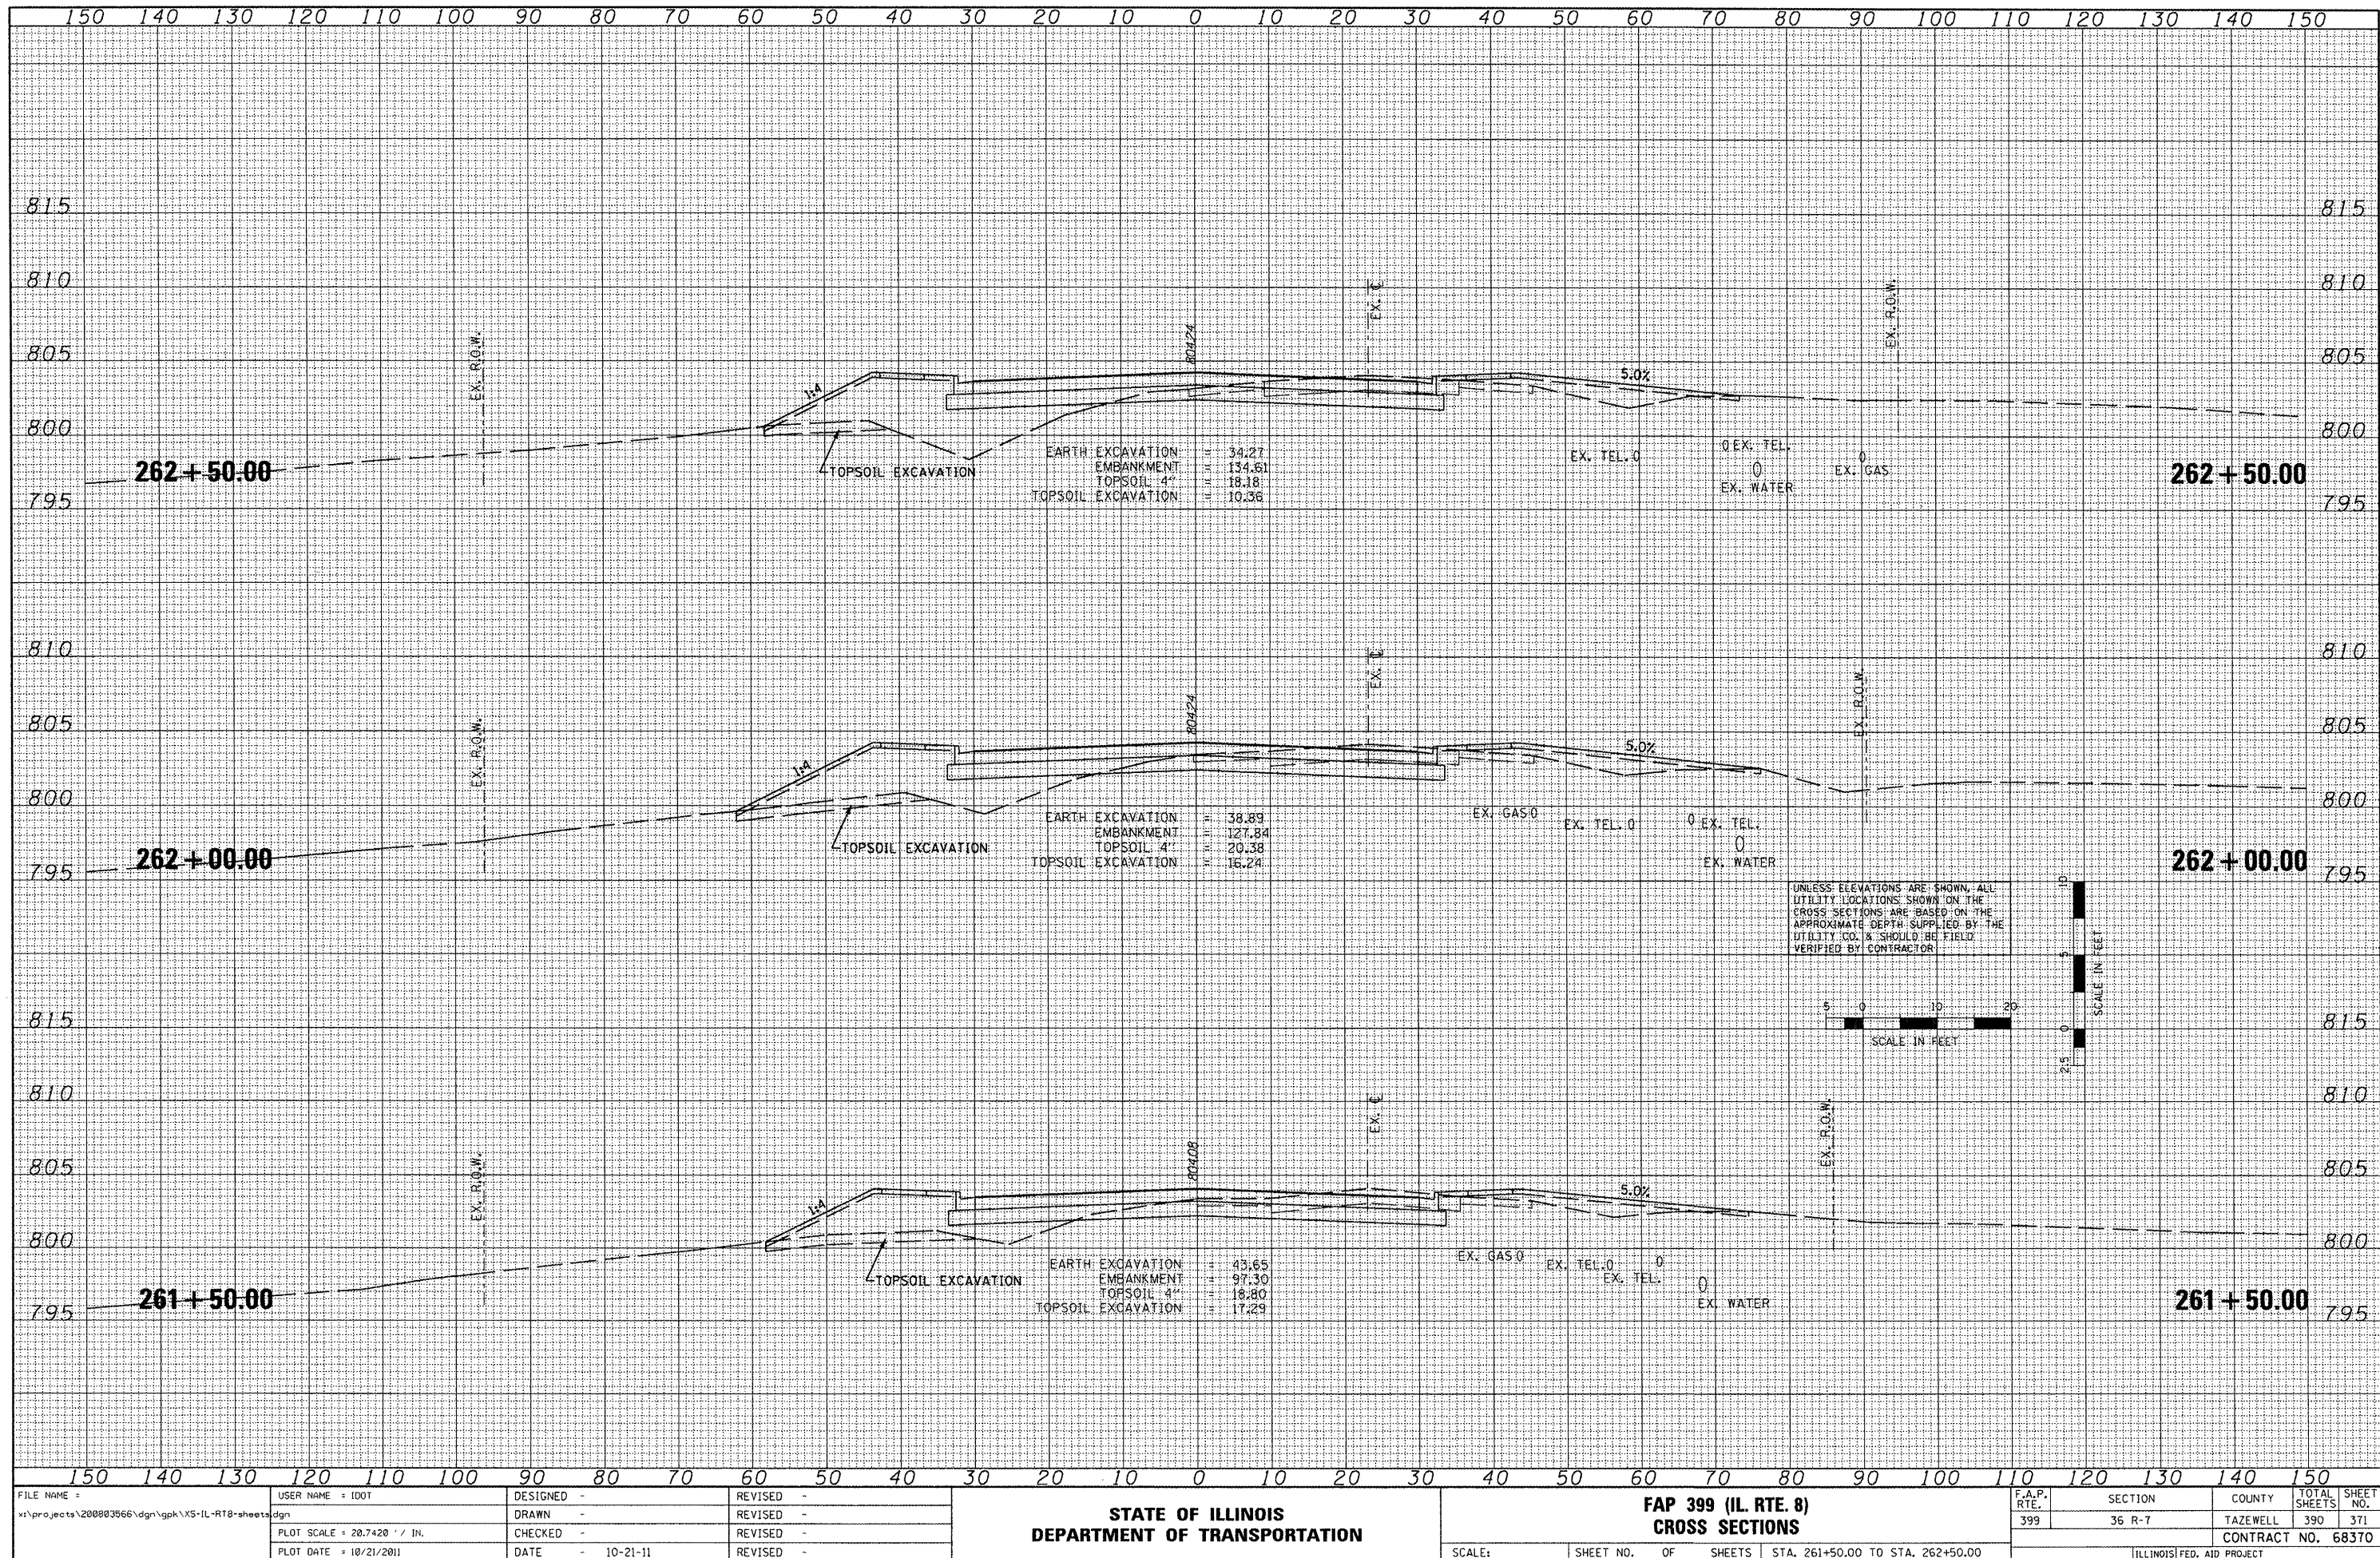

FILE NAME =	USER NAME = IDOT	DESIGNED -	REVISED -	STATE OF ILLINOIS DEPARTMENT OF TRANSPORTATION	FAP 399 (IL RTE. 8) CROSS SECTIONS				F.A.P. RTE.	SECTION	COUNTY	TOTAL SHEETS	SHEET NO.
x:\projects\200803566\dgn\gpk\X5-IL-Rt8-sheets.dgn		DRAWN -	REVISED -		399	36 R-7	TAZEWELL	390	371				
	PLOT SCALE = 20.7420 ' / IN.	CHECKED -	REVISED -		CONTRACT NO. 68370								
	PLOT DATE = 10/21/2011	DATE = 10-21-11	REVISED -		SCALE:	SHEET NO.	OF SHEETS	STA. 261+50.00 TO STA. 262+50.00	ILLINOIS FED. AID PROJECT				

FINAL SURVEY NOTE BOOK NO.	DATE	BY	SURVEYED	PLOTTED	TEMPLATE	AREAS	CHECKED


ORIGINAL SURVEY NOTE BOOK NO.	DATE	BY	SURVEYED	PLOTTED	TEMPLATE	AREAS	CHECKED

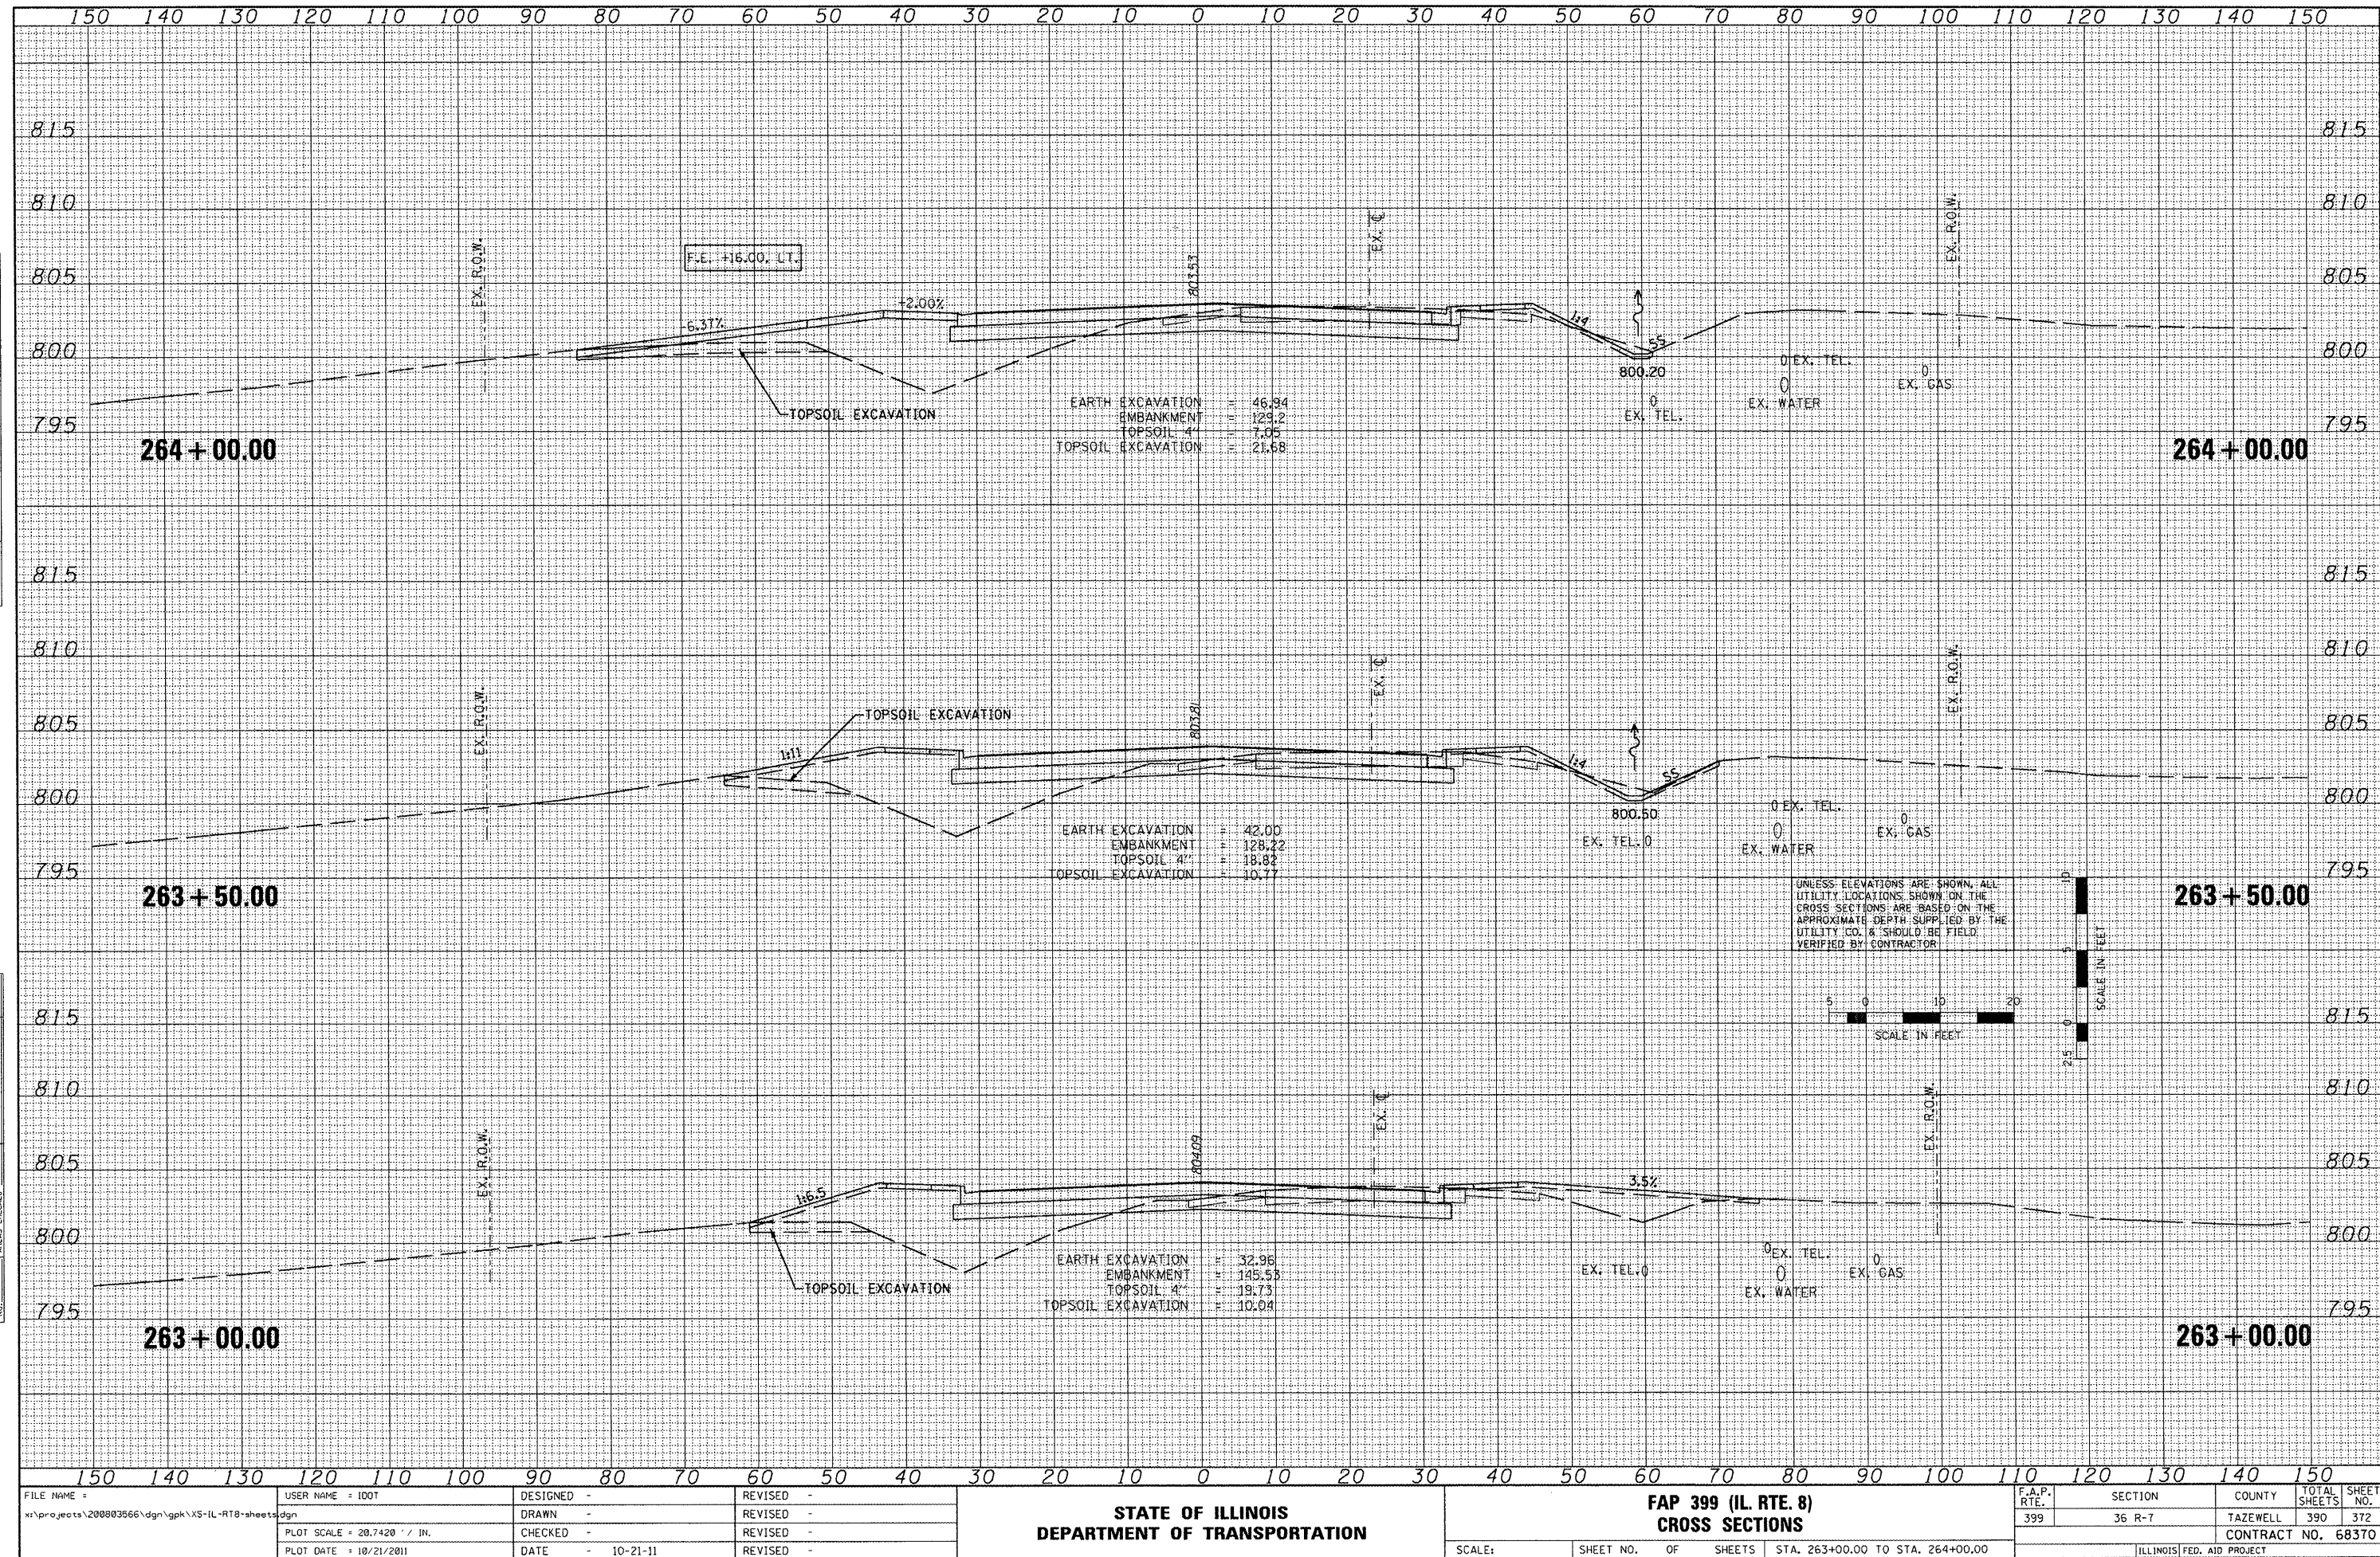

FILE NAME =	USER NAME = IDOT	DESIGNED -	REVISED -	STATE OF ILLINOIS DEPARTMENT OF TRANSPORTATION	FAP 399 (IL RTE. 8) CROSS SECTIONS	SCALE: SHEET NO. OF SHEETS STA. 263+00.00 TO STA. 264+00.00	SECTION 36 R-7 COUNTY TAZEWELL TOTAL SHEETS 390 SHEET NO. 372 CONTRACT NO. 68370
xc:\projects\200803566\dgn\gpk\X5-IL-RT8-sheets.dgn	DRAWN -	REVISED -					
PLOT SCALE = 20.7420' / IN.	CHECKED -	REVISED -					
PLOT DATE = 10/21/2011	DATE - 10-21-11	REVISED -					

DATE	BY	DATE	BY
FINAL SURVEY	SURVEYED	PLOTTED	TEMPLATE
NO.	NO.	NO.	NO.


DATE	BY	DATE	BY
ORIGINAL SURVEY	SURVEYED	PLOTTED	TEMPLATE
NO.	NO.	NO.	NO.

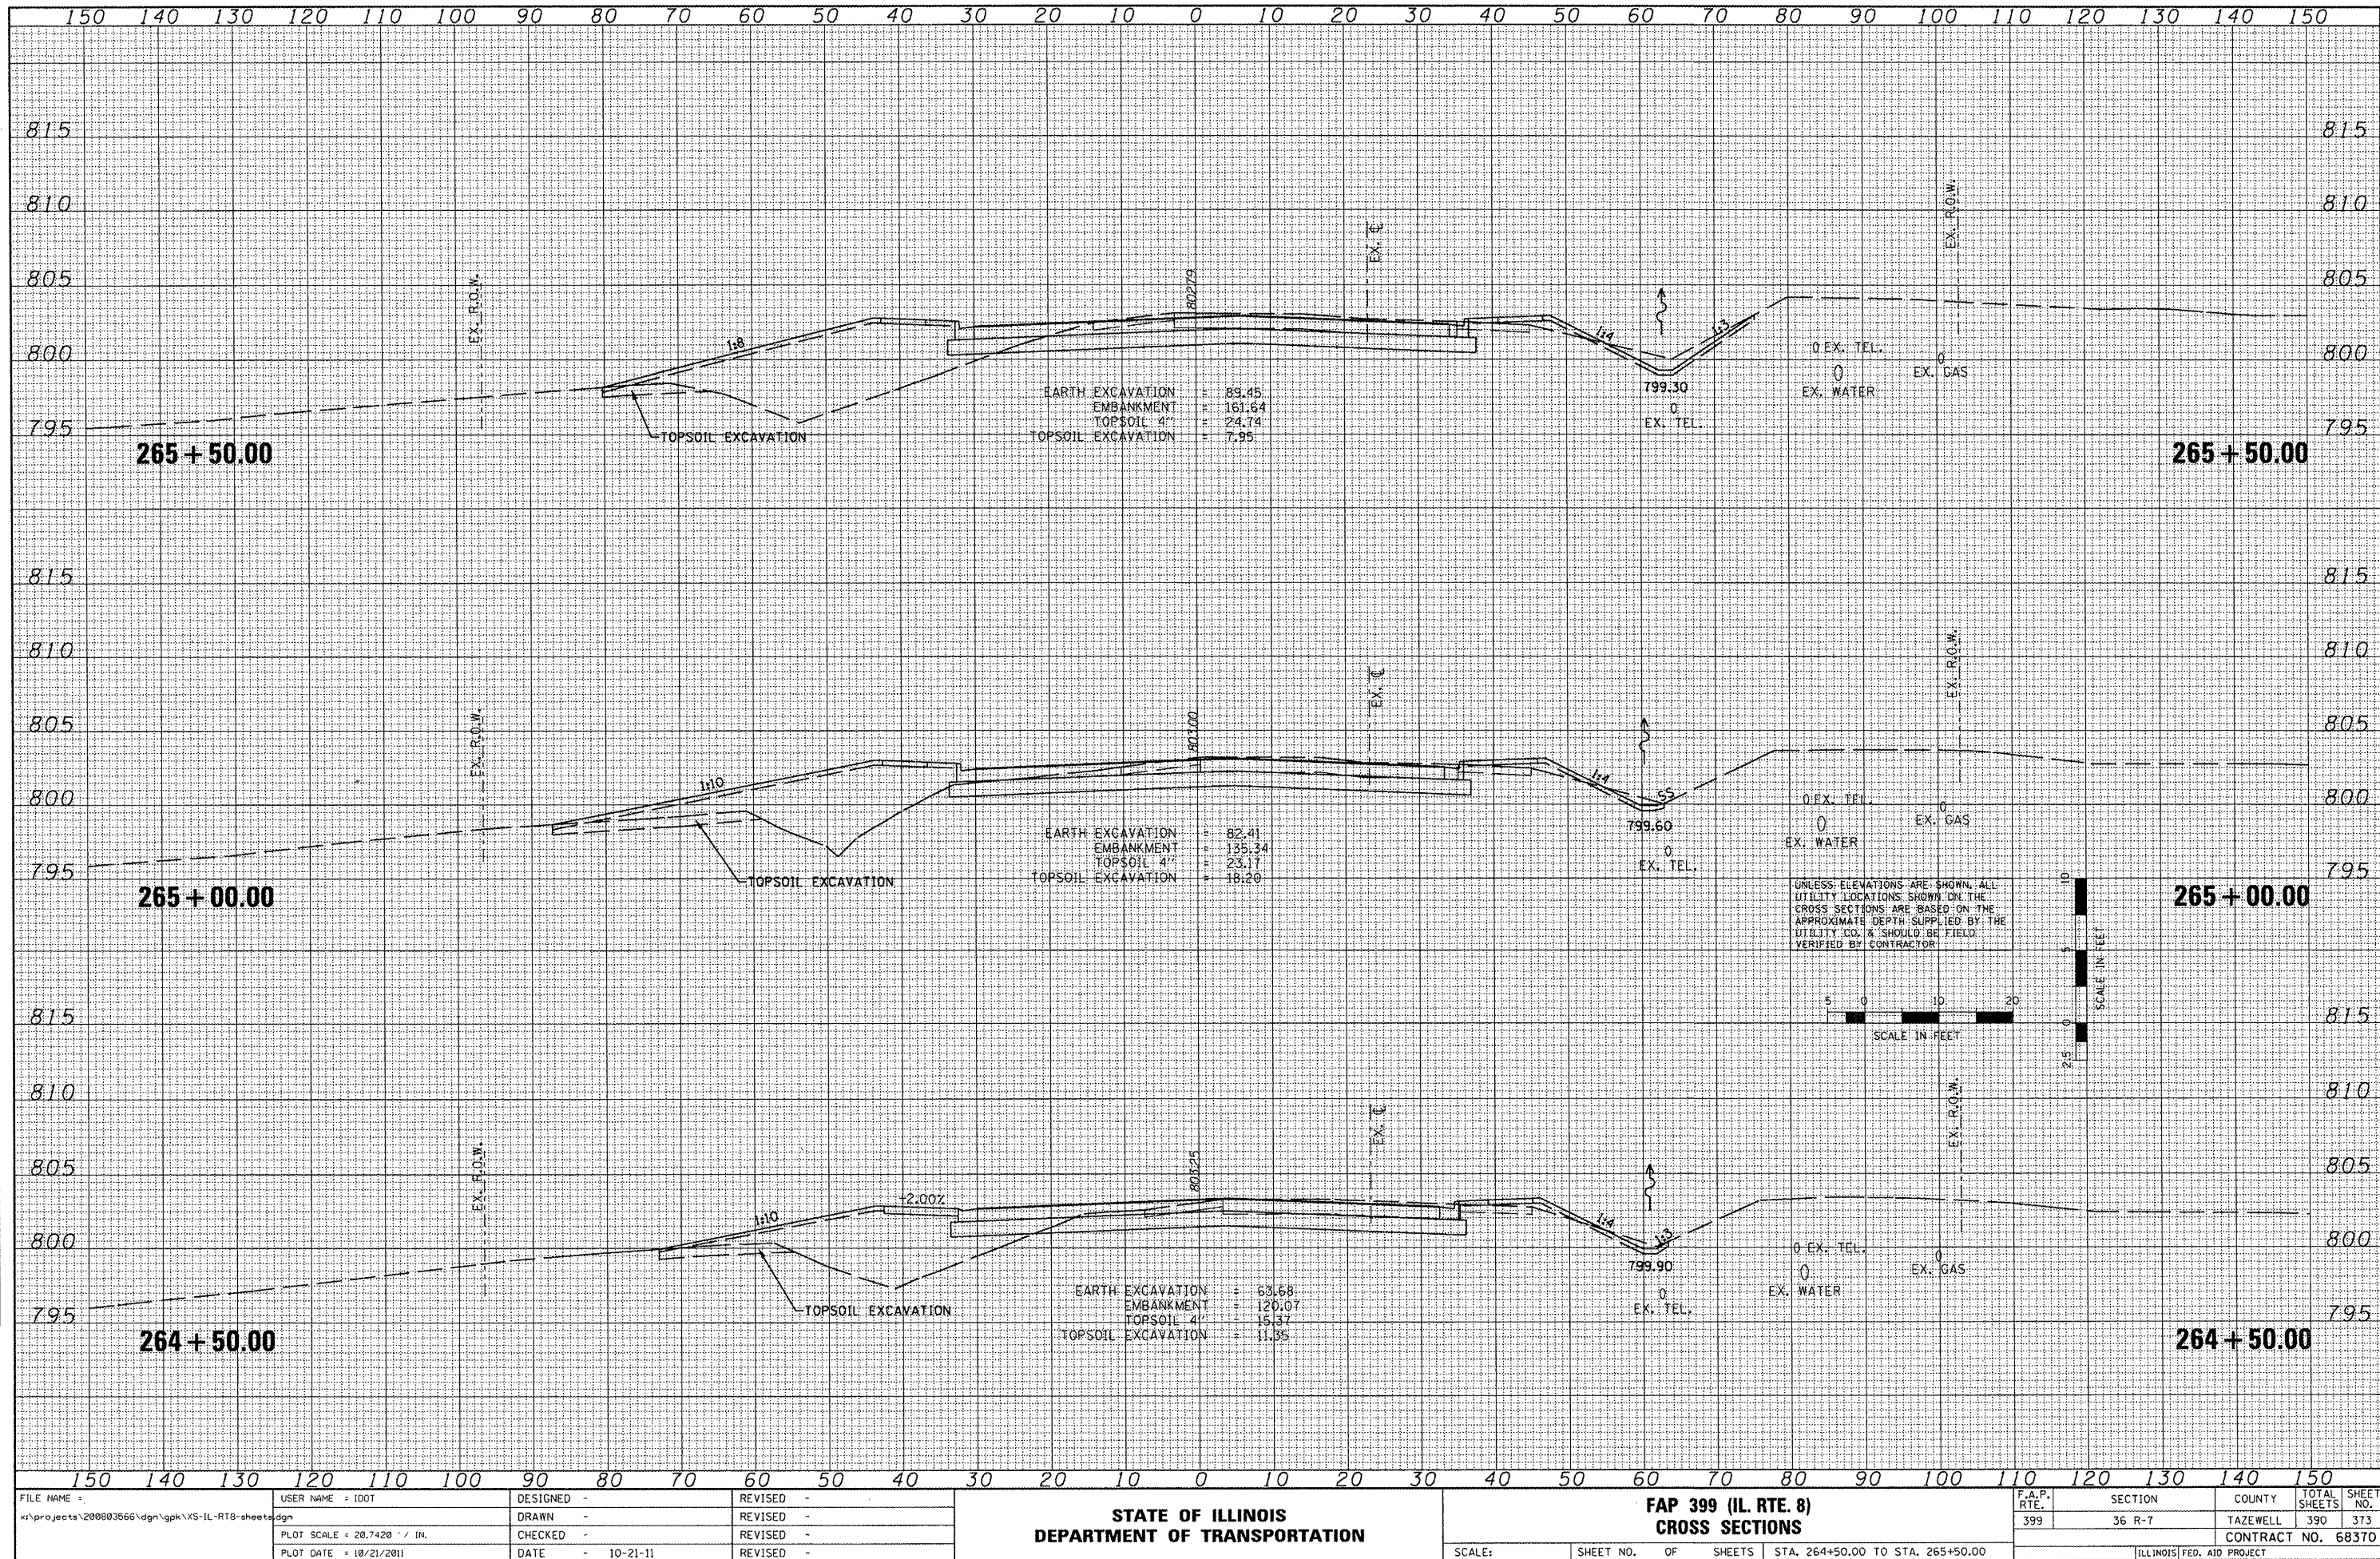

FILE NAME : x:\projects\200803566\dgn\gpk\X5-IL-RT8-sheets.dgn	USER NAME : IDOT	DESIGNED -	REVISED -	STATE OF ILLINOIS DEPARTMENT OF TRANSPORTATION	FAP 399 (IL RTE. 8) CROSS SECTIONS	F.A.P. RTE. 399	SECTION 36 R-7	COUNTY TAZEWELL	TOTAL SHEETS 390	SHEET NO. 373
PLOT SCALE = 20.7420' / IN.	PLOT DATE = 10/21/2011	DRAWN -	REVISED -	SCALE:	SHEET NO. OF SHEETS	STA. 264+50.00 TO STA. 265+50.00	ILLINOIS FED. AID PROJECT	CONTRACT NO. 68370		

DATE	BY	NO.
FINAL SURVEY	SURVEYED	PLOTTED
NOTE BOOK	AREAS	CHECKED

DATE	BY	NO.
ORIGINAL SURVEY	SURVEYED	PLOTTED
NOTE BOOK	AREAS	CHECKED

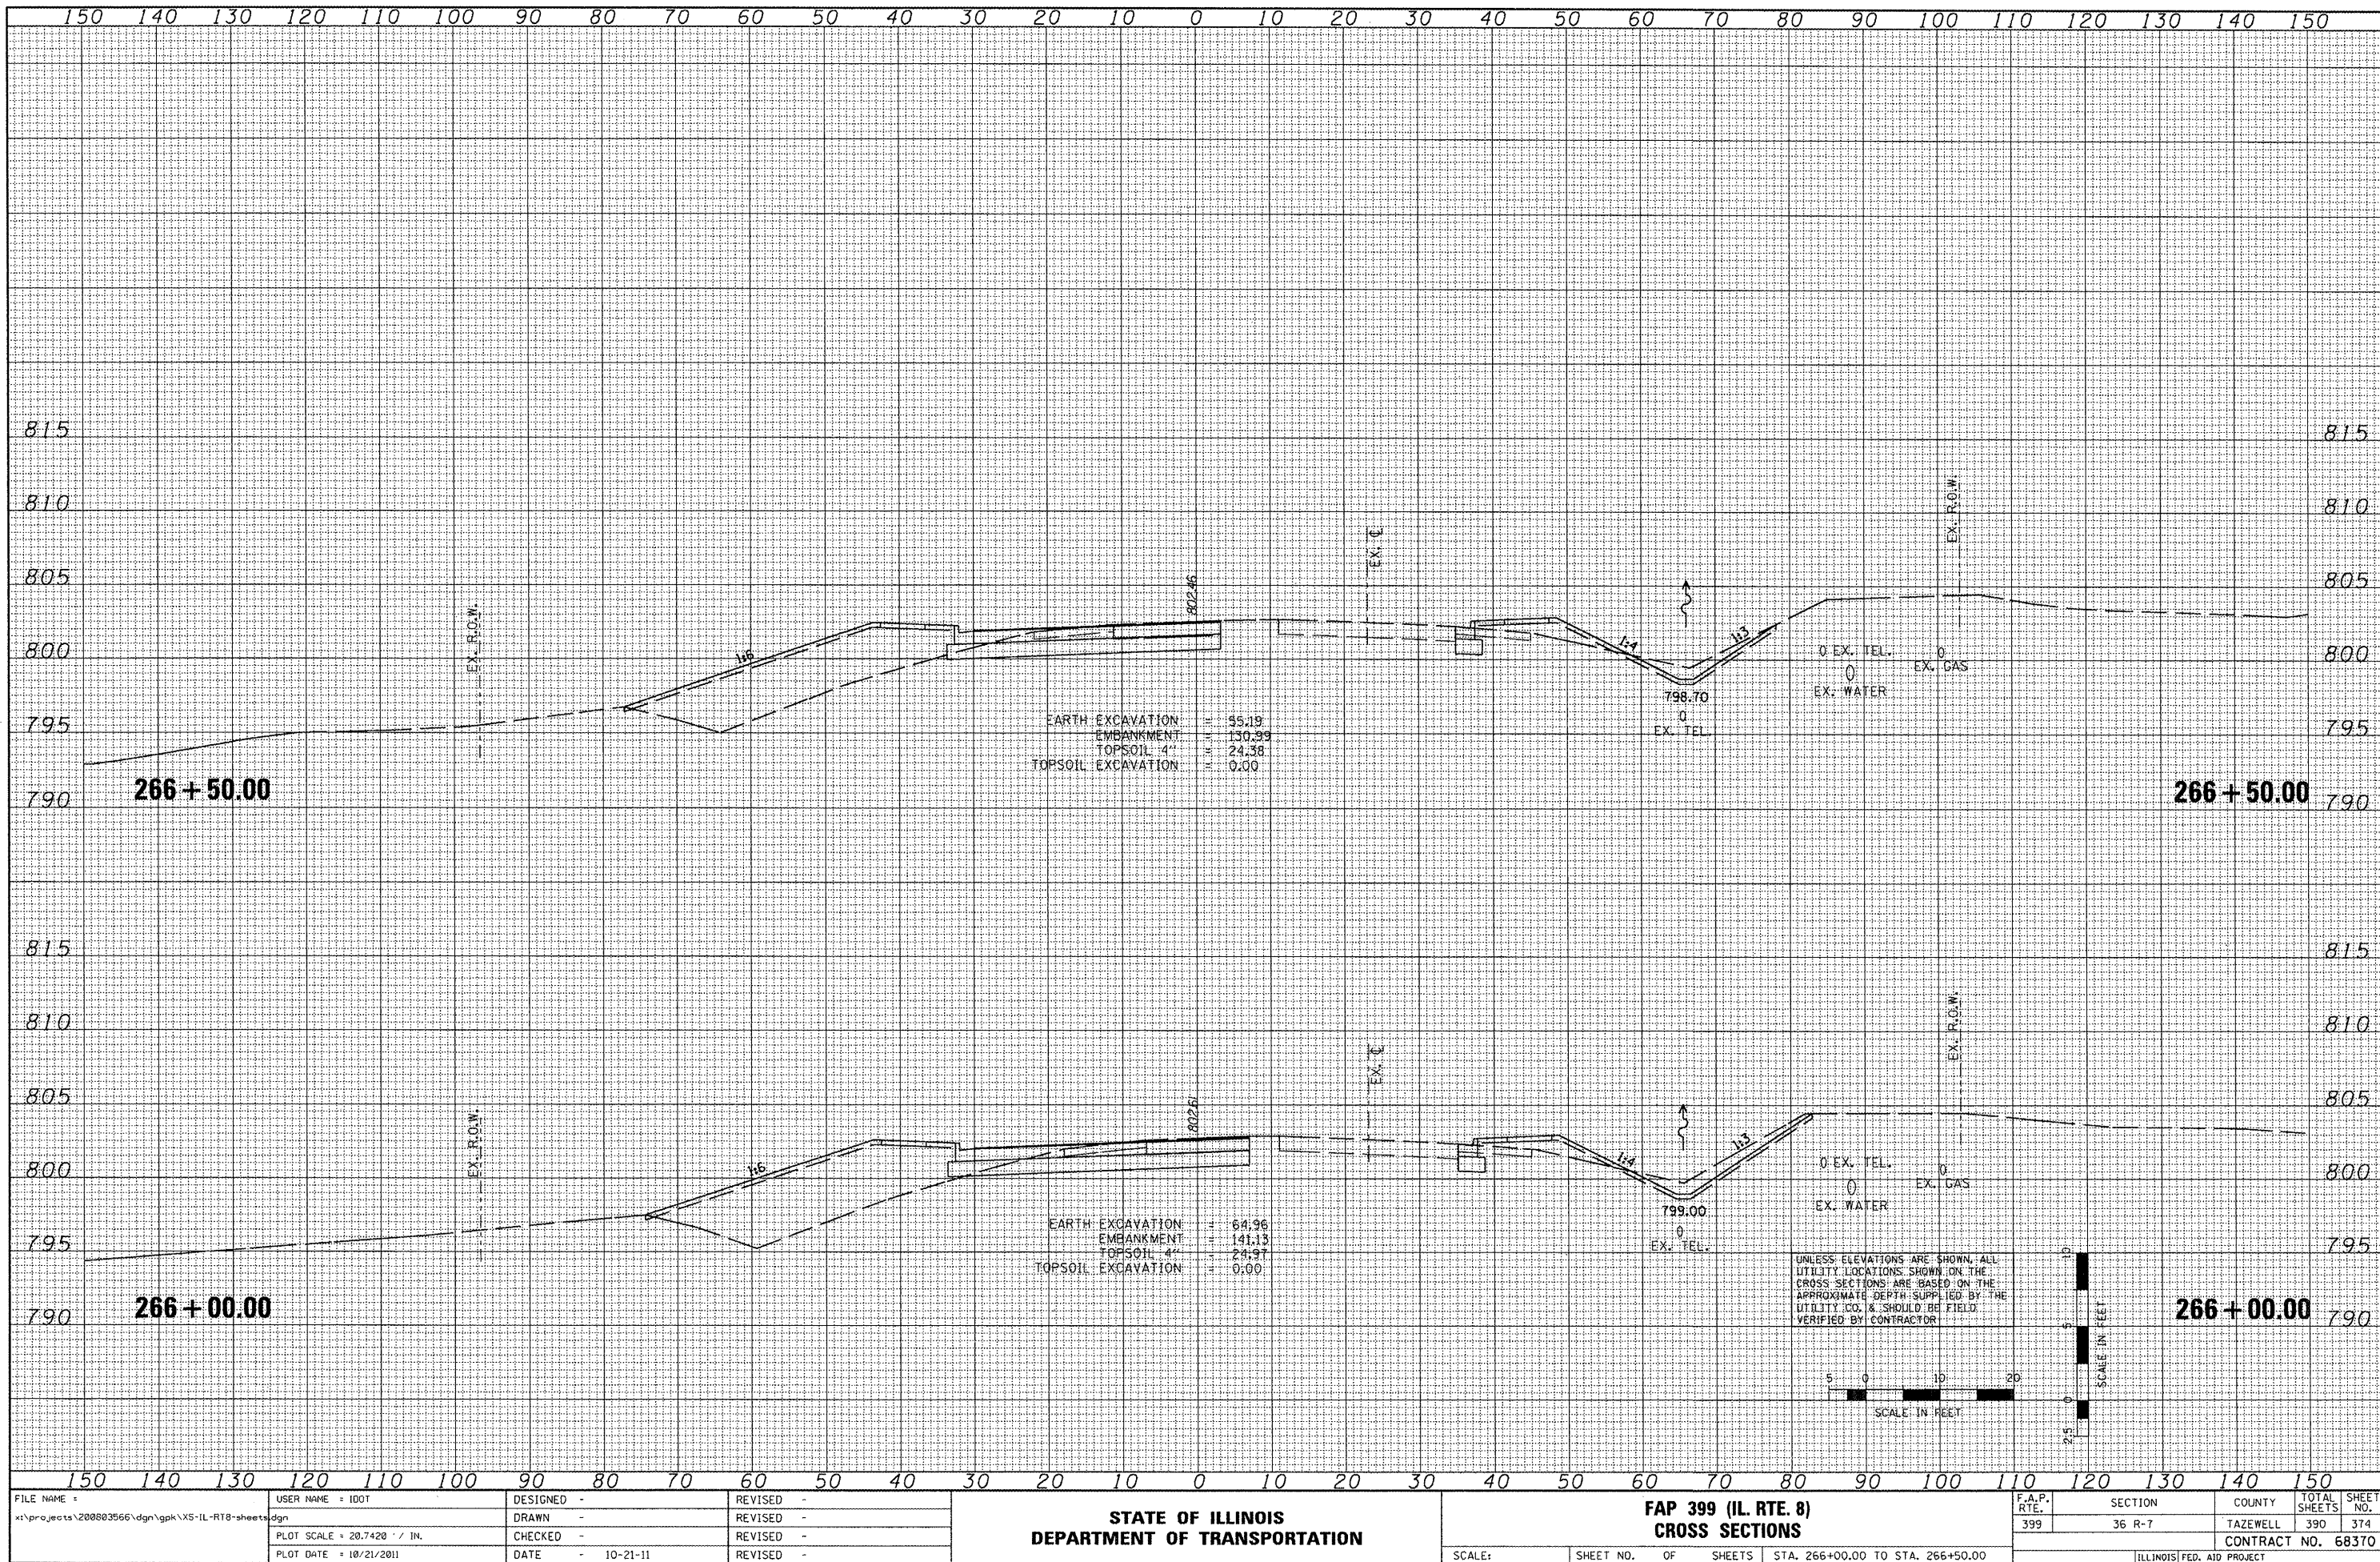

FILE NAME =	USER NAME =	DESIGNED -	REVISED -
x:\projects\200803566\dgn\X5-IL-R18-sheets.dgn	100T	DRAWN -	REVISED -
PLOT SCALE = 20.7428" / IN.		CHECKED -	REVISED -
PLOT DATE = 10/21/2011		DATE = 10-21-11	REVISED -


STATE OF ILLINOIS
DEPARTMENT OF TRANSPORTATION

FAP 399 (IL RTE. 8)
CROSS SECTIONS

SCALE: SHEET NO. OF SHEETS STA. 266+00.00 TO STA. 266+50.00


F.A.P. RTE. 399	SECTION 36 R-7	COUNTY TAZEWELL	TOTAL SHEETS 390	SHEET NO. 374
CONTRACT NO. 68370				
ILLINOIS FED. AID PROJECT				

ORIGINAL	SURVEYED _____ PLOTTED _____ TEMPLATE _____ AREAS _____ AREAS CHECKED _____	BY _____	DATE _____
NOTE BOOK			

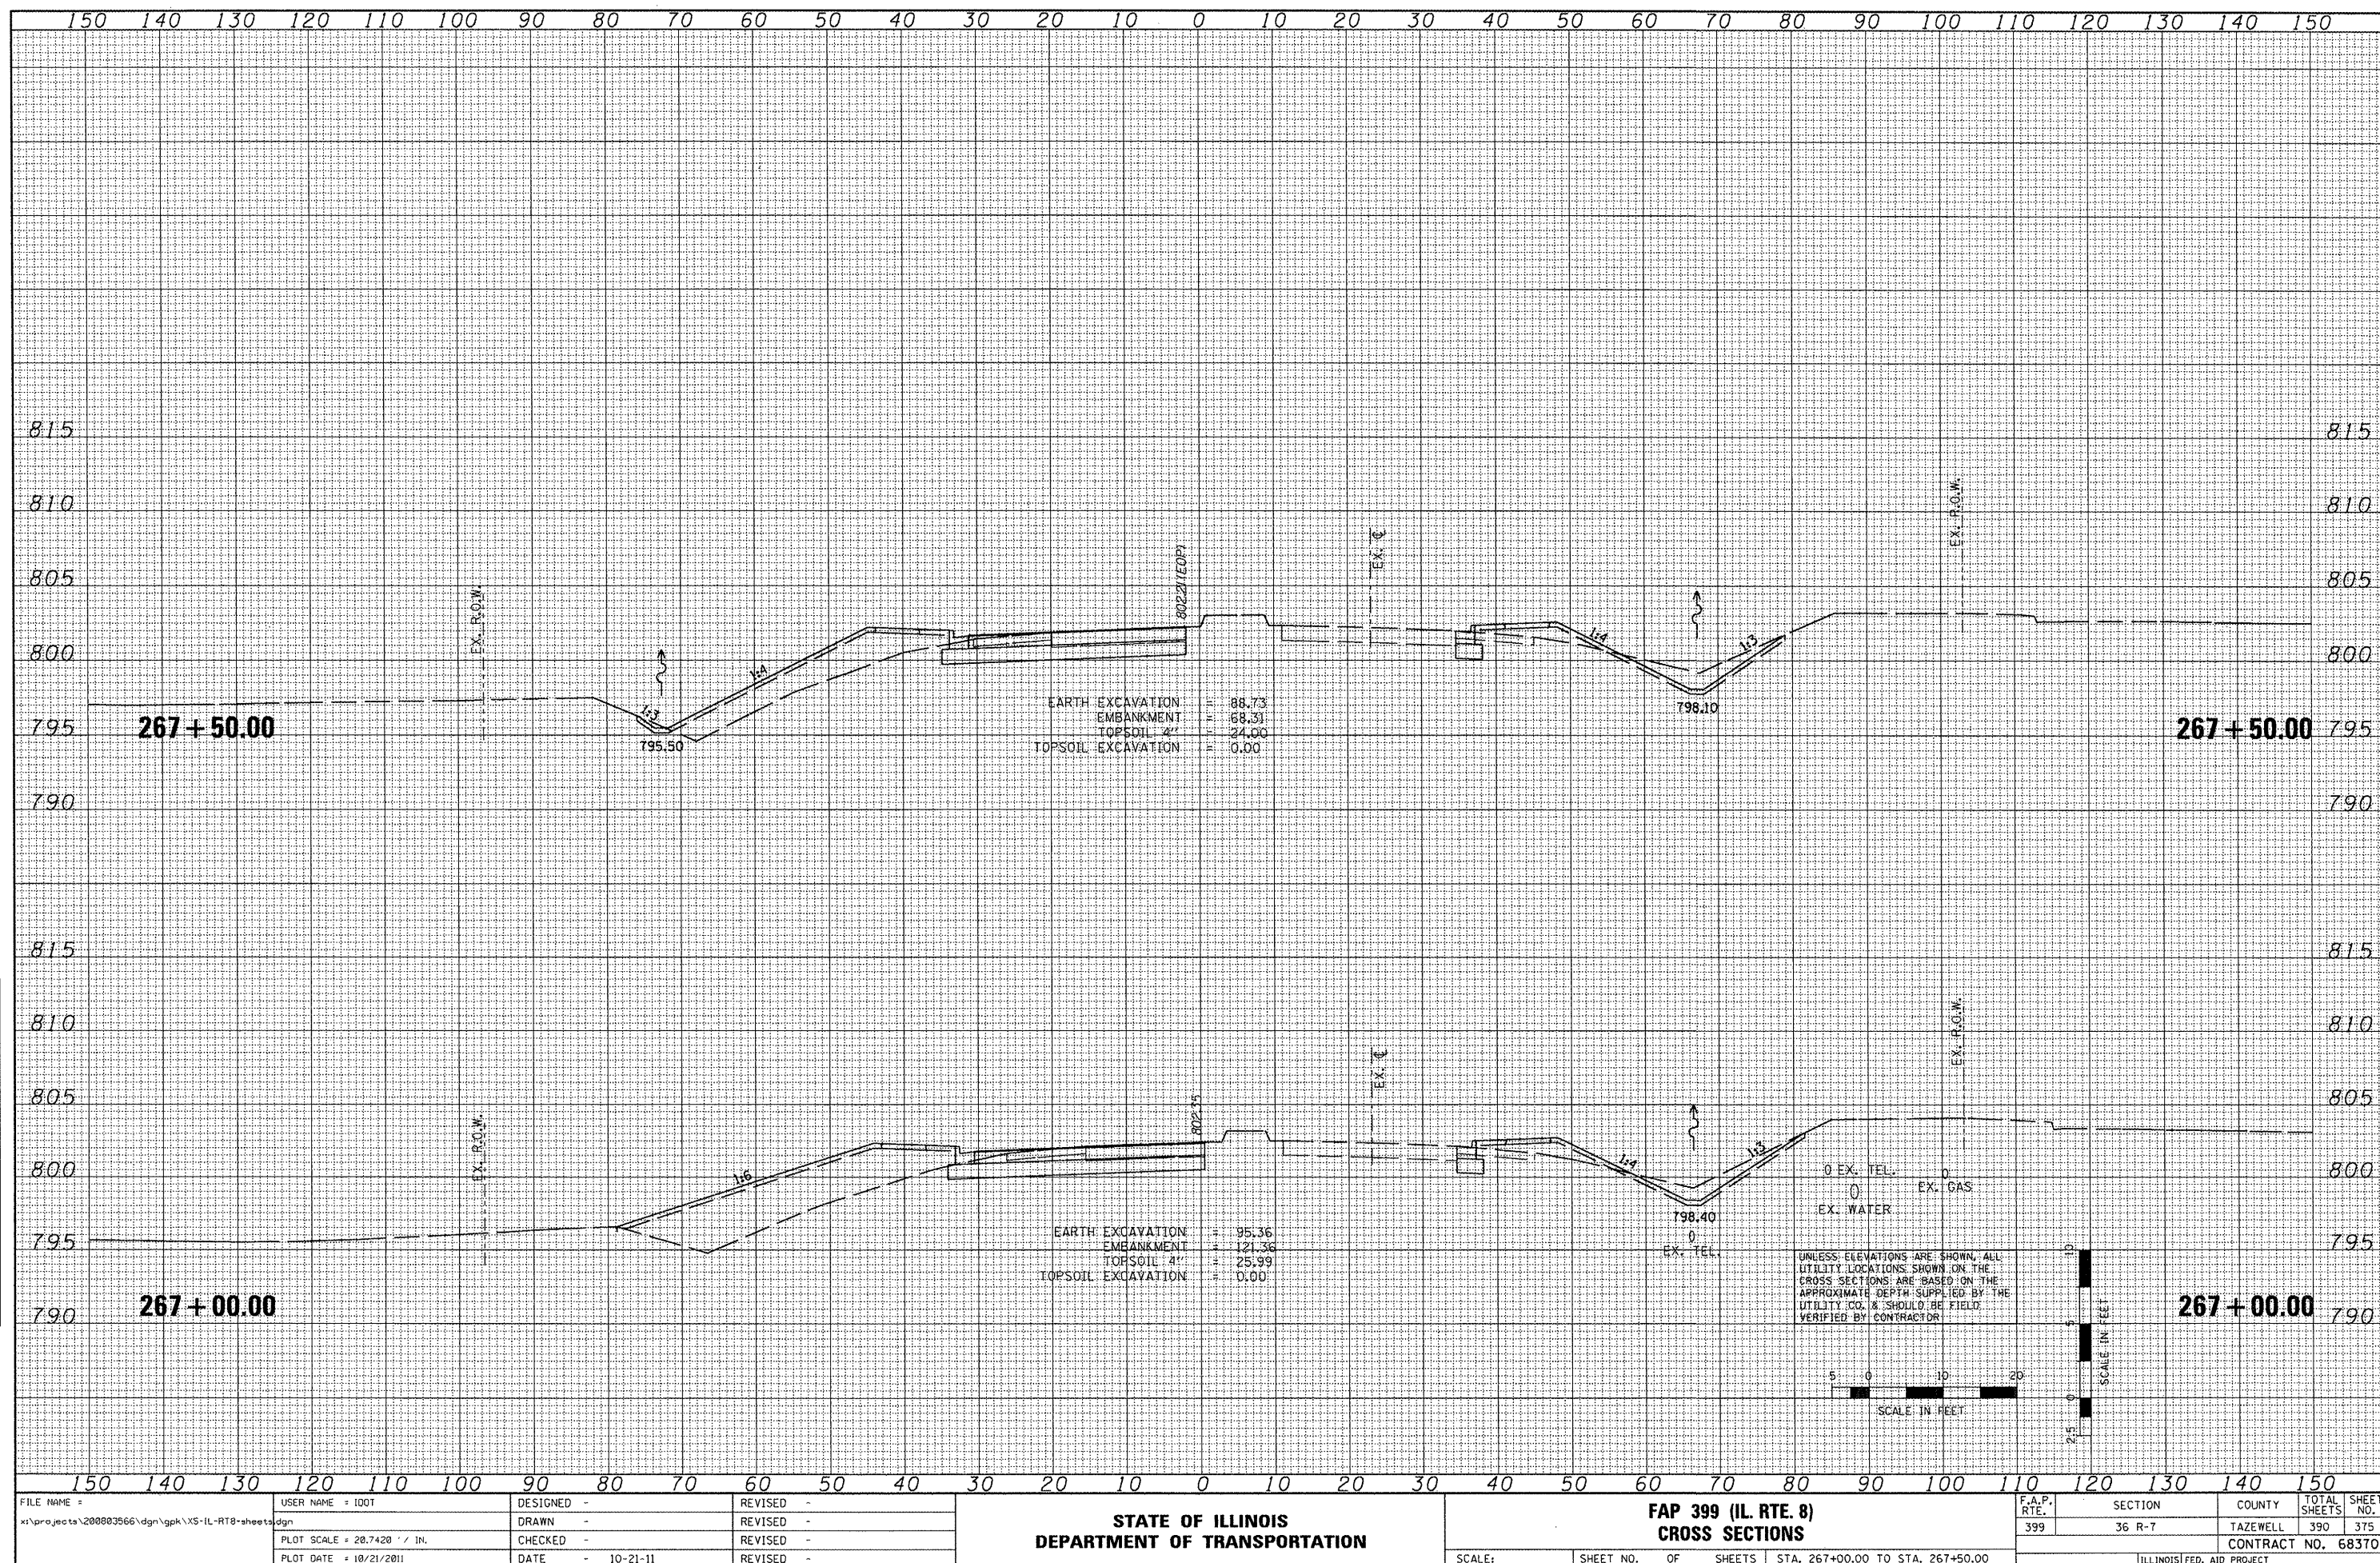


DATE	BY	REVIEWED	DATE
		DESIGNED	
		DRAWN	
		CHECKED	
		DATE	


DATE	BY	REVIEWED	DATE
		DESIGNED	
		DRAWN	
		CHECKED	
		DATE	

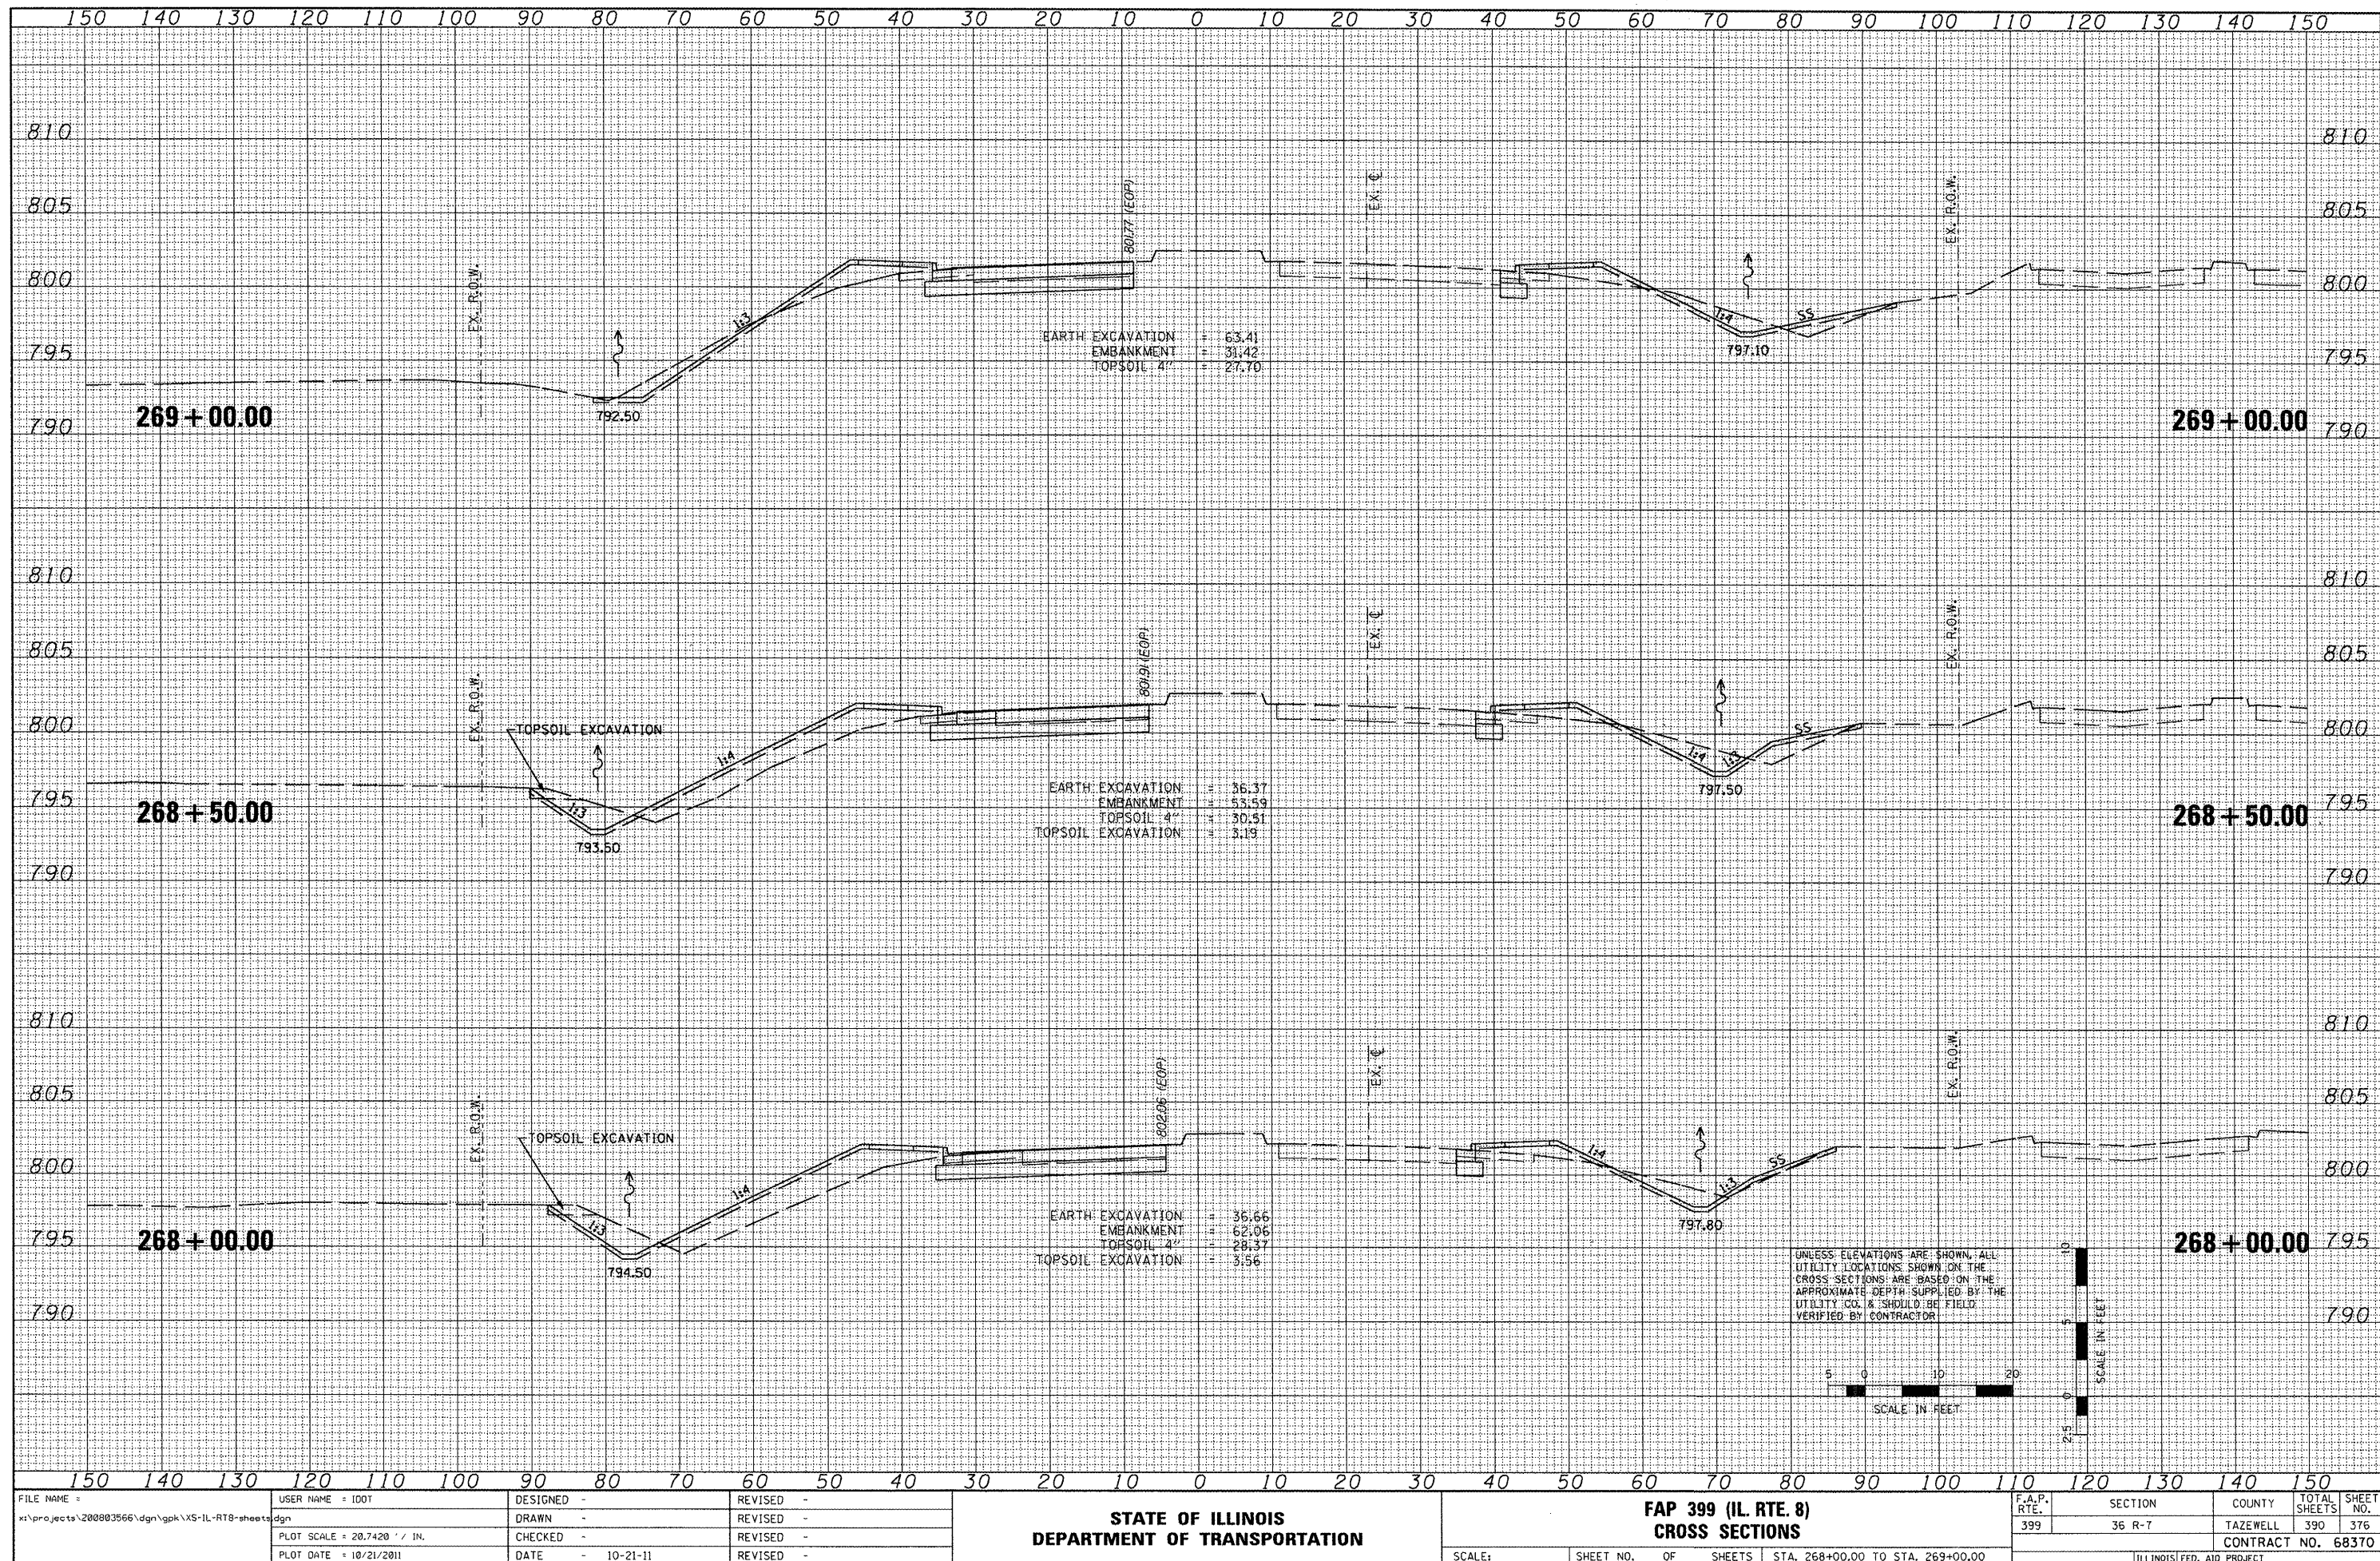

ORIGINAL SURVEY		BY	DATE
NOTED BOOK			
SURVEYED			
PLOTTED			
TEMPLATE			
AREAS			

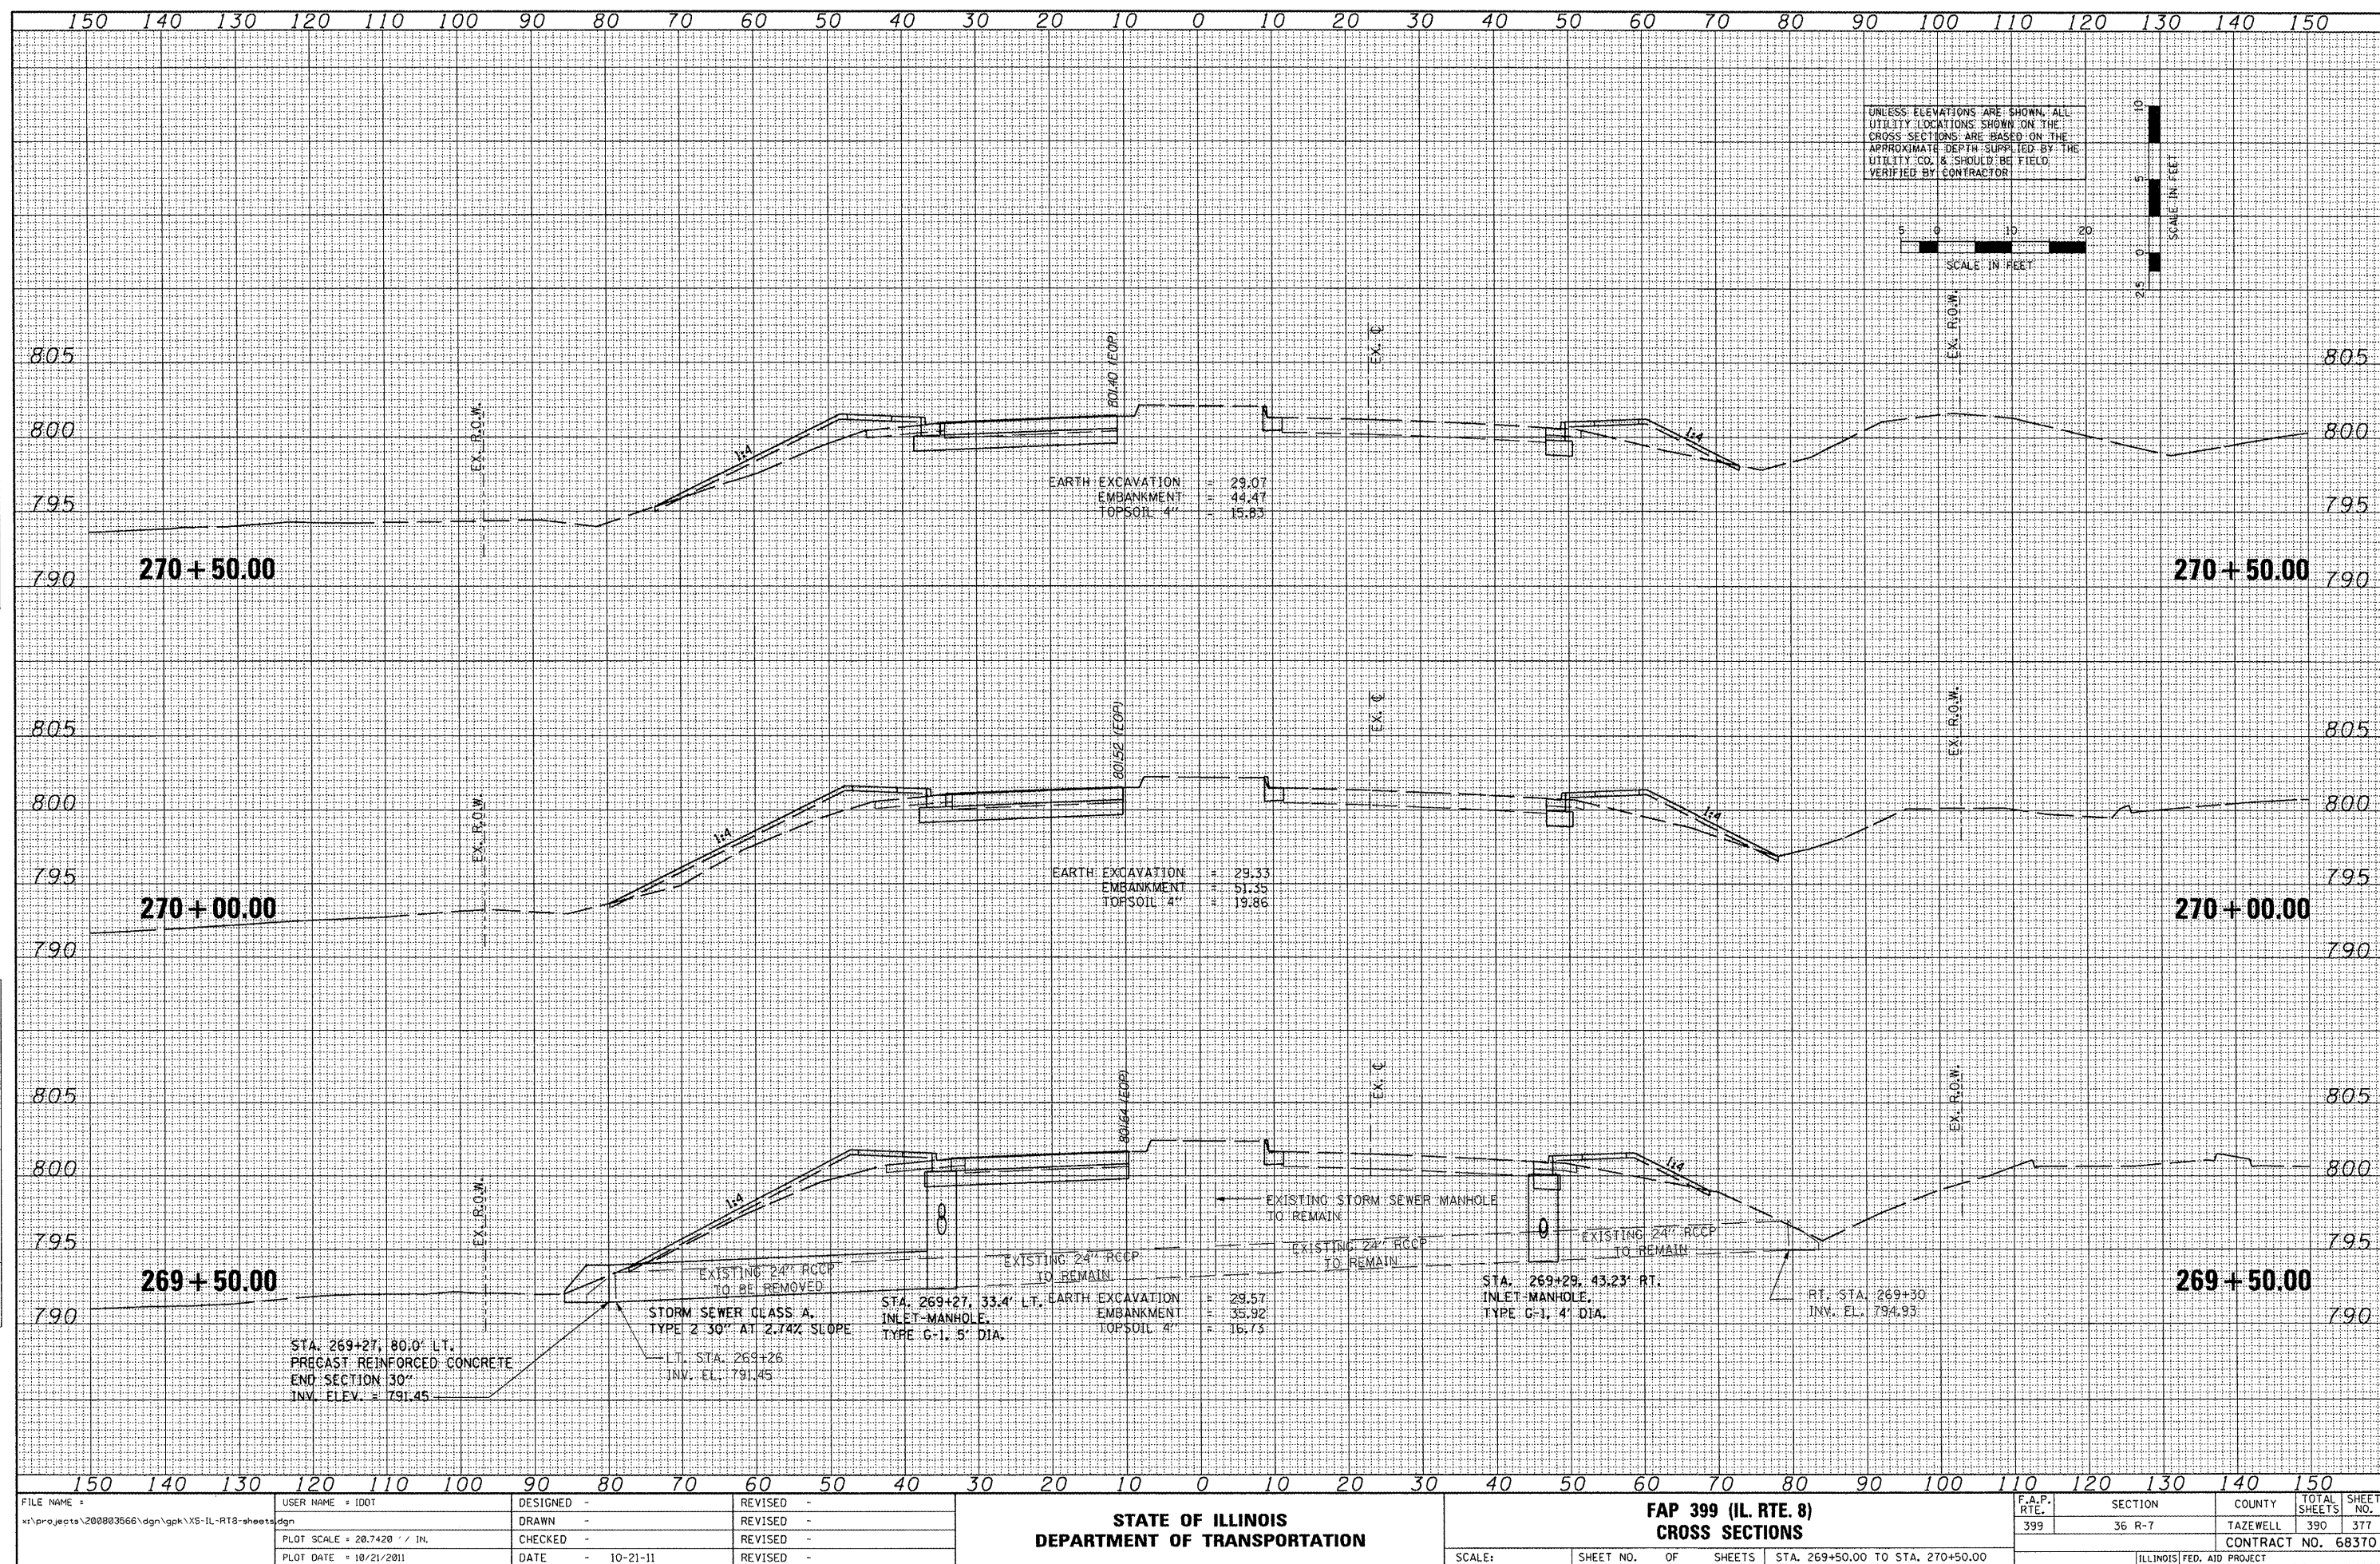


ORIGINAL SURVEY			
NOTE BOOK	SURVEYED _____	BY _____	DATE _____
	PLOTTED _____		
	TEMPLATE _____		
	AREAS _____		
	AREAS SURVEYED _____		

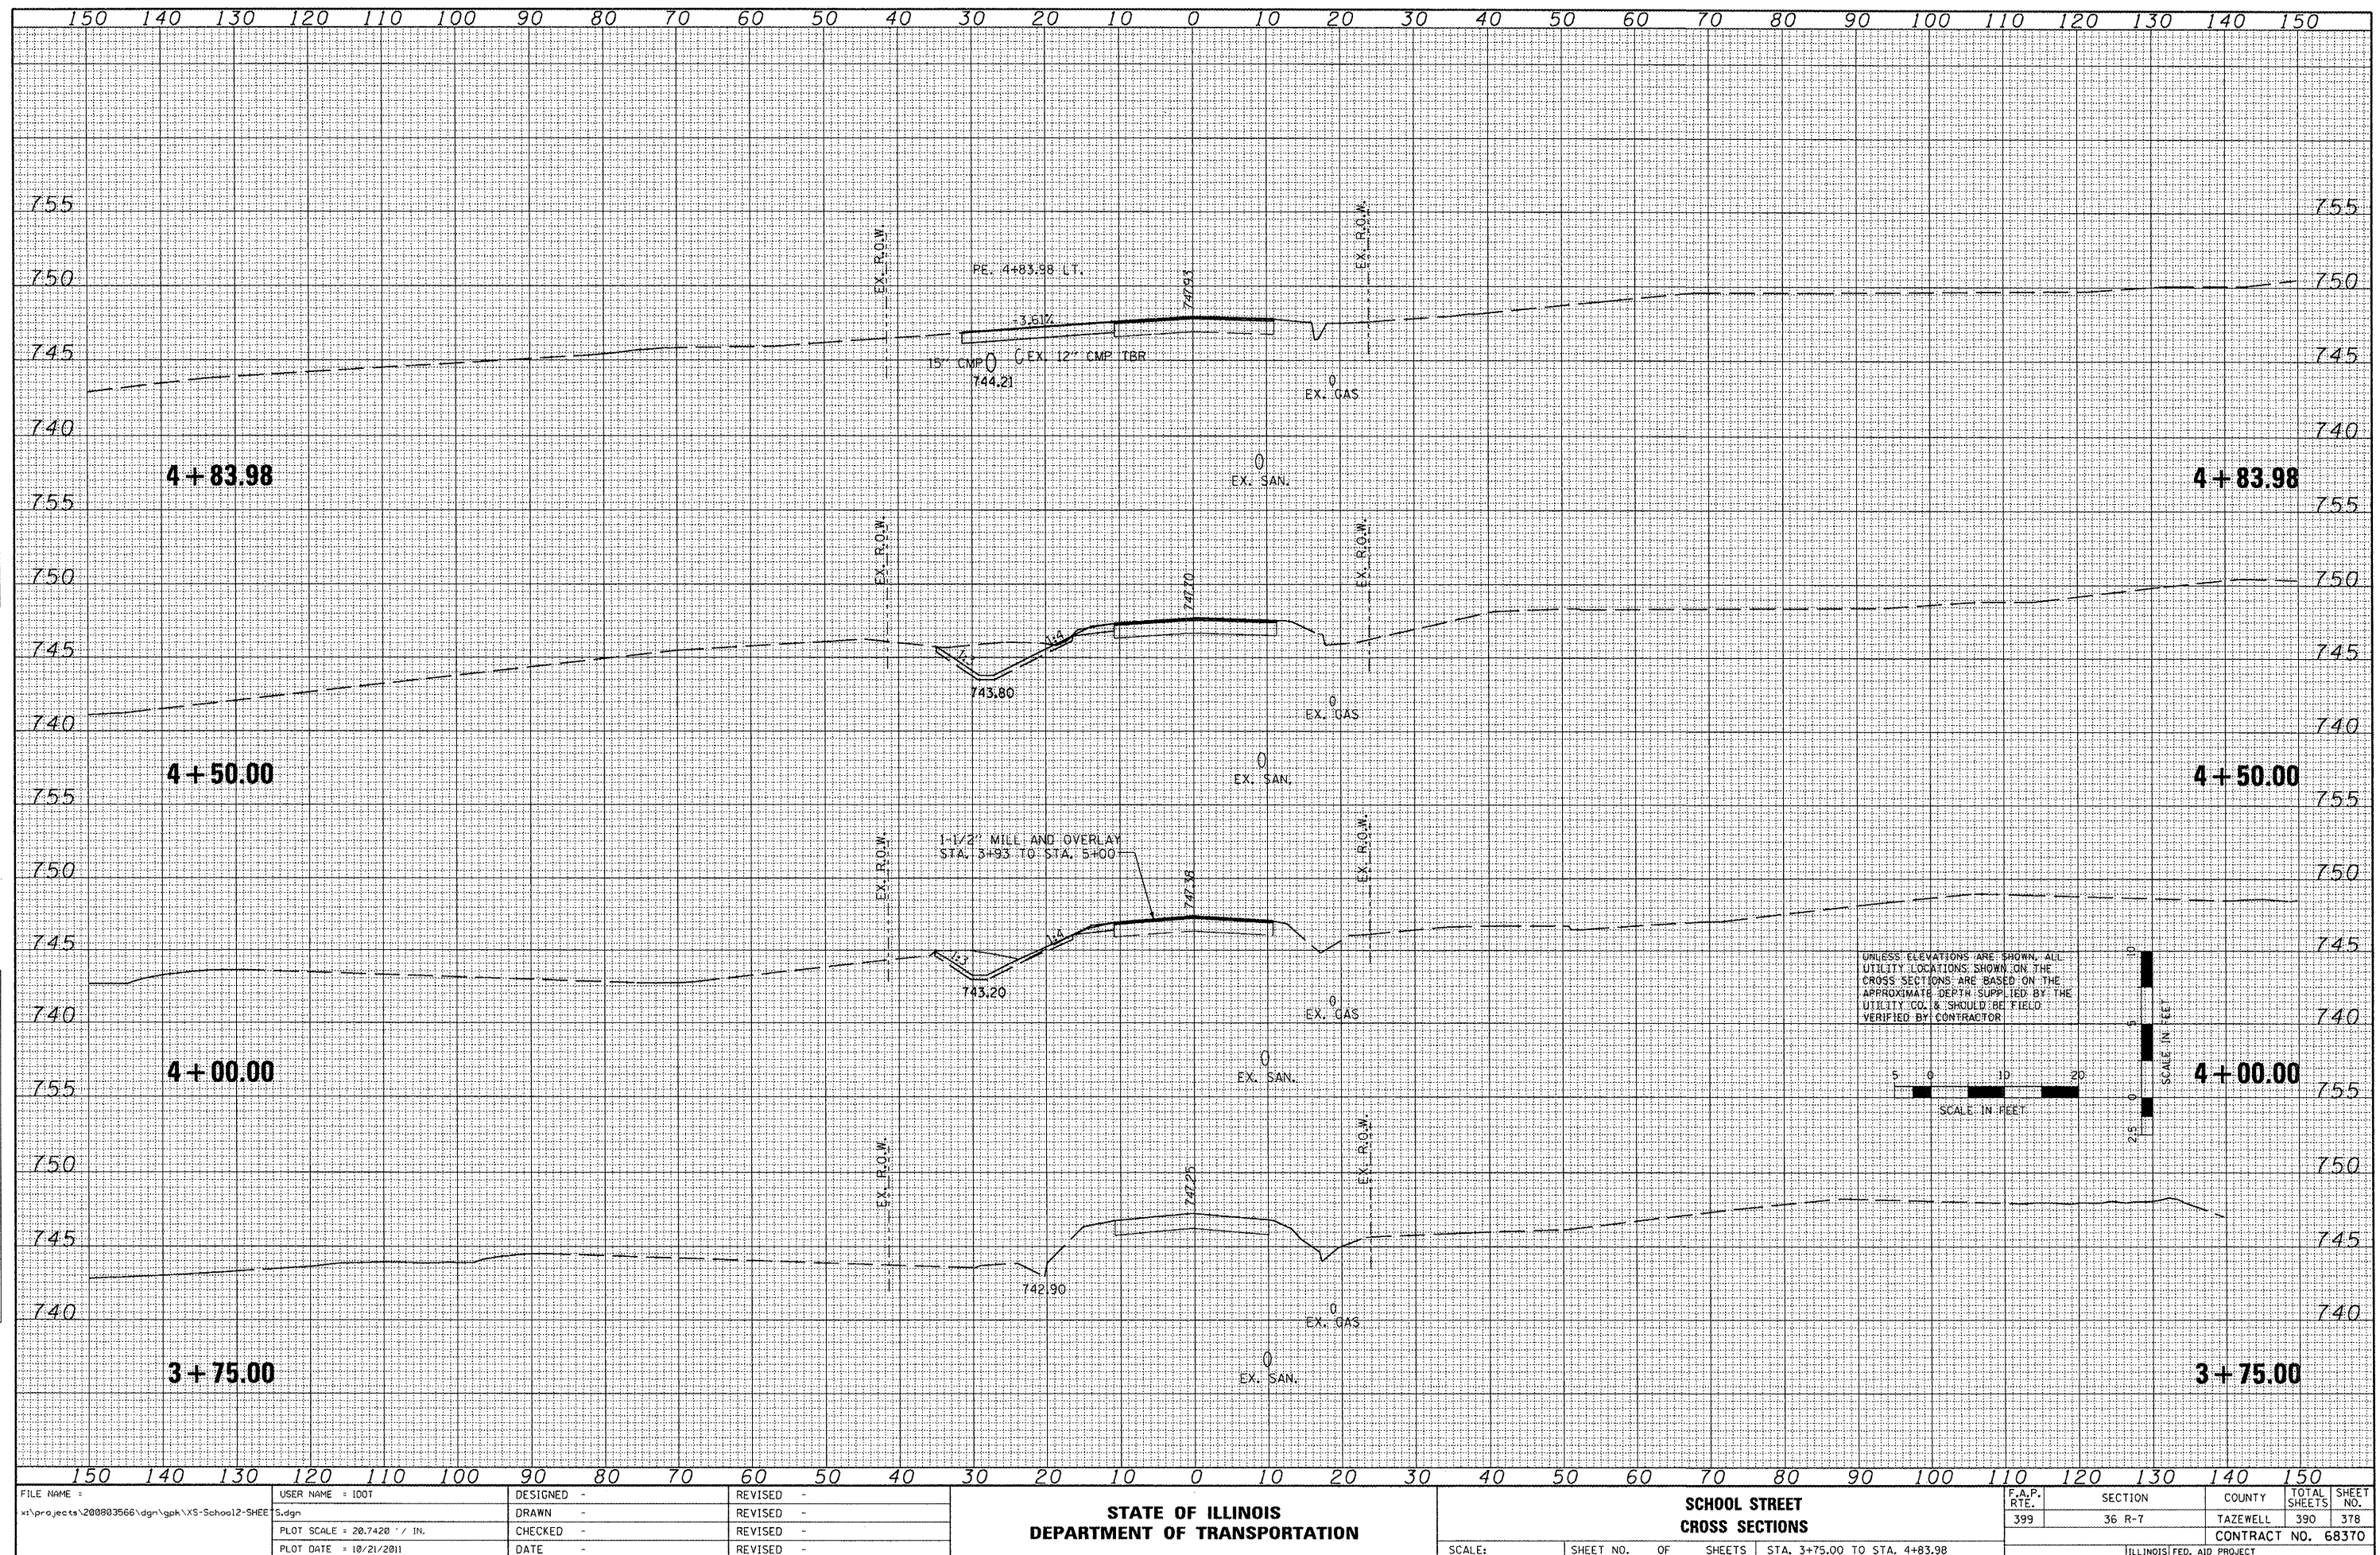

DATE	BY	REVISIONS
		NO.
FINAL	SURVEY	NOTED
NO.	NO.	NO.

DATE	BY	REVISIONS
		NO.
ORIGINAL	SURVEY	NOTED
NO.	NO.	NO.

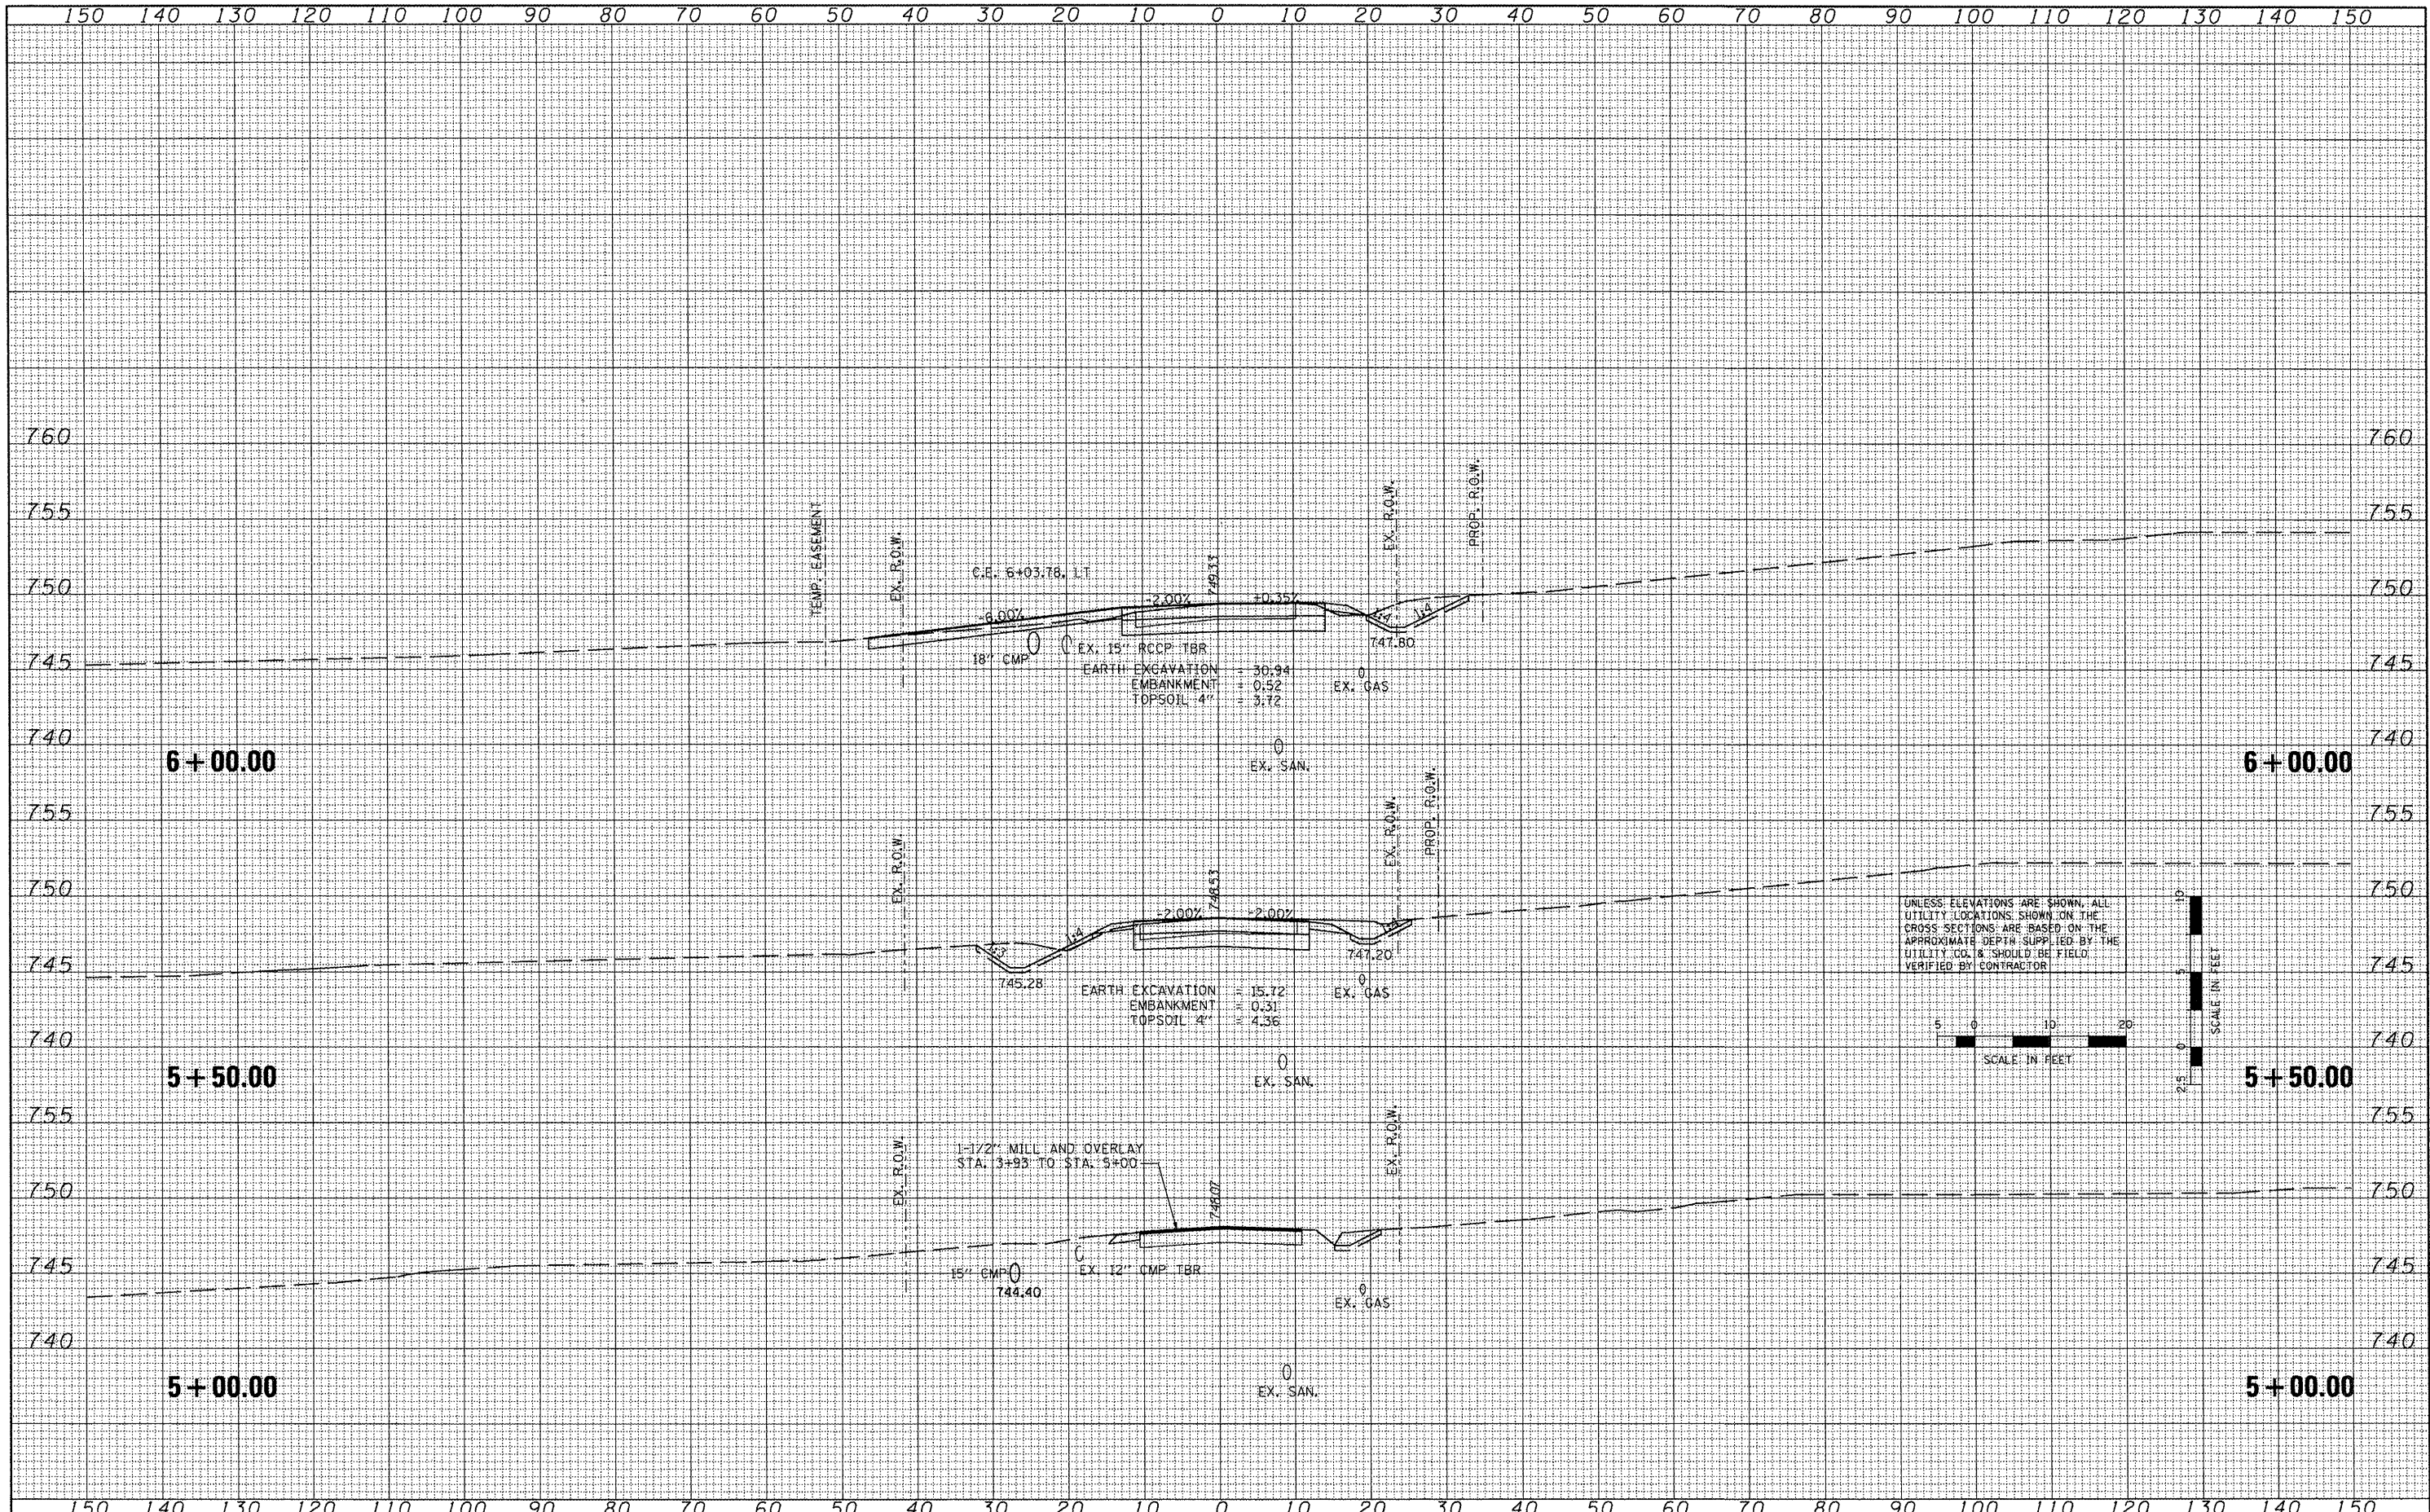


FILE NAME =	USER NAME =	DESIGNED -	REVISED -	STATE OF ILLINOIS DEPARTMENT OF TRANSPORTATION		SCHOOL STREET CROSS SECTIONS		F.A.P. RTE.	SECTION	COUNTY	TOTAL SHEETS	SHEET NO.
x:\projects\200803566\dgn\gpk\XS-School2-SHEE	S.dgn	DRAWN -	REVISED -					399	36 R-7	TAZEWELL	390	379
PLOT SCALE = 20.7420' / IN.		CHECKED -	REVISED -							CONTRACT NO. 68370		
PLOT DATE = 10/21/2011		DATE -	REVISED -							ILLINOIS FED. AID PROJECT		


SCALE:	SHEET NO.	OF	SHEETS	STA. 5+00.00 TO STA. 6+00.00
--------	-----------	----	--------	------------------------------

FINAL	DATE
SURVEY	BY
NOTE BOOK	
NO.	

ORIGINAL	DATE
SURVEY	BY
NOTE BOOK	
NO.	

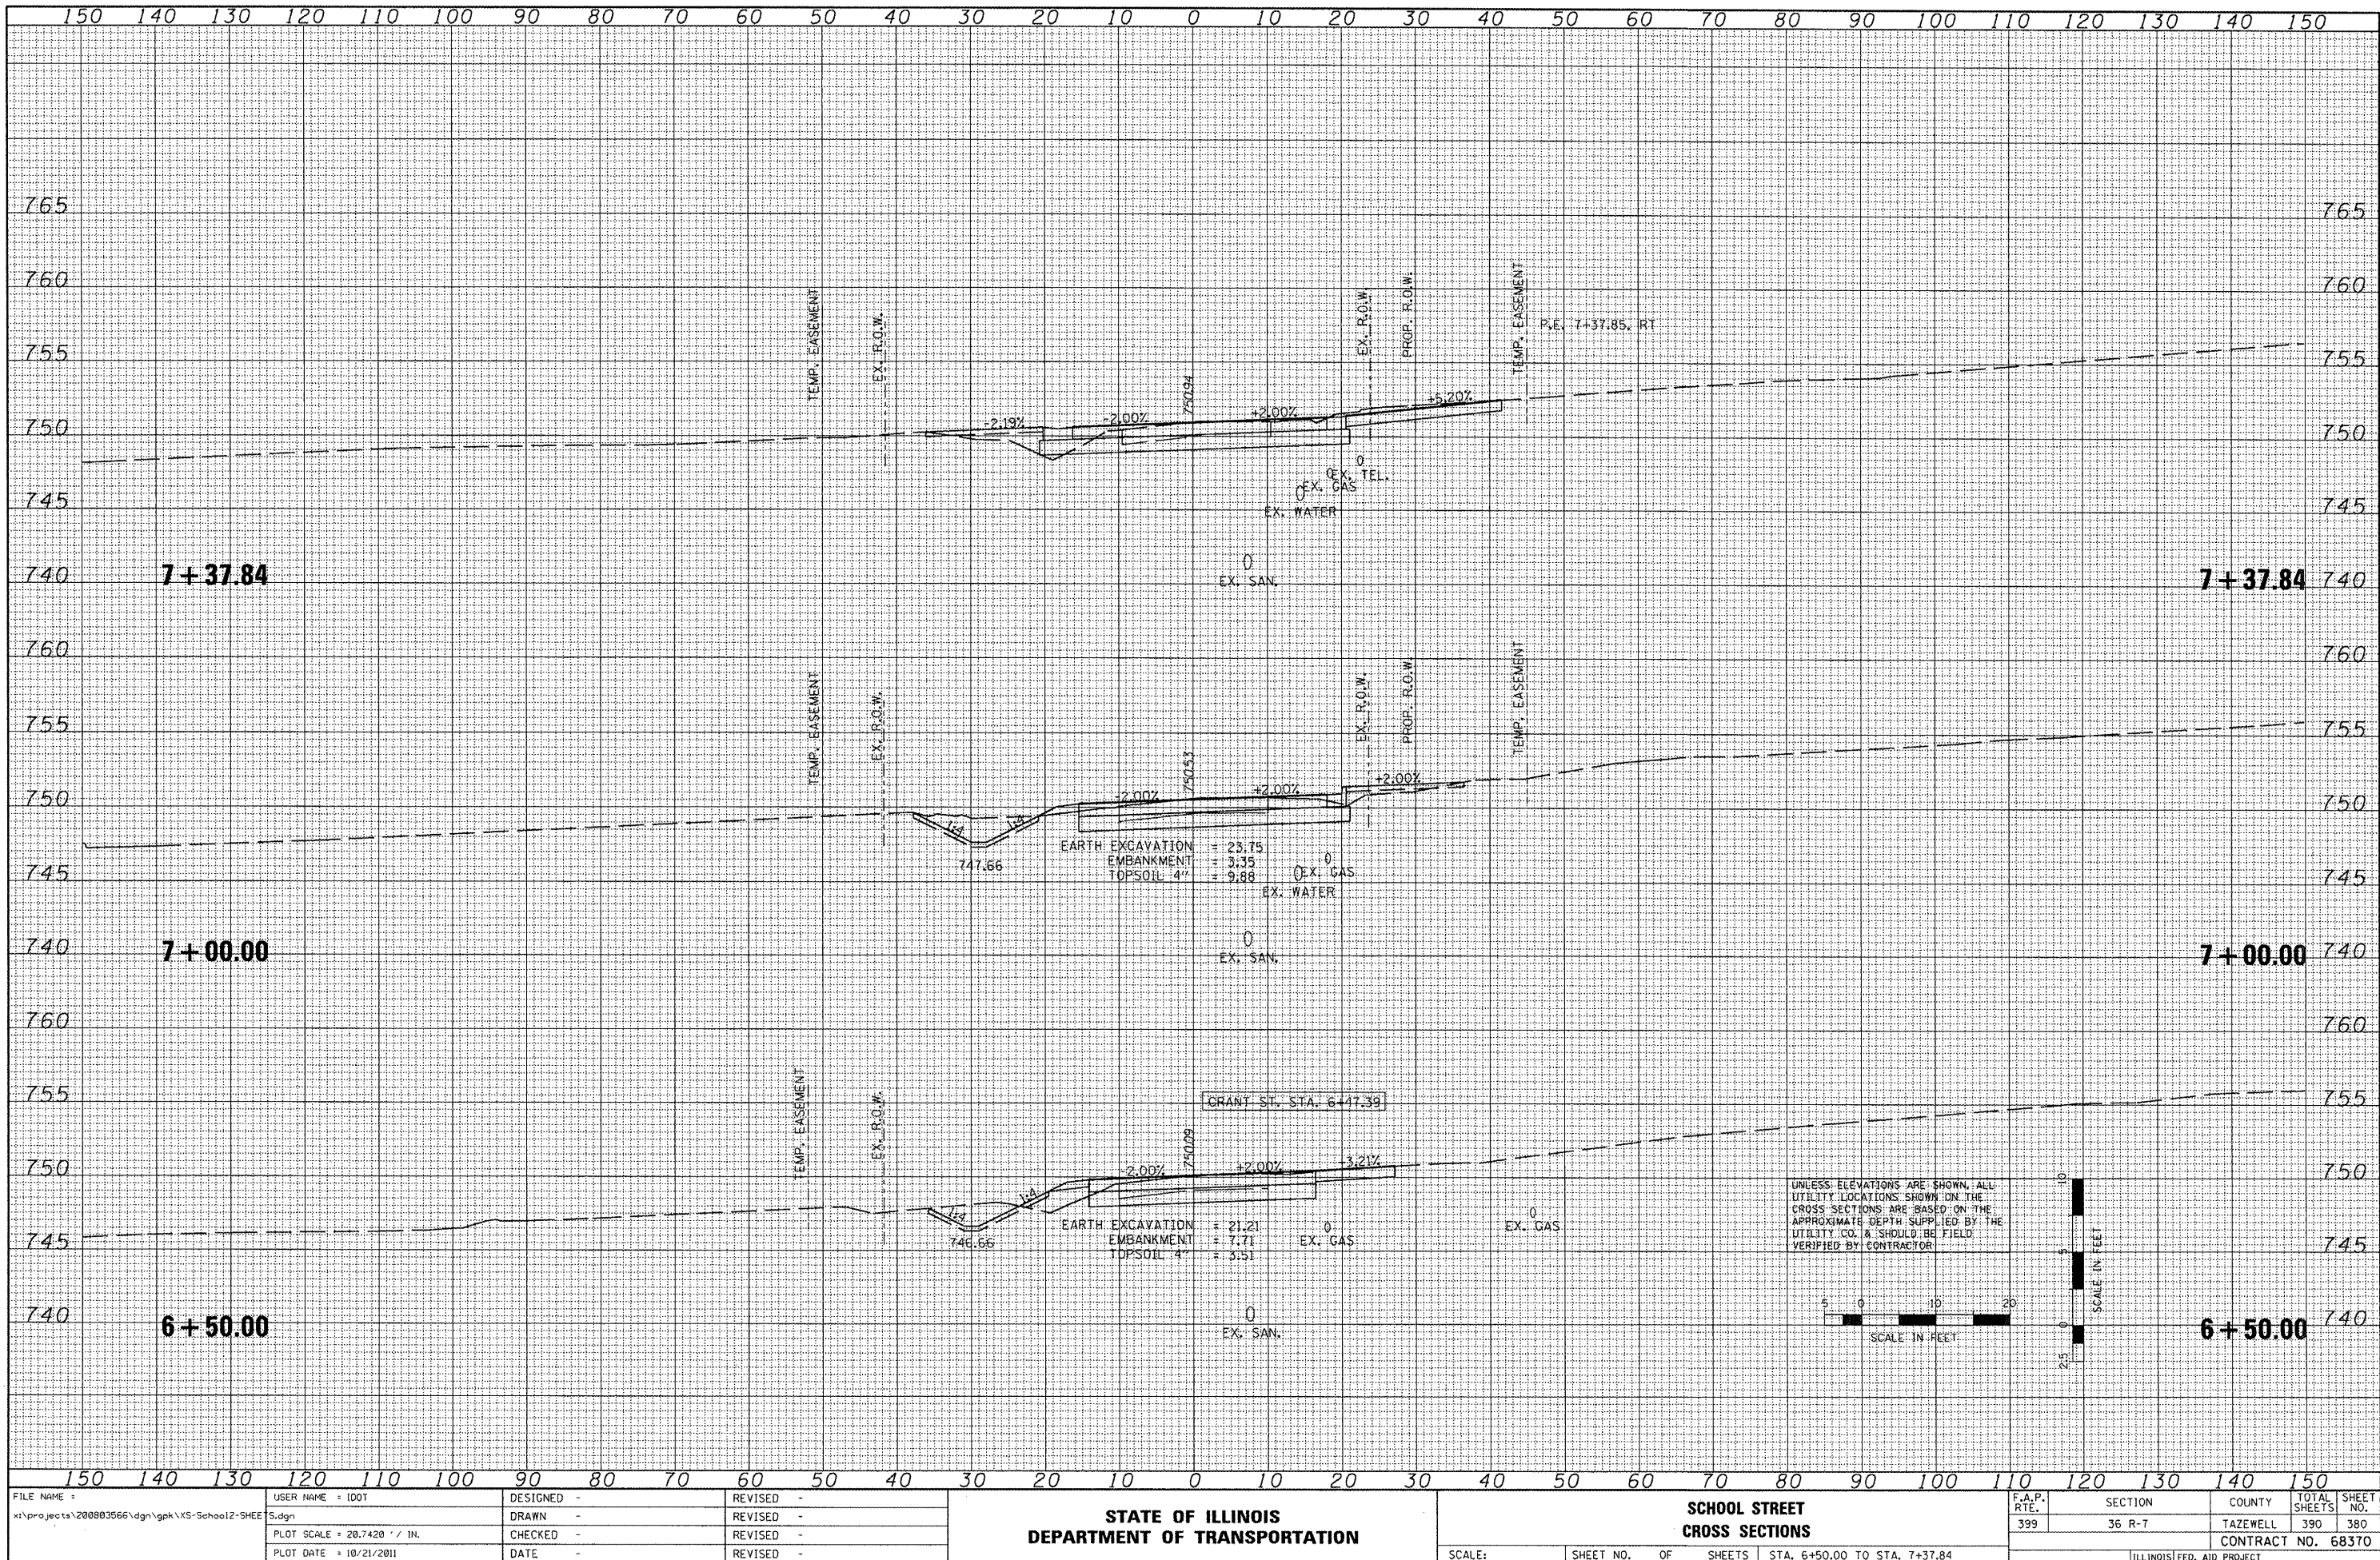


ORIGINAL SURVEY	SURVEYED PLOTTED	BY	DATE
NOTE BOOK	TEMPLATE		
NO.	AREAS AREAS CHECKED		

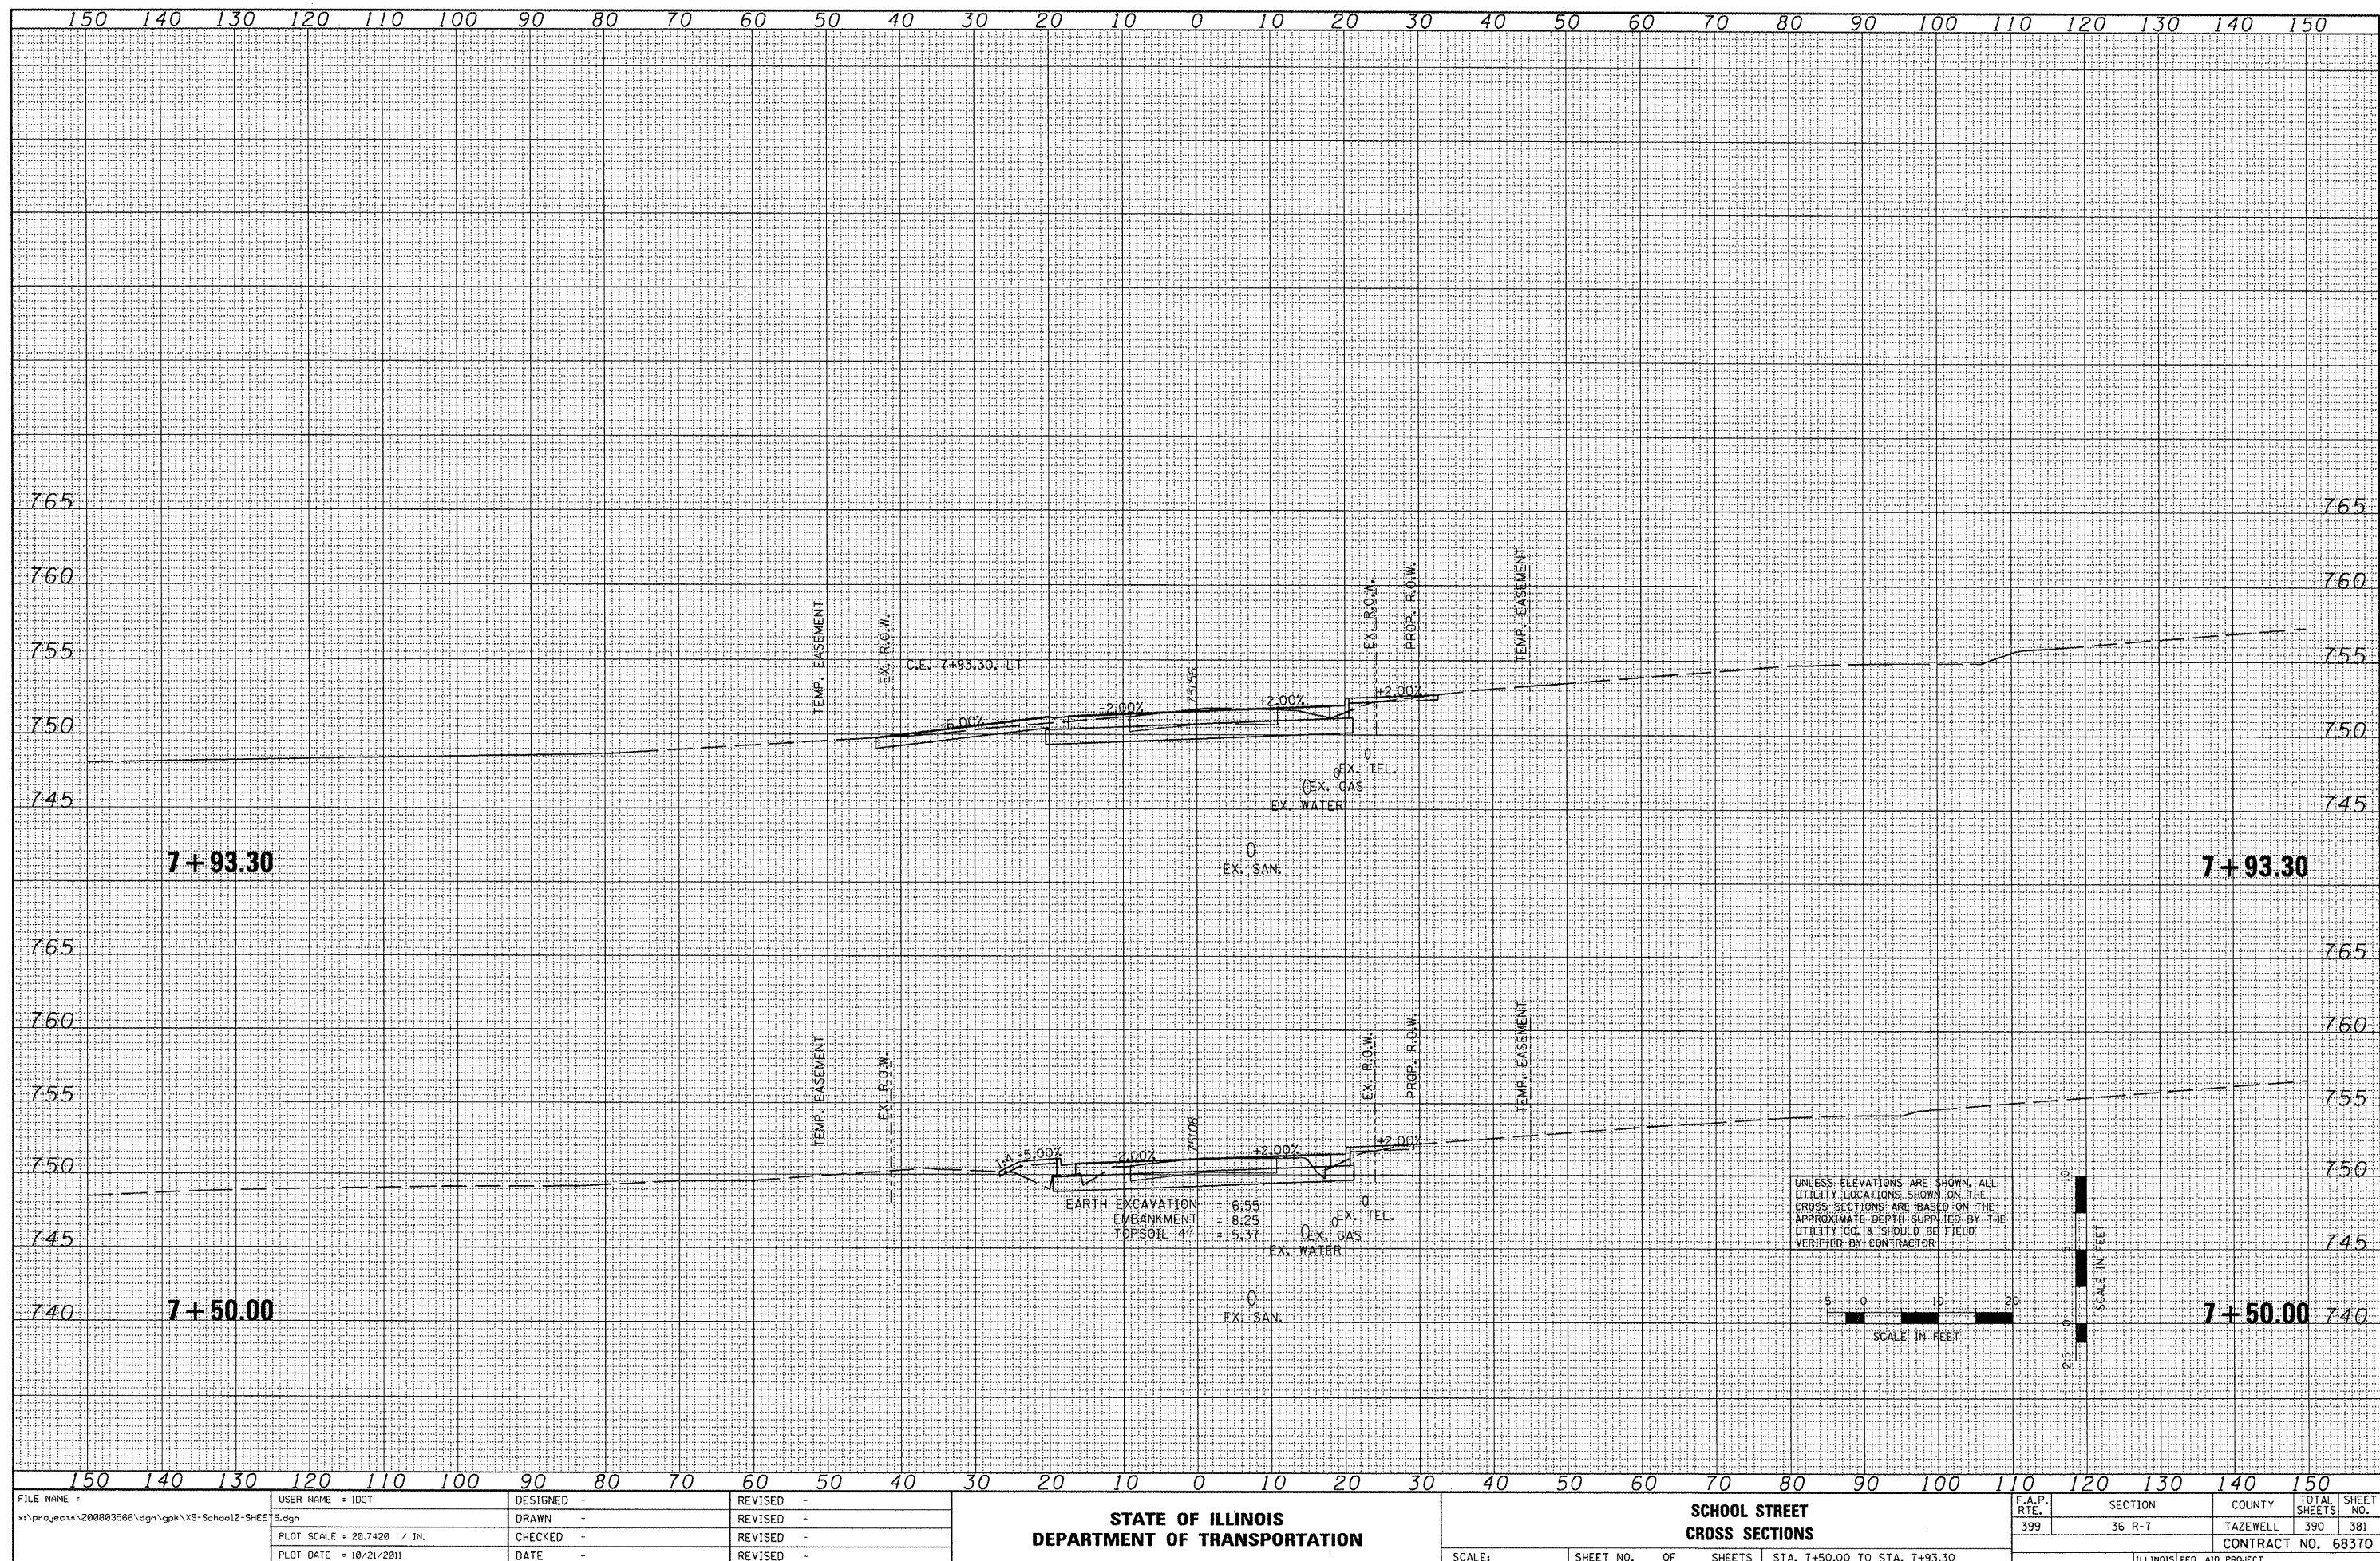


FINAL	SURVEYED	BY	DATE
SURVEY	DATE		
NOTE BOOK	TEMP. DATE		
NO.	AREAS CHECKED		

ORIGINAL	SURVEYED	BY	DATE
SURVEY	DATE		
NOTE BOOK	TEMP. DATE		
NO.	AREAS CHECKED		

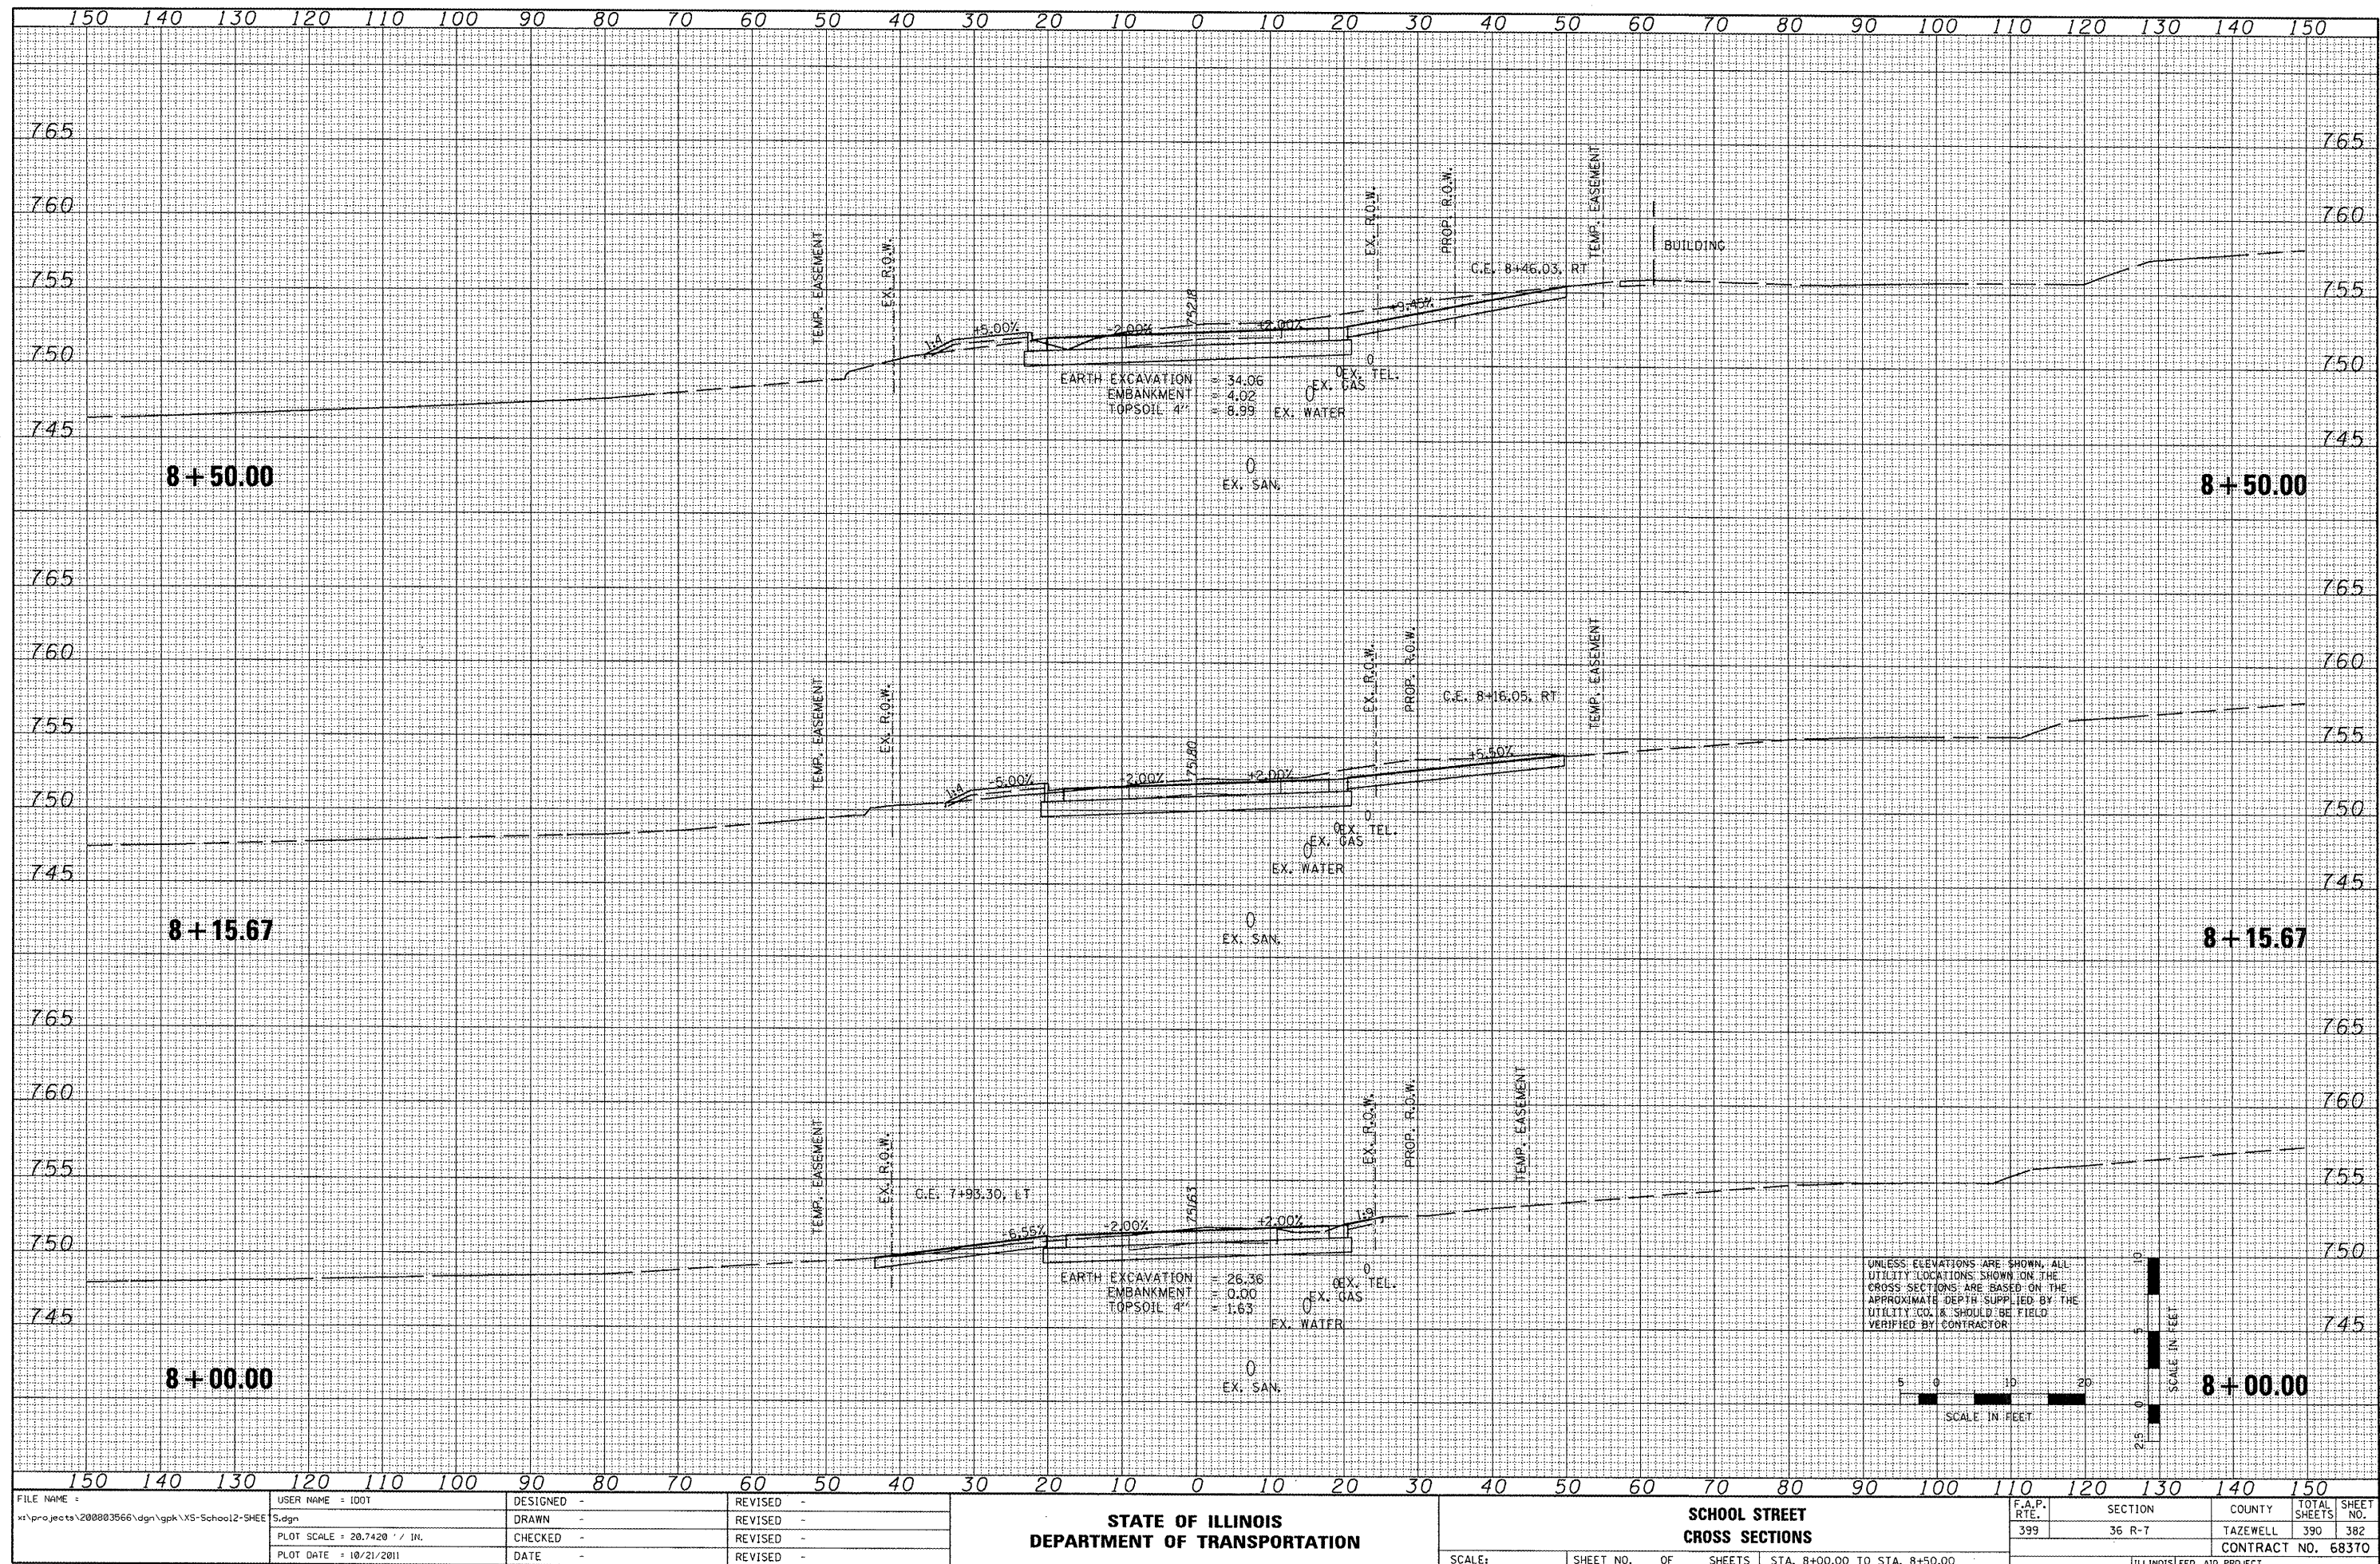

DATE	BY
FINAL SURVEY	SURVEYED
NOTE BOOK	PLOTTED
NO.	TEMPLATE
	AREAS CHECKED

DATE	BY
ORIGINAL SURVEY	SURVEYED
NOTE BOOK	PLOTTED
NO.	TEMPLATE
	AREAS CHECKED

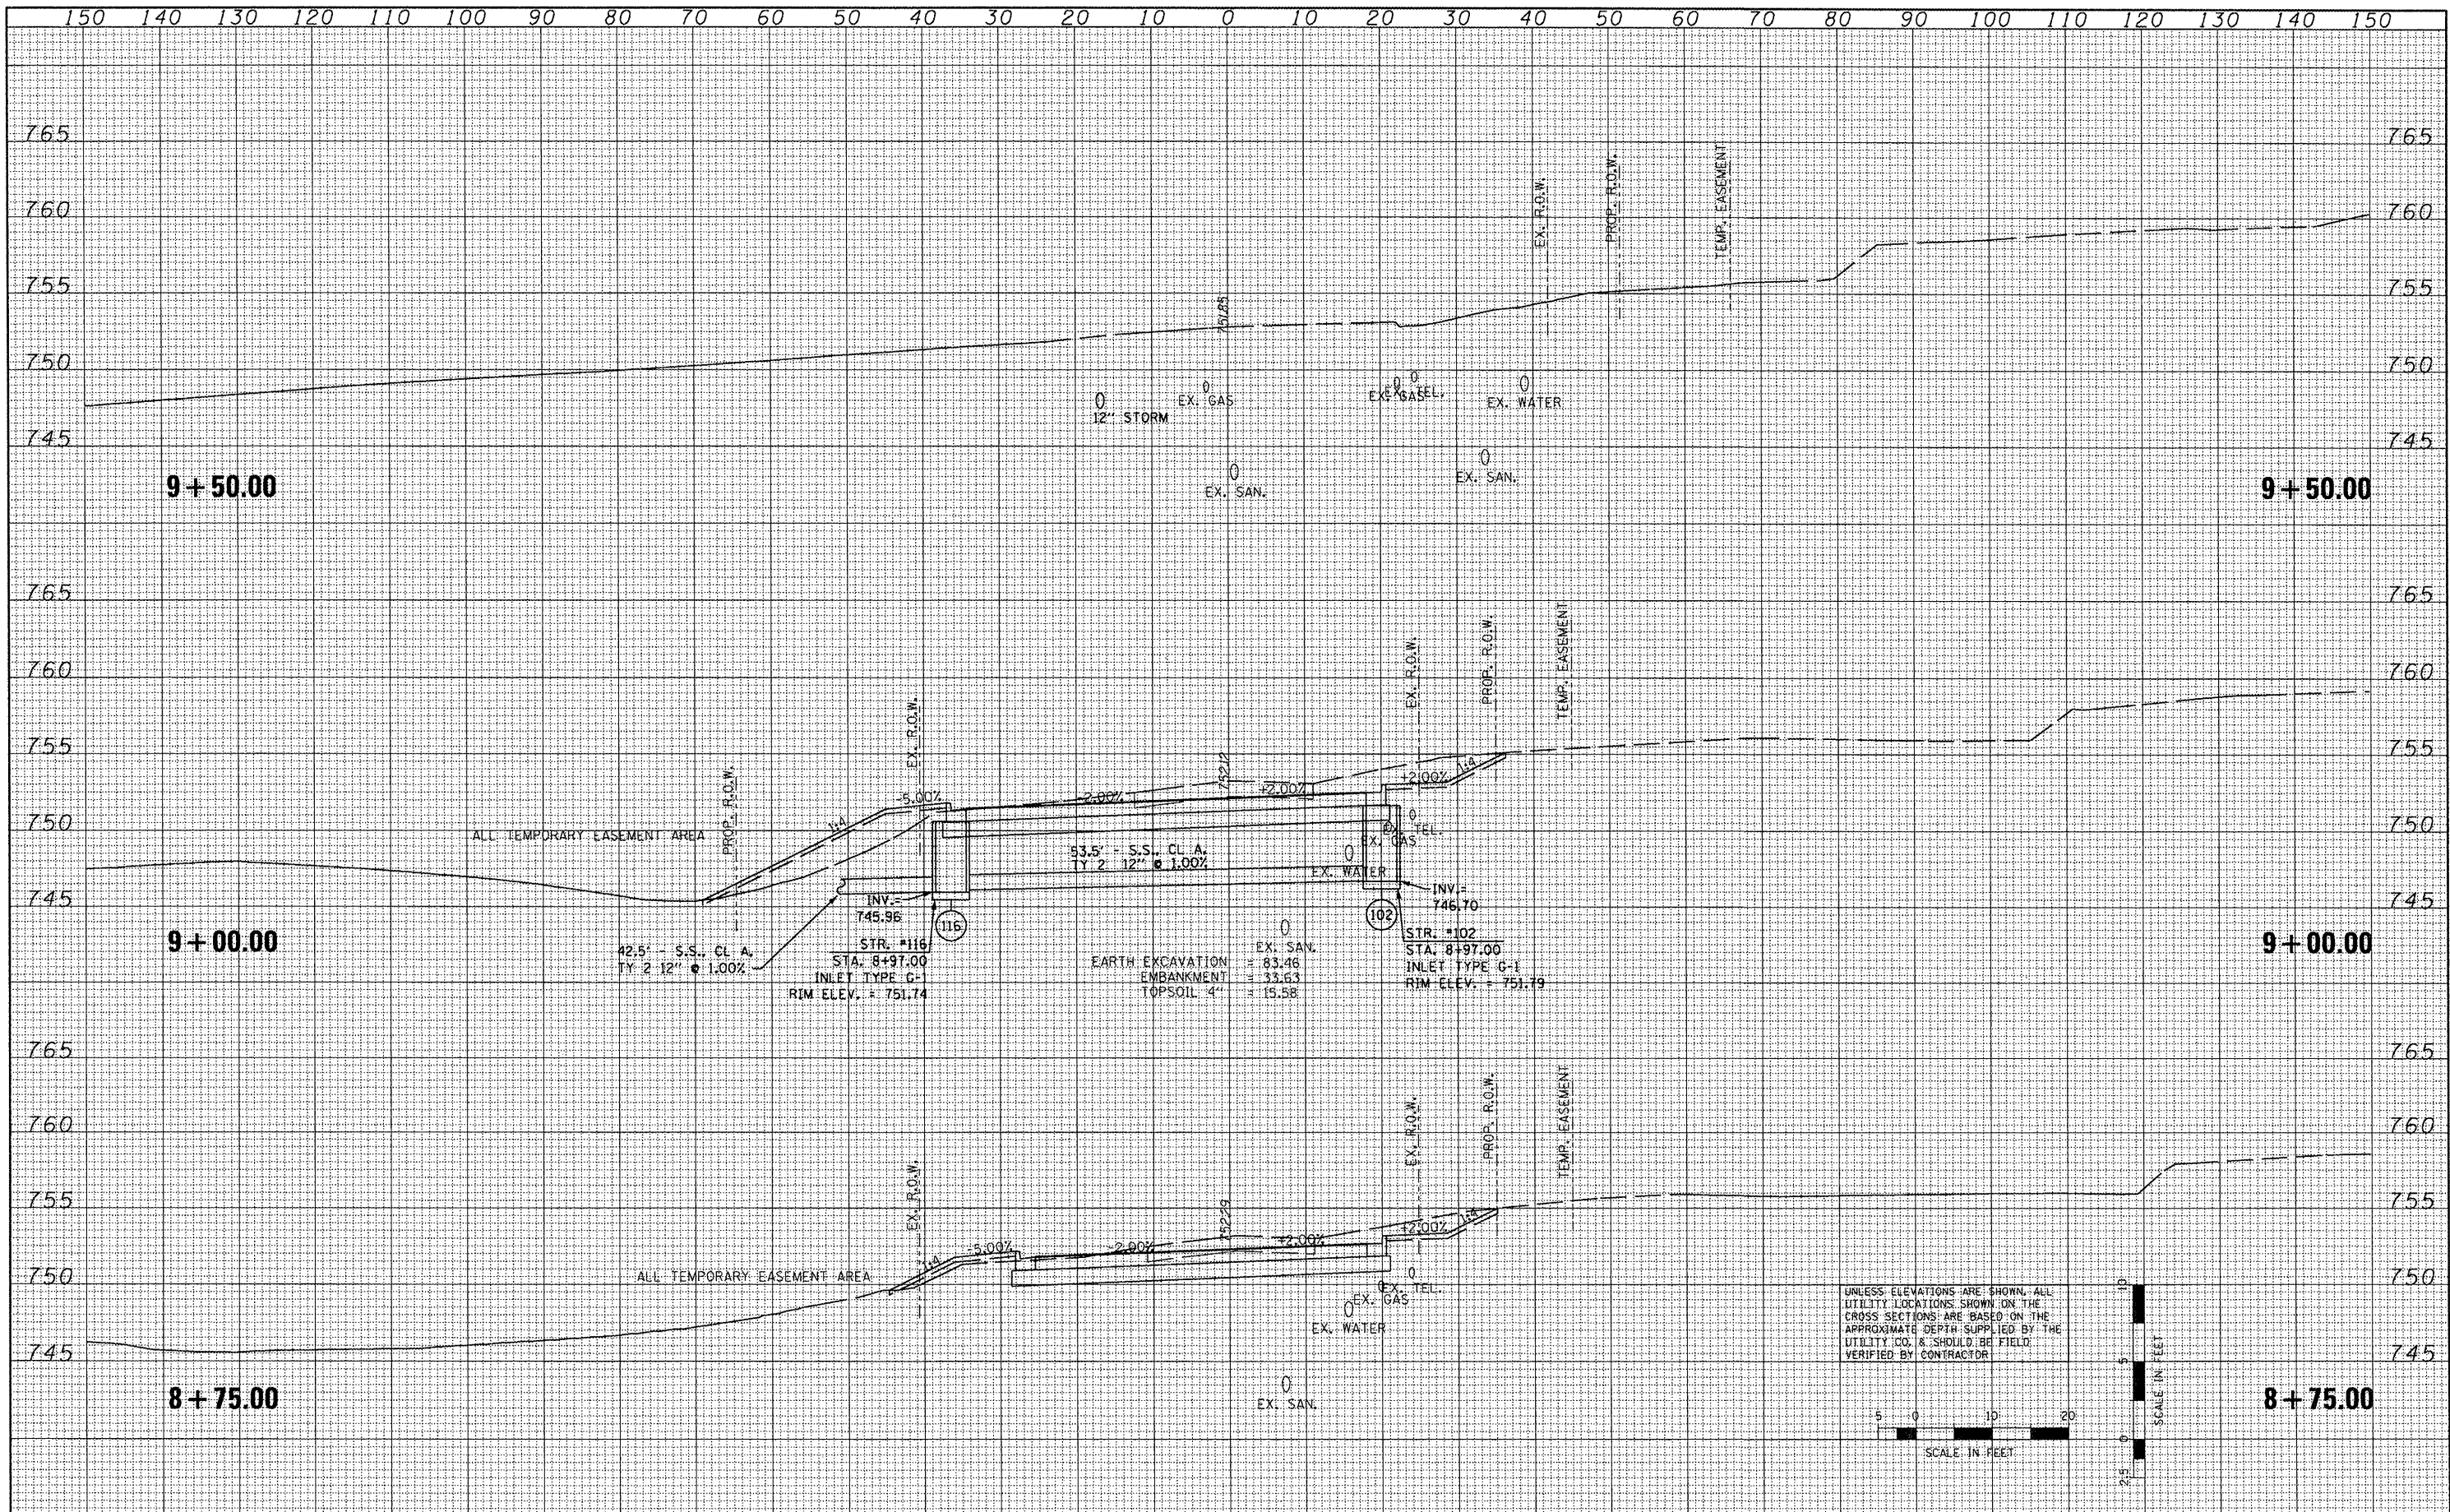


FILE NAME =	USER NAME = 1001	DESIGNED -	REVISED -	STATE OF ILLINOIS DEPARTMENT OF TRANSPORTATION	SCHOOL STREET CROSS SECTIONS	F.A.P. RTE. 399	SECTION 36 R-7	COUNTY TAZEWELL	TOTAL SHEETS 390	SHEET NO. 383	CONTRACT NO. 68370
x:\projects\200803566\dgn\gpk\XS-School12-SHEE	Sdgn	DRAWN -	REVISED -								
PLOT SCALE = 20.7420' / IN.	CHECKED -	REVISED -	REVISED -								
PLOT DATE = 10/21/2011	DATE -	REVISED -	REVISED -								

SCALE: SHEET NO. OF SHEETS STA. 8+75.00 TO STA. 9+50.00

ILLINOIS FED. AID PROJECT

FINAL	DATE
SURVEY	BY
PLOTTED	
NOTE BOOK	
NO.	


ORIGINAL	DATE
SURVEY	BY
PLOTTED	
NOTE BOOK	
NO.	

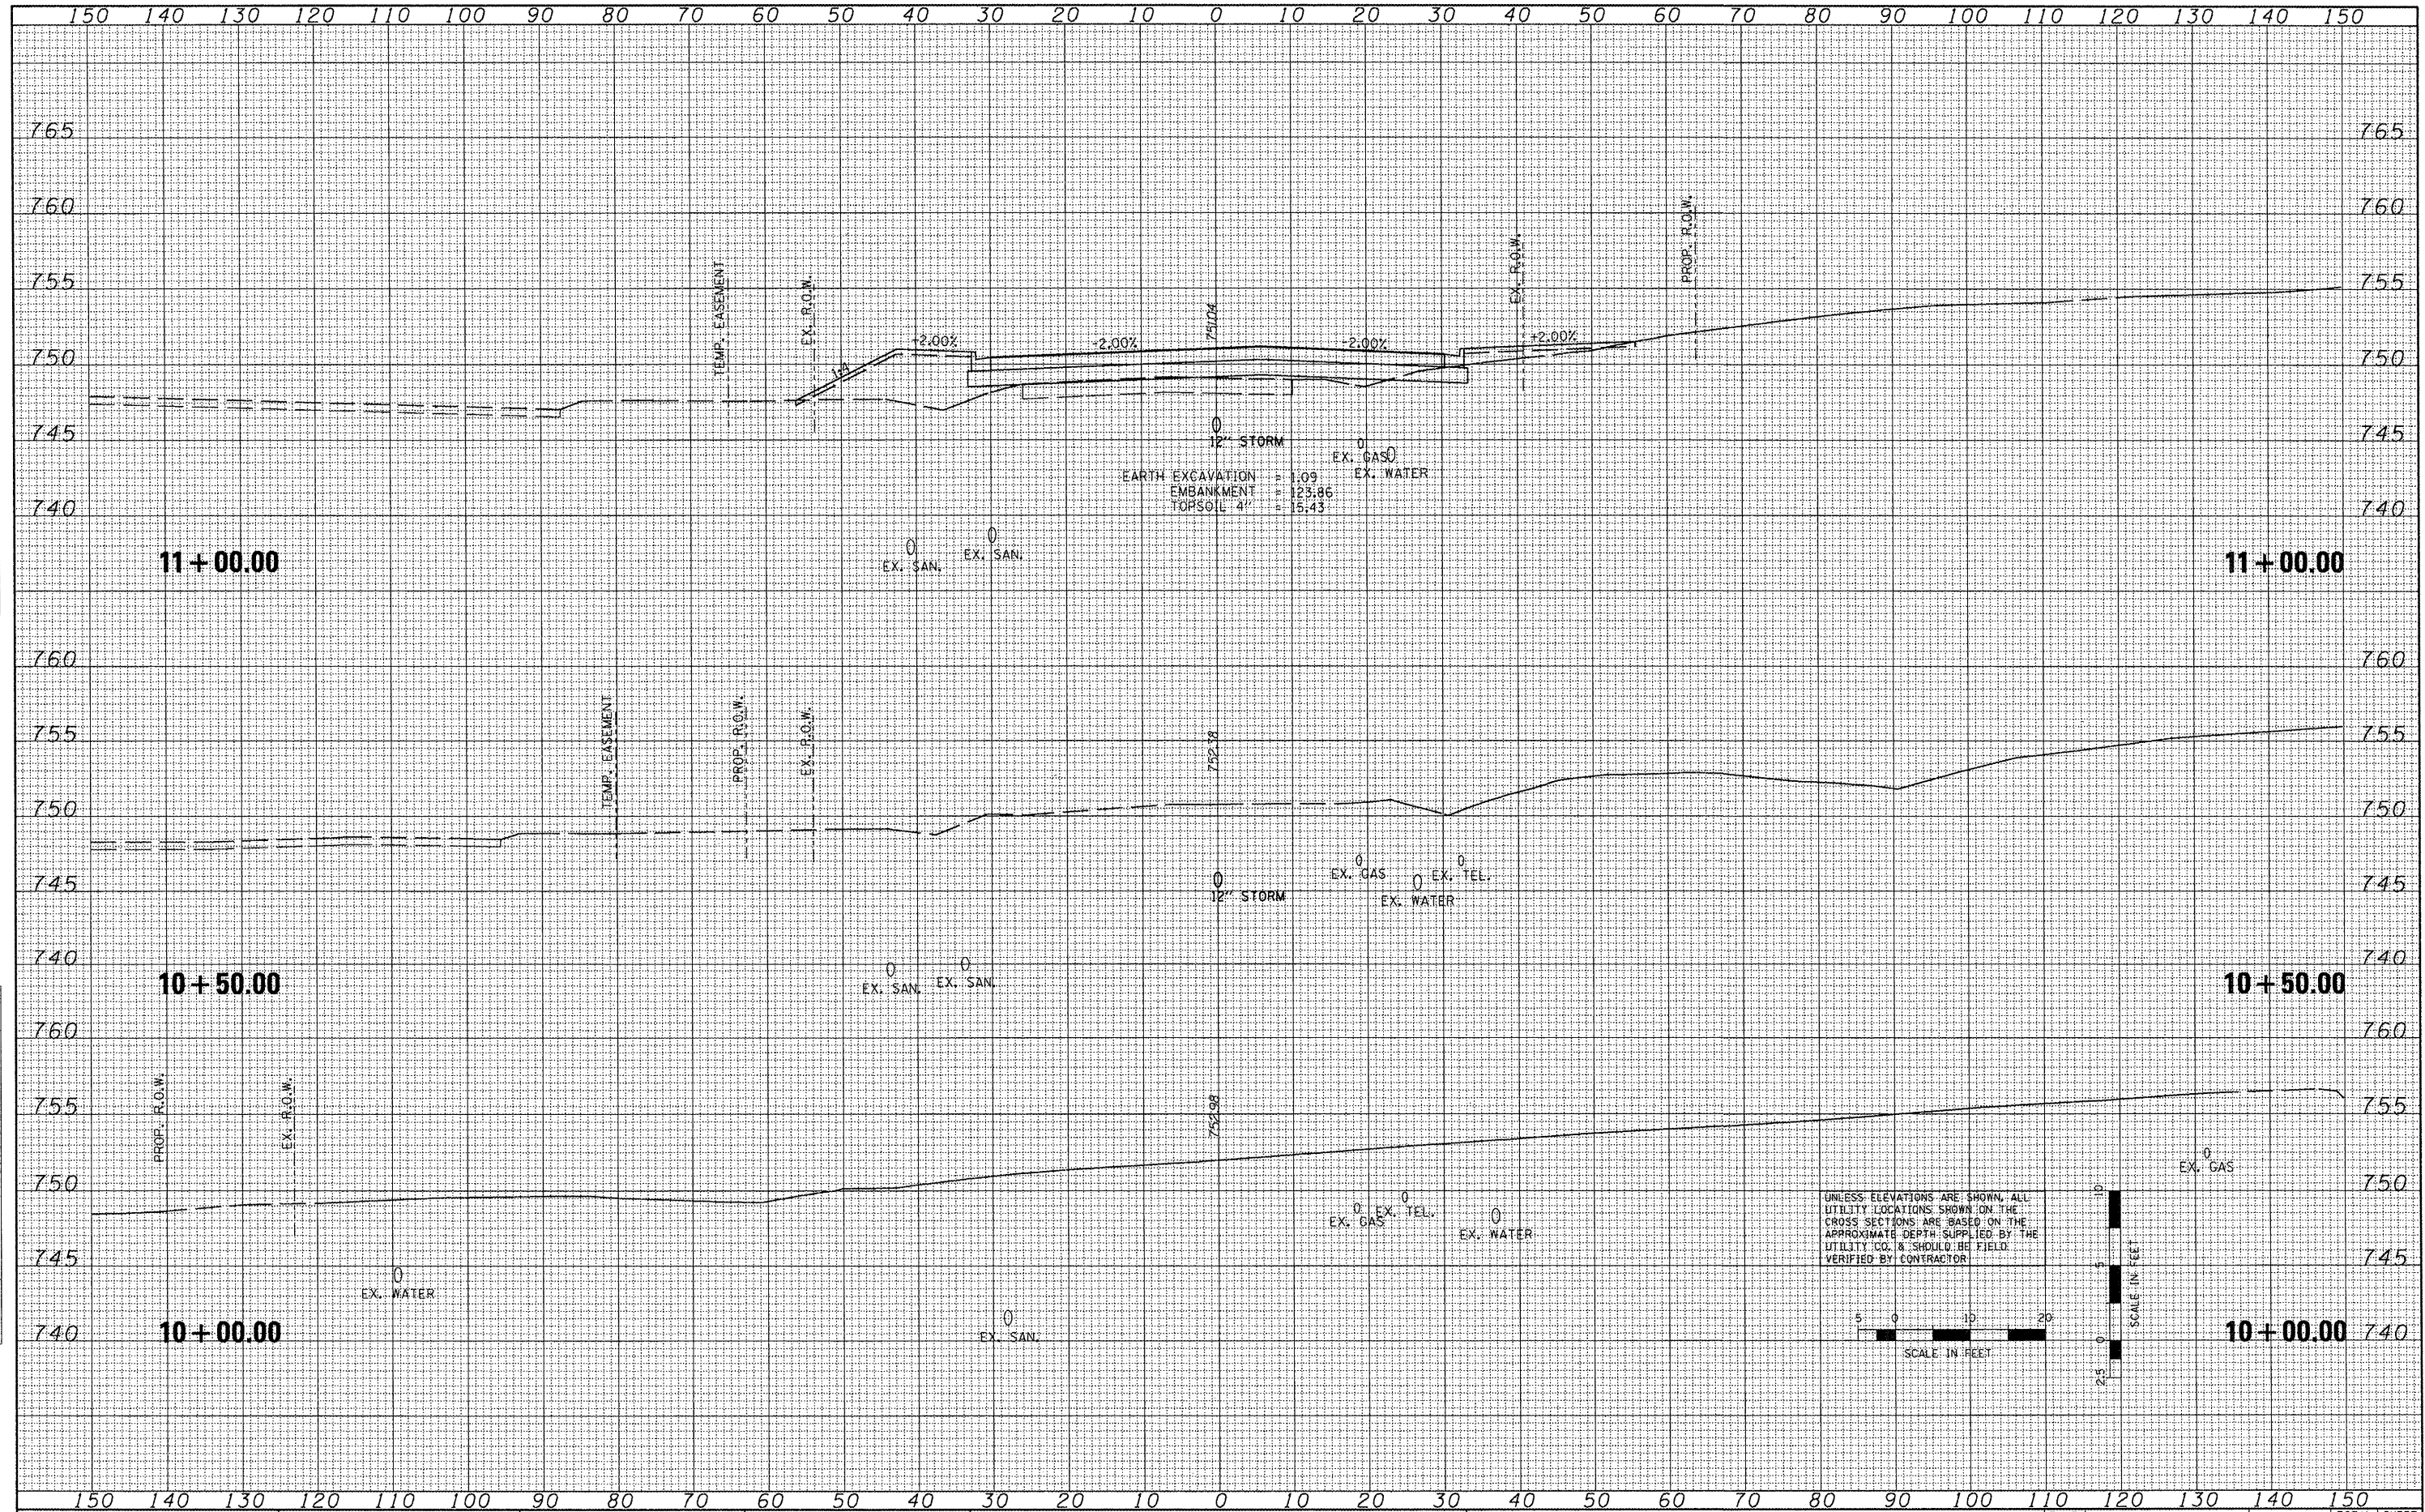

FILE NAME =	USER NAME = 1001	DESIGNED -	REVISED -	STATE OF ILLINOIS DEPARTMENT OF TRANSPORTATION				SCHOOL STREET CROSS SECTIONS				F.A.P. RTE.	SECTION	COUNTY	TOTAL SHEETS	SHEET NO.
11\projects\200803566\gn\gpk\XS-School2-SHEE	5.dgn	DRAWN -	REVISED -									399	36 R-7	TAZEWELL	390	384
	PLOT SCALE = 20.7420' / IN.	CHECKED -	REVISED -													
	PLOT DATE = 10/21/2011	DATE -	REVISED -													
				SCALE:				SHEET NO. OF SHEETS STA. 10+00.00 TO STA. 11+00.00				ILLINOIS FED. AID PROJECT				


DATE	BY	NO.
FINAL SURVEY	SURVEYED	PLOTTED
NOTE BOOK	TEMPLATE	AREAS
		CHECKED

DATE	BY	NO.
ORIGINAL SURVEY	SURVEYED	PLOTTED
NOTE BOOK	TEMPLATE	AREAS
		CHECKED

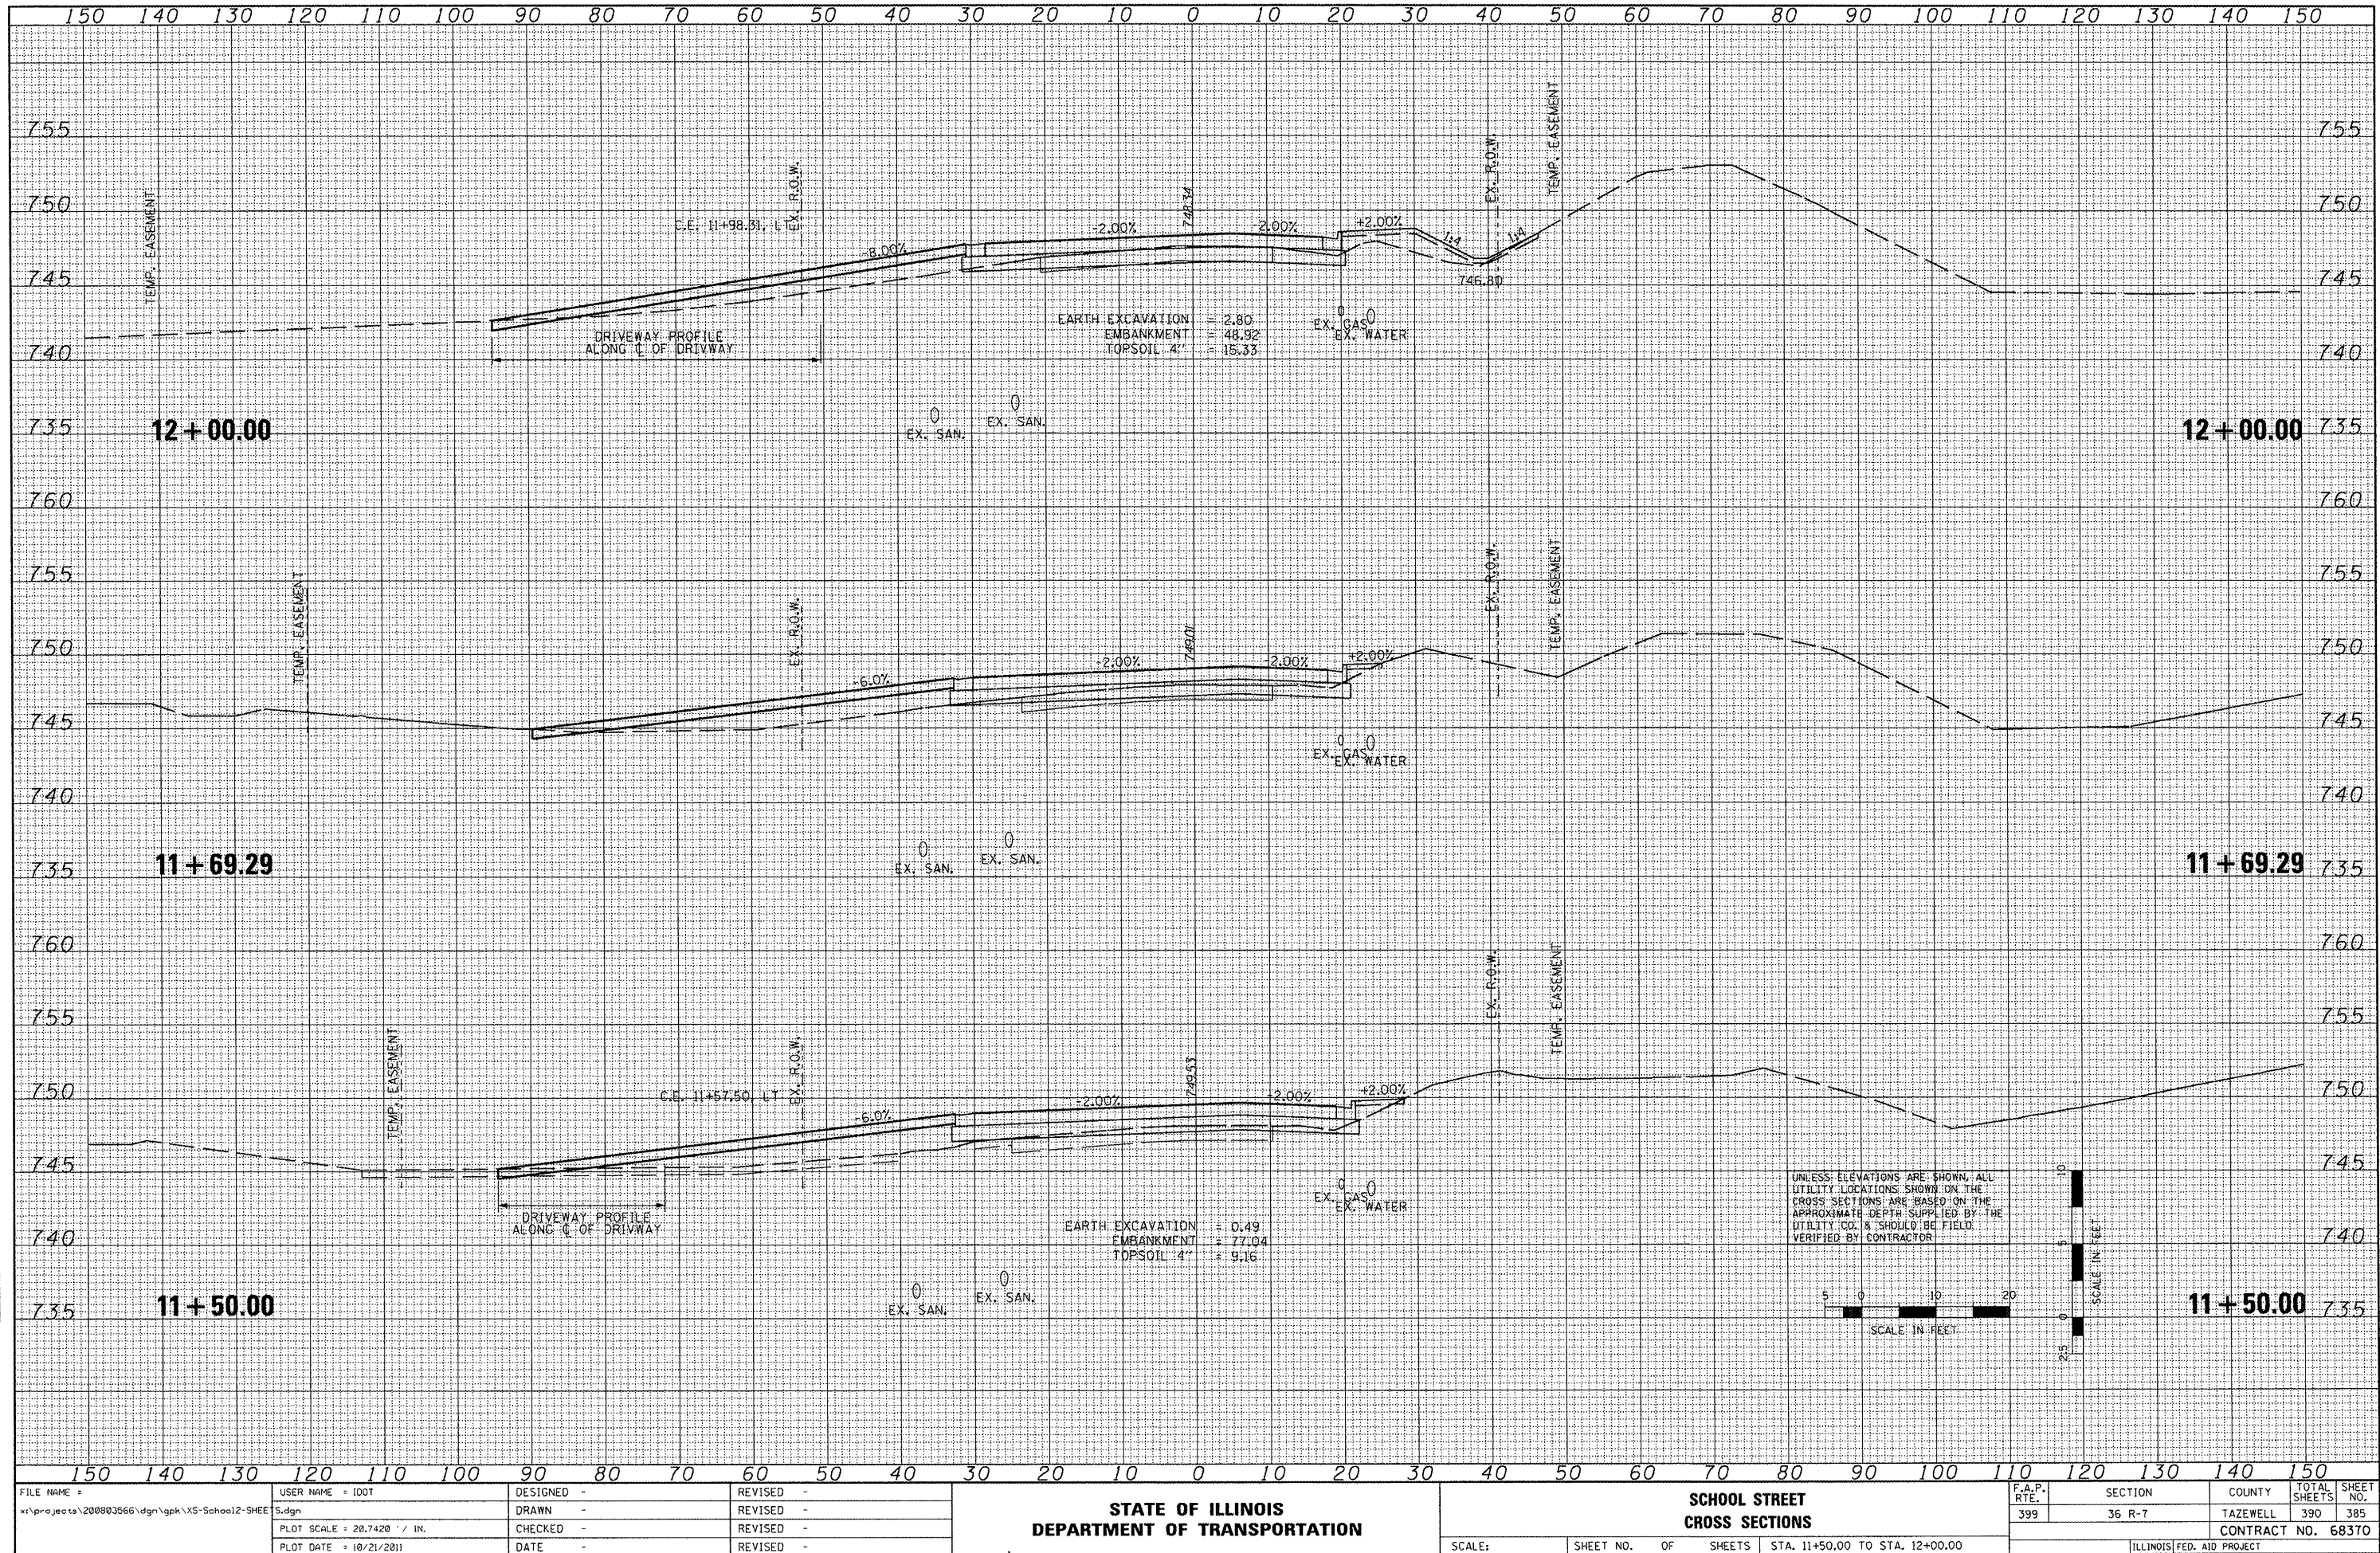


FINAL SURVEY	DATE
SURVEYED	
PLOTTED	
NOTE BOOK	
AREAS CHECKED	

ORIGINAL SURVEY	DATE
SURVEYED	
PLOTTED	
NOTE BOOK	
AREAS CHECKED	

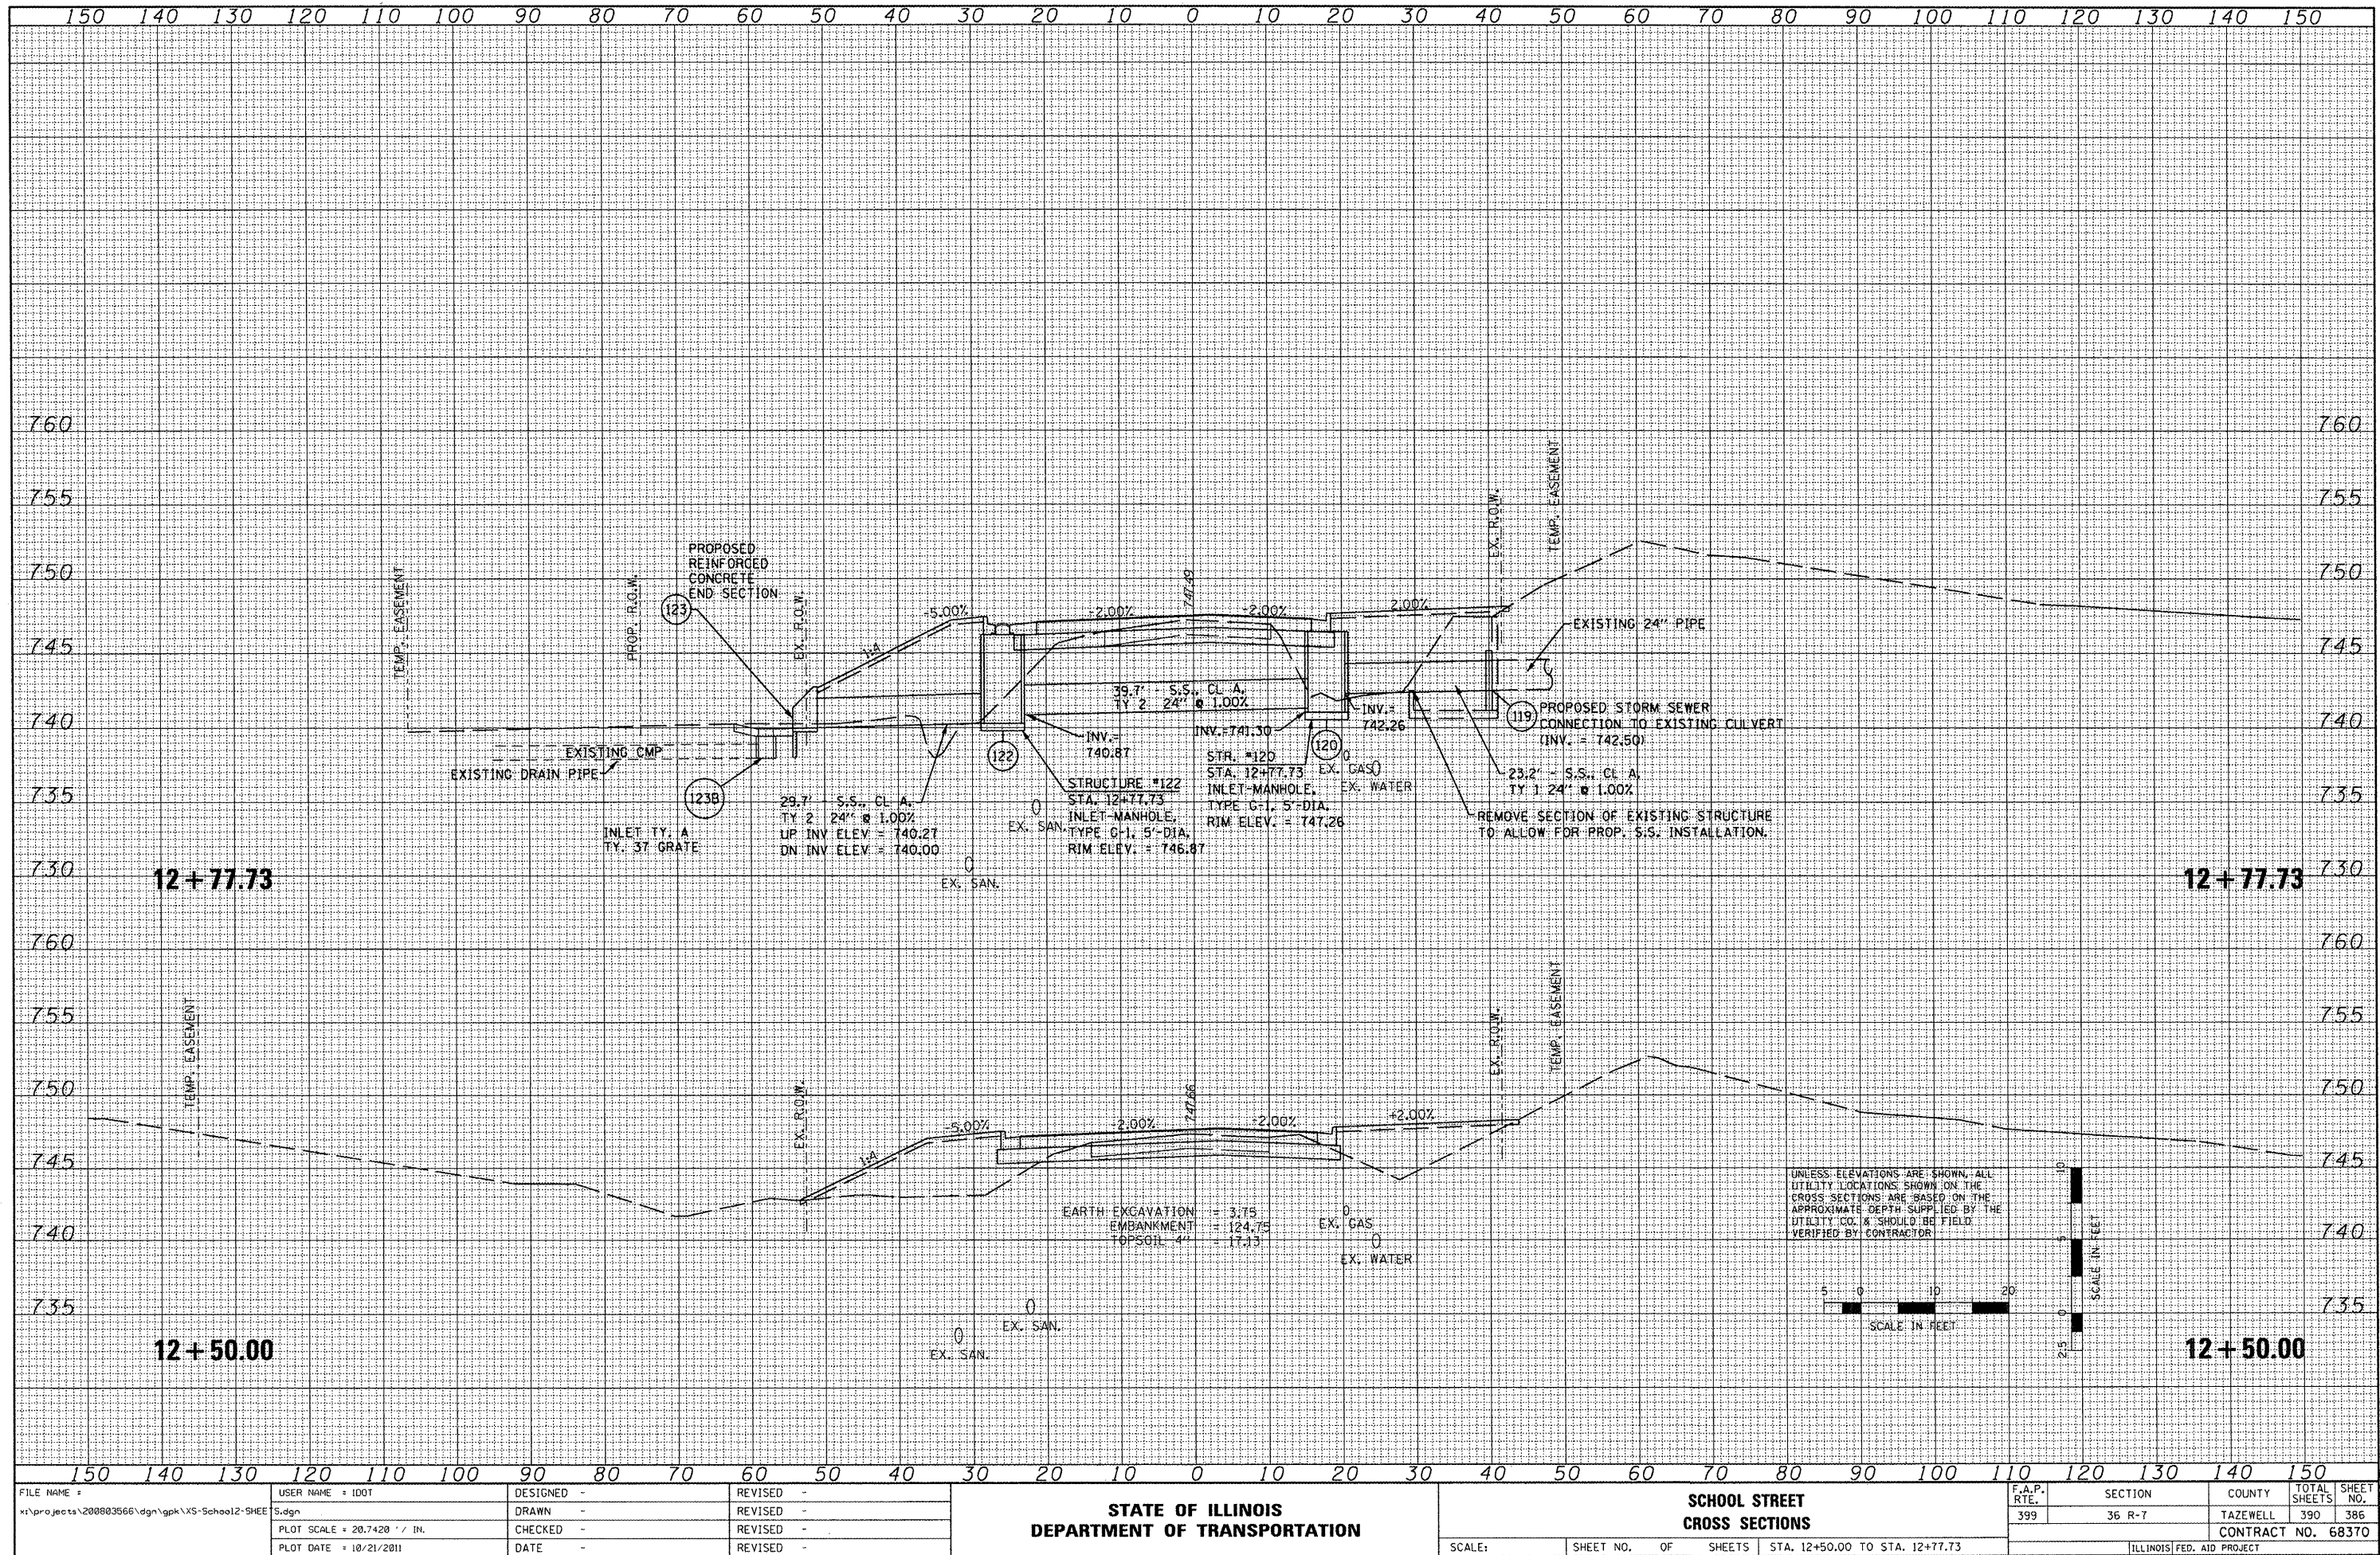


ORIGINAL SURVEY	BY	DATE
NOTED		
PLOTTED		
AREAS		

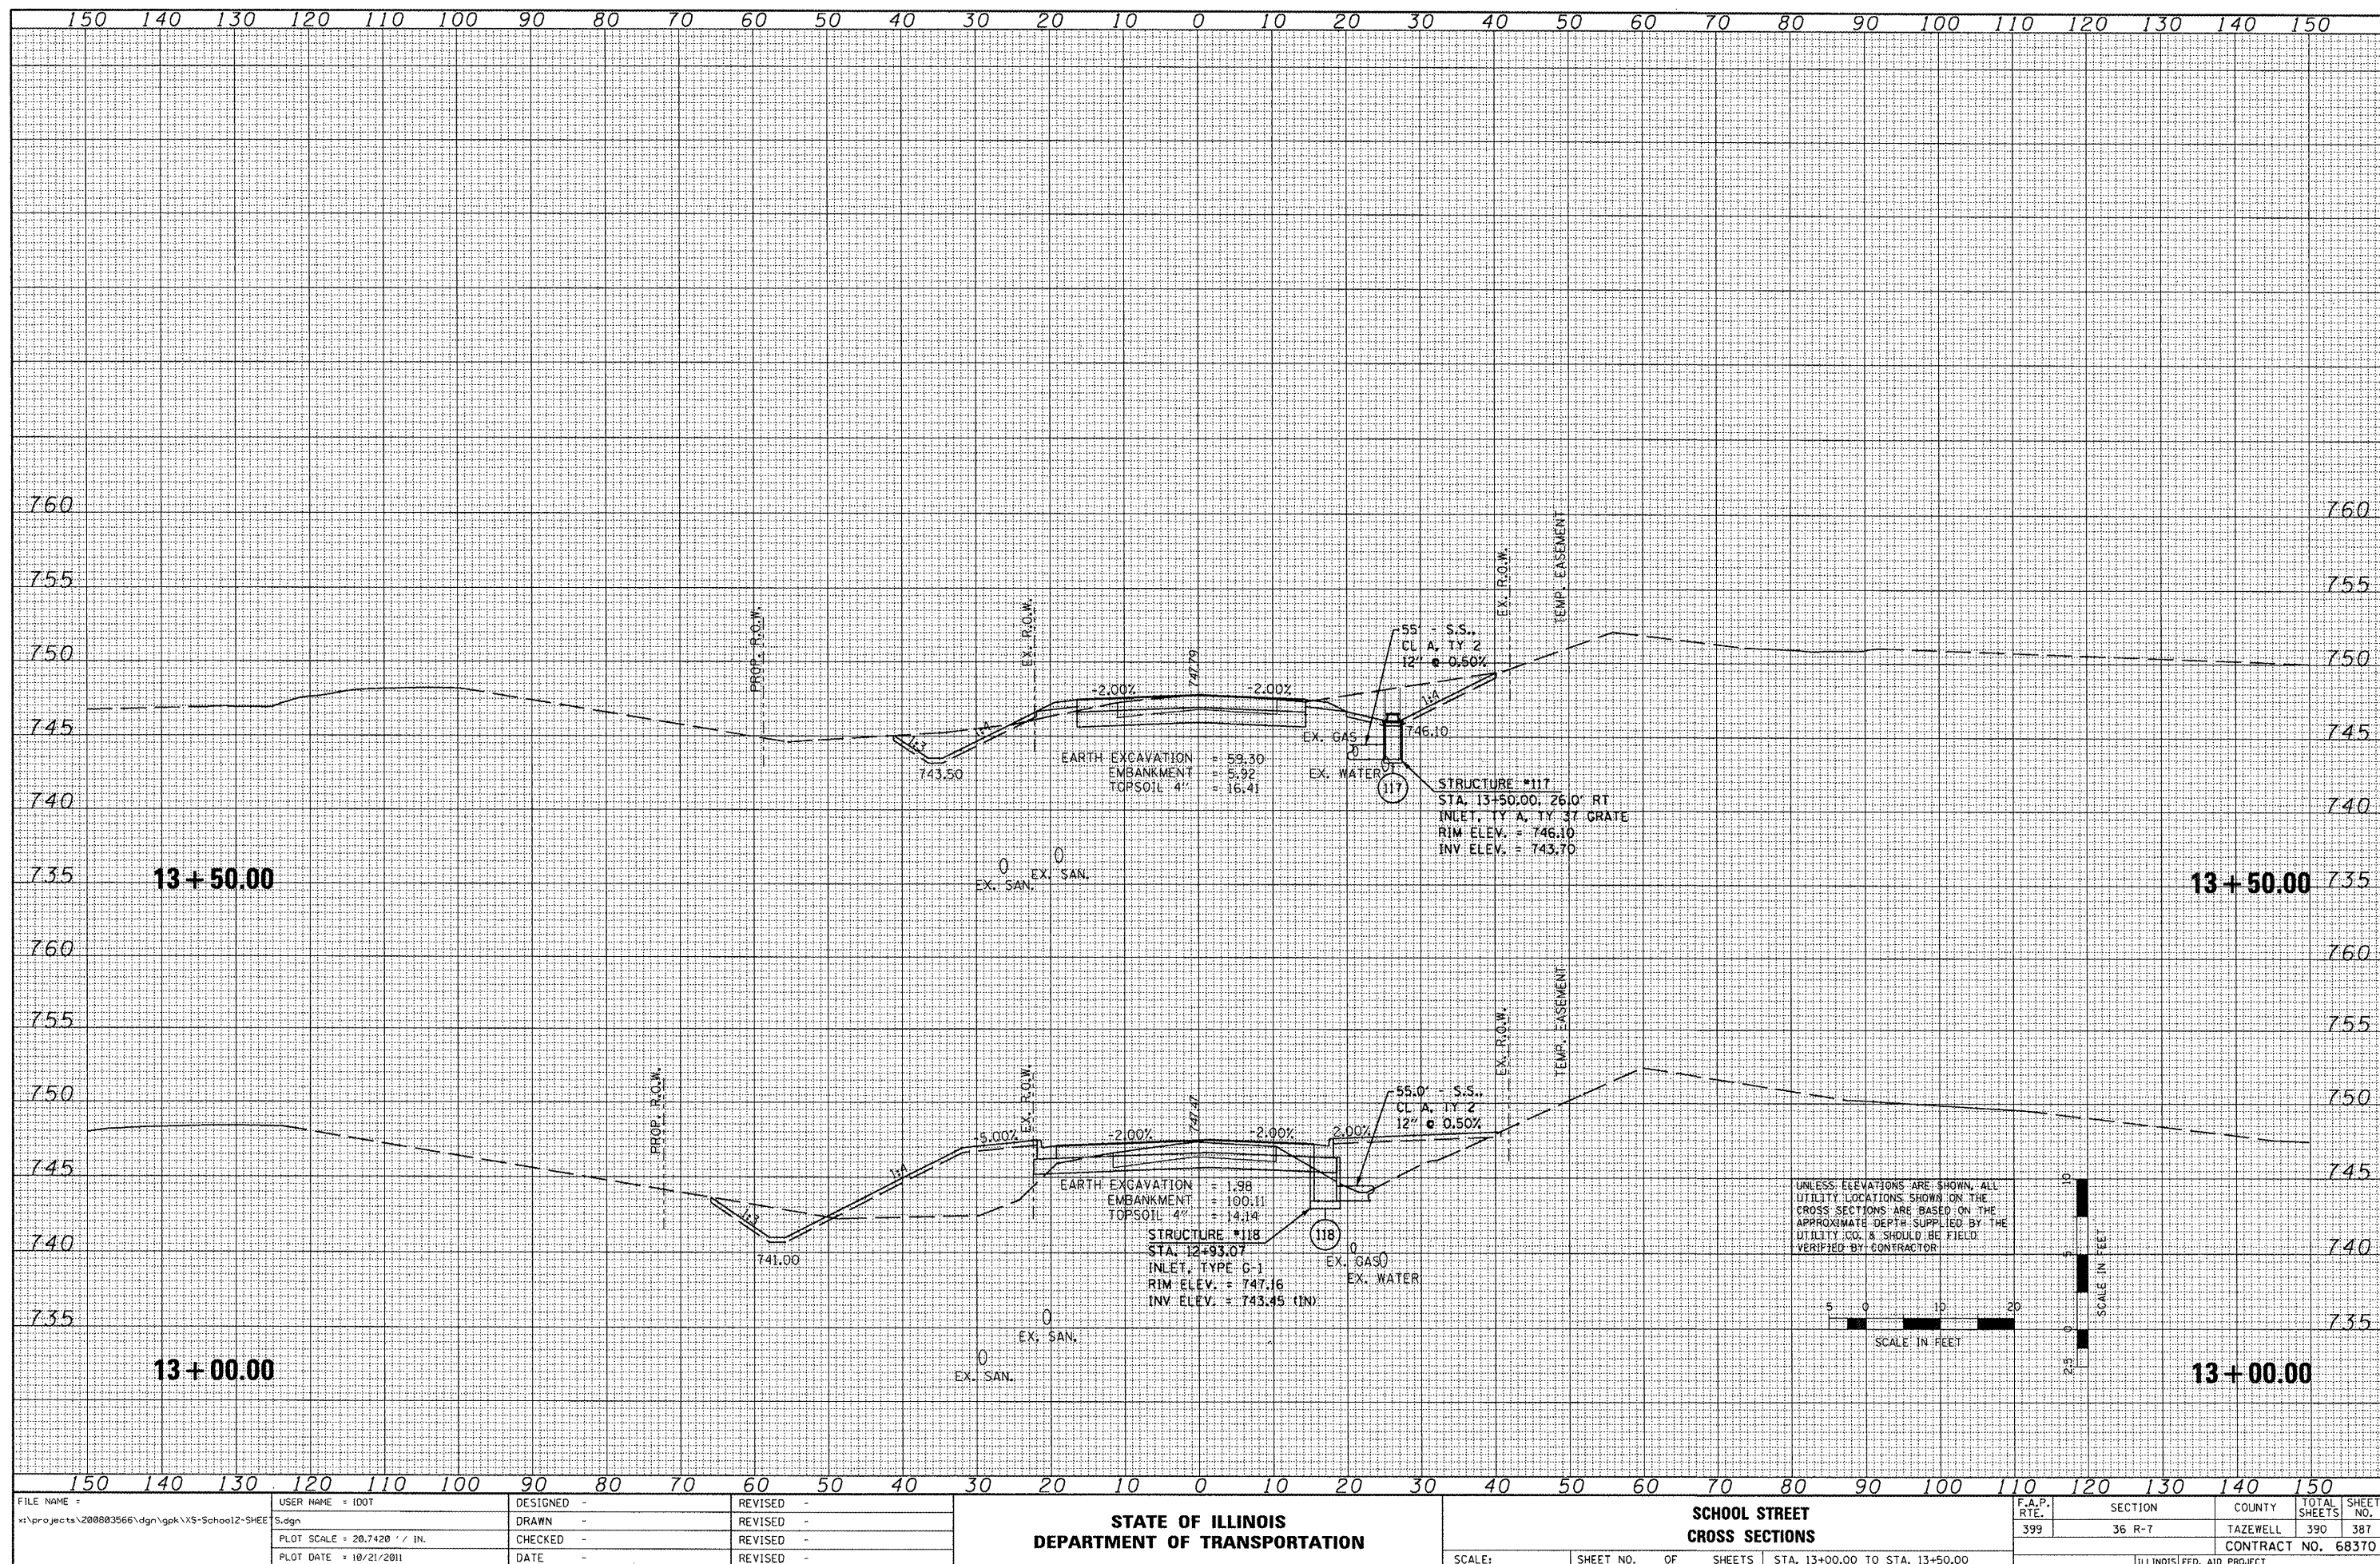

DATE	BY	SURVEYED	PLOTTED	NOTE BOOK	AREAS CHECKED


DATE	BY	SURVEYED	PLOTTED	NOTE BOOK	AREAS CHECKED

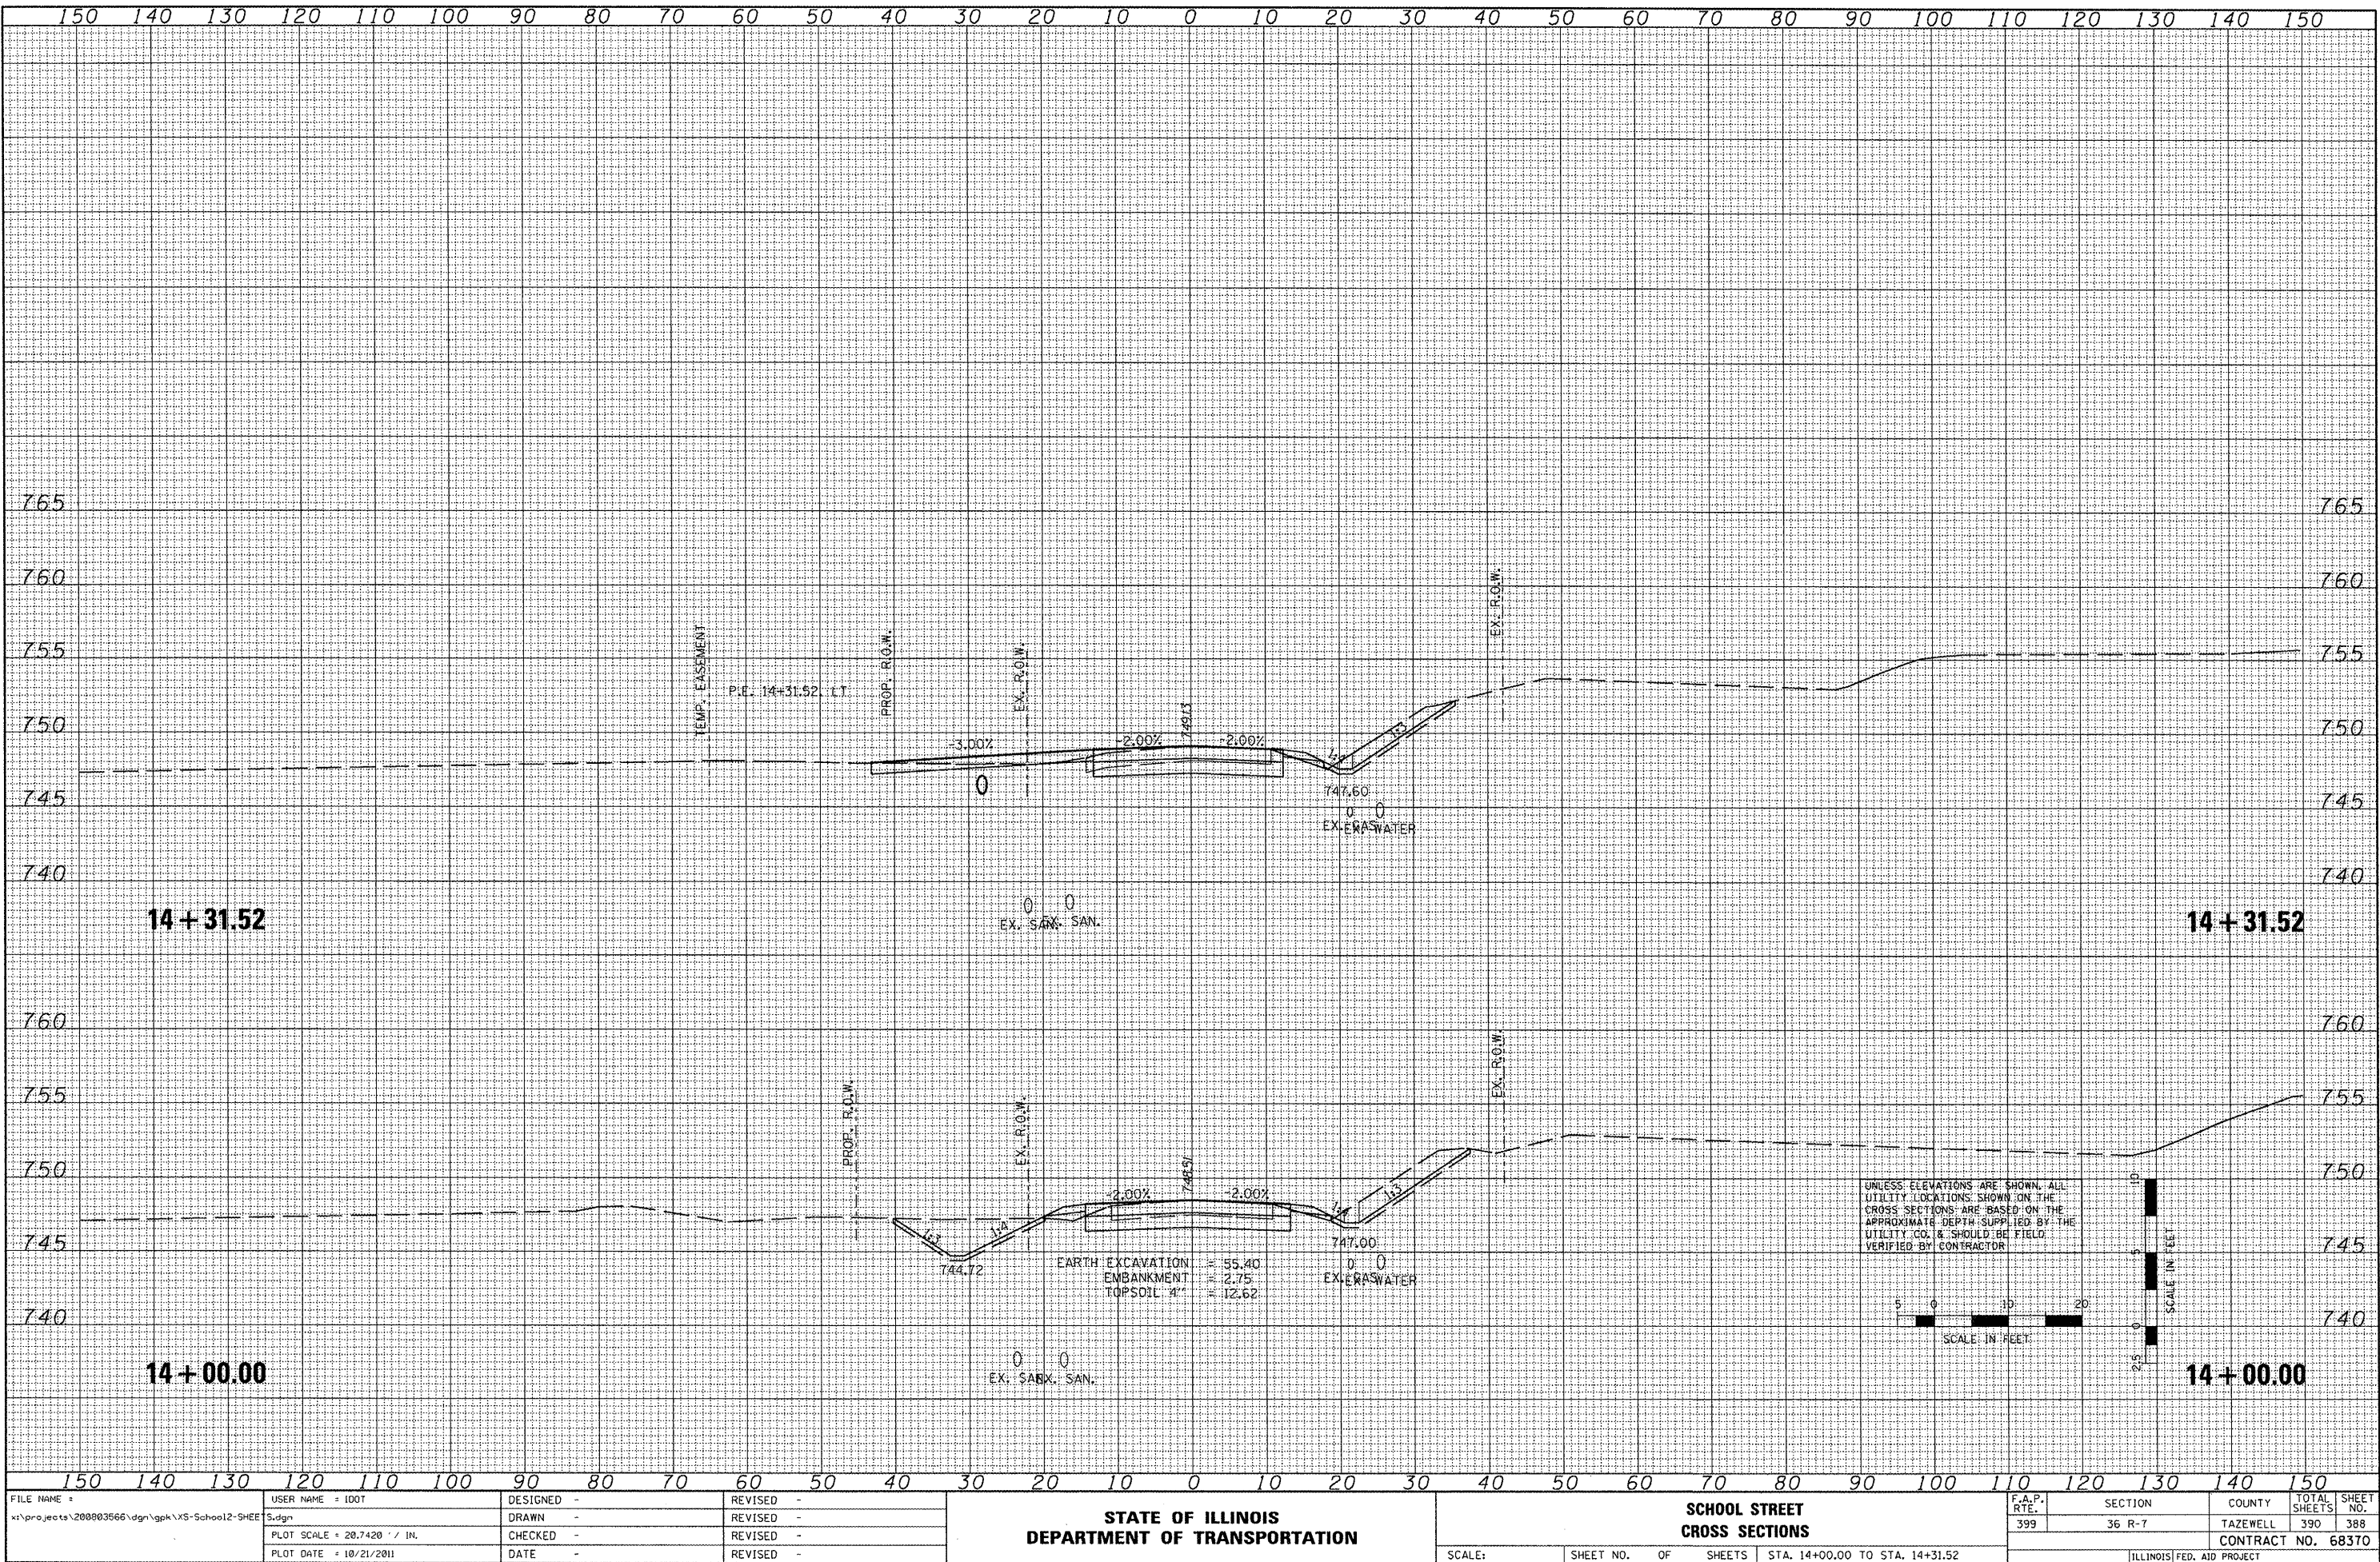

FILE NAME : x:\projects\200803566\ dgn\gpk\XS-School12-SHEE	USER NAME : IDOT	DESIGNED -	REVISED -	STATE OF ILLINOIS DEPARTMENT OF TRANSPORTATION	SCHOOL STREET CROSS SECTIONS				F.A.P. RTE.	SECTION	COUNTY	TOTAL SHEETS	SHEET NO.
	S.dgn	DRAWN -	REVISED -						399	36 R-7	TAZEWELL	390	388
	PLOT SCALE = 20.7420' / IN.	CHECKED -	REVISED -						CONTRACT NO. 68370				
	PLOT DATE = 10/21/2011	DATE -	REVISED -										
									SCALE:	SHEET NO.	OF	SHEETS	STA. 14+00.00 TO STA. 14+31.52
				ILLINOIS FED. AID PROJECT									

DATE	BY	NO.
FINAL SURVEY	SURVEYED	PLOTTED
NOTE BOOK	TEMPLATE	AREAS CHECKED

DATE	BY	NO.
ORIGINAL SURVEY	SURVEYED	PLOTTED
NOTE BOOK	TEMPLATE	AREAS CHECKED

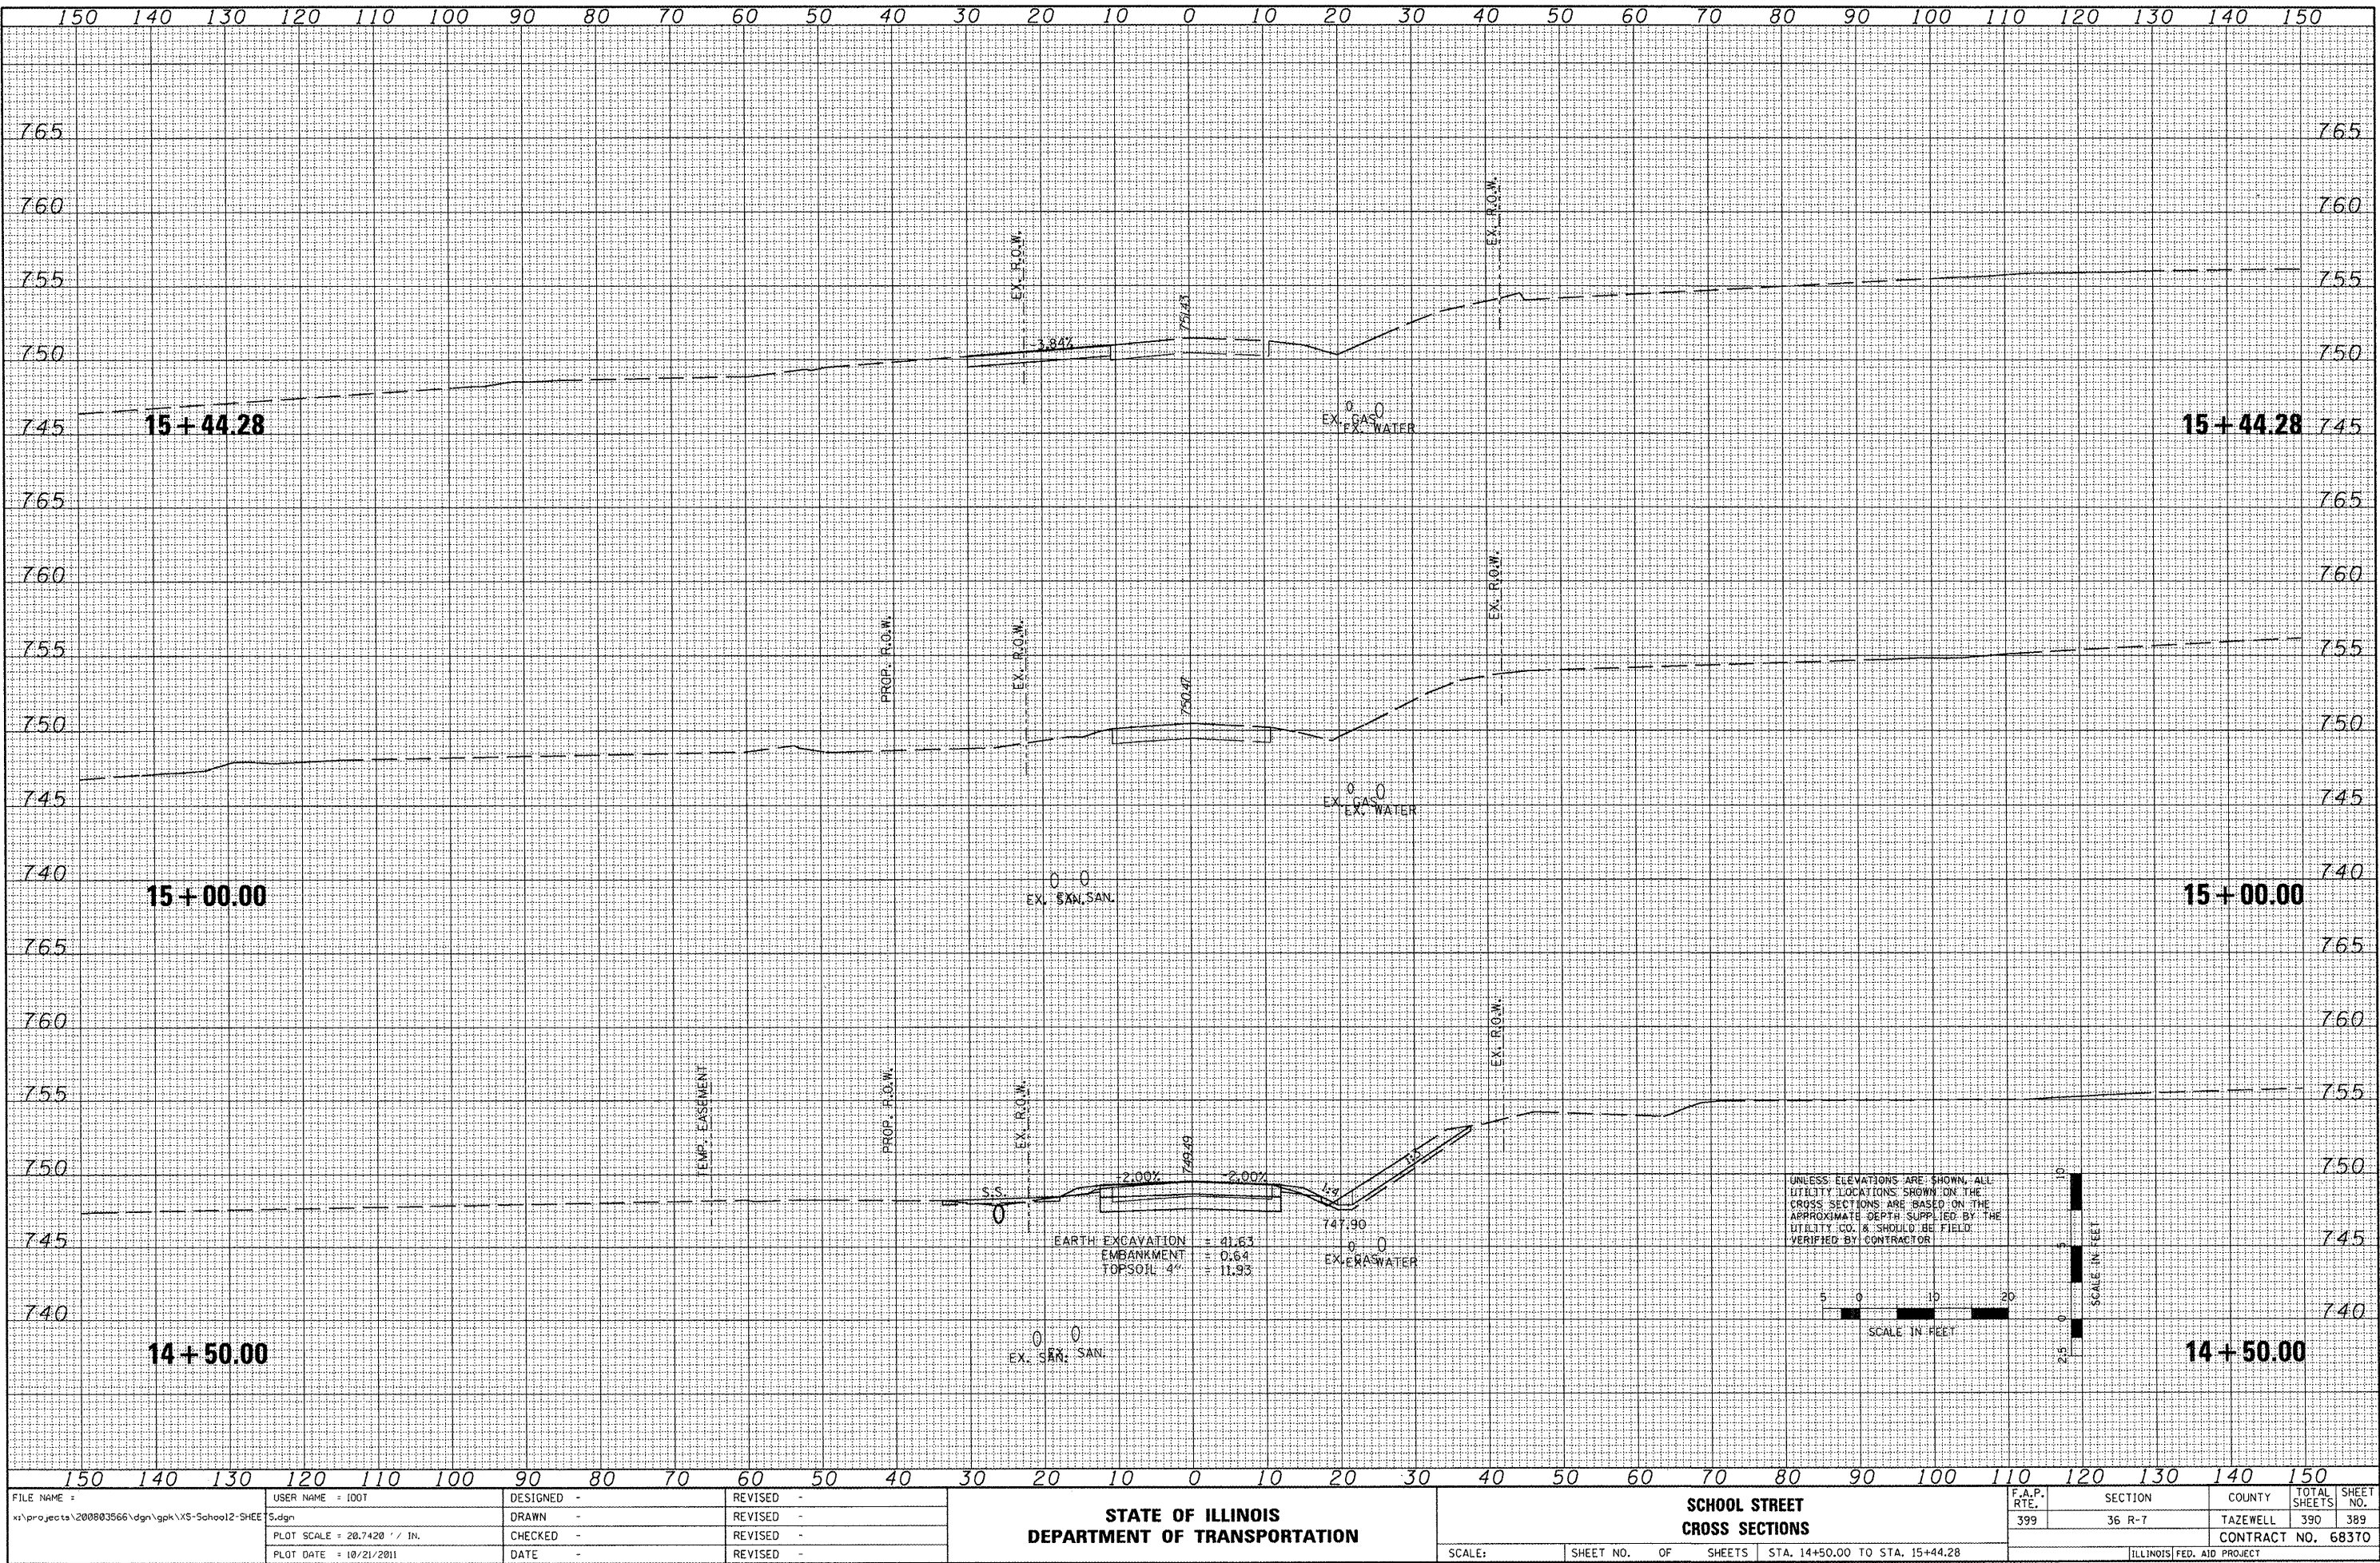

FINAL SURVEY	DATE
SURVEYED	BY
PLOTTED	
NOTE BOOK	
AREA CHECKED	
NO.	

ORIGINAL SURVEY	DATE
SURVEYED	BY
PLOTTED	
NOTE BOOK	
AREA CHECKED	
NO.	

