F.A.U. RTE.	SECTION	COUNTY	TOTAL SHEETS	SHEET NO.
6108	***	LA SALLE	679	118
STA. 45+00		TO STA. 50+00		
FED. ROAD DIST. NO.	ILLINOIS	FED. AID PROJECT		

*** (70X,71X)RS-1, (71X-VBR)DM
CONTRACT NO. 66225

STAGE 3A TRAFFIC CONTROL AND CONSTRUCTION SEQUENCE

1. CONTRACTOR SHALL PLACE ALL ADVANCED WARNING SIGNAGE PRIOR TO BEGINNING ANY CONSTRUCTION. (SEE ADVANCE SIGNING DETAIL SHEET)
2. TRAFFIC WILL BE SHIFTED TO THE SOUTH SIDE OF RACCUGLIA ROAD AS SHOWN.
3. CONSTRUCT ALL TEMPORARY PAVEMENT MARKINGS AS SHOWN ON THE PLANS.
4. CONSTRUCT PAVEMENT REMOVAL, ISLAND REMOVAL, PAVEMENT WIDENING, DRAINAGE IMPROVEMENTS, CURB AND GUTTER AND ALL OTHER NECESSARY ITEMS.

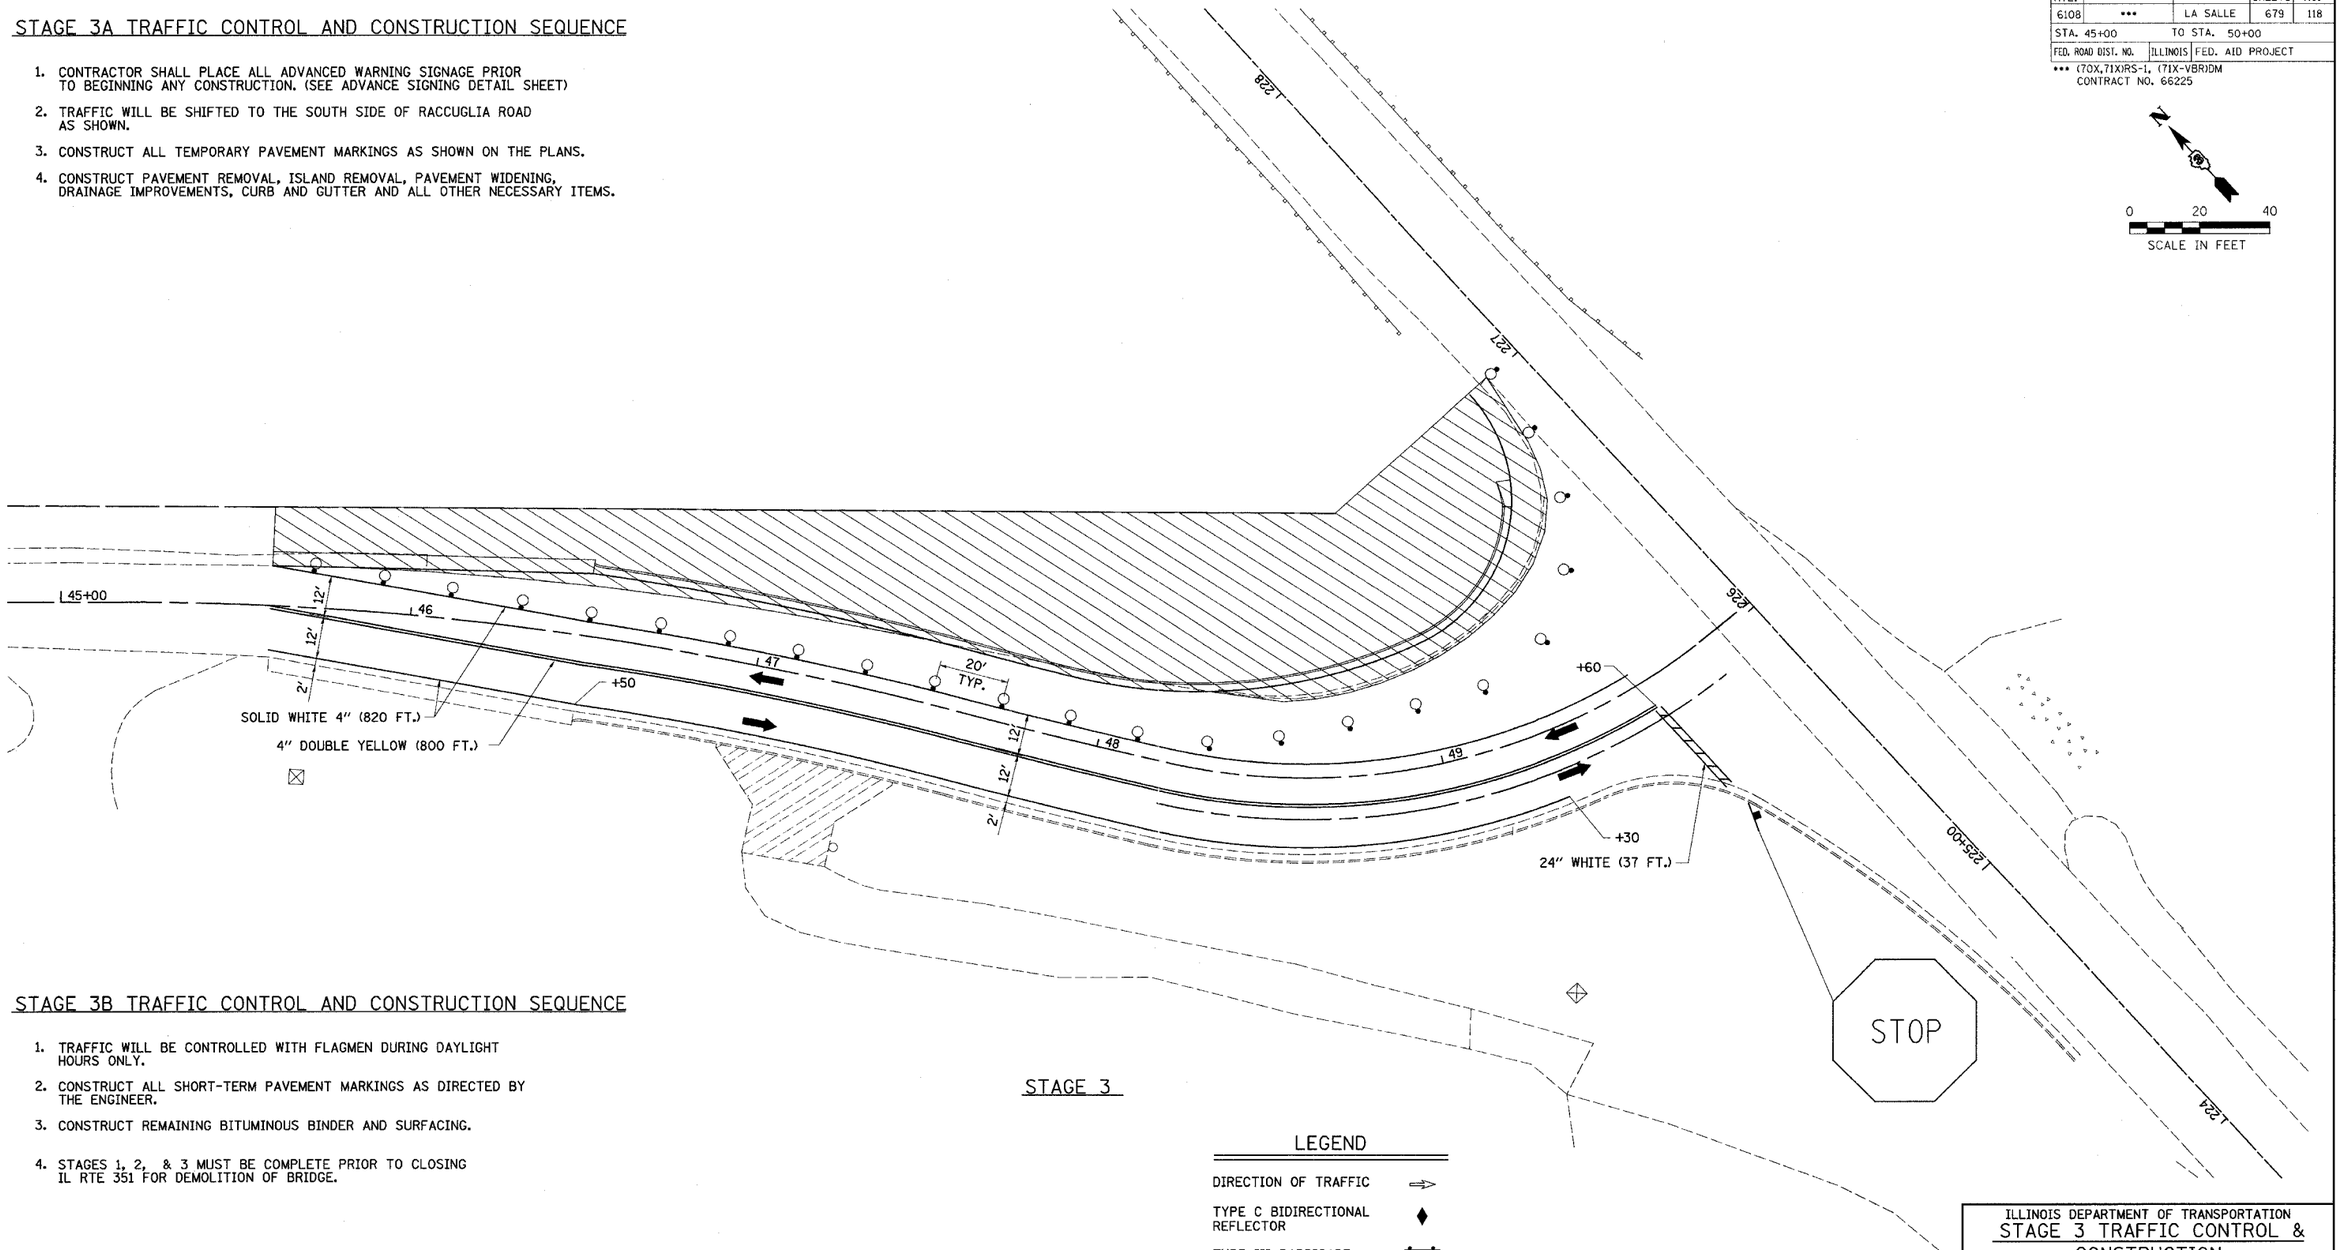

STAGE 3

STAGE 3B TRAFFIC CONTROL AND CONSTRUCTION SEQUENCE

1. TRAFFIC WILL BE CONTROLLED WITH FLAGMEN DURING DAYLIGHT HOURS ONLY.
2. CONSTRUCT ALL SHORT-TERM PAVEMENT MARKINGS AS DIRECTED BY THE ENGINEER.
3. CONSTRUCT REMAINING BITUMINOUS BINDER AND SURFACING.
4. STAGES 1, 2, & 3 MUST BE COMPLETE PRIOR TO CLOSING IL RTE 351 FOR DEMOLITION OF BRIDGE.

LEGEND

DIRECTION OF TRAFFIC	⇒
TYPE C BIDIRECTIONAL REFLECTOR	♦
TYPE III BARRICADE W/ FLASHING LIGHTS	
TYPE III BARRICADE	
DRUM OR BARRICADE WITH STEADY BURNING LIGHT	
WORK ZONE	
DRUM OR BARRICADE	○

REVISIONS	
NAME	DATE

ILLINOIS DEPARTMENT OF TRANSPORTATION

STAGE 3 TRAFFIC CONTROL & CONSTRUCTION

RACCUGLIA ROAD

FAU 6108 (IL RTE. 351)
SEC. (70X,71X)RS-1, (71X-VBR)DM
LA SALLE COUNTY

SCALE: VERT. HORIZ.
DATE 05/07/03

DRAWN BY: MABUS
DESIGNED BY: KUNTZMAN
CHECKED BY: COLBROOK

GREENE & BRADFORD, INC. OF SPRINGFIELD
CONSULTING ENGINEERS
1000 SOUTH 6TH STREET
SPRINGFIELD, ILLINOIS 62707
PROFESSIONAL DESIGN FIRM NO. 184-001005
REGISTERED IN THE STATE OF ILLINOIS AS A CORPORATION
(217) 753-8874, (217) 753-5127 (FL FAX), E-MAIL: GBSP@GREENEANDBRADFORD.COM

COMPUTER FILE NO.
STAGE1-1A RAC-3
PROJECT 01194
09/12/03-JLJ

DESIGN		
INT.	DATE	REASON

PLOTS & CHECKS			
INT.	DATE	NO.	REASON

CHECKS		
INT.	DATE	REASON

FILE NAME = $FILE$
PLOT SCALE = $D17$cd$ DRV = $PLOTTER$
PLOT DATE = $DATE$
PLOT TIME = $TIME$
OPERATOR = $USER$

IDOTPL-20 1"=20' 8/07/00

\south part\stage1-1a rac.dgn 12/22/2004 6:27:27 PM User = greg