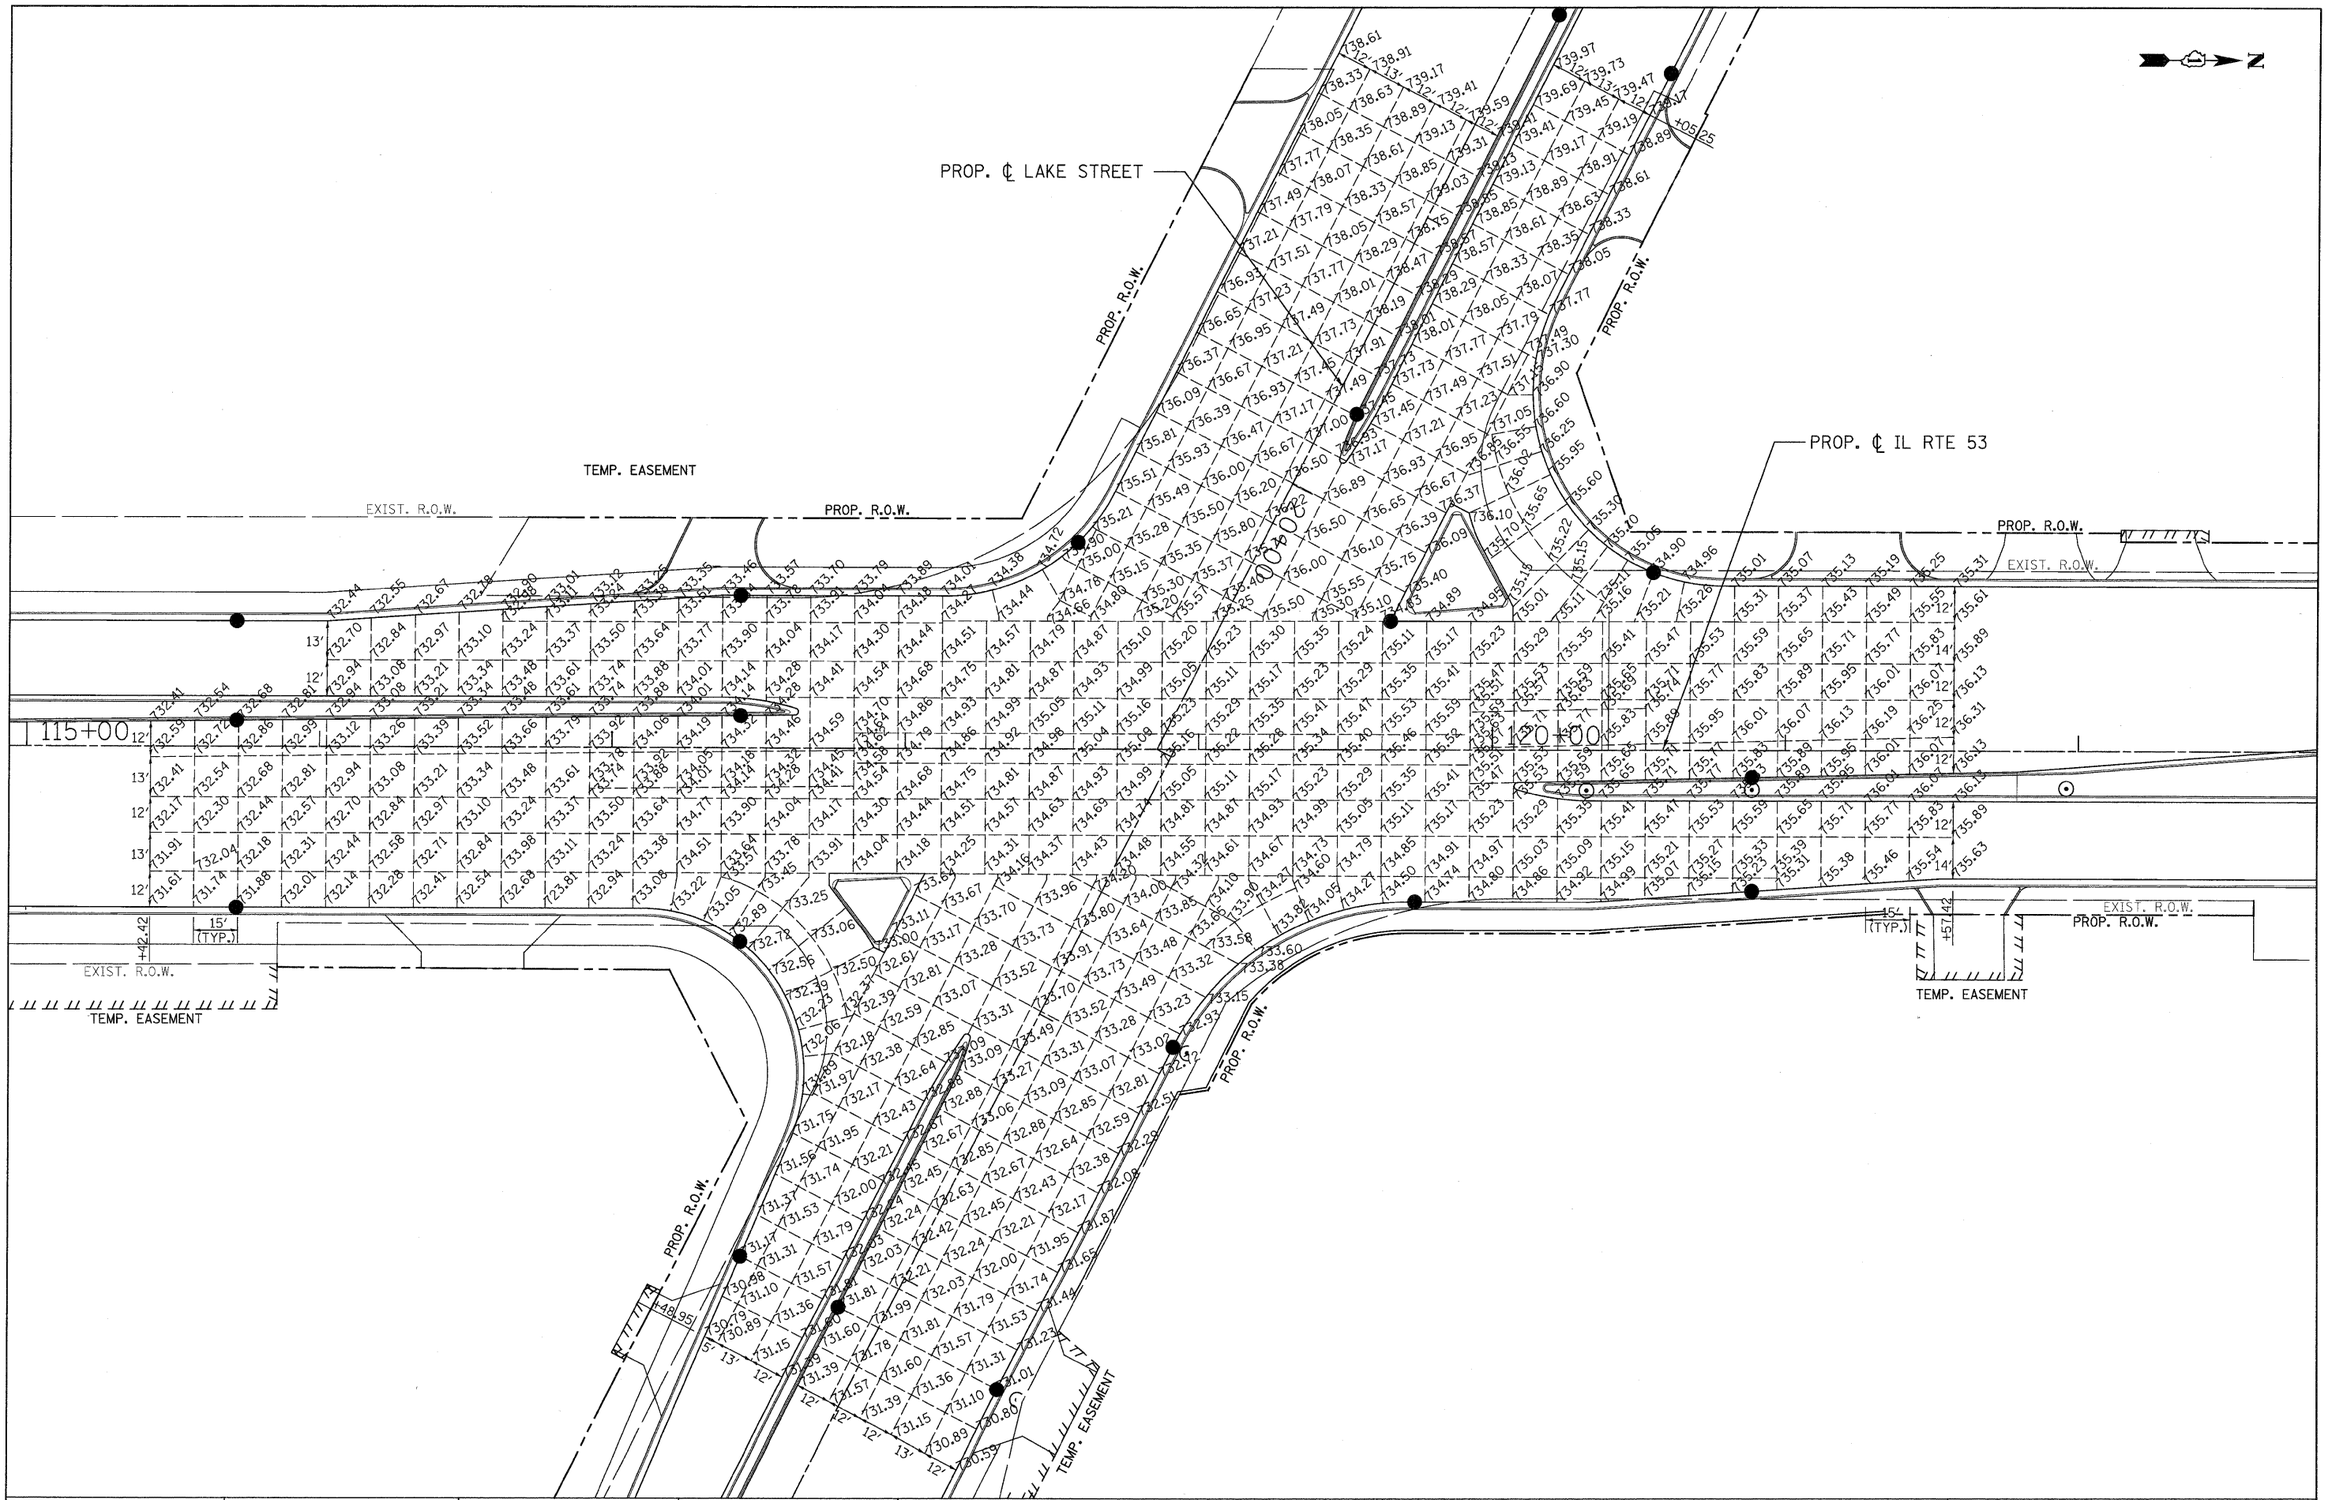

PATRICK ENGINEERING INC. 4970 VARSITY DRIVE LISLE, IL 60532 patrickengineering.com	USER NAME = ckersten(Lisle_R)	DESIGNED -	REVISED -	Illinois Department of Transportation	ILLINOIS ROUTE 53 JOINTING PLAN IL 53 AT LAKE STREET
	PLOT CONFIG= PDF(Grey_Large).plt	DRAWN -	REVISED -		
	PLOT SCALE = 1:25	CHECKED -	REVISED -		
	PLOT DATE = 12/3/2010	DATE - 12/3/2010	REVISED -		SCALE: 1"=25' SHEET JNT-02 OF 8 STA. TO STA.

F.A. RTE.	SECTION	COUNTY	TOTAL SHEETS	SHEET NO.
2578	532B	DUPAGE	781	315
		CONTRACT NO. 60477		
FED. ROAD DIST. NO.	ILLINOIS	FED. AID PROJECT		

G:\IDOT\9356_A0_(IL53)\Drawings\CADD Sheets\D19139797-sht-intersec_315.dgn