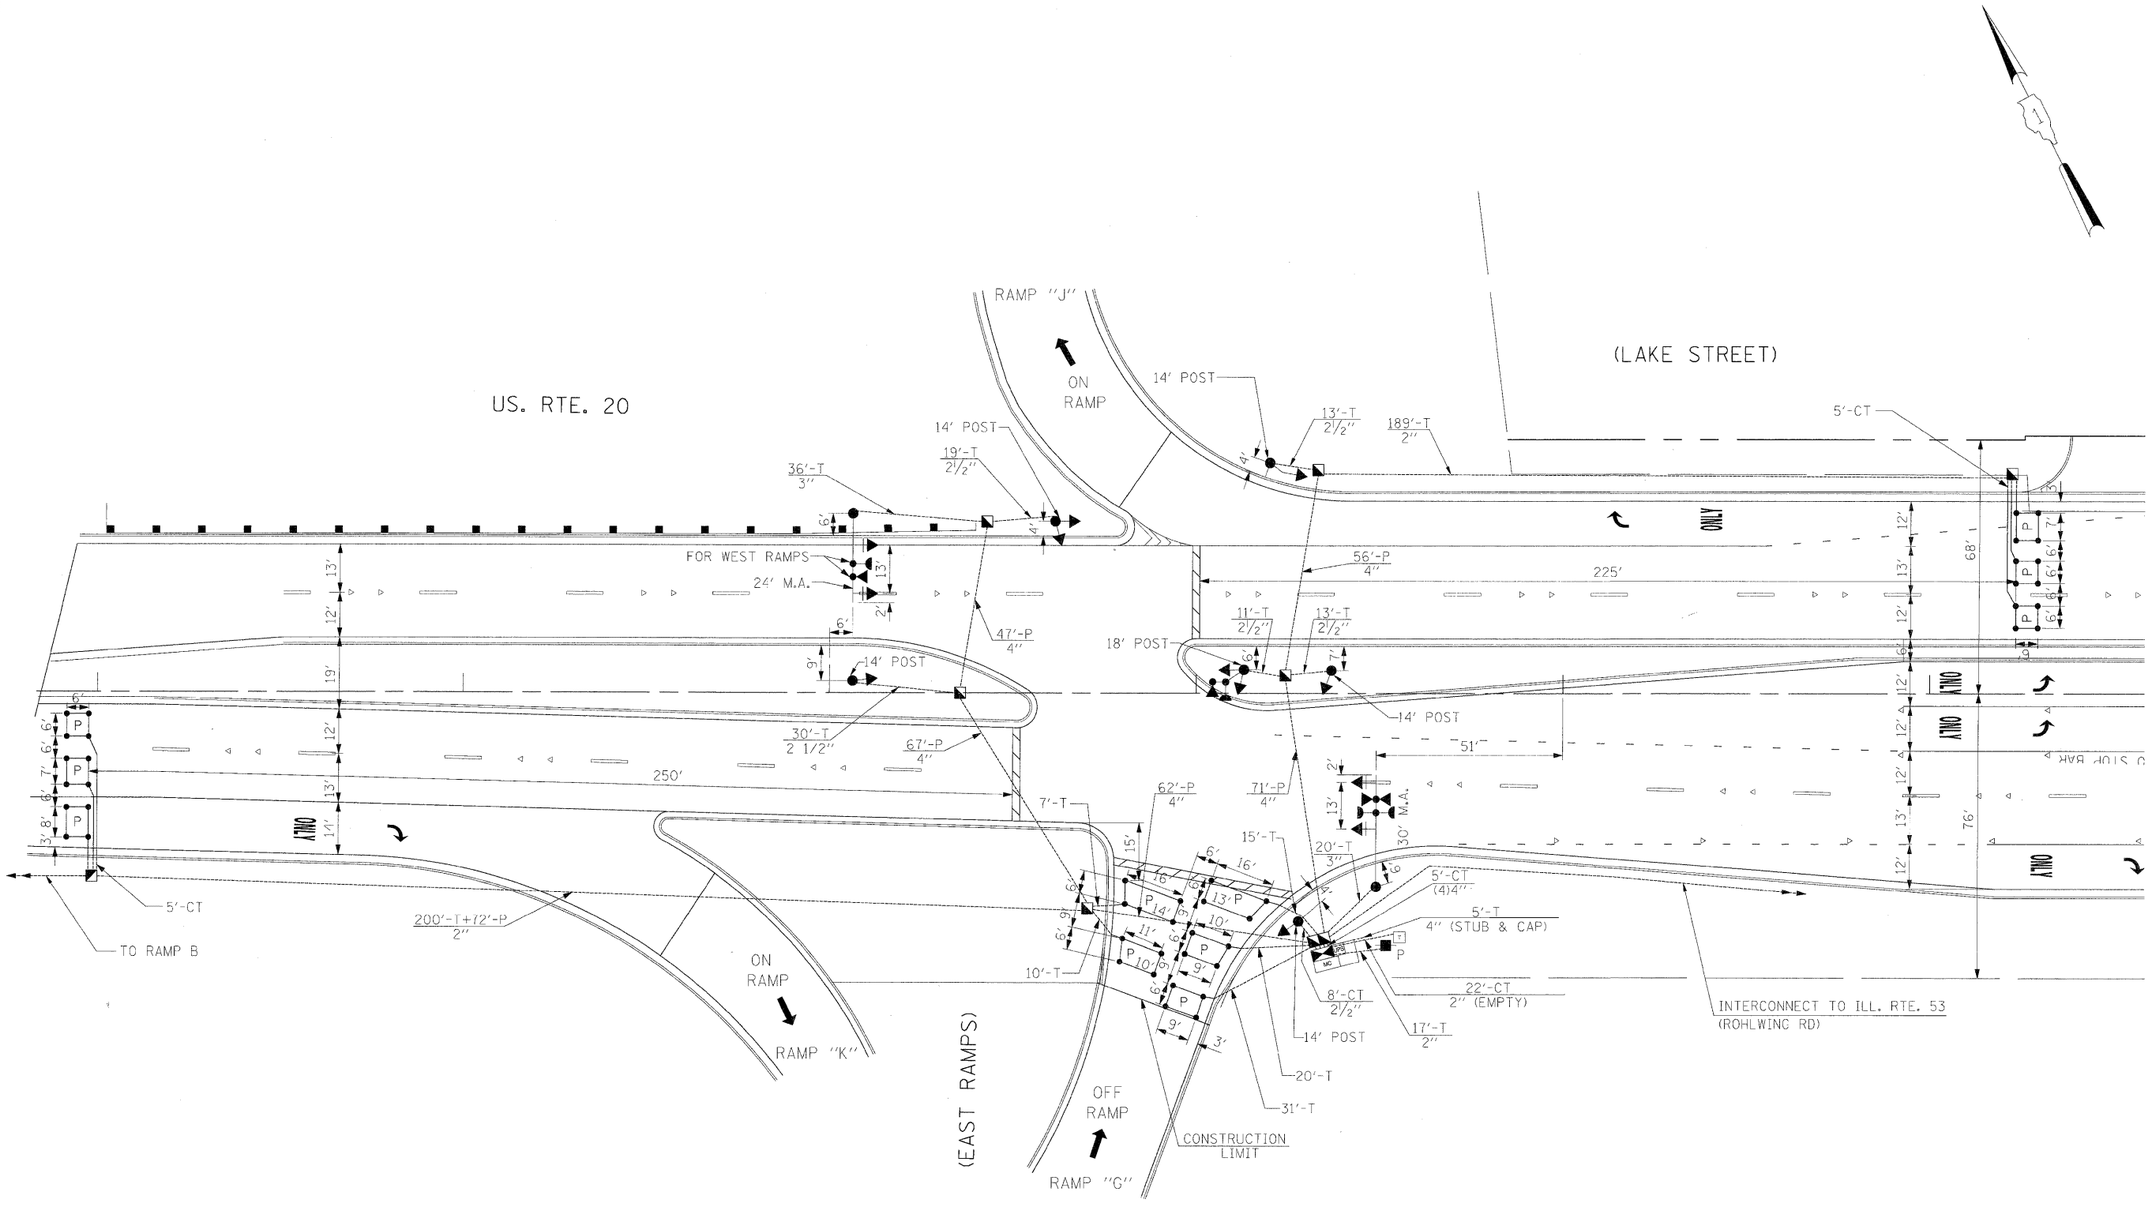

THE TRAFFIC SIGNAL CONTROL EQUIPMENT FOR THIS PROJECT SHALL BE "ECONOLITE" TO MATCH THE EXISTING ADJACENT SYSTEM.

FILE NAME = $FILEL$	USER NAME = $USER$	DESIGNED - PKG	REVISED -	STATE OF ILLINOIS DEPARTMENT OF TRANSPORTATION	PROPOSED TRAFFIC SIGNAL INSTALLATION U.S. ROUTE 20 (LAKE ST.) AT RAMPS "G", AND "J" (EAST RAMPS) (SHEET 1 OF 2)	F.A.P. RTE.	SECTION	COUNTY	TOTAL SHEETS / SHEET NO.
		DRAWN - MAA, EA	REVISED -			2578	532B	DuPage	781 / 526
	PLOT SCALE = $SCALE$	CHECKED - PKG, EA	REVISED -					CONTRACT NO. 60477	
	PLOT DATE = $DATE$	DATE - 5/10/2010	REVISED -		SCALE: 1"=20' SHEET NO. OF SHEETS STA. TO STA.	FED. ROAD DIST. NO. -	ILLINOIS	FED. AID PROJECT	