CONTRACT NO. 66960

| IL. RTE. | SECTION | COUNTY | TOTAL SHEETS | SHEET NO. |
|---|---|---|---|---|
| 116 | (117) BR-1 | IROQUOIS | 41 | 36 |
| STA. 456+00.00 | TO STA. 457+68.00 | | | |
| FED. ROAD DIST. NO. | ILLINOIS | FED. AID PROJECT | | |

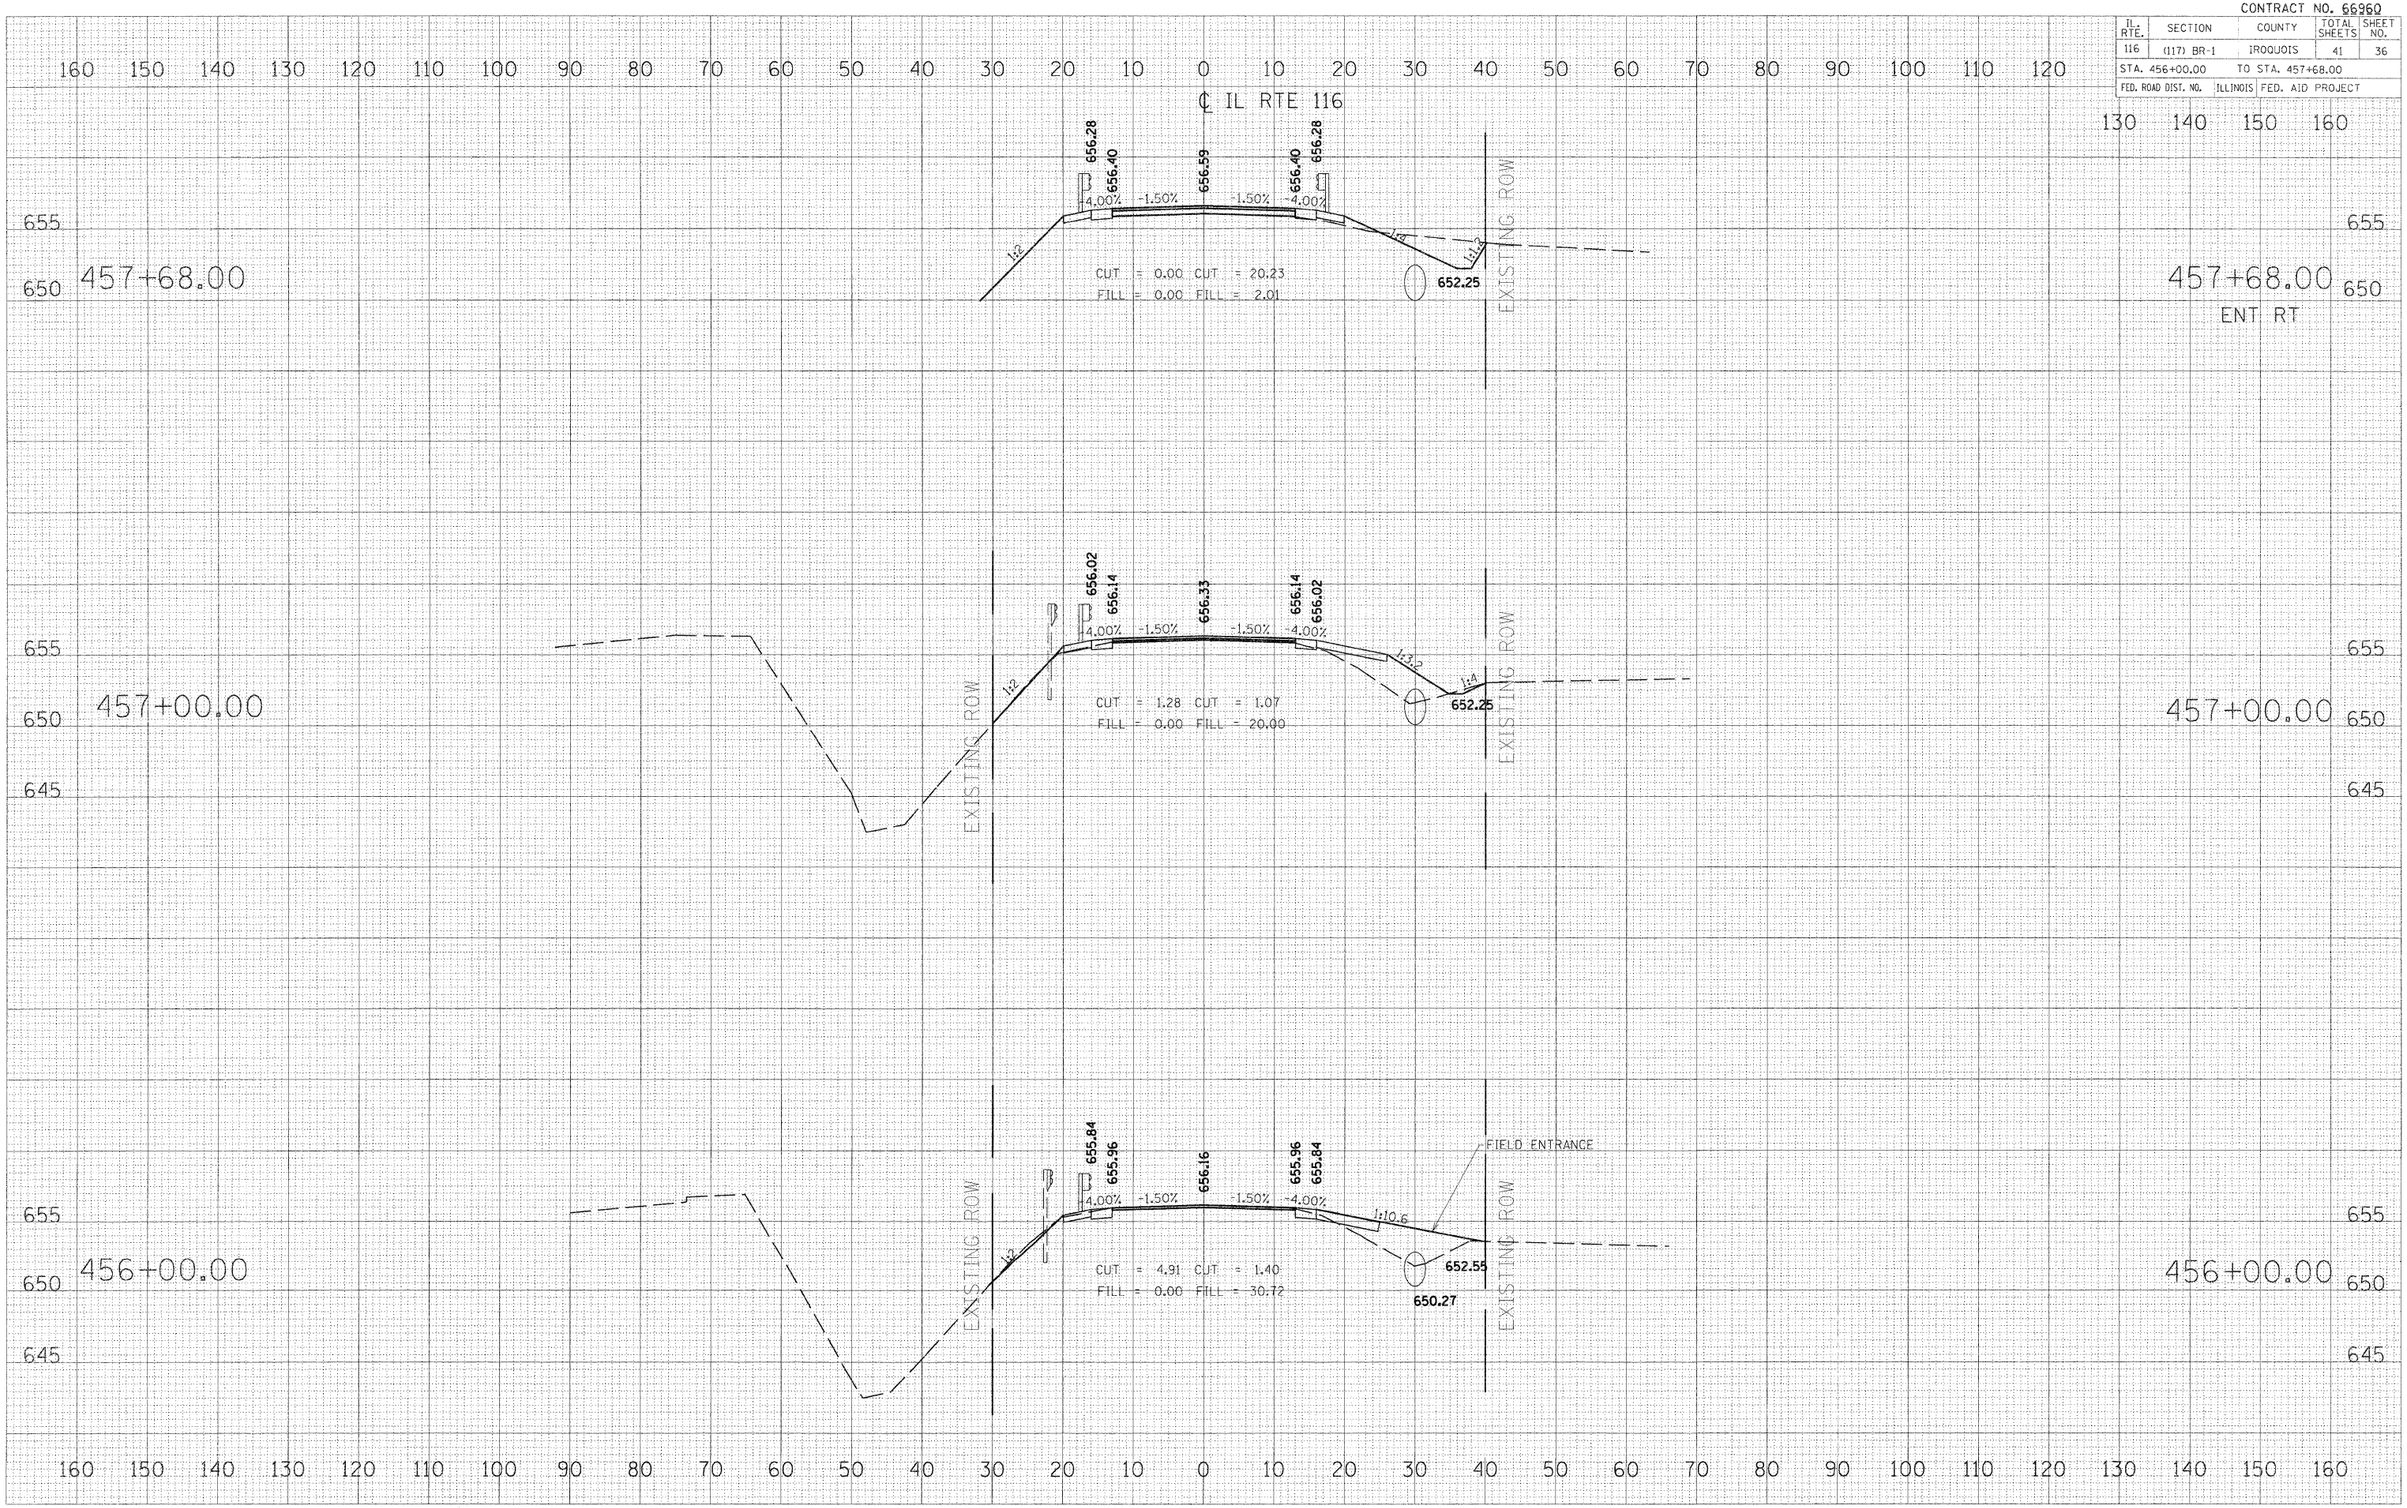


FINAL SURVEY | NOTE BOOK | NO. | SURVEYED | PLOTTED | TEMPLATE | AREAS | AREAS CHECKED | BY | DATE

ORIGINAL SURVEY | NOTE BOOK | NO. | SURVEYED | PLOTTED | TEMPLATE | AREAS | AREAS CHECKED | BY | DATE

PLOT DATE = 12\09\2010
FILE NAME = ...\sheets\0366960-sht-xsshtdgn
PLOT SCALE = $SCALE$
USER NAME = jsolman

2365-3XSSTS