CONTRACT NO. 70527

F.A.I. RTE.	SECTION	COUNTY	TOTAL SHEETS	SHEET NO.
74	(74,10-4,1)RS-1	*	69	33

* PIATT & CHAMPAIGN

DETAIL FOR HOT-MIX ASPHALT SURFACE REMOVAL-BUTT JOINT AT MAINLINE SHOULDERS

EB STATION 1258+09.00 TO STATION 1258+39.00
WB STATION 1256+31.00 TO STATION 1256+61.00
EB STATION 1500+70.00 TO STATION 1501+00.00
WB STATION 1496+21.00 TO STATION 1496+51.00

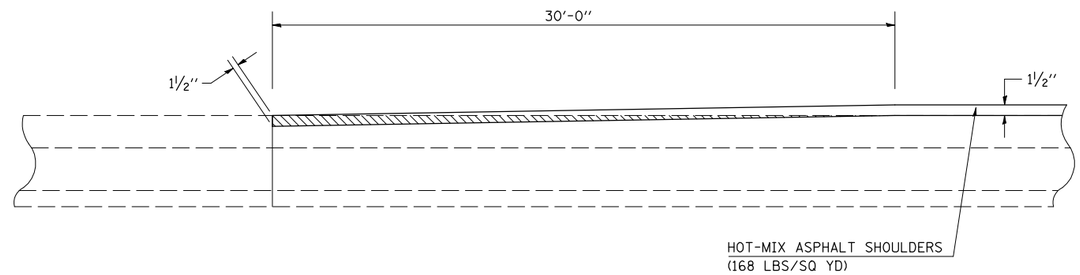

HOT-MIX ASPHALT SURFACE REMOVAL - BUTT JOINT

DETAIL FOR MILLING TRANSITION AT BEGINNING & ENDING OF PROJECT, 2¼" – 3¾"

EB STATION 1258+09.00 TO STATION 1258+39.00
WB STATION 1256+31.00 TO STATION 1256+61.00
EB STATION 1500+70.00 TO STATION 1501+00.00
WB STATION 1496+21.00 TO STATION 1496+51.00

NOTE:
AREA OF MILLING TRANSITION SHALL BE INCLUDED IN CONTRACT UNIT PRICE FOR THE HOT-MIX ASPHALT SURFACE REMOVAL - 2¼". NO ADDITIONAL COMPENSATION SHALL BE ALLOWED.

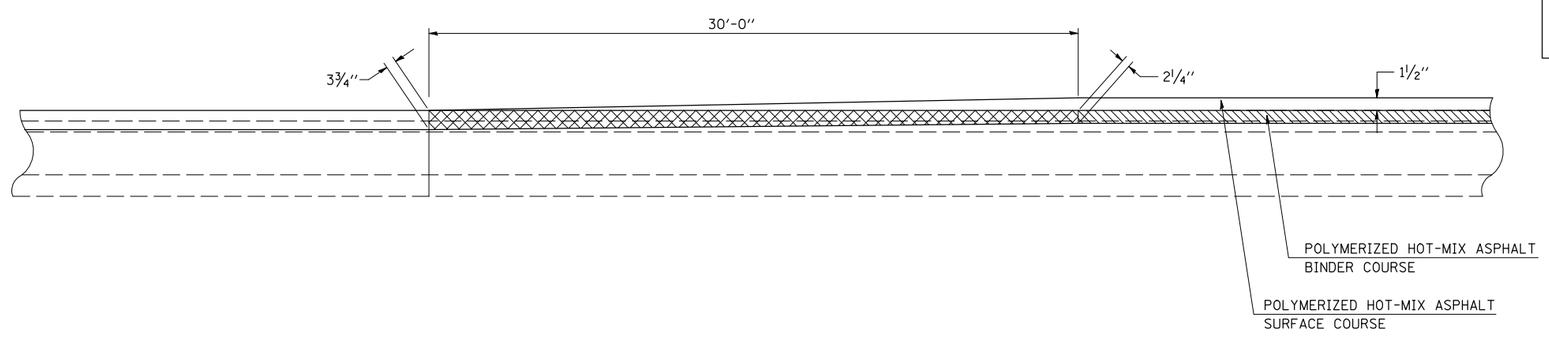

NOT TO SCALE

HOT-MIX ASPHALT SURFACE REMOVAL - 2¼"

MILLING TRANSITION AREA

ILLINOIS DEPARTMENT OF TRANSPORTATION
DETAIL FOR HMA SURFACE REMOVAL
BUTT JOINT AND MILLING TRANSITION
F.A.I. ROUTE 74
SECTION (74,10-4,1)RS-1
PIATT & CHAMPAIGN COUNTIES

SCALE: NONE | DRAWN BY: CADD
DATE: 01-03-07 | CHECKED BY

PLOT DATE = 2/5/2009
FILE NAME = c:\pw_work\PWIDOT\SHEREFJN\dms88088\70527DETAILS.DGN
PLOT SCALE = 42.3529 ' / IN.
USER NAME = sherefjn