CONTRACT NO. 72923

F.A.P. RTE.	SECTION	COUNTY	TOTAL SHEETS	SHEET NO.
753	*	MORGAN	137	1

* 128RS-3, 139RS-3

STATE OF ILLINOIS
DEPARTMENT OF TRANSPORTATION
DIVISION OF HIGHWAYS

PROPOSED
HIGHWAY PLANS

FAP ROUTE 753 (IL 104)
SECTION 128RS-3, 139RS-3
PROJECT : E SP - 0753(036)
MORGAN COUNTY
C-96-573-07

FOR INDEX OF SHEETS, SEE SHEET NO. 2

D-95-547-04

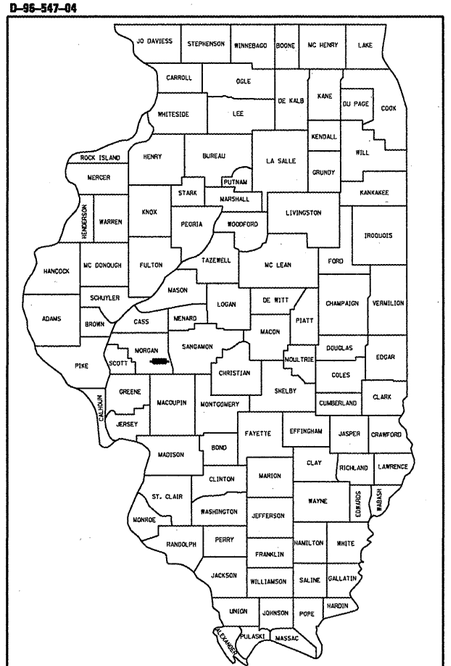

LOCATION OF SECTION INDICATED THUS:-

HIGHWAY CLASSIFICATION
FUNCTIONAL CLASS:
IL 104 - MINOR ARTERIAL
ADT = 3200 (2007)
ADT = 3900 (2027)
PV = 82%
SU = 6%
MU = 12%

STATION EQUATION
STA. 151+70.30 (BK) = 830+00.00 (AH)

END PROJECT
STA. 151+70.30

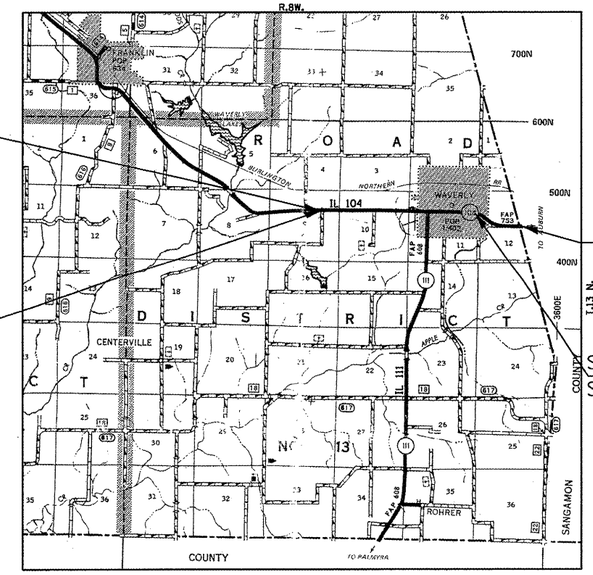

BEGIN PROJECT
STA. 40+00.00

STATION EQUATION
STA. 82+80.00 (BK) = 82+00.00 (AH)

0 1 2 MILES

APPROXIMATE SCALE 1" = 1 MILE

NET LENGTH OF PROJECT = GROSS LENGTH = 11,185.62 FEET = 2.118 MILES

100' 200' 300' — 1"= 100'
10' 20' 30' — 1"= 10'
50' 100' — 1"= 50'
50' 100' — 1"= 40'
50' 100' — 1"= 30'
50' 100' — 1"= 20'

FULL SIZE PLANS HAVE BEEN PREPARED USING STANDARD ENGINEERING SCALES. REDUCED SIZED PLANS WILL NOT CONFORM TO STANDARD SCALES. IN MAKING MEASUREMENTS ON REDUCED PLANS, THE ABOVE SCALES MAY BE USED.

J.U.L.I.E.
JOINT UTILITY LOCATION INFORMATION FOR EXCAVATION
1-800-892-0123 OR 811

STATE OF ILLINOIS
DEPARTMENT OF TRANSPORTATION
DIVISION OF HIGHWAYS

SUBMITTED January 27 20 09
Roy Z Buth
DEPUTY DIRECTOR OF HIGHWAYS, REGION ENGINEER
March 13, 20 09
Charles J. Ingersoll
ENGINEER OF DESIGN AND ENVIRONMENT
March 13, 20 09
Christine M. Reed
DIRECTOR OF HIGHWAYS, CHIEF ENGINEER

Hutchison Engineering, Inc.
SINCE 1945
1801 West Lafayette
PO Box 520
Jacksonville, Illinois 62651
PHONE : (217)245-7164 FAX (217)243-0468

CONTRACT NO. 72923

PRINTED BY THE AUTHORITY OF THE STATE OF ILLINOIS

PLOT DATE = Jan-21-2009 @9:16:48AM
FILE NAME = c:\pwidot\woodsej\dms26205\2447-10c001.IDOT_REV.dgn
PLOT SCALE = 423.5333 ' / IN.
USER NAME = woodsej

PROJECT ENGINEER: JOHN NEGANGARD (217)782-6990
SQUAD LEADER: VICTOR YOUNG (217)557-7897